




5. 원정교

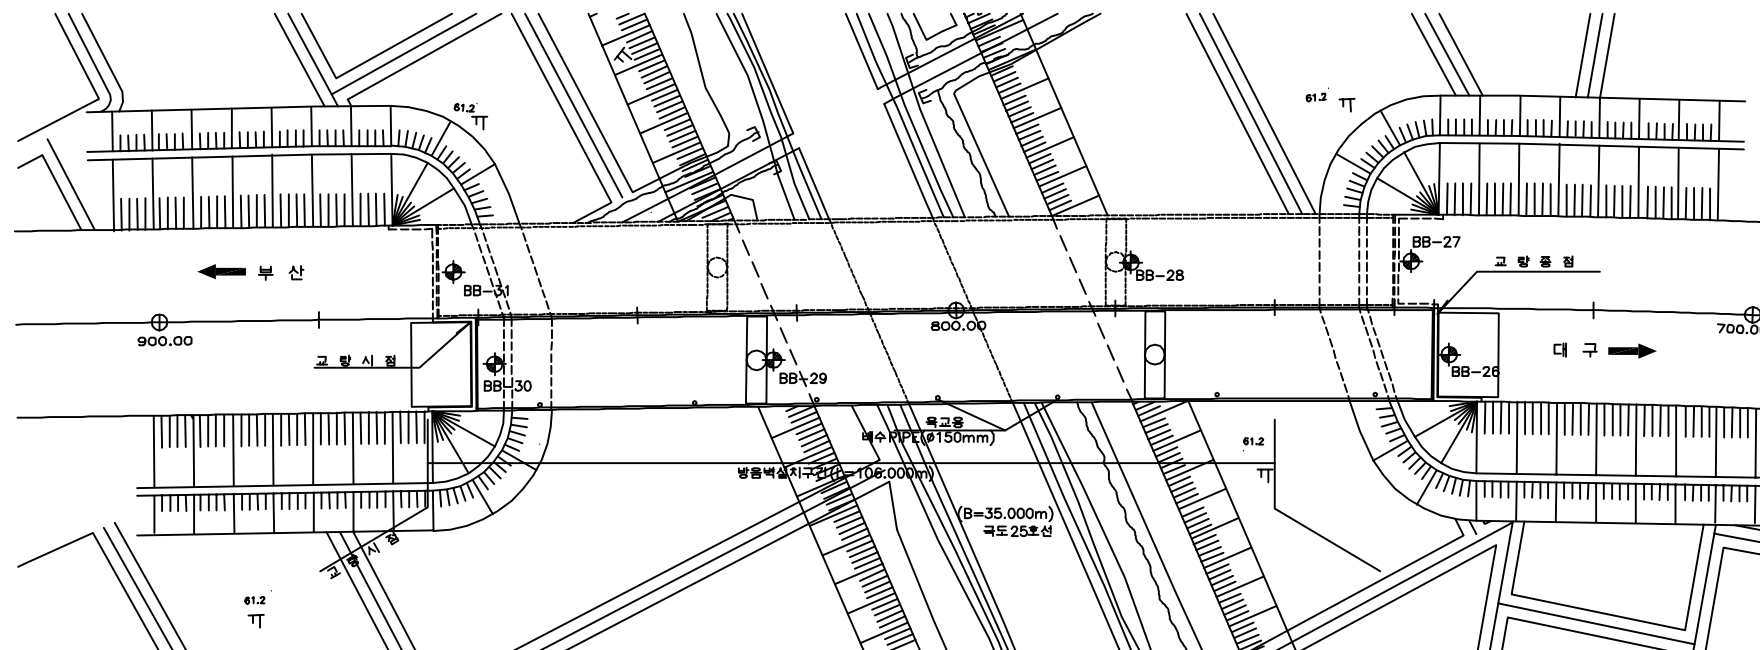

평면도

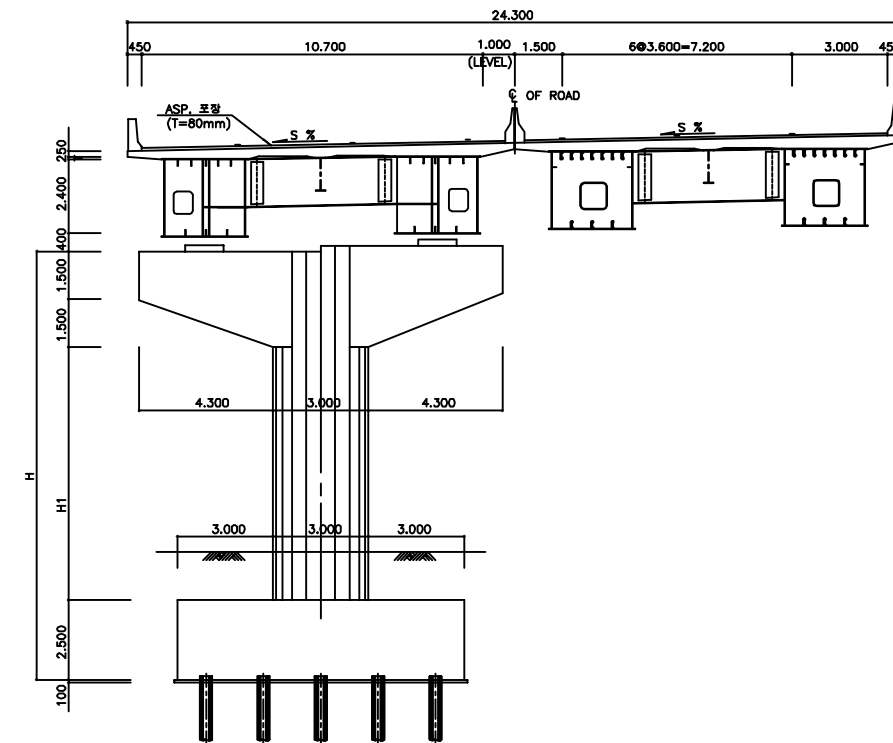

횡단면도

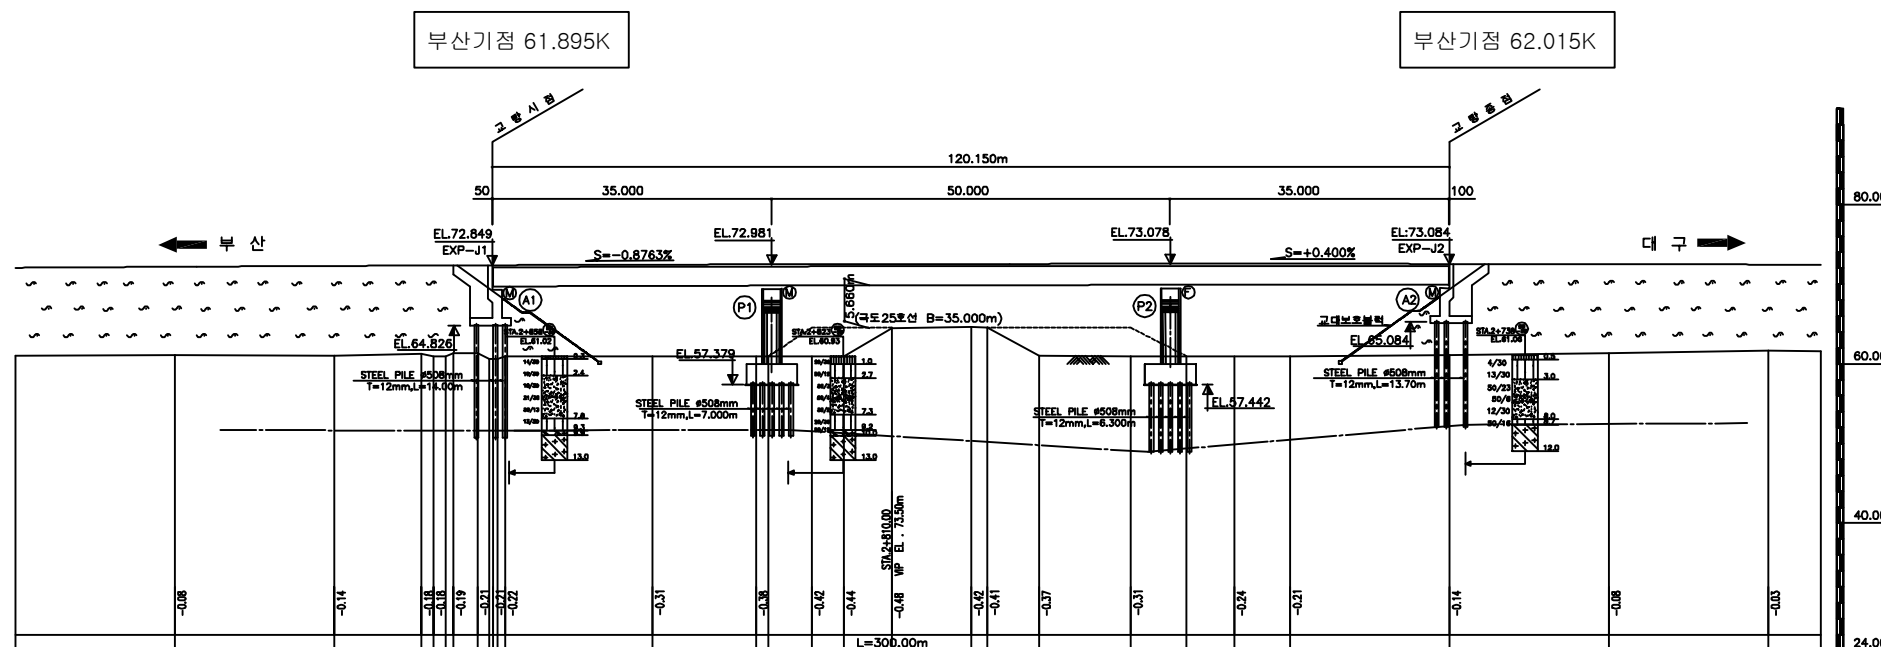

종단면도

(주)위드이앤오

Project Title
2017년 상반기 시설물 정기점검 용역


Drawing Title
원정교 평면도, 종·횡단면도

Note

■ 교량의 기호 정의

구 분	사 용 기 호	정 의
경 간	Sa	경간번호 (제 a 번째 span)
주 형	Ga (ST&PSC Box & PSC Beam)	Girder & Beam 주형번호 (제 a 번째 주형)
	Ca	Cross Beam 번호(제 a 번째 Cross Beam)
교좌 장치	SHa,b	교좌 장치 번호(제 a 번째 교각의 b번째 Shoe)
교 대	Aa	교대 번호(제 a 번째 Abutment)
교 각	Pa	교각 번호(제 a 번째 Pier)
배 수 구	Da	배수구 번호(제 a 번째 Drainage)
신축 이음	EJa	신축이음 번호 (Expension Joint : A1 ⇒ A2 진행방향)

- 부산측(A1-시점)에서 대구측(A2-종점) 방향으로 일련번호 증가
- 부산측(A1-시점)에서 대구측(A2-종점) 바라보았을때 좌측에서 우측으로 일련번호 증가

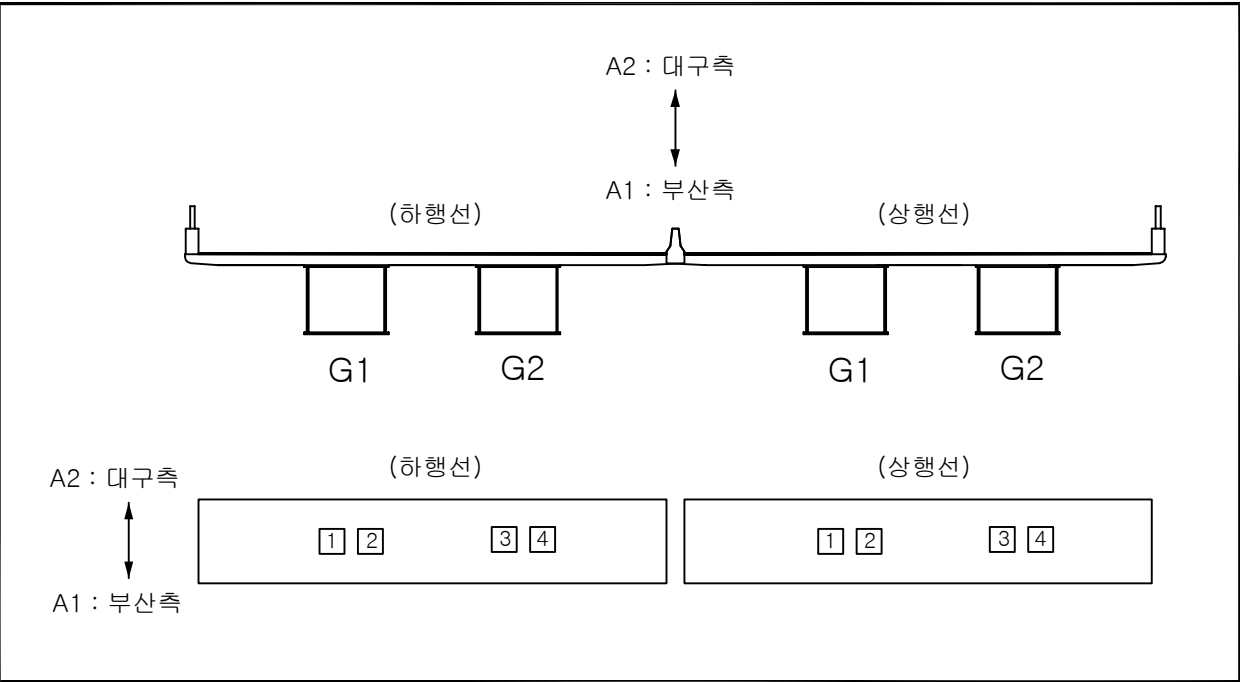

■ 유지관리 이력

구 분	보수일자	보수내용	비 고
1	2007. 11.	교대 교각 바닥판하면 균열보수	
2	2008. 3.	교대 및 교각부 균열보수	
3	2009. 7.	교대 및 교각부 균열보수	
4	2010.5.	배수관 정비, 강교도장 하자보수	
5	2010.5.	강교도장 하자보수	
6	2010.6.	받침, 신축이음 후타재 균열보수	
7	2011. 3.	교대 교각 균열보수, 방호벽 균열 및 백태 보수 Plate 부식 재도장, 배수관 정비	
8	2011. 3.	강교도장 하자보수	
9	2011. 7.	받침 균열, 파손, Plate 부식 보수	
10	2012. 4.	교대 및 교각부, 바닥판 백태 및 균열보수	
11	2013. 6.	교대 및 교각부, 바닥판 백태 및 균열보수	
12	2014. 9.	교면포장 재포장 실시(상행선) 유도배수관 정비	
13	2016. 11.	방호벽 균열 보수(대구, 부산) 교대 및 교각 균열 보수(대구, 부산)	

ID:원정교(대구)-교면포장 S1


보 수 이 력

<u> </u>	기 존 규 칙	<u>9</u>	보 수 (12. 상반기)
<u> </u>	신 규 규 칙	<u>10</u>	보 수 (12. 하반기)
<u> </u>	보수부위재균열	<u>11</u>	보 수 (13. 상반기)
<u>1</u>	보 수 (기보수)	<u>12</u>	보 수 (13. 하반기)
<u>2</u>	보 수 (08. 하반기)	<u>13</u>	보 수 (14. 상반기)
<u>3</u>	보 수 (09. 상반기)	<u>14</u>	보 수 (14. 하반기)
<u>4</u>	보 수 (09. 하반기)	<u>15</u>	보 수 (15. 상반기)
<u>5</u>	보 수 (10. 상반기)	<u>16</u>	보 수 (15. 하반기)
<u>6</u>	보 수 (10. 하반기)	<u>17</u>	보 수 (16. 상반기)
<u>7</u>	보 수 (11. 상반기)	<u>18</u>	보 수 (16. 하반기)
<u>8</u>	보 수 (11. 하반기)	<u>19</u>	보 수 (17. 상반기)


순상 현황 표

[illegible]


주) 손상의 폭과 길이는 m 이며, 단 균열의 폭은 mm 임

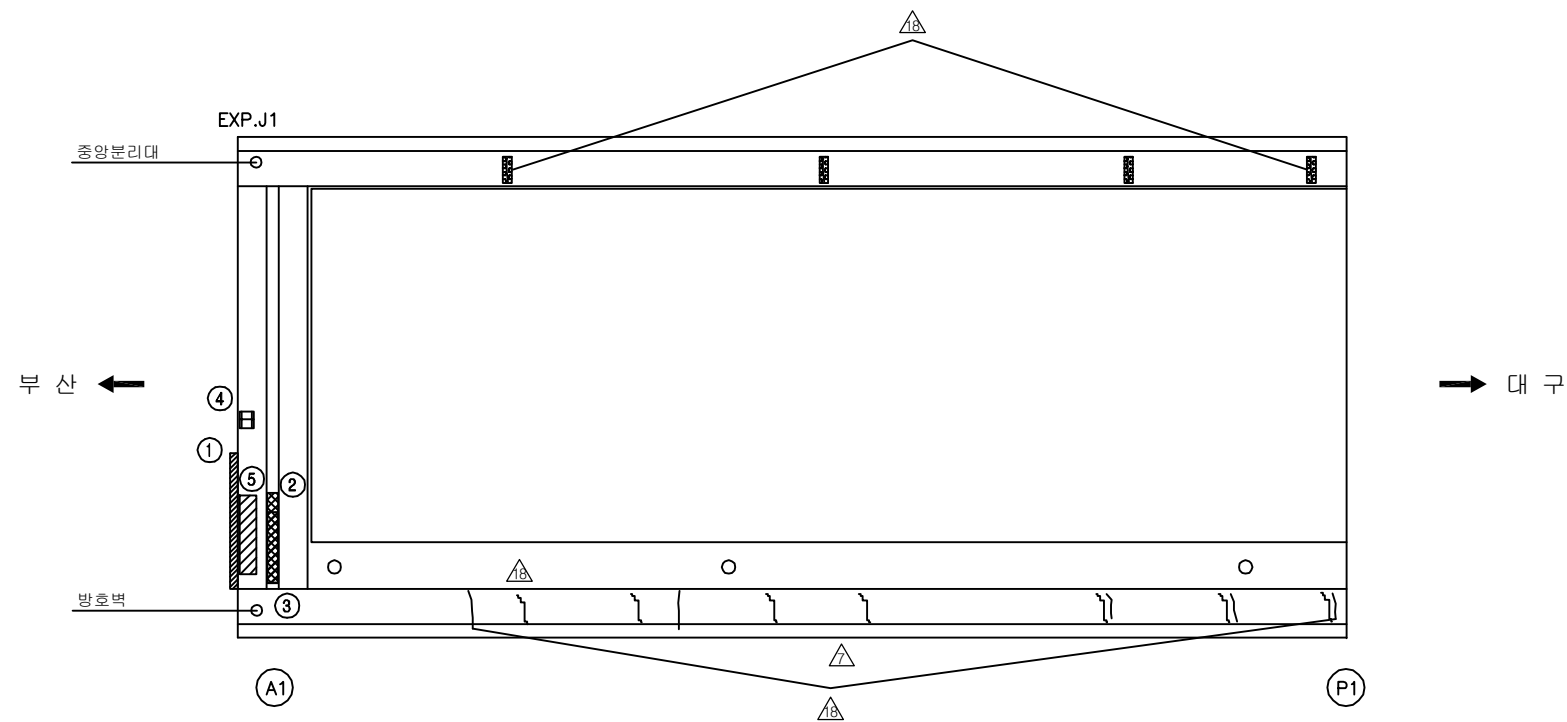

KEY PLAN

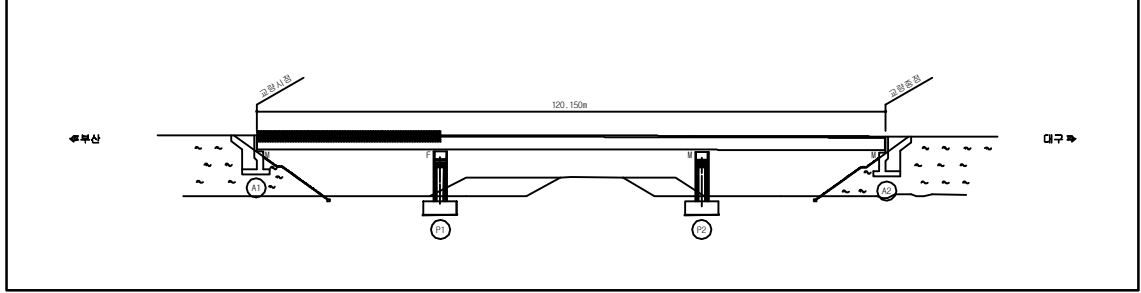

SECTION _____

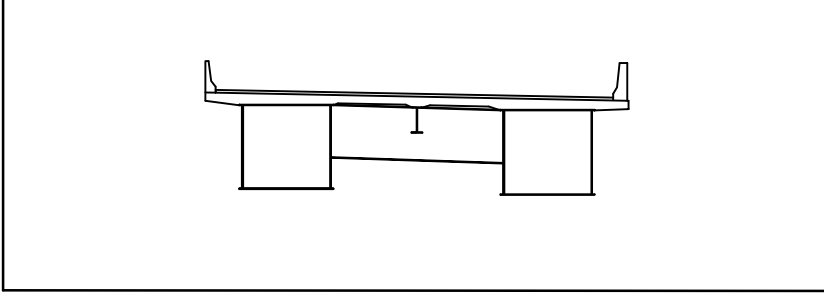

용역명	2017년 상반기 시설물 정기점검 용역
과업기간	2017. 03. 21 ~ 2017. 06. 30
발주처	 신대구부산고속도로주식회사
용역사	(주)위드이앤오
도면번호	001

ID:원정교(대구)-교면포장 S2

보 수 이 력

<u> </u>	기 존 규 칙	<u>9</u>	보 수 (12. 상반기)
<u> </u>	신 규 규 칙	<u>10</u>	보 수 (12. 하반기)
<u> </u>	보수부위재균열	<u>11</u>	보 수 (13. 상반기)
<u>1</u>	보 수 (기보수)	<u>12</u>	보 수 (13. 하반기)
<u>2</u>	보 수 (08. 하반기)	<u>13</u>	보 수 (14. 상반기)
<u>3</u>	보 수 (09. 상반기)	<u>14</u>	보 수 (14. 하반기)
<u>4</u>	보 수 (09. 하반기)	<u>15</u>	보 수 (15. 상반기)
<u>5</u>	보 수 (10. 상반기)	<u>16</u>	보 수 (15. 하반기)
<u>6</u>	보 수 (10. 하반기)	<u>17</u>	보 수 (16. 상반기)
<u>7</u>	보 수 (11. 상반기)	<u>18</u>	보 수 (16. 하반기)
<u>8</u>	보 수 (11. 하반기)	<u>19</u>	보 수 (17. 상반기)

손상 현황 표

[illegible]

주) 손상의 폭과 길이는 m 이며, 단 균열의 폭은 mm 임

부산 ←


→ 대구

14 * 교면포장 - 재포장실시


P1

P2

KEY PLAN

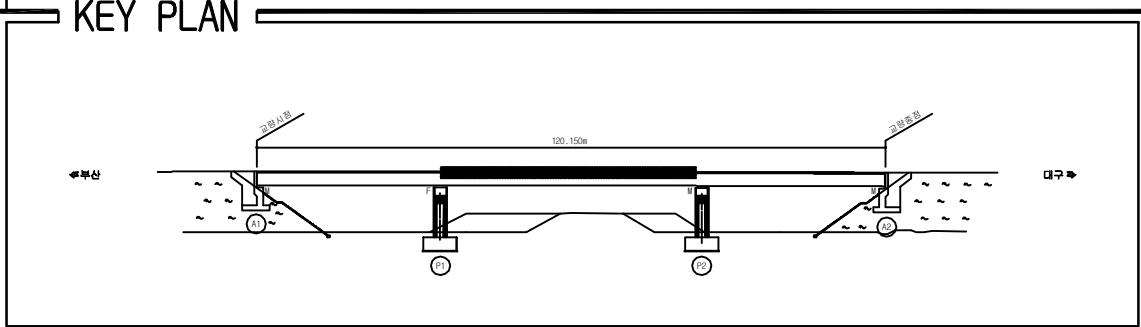

SECTION _____

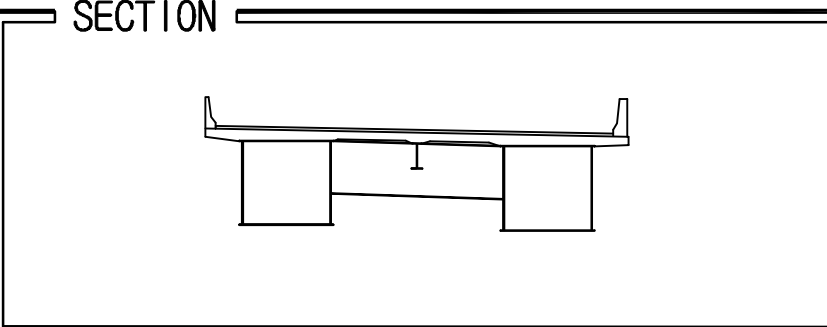

용역명	2017년 상반기 시설물 정기점검 용역
과업기간	2017. 03. 21 ~ 2017. 06. 30
발주처	 신대구부산고속도로주식회사
용역사	(주)위드이앤오
도면번호	002

10:원정교(대구)-교면포장 S3


보 수 이 력

<u> </u>	기 존 규 칙	<u>9</u>	보 수 (12. 상반기)
<u> </u>	신 규 규 칙	<u>10</u>	보 수 (12. 하반기)
<u> </u>	보수부위재균열	<u>11</u>	보 수 (13. 상반기)
<u>1</u>	보 수 (기보수)	<u>12</u>	보 수 (13. 하반기)
<u>2</u>	보 수 (08. 하반기)	<u>13</u>	보 수 (14. 상반기)
<u>3</u>	보 수 (09. 상반기)	<u>14</u>	보 수 (14. 하반기)
<u>4</u>	보 수 (09. 하반기)	<u>15</u>	보 수 (15. 상반기)
<u>5</u>	보 수 (10. 상반기)	<u>16</u>	보 수 (15. 하반기)
<u>6</u>	보 수 (10. 하반기)	<u>17</u>	보 수 (16. 상반기)
<u>7</u>	보 수 (11. 상반기)	<u>18</u>	보 수 (16. 하반기)
<u>8</u>	보 수 (11. 하반기)	<u>19</u>	보 수 (17. 상반기)


손상 현황 표

[illegible]


주) 손상의 폭과 길이는 m 이며, 단 균열의 폭은 mm 임

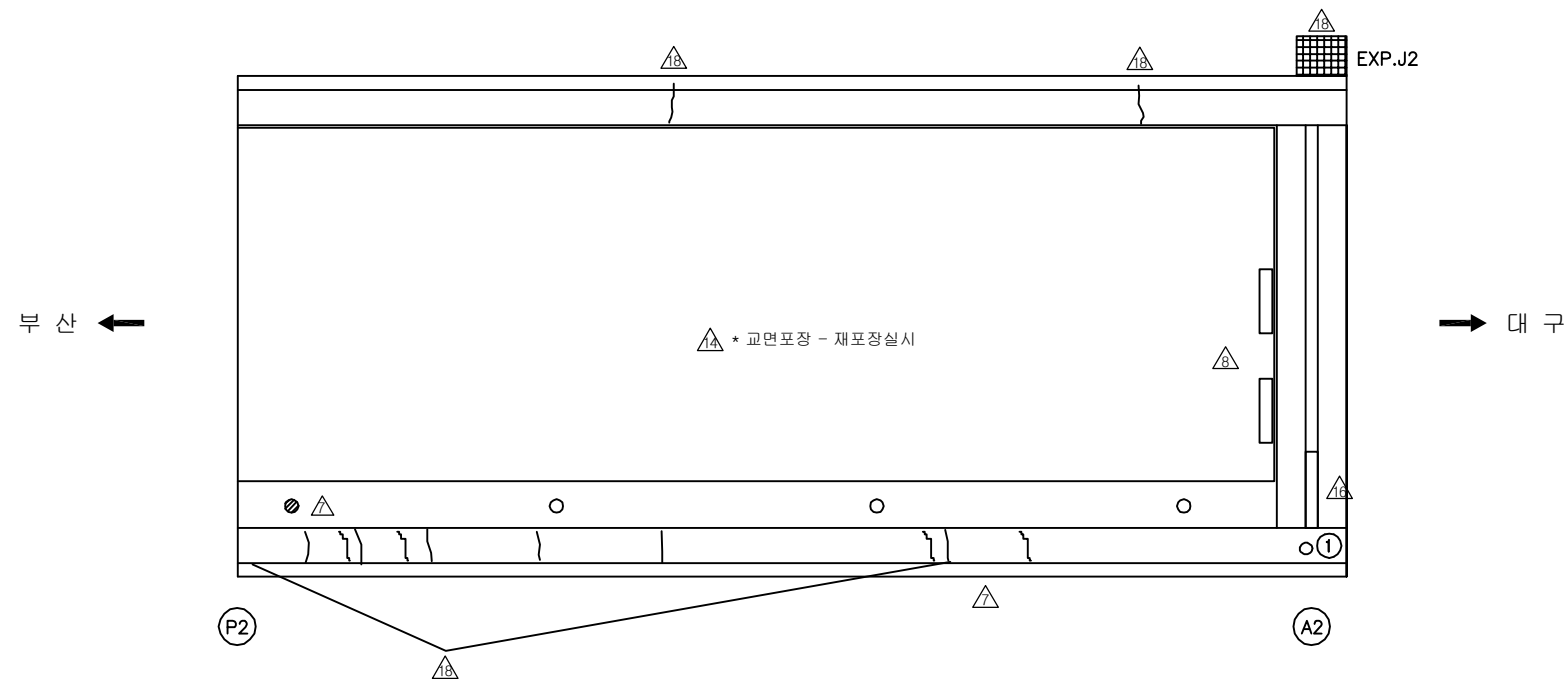

KEY PLAN

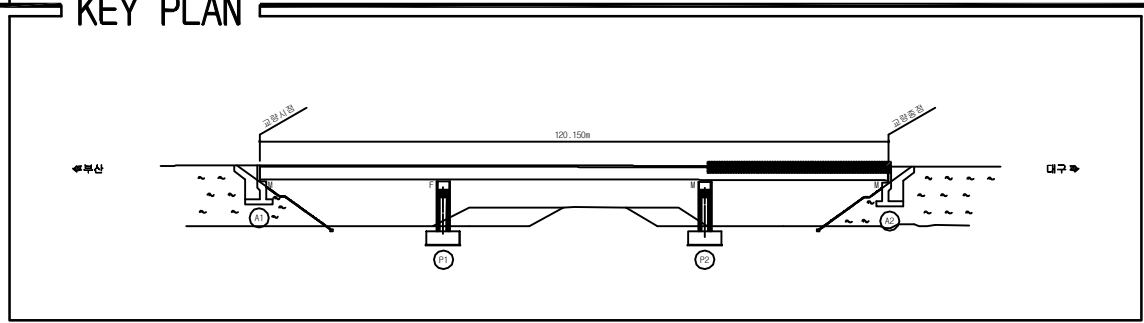

SECTION _____

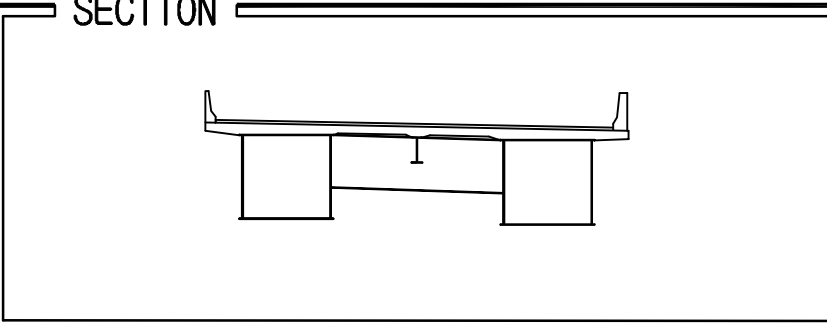

용역명	2017년 상반기 시설물 정기점검 용역
과업기간	2017. 03. 21 ~ 2017. 06. 30
발주처	 신대구부산고속도로주식회사
용역사	(주)위드이앤오
도면번호	003

ID:원정교(대구)-바닥판하면 S1


보 수 이 력

<u> </u>	기 존 규 열	<u>9</u>	보 수 (12. 상반기)
<u> </u>	신 규 규 열	<u>10</u>	보 수 (12. 하반기)
<u> </u>	보수부위재균열	<u>11</u>	보 수 (13. 상반기)
<u>1</u>	보 수 (기보수)	<u>12</u>	보 수 (13. 하반기)
<u>2</u>	보 수 (08. 하반기)	<u>13</u>	보 수 (14. 상반기)
<u>3</u>	보 수 (09. 상반기)	<u>14</u>	보 수 (14. 하반기)
<u>4</u>	보 수 (09. 하반기)	<u>15</u>	보 수 (15. 상반기)
<u>5</u>	보 수 (10. 상반기)	<u>16</u>	보 수 (15. 하반기)
<u>6</u>	보 수 (10. 하반기)	<u>17</u>	보 수 (16. 상반기)
<u>7</u>	보 수 (11. 상반기)	<u>18</u>	보 수 (16. 하반기)
<u>8</u>	보 수 (11. 하반기)	<u>19</u>	보 수 (17. 상반기)


손상 현황 표

[illegible]


주) 손상의 폭과 길이는 mm 이며, 단 균열의 폭은 mm 임

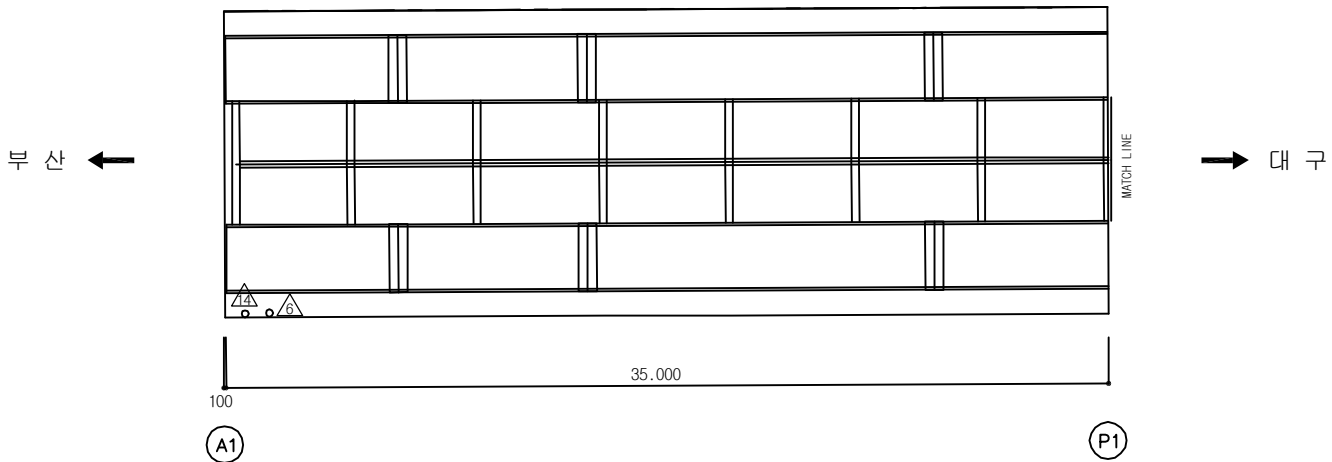

KEY PLAN

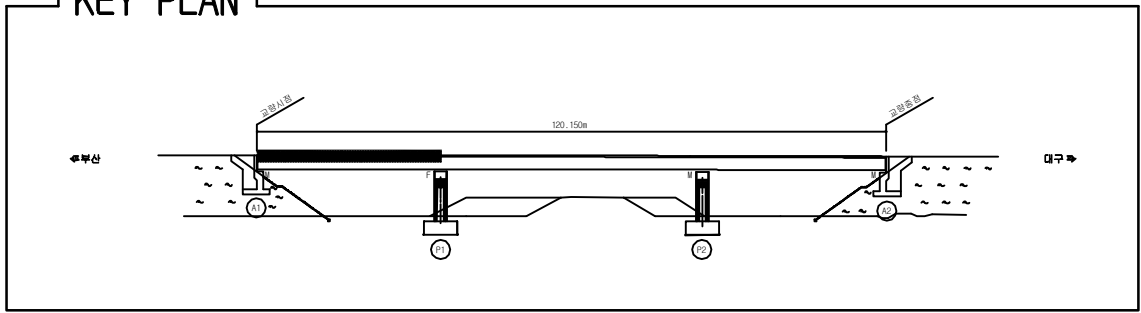

SECTION

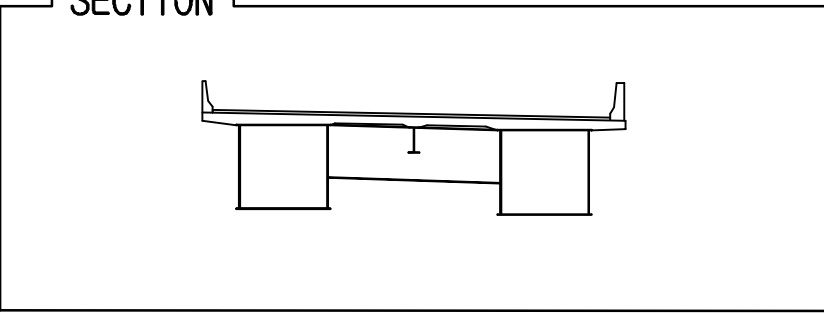

용역명	2017년 상반기 시설물 정기점검 용역
과업기간	2017. 03. 21 ~ 2017. 06. 30
발주처	 신대구부산고속도로주식회사
용역사	(주)위드이앤유
도면번호	004

ID:원정교(대구)-바닥판하면 S2

보 수 이 력

<u> </u>	기 존 규 칙	<u>9</u> <u> </u>	보 수 (12. 상반기)
<u> </u>	신 규 규 칙	<u>10</u> <u> </u>	보 수 (12. 하반기)
<u> </u>	보수부위재균열	<u>11</u> <u> </u>	보 수 (13. 상반기)
<u>1</u> <u> </u>	보 수 (기보수)	<u>12</u> <u> </u>	보 수 (13. 하반기)
<u>2</u> <u> </u>	보 수 (08. 하반기)	<u>13</u> <u> </u>	보 수 (14. 상반기)
<u>3</u> <u> </u>	보 수 (09. 상반기)	<u>14</u> <u> </u>	보 수 (14. 하반기)
<u>4</u> <u> </u>	보 수 (09. 하반기)	<u>15</u> <u> </u>	보 수 (15. 상반기)
<u>5</u> <u> </u>	보 수 (10. 상반기)	<u>16</u> <u> </u>	보 수 (15. 하반기)
<u>6</u> <u> </u>	보 수 (10. 하반기)	<u>17</u> <u> </u>	보 수 (16. 상반기)
<u>7</u> <u> </u>	보 수 (11. 상반기)	<u>18</u> <u> </u>	보 수 (16. 하반기)
<u>8</u> <u> </u>	보 수 (11. 하반기)	<u>19</u> <u> </u>	보 수 (17. 상반기)

손상 현황 표

[illegible]

주) 손상의 폭과 길이는 m 이며, 단 균열의 폭은 mm 임

단면도

← 파 산

→ 대 구

100,000

P1 P2

Diagram illustrating the cross-section of a bridge deck with a total width of 100,000mm. The diagram shows a multi-lane highway structure with four lanes in each direction. The total width is labeled as 100,000mm. The diagram includes labels for 'P1' and 'P2' at the ends, 'MATCH LINE' at the top and bottom, and arrows indicating traffic flow towards '부산' (Busan) and '대구' (Daegu).

KEY PLAN

부림산

대곡

120.150m


A1

P1

P2

A2

SECTION

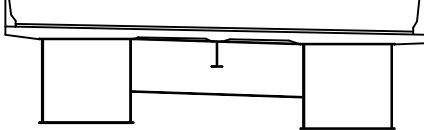

용 표 명	2017년 상반기 시설물 정기점검 용역
-------	-----------------------

과업기간	2017. 03. 21 ~ 2017. 06. 30
------	-----------------------------

발 주 처	 신대구부산고속도로주식회사
-------	---

용역사	(주)위드이앤오
-----	----------

도면번호	005
------	-----

ID:원정교(대구)-바닥판하면 S3


보수이력

	기 존 관 물		보 수(12. 상반기)
	신 규 관 물		보 수(12. 하반기)
	보수부위재관물		보 수(13. 상반기)
	보 수(기보수)		보 수(13. 하반기)
	보 수(08. 하반기)		보 수(14. 상반기)
	보 수(09. 상반기)		보 수(14. 하반기)
	보 수(09. 하반기)		보 수(15. 상반기)
	보 수(10. 상반기)		보 수(15. 하반기)
	보 수(10. 하반기)		보 수(16. 상반기)
	보 수(11. 상반기)		보 수(16. 하반기)
	보 수(11. 하반기)		보 수(17. 상반기)


손상 현황 표

[illegible]


주) 손상의 폭과 길이는 m 이며, 단 균열의 폭은 mm 임

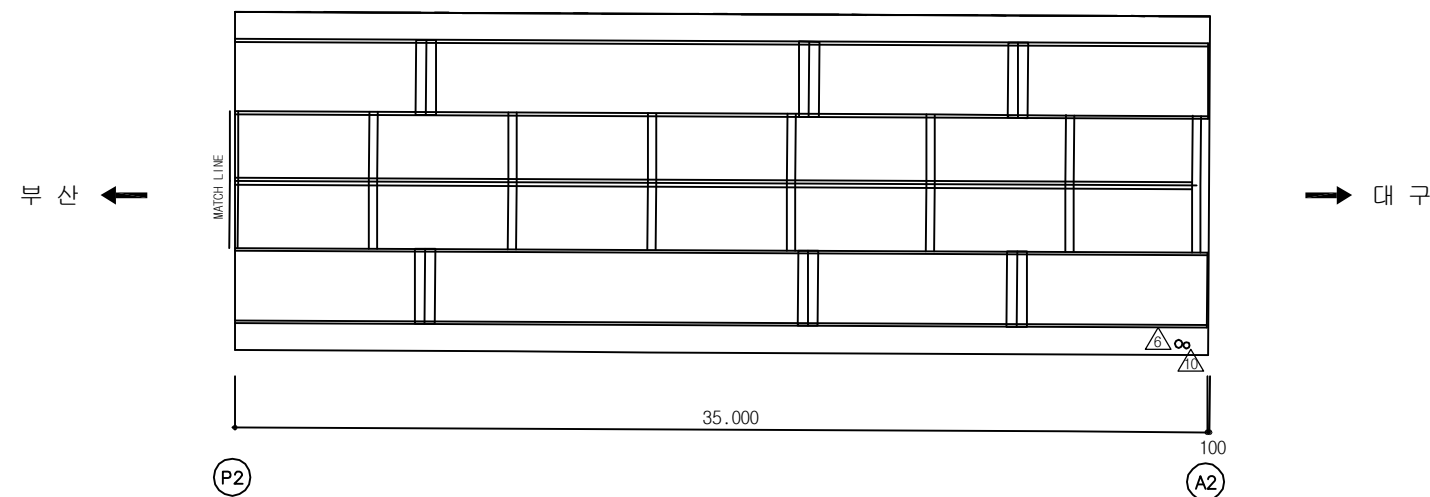

KEY PLAN

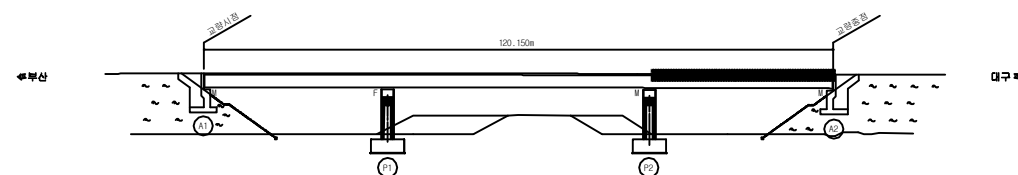

SECTION

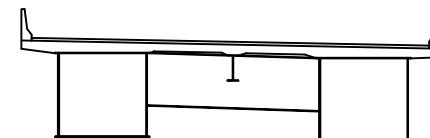

용역명	2017년 상반기 시설물 정기점검 용역
과업기간	2017. 03. 21 ~ 2017. 06. 30
발주처	 신대구부산고속도로주식회사
용역사	(주)위드이앤오
도면번호	006

ID:원정교(대구)-거더외부 S1G1


보 수 이 력

<u> </u>	기 존 규 열	<u>9</u>	보 수 (12. 상반기)
<u> </u>	신 규 규 열	<u>10</u>	보 수 (12. 하반기)
<u> </u>	보수부위재균열	<u>11</u>	보 수 (13. 상반기)
<u>1</u>	보 수 (기보수)	<u>12</u>	보 수 (13. 하반기)
<u>2</u>	보 수 (08. 하반기)	<u>13</u>	보 수 (14. 상반기)
<u>3</u>	보 수 (09. 상반기)	<u>14</u>	보 수 (14. 하반기)
<u>4</u>	보 수 (09. 하반기)	<u>15</u>	보 수 (15. 상반기)
<u>5</u>	보 수 (10. 상반기)	<u>16</u>	보 수 (15. 하반기)
<u>6</u>	보 수 (10. 하반기)	<u>17</u>	보 수 (16. 상반기)
<u>7</u>	보 수 (11. 상반기)	<u>18</u>	보 수 (16. 하반기)
<u>8</u>	보 수 (11. 하반기)	<u>19</u>	보 수 (17. 상반기)


손상 현황 표

[illegible]


주) 손상의 폭과 길이는 mm 이며, 단 균열의 폭은 mm 임

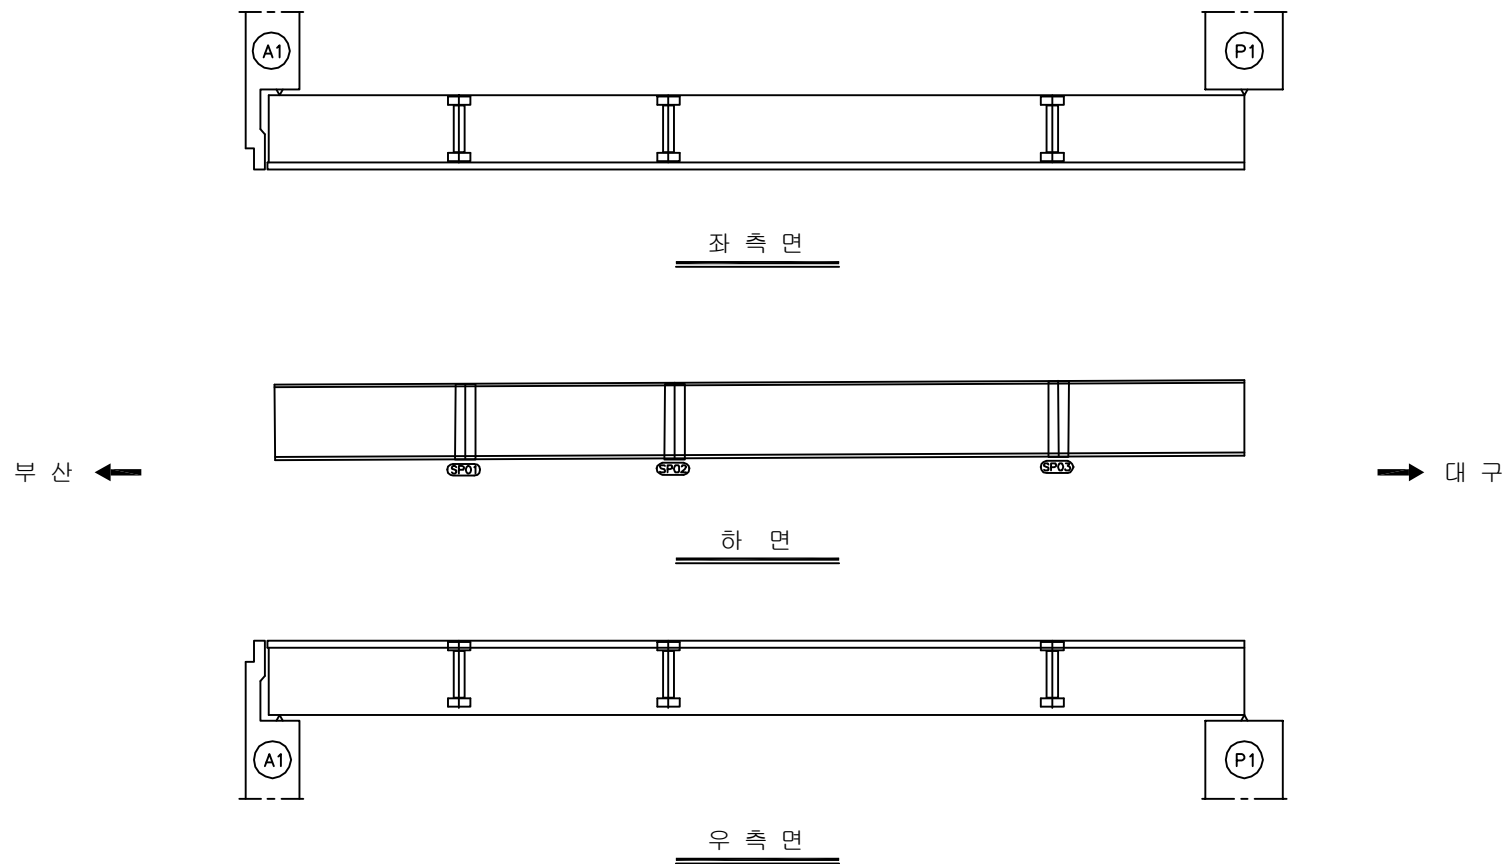

KEY PLAN

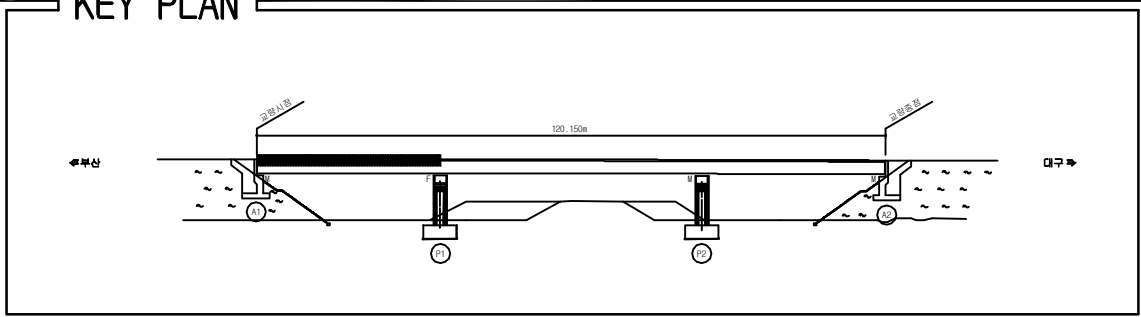

SECTION _____

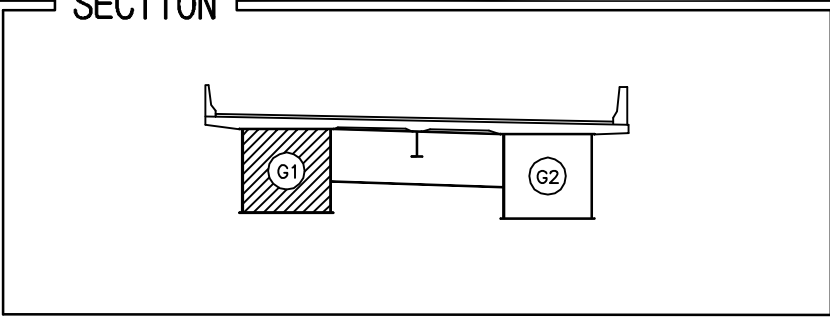

용역명	2017년 상반기 시설물 정기점검 용역
과업기간	2017. 03. 21 ~ 2017. 06. 30
발주처	 신대구부산고속도로주식회사
용역사	(주)위드이앤오
도면번호	007

ID:원정교(대구)-거더외부 S2G1


보 수 이 력

_____	기 존 규 칙	9. _____	보 수 (12. 상반기)
_____	신 규 규 칙	10. _____	보 수 (12. 하반기)
=====	보수부위재균열	11. _____	보 수 (13. 상반기)
1. _____	보 수 (기보수)	12. _____	보 수 (13. 하반기)
2. _____	보 수 (08. 하반기)	13. _____	보 수 (14. 상반기)
3. _____	보 수 (09. 상반기)	14. _____	보 수 (14. 하반기)
4. _____	보 수 (09. 하반기)	15. _____	보 수 (15. 상반기)
5. _____	보 수 (10. 상반기)	16. _____	보 수 (15. 하반기)
6. _____	보 수 (10. 하반기)	17. _____	보 수 (16. 상반기)
7. _____	보 수 (11. 상반기)	18. _____	보 수 (16. 하반기)
8. _____	보 수 (11. 하반기)	19. _____	보 수 (17. 상반기)


손상 현황 표

[illegible]


주) 손상의 폭과 길이는 m 이며, 단 균열의 폭은 mm 임

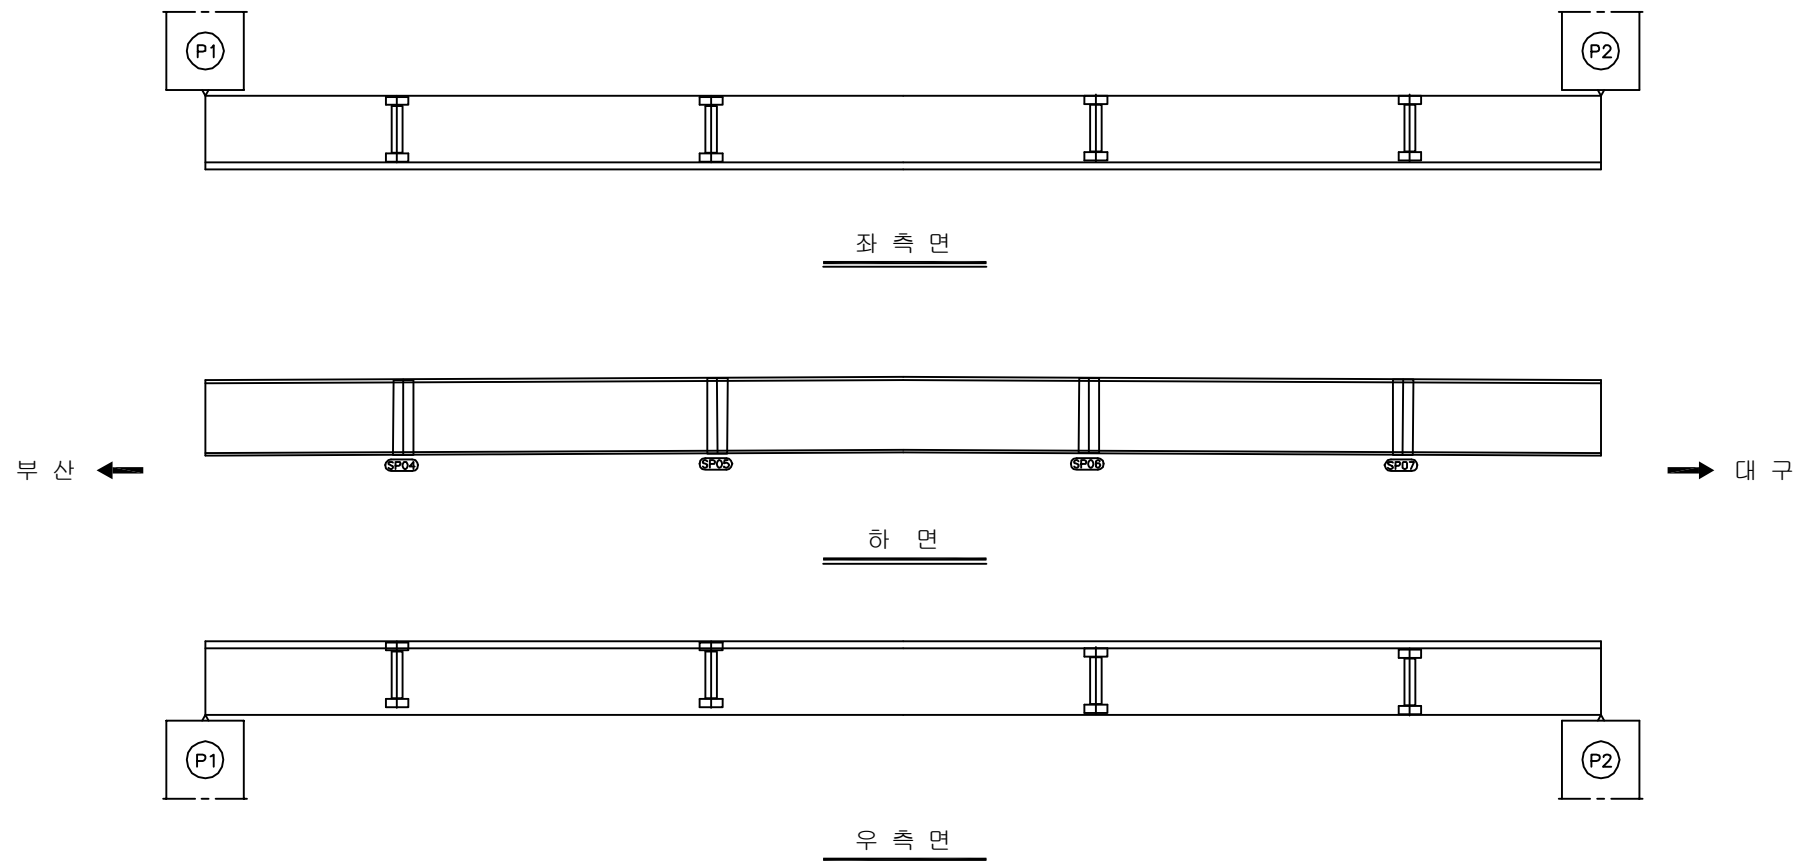

KEY PLAN

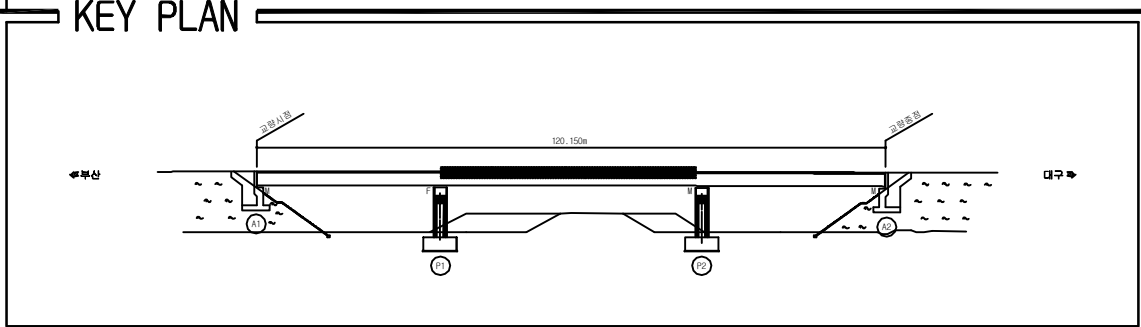

SECTION _____

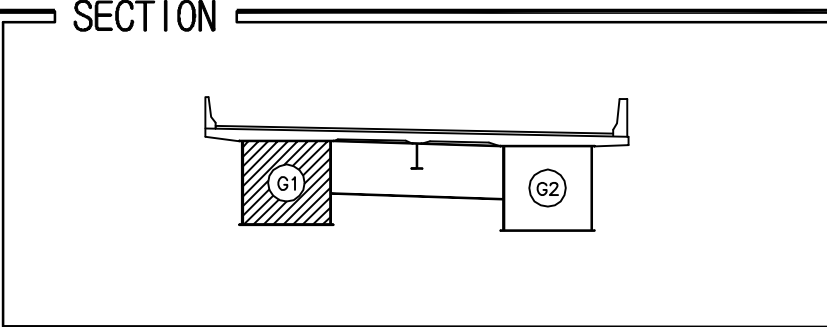

용역명	2017년 상반기 시설물 정기점검 용역
과업기간	2017. 03. 21 ~ 2017. 06. 30
발주처	 신대구부산고속도로주식회사
용역사	(주)위드이앤오
도면번호	008

ID:원정교(대구)-거더외부 S3G1


보 수 이 력

<u> </u>	기 존 규 칙	<u>9</u>	보 수 (12. 상반기)
<u> </u>	신 규 규 칙	<u>10</u>	보 수 (12. 하반기)
<u> </u>	보수부위재균열	<u>11</u>	보 수 (13. 상반기)
<u>1</u>	보 수 (기보수)	<u>12</u>	보 수 (13. 하반기)
<u>2</u>	보 수 (08. 하반기)	<u>13</u>	보 수 (14. 상반기)
<u>3</u>	보 수 (09. 상반기)	<u>14</u>	보 수 (14. 하반기)
<u>4</u>	보 수 (09. 하반기)	<u>15</u>	보 수 (15. 상반기)
<u>5</u>	보 수 (10. 상반기)	<u>16</u>	보 수 (15. 하반기)
<u>6</u>	보 수 (10. 하반기)	<u>17</u>	보 수 (16. 상반기)
<u>7</u>	보 수 (11. 상반기)	<u>18</u>	보 수 (16. 하반기)
<u>8</u>	보 수 (11. 하반기)	<u>19</u>	보 수 (17. 상반기)


손상 현황 표

[illegible]


주) 손상의 폭과 길이는 m 이며, 단 균열의 폭은 mm 임

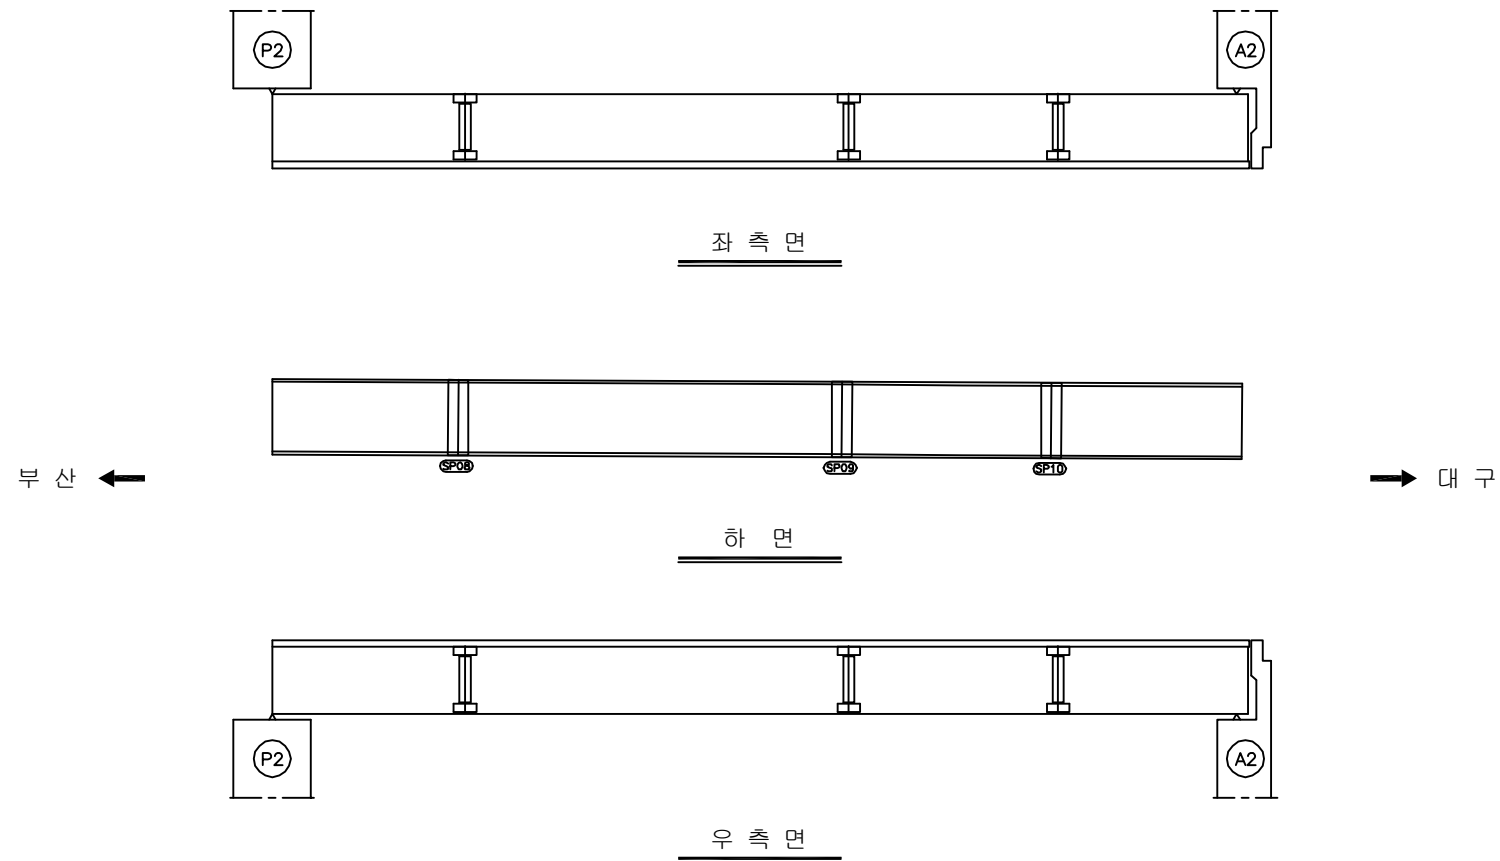

KEY PLAN

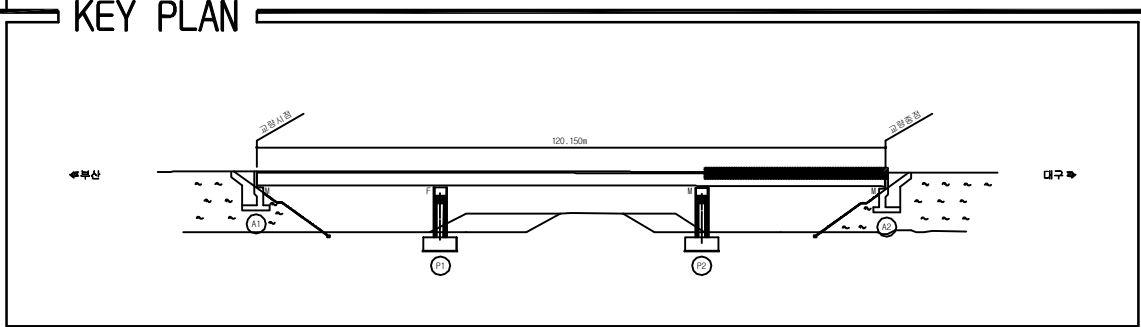

SECTION _____

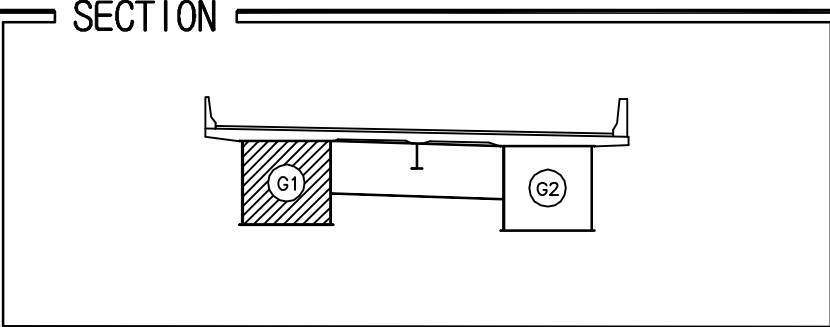

용역명	2017년 상반기 시설물 정기점검 용역
과업기간	2017. 03. 21 ~ 2017. 06. 30
발주처	 신대구부산고속도로주식회사
용역사	(주)위드이앤오
도면번호	009

ID:원정교(대구)-거더외부 S1G2


보 수 이 력

<u> </u>	기 존 규 열	<u>9</u>	보 수(12. 상반기)
<u> </u>	신 규 규 열	<u>10</u>	보 수(12. 하반기)
<u> </u>	보수부위재균열	<u>11</u>	보 수(13. 상반기)
<u>1</u>	보 수(기보수)	<u>12</u>	보 수(13. 하반기)
<u>2</u>	보 수(08. 하반기)	<u>13</u>	보 수(14. 상반기)
<u>3</u>	보 수(09. 상반기)	<u>14</u>	보 수(14. 하반기)
<u>4</u>	보 수(09. 하반기)	<u>15</u>	보 수(15. 상반기)
<u>5</u>	보 수(10. 상반기)	<u>16</u>	보 수(15. 하반기)
<u>6</u>	보 수(10. 하반기)	<u>17</u>	보 수(16. 상반기)
<u>7</u>	보 수(11. 상반기)	<u>18</u>	보 수(16. 하반기)
<u>8</u>	보 수(11. 하반기)	<u>19</u>	보 수(17. 상반기)


손상 현황 표

[illegible]


주) 손상의 폭과 길이는 mm 이며, 단 균열의 폭은 mm 임

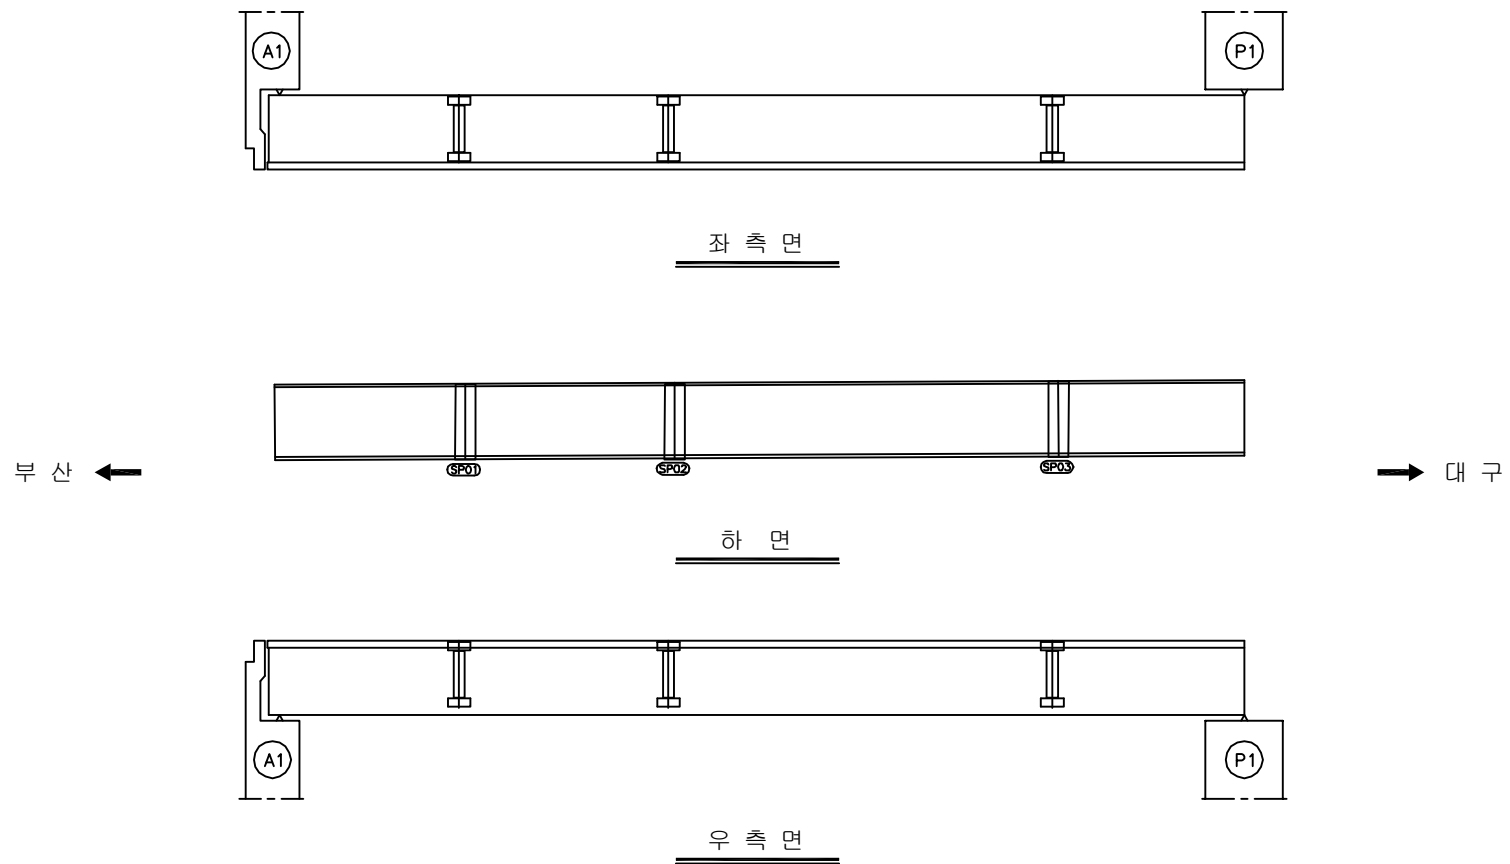

KEY PLAN

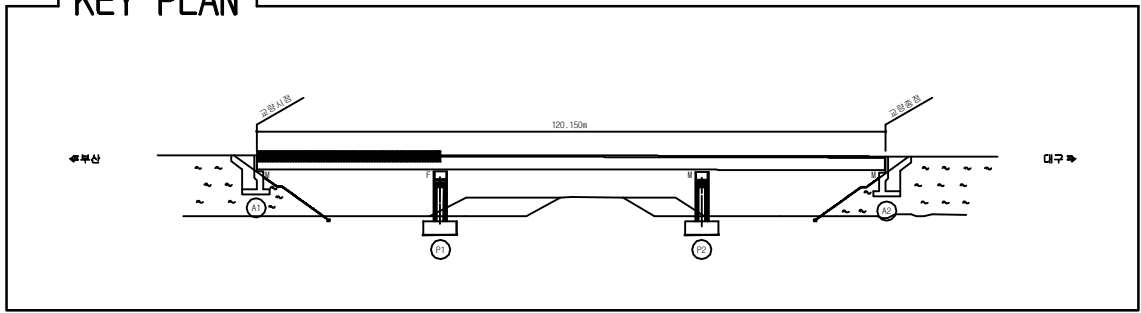

SECTION

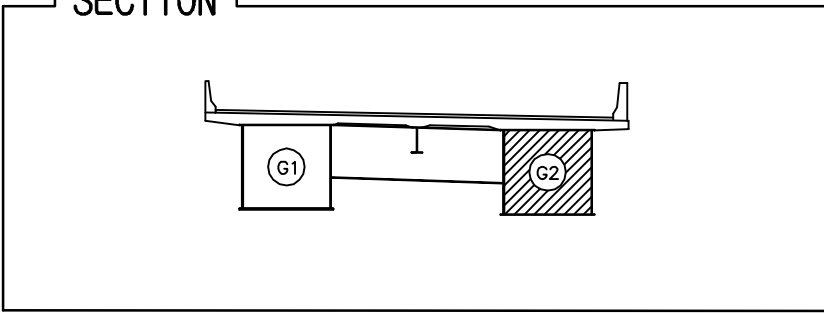

용역명	2017년 상반기 시설물 정기점검 용역
과업기간	2017. 03. 21 ~ 2017. 06. 30
발주처	 신대구부산고속도로주식회사
용역사	(주)위드이앤오
도면번호	010

ID:원정교(대구)-거더외부 S2G2


보 수 이 력

<u> </u>	기 존 규 칙	<u>9</u>	보 수 (12. 상반기)
<u> </u>	신 규 규 칙	<u>10</u>	보 수 (12. 하반기)
<u> </u>	보수부위재균열	<u>11</u>	보 수 (13. 상반기)
<u>1</u>	보 수 (기보수)	<u>12</u>	보 수 (13. 하반기)
<u>2</u>	보 수 (08. 하반기)	<u>13</u>	보 수 (14. 상반기)
<u>3</u>	보 수 (09. 상반기)	<u>14</u>	보 수 (14. 하반기)
<u>4</u>	보 수 (09. 하반기)	<u>15</u>	보 수 (15. 상반기)
<u>5</u>	보 수 (10. 상반기)	<u>16</u>	보 수 (15. 하반기)
<u>6</u>	보 수 (10. 하반기)	<u>17</u>	보 수 (16. 상반기)
<u>7</u>	보 수 (11. 상반기)	<u>18</u>	보 수 (16. 하반기)
<u>8</u>	보 수 (11. 하반기)	<u>19</u>	보 수 (17. 상반기)


손상 현황 표

[illegible]


주) 손상의 폭과 길이는 m 이며, 단 균열의 폭은 mm 임

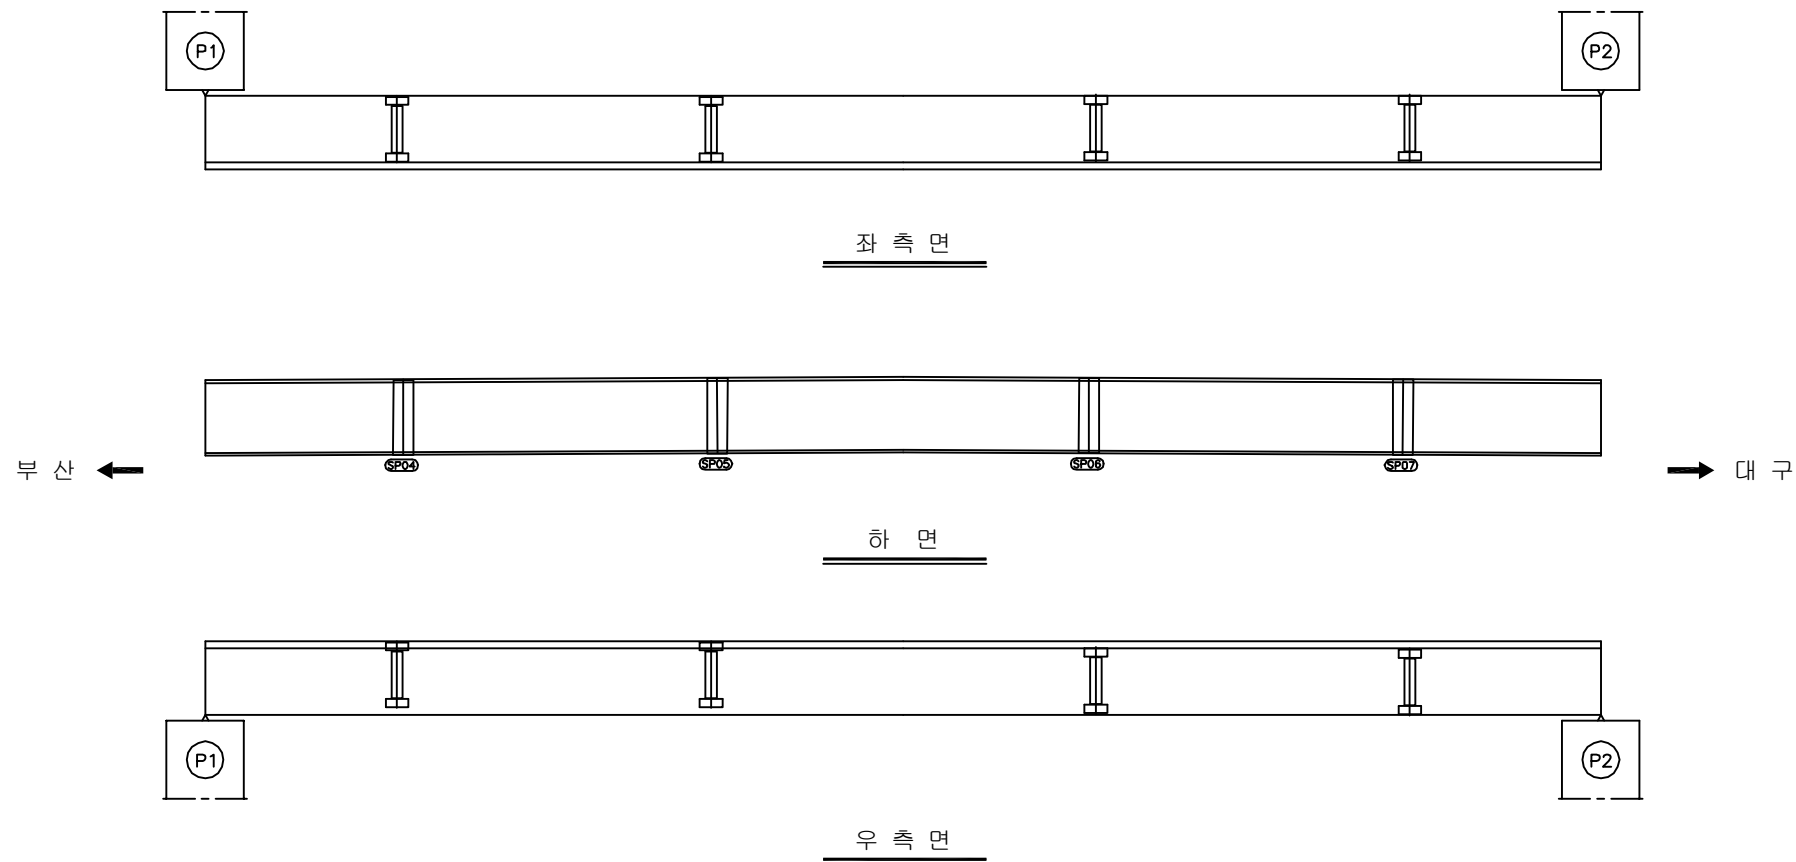

KEY PLAN

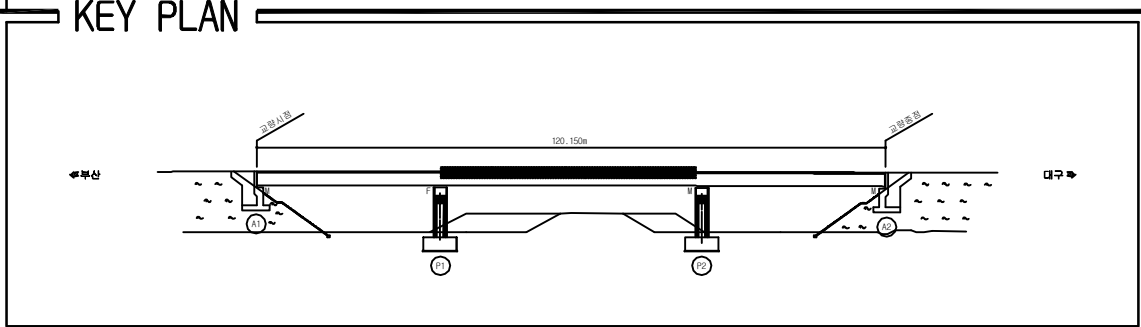

SECTION _____

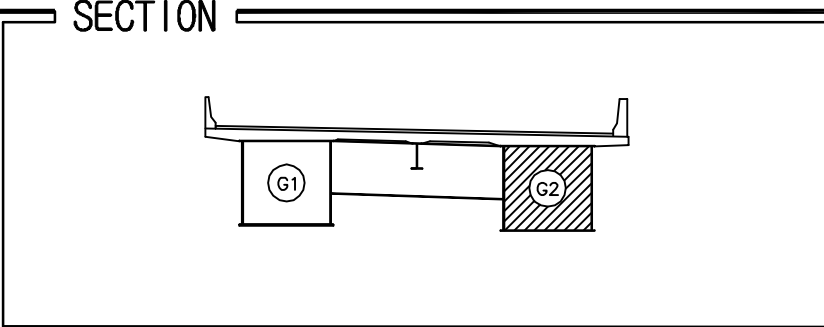

용역명	2017년 상반기 시설물 정기점검 용역
과업기간	2017. 03. 21 ~ 2017. 06. 30
발주처	 신대구부산고속도로주식회사
용역사	(주)위드이앤오
도면번호	011

ID:원정교(대구)-거더외부 S3G2


모 수 이 렵

<u> </u>	기 존 규 열	<u>9</u>	보 수(12. 상반기)
<u> </u>	신 규 규 열	<u>10</u>	보 수(12. 하반기)
<u> </u>	보수부위재균열	<u>11</u>	보 수(13. 상반기)
<u>1</u>	보 수(기보수)	<u>12</u>	보 수(13. 하반기)
<u>2</u>	보 수(08. 하반기)	<u>13</u>	보 수(14. 상반기)
<u>3</u>	보 수(09. 상반기)	<u>14</u>	보 수(14. 하반기)
<u>4</u>	보 수(09. 하반기)	<u>15</u>	보 수(15. 상반기)
<u>5</u>	보 수(10. 상반기)	<u>16</u>	보 수(15. 하반기)
<u>6</u>	보 수(10. 하반기)	<u>17</u>	보 수(16. 상반기)
<u>7</u>	보 수(11. 상반기)	<u>18</u>	보 수(16. 하반기)
<u>8</u>	보 수(11. 하반기)	<u>19</u>	보 수(17. 상반기)


손상 현황 표

[illegible]


주) 손상의 폭과 길이는 mm 이며, 단 균열의 폭은 mm 임

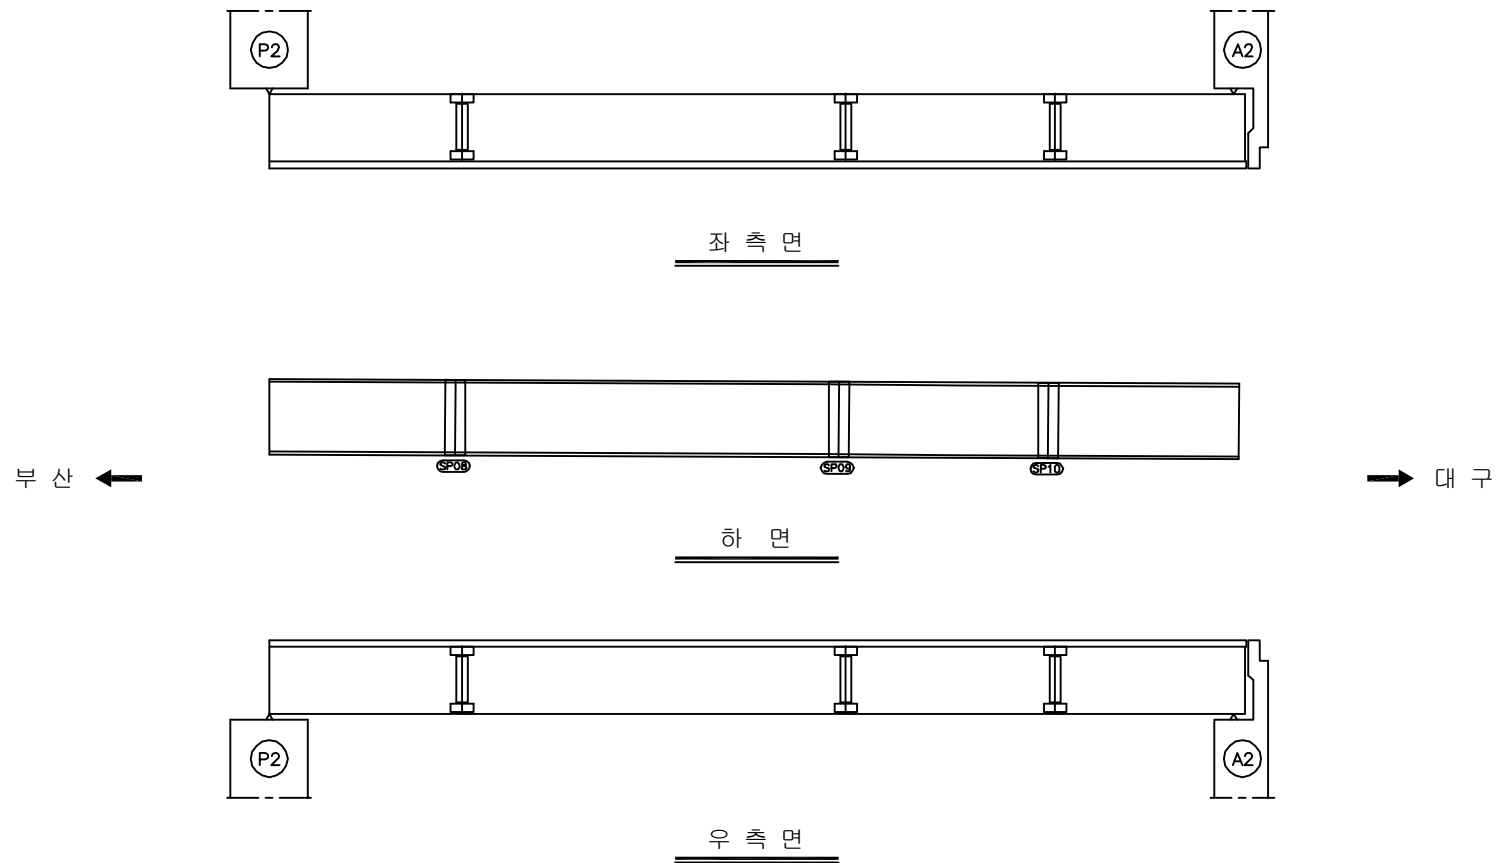

KEY PLAN

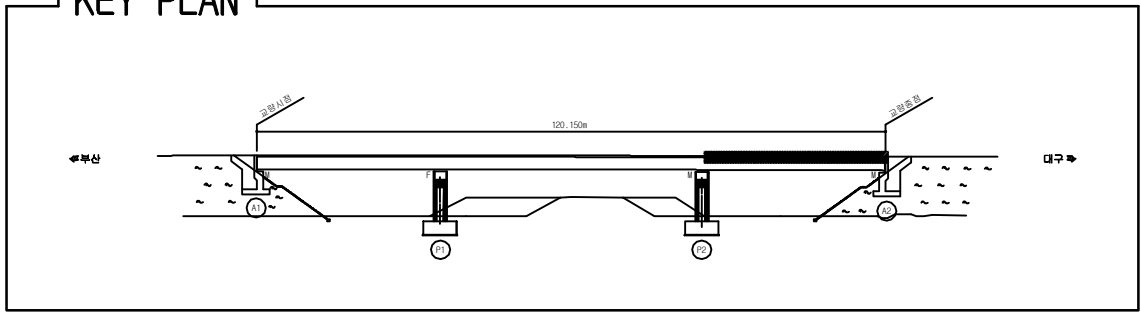

SECTION _____

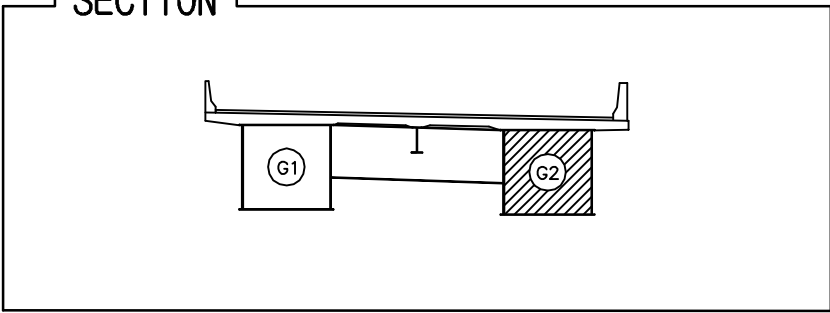

용역명	2017년 상반기 시설물 정기점검 용역
과업기간	2017. 03. 21 ~ 2017. 06. 30
발주처	 신대구부산고속도로주식회사
용역사	(주)위드이앤유
도면번호	012

ID:원정교(대구)-거더내부 S1G1

보 수 이 력

<u> </u>	기 존 규 열	<u>9</u>	보 수 (12. 상반기)
<u> </u>	신 규 규 열	<u>10</u>	보 수 (12. 하반기)
<u> </u>	보수부위재균열	<u>11</u>	보 수 (13. 상반기)
<u>1</u>	보 수 (기보수)	<u>12</u>	보 수 (13. 하반기)
<u>2</u>	보 수 (08. 하반기)	<u>13</u>	보 수 (14. 상반기)
<u>3</u>	보 수 (09. 상반기)	<u>14</u>	보 수 (14. 하반기)
<u>4</u>	보 수 (09. 하반기)	<u>15</u>	보 수 (15. 상반기)
<u>5</u>	보 수 (10. 상반기)	<u>16</u>	보 수 (15. 하반기)
<u>6</u>	보 수 (10. 하반기)	<u>17</u>	보 수 (16. 상반기)
<u>7</u>	보 수 (11. 상반기)	<u>18</u>	보 수 (16. 하반기)
<u>8</u>	보 수 (11. 하반기)	<u>19</u>	보 수 (17. 상반기)


손상 현황 표

[illegible]


주) 손상의 폭과 길이는 m 이며, 단 균열의 폭은 mm 임

부산 ←

KEY PLAN

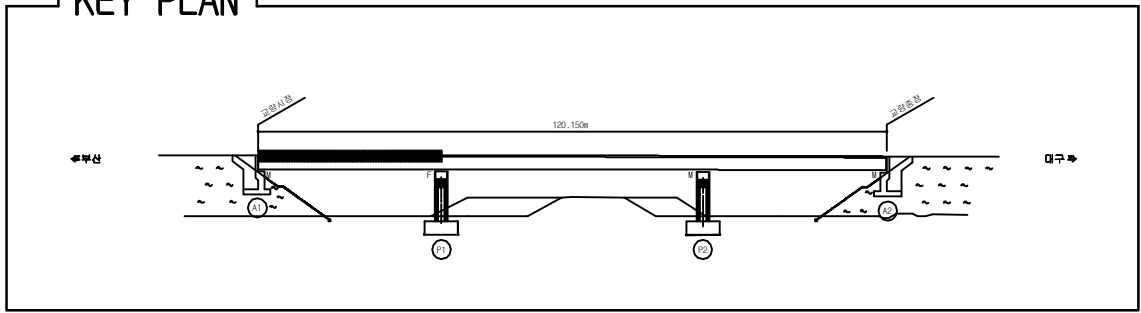

SECTION _____

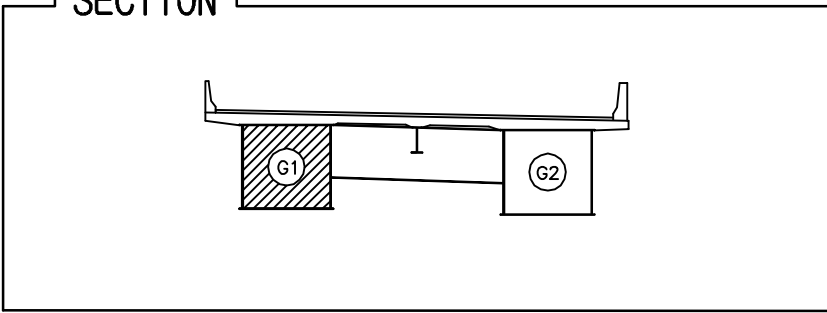

용역명	2017년 상반기 시설물 정기점검 용역
과업기간	2017. 03. 21 ~ 2017. 06. 30
발주처	 신대구부산고속도로주식회사
용역사	(주)위드이앤유
도면번호	013

ID:원정교(대구)-거더내부 S2G1


모 수 이 렵

<u> </u>	기 존 규 열	<u>9</u>	보 수 (12. 상반기)
<u> </u>	신 규 규 열	<u>10</u>	보 수 (12. 하반기)
<u> </u>	보수부위재균열	<u>11</u>	보 수 (13. 상반기)
<u>1</u>	보 수 (기보수)	<u>12</u>	보 수 (13. 하반기)
<u>2</u>	보 수 (08. 하반기)	<u>13</u>	보 수 (14. 상반기)
<u>3</u>	보 수 (09. 상반기)	<u>14</u>	보 수 (14. 하반기)
<u>4</u>	보 수 (09. 하반기)	<u>15</u>	보 수 (15. 상반기)
<u>5</u>	보 수 (10. 상반기)	<u>16</u>	보 수 (15. 하반기)
<u>6</u>	보 수 (10. 하반기)	<u>17</u>	보 수 (16. 상반기)
<u>7</u>	보 수 (11. 상반기)	<u>18</u>	보 수 (16. 하반기)
<u>8</u>	보 수 (11. 하반기)	<u>19</u>	보 수 (17. 상반기)


손상 현황 표

[illegible]


주) 손상의 폭과 길이는 mm 이며, 단 균열의 폭은 mm 임

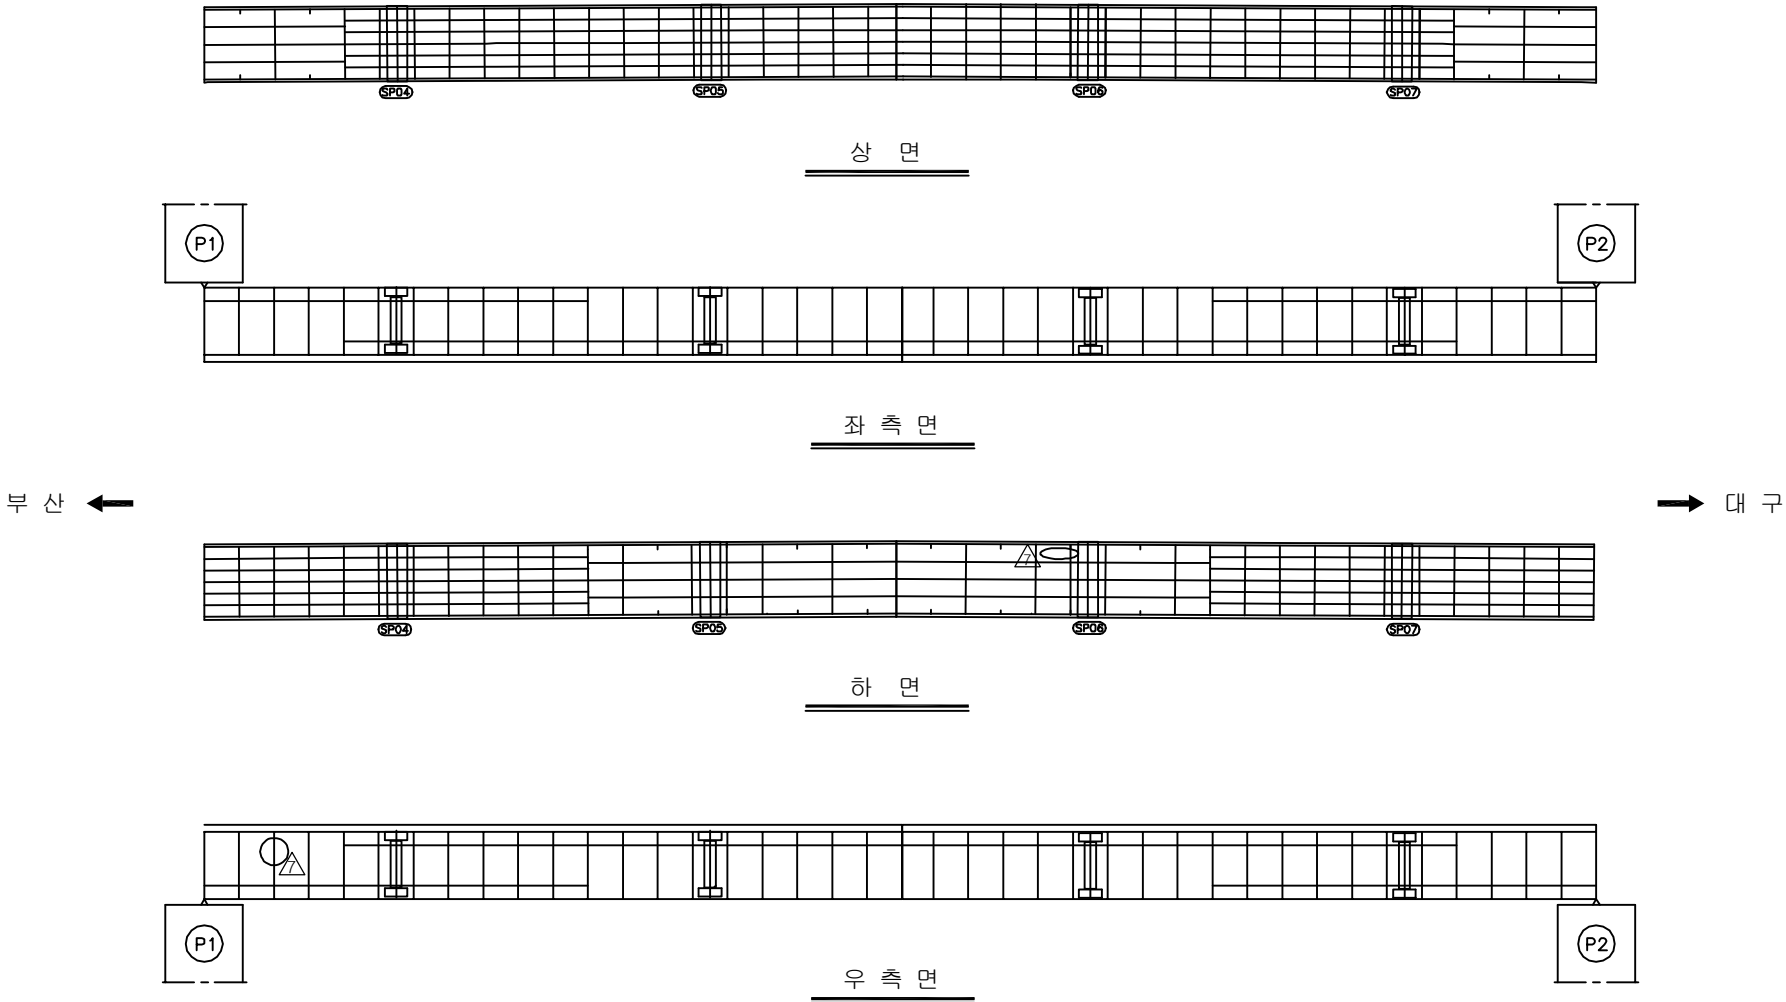

KEY PLAN

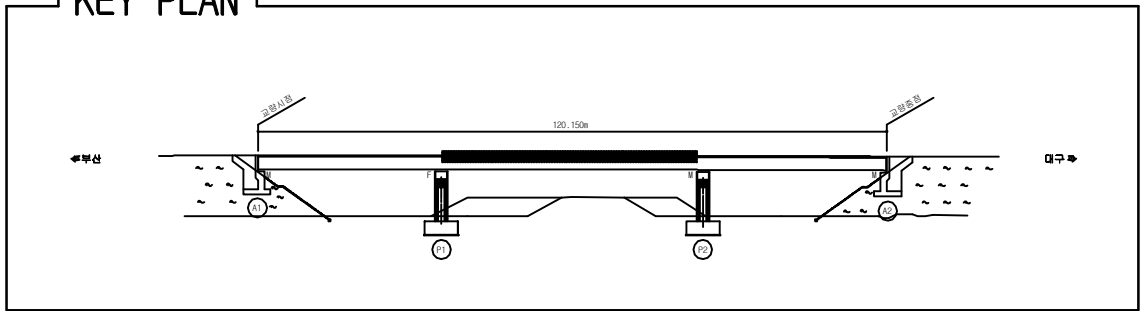

SECTION _____

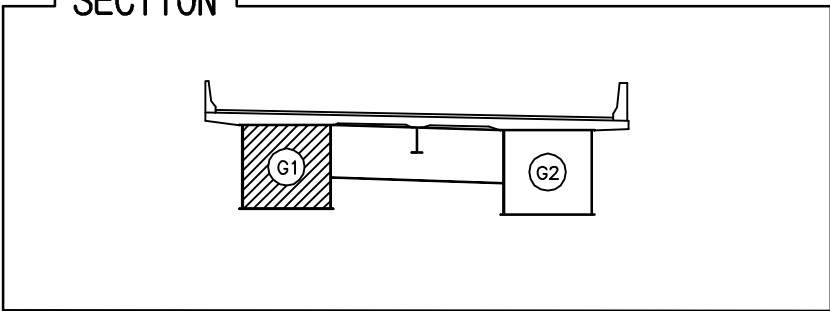

용역명	2017년 상반기 시설물 정기점검 용역
과업기간	2017. 03. 21 ~ 2017. 06. 30
발주처	 신대구부산고속도로주식회사
용역사	(주)위드이앤오
도면번호	014

ID:원정교(대구)-거더내부 S3G1

보 수 이 력

<u> </u>	기 존 규 열	<u>9</u>	보 수(12. 상반기)
<u> </u>	신 규 규 열	<u>10</u>	보 수(12. 하반기)
<u> </u>	보수부위재균열	<u>11</u>	보 수(13. 상반기)
<u>1</u>	보 수(기보수)	<u>12</u>	보 수(13. 하반기)
<u>2</u>	보 수(08. 하반기)	<u>13</u>	보 수(14. 상반기)
<u>3</u>	보 수(09. 상반기)	<u>14</u>	보 수(14. 하반기)
<u>4</u>	보 수(09. 하반기)	<u>15</u>	보 수(15. 상반기)
<u>5</u>	보 수(10. 상반기)	<u>16</u>	보 수(15. 하반기)
<u>6</u>	보 수(10. 하반기)	<u>17</u>	보 수(16. 상반기)
<u>7</u>	보 수(11. 상반기)	<u>18</u>	보 수(16. 하반기)
<u>8</u>	보 수(11. 하반기)	<u>19</u>	보 수(17. 상반기)


손상 현황 표

[illegible]


주) 손상의 폭과 길이는 mm 이며, 단 균열의 폭은 mm 임

부산 ←

KEY PLAN

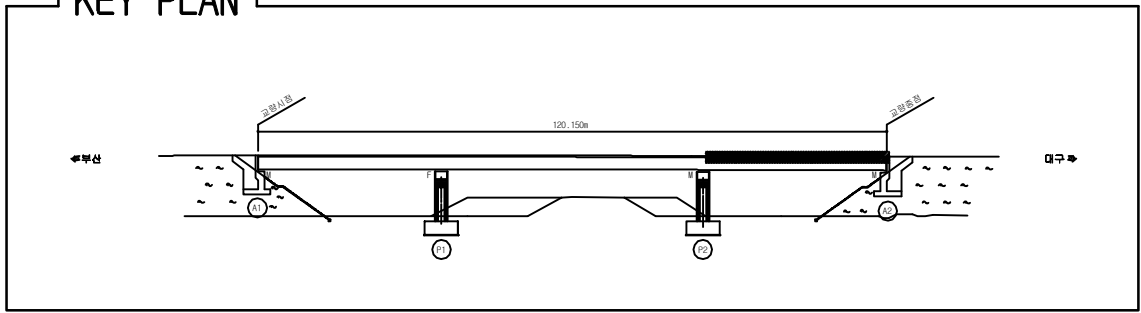

SECTION

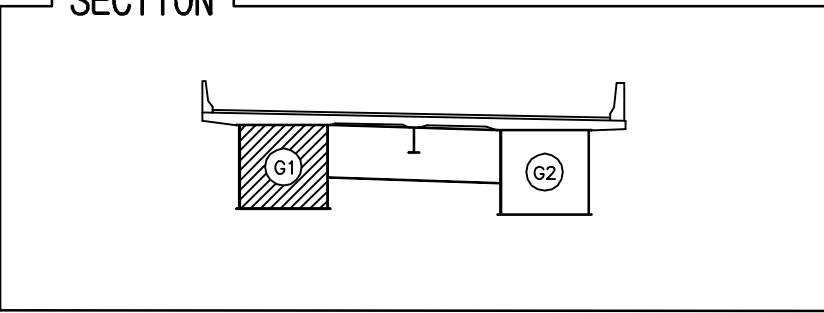

용역명	2017년 상반기 시설물 정기점검 용역
-----	-----------------------

과업기간	2017. 03. 21 ~ 2017. 06. 30
------	-----------------------------

발 주 처	 신대구부산고속도로주식회사
-------	---

용역사	(주)위드이앤오
-----	----------

도면번호	015
------	-----

ID:원정교(대구)-거더내부 S1G2

모 수 이 렵

<u> </u>	기 존 규 열	<u>9</u>	보 수(12. 상반기)
<u> </u>	신 규 규 열	<u>10</u>	보 수(12. 하반기)
<u> </u>	보수부위재균열	<u>11</u>	보 수(13. 상반기)
<u>1</u>	보 수(기보수)	<u>12</u>	보 수(13. 하반기)
<u>2</u>	보 수(08. 하반기)	<u>13</u>	보 수(14. 상반기)
<u>3</u>	보 수(09. 상반기)	<u>14</u>	보 수(14. 하반기)
<u>4</u>	보 수(09. 하반기)	<u>15</u>	보 수(15. 상반기)
<u>5</u>	보 수(10. 상반기)	<u>16</u>	보 수(15. 하반기)
<u>6</u>	보 수(10. 하반기)	<u>17</u>	보 수(16. 상반기)
<u>7</u>	보 수(11. 상반기)	<u>18</u>	보 수(16. 하반기)
<u>8</u>	보 수(11. 하반기)	<u>19</u>	보 수(17. 상반기)


손상 현황 표

[illegible]


주) 손상의 폭과 길이는 mm 이며, 단 균열의 폭은 mm 임

부산 ←

KEY PLAN

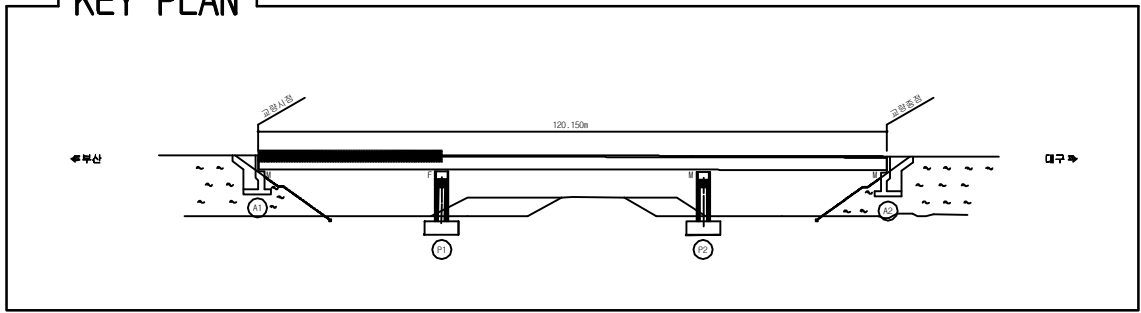

SECTION

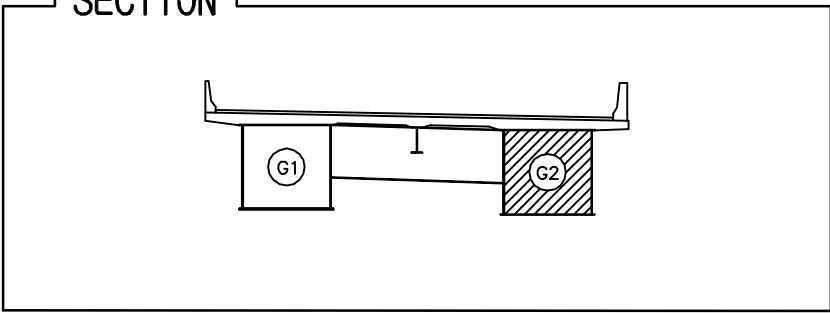

용역명	2017년 상반기 시설물 정기점검 용역
과업기간	2017. 03. 21 ~ 2017. 06. 30
발주처	 신대구부산고속도로주식회사
용역사	(주)위드이앤유
도면번호	016

ID:원정교(대구)-거더내부 S2G2

보 수 이 력

<u> </u>	기 존 규 칙	<u>9</u>	보 수 (12. 상반기)
<u> </u>	신 규 규 칙	<u>10</u>	보 수 (12. 하반기)
<u> </u>	보수부위재균열	<u>11</u>	보 수 (13. 상반기)
<u>1</u>	보 수 (기보수)	<u>12</u>	보 수 (13. 하반기)
<u>2</u>	보 수 (08. 하반기)	<u>13</u>	보 수 (14. 상반기)
<u>3</u>	보 수 (09. 상반기)	<u>14</u>	보 수 (14. 하반기)
<u>4</u>	보 수 (09. 하반기)	<u>15</u>	보 수 (15. 상반기)
<u>5</u>	보 수 (10. 상반기)	<u>16</u>	보 수 (15. 하반기)
<u>6</u>	보 수 (10. 하반기)	<u>17</u>	보 수 (16. 상반기)
<u>7</u>	보 수 (11. 상반기)	<u>18</u>	보 수 (16. 하반기)
<u>8</u>	보 수 (11. 하반기)	<u>19</u>	보 수 (17. 상반기)

손상 현황 표

[illegible]

주) 손상의 폭과 길이는 m 이며, 단 균열의 폭은 mm 임

상면

좌측면

하면

우측면

KEY PLAN


120, 150m

강변산책로

강변산책로

대구

SECTION

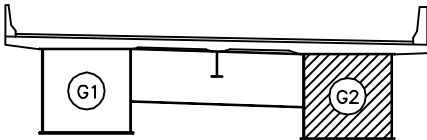

A cross-section diagram of a beam supported by two rectangular supports, labeled G1 and G2. The beam is shown in profile, resting on the supports. Support G1 is on the left, and support G2 is on the right. A vertical line with a horizontal base is positioned between the supports, indicating a point of interest or a specific section cut.

용역명	2017년 상반기 시설물 정기점검 용역
과업기간	2017. 03. 21 ~ 2017. 06. 30
발주처	 신대구부산고속도로주식회사
용역사	(주)위드이앤오
도면번호	017

ID:원정교(대구)-거더내부 S3G2

모 수 이 렵

<u> </u>	기 존 규 열	<u>9</u>	<u> </u>	보 수(12. 상반기)
<u> </u>	신 규 규 열	<u>10</u>	<u> </u>	보 수(12. 하반기)
<u> </u>	보수부위재균열	<u>11</u>	<u> </u>	보 수(13. 상반기)
<u>1</u>	보 수(기보수)	<u>12</u>	<u> </u>	보 수(13. 하반기)
<u>2</u>	보 수(08. 하반기)	<u>13</u>	<u> </u>	보 수(14. 상반기)
<u>3</u>	보 수(09. 상반기)	<u>14</u>	<u> </u>	보 수(14. 하반기)
<u>4</u>	보 수(09. 하반기)	<u>15</u>	<u> </u>	보 수(15. 상반기)
<u>5</u>	보 수(10. 상반기)	<u>16</u>	<u> </u>	보 수(15. 하반기)
<u>6</u>	보 수(10. 하반기)	<u>17</u>	<u> </u>	보 수(16. 상반기)
<u>7</u>	보 수(11. 상반기)	<u>18</u>	<u> </u>	보 수(16. 하반기)
<u>8</u>	보 수(11. 하반기)	<u>19</u>	<u> </u>	보 수(17. 상반기)

손상 현황 표


[illegible]

주) 손상의 폭과 길이는 m 이며, 단 균열의 폭은 mm 임


부산 ←

→ 대구

KEY PLAN

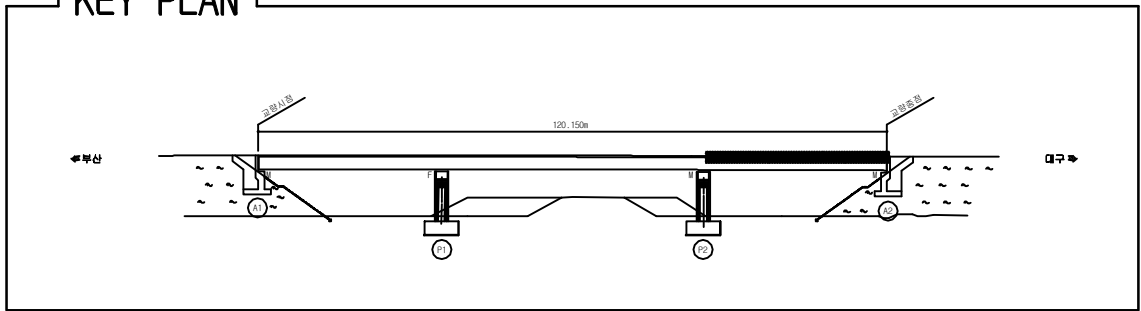

SECTION

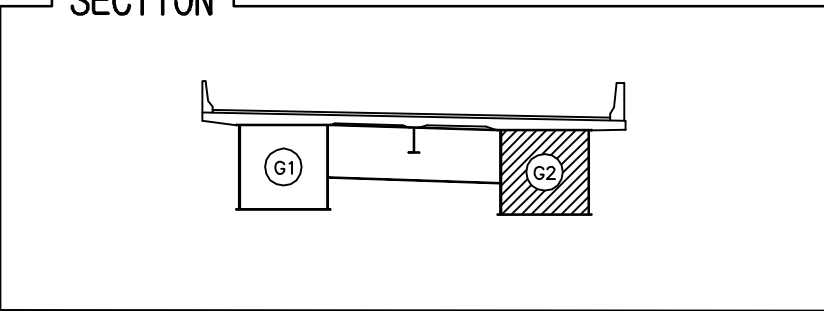

용역명	2017년 상반기 시설물 정기점검 용역
-----	-----------------------

과업기간	2017. 03. 21 ~ 2017. 06. 30
------	-----------------------------

발 주 처	 신대구부산고속도로주식회사
-------	---

용역사	(주)위드이앤오
-----	----------

도면번호	018
------	-----

ID:원정교(대구)-교대 A1


보 수 이 력

<u> </u>	기 존 규 열	<u>9</u>	보 수 (12. 상반기)
<u> </u>	신 규 규 열	<u>10</u>	보 수 (12. 하반기)
<u> </u>	보수부위재균열	<u>11</u>	보 수 (13. 상반기)
<u>1</u>	보 수 (기보수)	<u>12</u>	보 수 (13. 하반기)
<u>2</u>	보 수 (08. 하반기)	<u>13</u>	보 수 (14. 상반기)
<u>3</u>	보 수 (09. 상반기)	<u>14</u>	보 수 (14. 하반기)
<u>4</u>	보 수 (09. 하반기)	<u>15</u>	보 수 (15. 상반기)
<u>5</u>	보 수 (10. 상반기)	<u>16</u>	보 수 (15. 하반기)
<u>6</u>	보 수 (10. 하반기)	<u>17</u>	보 수 (16. 상반기)
<u>7</u>	보 수 (11. 상반기)	<u>18</u>	보 수 (16. 하반기)
<u>8</u>	보 수 (11. 하반기)	<u>19</u>	보 수 (17. 상반기)


손상 현황 표

[illegible]


주) 손상의 폭과 길이는 m 이며, 단 균열의 폭은 mm 임

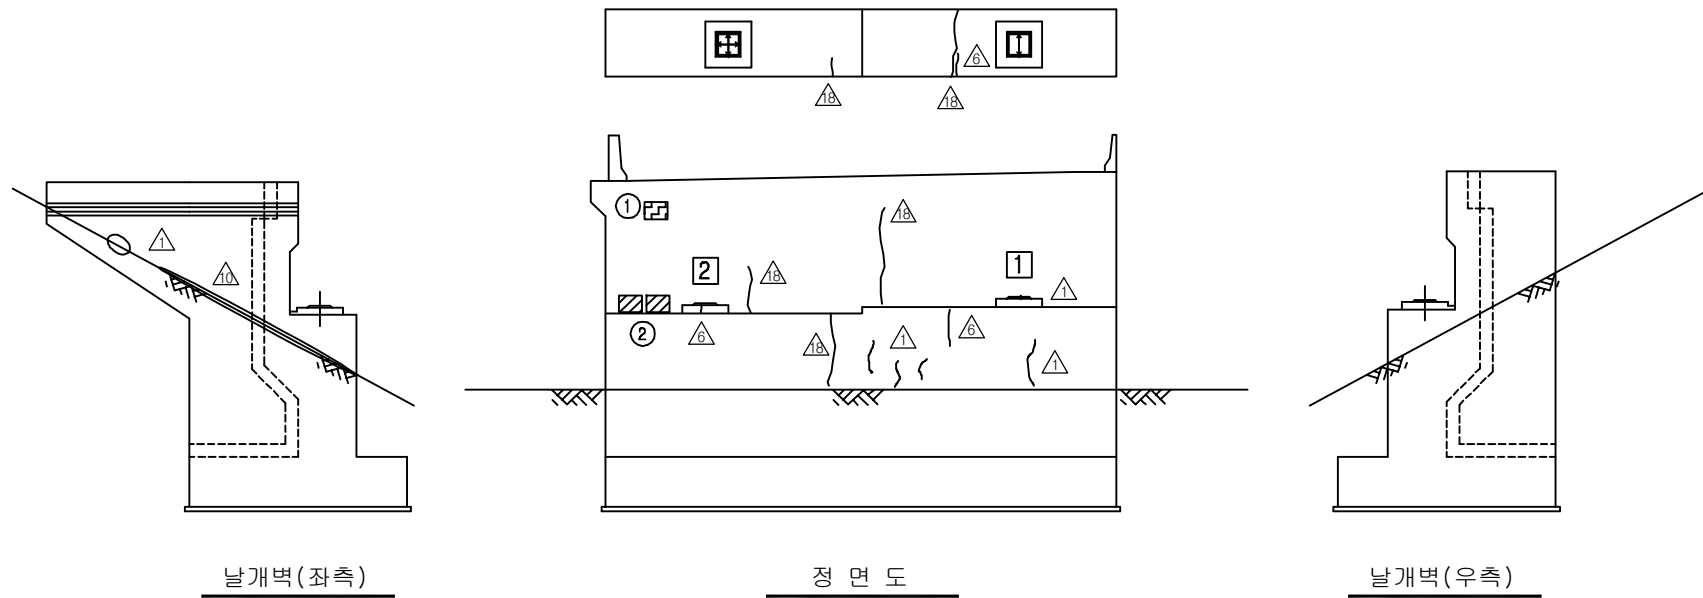

KEY PLAN

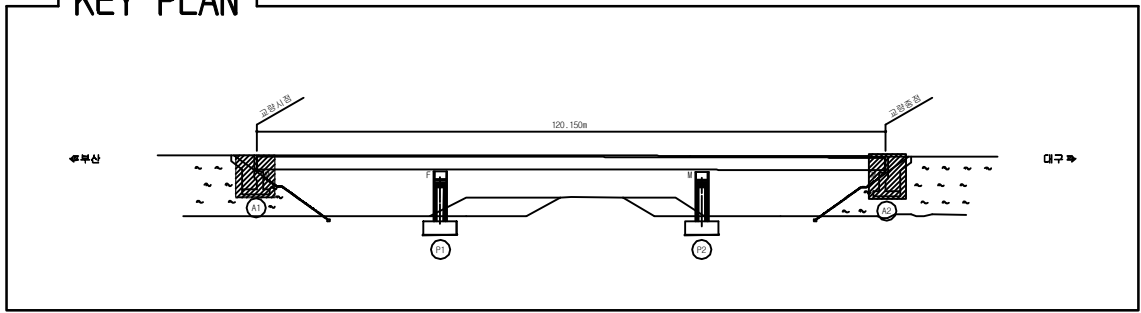

SECTION

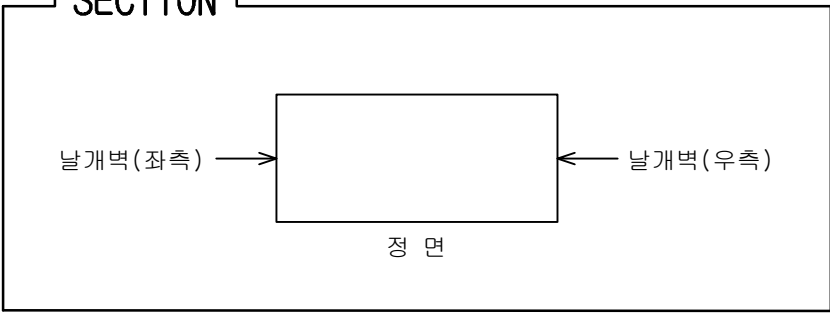

용역명	2017년 상반기 시설물 정기점검 용역
과업기간	2017. 03. 21 ~ 2017. 06. 30
발주처	 신대구부산고속도로주식회사
용역사	(주)위드이앤유
도면번호	019

ID:원정교(대구)-교대 A2


보 수 이 력

<u> </u>	기 존 규 열	<u>9</u>	보 수(12. 상반기)
<u> </u>	신 규 규 열	<u>10</u>	보 수(12. 하반기)
<u> </u>	보수부위재균열	<u>11</u>	보 수(13. 상반기)
<u>1</u>	보 수(기보수)	<u>12</u>	보 수(13. 하반기)
<u>2</u>	보 수(08. 하반기)	<u>13</u>	보 수(14. 상반기)
<u>3</u>	보 수(09. 상반기)	<u>14</u>	보 수(14. 하반기)
<u>4</u>	보 수(09. 하반기)	<u>15</u>	보 수(15. 상반기)
<u>5</u>	보 수(10. 상반기)	<u>16</u>	보 수(15. 하반기)
<u>6</u>	보 수(10. 하반기)	<u>17</u>	보 수(16. 상반기)
<u>7</u>	보 수(11. 상반기)	<u>18</u>	보 수(16. 하반기)
<u>8</u>	보 수(11. 하반기)	<u>19</u>	보 수(17. 상반기)


손상 현황 표

[illegible]


주) 손상의 폭과 길이는 mm 이며, 단 균열의 폭은 mm 임

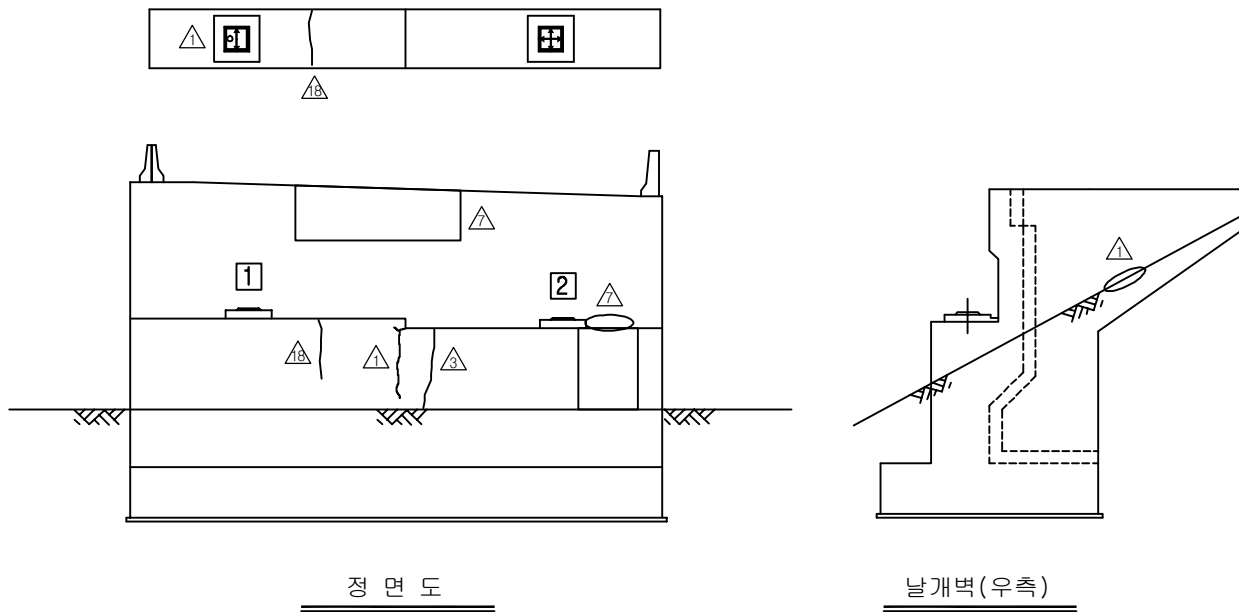

KEY PLAN

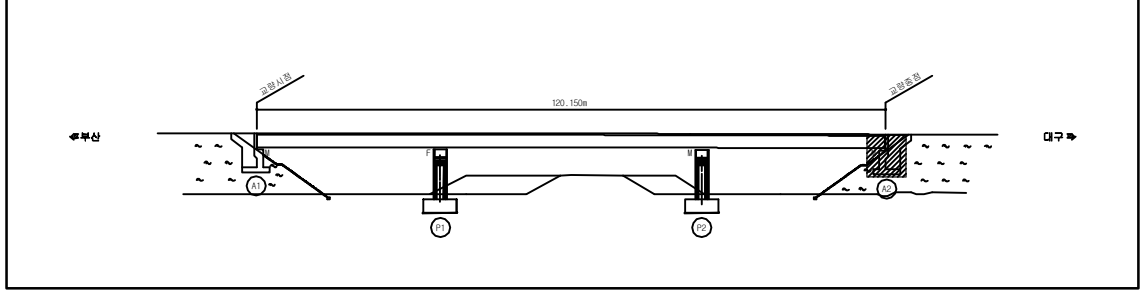

SECTION _____

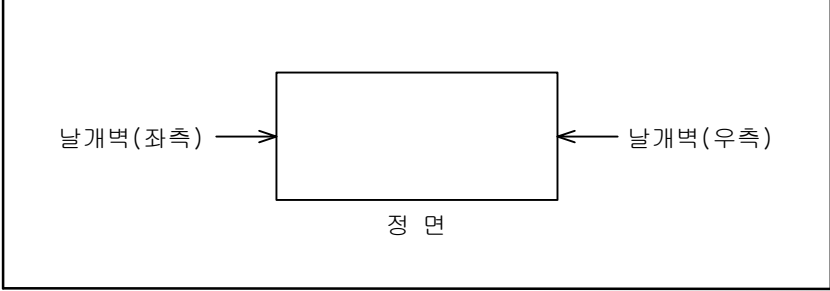

용역명	2017년 상반기 시설물 정기점검 용역
과업기간	2017. 03. 21 ~ 2017. 06. 30
발주처	 신대구부산고속도로주식회사
용역사	(주)위드이앤오
도면번호	020

ID:원정교(대구)-교각 P1


모 수 이 렵

<u> </u>	기 존 규 칙	<u>9</u>	보 수 (12. 상반기)
<u> </u>	신 규 규 칙	<u>10</u>	보 수 (12. 하반기)
<u> </u>	보수부위재균열	<u>11</u>	보 수 (13. 상반기)
<u>1</u>	보 수 (기보수)	<u>12</u>	보 수 (13. 하반기)
<u>2</u>	보 수 (08. 하반기)	<u>13</u>	보 수 (14. 상반기)
<u>3</u>	보 수 (09. 상반기)	<u>14</u>	보 수 (14. 하반기)
<u>4</u>	보 수 (09. 하반기)	<u>15</u>	보 수 (15. 상반기)
<u>5</u>	보 수 (10. 상반기)	<u>16</u>	보 수 (15. 하반기)
<u>6</u>	보 수 (10. 하반기)	<u>17</u>	보 수 (16. 상반기)
<u>7</u>	보 수 (11. 상반기)	<u>18</u>	보 수 (16. 하반기)
<u>8</u>	보 수 (11. 하반기)	<u>19</u>	보 수 (17. 상반기)


순 상 평 향 표

[illegible]


주) 손상의 폭과 길이는 m 이며, 단 균열의 폭은 mm 임

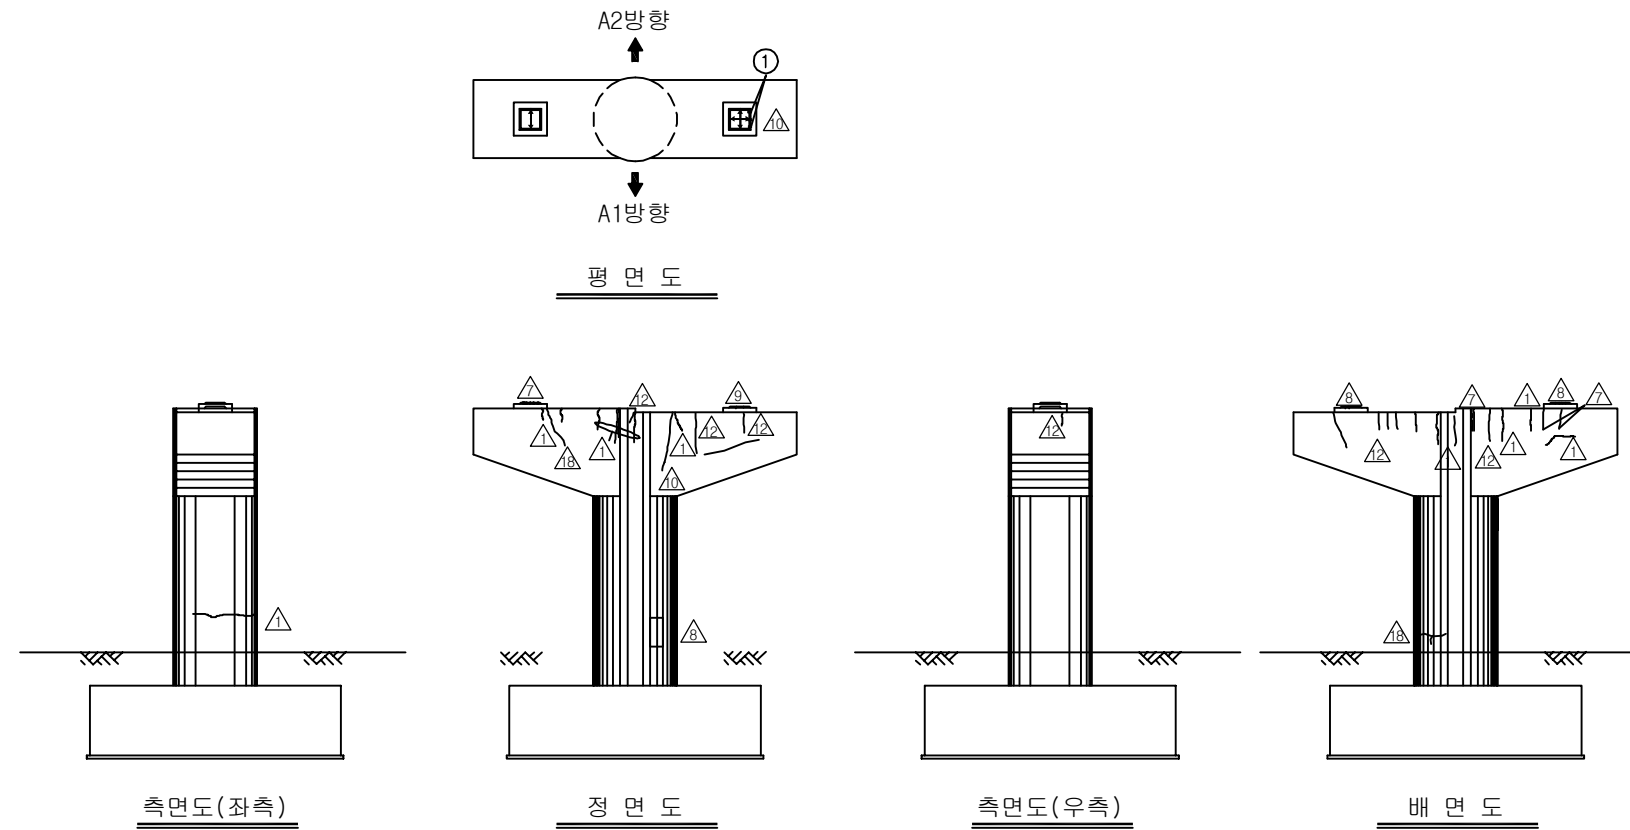

KEY PLAN

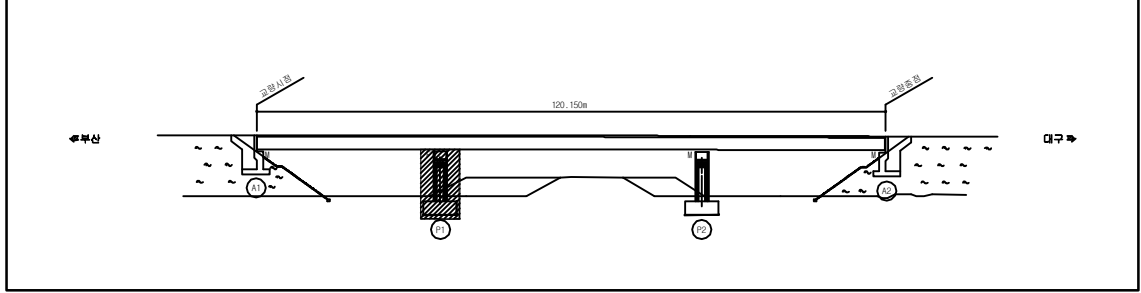

SECTION _____

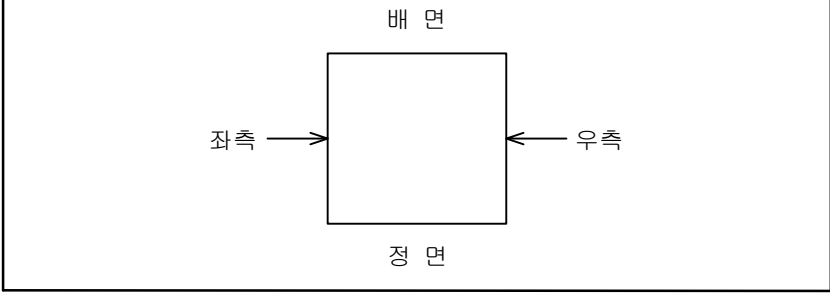

용역명	2017년 상반기 시설물 정기점검 용역
과업기간	2017. 03. 21 ~ 2017. 06. 30
발주처	 신대구부산고속도로주식회사
용역사	(주)위드이앤오
도면번호	021

ID:원정교(대구)-교각 P2


보수이력

	기 존 관 월		보 수(12. 상반기)
	신 구 관 월		보 수(12. 하반기)
	보수특별재원월		보 수(13. 상반기)
	보 수(기보수)		보 수(13. 하반기)
	보 수(08. 하반기)		보 수(14. 상반기)
	보 수(09. 상반기)		보 수(14. 하반기)
	보 수(09. 하반기)		보 수(15. 상반기)
	보 수(10. 상반기)		보 수(15. 하반기)
	보 수(10. 하반기)		보 수(16. 상반기)
	보 수(11. 상반기)		보 수(16. 하반기)
	보 수(11. 하반기)		보 수(17. 상반기)


손상 현황 표

[illegible]


주) 손상의 폭과 길이는 m 이며, 단 균열의 폭은 mm 임

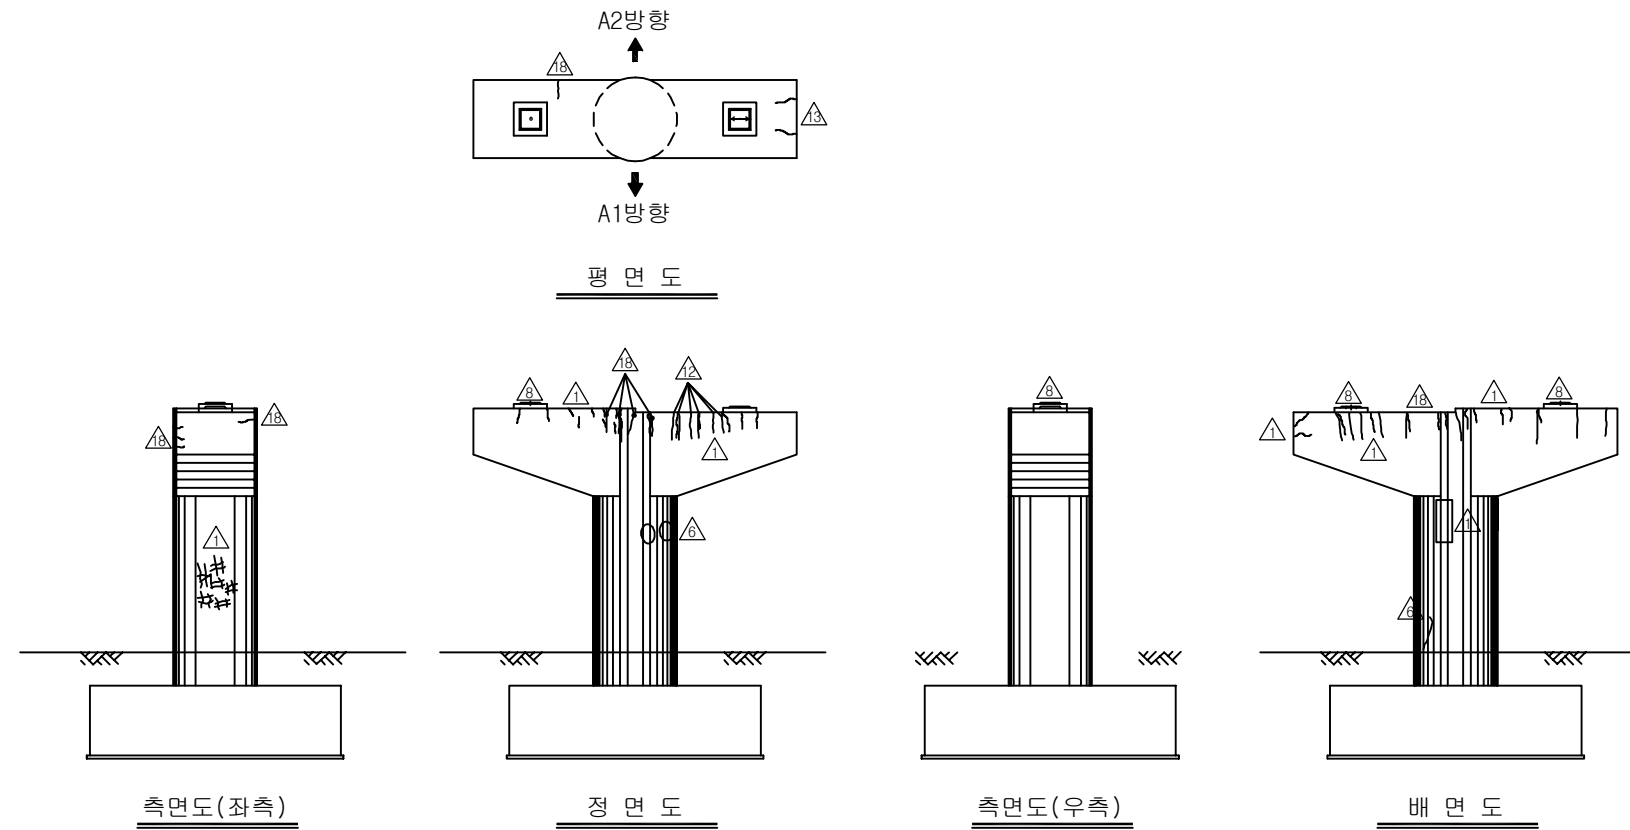

KEY PLAN

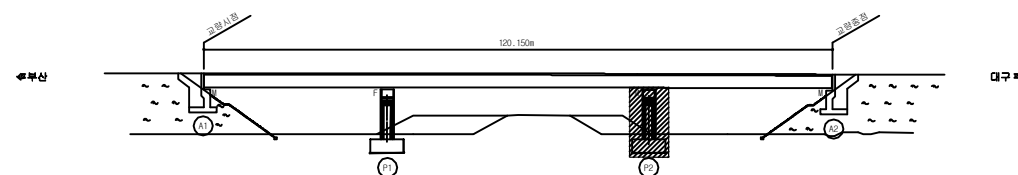

SECTION

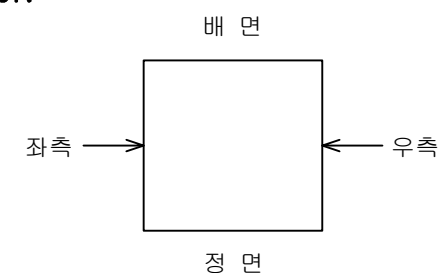

용역명	2017년 상반기 시설물 정기점검 용역
과업기간	2017. 03. 21 ~ 2017. 06. 30
발주처	 신대구부산고속도로주식회사
용역사	(주)위드이앤오
도면번호	022

ID:원정교(부산)-교면포장 S1


보 수 이 력

	기 존 규 열	<u>9</u>	보 수(12. 상반기)
	신 규 규 열	<u>10</u>	보 수(12. 하반기)
	보수부위재균열	<u>11</u>	보 수(13. 상반기)
<u>1</u>	보 수(기보수)	<u>12</u>	보 수(13. 하반기)
<u>2</u>	보 수(08. 하반기)	<u>13</u>	보 수(14. 상반기)
<u>3</u>	보 수(09. 상반기)	<u>14</u>	보 수(14. 하반기)
<u>4</u>	보 수(09. 하반기)	<u>15</u>	보 수(15. 상반기)
<u>5</u>	보 수(10. 상반기)	<u>16</u>	보 수(15. 하반기)
<u>6</u>	보 수(10. 하반기)	<u>17</u>	보 수(16. 상반기)
<u>7</u>	보 수(11. 상반기)	<u>18</u>	보 수(16. 하반기)
<u>8</u>	보 수(11. 하반기)	<u>19</u>	보 수(17. 상반기)

손상 현황 표


[illegible]

주) 손상의 폭과 길이는 m 이며, 단 균열의 폭은 mm 임

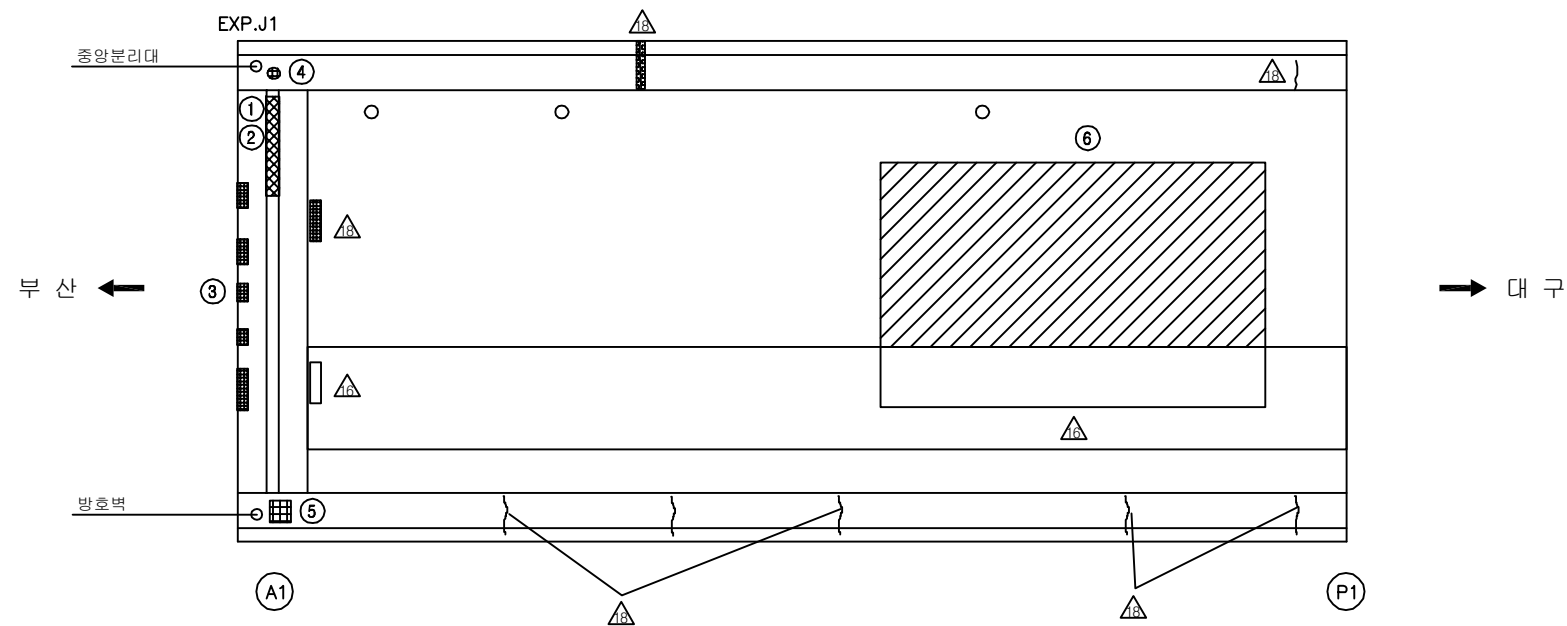

Key plan of the bridge showing its layout, including the approach viaducts, main bridge, and piers. The plan includes labels for 'Approach Viaduct', 'Main Bridge', and 'Pier'.

SECTION

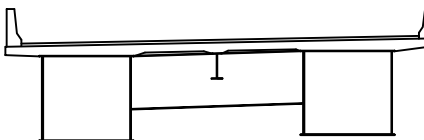

용역명	2017년 상반기 시설물 정기점검 용역
과업기간	2017. 03. 21 ~ 2017. 06. 30
발주처	 신대구부산고속도로주식회사
용역사	(주)위드이앤오
도면번호	001

ID:원정교(부산)-교면포장 S2


보 수 이 력

	기 존 규 열	<u>9</u>	보 수(12. 상반기)
	신 규 규 열	<u>10</u>	보 수(12. 하반기)
	보수부위재균열	<u>11</u>	보 수(13. 상반기)
<u>1</u>	보 수(기보수)	<u>12</u>	보 수(13. 하반기)
<u>2</u>	보 수(08. 하반기)	<u>13</u>	보 수(14. 상반기)
<u>3</u>	보 수(09. 상반기)	<u>14</u>	보 수(14. 하반기)
<u>4</u>	보 수(09. 하반기)	<u>15</u>	보 수(15. 상반기)
<u>5</u>	보 수(10. 상반기)	<u>16</u>	보 수(15. 하반기)
<u>6</u>	보 수(10. 하반기)	<u>17</u>	보 수(16. 상반기)
<u>7</u>	보 수(11. 상반기)	<u>18</u>	보 수(16. 하반기)
<u>8</u>	보 수(11. 하반기)	<u>19</u>	보 수(17. 상반기)


손상 현황 표

[illegible]

주) 손상의 폭과 길이는 m 이며, 단 균열의 폭은 mm 임

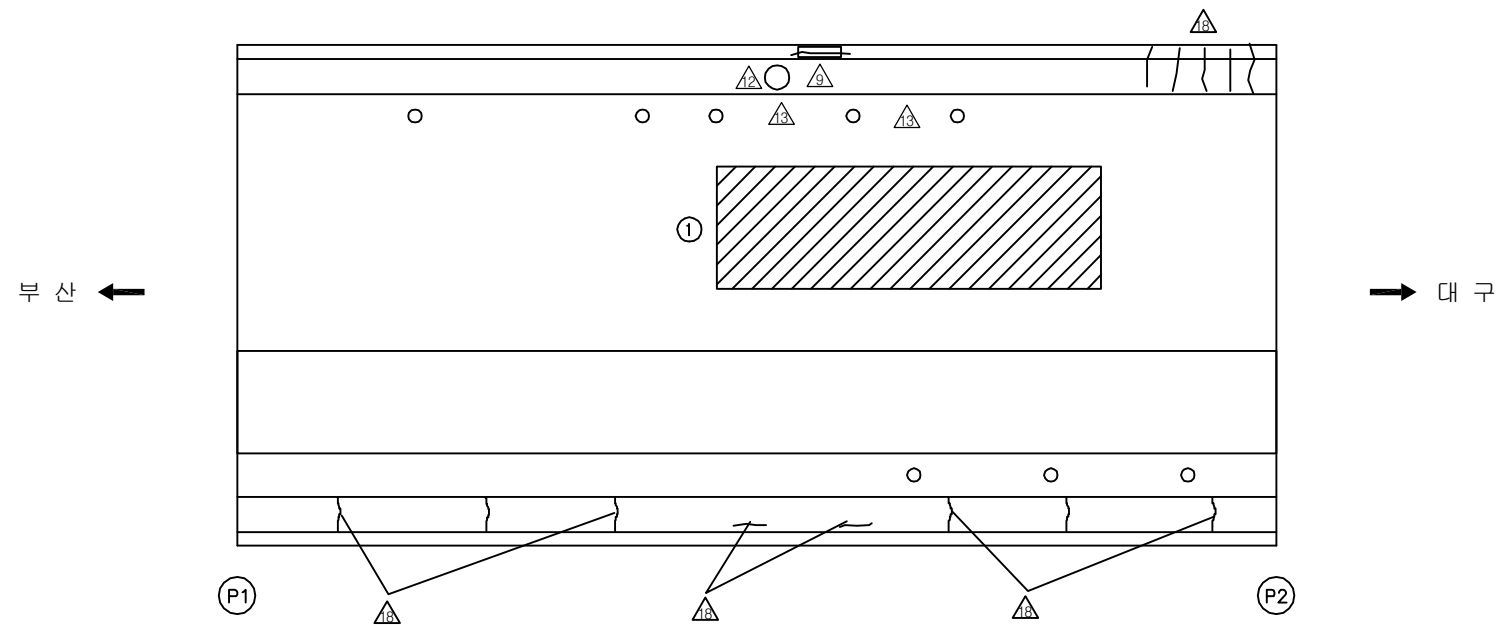

SECTION

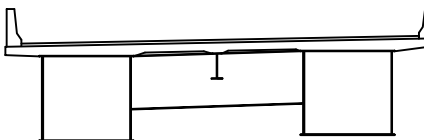

용역명	2017년 상반기 시설물 정기점검 용역
과업기간	2017. 03. 21 ~ 2017. 06. 30
발주처	 신대구부산고속도로주식회사
용역사	(주)위드이앤오
도면번호	002

ID:원정교(부산)-교면포장 S3


모 수 이 렵

<u> </u>	기 존 규 열	<u>9</u>	보 수 (12. 상반기)
<u> </u>	신 규 규 열	<u>10</u>	보 수 (12. 하반기)
<u> </u>	보수부위재규열	<u>11</u>	보 수 (13. 상반기)
<u>1</u>	보 수 (기보수)	<u>12</u>	보 수 (13. 하반기)
<u>2</u>	보 수 (08. 하반기)	<u>13</u>	보 수 (14. 상반기)
<u>3</u>	보 수 (09. 상반기)	<u>14</u>	보 수 (14. 하반기)
<u>4</u>	보 수 (09. 하반기)	<u>15</u>	보 수 (15. 상반기)
<u>5</u>	보 수 (10. 상반기)	<u>16</u>	보 수 (15. 하반기)
<u>6</u>	보 수 (10. 하반기)	<u>17</u>	보 수 (16. 상반기)
<u>7</u>	보 수 (11. 상반기)	<u>18</u>	보 수 (16. 하반기)
<u>8</u>	보 수 (11. 하반기)	<u>19</u>	보 수 (17. 상반기)


손상 현황 표

[illegible]


주) 손상의 폭과 길이는 m 이며, 단 균열의 폭은 mm 임

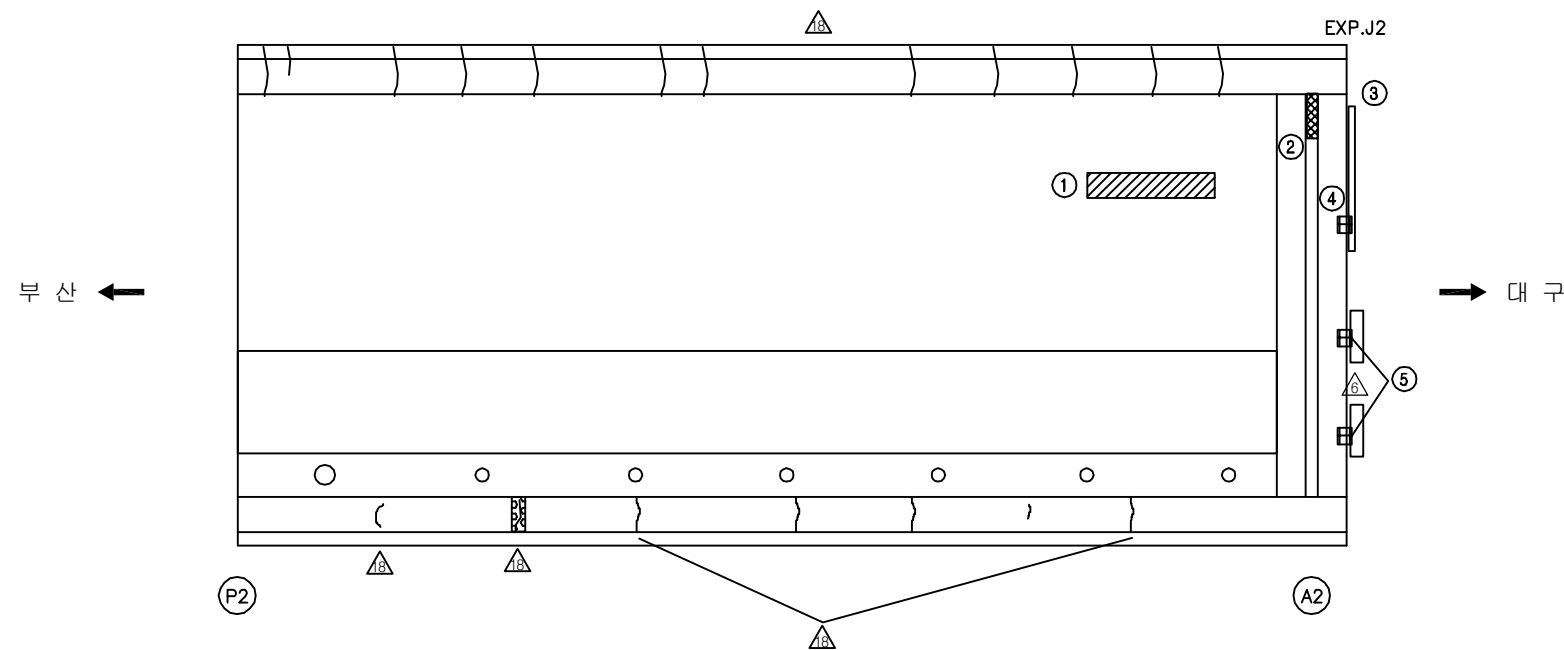

KEY PLAN

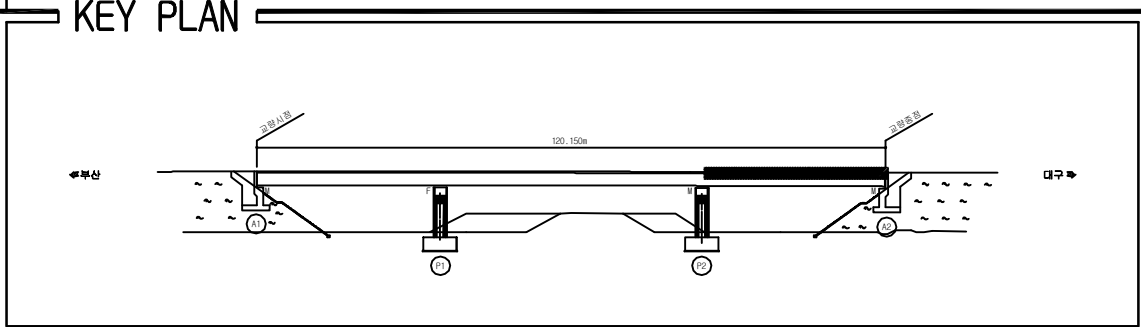

SECTION _____

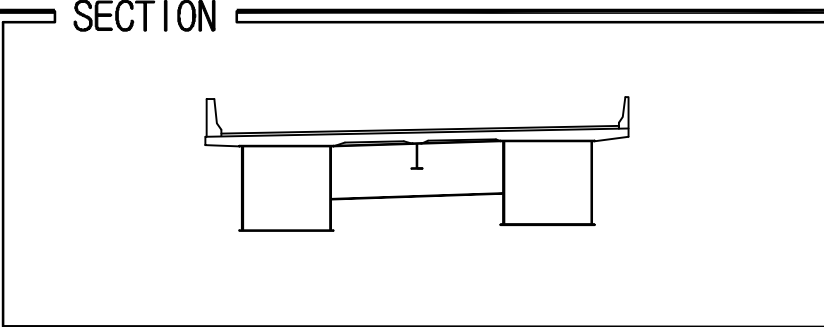

용역명	2017년 상반기 시설물 정기점검 용역
과업기간	2017. 03. 21 ~ 2017. 06. 30
발주처	 신대구부산고속도로주식회사
용역사	(주)위드이앤오
도면번호	003

ID:원정교(부산)-바닥판하면 S1


보 수 이 력

<u> </u>	기 존 규 열	<u>9</u>	보 수 (12. 상반기)
<u> </u>	신 규 규 열	<u>10</u>	보 수 (12. 하반기)
<u> </u>	보수부위재균열	<u>11</u>	보 수 (13. 상반기)
<u>1</u>	보 수 (기보수)	<u>12</u>	보 수 (13. 하반기)
<u>2</u>	보 수 (08. 하반기)	<u>13</u>	보 수 (14. 상반기)
<u>3</u>	보 수 (09. 상반기)	<u>14</u>	보 수 (14. 하반기)
<u>4</u>	보 수 (09. 하반기)	<u>15</u>	보 수 (15. 상반기)
<u>5</u>	보 수 (10. 상반기)	<u>16</u>	보 수 (15. 하반기)
<u>6</u>	보 수 (10. 하반기)	<u>17</u>	보 수 (16. 상반기)
<u>7</u>	보 수 (11. 상반기)	<u>18</u>	보 수 (16. 하반기)
<u>8</u>	보 수 (11. 하반기)	<u>19</u>	보 수 (17. 상반기)


손상 현황 표

[illegible]


주) 손상의 폭과 길이는 mm 이며, 단 균열의 폭은 mm 임

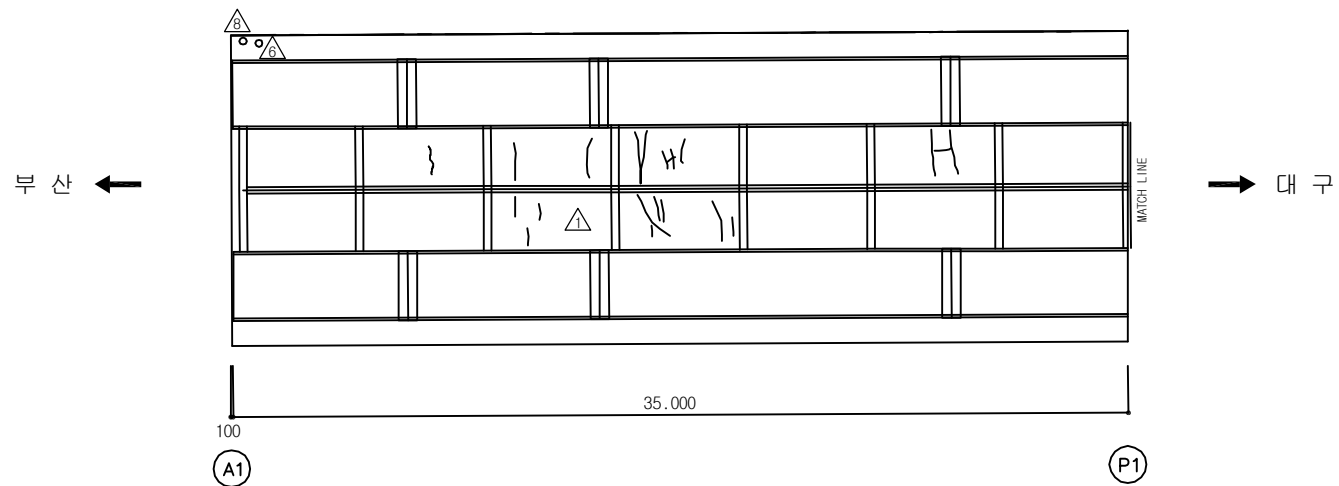

KEY PLAN

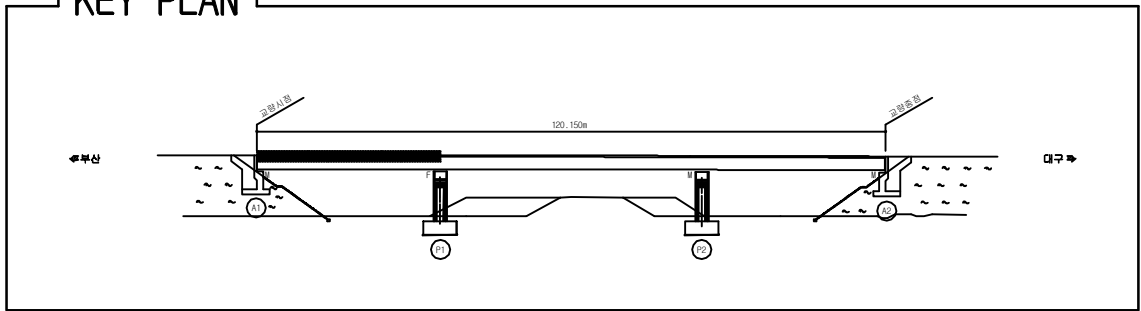

SECTION

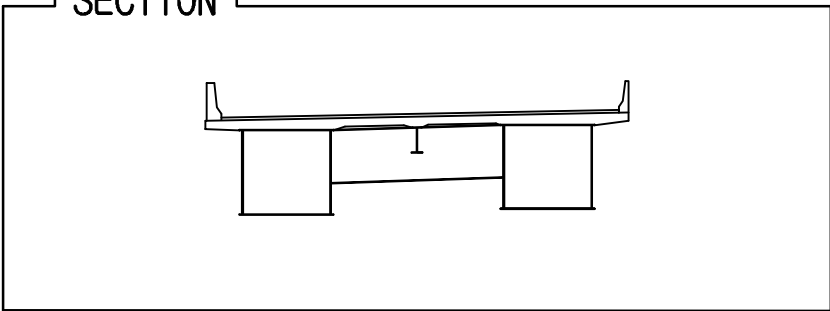

용역명	2017년 상반기 시설물 정기점검 용역
과업기간	2017. 03. 21 ~ 2017. 06. 30
발주처	 신대구부산고속도로주식회사
용역사	(주)위드이앤오
도면번호	004

ID:원정교(부산)-바닥판하면 S2


보 수 이 력

<u> </u>	기 존 규 칙	<u>9</u>	보 수 (12. 상반기)
<u> </u>	신 규 규 칙	<u>10</u>	보 수 (12. 하반기)
<u> </u>	보수부위재균열	<u>11</u>	보 수 (13. 상반기)
<u>1</u>	보 수 (기보수)	<u>12</u>	보 수 (13. 하반기)
<u>2</u>	보 수 (08. 하반기)	<u>13</u>	보 수 (14. 상반기)
<u>3</u>	보 수 (09. 상반기)	<u>14</u>	보 수 (14. 하반기)
<u>4</u>	보 수 (09. 하반기)	<u>15</u>	보 수 (15. 상반기)
<u>5</u>	보 수 (10. 상반기)	<u>16</u>	보 수 (15. 하반기)
<u>6</u>	보 수 (10. 하반기)	<u>17</u>	보 수 (16. 상반기)
<u>7</u>	보 수 (11. 상반기)	<u>18</u>	보 수 (16. 하반기)
<u>8</u>	보 수 (11. 하반기)	<u>19</u>	보 수 (17. 상반기)


손상 현황 표

[illegible]


주) 손상의 폭과 길이는 m 이며, 단 균열의 폭은 mm 임

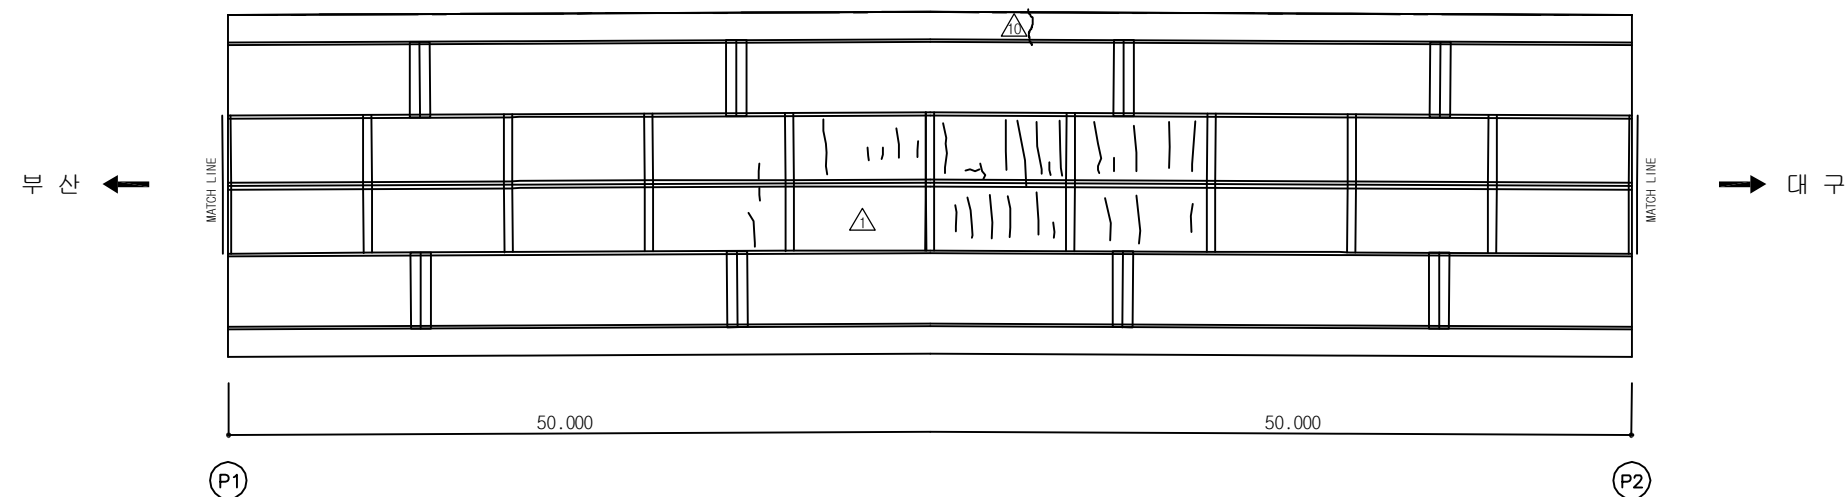

KEY PLAN

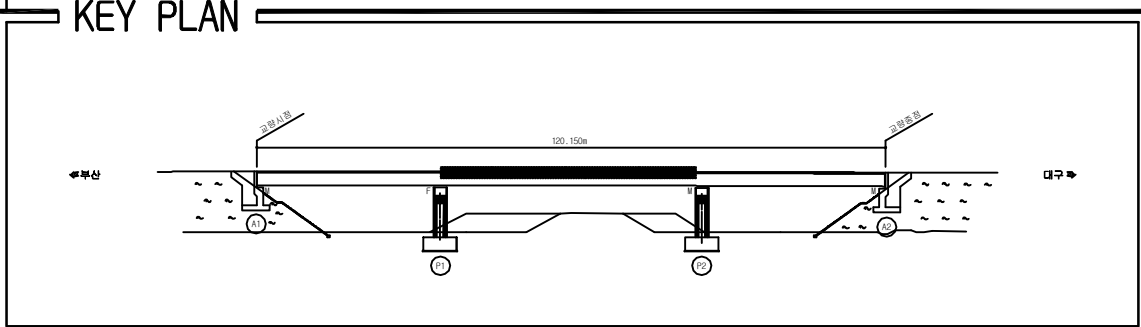

SECTION _____

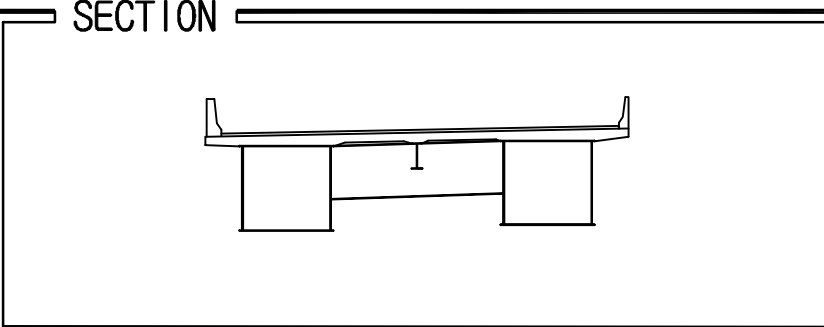

용역명	2017년 상반기 시설물 정기점검 용역
과업기간	2017. 03. 21 ~ 2017. 06. 30
발주처	 신대구부산고속도로주식회사
용역사	(주)위드이앤오
도면번호	005

ID:원정교(부산)-바닥판하면 S3


보 수 이 력

_____	기 존 규 칙	9. _____	보 수 (12. 상반기)
_____	신 규 규 칙	10. _____	보 수 (12. 하반기)
=====	보수부위재균열	11. _____	보 수 (13. 상반기)
1. _____	보 수 (기보수)	12. _____	보 수 (13. 하반기)
2. _____	보 수 (08. 하반기)	13. _____	보 수 (14. 상반기)
3. _____	보 수 (09. 상반기)	14. _____	보 수 (14. 하반기)
4. _____	보 수 (09. 하반기)	15. _____	보 수 (15. 상반기)
5. _____	보 수 (10. 상반기)	16. _____	보 수 (15. 하반기)
6. _____	보 수 (10. 하반기)	17. _____	보 수 (16. 상반기)
7. _____	보 수 (11. 상반기)	18. _____	보 수 (16. 하반기)
8. _____	보 수 (11. 하반기)	19. _____	보 수 (17. 상반기)


손상 현황 표

[illegible]


주) 손상의 폭과 길이는 m 이며, 단 균열의 폭은 mm 임

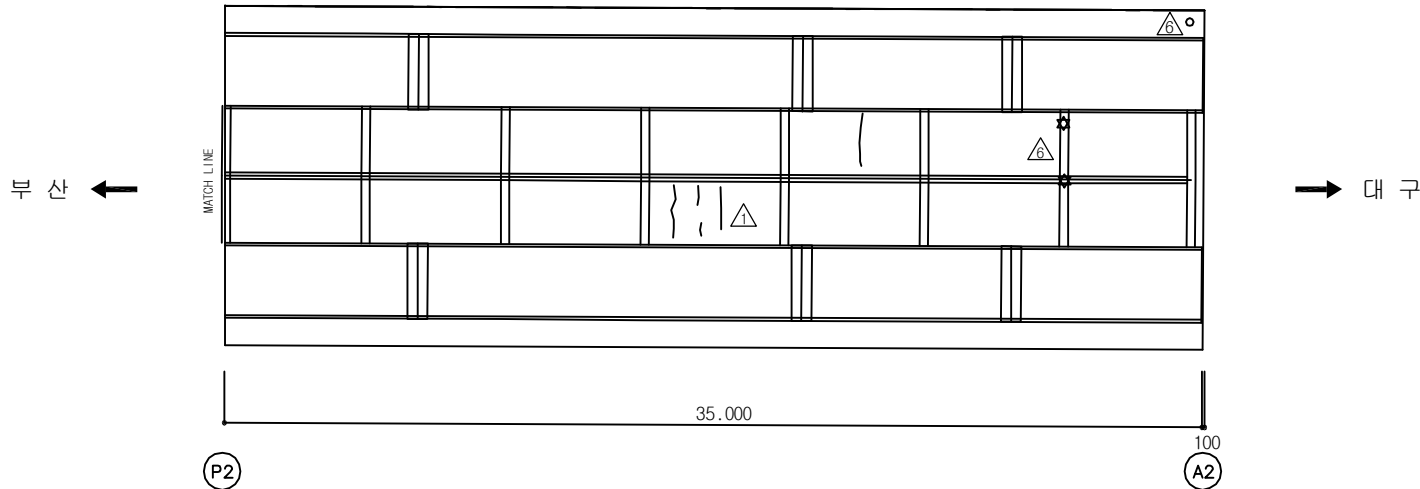

KEY PLAN

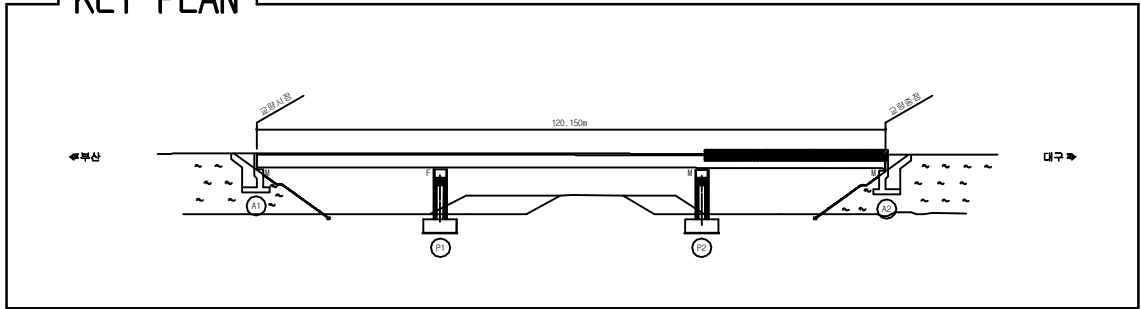

SECTION _____

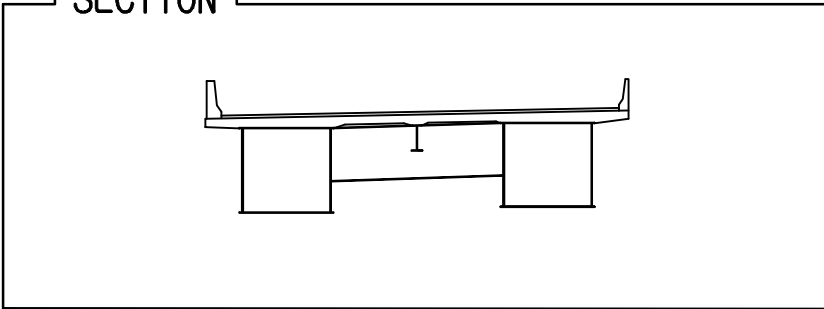

용역명	2017년 상반기 시설물 정기점검 용역
과업기간	2017. 03. 21 ~ 2017. 06. 30
발주처	 신대구부산고속도로주식회사
용역사	(주)위드이앤오
도면번호	006

ID:원정교(부산)-거더외부 S1G1


보 수 이 력

_____	기 존 규 칙	9. _____	보 수 (12. 상반기)
_____	신 규 규 칙	10. _____	보 수 (12. 하반기)
=====	보수부위재균열	11. _____	보 수 (13. 상반기)
1. _____	보 수 (기보수)	12. _____	보 수 (13. 하반기)
2. _____	보 수 (08. 하반기)	13. _____	보 수 (14. 상반기)
3. _____	보 수 (09. 상반기)	14. _____	보 수 (14. 하반기)
4. _____	보 수 (09. 하반기)	15. _____	보 수 (15. 상반기)
5. _____	보 수 (10. 상반기)	16. _____	보 수 (15. 하반기)
6. _____	보 수 (10. 하반기)	17. _____	보 수 (16. 상반기)
7. _____	보 수 (11. 상반기)	18. _____	보 수 (16. 하반기)
8. _____	보 수 (11. 하반기)	19. _____	보 수 (17. 상반기)


손상 현황 표

[illegible]


주) 손상의 폭과 길이는 m 이며, 단 균열의 폭은 mm 임

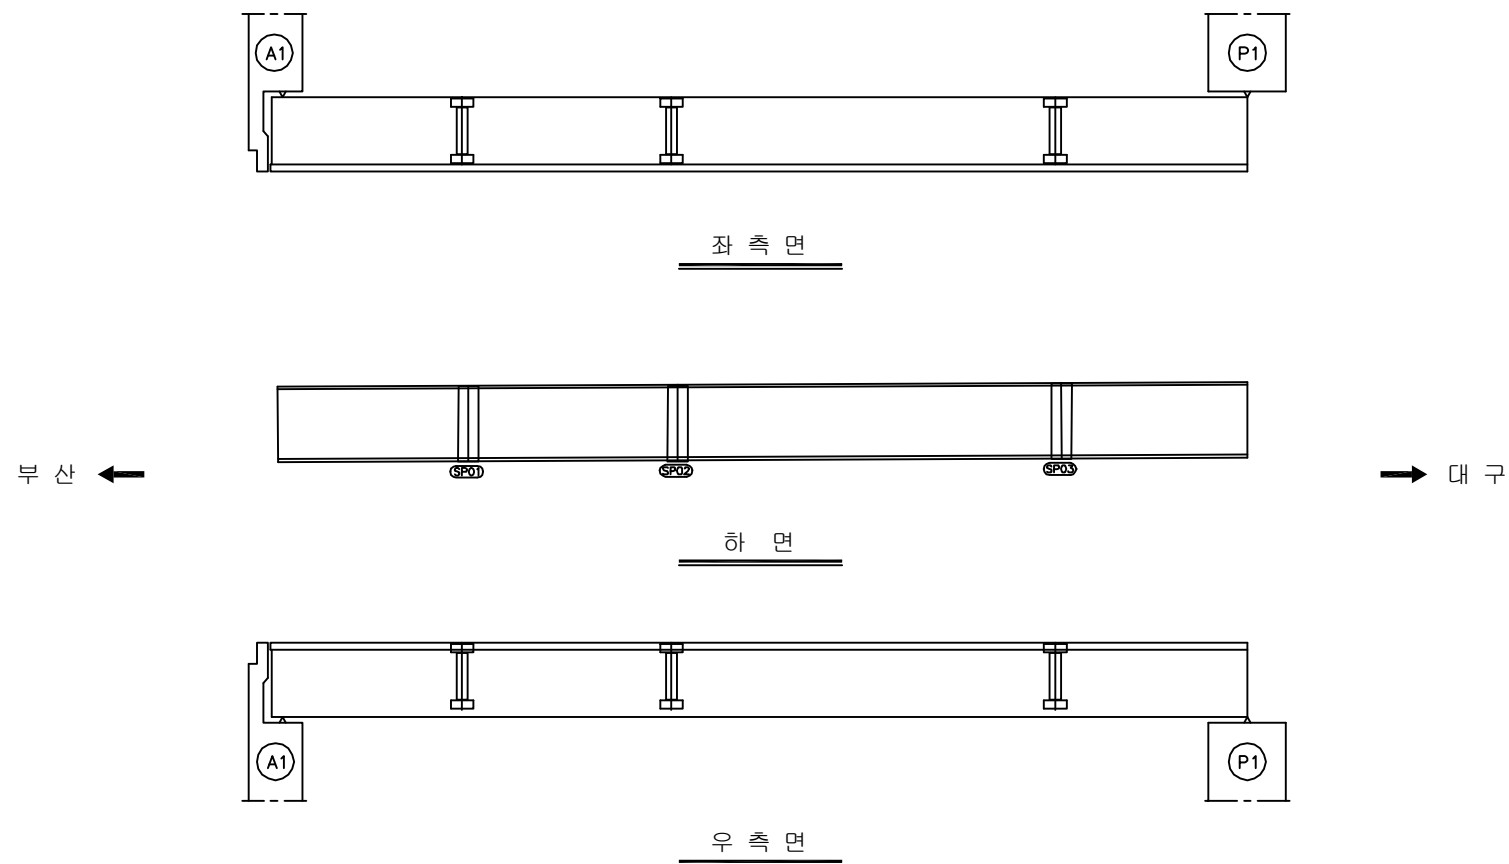

KEY PLAN

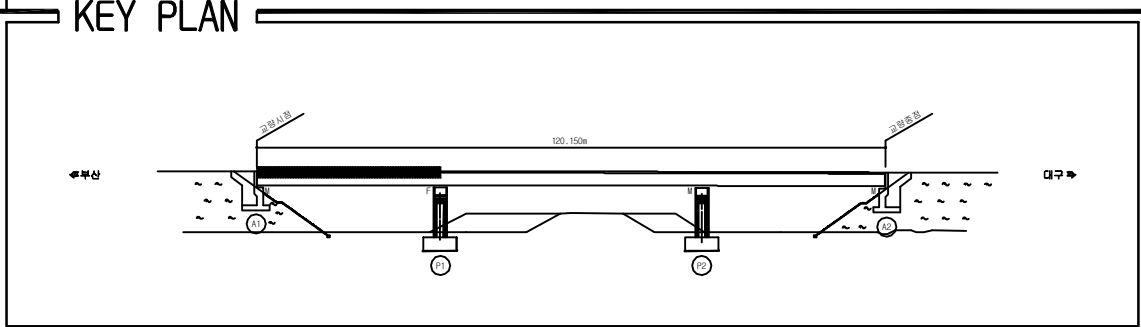

SECTION _____

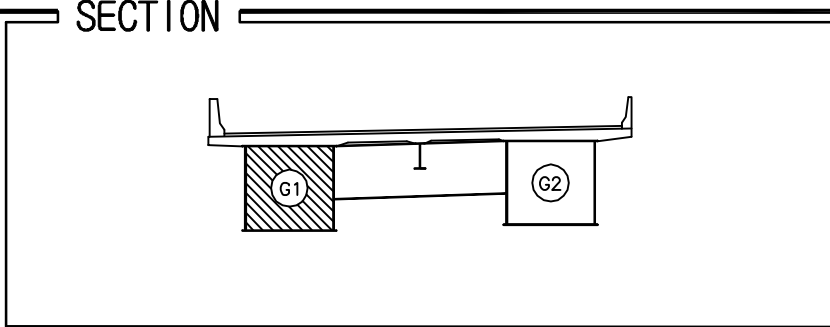

용역명	2017년 상반기 시설물 정기점검 용역
과업기간	2017. 03. 21 ~ 2017. 06. 30
발주처	 신대구부산고속도로주식회사
용역사	(주)위드이앤오
도면번호	007

ID:원정교(부산)-거더외부 S2G1


보 수 이 력

_____	기 존 규 칙	9. _____	보 수 (12. 상반기)
_____	신 규 규 칙	10. _____	보 수 (12. 하반기)
=====	보수부위재균열	11. _____	보 수 (13. 상반기)
1. _____	보 수 (기보수)	12. _____	보 수 (13. 하반기)
2. _____	보 수 (08. 하반기)	13. _____	보 수 (14. 상반기)
3. _____	보 수 (09. 상반기)	14. _____	보 수 (14. 하반기)
4. _____	보 수 (09. 하반기)	15. _____	보 수 (15. 상반기)
5. _____	보 수 (10. 상반기)	16. _____	보 수 (15. 하반기)
6. _____	보 수 (10. 하반기)	17. _____	보 수 (16. 상반기)
7. _____	보 수 (11. 상반기)	18. _____	보 수 (16. 하반기)
8. _____	보 수 (11. 하반기)	19. _____	보 수 (17. 상반기)


손상 현황 표

[illegible]


주) 손상의 폭과 길이는 m 이며, 단 균열의 폭은 mm 임

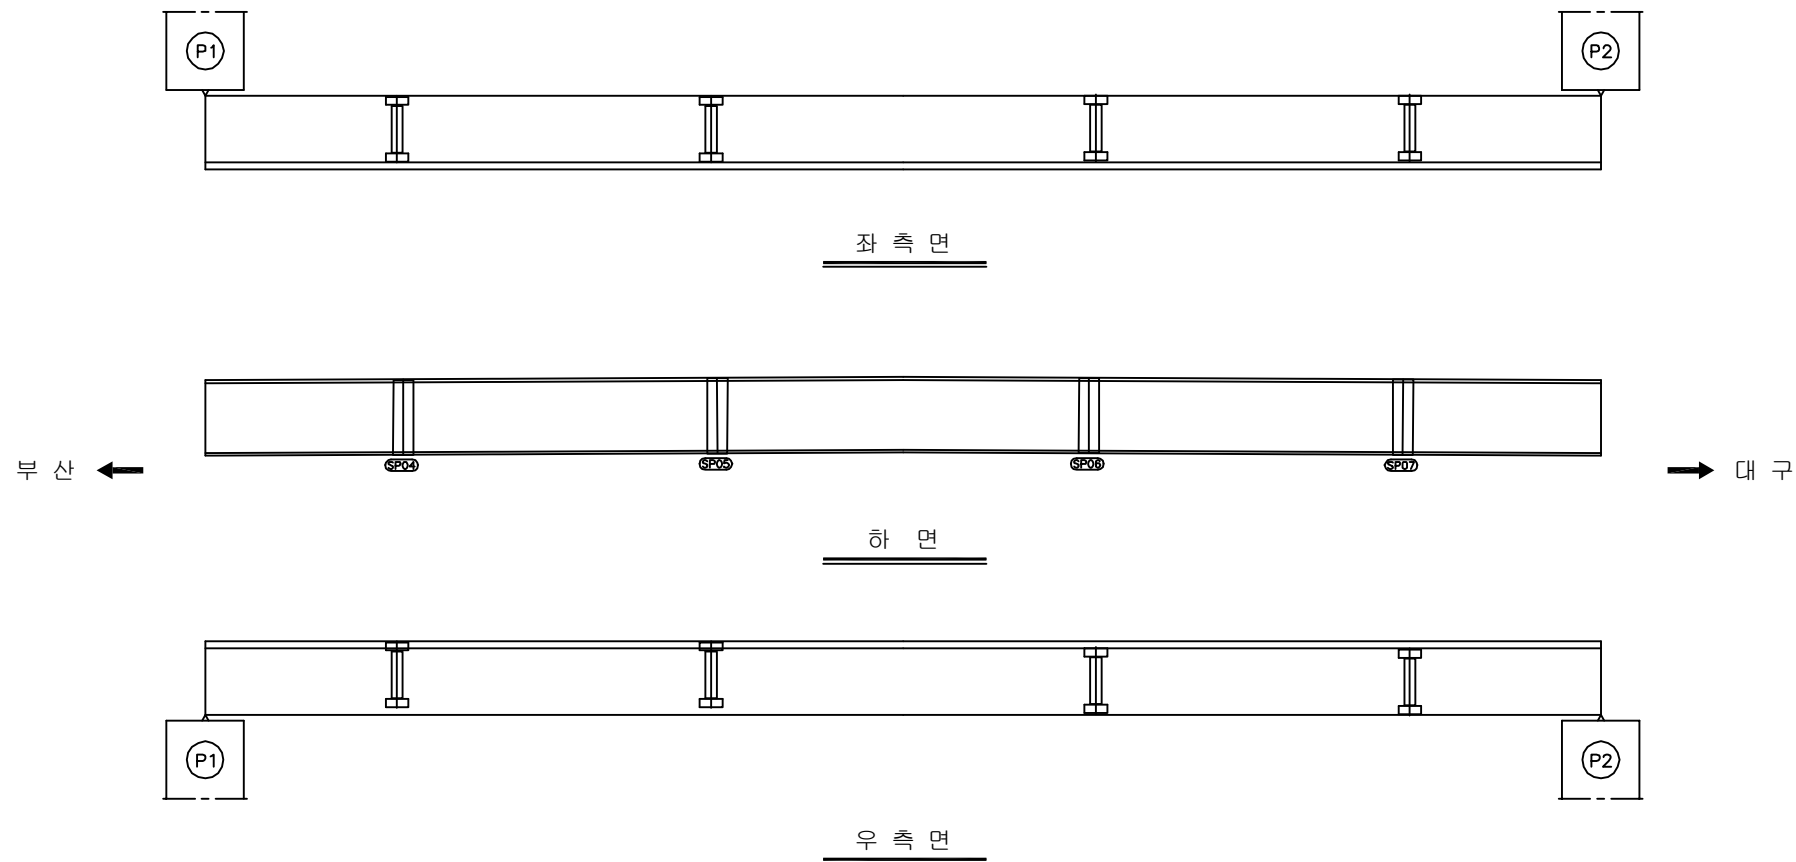

KEY PLAN

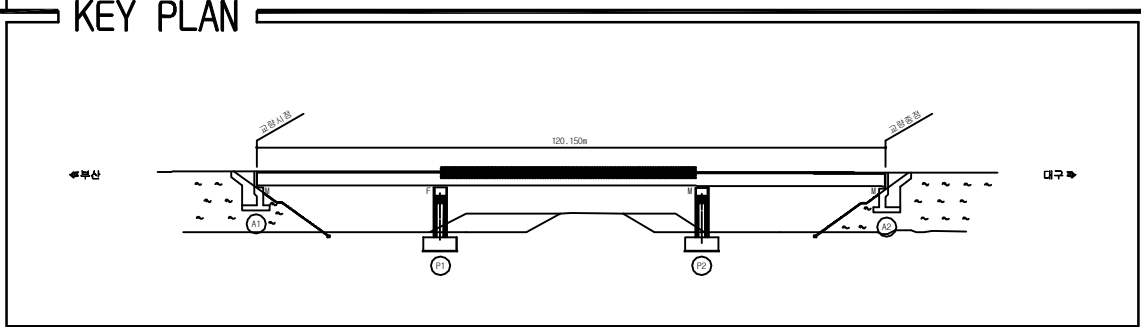

SECTION _____

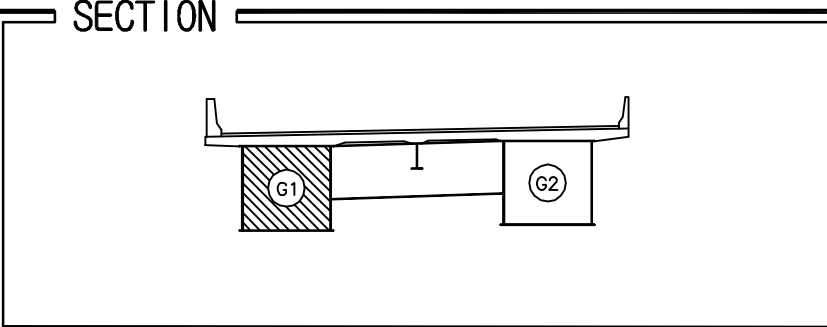

용역명	2017년 상반기 시설물 정기점검 용역
과업기간	2017. 03. 21 ~ 2017. 06. 30
발주처	 신대구부산고속도로주식회사
용역사	(주)위드이앤오
도면번호	008

ID:원정교(부산)-거더외부 S3G1


보 수 이 력

<u> </u>	기 존 규 칙	<u>9</u>	보 수 (12. 상반기)
<u> </u>	신 규 규 칙	<u>10</u>	보 수 (12. 하반기)
<u> </u>	보수부위재균열	<u>11</u>	보 수 (13. 상반기)
<u>1</u>	보 수 (기보수)	<u>12</u>	보 수 (13. 하반기)
<u>2</u>	보 수 (08. 하반기)	<u>13</u>	보 수 (14. 상반기)
<u>3</u>	보 수 (09. 상반기)	<u>14</u>	보 수 (14. 하반기)
<u>4</u>	보 수 (09. 하반기)	<u>15</u>	보 수 (15. 상반기)
<u>5</u>	보 수 (10. 상반기)	<u>16</u>	보 수 (15. 하반기)
<u>6</u>	보 수 (10. 하반기)	<u>17</u>	보 수 (16. 상반기)
<u>7</u>	보 수 (11. 상반기)	<u>18</u>	보 수 (16. 하반기)
<u>8</u>	보 수 (11. 하반기)	<u>19</u>	보 수 (17. 상반기)


손상 현황 표

[illegible]


주) 손상의 폭과 길이는 m 이며, 단 균열의 폭은 mm 임

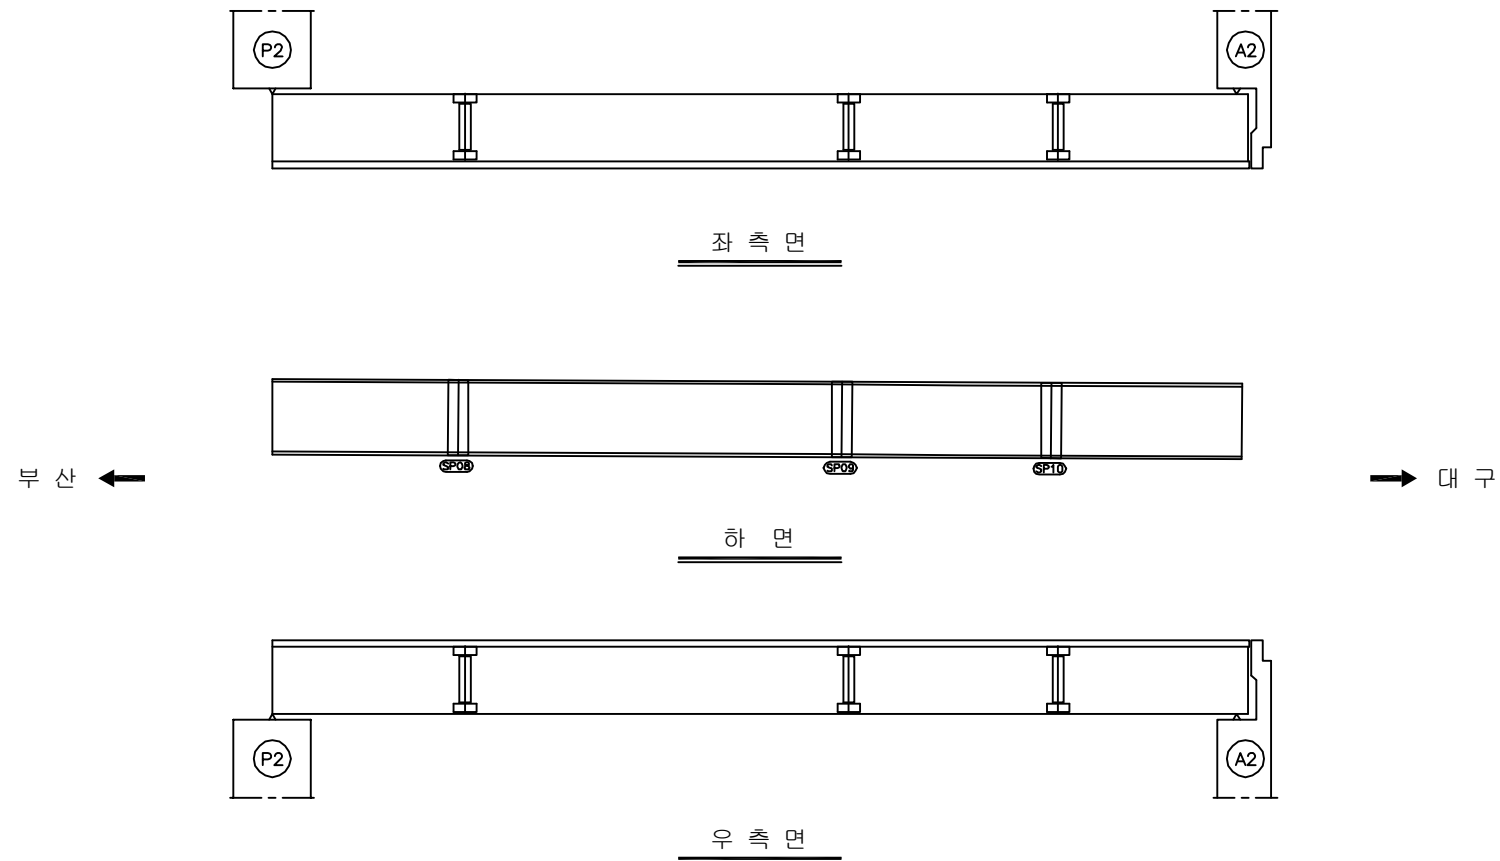

KEY PLAN

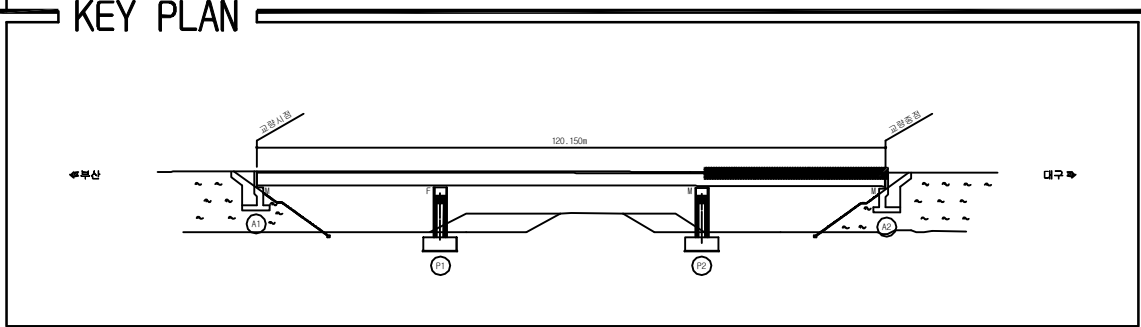

SECTION _____

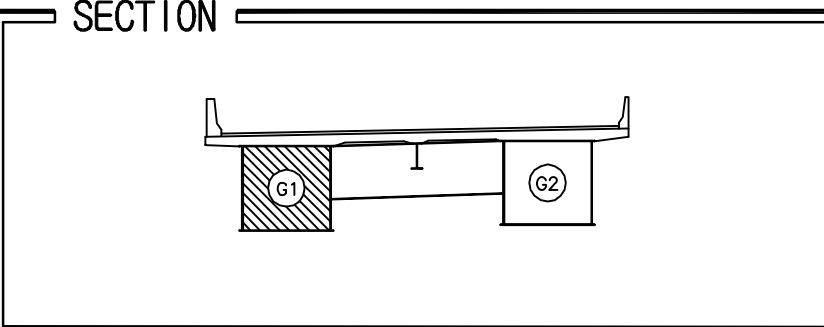

용역명	2017년 상반기 시설물 정기점검 용역
과업기간	2017. 03. 21 ~ 2017. 06. 30
발주처	 신대구부산고속도로주식회사
용역사	(주)위드이앤오
도면번호	009

ID:원정교(부산)-거더외부 S1G2


보 수 이 력

<u> </u>	기 존 규 칙	<u>9</u>	보 수 (12. 상반기)
<u> </u>	신 규 규 칙	<u>10</u>	보 수 (12. 하반기)
<u> </u>	보수부위재균열	<u>11</u>	보 수 (13. 상반기)
<u>1</u>	보 수 (기보수)	<u>12</u>	보 수 (13. 하반기)
<u>2</u>	보 수 (08. 하반기)	<u>13</u>	보 수 (14. 상반기)
<u>3</u>	보 수 (09. 상반기)	<u>14</u>	보 수 (14. 하반기)
<u>4</u>	보 수 (09. 하반기)	<u>15</u>	보 수 (15. 상반기)
<u>5</u>	보 수 (10. 상반기)	<u>16</u>	보 수 (15. 하반기)
<u>6</u>	보 수 (10. 하반기)	<u>17</u>	보 수 (16. 상반기)
<u>7</u>	보 수 (11. 상반기)	<u>18</u>	보 수 (16. 하반기)
<u>8</u>	보 수 (11. 하반기)	<u>19</u>	보 수 (17. 상반기)


손상 현황 표

[illegible]


주) 손상의 폭과 길이는 m 이며, 단 균열의 폭은 mm 임

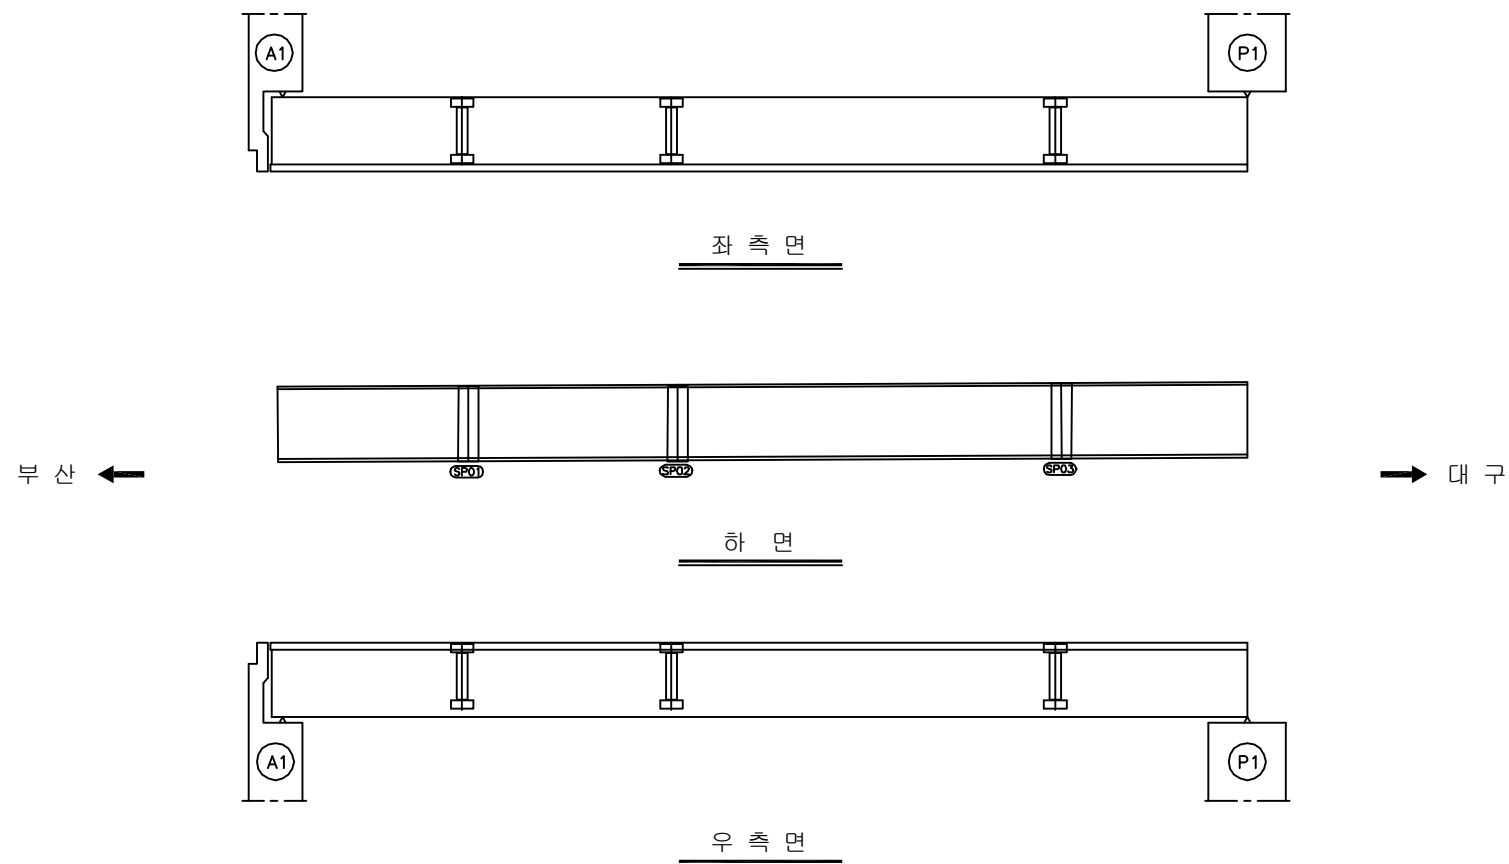

KEY PLAN

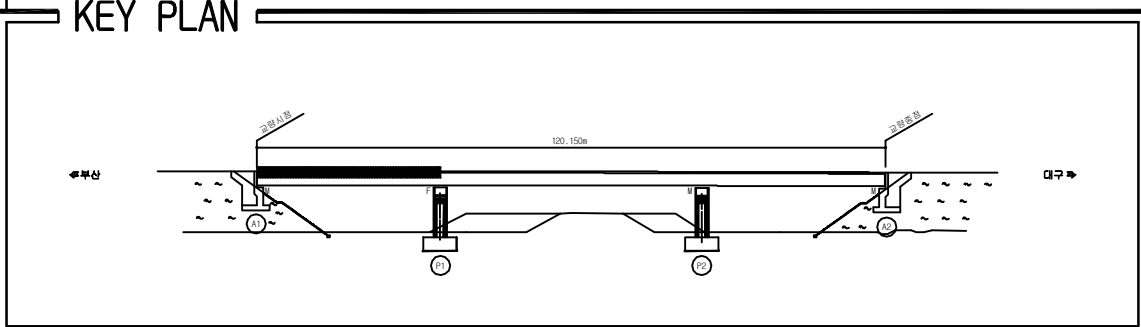

SECTION _____

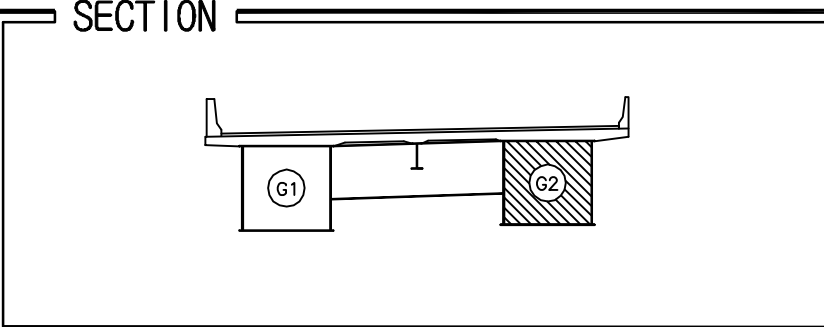

용역명	2017년 상반기 시설물 정기점검 용역
과업기간	2017. 03. 21 ~ 2017. 06. 30
발주처	 신대구부산고속도로주식회사
용역사	(주)위드이앤오
도면번호	010

ID:원정교(부산)-거더외부 S2G2


보 수 이 력

<u> </u>	기 존 규 칙	<u>9</u>	보 수 (12. 상반기)
<u> </u>	신 규 규 칙	<u>10</u>	보 수 (12. 하반기)
<u> </u>	보수부위재균열	<u>11</u>	보 수 (13. 상반기)
<u>1</u>	보 수 (기보수)	<u>12</u>	보 수 (13. 하반기)
<u>2</u>	보 수 (08. 하반기)	<u>13</u>	보 수 (14. 상반기)
<u>3</u>	보 수 (09. 상반기)	<u>14</u>	보 수 (14. 하반기)
<u>4</u>	보 수 (09. 하반기)	<u>15</u>	보 수 (15. 상반기)
<u>5</u>	보 수 (10. 상반기)	<u>16</u>	보 수 (15. 하반기)
<u>6</u>	보 수 (10. 하반기)	<u>17</u>	보 수 (16. 상반기)
<u>7</u>	보 수 (11. 상반기)	<u>18</u>	보 수 (16. 하반기)
<u>8</u>	보 수 (11. 하반기)	<u>19</u>	보 수 (17. 상반기)


손상 현황 표

[illegible]


주) 손상의 폭과 길이는 m 이며, 단 균열의 폭은 mm 임

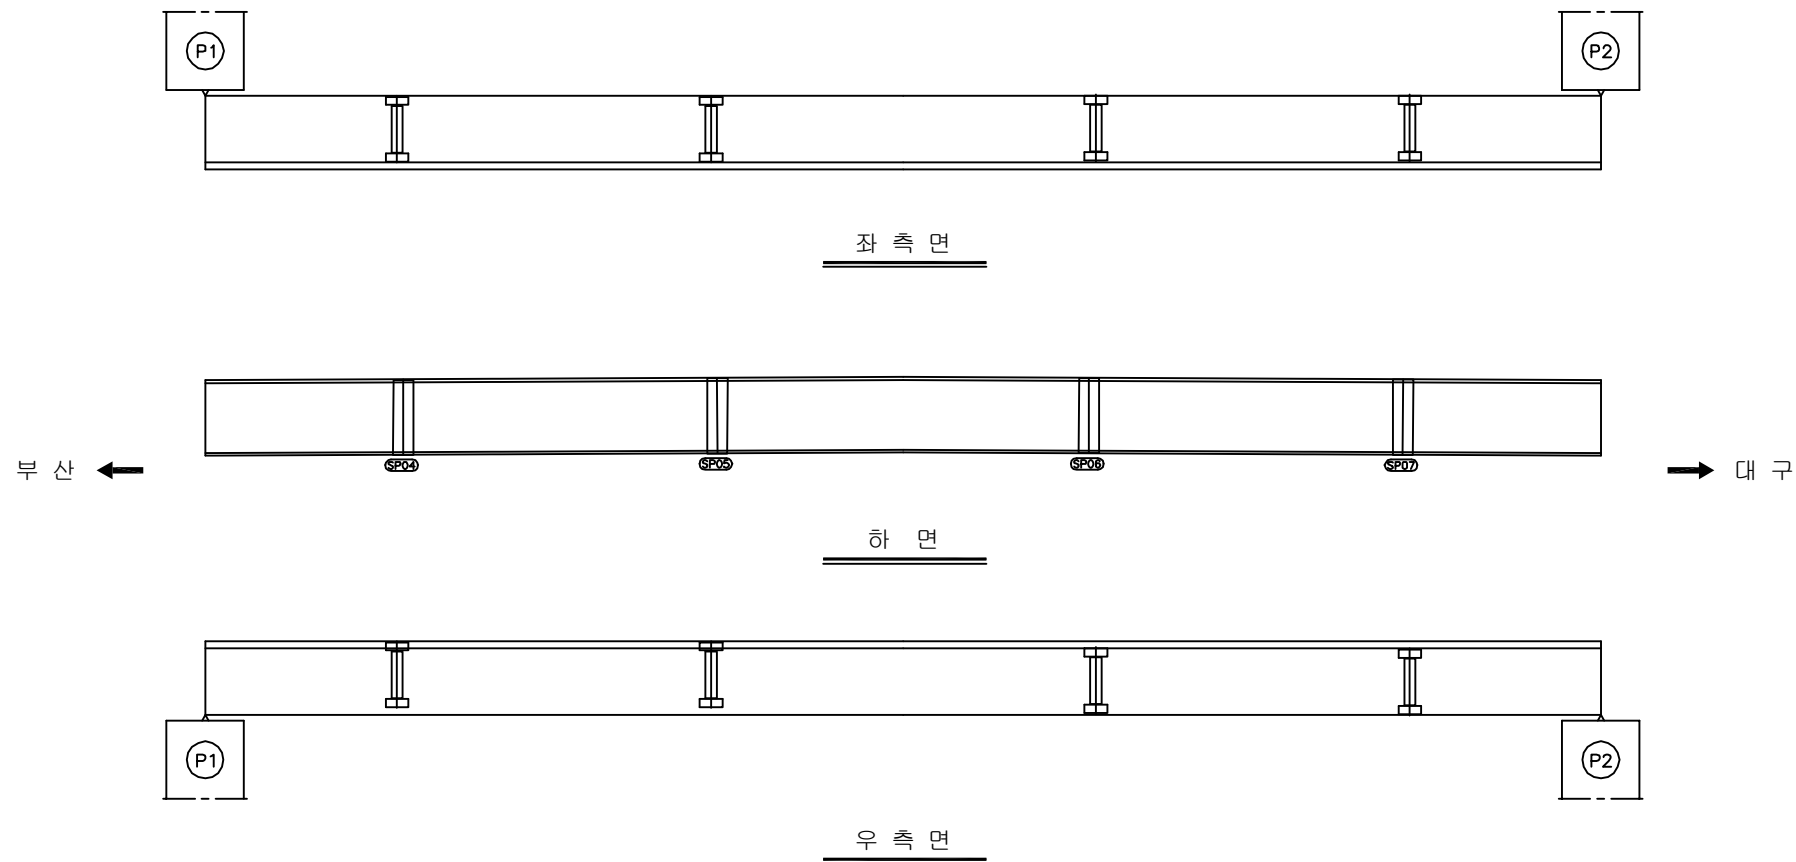

KEY PLAN

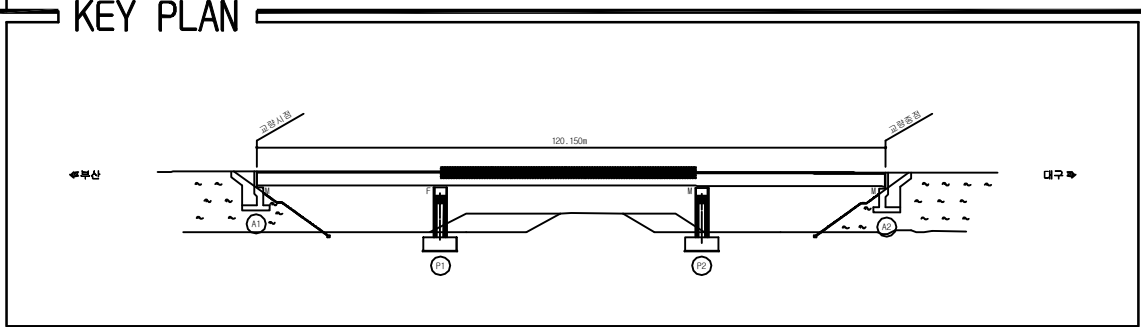

SECTION _____

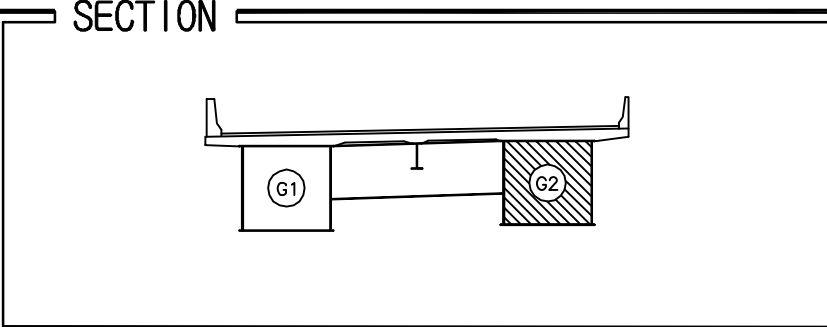

용역명	2017년 상반기 시설물 정기점검 용역
과업기간	2017. 03. 21 ~ 2017. 06. 30
발주처	 신대구부산고속도로주식회사
용역사	(주)위드이앤오
도면번호	011

ID:원정교(부산)-거더외부 S3G2


보 수 이 력

<u> </u>	기 존 규 칙	<u>9</u>	보 수 (12. 상반기)
<u> </u>	신 규 규 칙	<u>10</u>	보 수 (12. 하반기)
<u> </u>	보수부위재균열	<u>11</u>	보 수 (13. 상반기)
<u>1</u>	보 수 (기보수)	<u>12</u>	보 수 (13. 하반기)
<u>2</u>	보 수 (08. 하반기)	<u>13</u>	보 수 (14. 상반기)
<u>3</u>	보 수 (09. 상반기)	<u>14</u>	보 수 (14. 하반기)
<u>4</u>	보 수 (09. 하반기)	<u>15</u>	보 수 (15. 상반기)
<u>5</u>	보 수 (10. 상반기)	<u>16</u>	보 수 (15. 하반기)
<u>6</u>	보 수 (10. 하반기)	<u>17</u>	보 수 (16. 상반기)
<u>7</u>	보 수 (11. 상반기)	<u>18</u>	보 수 (16. 하반기)
<u>8</u>	보 수 (11. 하반기)	<u>19</u>	보 수 (17. 상반기)


손상 현황 표

[illegible]


주) 손상의 폭과 길이는 m 이며, 단 균열의 폭은 mm 임

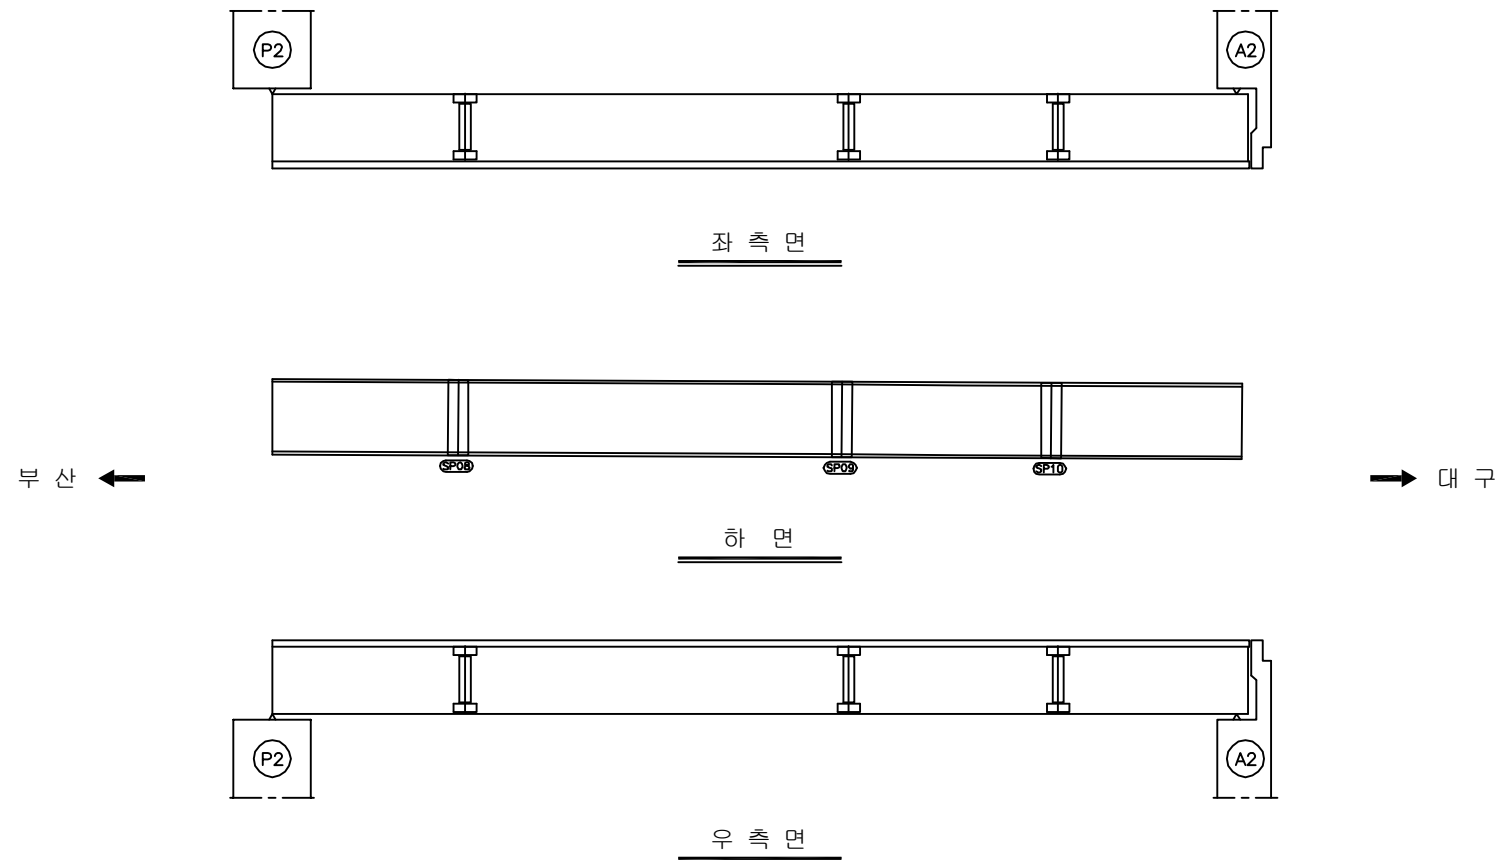

KEY PLAN

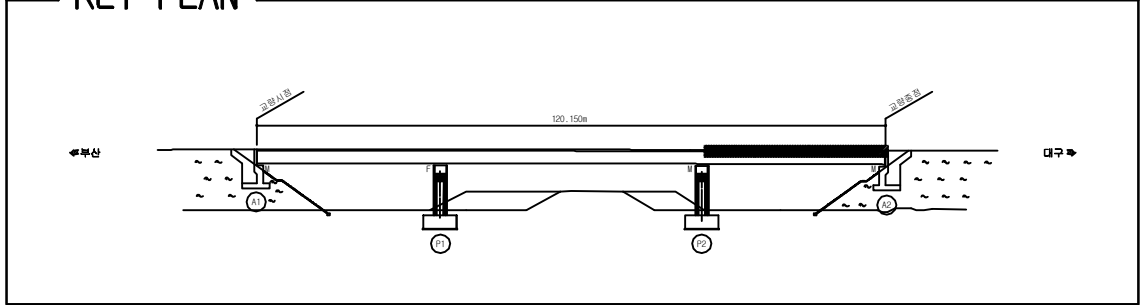

SECTION _____

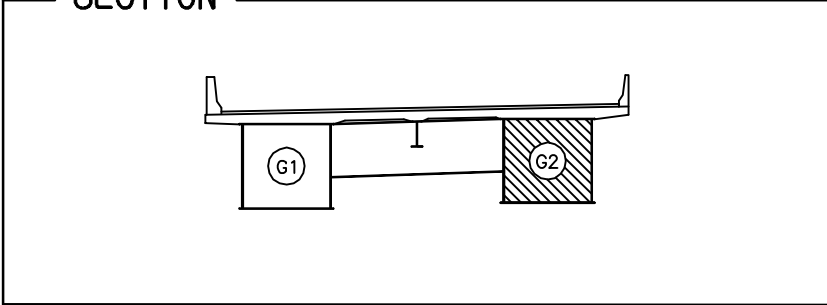

용역명	2017년 상반기 시설물 정기점검 용역
과업기간	2017. 03. 21 ~ 2017. 06. 30
발주처	 신대구부산고속도로주식회사
용역사	(주)위드이앤오
도면번호	012

ID:원정교(부산)-거더내부 S1G1

모 수 이 렵

<u> </u>	기 존 규 열	<u>9</u>	보 수(12. 상반기)
<u> </u>	신 규 규 열	<u>10</u>	보 수(12. 하반기)
<u> </u>	보수부위재균열	<u>11</u>	보 수(13. 상반기)
<u>1</u>	보 수(기보수)	<u>12</u>	보 수(13. 하반기)
<u>2</u>	보 수(08. 하반기)	<u>13</u>	보 수(14. 상반기)
<u>3</u>	보 수(09. 상반기)	<u>14</u>	보 수(14. 하반기)
<u>4</u>	보 수(09. 하반기)	<u>15</u>	보 수(15. 상반기)
<u>5</u>	보 수(10. 상반기)	<u>16</u>	보 수(15. 하반기)
<u>6</u>	보 수(10. 하반기)	<u>17</u>	보 수(16. 상반기)
<u>7</u>	보 수(11. 상반기)	<u>18</u>	보 수(16. 하반기)
<u>8</u>	보 수(11. 하반기)	<u>19</u>	보 수(17. 상반기)

손상 현황 표


[illegible]

주) 손상의 폭과 길이는 mm 이며, 단 균열의 폭은 mm 임


부산 ←

→ 대구

KEY PLAN

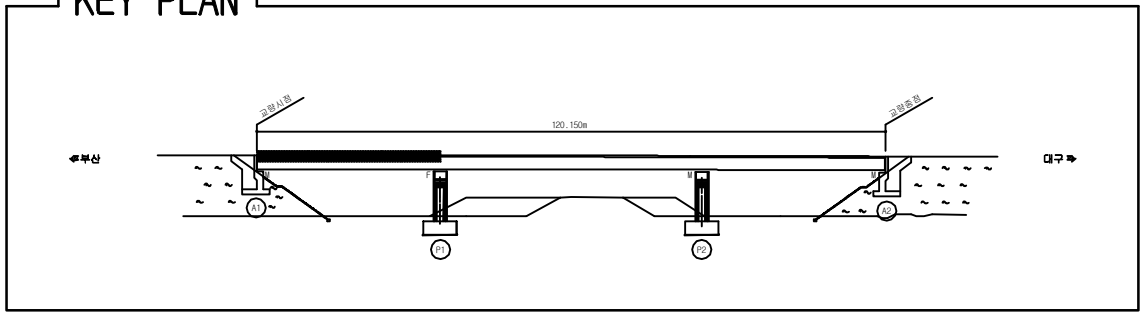

SECTION _____

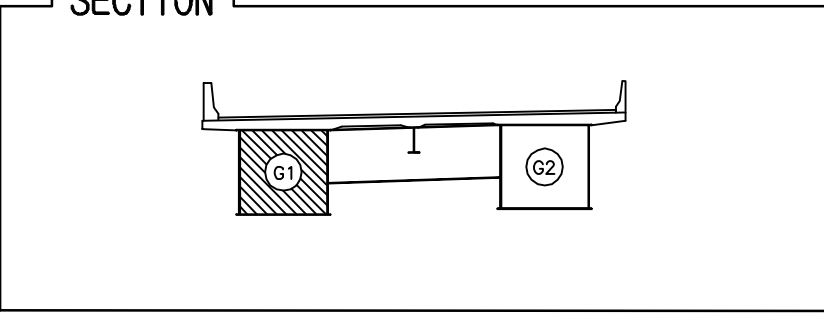

용역명	2017년 상반기 시설물 정기점검 용역
과업기간	2017. 03. 21 ~ 2017. 06. 30
발주처	 신대구부산고속도로주식회사
용역사	(주)위드이앤오
도면번호	013

ID:원정교(부산)-거더내부 S2G1

보 수 이 력

<u> </u>	기 존 규 칙	<u>9</u>	보 수 (12. 상반기)
<u> </u>	신 규 규 칙	<u>10</u>	보 수 (12. 하반기)
<u> </u>	보수부위재균열	<u>11</u>	보 수 (13. 상반기)
<u>1</u>	보 수 (기보수)	<u>12</u>	보 수 (13. 하반기)
<u>2</u>	보 수 (08. 하반기)	<u>13</u>	보 수 (14. 상반기)
<u>3</u>	보 수 (09. 상반기)	<u>14</u>	보 수 (14. 하반기)
<u>4</u>	보 수 (09. 하반기)	<u>15</u>	보 수 (15. 상반기)
<u>5</u>	보 수 (10. 상반기)	<u>16</u>	보 수 (15. 하반기)
<u>6</u>	보 수 (10. 하반기)	<u>17</u>	보 수 (16. 상반기)
<u>7</u>	보 수 (11. 상반기)	<u>18</u>	보 수 (16. 하반기)
<u>8</u>	보 수 (11. 하반기)	<u>19</u>	보 수 (17. 상반기)

순상 현황 표

[illegible]

주) 손상의 폭과 길이는 m 이며, 단 균열의 폭은 mm 임

→ 대구

KEY PLAN

The key plan illustrates the bridge's layout, showing the approach viaducts, the main bridge, and the piers. The plan includes labels for 'Approach Viaduct', 'Main Bridge', and 'Pier'. The main bridge is shown with a length of 120.150m. The approach viaducts are shown with a length of 120.150m. The piers are labeled 1 and 2. The plan also shows the bridge's alignment and the surrounding terrain.

SECTION

A cross-sectional diagram of a beam. The beam is supported by two vertical supports. The left support is labeled 'G1' and is filled with diagonal hatching. The right support is labeled 'G2' and is an empty rectangle. A horizontal line represents the top surface of the beam, with a small vertical tick mark in the center. The beam is shown in a perspective view, with the supports extending into the background.

용역명	2017년 상반기 시설물 정기점검 용역
과업기간	2017. 03. 21 ~ 2017. 06. 30
발주처	 신대구부산고속도로주식회사
용역사	(주)위드이앤오
도면번호	014

ID:원정교(부산)-거더내부 S3G1

모 수 이 렵

<u> </u>	기 존 규 열	<u>9</u>	보 수(12. 상반기)
<u> </u>	신 규 규 열	<u>10</u>	보 수(12. 하반기)
<u> </u>	보수부위재균열	<u>11</u>	보 수(13. 상반기)
<u>1</u>	보 수(기보수)	<u>12</u>	보 수(13. 하반기)
<u>2</u>	보 수(08. 하반기)	<u>13</u>	보 수(14. 상반기)
<u>3</u>	보 수(09. 상반기)	<u>14</u>	보 수(14. 하반기)
<u>4</u>	보 수(09. 하반기)	<u>15</u>	보 수(15. 상반기)
<u>5</u>	보 수(10. 상반기)	<u>16</u>	보 수(15. 하반기)
<u>6</u>	보 수(10. 하반기)	<u>17</u>	보 수(16. 상반기)
<u>7</u>	보 수(11. 상반기)	<u>18</u>	보 수(16. 하반기)
<u>8</u>	보 수(11. 하반기)	<u>19</u>	보 수(17. 상반기)

손상 현황 표


[illegible]

주) 손상의 폭과 길이는 mm 이며, 단 균열의 폭은 mm 임


부산 ←

→ 대구

KEY PLAN

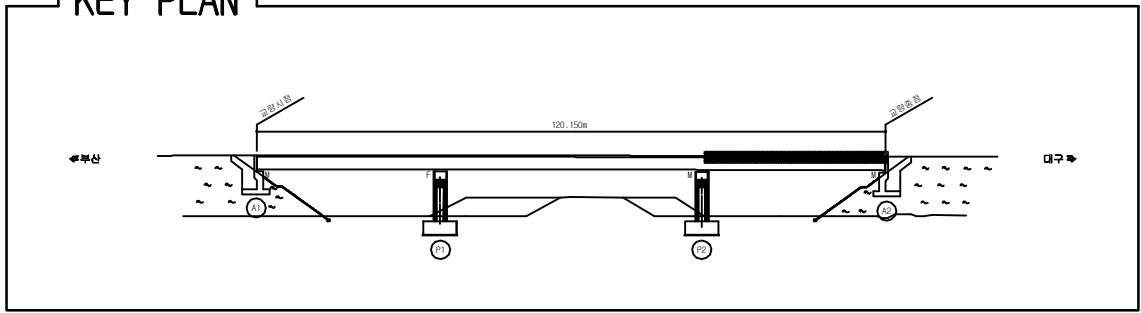

SECTION

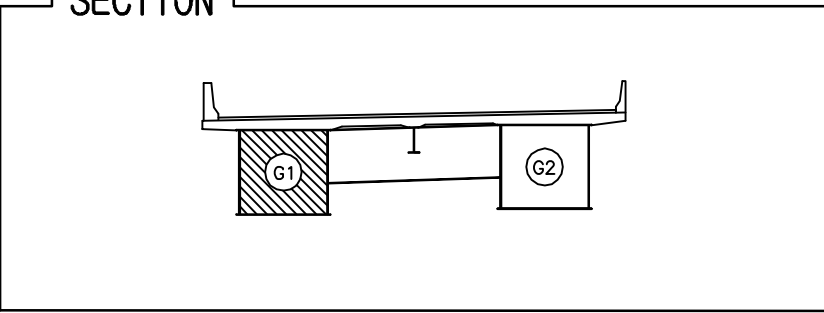

용역명	2017년 상반기 시설물 정기점검 용역
-----	-----------------------

과업기간	2017. 03. 21 ~ 2017. 06. 30
------	-----------------------------

발 주 처	 신대구부산고속도로주식회사
-------	---

용역사	(주)위드이앤오
-----	----------

도면번호	015
------	-----

ID:원정교(부산)-거더내부 S1G2

보 수 이 력

<u> </u>	기 존 규 칙	<u>9</u>	보 수 (12. 상반기)
<u> </u>	신 규 규 칙	<u>10</u>	보 수 (12. 하반기)
<u> </u>	보수부위재균열	<u>11</u>	보 수 (13. 상반기)
<u>1</u>	보 수 (기보수)	<u>12</u>	보 수 (13. 하반기)
<u>2</u>	보 수 (08. 하반기)	<u>13</u>	보 수 (14. 상반기)
<u>3</u>	보 수 (09. 상반기)	<u>14</u>	보 수 (14. 하반기)
<u>4</u>	보 수 (09. 하반기)	<u>15</u>	보 수 (15. 상반기)
<u>5</u>	보 수 (10. 상반기)	<u>16</u>	보 수 (15. 하반기)
<u>6</u>	보 수 (10. 하반기)	<u>17</u>	보 수 (16. 상반기)
<u>7</u>	보 수 (11. 상반기)	<u>18</u>	보 수 (16. 하반기)
<u>8</u>	보 수 (11. 하반기)	<u>19</u>	보 수 (17. 상반기)

손상 현황 표


[illegible]

주) 손상의 폭과 길이는 m 이며, 단 균열의 폭은 mm 임


부산 ←

→ 대구

KEY PLAN

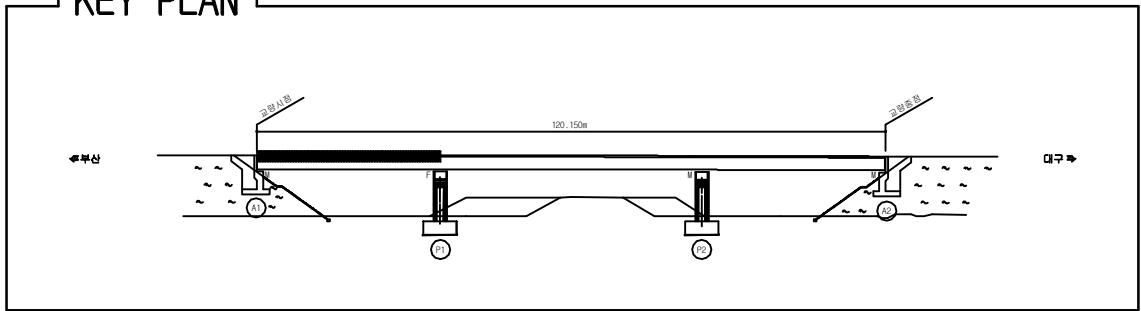

SECTION

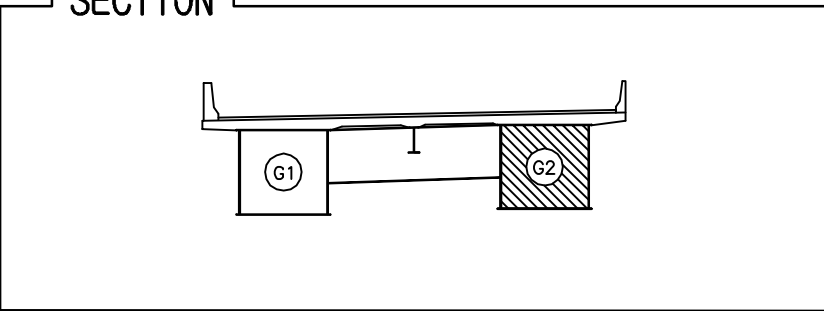

용역명	2017년 상반기 시설물 정기점검 용역
과업기간	2017. 03. 21 ~ 2017. 06. 30
발주처	 신대구부산고속도로주식회사
용역사	(주)위드이앤오
도면번호	016

ID:원정교(부산)-거더내부 S2G2

보 수 이 력

<u> </u>	기 존 규 칙	<u>9</u>	보 수 (12. 상반기)
<u> </u>	신 규 규 칙	<u>10</u>	보 수 (12. 하반기)
<u> </u>	보수부위재균열	<u>11</u>	보 수 (13. 상반기)
<u>1</u>	보 수 (기보수)	<u>12</u>	보 수 (13. 하반기)
<u>2</u>	보 수 (08. 하반기)	<u>13</u>	보 수 (14. 상반기)
<u>3</u>	보 수 (09. 상반기)	<u>14</u>	보 수 (14. 하반기)
<u>4</u>	보 수 (09. 하반기)	<u>15</u>	보 수 (15. 상반기)
<u>5</u>	보 수 (10. 상반기)	<u>16</u>	보 수 (15. 하반기)
<u>6</u>	보 수 (10. 하반기)	<u>17</u>	보 수 (16. 상반기)
<u>7</u>	보 수 (11. 상반기)	<u>18</u>	보 수 (16. 하반기)
<u>8</u>	보 수 (11. 하반기)	<u>19</u>	보 수 (17. 상반기)

손상 현황 표

[illegible]

주) 손상의 폭과 길이는 m 이며, 단 균열의 폭은 mm 임

→ 대구

The key plan shows the bridge's alignment from a top-down perspective. It includes the main bridge structure, two approach roads labeled 'Approach Road' (approach road), and two culverts labeled 'Culvert' (culvert). The bridge is supported by two piers labeled 'Pier' (pier). The plan also shows the 'River' (river) and 'Road' (road) on either side. The bridge length is indicated as 120, 150m. The plan is oriented with North (N) at the top.

SECTION

A cross-sectional diagram of a beam. The beam is supported by two rectangular blocks. The left support is labeled 'G1' inside a circle. The right support is labeled 'G2' inside a circle and is filled with diagonal hatching. A vertical line with a horizontal crossbar is positioned between the two supports, below the beam. The beam itself is a horizontal line with small vertical end caps.

용역명	2017년 상반기 시설물 정기점검 용역
과업기간	2017. 03. 21 ~ 2017. 06. 30
발주처	 신대구부산고속도로주식회사
용역사	(주)위드이앤오
도면번호	017

ID:원정교(부산)-거더내부 S3G2

모 수 이 렵

<u> </u>	기 존 규 칙	<u>9</u>	보 수 (12. 상반기)
<u> </u>	신 규 규 칙	<u>10</u>	보 수 (12. 하반기)
<u> </u>	보수부위재균열	<u>11</u>	보 수 (13. 상반기)
<u>1</u>	보 수 (기보수)	<u>12</u>	보 수 (13. 하반기)
<u>2</u>	보 수 (08. 하반기)	<u>13</u>	보 수 (14. 상반기)
<u>3</u>	보 수 (09. 상반기)	<u>14</u>	보 수 (14. 하반기)
<u>4</u>	보 수 (09. 하반기)	<u>15</u>	보 수 (15. 상반기)
<u>5</u>	보 수 (10. 상반기)	<u>16</u>	보 수 (15. 하반기)
<u>6</u>	보 수 (10. 하반기)	<u>17</u>	보 수 (16. 상반기)
<u>7</u>	보 수 (11. 상반기)	<u>18</u>	보 수 (16. 하반기)
<u>8</u>	보 수 (11. 하반기)	<u>19</u>	보 수 (17. 상반기)

손상 현황 표


[illegible]

주) 손상의 폭과 길이는 m 이며, 단 균열의 폭은 mm 임


부산 ←

→ 대구

KEY PLAN

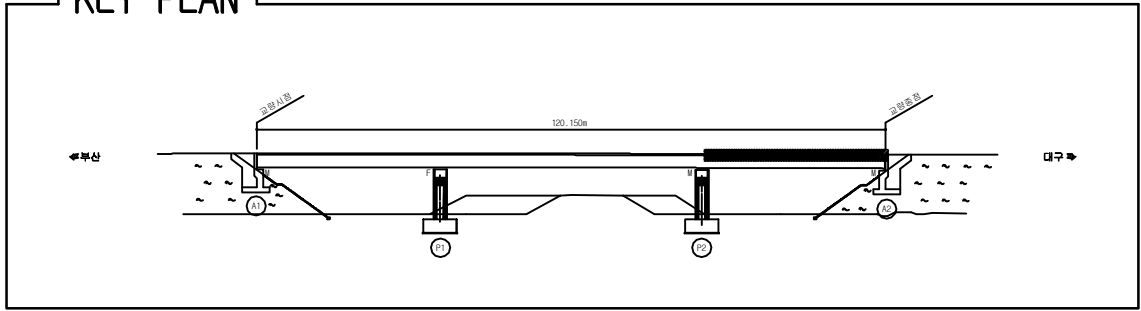

SECTION _____

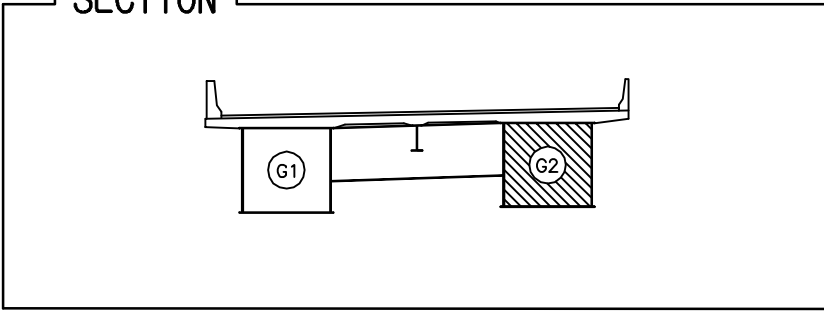

용역명	2017년 상반기 시설물 정기점검 용역
과업기간	2017. 03. 21 ~ 2017. 06. 30
발주처	 신대구부산고속도로주식회사
용역사	(주)위드이앤오
도면번호	018

ID:원정교(부산)-교대 A1


보 수 이 력

<u> </u>	기 존 규 열	<u>9</u>	보 수 (12. 상반기)
<u> </u>	신 규 규 열	<u>10</u>	보 수 (12. 하반기)
<u> </u>	보수부위재균열	<u>11</u>	보 수 (13. 상반기)
<u>1</u>	보 수 (기보수)	<u>12</u>	보 수 (13. 하반기)
<u>2</u>	보 수 (08. 하반기)	<u>13</u>	보 수 (14. 상반기)
<u>3</u>	보 수 (09. 상반기)	<u>14</u>	보 수 (14. 하반기)
<u>4</u>	보 수 (09. 하반기)	<u>15</u>	보 수 (15. 상반기)
<u>5</u>	보 수 (10. 상반기)	<u>16</u>	보 수 (15. 하반기)
<u>6</u>	보 수 (10. 하반기)	<u>17</u>	보 수 (16. 상반기)
<u>7</u>	보 수 (11. 상반기)	<u>18</u>	보 수 (16. 하반기)
<u>8</u>	보 수 (11. 하반기)	<u>19</u>	보 수 (17. 상반기)


손상 현황 표

[illegible]


주) 손상의 폭과 길이는 m 이며, 단 균열의 폭은 mm 임

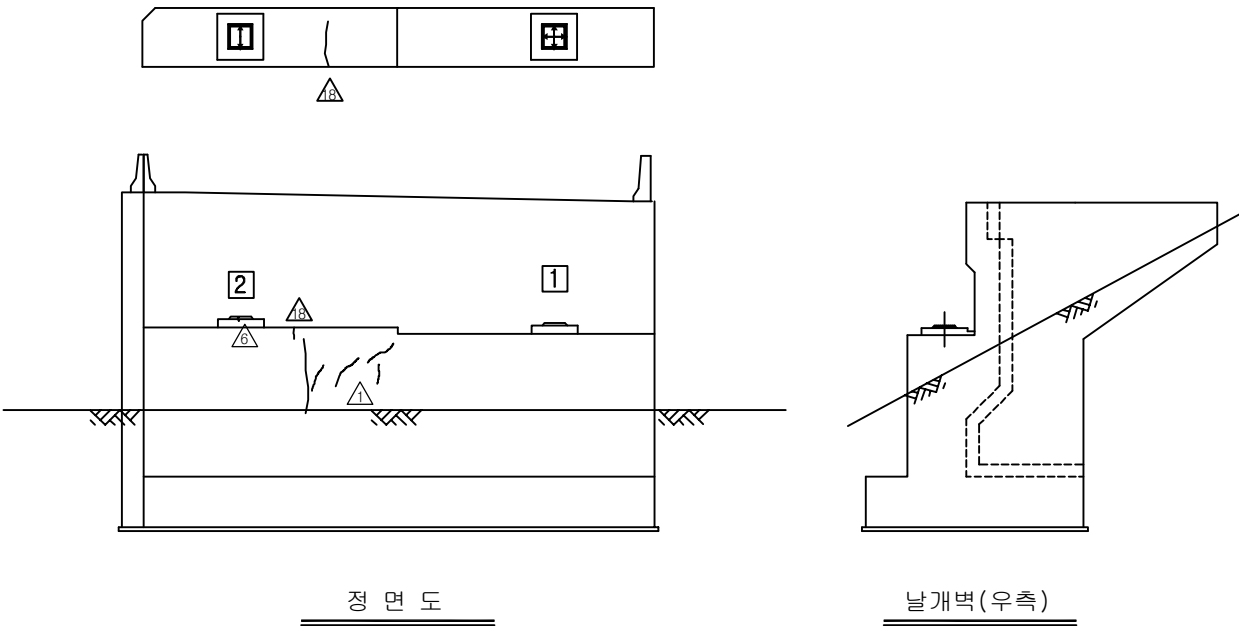

KEY PLAN

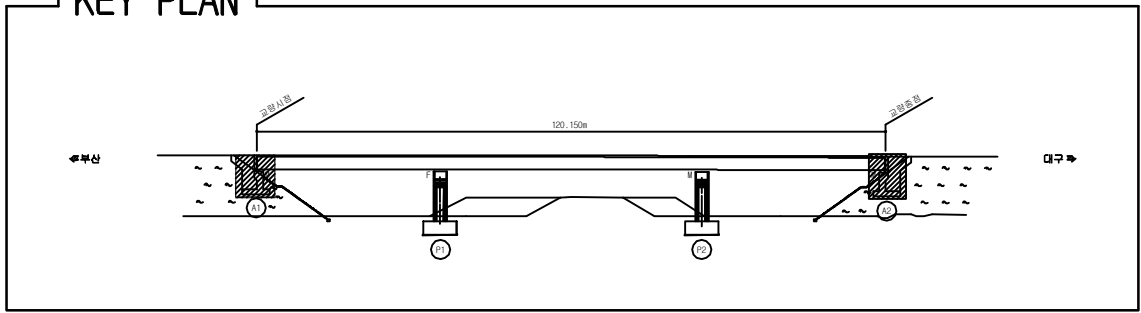

SECTION _____

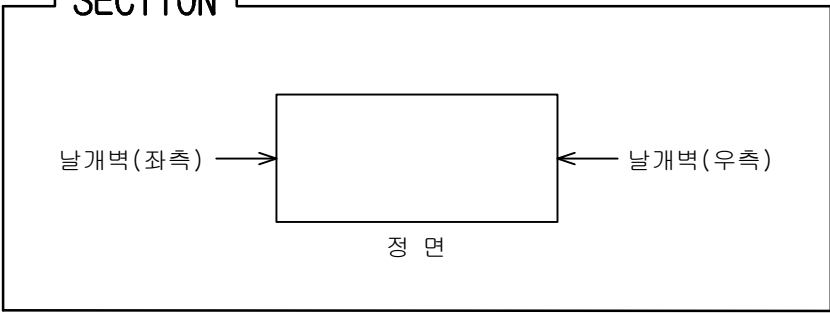

용역명	2017년 상반기 시설물 정기점검 용역
과업기간	2017. 03. 21 ~ 2017. 06. 30
발주처	 신대구부산고속도로주식회사
용역사	(주)위드이앤유
도면번호	019

ID:원정교(부산)-교대 A2


보 수 이 력

<u> </u>	기 존 규 열	<u>9</u>	보 수(12. 상반기)
<u> </u>	신 규 규 열	<u>10</u>	보 수(12. 하반기)
<u> </u>	보수부위재균열	<u>11</u>	보 수(13. 상반기)
<u>1</u>	보 수(기보수)	<u>12</u>	보 수(13. 하반기)
<u>2</u>	보 수(08. 하반기)	<u>13</u>	보 수(14. 상반기)
<u>3</u>	보 수(09. 상반기)	<u>14</u>	보 수(14. 하반기)
<u>4</u>	보 수(09. 하반기)	<u>15</u>	보 수(15. 상반기)
<u>5</u>	보 수(10. 상반기)	<u>16</u>	보 수(15. 하반기)
<u>6</u>	보 수(10. 하반기)	<u>17</u>	보 수(16. 상반기)
<u>7</u>	보 수(11. 상반기)	<u>18</u>	보 수(16. 하반기)
<u>8</u>	보 수(11. 하반기)	<u>19</u>	보 수(17. 상반기)


손상 현황 표

[illegible]


주) 손상의 폭과 길이는 m 이며, 단 균열의 폭은 mm 임

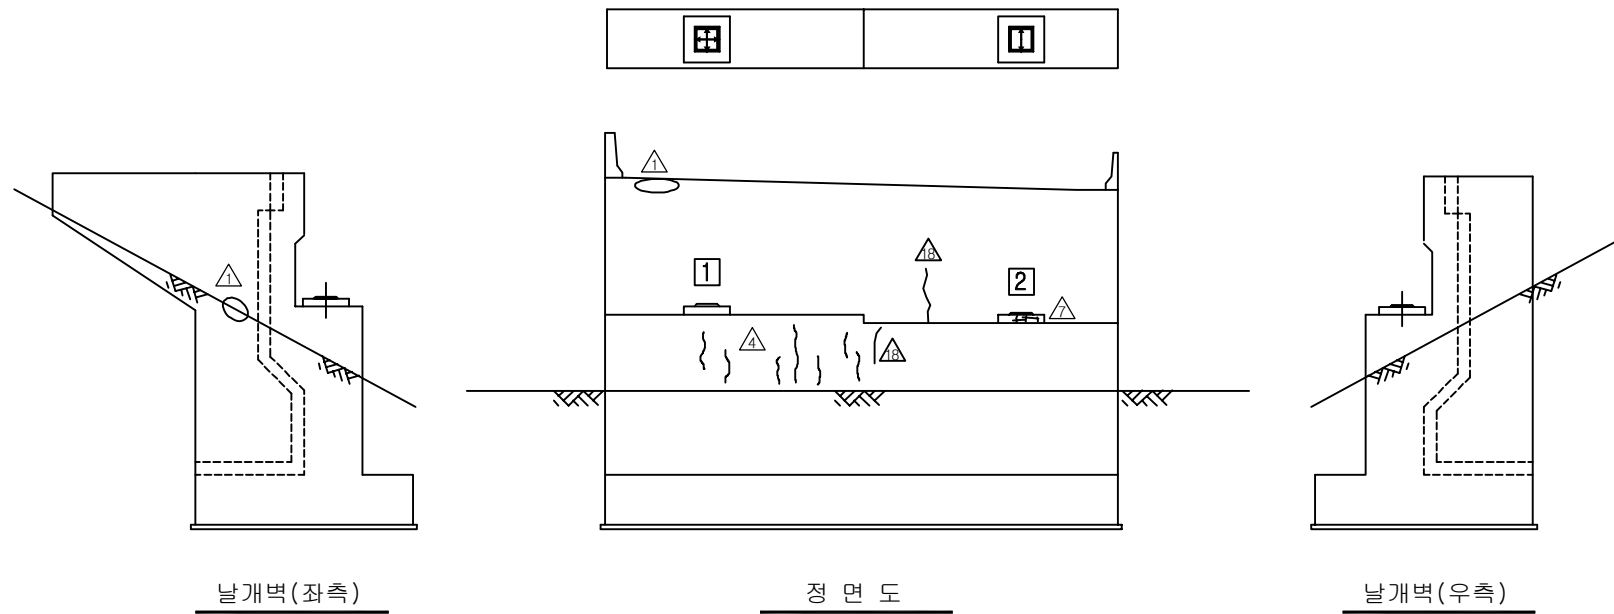

KEY PLAN

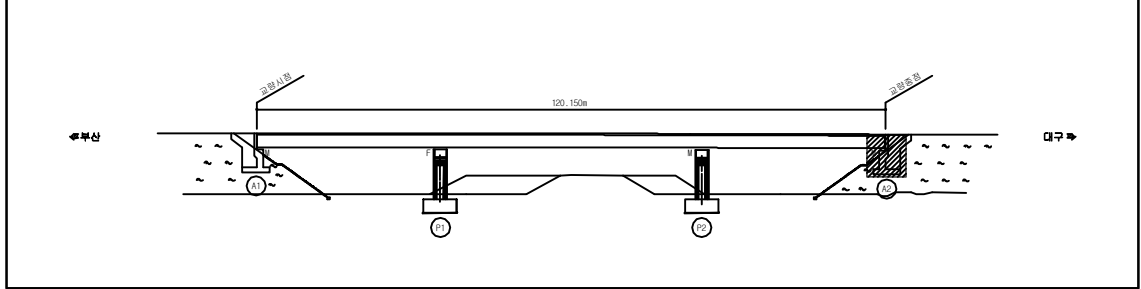

SECTION _____

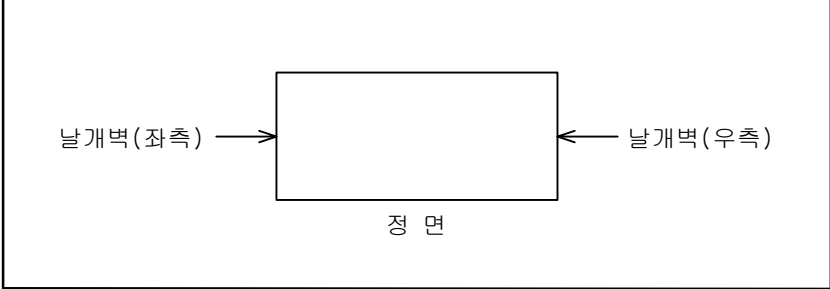

용역명	2017년 상반기 시설물 정기점검 용역
과업기간	2017. 03. 21 ~ 2017. 06. 30
발주처	 신대구부산고속도로주식회사
용역사	(주)위드이앤오
도면번호	020

ID:원정교(부산)-교각 P1


보수이력

	기 존 관 할		보 수(12. 상반기)
	신 규 관 할		보 수(12. 하반기)
	보수부위재관할		보 수(13. 상반기)
	보 수(기보수)		보 수(13. 하반기)
	보 수(08. 하반기)		보 수(14. 상반기)
	보 수(09. 상반기)		보 수(14. 하반기)
	보 수(09. 하반기)		보 수(15. 상반기)
	보 수(10. 상반기)		보 수(15. 하반기)
	보 수(10. 하반기)		보 수(16. 상반기)
	보 수(11. 상반기)		보 수(16. 하반기)
	보 수(11. 하반기)		보 수(17. 상반기)


손상 현황 표

[illegible]


주) 손상의 폭과 길이는 m 이며, 단 균열의 폭은 mm 임

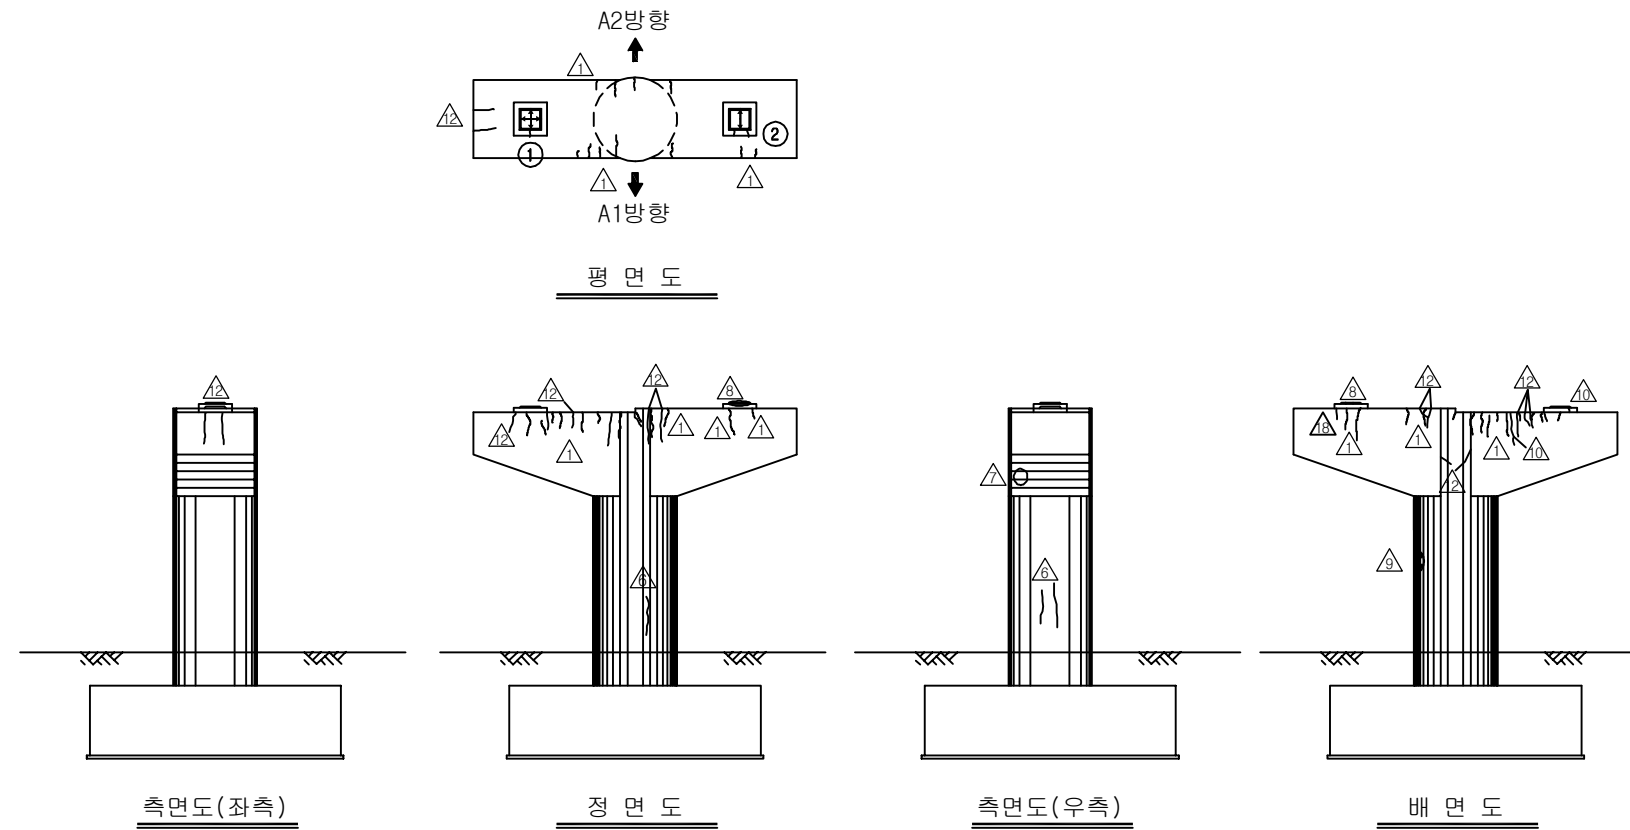

KEY PLAN

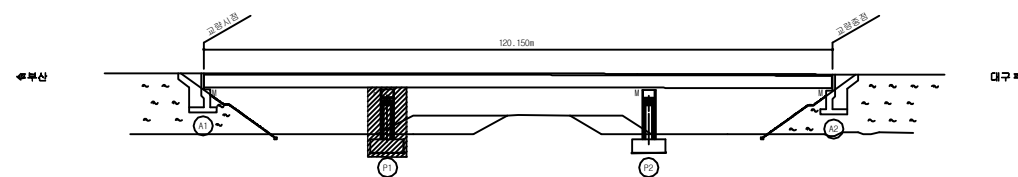

SECTION

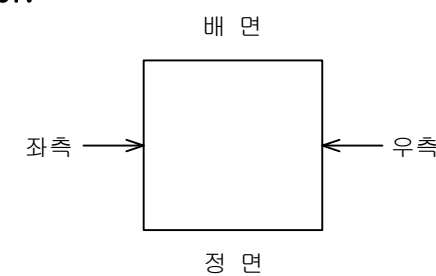

용역명	2017년 상반기 시설물 정기점검 용역
과업기간	2017. 03. 21 ~ 2017. 06. 30
발주처	 신대구부산고속도로주식회사
용역사	(주)위드이앤오
도면번호	021

ID:원정교(부산)-교각 P2


보 수 이 력

<u> </u>	기 존 규 열	<u>9</u>	보 수 (12. 상반기)
<u> </u>	신 규 규 열	<u>10</u>	보 수 (12. 하반기)
<u> </u>	보수부위재균열	<u>11</u>	보 수 (13. 상반기)
<u>1</u>	보 수 (기보수)	<u>12</u>	보 수 (13. 하반기)
<u>2</u>	보 수 (08. 하반기)	<u>13</u>	보 수 (14. 상반기)
<u>3</u>	보 수 (09. 상반기)	<u>14</u>	보 수 (14. 하반기)
<u>4</u>	보 수 (09. 하반기)	<u>15</u>	보 수 (15. 상반기)
<u>5</u>	보 수 (10. 상반기)	<u>16</u>	보 수 (15. 하반기)
<u>6</u>	보 수 (10. 하반기)	<u>17</u>	보 수 (16. 상반기)
<u>7</u>	보 수 (11. 상반기)	<u>18</u>	보 수 (16. 하반기)
<u>8</u>	보 수 (11. 하반기)	<u>19</u>	보 수 (17. 상반기)


손상 현황 표

[illegible]


주) 손상의 폭과 길이는 m 이며, 단 균열의 폭은 mm 임

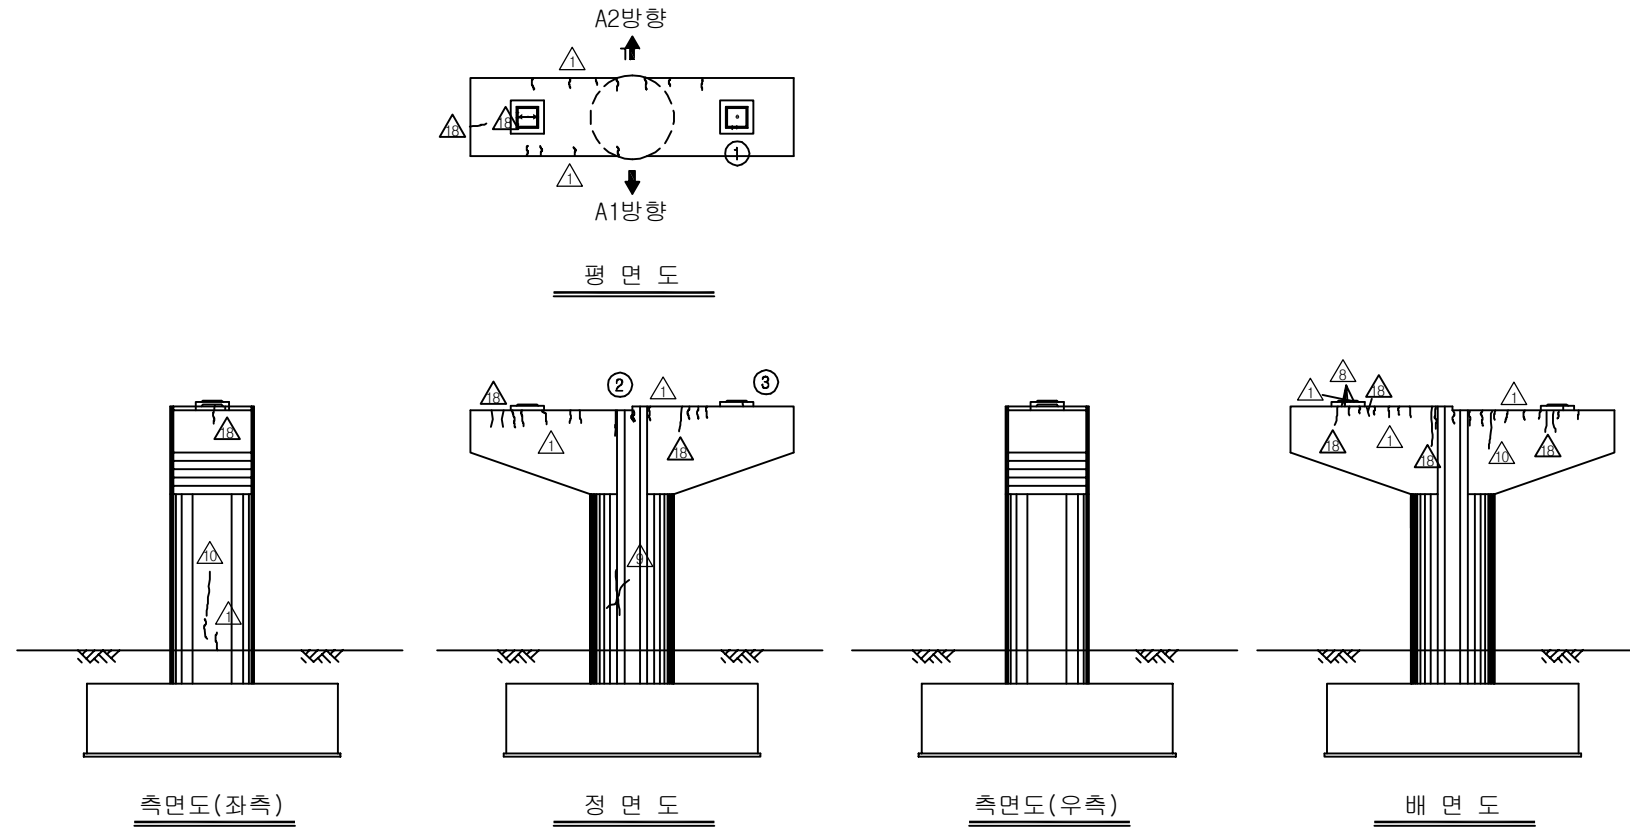

KEY PLAN

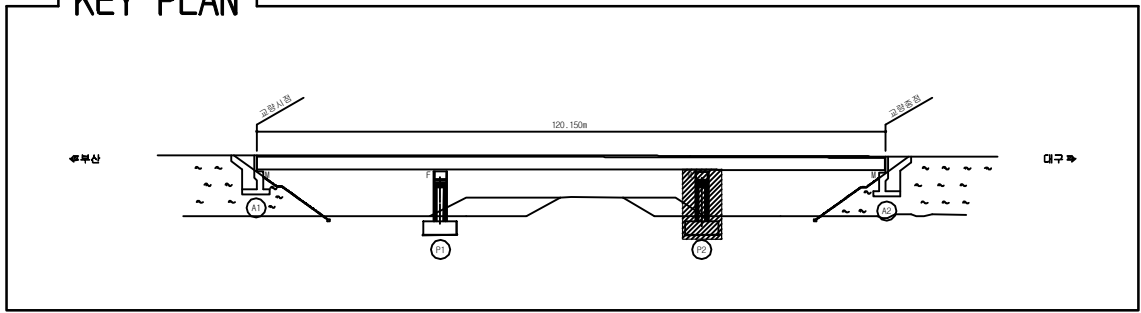

SECTION

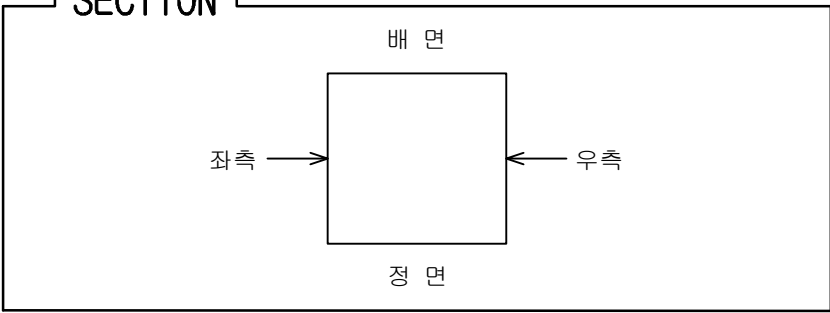

용역명	2017년 상반기 시설물 정기점검 용역
과업기간	2017. 03. 21 ~ 2017. 06. 30
발주처	 신대구부산고속도로주식회사
용역사	(주)위드이앤오
도면번호	022