


4. 밀양대교


ID : 밀양대교(대구) - 교면포장 S1~S2

← 부 산


대 구 →

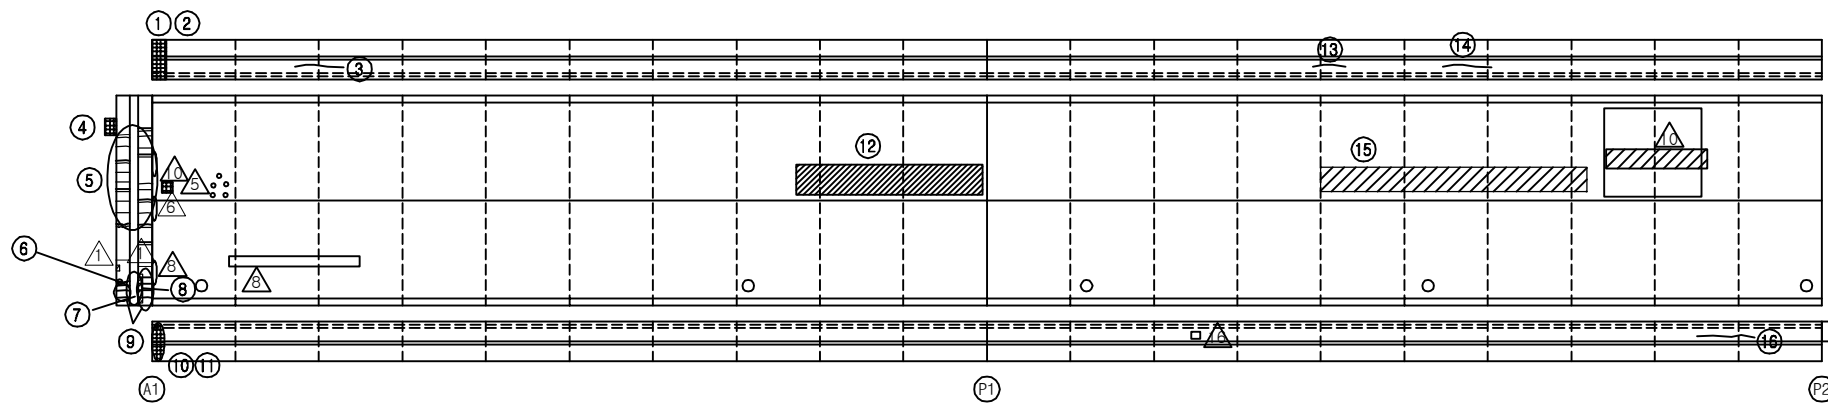

KEY PLAN

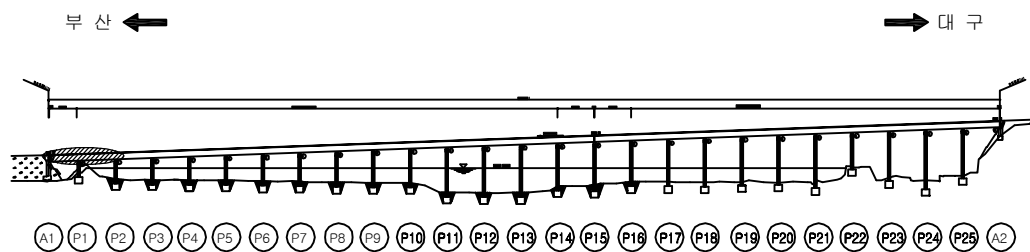

SECTION

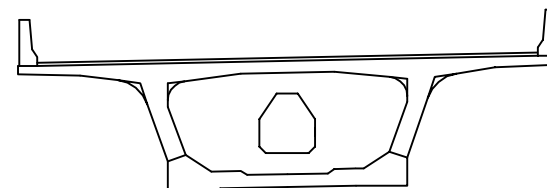

보 수 이 력

	기 존 균 열		보 수(11. 하반기)
	신 규 균 열		보 수(12. 상반기)
	보수부위재균열		보 수(12. 하반기)
	보 수(기보수)		보 수(13. 상반기)
	보 수(08. 하반기)		보 수(13. 하반기)
	보 수(09. 상반기)		보 수(14. 상반기)
	보 수(09. 하반기)		보 수(14. 하반기)
	보 수(10. 상반기)		보 수(15. 상반기)
	보 수(10. 하반기)		보 수(15. 하반기)
	보 수(11. 상반기)		보 수(16. 상반기)

손 상 현 황 표

번호	신(N) 구(P)	손상내용	손상현황					결함 상대	손상 물량	비고
			폭	길이	너비	물량	단위			
1	구	차수판 앵커볼트 탈락	-	-	-	1.00	EA	1	b	1.00
2	구	차수판 앵커볼트 풀림	-	-	-	1.00	EA	4	b	4.00
3	구	균열	0.1	2.5	-	2.50	m	1	b	2.50
4	구	아스콘 패임	-	0.3	0.3	0.09	m ²	1	b	0.09
5	구	후타재 재균열	0.2	0.6	-	0.60	m	19	b	11.40
6	구	균열	0.2	0.6	-	0.60	m	1	b	0.60
7	구	유간부 토사퇴적	-	2.0	-	2.00	m	1	b	2.00
8	구	신축이음 본체 녹발생	-	0.5	2.0	1.00	m ²	1	b	1.00
9	구	보수부 재균열	0.2	0.6	-	0.60	m	7	b	4.20
10	구	차수판 앵커볼트 탈락	-	-	-	1.00	EA	1	b	1.00
11	구	차수판 앵커볼트 풀림	-	-	-	3.00	EA	1	b	3.00
12	구	라벨링	-	11.0	1.5	16.50	m ²	1	b	16.50
13	구	균열	0.1	1.5	-	1.50	m	1	b	1.50
14	구	균열	0.1	2.5	-	2.50	m	1	b	2.50
15	구	라벨링	-	1.0	15.0	15.00	m ²	1	b	15.00
16	구	보수부 재균열	0.3	2.0	-	2.00	m	1	c	2.00
17										
18										
주) 손상의 길이 및 너비는 「 m 」 이며, 균열의 폭은 「 mm 」 임

용역명 2016년 상반기 시설물 정기점검 용역

과업기간 2016. 04. 18 ~ 2016. 06. 30

발주처 신대구부산고속도로주식회사


용역사 (주)위드이앤오

도면번호 001


ID : 밀양대교(대구) - 교면포장 S3~S4

← 부 산


대 구 →

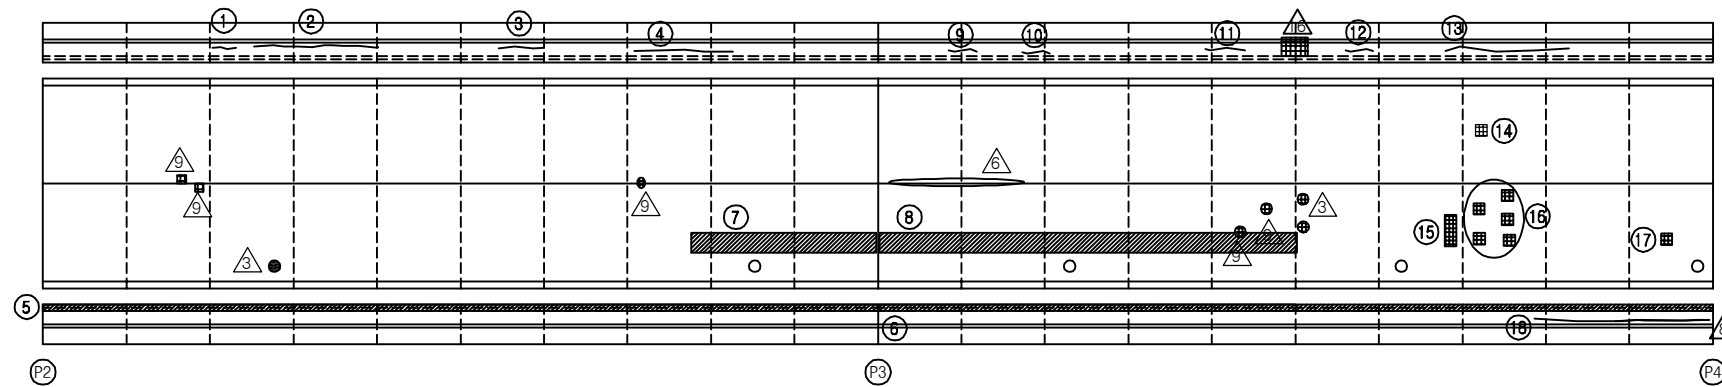

KEY PLAN

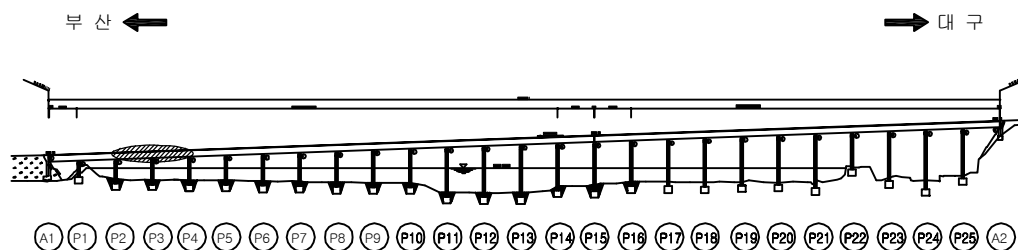

SECTION

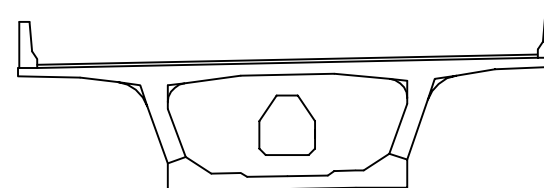

보 수 이 력

기 존 균 열	보 수(11. 하반기)
신 규 균 열	보 수(12. 상반기)
보수부위재균열	보 수(12. 하반기)
보 수(기보수)	보 수(13. 상반기)
보 수(08. 하반기)	보 수(13. 하반기)
보 수(09. 상반기)	보 수(14. 상반기)
보 수(09. 하반기)	보 수(14. 하반기)
보 수(10. 상반기)	보 수(15. 상반기)
보 수(10. 하반기)	보 수(15. 하반기)
보 수(11. 상반기)	보 수(16. 상반기)

손 상 현 황 표

번호	신(N) 구(P)	손상내용	손상현황						결함 상태	손상 물량	비고
			폭	길이	너비	물량	단위	개소			
1	구	균열	0.2	0.5	-	0.50	m	1	b	0.50	
2	구	균열	0.1	7.0	-	7.00	m	1	b	7.00	
3	구	균열	0.2	2.0	-	2.00	m	1	b	2.00	
4	구	균열	0.1	6.0	-	6.00	m	1	b	6.00	
5	구	표면보수재 박리	-	50.0	0.4	20.00	m ²	1	b	20.00	
6	구	표면보수재 박리	-	50.0	0.4	20.00	m ²	1	b	20.00	
7	구	라벨링	-	12.0	1.0	12.00	m ²	1	b	12.00	
8	구	라벨링	-	25.0	1.0	25.00	m ²	1	b	25.00	
9	구	균열	0.1	2.0	-	2.00	m	1	b	2.00	
10	구	균열	0.1	1.0	-	1.00	m	1	b	1.00	
11	구	균열	0.1	2.5	-	2.50	m	1	b	2.50	
12	구	균열	0.1	1.5	-	1.50	m	1	b	1.50	
13	구	균열	0.1	7.0	-	7.00	m	1	b	7.00	
14	구	아스콘 패임	-	0.3	0.5	0.15	m ²	1	b	0.15	
15	구	포장불량(보수불량)	-	1.0	0.5	0.50	m ²	1	b	0.50	
16	구	아스콘 패임	-	0.1	0.1	0.01	m ²	5	b	0.05	
17	구	아스콘 패임	-	0.1	0.1	0.01	m ²	1	b	0.01	
18	구	보수부 재균열	0.2	12.0	-	12.00	m	1	b	12.00	
19											
20											
주) 손상의 길이 및 너비는 「 m 」 이며, 균열의 폭은 「 mm 」 임

용역명 2016년 상반기 시설물 정기점검 용역

과업기간 2016. 04. 18 ~ 2016. 06. 30

발주처  신대구부산고속도로주식회사


용역사 (주)위드이앤오

도면번호 002


ID : 밀양대교(대구) - 교면포장 S5~S6

← 부 산


대 구 →

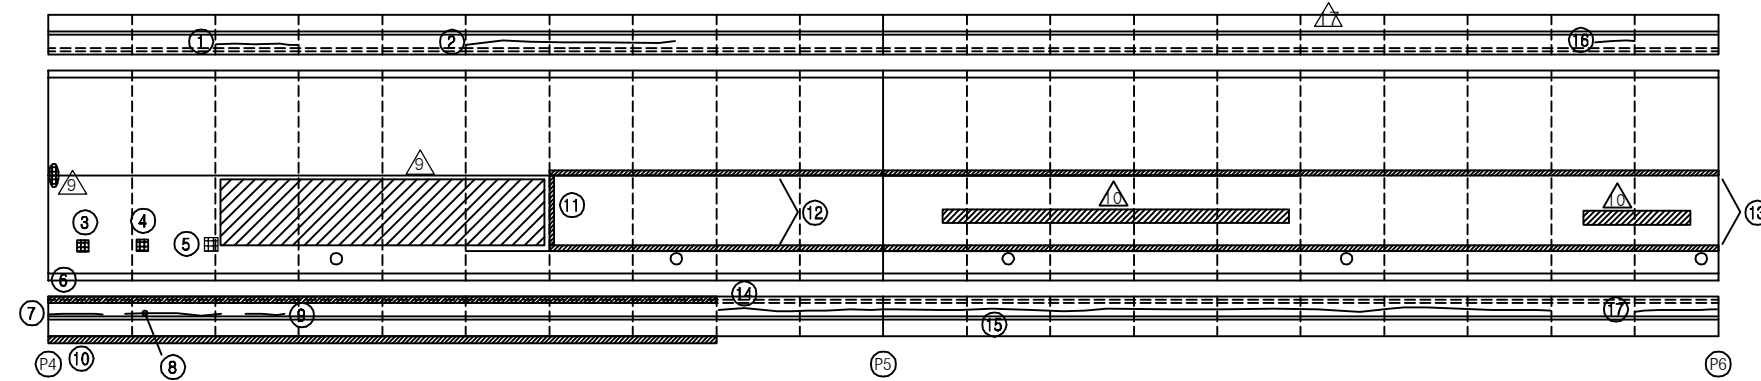

KEY PLAN

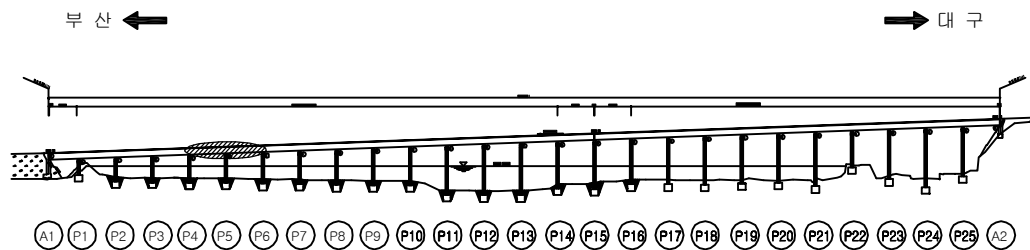

SECTION

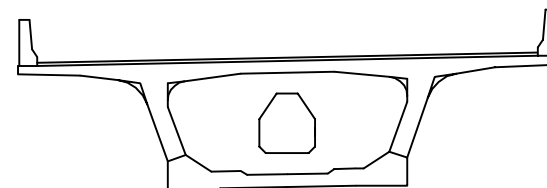

보 수 이 력

	기 존 균 열		보 수(11. 하반기)
	신 규 균 열		보 수(12. 상반기)
	보수부위재균열		보 수(12. 하반기)
	보 수(기보수)		보 수(13. 상반기)
	보 수(08. 하반기)		보 수(13. 하반기)
	보 수(09. 상반기)		보 수(14. 상반기)
	보 수(09. 하반기)		보 수(14. 하반기)
	보 수(10. 상반기)		보 수(15. 상반기)
	보 수(10. 하반기)		보 수(15. 하반기)
	보 수(11. 상반기)		보 수(16. 상반기)

손 상 현 황 표

번호	신(N) 구(P)	손상내용	손상현황						결함 상태	손상 물량	비고
			폭	길이	너비	물량	단위	개소			
1	구	균열	0.2	7.0	-	7.00	m	1	b	7.00	
2	구	균열	0.3	12.50	-	12.50	m	1	c	12.50	
3	구	아스콘 패임	-	0.1	0.3	0.03	m ²	1	b	0.03	
4	구	아스콘 패임	-	0.3	0.5	0.15	m ²	1	b	0.15	
5	구	아스콘 패임	-	0.2	0.3	0.06	m ²	1	b	0.06	
6	구	표면보수재 박리	-	40.0	0.4	16.00	m ²	1	b	16.00	
7	구	보수부 재균열	0.2	2.0	-	2.00	m	1	b	2.00	
8	구	균열	0.2	7.0	-	7.00	m	1	b	7.00	
9	구	보수부 재균열	0.2	2.5	-	2.50	m	1	b	2.50	
10	구	표면보수재 박리	-	40.0	0.4	16.00	m ²	1	b	16.00	
11	구	포장시공이음	-	4.0	0.2	0.80	m ²	1	b	0.80	
12	구	포장시공이음	-	20.0	0.2	4.00	m ²	2	b	8.00	
13	구	포장시공이음	-	50.0	0.2	10.00	m ²	2	b	20.00	
14	구	균열	0.1	10.0	-	10.00	m	1	b	10.00	
15	구	균열	0.1	40.0	-	40.00	m	1	b	40.00	
16	구	균열	0.2	1.5	-	1.50	m	1	b	1.50	
17	구	균열	0.1	5.0	-	5.00	m	1	b	5.00	
18											
19											
주) 손상의 길이 및 너비는 「 m 」이며, 균열의 폭은 「 mm 」임

용역명 2016년 상반기 시설물 정기점검 용역

과업기간 2016. 04. 18 ~ 2016. 06. 30

발주처 신대구부산고속도로주식회사

용역사 (주)위드이앤오


도면번호 003

ID : 밀양대교(대구) - 교면포장 S7~S8

보 수 이 력			
	기 존 균 열		보 수(11. 하반기)
	신 규 균 열		보 수(12. 상반기)
	보수부위재균열		보 수(12. 하반기)
	보 수(기보수)		보 수(13. 상반기)
	보 수(08. 하반기)		보 수(13. 하반기)
	보 수(09. 상반기)		보 수(14. 상반기)
	보 수(09. 하반기)		보 수(14. 하반기)
	보 수(10. 상반기)		보 수(15. 상반기)
	보 수(10. 하반기)		보 수(15. 하반기)
	보 수(11. 상반기)		보 수(16. 상반기)

← 부 산

대 구 →

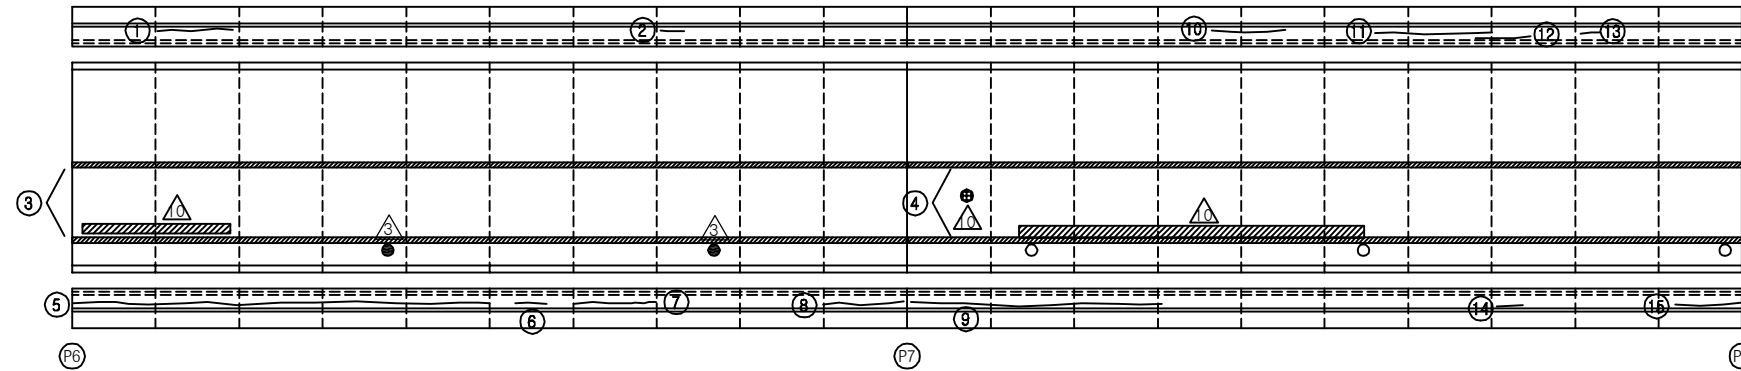


손 상 현 황 표


번호	신(N) 구(P)	손상내용	손상현황						결함 상태	손상 물량	비고
			폭	길이	너비	물량	단위	개소			
1	구	균열	0.2	4.0	-	4.00	m	1	b	4.00	
2	구	균열	0.2	1.0	-	1.00	m	1	b	1.00	
3	구	포장시공이음	-	50.0	0.2	10.00	m	2	b	20.00	
4	구	포장시공이음	-	50.0	0.2	10.00	m	2	b	20.00	
5	구	균열	0.2	25.0	-	25.00	m	1	b	25.00	
6	구	균열	0.2	1.0	-	1.00	m	1	b	1.00	
7	구	균열	0.1	5.0	-	5.00	m	1	b	5.00	
8	구	균열	0.3	5.0	-	5.00	m	1	c	5.00	
9	구	균열	0.3	15.0	-	15.00	m	1	c	15.00	
10	구	균열	0.2	5.0	-	5.00	m	1	b	5.00	
11	구	균열	0.2	7.0	-	7.00	m	1	b	7.00	
12	구	균열	0.2	3.0	-	3.00	m	1	b	3.00	
13	구	균열	0.2	0.8	-	0.80	m	1	b	0.80	
14	구	균열	0.2	1.2	-	1.20	m	1	b	1.20	
15	구	균열	0.2	4.0	-	4.00	m	1	b	4.00	
16											
17											
주) 손상의 길이 및 너비는 「 m 」이며, 균열의 폭은 「 mm 」임

KEY PLAN

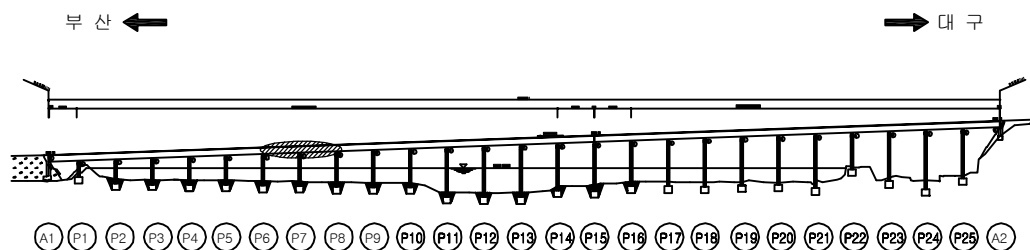

SECTION

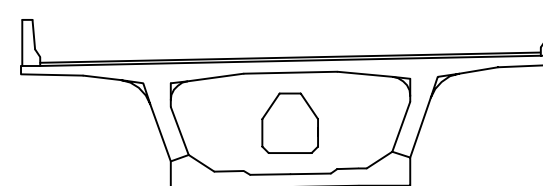


용역명	2016년 상반기 시설물 정기점검 용역
과업기간	2016. 04. 18 ~ 2016. 06. 30
발주처	신대구부산고속도로주식회사
용역사	(주)위드이앤오
도면번호	004


ID : 밀양대교(대구) - 교면포장 S9~S10

← 부 산


대 구 →

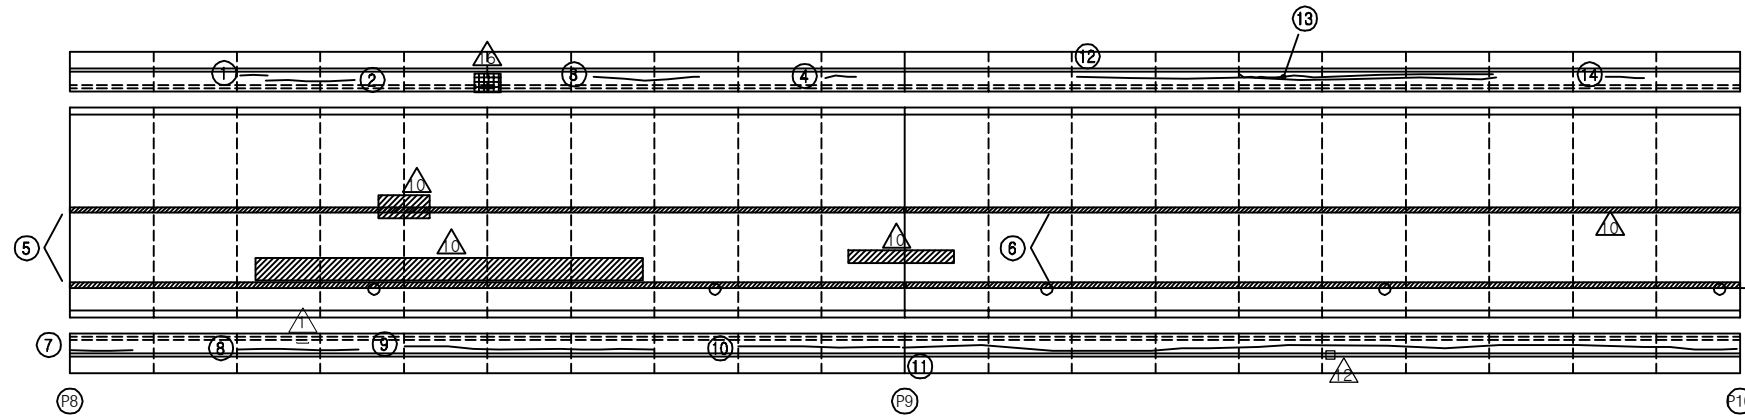

KEY PLAN

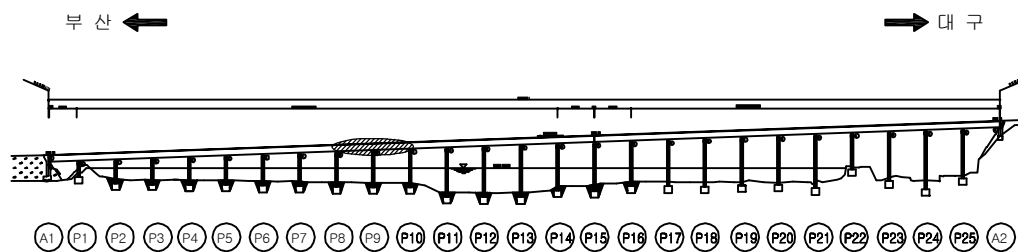

SECTION

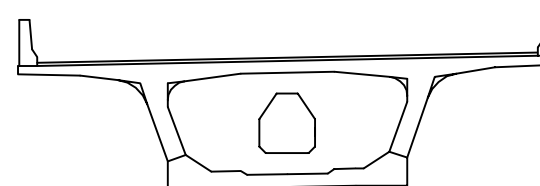

보 수 이 력

	기 존 균 열		보 수(11. 하반기)
	신 규 균 열		보 수(12. 상반기)
	보수부위재균열		보 수(12. 하반기)
	보 수(기보수)		보 수(13. 상반기)
	보 수(08. 하반기)		보 수(13. 하반기)
	보 수(09. 상반기)		보 수(14. 상반기)
	보 수(09. 하반기)		보 수(14. 하반기)
	보 수(10. 상반기)		보 수(15. 상반기)
	보 수(10. 하반기)		보 수(15. 하반기)
	보 수(11. 상반기)		보 수(16. 상반기)

손 상 현 황 표

번호	신(N) 구(P)	손상내용	손상현황						결함 상대	손상 물량	비고
			폭	길이	너비	물량	단위	개소			
1	구	균열	0.2	1.0	-	1.00	m	1	b	1.00	
2	구	균열	0.2	6.0	-	6.00	m	1	b	6.00	
3	구	균열	0.2	6.0	-	6.00	m	1	b	6.00	
4	구	균열	0.2	1.5	-	1.50	m	1	b	1.50	
5	구	포장시공이음	-	50.0	0.2	10.00	m	2	b	20.00	
6	구	포장시공이음	-	50.0	0.2	10.00	m	2	b	20.00	
7	구	균열	0.2	4.0	-	4.00	m	1	b	4.00	
8	구	균열	0.1	7.0	-	7.00	m	1	b	7.00	
9	구	균열	0.1	15.0	-	15.00	m	1	b	15.00	
10	구	균열	0.2	10.0	-	10.00	m	1	b	10.00	
11	구	균열	0.1	50.0	-	50.00	m	1	b	50.00	
12	구	균열	0.2	25.0	-	25.00	m	1	b	25.00	
13	구	균열	0.2	15.0	-	15.00	m	1	b	15.00	
14	구	균열	0.2	2.0	-	2.00	m	1	b	2.00	
15											
16											
주) 손상의 길이 및 너비는 「 m 」 이며, 균열의 폭은 「 mm 」 임

용역명 2016년 상반기 시설물 정기점검 용역

과업기간 2016. 04. 18 ~ 2016. 06. 30

발주처 신대구부산고속도로주식회사


용역사 (주)위드이앤오

도면번호 005


ID : 밀양대교(대구) - 교면포장 S11~S12

← 부 산


대 구 →

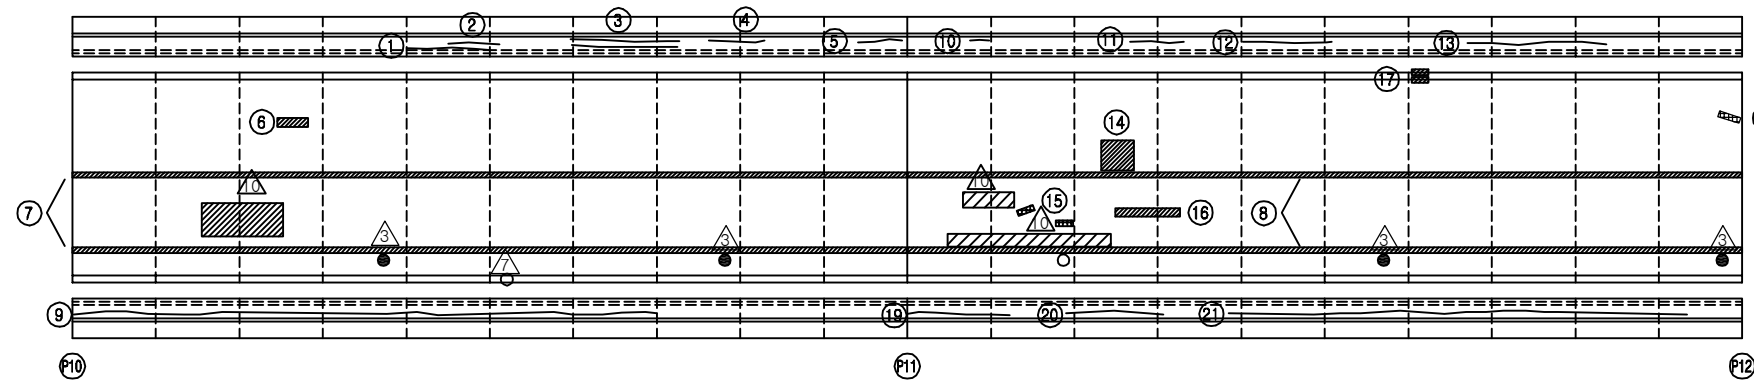

KEY PLAN

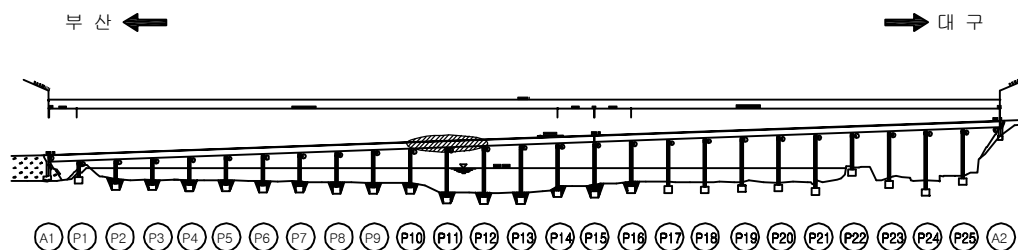

SECTION

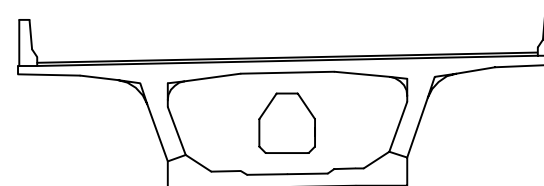

보 수 이 력

	기 존 균 열		보 수 (11. 하반기)
	신 규 균 열		보 수 (12. 상반기)
	보 수부위재균열		보 수 (12. 하반기)
	보 수(기보수)		보 수 (13. 상반기)
	보 수(08. 하반기)		보 수 (13. 하반기)
	보 수(09. 상반기)		보 수 (14. 상반기)
	보 수(09. 하반기)		보 수 (14. 하반기)
	보 수(10. 상반기)		보 수 (15. 상반기)
	보 수(10. 하반기)		보 수 (15. 하반기)
	보 수(11. 상반기)		보 수 (16. 상반기)

손 상 현 황 표

번호	신(N) 구(P)	손상내용	손상현황						결함 상태	손상 물량	비고
			폭	길이	너비	물량	단위	개소			
1	구	균열	0.2	5.0	-	5.00	m	1	b	5.00	
2	구	균열	0.2	3.0	-	3.00	m	1	b	3.00	
3	구	균열	0.2	7.0	-	7.00	m	2	b	14.00	
4	구	균열	0.2	5.0	-	5.00	m	1	b	5.00	
5	구	균열	0.2	3.0	-	3.00	m	1	b	3.00	
6	구	아스콘 패임	-	0.2	1.5	0.30	m ²	1	b	0.30	
7	구	포장시공이음	-	50.0	0.2	10.00	m ²	2	b	20.00	
8	구	포장시공이음	-	50.0	0.2	10.00	m ²	2	b	20.00	
9	구	균열	0.2	35.0	-	35.00	m	1	b	35.00	
10	구	균열	0.2	1.0	-	1.00	m	1	b	1.00	
11	구	균열	0.2	3.0	-	3.00	m	1	b	3.00	
12	구	균열	0.2	5.0	-	5.00	m	1	b	5.00	
13	구	균열	0.2	11.0	-	11.00	m	1	b	11.00	
14	구	아스콘 패임	-	2.0	2.0	4.00	m ²	1	b	4.00	
15	구	아스콘 패임	-	0.2	0.5	0.10	m ²	2	b	0.20	
16	구	아스콘 패임	-	0.2	2.5	0.50	m ²	1	b	0.50	
17	구	아스콘 패임	-	0.2	1.0	0.20	m ²	2	b	0.40	
18	구	아스콘 패임	-	0.1	2.0	0.20	m ²	1	b	0.20	
19	구	균열	0.2	7.0	-	7.00	m	1	b	7.00	
20	구	균열	0.2	6.0	-	6.00	m	1	b	6.00	
21	구	균열	0.2	30.0	-	30.00	m	1	b	30.00	
22											
23											
주) 손상의 길이 및 너비는 「 m 」 이며, 균열의 폭은 「 mm 」 임

용역명 2016년 상반기 시설물 정기점검 용역

과업기간 2016. 04. 18 ~ 2016. 06. 30

발주처 신대구부산고속도로주식회사


용역사 (주)위드이앤오

도면번호 006

ID : 밀양대교(대구) - 교면포장 S13~S14

← 부 산


대 구 →

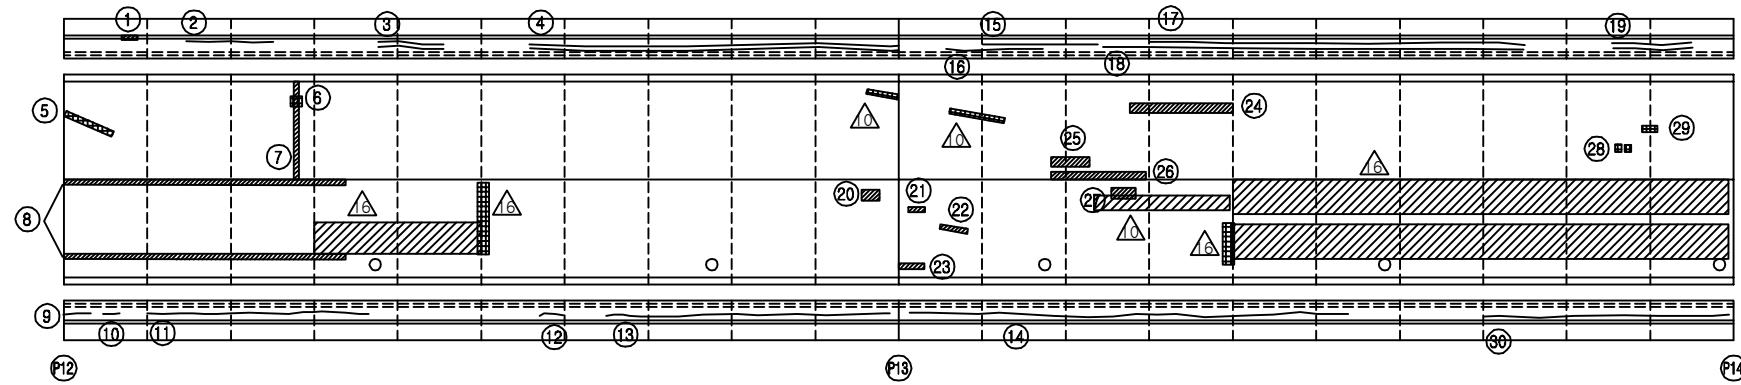


KEY PLAN

부 산 ←

→ 대 구

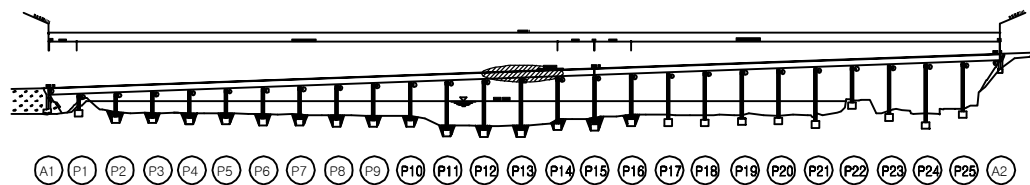

SECTION

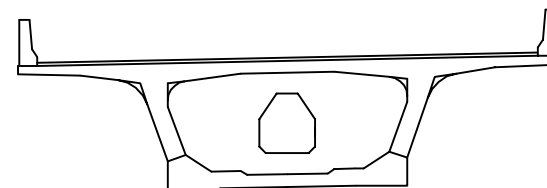

보 수 이 력

기 존 균 열	보 수(11. 하반기)
신 규 균 열	보 수(12. 상반기)
보수부위재균열	보 수(12. 하반기)
보 수(기보수)	보 수(13. 상반기)
보 수(08. 하반기)	보 수(13. 하반기)
보 수(09. 상반기)	보 수(14. 상반기)
보 수(09. 하반기)	보 수(14. 하반기)
보 수(10. 상반기)	보 수(15. 상반기)
보 수(10. 하반기)	보 수(15. 하반기)
보 수(11. 상반기)	보 수(16. 상반기)

손 상 현 황 표

번호	신(N) 구(P)	손상내용	손상현황						결함 상태	손상 물량	비고
			폭	길이	너비	물량	단위	개소			
1	구	파손(차량충돌)	-	1.0	0.3	0.30	m ²	1	b	0.30	
2	구	균열	0.2	6.0	-	6.00	m	1	b	6.00	
3	구	균열	0.2	5.0	-	5.00	m	2	b	10.00	
4	구	균열	0.2	22.0	-	22.00	m	2	b	44.00	
5	구	아스콘 패임	-	3.0	0.1	0.30	m ²	1	b	0.30	
6	구	아스콘 패임	-	0.2	0.2	0.04	m ²	1	b	0.04	
7	구	포장시공이음	-	4.0	0.2	0.80	m ²	1	b	0.80	
8	구	포장시공이음	-	16.0	0.2	3.20	m ²	2	b	6.40	
9	구	균열	0.2	1.5	-	1.50	m	1	b	1.50	
10	구	균열	0.2	1.0	-	1.00	m	1	b	1.00	
11	구	균열	0.2	13.0	-	13.00	m	1	b	13.00	
12	구	균열	0.2	1.0	-	1.00	m	1	b	1.00	
13	구	균열	0.2	17.0	-	17.00	m	1	b	17.00	
14	구	균열	0.2	27.0	-	27.00	m	1	b	27.00	
15	구	균열	0.2	7.0	-	7.00	m	1	b	7.00	
16	구	균열	0.2	5.0	-	5.00	m	1	b	5.00	
17	구	균열	0.2	25.0	-	25.00	m	1	b	25.00	
18	구	균열	0.2	27.0	-	27.00	m	1	b	27.00	
19	구	균열	0.2	5.0	-	5.00	m	2	b	10.00	
20	구	아스콘 패임	-	0.5	0.4	0.20	m ²	1	b	0.20	
21	구	아스콘 패임	-	0.6	0.2	0.12	m ²	1	b	0.12	
22	구	아스콘 패임	-	1.5	0.1	0.15	m ²	1	b	0.15	
23	구	아스콘 패임	-	1.0	0.2	0.20	m ²	1	b	0.20	
24	구	아스콘 패임	-	5.0	0.2	1.00	m ²	1	b	1.00	
25	구	아스콘 패임	-	1.5	0.2	0.30	m ²	1	b	0.30	
26	구	아스콘 패임	-	4.0	0.3	1.20	m ²	1	b	1.20	
27	구	아스콘 패임	-	1.0	0.5	0.50	m ²	1	b	0.50	
28	구	아스콘 패임	-	0.1	0.1	0.01	m ²	2	b	0.02	
29	구	아스콘 패임	-	0.2	0.1	0.02	m ²	1	b	0.02	
30	구	균열	0.3	15.0	-	15.00	m	1	c	15.00	
31											
32											
주) 손상의 길이 및 너비는 「 m 」 이며, 균열의 폭은 「 mm 」 임

용역명 2016년 상반기 시설물 정기점검 용역

과업기간 2016. 04. 18 ~ 2016. 06. 30

발주처  신대구부산고속도로주식회사


용역사 (주)위드이앤오

도면번호 007


ID : 밀양대교(대구) - 교면포장 S15~S16

← 부 산


대 구 →

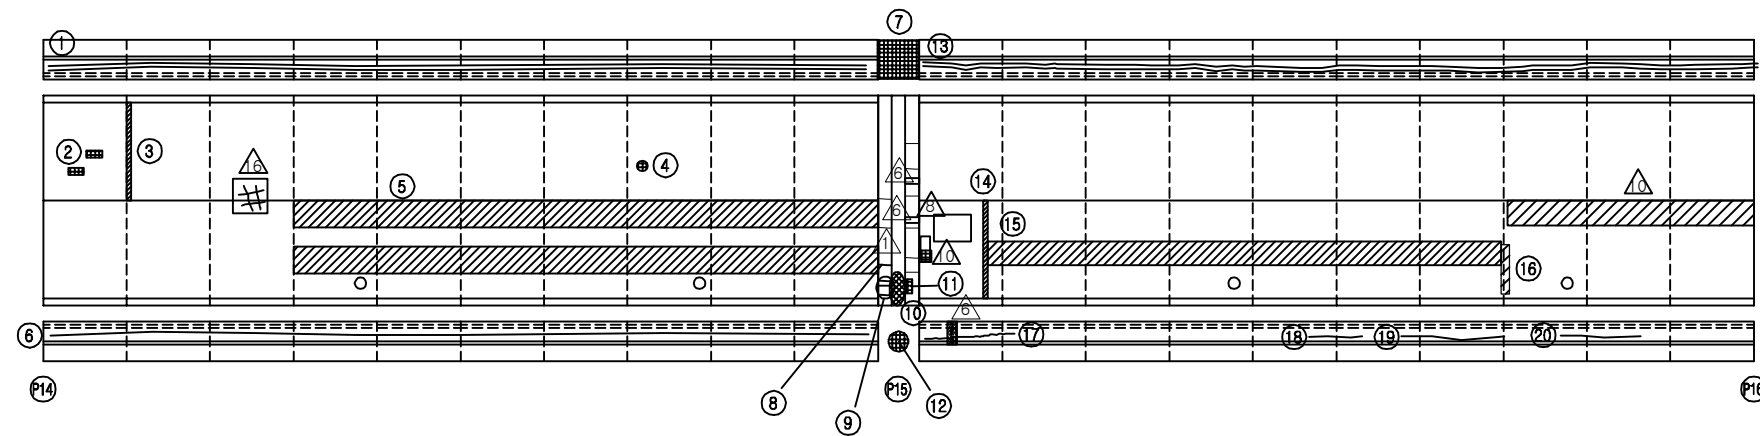

KEY PLAN

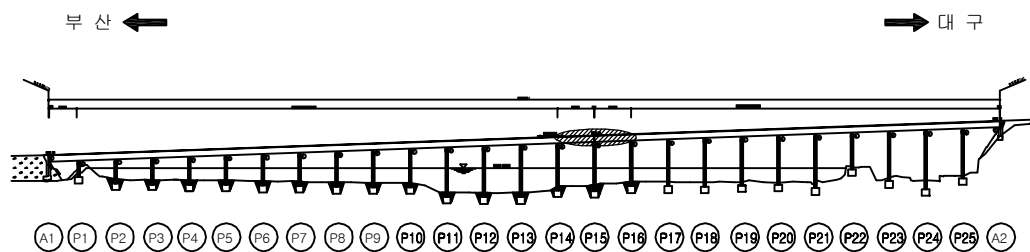

SECTION

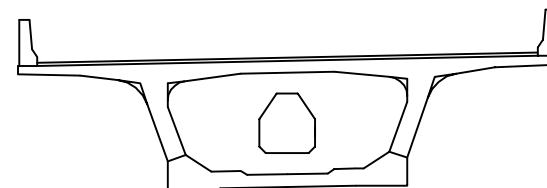

보 수 이 력

	기 존 균 열		보 수(11. 하반기)
	신 규 균 열		보 수(12. 상반기)
	보수부위재균열		보 수(12. 하반기)
	보 수(기보수)		보 수(13. 상반기)
	보 수(08. 하반기)		보 수(13. 하반기)
	보 수(09. 상반기)		보 수(14. 상반기)
	보 수(09. 하반기)		보 수(14. 하반기)
	보 수(10. 상반기)		보 수(15. 상반기)
	보 수(10. 하반기)		보 수(15. 하반기)
	보 수(11. 상반기)		보 수(16. 상반기)

손 상 현 황 표

번호	신(N) 구(P)	손상내용	손상현황						결함 상대	손상 물량	비고
			폭	길이	너비	물량	단위	개소			
1	구	균열	0.2	50.0	-	50.00	m	2	b	100.00	
2	구	아스콘 패임	-	0.5	0.2	0.10	m ²	1	b	0.10	
3	구	포장시공이음	-	4.0	0.2	0.80	m ²	1	b	0.80	
4	구	아스콘 패임	-	0.1	0.2	0.02	m ²	1	b	0.02	
5	구	라벨링	-	35.0	1.0	35.00	m ²	2	b	70.00	
6	구	균열	0.1	50.0	-	50.00	m	1	b	50.00	
7	구	차수판 앵커볼트 탈락	-	-	-	1.00	EA	3	b	3.00	
8	구	후타재 균열	0.2	0.6	-	0.60	m	1	b	0.60	
9	구	후타재 재균열	0.2	0.6	-	0.60	m	3	b	1.80	
10	구	유간부 토사퇴적	-	2.0	-	2.00	m	1	b	2.00	
11	구	신축이음 본체 녹발생	-	1.5	0.1	0.15	m ²	1	b	0.15	
12	구	차수판 볼트 탈락	-	-	-	1.00	EA	4	b	4.00	
13	구	균열	0.2	50.0	-	50.00	m	2	b	100.00	
14	구	포장시공이음	-	4.0	0.2	0.80	m ²	1	b	0.80	
15	구	라벨링	-	30.0	1.0	30.00	m ²	1	b	30.00	
16	구	아스콘 패임(보수부)	-	2.0	0.2	0.40	m ²	1	b	0.40	
17	구	균열	0.2	5.0	-	5.00	m	1	b	5.00	
18	구	균열	0.2	3.0	-	3.00	m	1	b	3.00	
19	구	균열	0.1	6.0	-	6.00	m	1	b	6.00	
20	구	균열	0.1	4.0	-	4.00	m	1	b	4.00	
21											
22											
주) 손상의 길이 및 너비는 「 m 」 이며, 균열의 폭은 「 mm 」 임

용역명 2016년 상반기 시설물 정기점검 용역

과업기간 2016. 04. 18 ~ 2016. 06. 30

발주처 신대구부산고속도로주식회사


용역사 (주)위드이앤오

도면번호 008


ID : 밀양대교(대구) - 교면포장 S17~S18

← 부 산


대 구 →

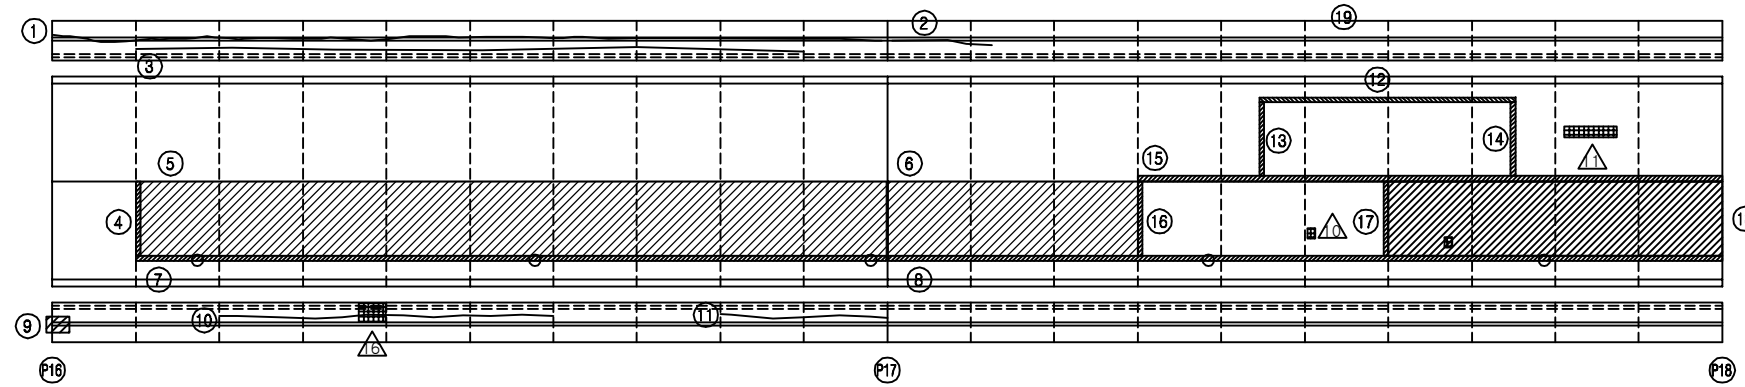

KEY PLAN

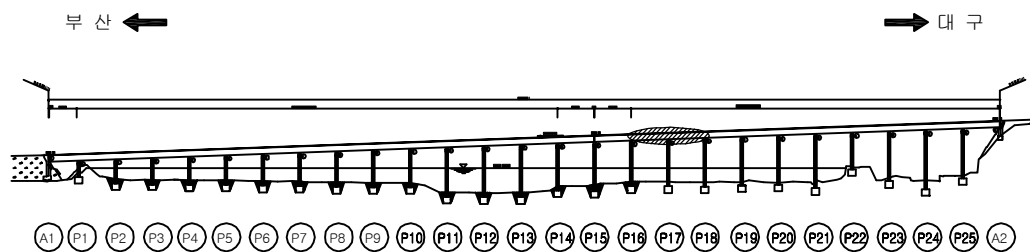

SECTION

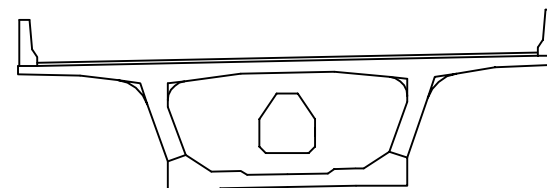

보 수 이 력

기 존 균 열	보 수(11. 하반기)
신 규 균 열	보 수(12. 상반기)
보수부위재균열	보 수(12. 하반기)
보 수(기보수)	보 수(13. 상반기)
보 수(08. 하반기)	보 수(13. 하반기)
보 수(09. 상반기)	보 수(14. 상반기)
보 수(09. 하반기)	보 수(14. 하반기)
보 수(10. 상반기)	보 수(15. 상반기)
보 수(10. 하반기)	보 수(15. 하반기)
보 수(11. 상반기)	보 수(16. 상반기)

손 상 현 황 표

번호	신(N) 구(P)	손상내용	손상현황						결함 상대	손상 물량	비고
			폭	길이	너비	물량	단위	개소			
1	구	균열	0.2	50.0	-	50.00	m	1	b	50.00	
2	구	균열	0.2	7.0	-	7.00	m	1	b	7.00	
3	구	균열	0.2	40.0	-	40.00	m	1	b	40.00	
4	구	포장시공이음	-	4.0	0.2	0.80	m²	1	b	0.80	
5	구	라벨링	-	45.0	4.0	180.00	m²	1	b	180.00	
6	구	라벨링	-	15.0	4.0	60.00	m²	1	b	60.00	
7	구	포장시공이음	-	45.0	0.2	9.00	m²	1	b	9.00	
8	구	포장시공이음	-	50.0	0.2	10.00	m²	1	b	10.00	
9	구	낙하방지망 지주변형 받침 용접부 균열	-	-	-	1.00	EA	1	b	1.00	
10	구	균열	0.2	20.0	-	20.00	m	1	b	20.00	
11	구	균열	0.2	10.0	-	10.00	m	1	b	10.00	
12	구	포장시공이음	-	15.0	0.2	3.00	m²	1	b	3.00	
13	구	포장시공이음/패임	-	4.0	0.3	1.20	m²	1	b	1.20	
14	구	포장시공이음/패임	-	4.0	0.3	1.20	m²	1	b	1.20	
15	구	포장시공이음	-	35.0	0.2	7.00	m²	1	b	7.00	
16	구	포장시공이음/패임	-	4.0	0.5	2.00	m²	1	b	2.00	
17	구	포장시공이음/패임	-	4.0	0.2	0.80	m²	1	b	0.80	
18	구	라벨링	-	20.0	4.0	80.00	m²	1	b	80.00	
19	신	중분대 방호책 변형	-	2.0	-	2.00	m²	1	b	2.00	신규
20											
21											
주) 손상의 길이 및 너비는 「 m 」 이며, 균열의 폭은 「 mm 」 임

용역명 2016년 상반기 시설물 정기점검 용역

과업기간 2016. 04. 18 ~ 2016. 06. 30

발주처  신대구부산고속도로주식회사


용역사 (주)위드이앤오

도면번호 009


ID : 밀양대교(대구) - 교면포장 S19~S20

← 부 산


대 구 →

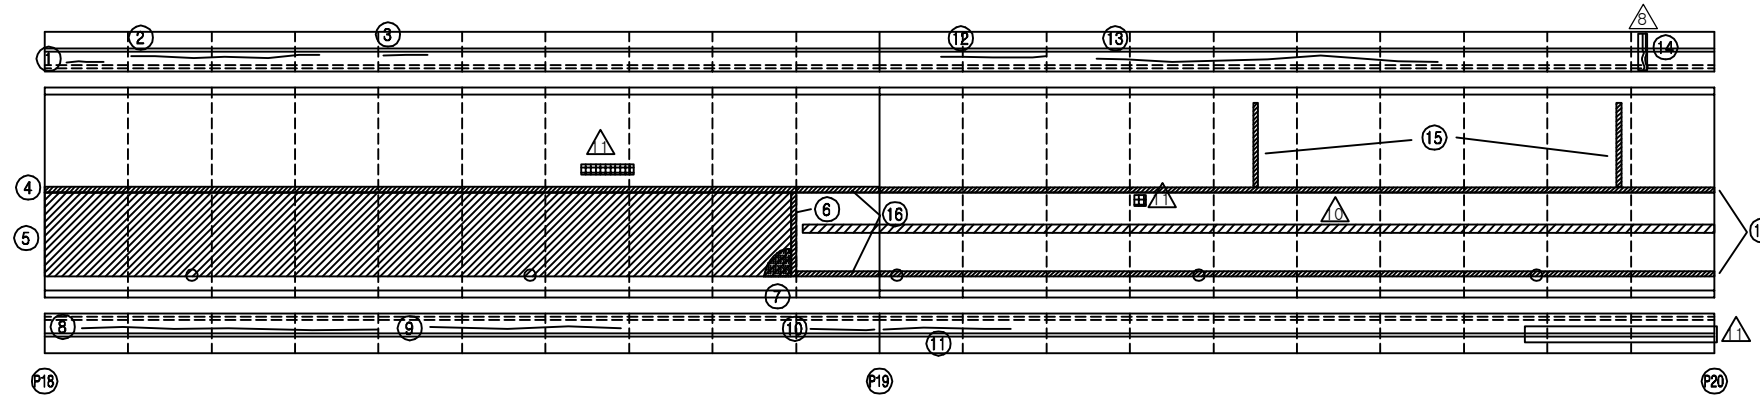

KEY PLAN

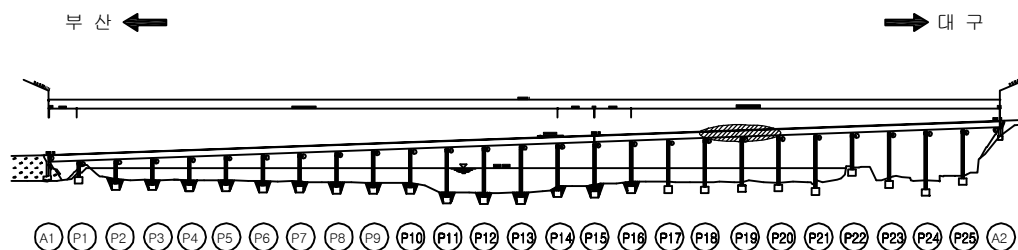

SECTION

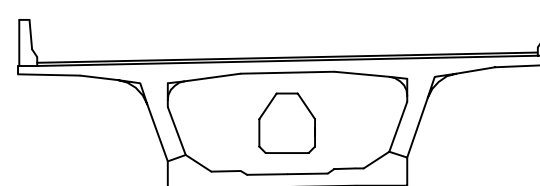

보 수 이 력

	기 존 균 열		보 수(11. 하반기)
	신 규 균 열		보 수(12. 상반기)
	보수부위재균열		보 수(12. 하반기)
	보 수(기보수)		보 수(13. 상반기)
	보 수(08. 하반기)		보 수(13. 하반기)
	보 수(09. 상반기)		보 수(14. 상반기)
	보 수(09. 하반기)		보 수(14. 하반기)
	보 수(10. 상반기)		보 수(15. 상반기)
	보 수(10. 하반기)		보 수(15. 하반기)
	보 수(11. 상반기)		보 수(16. 상반기)

손 상 현 황 표

번호	신(N) 구(P)	손상내용	손상현황						결함 상대	손상 물량	비고
			폭	길이	너비	물량	단위	개소			
1	구	균열	0.2	1.5	-	1.50	m	1	b	1.50	
2	구	균열	0.2	12.0	-	12.00	m	1	b	12.00	
3	구	균열	0.2	2.0	-	2.00	m	1	b	2.00	
4	구	포장시공이음	-	40.0	0.1	4.00	m	2	b	8.00	
5	구	라벨링	-	45.0	4.0	180.00	m	1	b	180.00	
6	구	포장시공이음	-	3.0	0.2	0.60	m	1	b	0.60	
7	구	포장불량(보수부)	-	1.0	1.0	1.00	m	1	b	1.00	
8	구	균열	0.2	18.0	-	18.00	m	1	b	18.00	
9	구	균열	0.2	12.0	-	12.00	m	1	b	12.00	
10	구	균열	0.2	4.0	-	4.00	m	1	b	4.00	
11	구	균열	0.2	7.0	-	7.00	m	1	b	7.00	
12	구	균열	0.2	7.0	-	7.00	m	1	b	7.00	
13	구	균열	0.2	20.0	-	20.00	m	1	b	20.00	
14	구	보수부 재균열	0.3	2.5	-	2.50	m	1	c	2.50	
15	구	포장시공이음	-	4.0	0.2	0.80	m	2	b	1.60	
16	구	포장시공이음	-	5.0	0.2	1.00	m	2	b	2.00	
17	구	포장시공이음	-	50.0	0.2	10.00	m	2	b	20.00	
18											
19											
주) 손상의 길이 및 너비는 「 m 」 이며, 균열의 폭은 「 mm 」 임

용역명 2016년 상반기 시설물 정기점검 용역

과업기간 2016. 04. 18 ~ 2016. 06. 30

발주처 신대구부산고속도로주식회사


용역사 (주)위드이앤오

도면번호 010


ID : 밀양대교(대구) - 교면포장 S21~S22

← 부 산


대 구 →

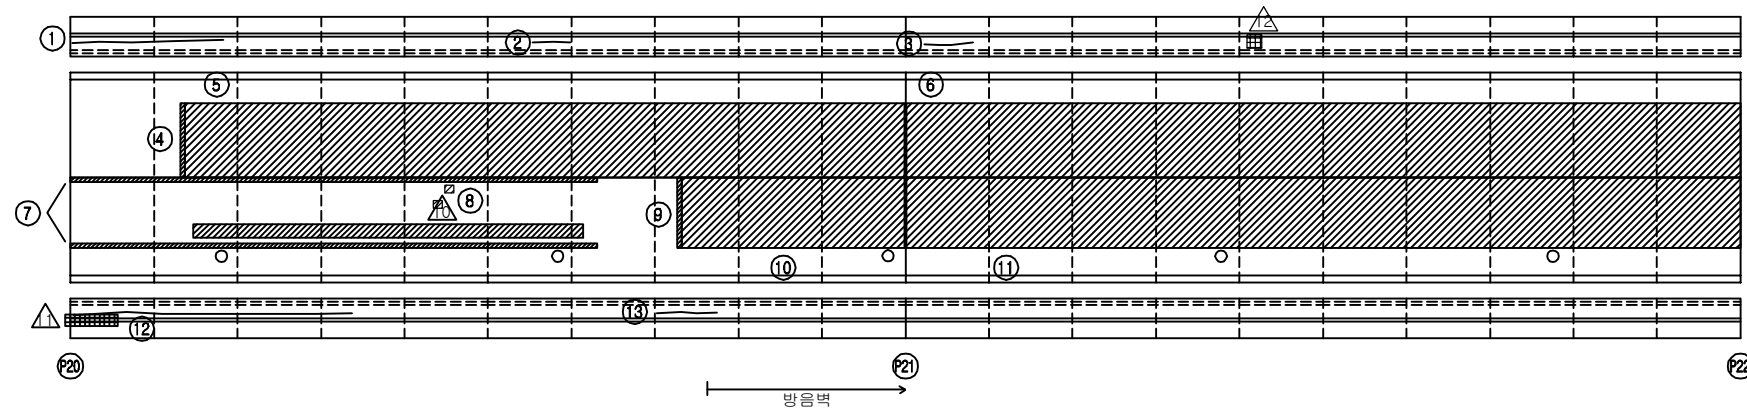

KEY PLAN

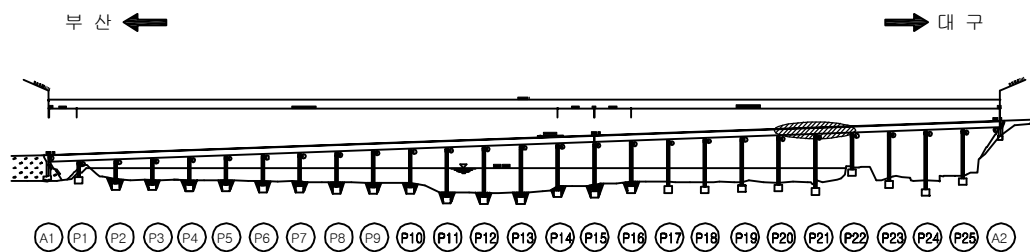

SECTION

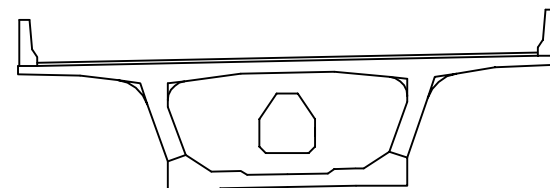

보 수 이 력

기 존 균 열	보 수(11. 하반기)
신 규 균 열	보 수(12. 상반기)
보수부위재균열	보 수(12. 하반기)
보 수(기보수)	보 수(13. 상반기)
보 수(08. 하반기)	보 수(13. 하반기)
보 수(09. 상반기)	보 수(14. 상반기)
보 수(09. 하반기)	보 수(14. 하반기)
보 수(10. 상반기)	보 수(15. 상반기)
보 수(10. 하반기)	보 수(15. 하반기)
보 수(11. 상반기)	보 수(16. 상반기)

손 상 현 황 표

번호	신(N) 구(P)	손상내용	손상현황						결함 상대	손상 물량	비고
			폭	길이	너비	물량	단위	개소			
1	구	균열	0.2	9.0	-	9.00	m	1	b	9.00	
2	구	균열	0.2	3.0	-	3.00	m	1	b	3.00	
3	구	균열	0.2	3.0	-	3.00	m	1	b	3.00	
4	구	포장시공이음	-	4.0	0.2	0.80	m²	1	b	0.80	
5	구	라벨링	-	43.0	4.0	172.00	m²	1	b	172.00	
6	구	라벨링	-	50.0	4.0	200.00	m²	1	b	200.00	
7	구	포장시공이음	-	36.0	0.2	7.20	m²	2	b	14.40	
8	구	아스콘 패임	-	0.4	0.2	0.08	m²	1	b	0.08	
9	구	포장시공이음	-	4.0	0.2	0.80	m²	1	b	0.80	
10	구	라벨링	-	14.0	4.0	56.00	m²	1	b	56.00	
11	구	라벨링	-	50.0	4.0	200.00	m²	1	b	200.00	
12	구	균열	0.2	16.0	-	16.00	m	1	b	16.00	
13	구	균열	0.3	4.0	-	4.00	m	1	c	4.00	
14											
15											
주) 손상의 길이 및 너비는 「 m 」 이며, 균열의 폭은 「 mm 」 임

용역명 2016년 상반기 시설물 정기점검 용역

과업기간 2016. 04. 18 ~ 2016. 06. 30

발주처  신대구부산고속도로주식회사


용역사 (주)위드이앤오

도면번호 011


ID : 밀양대교(대구) - 교면포장 S23~S24

← 부 산


대 구 →

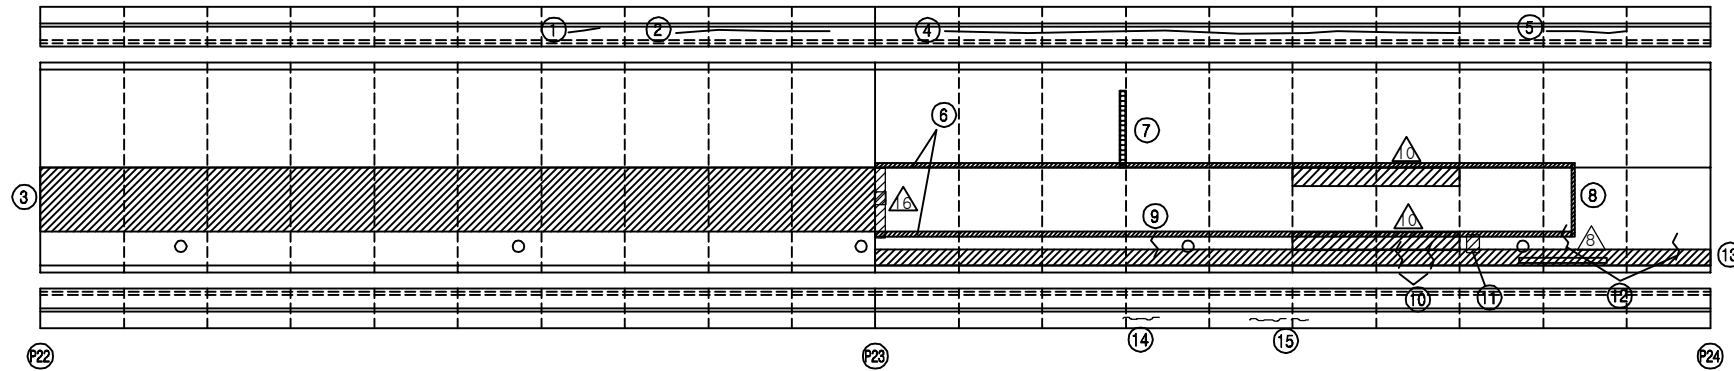

KEY PLAN

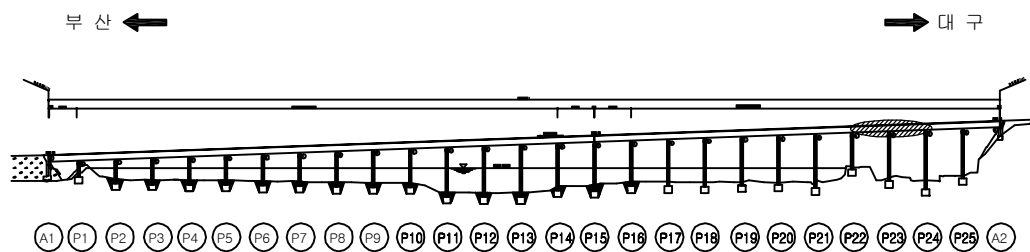

SECTION

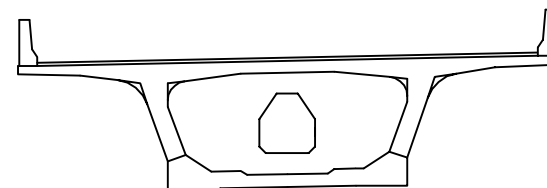

보 수 이 력

기 존 균 열	보 수(11. 하반기)
신 규 균 열	보 수(12. 상반기)
보수부위재균열	보 수(12. 하반기)
보 수(기보수)	보 수(13. 상반기)
보 수(08. 하반기)	보 수(13. 하반기)
보 수(09. 상반기)	보 수(14. 상반기)
보 수(09. 하반기)	보 수(14. 하반기)
보 수(10. 상반기)	보 수(15. 상반기)
보 수(10. 하반기)	보 수(15. 하반기)
보 수(11. 상반기)	보 수(16. 상반기)

손 상 현 황 표

번호	신(N) 구(P)	손상내용	손상현황						결함 상대	손상 물량	비고
			폭	길이	너비	물량	단위	개소			
1	구	균열	0.2	1.2	-	1.20	m	1	b	1.20	
2	구	균열	0.2	9.0	-	9.00	m	1	b	9.00	
3	구	라벨링	-	50.0	4.0	200.00	m ²	1	b	200.00	
4	구	균열	0.2	31.0	-	31.00	m	1	b	31.00	
5	구	균열	0.2	5.0	-	5.00	m	1	b	5.00	
6	구	포장시공이음	-	42.0	0.2	8.40	m ²	2	b	16.80	
7	구	포장시공이음	-	4.0	0.3	1.20	m ²	1	b	1.20	
8	구	포장시공이음	-	4.0	0.2	0.80	m ²	1	b	0.80	
9	구	아스콘 균열	-	1.0	-	1.00	m	1	b	1.00	
10	구	아스콘 균열	-	1.0	-	1.00	m	2	b	2.00	
11	구	아스콘 패임(보수부)	-	0.3	0.3	0.09	m ²	1	b	0.09	
12	구	아스콘 균열	-	1.0	-	1.00	m	2	b	2.00	
13	구	라벨링(노면부)	-	50.0	2.4	120.00	m ²	1	b	120.00	
14	구	균열	0.2	2.0	-	2.00	m	1	b	2.00	
15	구	균열	0.2	2.0	-	2.00	m	1	b	2.00	
16											
17											
주) 손상의 길이 및 너비는 「 m 」 이며, 균열의 폭은 「 mm 」 임

용역명 2016년 상반기 시설물 정기점검 용역

과업기간 2016. 04. 18 ~ 2016. 06. 30

발주처 신대구부산고속도로주식회사


용역사 (주)위드이앤오

도면번호 012

ID : 밀양대교(대구) - 교면포장 S25~S26

← 부 산


대 구 →

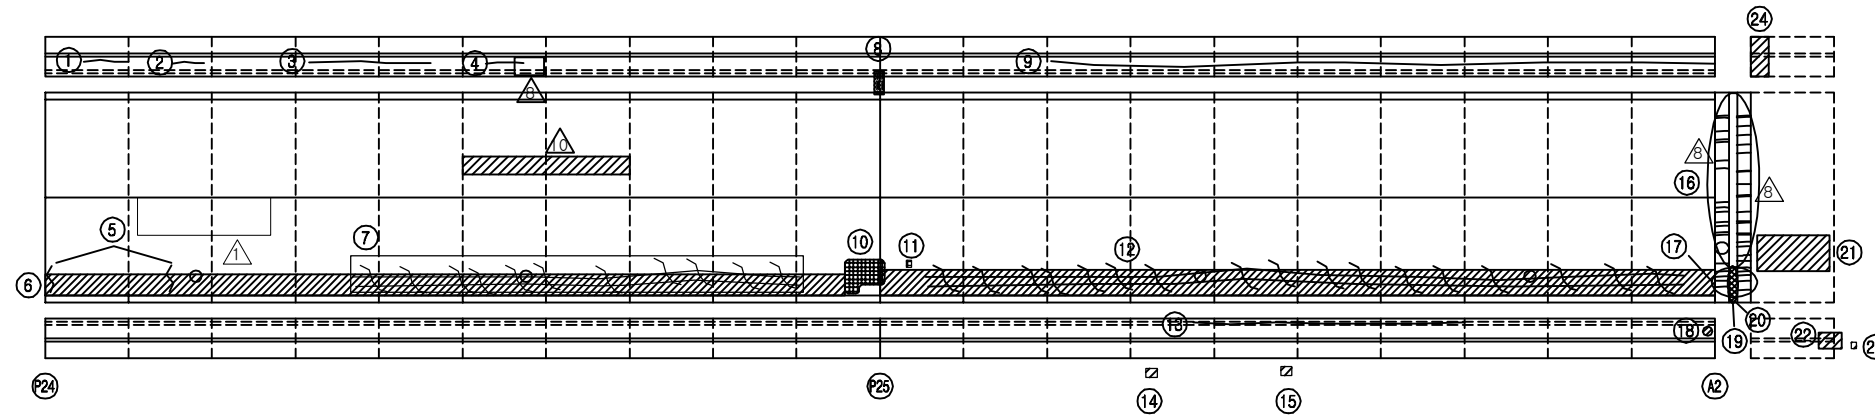


KEY PLAN

부 산 ←

→ 대 구

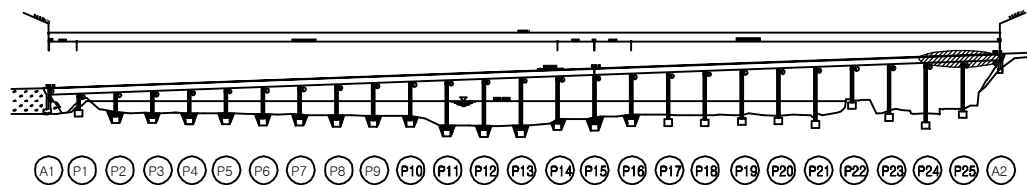

SECTION

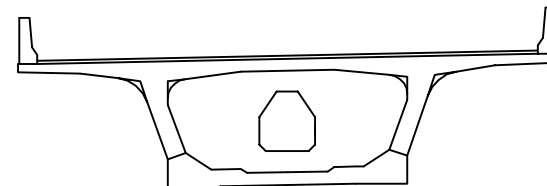

보 수 이 력

기 존 균 열	보 수(11. 하반기)
신 규 균 열	보 수(12. 상반기)
보수부위재균열	보 수(12. 하반기)
보 수(기보수)	보 수(13. 상반기)
보 수(08. 하반기)	보 수(13. 하반기)
보 수(09. 상반기)	보 수(14. 상반기)
보 수(09. 하반기)	보 수(14. 하반기)
보 수(10. 상반기)	보 수(15. 상반기)
보 수(10. 하반기)	보 수(15. 하반기)
보 수(11. 상반기)	보 수(16. 상반기)

손 상 현 황 표

번호	신(N) 구(P)	손상내용	손상현황						결함 상태	손상 물량	비고
			폭	길이	너비	물량	단위	개소			
1	구	균열	0.2	3.0	-	3.00	m	1	b	3.00	
2	구	균열	0.2	2.0	-	2.00	m	1	b	2.00	
3	구	균열	0.2	7.0	-	7.00	m	1	b	7.00	
4	구	균열	0.2	3.0	-	3.00	m	1	b	3.00	
5	구	아스콘 균열	-	1.0	-	1.00	m	2	b	2.00	
6	구	라벨링(노견부)	-	46.0	2.4	110.40	m ²	1	b	110.40	
7	구	아스콘 망상균열	-	40.0	1.0	40.00	m ²	1	b	40.00	
8	구	균열부 백태	0.1	1.5	-	1.50	m	1	b	1.50	
9	구	균열	0.2	40.0	-	40.00	m	1	b	40.00	
10	구	아스콘 소성변형(보수부)	-	1.0	1.0	1.00	m ²	1	b	1.00	
11	구	아스콘 패임	-	0.1	0.1	0.01	m ²	1	b	0.01	
12	구	라벨링/망상균열(노견부)	-	50.0	1.5	75.00	m ²	1	b	75.00	
13	구	균열	0.2	17.0	-	17.00	m	1	b	17.00	
14	구	방음판 손상	-	0.1	0.2	0.02	m ²	1	b	0.02	
15	구	방음판 손상	-	0.1	0.2	0.02	m ²	1	b	0.02	
16	구	후타재 재균열	0.2	0.6	-	0.60	m	21	b	12.60	
17	구	후타재 재균열	0.2	0.6	-	0.60	m	7	b	4.20	
18	구	차수판 너트 탈락	-	-	-	1.00	EA	3	b	3.00	
19	구	유간부 토사퇴적	-	2.0	-	2.00	m	1	b	2.00	
20	구	신축이음 본체 녹발생	-	1.8	-	1.80	m	1	b	1.80	
21	구	라벨링	-	4.0	2.0	8.00	m ²	1	b	8.00	
22	구	방호벽 단차	-	-	-	1.00	EA	1	b	1.00	H=45mm
23	구	점검계단출입문 사건장치 손상	-	-	-	1.00	EA	1	b	1.00	
24	구	차수판 앵커볼트 풀림	-	-	-	1.00	EA	2	b	2.00	
25	신	아스콘 패임	-	0.2	0.2	0.04	m ²	1	b	0.04	신규
26											
27											
주) 손상의 길이 및 너비는 「 m 」이며, 균열의 폭은 「 mm 」임

용역명 2016년 상반기 시설물 정기점검 용역

과업기간 2016. 04. 18 ~ 2016. 06. 30

발주처  신대구부산고속도로주식회사

용역사 (주)위드이앤오

도면번호 013

ID : 밀양대교(대구) - 주형외부 - S1

보 수 이 력			
	기 존 균 열		보 수(11. 하반기)
	신 규 균 열		보 수(12. 상반기)
	보수부위재균열		보 수(12. 하반기)
	보 수(기보수)		보 수(13. 상반기)
	보 수(08. 하반기)		보 수(13. 하반기)
	보 수(09. 상반기)		보 수(14. 상반기)
	보 수(09. 하반기)		보 수(14. 하반기)
	보 수(10. 상반기)		보 수(15. 상반기)
	보 수(10. 하반기)		보 수(15. 하반기)
	보 수(11. 상반기)		보 수(16. 상반기)


← 부 산

대 구 →


손 상 현 황 표

번호	신(N) 구(P)	손상내용	손상현황						결함 상태	손상 물량	비고
			폭	길이	너비	물량	단위	개소			
1	구	균열	0.1	0.3	-	0.30	m	1	b	0.30	
2	구	균열	0.1	1.2	-	1.20	m	1	b	1.20	
3	구	균열	0.1	0.3	-	0.30	m	1	b	0.30	
4	구	균열	0.1	0.3	-	0.30	m	1	b	0.30	
5	구	균열	0.1	1.2	-	1.20	m	1	b	1.20	
6	구	균열	0.1	0.3	-	0.30	m	1	b	0.30	
7	구	균열	0.1	0.6	-	0.60	m	1	b	0.60	
8	구	균열	0.1	1.1	-	1.10	m	1	b	1.10	
9	구	균열	0.1	0.6	-	0.60	m	1	b	0.60	
10	구	균열	0.1	0.5	-	0.50	m	1	b	0.50	
11	구	균열	0.1	0.3	-	0.30	m	1	b	0.30	
12	구	균열	0.1	1.2	-	1.20	m	1	b	1.20	
13	구	균열	0.1	1.2	-	1.20	m	1	b	1.20	
14	구	균열	0.1	0.9	-	0.90	m	1	b	0.90	
15	구	균열	0.1	0.3	-	0.30	m	1	b	0.30	
16	구	균열	0.1	0.6	-	0.60	m	1	b	0.60	
17	구	균열	0.1	1.3	-	1.30	m	1	b	1.30	
18	구	균열(시공이음)	0.2	5.5	-	5.50	m	1	c	5.50	
19	구	균열	0.1	1.2	-	1.20	m	1	b	1.20	
20	구	균열	0.1	1.2	-	1.20	m	1	b	1.20	
21	구	균열	0.1	0.3	-	0.30	m	1	b	0.30	
22	구	균열	0.1	1.0	-	1.00	m	1	b	1.00	
23	구	균열	0.1	0.7	-	0.70	m	1	b	0.70	
24	구	균열	0.1	0.3	-	0.30	m	1	b	0.30	
25	구	균열	0.1	1.3	-	1.30	m	1	b	1.30	
26	구	균열	0.1	0.5	-	0.50	m	1	b	0.50	
27	구	균열	0.1	0.5	-	0.50	m	1	b	0.50	
28	구	균열	0.1	0.6	-	0.60	m	1	b	0.60	
29	구	균열	0.1	0.9	-	0.90	m	1	b	0.90	
30	구	균열	0.1	3.0	-	3.00	m	1	b	3.00	
31											
32											
주) 손상의 길이 및 너비는 「 m 」 이며, 균열의 폭은 「 mm 」 임

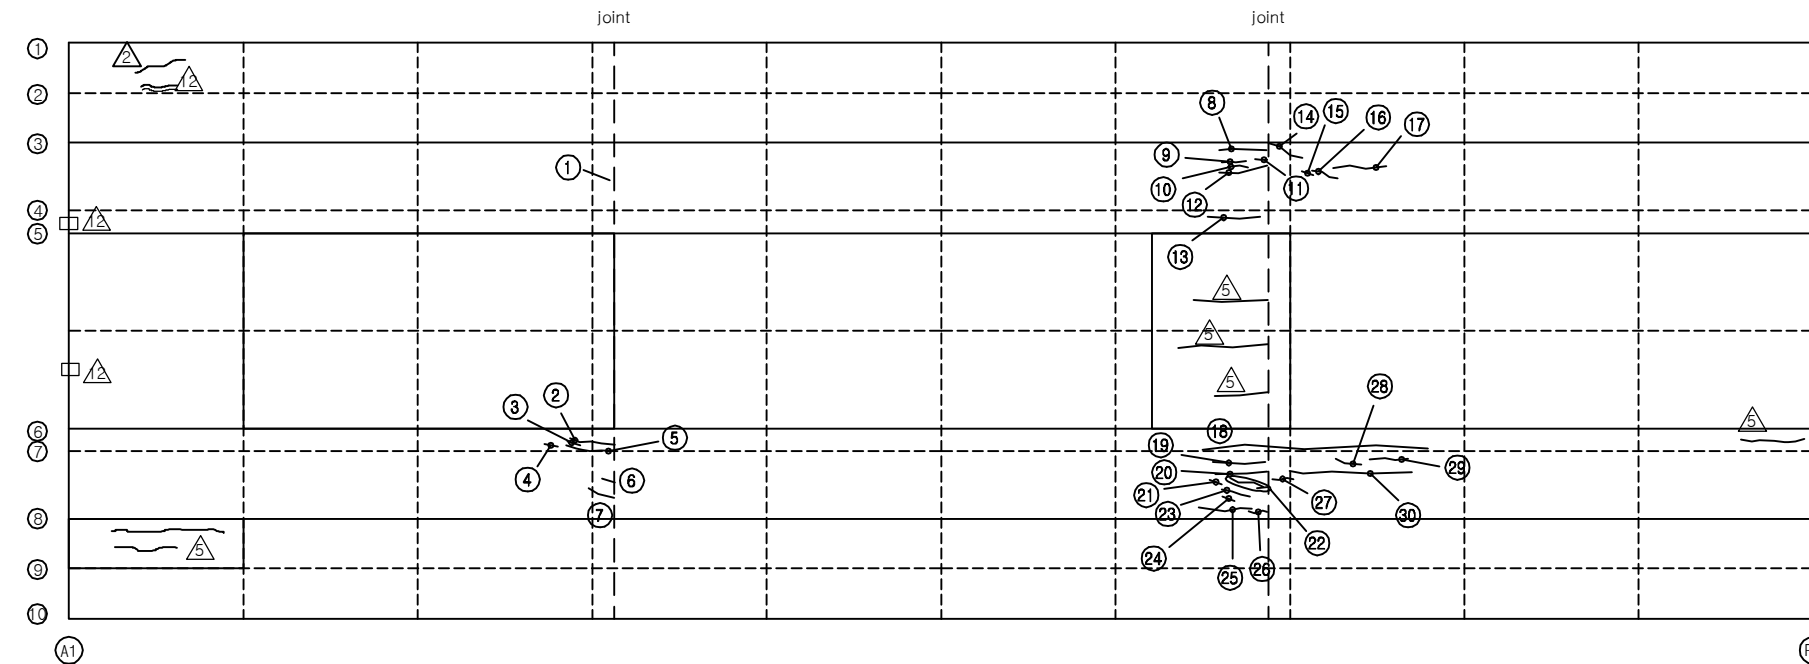

KEY PLAN

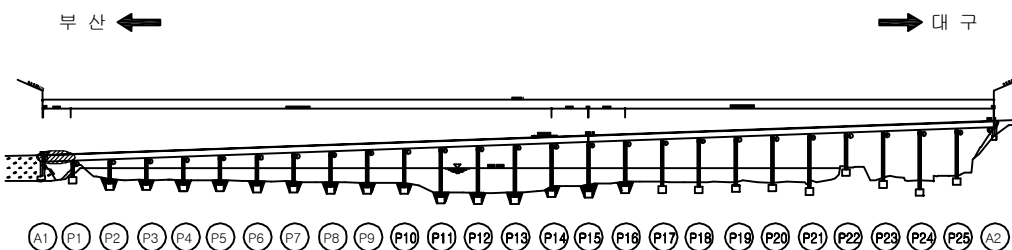

SECTION

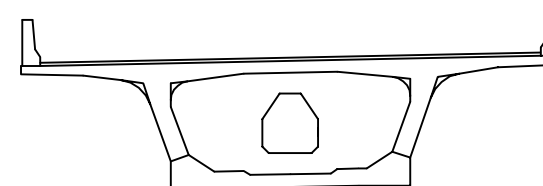


용역명	2016년 상반기 시설물 정기점검 용역
과업기간	2016. 04. 18 ~ 2016. 06. 30
발주처	신대구부산고속도로주식회사
용역사	(주)위드이앤오
도면번호	014

ID : 밀양대교(대구) - 주형외부 - S2

보 수 이 력			
	기 존 균 열		보 수(11. 하반기)
	신 규 균 열		보 수(12. 상반기)
	보수부위재균열		보 수(12. 하반기)
	보 수(기보수)		보 수(13. 상반기)
	보 수(08. 하반기)		보 수(13. 하반기)
	보 수(09. 상반기)		보 수(14. 상반기)
	보 수(09. 하반기)		보 수(14. 하반기)
	보 수(10. 상반기)		보 수(15. 상반기)
	보 수(10. 하반기)		보 수(15. 하반기)
	보 수(11. 상반기)		보 수(16. 상반기)

← 부 산

대 구 →

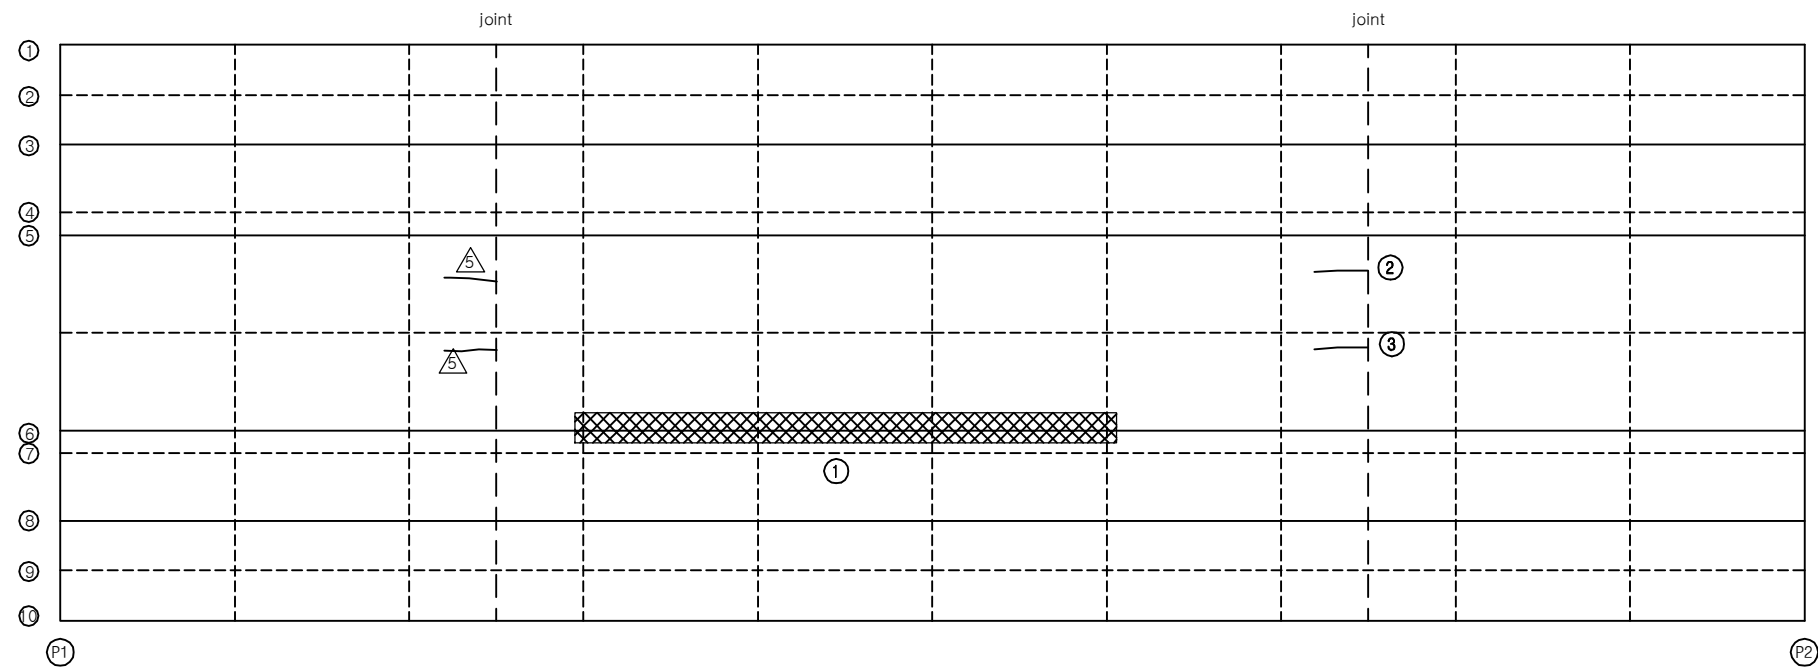


손 상 현 황 표


번호	신(N) 구(P)	손상내용	손상현황						결함 상대	손상 물량	비고
			폭	길이	너비	물량	단위	개소			
1	구	균형(차량 충돌)	-	1.0	5.0	5.00	m	1	b	5.00	
2	구	균열	0.2	1.5	-	1.50	m	1	c	1.50	
3	구	균열	0.2	1.5	-	1.50	m	1	c	1.50	
4											
5											
주) 손상의 길이 및 너비는 「 m 」 이며, 균열의 폭은 「 mm 」 임

KEY PLAN

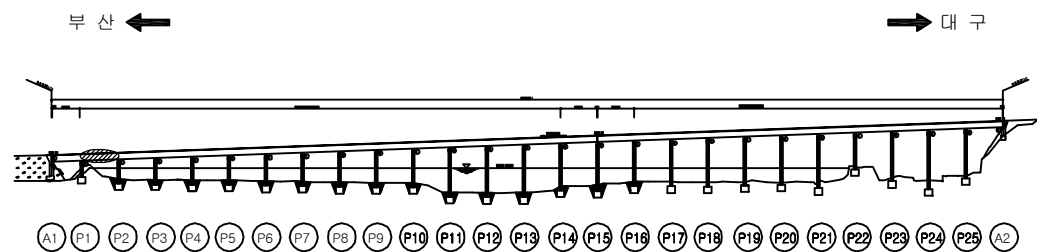

SECTION

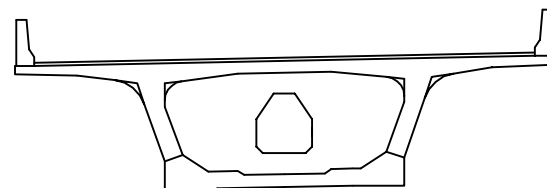

용역명	2016년 상반기 시설물 정기점검 용역
과업기간	2016. 04. 18 ~ 2016. 06. 30
발주처	신대구부산고속도로주식회사
용역사	(주)위드이앤오
도면번호	015

ID : 밀양대교(대구) - 주형외부 - S3

보 수 이 력			
	기 존 균 열		보 수(11. 하반기)
	신 규 균 열		보 수(12. 상반기)
	보수부위재균열		보 수(12. 하반기)
	보 수(기보수)		보 수(13. 상반기)
	보 수(08. 하반기)		보 수(13. 하반기)
	보 수(09. 상반기)		보 수(14. 상반기)
	보 수(09. 하반기)		보 수(14. 하반기)
	보 수(10. 상반기)		보 수(15. 상반기)
	보 수(10. 하반기)		보 수(15. 하반기)
	보 수(11. 상반기)		보 수(16. 상반기)


← 부 산

대 구 →


손 상 현 황 표

번호	신(N) 구(P)	손상내용	손상현황						결함 상대	손상 물량	비고
			폭	길이	너비	물량	단위	개소			
1	구	균열	0.1	1.8	-	1.80	m	1	b	1.80	
2	구	균열	0.1	1.0	-	1.00	m	1	b	1.00	
3	구	균열	0.1	0.3	-	0.30	m	1	b	0.30	
4	구	균열	0.1	3.8	-	3.80	m	1	b	3.80	
5	구	균열	0.1	1.1	-	1.10	m	1	b	1.10	
6	구	균열	0.1	0.3	-	0.30	m	7	b	2.10	
7	구	균열	0.1	0.4	-	0.40	m	1	b	0.40	
8	구	균열	0.1	0.5	-	0.50	m	1	b	0.50	
9											
10											
주) 손상의 길이 및 너비는 「 m 」이며, 균열의 폭은 「 mm 」임

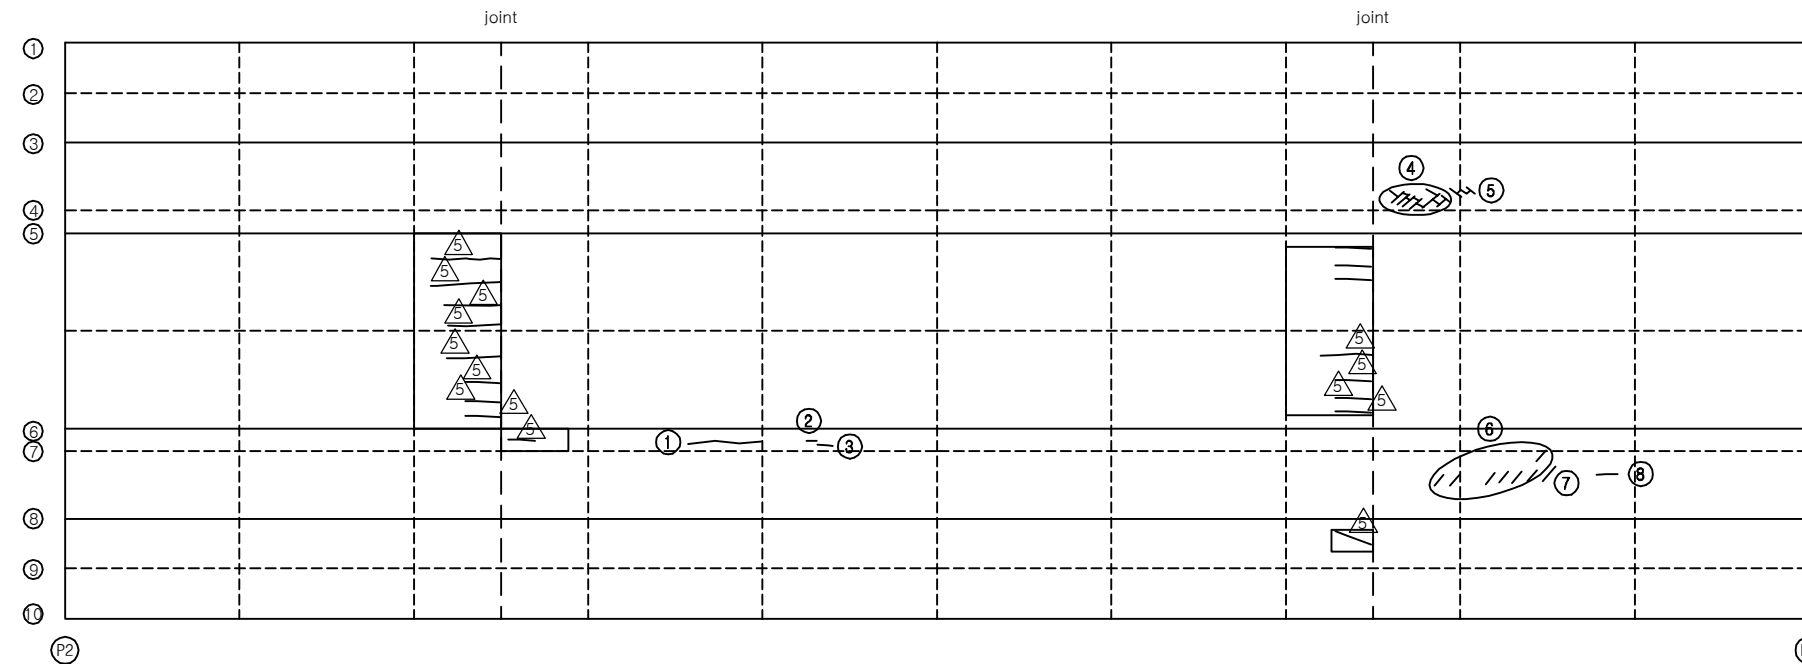

KEY PLAN

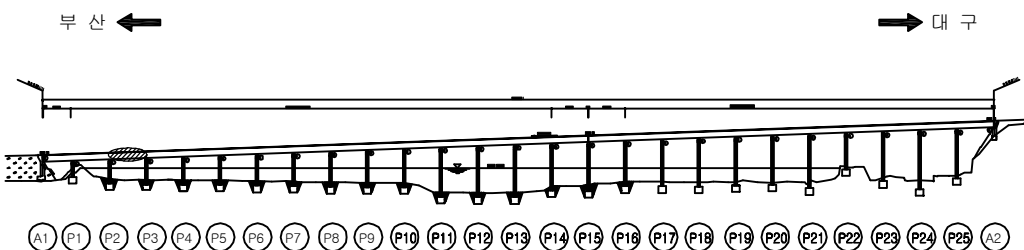

SECTION

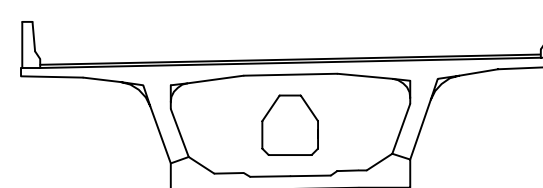


용역명	2016년 상반기 시설물 정기점검 용역
과업기간	2016. 04. 18 ~ 2016. 06. 30
발주처	신대구부산고속도로주식회사
용역사	(주)위드이앤오
도면번호	016

ID : 밀양대교(대구) - 주형외부 - S4

보 수 이 력			
	기 존 균 열		보 수(11. 하반기)
	신 규 균 열		보 수(12. 상반기)
	보수부위재균열		보 수(12. 하반기)
	보 수(기보수)		보 수(13. 상반기)
	보 수(08. 하반기)		보 수(13. 하반기)
	보 수(09. 상반기)		보 수(14. 상반기)
	보 수(09. 하반기)		보 수(14. 하반기)
	보 수(10. 상반기)		보 수(15. 상반기)
	보 수(10. 하반기)		보 수(15. 하반기)
	보 수(11. 상반기)		보 수(16. 상반기)

← 부 산

대 구 →

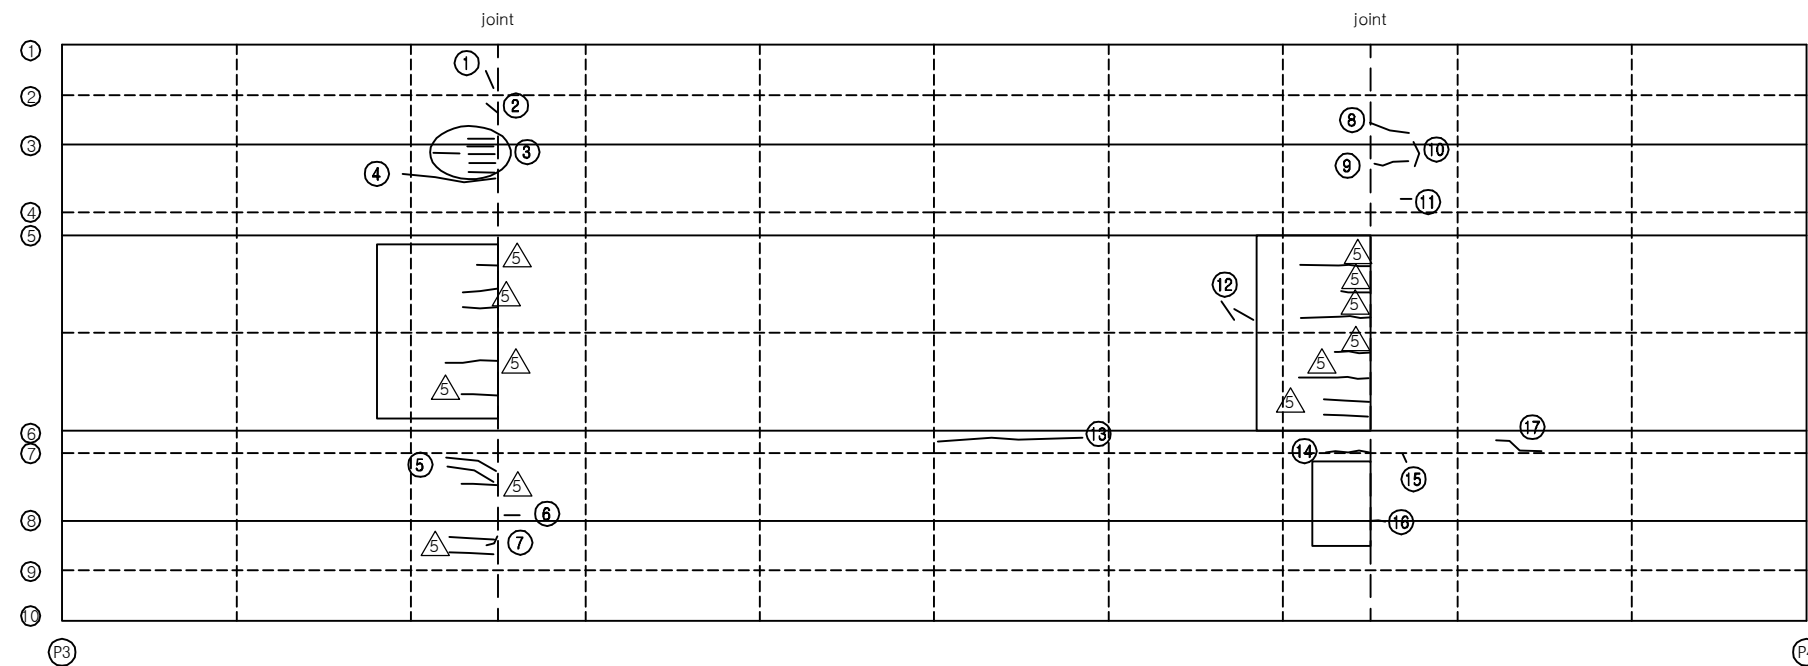


손 상 현 황 표


번호	신(N) 구(P)	손상내용	손상현황						결함 상대	손상 물량	비고
			폭	길이	너비	물량	단위	개소			
1	구	균열	0.1	0.4	-	0.40	m	1	b	0.40	
2	구	균열	0.1	0.3	-	0.30	m	1	b	0.30	
3	구	균열	0.1	0.6	-	0.60	m	6	b	3.60	
4	구	균열	0.1	2.5	-	2.50	m	1	b	2.50	
5	구	균열	0.1	1.2	-	1.20	m	2	b	2.40	
6	구	균열	0.1	0.3	-	0.30	m	1	b	0.30	
7	구	균열	0.1	0.5	-	0.50	m	1	b	0.50	
8	구	균열	0.1	1.0	-	1.00	m	1	b	1.00	
9	구	균열	0.1	0.8	-	0.80	m	1	b	0.80	
10	구	균열	0.1	0.6	-	0.60	m	1	b	0.60	
11	구	균열	0.1	0.2	-	0.20	m	1	b	0.20	
12	구	균열	0.1	0.4	-	0.40	m	2	b	0.80	
13	구	균열	0.1	3.6	-	3.60	m	1	b	3.60	
14	구	균열	0.1	1.0	-	1.00	m	1	b	1.00	
15	구	균열	0.1	0.2	-	0.20	m	1	b	0.20	
16	구	균열	0.1	0.3	-	0.30	m	1	b	0.30	
17	구	균열	0.1	1.2	-	1.20	m	1	b	1.20	
18											
19											
주) 손상의 길이 및 너비는 「 m 」 이며, 균열의 폭은 「 mm 」 임

KEY PLAN

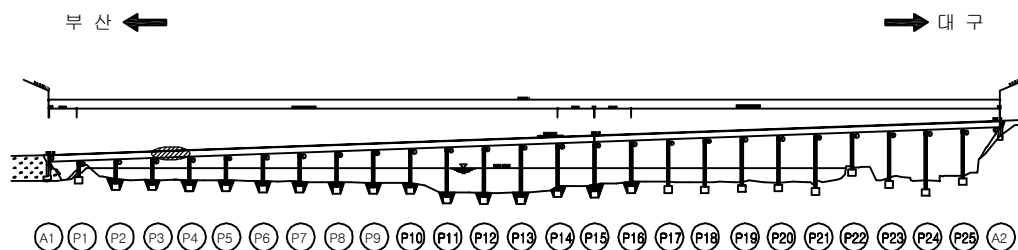

SECTION

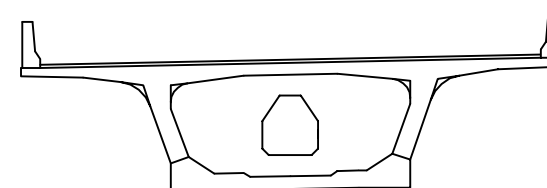


용역명	2016년 상반기 시설물 정기점검 용역
과업기간	2016. 04. 18 ~ 2016. 06. 30
발주처	신대구부산고속도로주식회사
용역사	(주)위드이앤오
도면번호	017

ID : 밀양대교(대구) - 주형외부 - S5

보 수 이 력			
	기 존 균 열		보 수(11. 하반기)
	신 규 균 열		보 수(12. 상반기)
	보수부위재균열		보 수(12. 하반기)
	보 수(기보수)		보 수(13. 상반기)
	보 수(08. 하반기)		보 수(13. 하반기)
	보 수(09. 상반기)		보 수(14. 상반기)
	보 수(09. 하반기)		보 수(14. 하반기)
	보 수(10. 상반기)		보 수(15. 상반기)
	보 수(10. 하반기)		보 수(15. 하반기)
	보 수(11. 상반기)		보 수(16. 상반기)

← 부 산

대 구 →

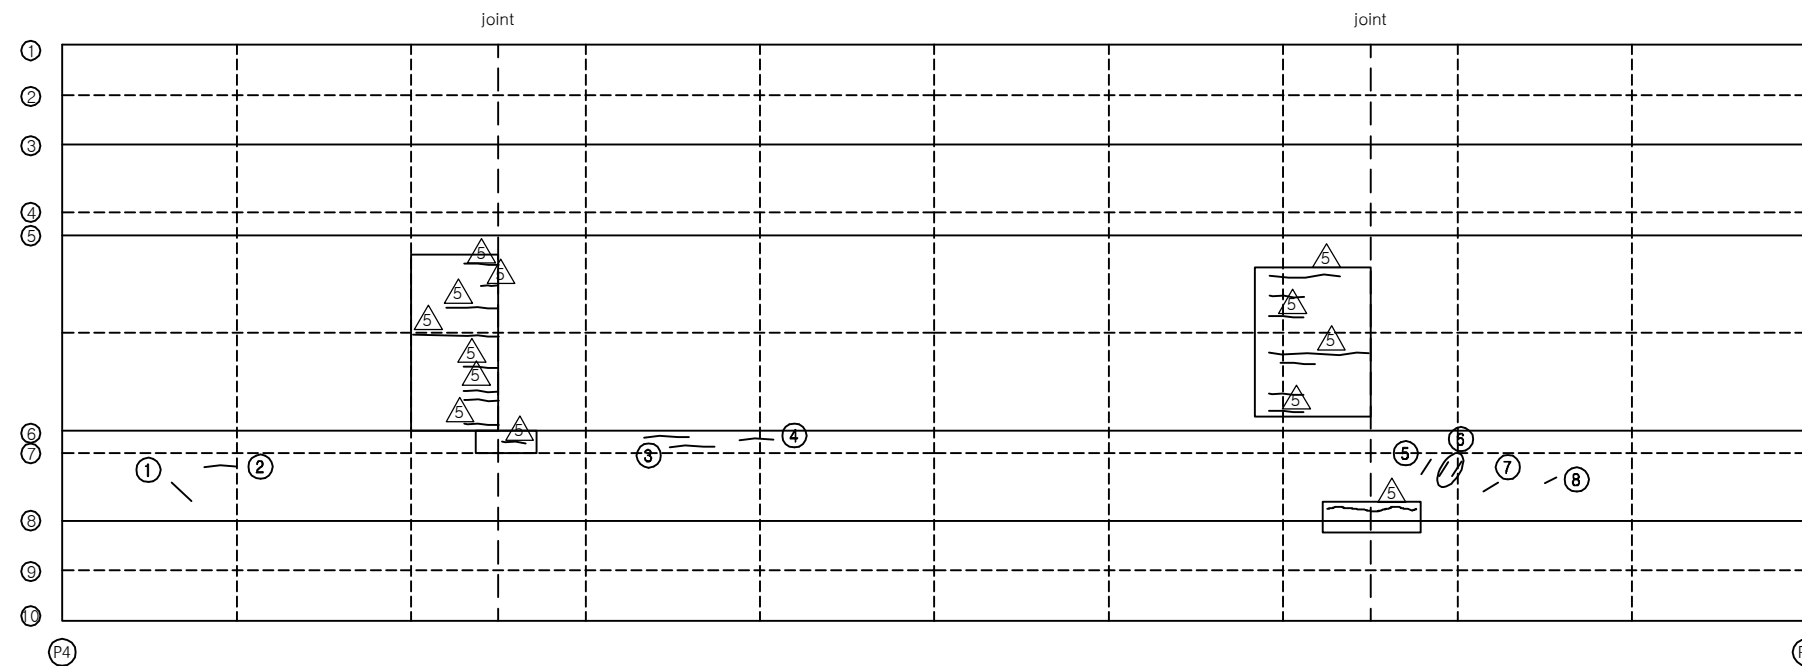


손 상 현 황 표


번호	신(N) 구(P)	손상내용	손상현황						결함 상태	손상 물량	비고
			폭	길이	너비	물량	단위	개소			
1	구	균열	0.1	0.6	-	0.60	m	1	b	0.60	
2	구	균열	0.1	0.7	-	0.70	m	1	b	0.70	
3	구	균열	0.1	1.0	-	1.00	m	2	b	2.00	
4	구	균열	0.1	0.8	-	0.80	m	1	b	0.80	
5	구	균열	0.1	0.4	-	0.40	m	1	b	0.40	
6	구	보수부 재균열	0.1	0.4	-	0.40	m	2	b	0.80	
7	구	균열	0.1	0.4	-	0.40	m	1	b	0.40	
8	구	균열	0.1	0.3	-	0.30	m	1	b	0.30	
9											
10											
주) 손상의 길이 및 너비는 「 m 」 이며, 균열의 폭은 「 mm 」 임

KEY PLAN

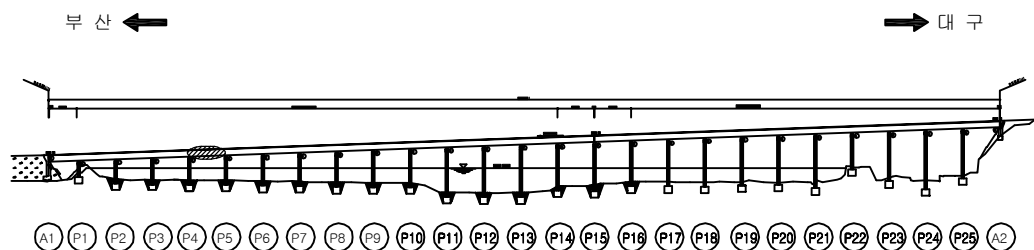

SECTION

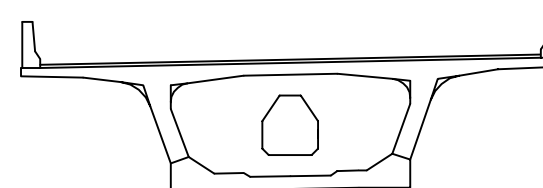

용역명	2016년 상반기 시설물 정기점검 용역
과업기간	2016. 04. 18 ~ 2016. 06. 30
발주처	신대구부산고속도로주식회사
용역사	(주)위드이앤오
도면번호	018

ID : 밀양대교(대구) - 주형외부 - S6

보 수 이 력			
	기 존 균 열		보 수(11. 하반기)
	신 규 균 열		보 수(12. 상반기)
	보수부위재균열		보 수(12. 하반기)
	보 수(기보수)		보 수(13. 상반기)
	보 수(08. 하반기)		보 수(13. 하반기)
	보 수(09. 상반기)		보 수(14. 상반기)
	보 수(09. 하반기)		보 수(14. 하반기)
	보 수(10. 상반기)		보 수(15. 상반기)
	보 수(10. 하반기)		보 수(15. 하반기)
	보 수(11. 상반기)		보 수(16. 상반기)


손 상 현 황 표

번호	신(N) 구(P)	손상내용	손상현황						결함 상태	손상 물량	비고
			폭	길이	너비	물량	단위	개소			
1	구	균열	0.1	0.2	-	0.20	m	1	b	0.20	
2	구	균열	0.1	0.3	-	0.30	m	1	b	0.30	
3	구	균열	0.1	0.2	-	0.20	m	1	b	0.20	
4	구	균열	0.1	0.4	-	0.40	m	1	b	0.40	
5	구	균열	0.1	0.2	-	0.20	m	1	b	0.20	
6	구	균열	0.1	2.0	-	2.00	m	1	b	2.00	
7	구	균열	0.1	0.9	-	0.90	m	1	b	0.90	
8	구	균열	0.1	0.4	-	0.40	m	1	b	0.40	
9	구	균열	0.2	0.8	-	0.80	m	1	c	0.80	
10	구	균열	0.1	0.2	-	0.20	m	1	b	0.20	
11	구	균열	0.1	0.4	-	0.40	m	1	b	0.40	
12	구	균열	0.1	0.5	-	0.50	m	1	b	0.50	
13	구	균열	0.1	0.3	-	0.30	m	1	b	0.30	
14	구	균열	0.1	0.3	-	0.30	m	1	b	0.30	
15	구	균열	0.1	0.2	-	0.20	m	1	b	0.20	
16	구	균열	0.1	0.6	-	0.60	m	1	b	0.60	
17											
18											
주) 손상의 길이 및 너비는 「 m 」 이며, 균열의 폭은 「 mm 」 임

부 산 ←


대 구 →

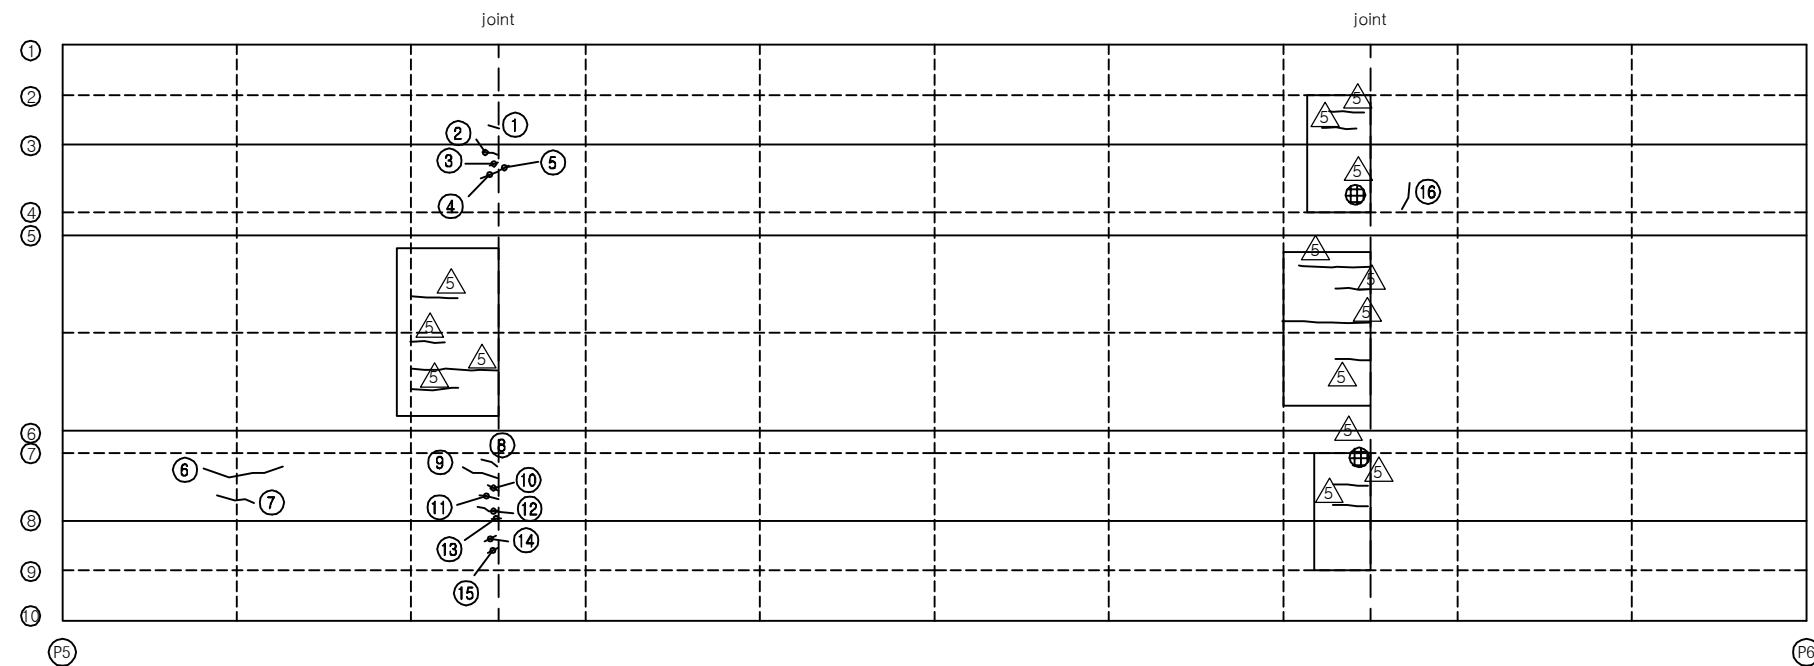

KEY PLAN

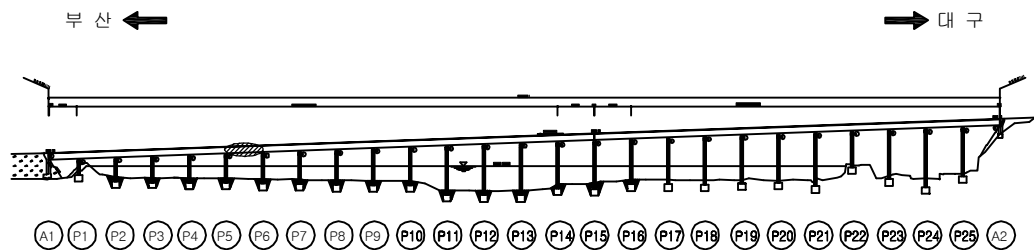

SECTION

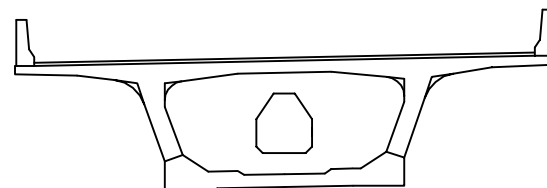


용역명	2016년 상반기 시설물 정기점검 용역
과업기간	2016. 04. 18 ~ 2016. 06. 30
발주처	신대구부산고속도로주식회사
용역사	(주)위드이앤오
도면번호	019


ID : 밀양대교(대구) - 주형외부 - S7

← 부 산


대 구 →

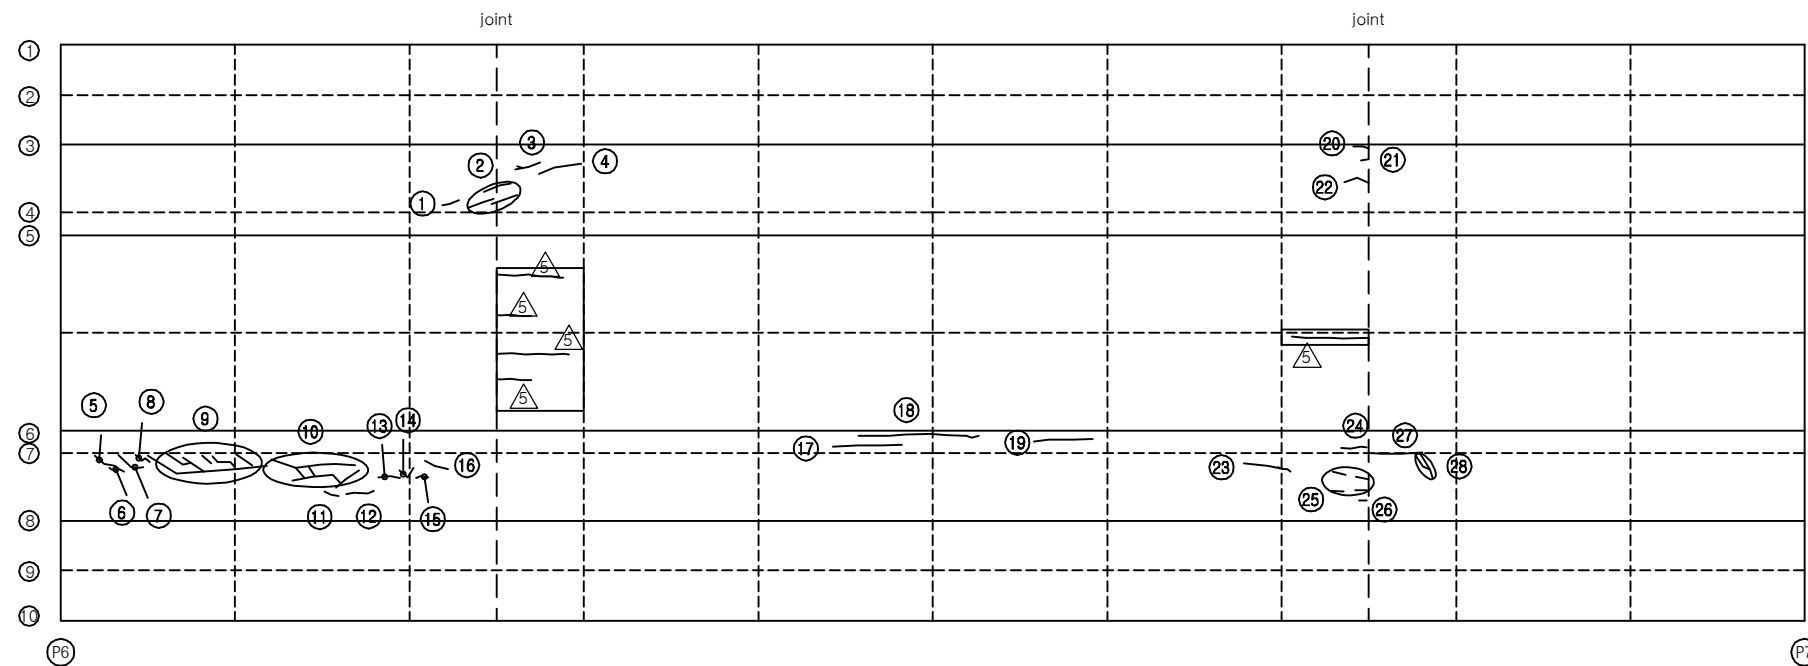

KEY PLAN

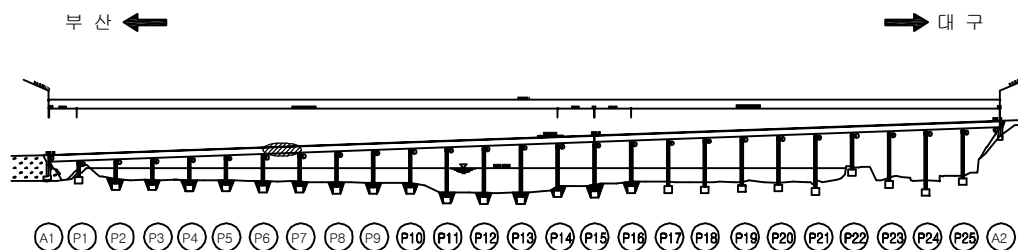

SECTION

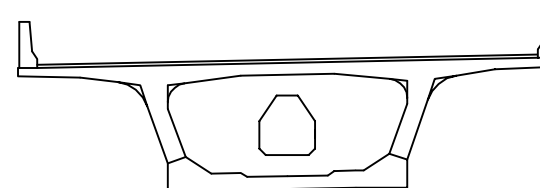

보 수 이 력

	기 존 보 령		보 수 (11. 하반기)
	신 규 보 령		보 수 (12. 상반기)
	보 수부위재보 령		보 수 (12. 하반기)
	보 수 (기보수)		보 수 (13. 상반기)
	보 수 (08. 하반기)		보 수 (13. 하반기)
	보 수 (09. 상반기)		보 수 (14. 상반기)
	보 수 (09. 하반기)		보 수 (14. 하반기)
	보 수 (10. 상반기)		보 수 (15. 상반기)
	보 수 (10. 하반기)		보 수 (15. 하반기)
	보 수 (11. 상반기)		보 수 (16. 상반기)

손 상 현 황 표

번호	신(N) 구(P)	손상내용	손상현황						결함 상태	손상 물량	비고
			폭	길이	너비	물량	단위	개소			
1	구	균열	0.1	0.4	-	0.40	m	1	b	0.40	
2	구	균열	0.1	0.6	-	0.60	m	3	b	1.80	
3	구	균열	0.1	0.6	-	0.60	m	1	b	0.60	
4	구	균열	0.1	1.0	-	1.00	m	1	b	1.00	
5	구	균열	0.1	0.5	-	0.50	m	1	b	0.50	
6	구	균열	0.1	0.4	-	0.40	m	1	b	0.40	
7	구	균열	0.1	0.7	-	0.70	m	1	b	0.70	
8	구	균열	0.1	0.4	-	0.40	m	1	b	0.40	
9	구	균열	0.1	5.8	-	5.80	m	1	b	5.80	
10	구	균열	0.1	3.0	-	3.00	m	1	b	3.00	
11	구	균열	0.1	0.3	-	0.30	m	1	b	0.30	
12	구	균열	0.1	0.6	-	0.60	m	1	b	0.60	
13	구	균열	0.1	0.5	-	0.50	m	1	b	0.50	
14	구	균열	0.1	0.5	-	0.50	m	1	b	0.50	
15	구	균열	0.1	0.3	-	0.30	m	1	b	0.30	
16	구	균열	0.1	0.6	-	0.60	m	1	b	0.60	
17	구	균열	0.1	1.6	-	1.60	m	1	b	1.60	
18	구	균열	0.1	3.0	-	3.00	m	1	b	3.00	
19	구	균열	0.1	1.5	-	1.50	m	1	b	1.50	
20	구	균열	0.1	0.3	-	0.30	m	1	b	0.30	
21	구	균열	0.1	0.2	-	0.20	m	1	b	0.20	
22	구	균열	0.1	0.6	-	0.60	m	1	b	0.60	
23	구	균열	0.1	1.5	-	1.50	m	1	b	1.50	
24	구	균열	0.1	0.6	-	0.60	m	1	b	0.60	
25	구	균열	0.1	0.3	-	0.30	m	4	b	1.20	
26	구	균열	0.1	0.2	-	0.20	m	1	b	0.20	
27	구	균열(시공이음부)	0.2	1.2	-	1.20	m	1	c	1.20	
28	구	균열	0.1	1.5	-	1.50	m	1	b	1.50	
29											
30											
주) 손상의 길이 및 너비는 「 m 」이며, 균열의 폭은 「 mm 」임

용역명 2016년 상반기 시설물 정기점검 용역

과업기간 2016. 04. 18 ~ 2016. 06. 30

발주처 신대구부산고속도로주식회사

용역사 (주)위드이앤오


도면번호 020

ID : 밀양대교(대구) - 주형외부 - S8

보 수 이 력			
	기 존 균 열		보 수(11. 하반기)
	신 규 균 열		보 수(12. 상반기)
	보수부위재균열		보 수(12. 하반기)
	보 수(기보수)		보 수(13. 상반기)
	보 수(08. 하반기)		보 수(13. 하반기)
	보 수(09. 상반기)		보 수(14. 상반기)
	보 수(09. 하반기)		보 수(14. 하반기)
	보 수(10. 상반기)		보 수(15. 상반기)
	보 수(10. 하반기)		보 수(15. 하반기)
	보 수(11. 상반기)		보 수(16. 상반기)

← 부 산

대 구 →

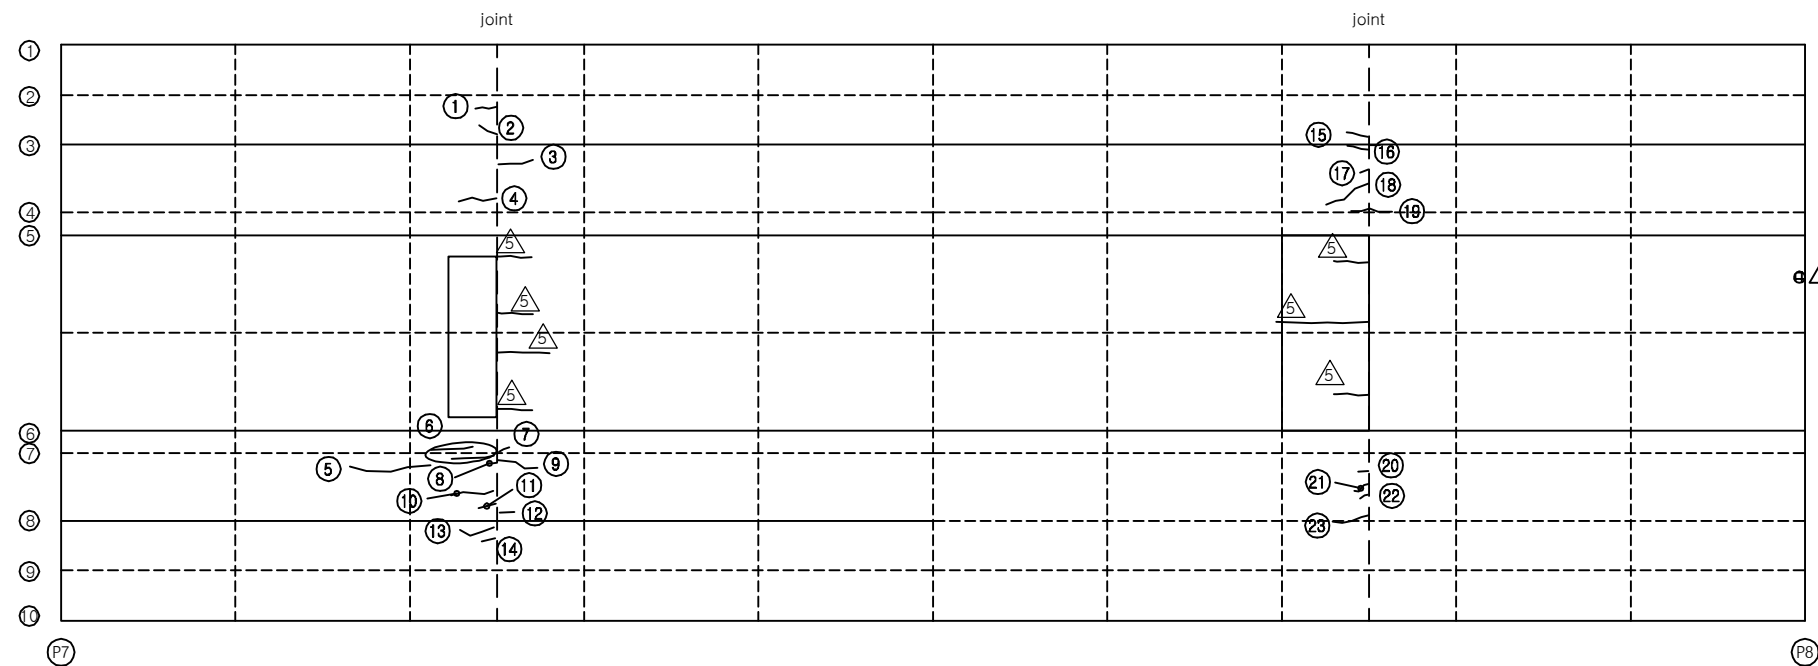


손 상 현 황 표


번호	신(N) 구(P)	손상내용	손상현황						결함 상태	손상 물량	비고
			폭	길이	너비	물량	단위	개소			
1	구	균열	0.1	0.5	-	0.50	m	1	b	0.50	
2	구	균열	0.1	0.4	-	0.40	m	1	b	0.40	
3	구	균열	0.1	0.8	-	0.80	m	1	b	0.80	
4	구	균열	0.1	0.9	-	0.90	m	1	b	0.90	
5	구	균열	0.1	2.0	-	2.00	m	1	b	2.00	
6	구	균열	0.1	1.0	-	1.00	m	2	b	2.00	
7	구	균열	0.2	0.2	-	0.20	m	1	c	0.20	
8	구	균열	0.2	0.2	-	0.20	m	1	c	0.20	
9	구	균열	0.2	1.0	-	1.00	m	1	c	1.00	
10	구	균열	0.1	1.0	-	1.00	m	1	b	1.00	
11	구	균열	0.1	0.4	-	0.40	m	1	b	0.40	
12	구	균열	0.1	0.3	-	0.30	m	1	b	0.30	
13	구	균열	0.1	0.9	-	0.90	m	1	b	0.90	
14	구	균열	0.1	0.3	-	0.30	m	1	b	0.30	
15	구	균열	0.1	0.5	-	0.50	m	2	b	1.00	
16	구	균열	0.1	0.2	-	0.20	m	1	b	0.20	
17	구	균열	0.1	0.2	-	0.20	m	1	b	0.20	
18	구	균열	0.1	1.2	-	1.20	m	1	b	1.20	
19	구	균열	0.1	1.0	-	1.00	m	1	b	1.00	
20	구	균열	0.1	0.2	-	0.20	m	1	b	0.20	
21	구	균열	0.1	0.4	-	0.40	m	1	b	0.40	
22	구	균열	0.1	0.2	-	0.20	m	1	b	0.20	
23	구	균열	0.2	0.9	-	0.90	m	1	c	0.90	
24											
25											
주) 손상의 길이 및 너비는 「 m 」이며, 균열의 폭은 「 mm 」임

KEY PLAN

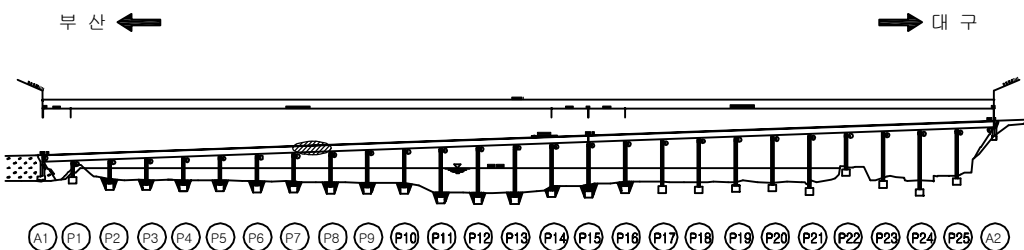

SECTION

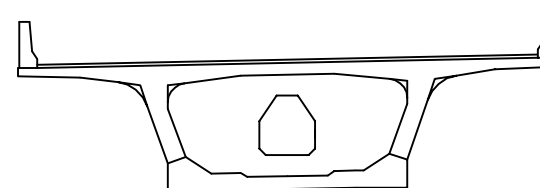


용역명	2016년 상반기 시설물 정기점검 용역
과업기간	2016. 04. 18 ~ 2016. 06. 30
발주처	신대구부산고속도로주식회사
용역사	(주)위드이앤오
도면번호	021

ID : 밀양대교(대구) - 주형외부 - S9

보 수 이 력			
	기 존 균 열		신 규 균 열
	보 수부위재균열		보 수부위재균열
	보 수(기보수)		보 수(기보수)
	보 수(08. 하반기)		보 수(08. 하반기)
	보 수(09. 상반기)		보 수(09. 상반기)
	보 수(09. 하반기)		보 수(09. 하반기)
	보 수(10. 상반기)		보 수(10. 상반기)
	보 수(10. 하반기)		보 수(10. 하반기)
	보 수(11. 상반기)		보 수(11. 상반기)
	보 수(11. 하반기)		보 수(11. 하반기)
	보 수(12. 상반기)		보 수(12. 상반기)
	보 수(12. 하반기)		보 수(12. 하반기)
	보 수(13. 상반기)		보 수(13. 상반기)
	보 수(13. 하반기)		보 수(13. 하반기)
	보 수(14. 상반기)		보 수(14. 상반기)
	보 수(14. 하반기)		보 수(14. 하반기)
	보 수(15. 상반기)		보 수(15. 상반기)
	보 수(15. 하반기)		보 수(15. 하반기)
	보 수(16. 상반기)		보 수(16. 상반기)

← 부 산

대 구 →

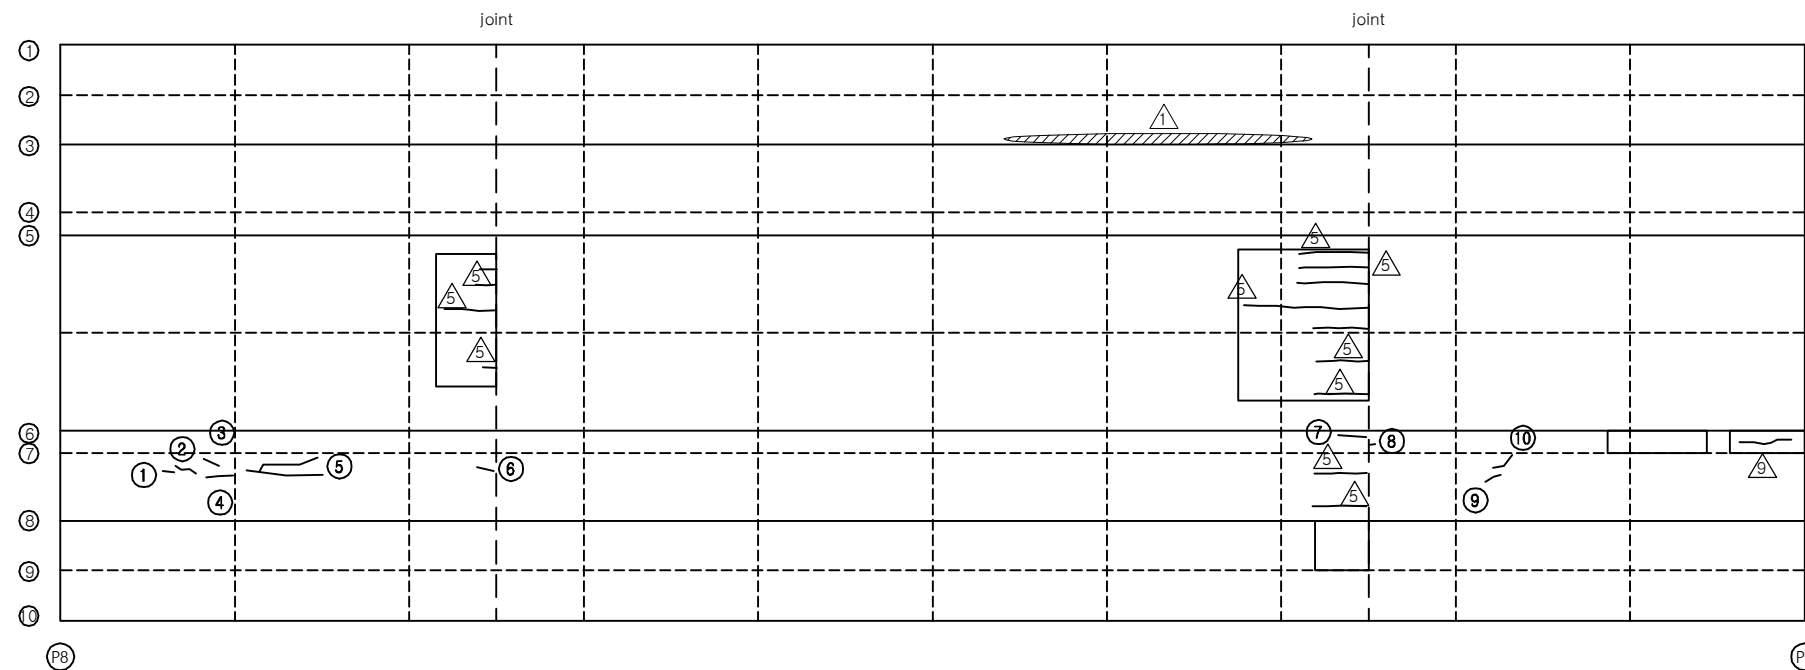


손 상 현 황 표


번호	신(N) 구(P)	손상내용	손상현황						결함 상대	손상 물량	비고
			폭	길이	너비	물량	단위	개소			
1	구	균열	0.1	0.3	-	0.30	m	1	b	0.30	
2	구	균열	0.1	0.5	-	0.50	m	1	b	0.50	
3	구	균열	0.1	0.3	-	0.30	m	1	b	0.30	
4	구	균열	0.1	0.5	-	0.50	m	1	b	0.50	
5	구	균열	0.1	3.0	-	3.00	m	1	b	3.00	
6	구	보수부 재균열	0.2	0.2	-	0.20	m	1	c	0.20	
7	구	보수부 재균열	0.2	0.3	-	0.30	m	1	c	0.30	
8	구	보수부 재균열	0.2	0.1	-	0.10	m	1	c	0.10	
9	구	균열	0.1	0.4	-	0.40	m	1	b	0.40	
10	구	균열	0.1	0.6	-	0.60	m	1	b	0.60	
11											
12											
주) 손상의 길이 및 너비는 「 m 」 이며, 균열의 폭은 「 mm 」 임

KEY PLAN

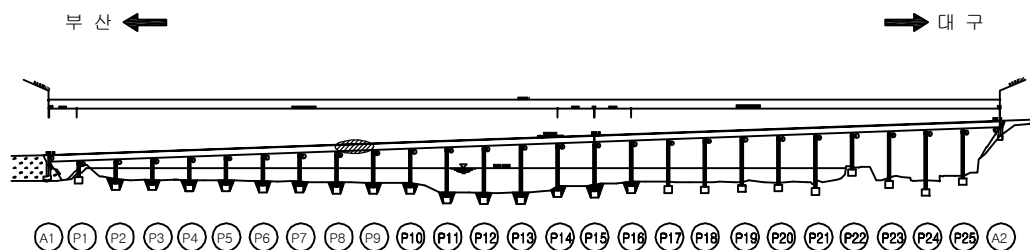

SECTION

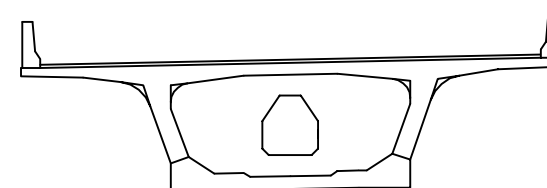


용역명	2016년 상반기 시설물 정기점검 용역
과업기간	2016. 04. 18 ~ 2016. 06. 30
발주처	신대구부산고속도로주식회사
용역사	(주)위드이앤오
도면번호	022

ID : 밀양대교(대구) - 주형외부 - S10

보 수 이 력			
	기 존 균 열		보 수 (11. 하반기)
	신 규 균 열		보 수 (12. 상반기)
	보수부위재균열		보 수 (12. 하반기)
	보 수(기보수)		보 수 (13. 상반기)
	보 수(08. 하반기)		보 수 (13. 하반기)
	보 수(09. 상반기)		보 수 (14. 상반기)
	보 수(09. 하반기)		보 수 (14. 하반기)
	보 수(10. 상반기)		보 수 (15. 상반기)
	보 수(10. 하반기)		보 수 (15. 하반기)
	보 수(11. 상반기)		보 수 (16. 상반기)

← 부 산

대 구 →

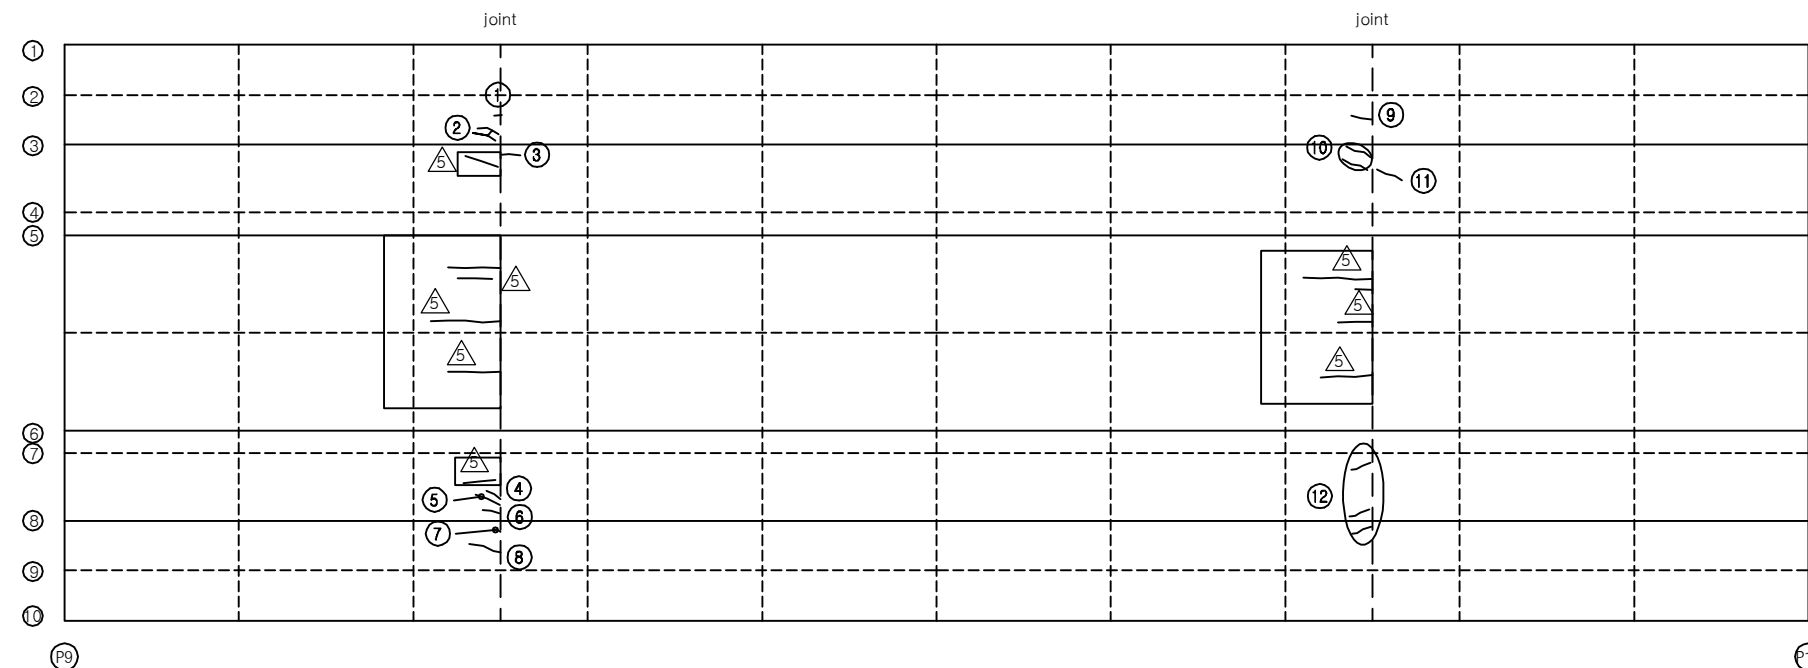


손 상 현 황 표


번호	신(N) 구(P)	손상내용	손상현황						결함 상대	손상 물량	비고
			폭	길이	너비	물량	단위	개소			
1	구	균열	0.1	0.2	-	0.20	m	1	b	0.20	
2	구	균열	0.2	1.3	-	1.30	m	1	c	1.30	
3	구	균열	0.1	0.3	-	0.30	m	1	b	0.30	
4	구	균열	0.1	0.4	-	0.40	m	1	b	0.40	
5	구	균열	0.1	0.6	-	0.60	m	1	b	0.60	
6	구	균열	0.1	0.4	-	0.40	m	1	b	0.40	
7	구	균열	0.1	0.2	-	0.20	m	1	b	0.20	
8	구	균열	0.2	0.8	-	0.80	m	1	c	0.80	
9	구	균열	0.1	0.5	-	0.50	m	1	b	0.50	
10	구	균열	0.1	0.6	-	0.60	m	2	b	1.20	
11	구	균열	0.1	0.6	-	0.60	m	1	b	0.60	
12	구	균열	0.1	0.5	-	0.50	m	3	b	1.50	
13											
14											
주) 손상의 길이 및 너비는 「 m 」 이며, 균열의 폭은 「 mm 」 임

KEY PLAN

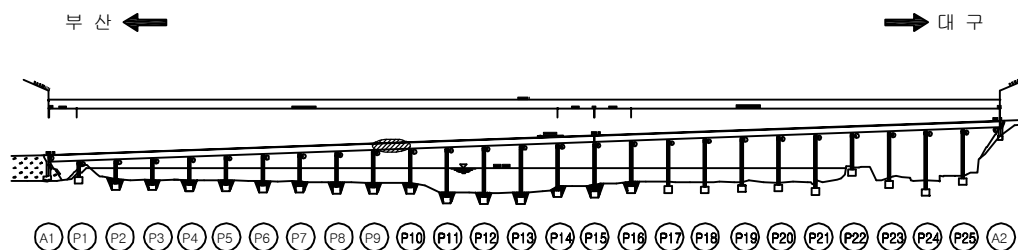

SECTION

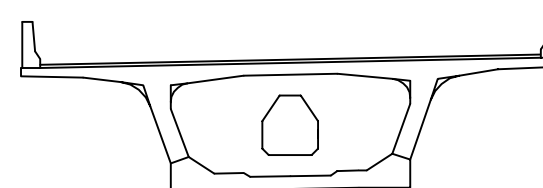


용역명	2016년 상반기 시설물 정기점검 용역
과업기간	2016. 04. 18 ~ 2016. 06. 30
발주처	신대구부산고속도로주식회사
용역사	(주)위드이앤오
도면번호	023

ID : 밀양대교(대구) - 주형외부 - S11

보 수 이 력			
	기 존 균 열		보 수(11. 하반기)
	신 규 균 열		보 수(12. 상반기)
	보수부위재균열		보 수(12. 하반기)
	보 수(기보수)		보 수(13. 상반기)
	보 수(08. 하반기)		보 수(13. 하반기)
	보 수(09. 상반기)		보 수(14. 상반기)
	보 수(09. 하반기)		보 수(14. 하반기)
	보 수(10. 상반기)		보 수(15. 상반기)
	보 수(10. 하반기)		보 수(15. 하반기)
	보 수(11. 상반기)		보 수(16. 상반기)

← 부 산

대 구 →

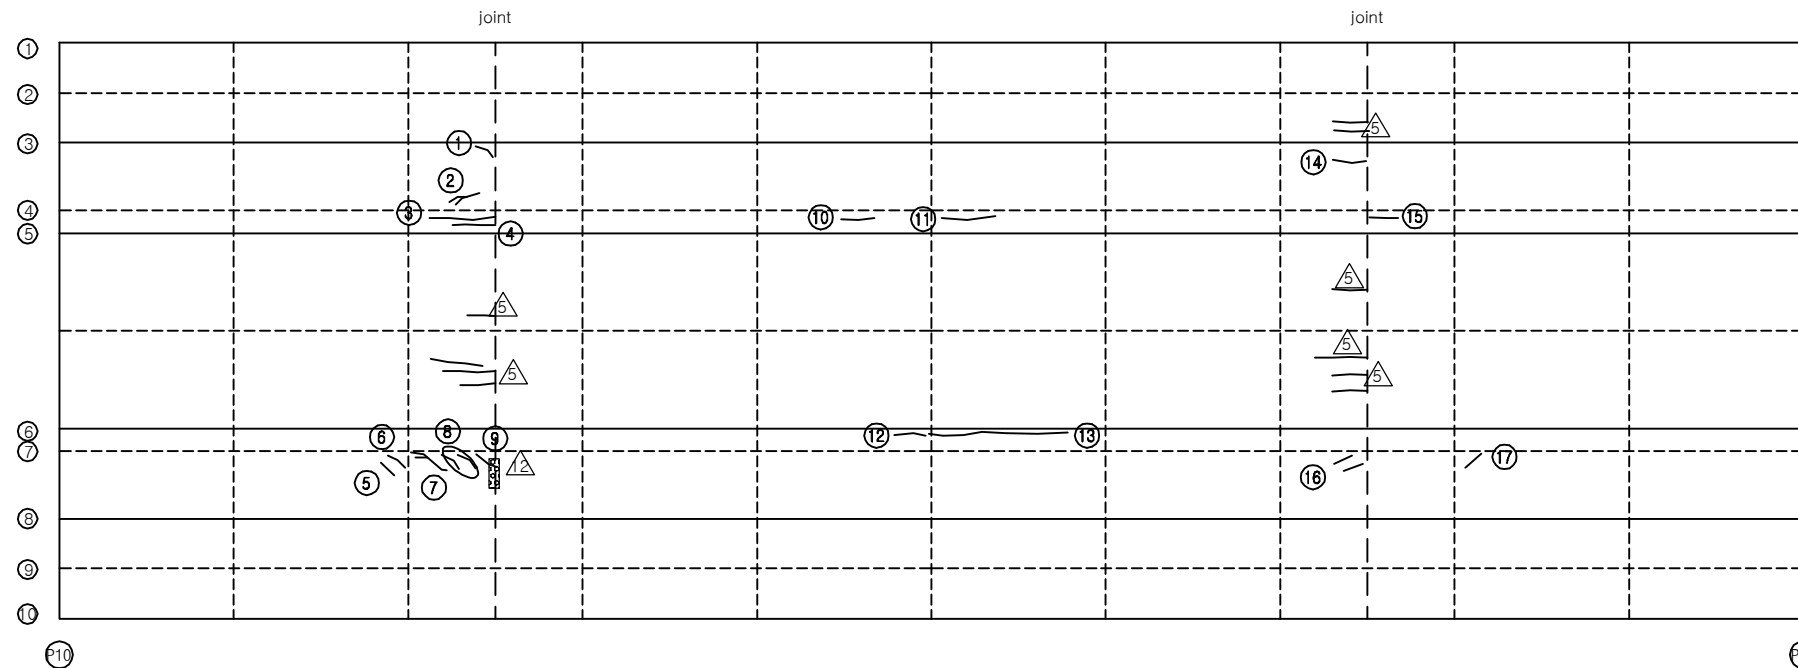


손 상 현 황 표


번호	신(N) 구(P)	손상내용	손상현황						결함 상대	손상 물량	비고
			폭	길이	너비	물량	단위	개소			
1	구	균열	0.1	0.5	-	0.50	m	1	b	0.50	
2	구	균열	0.1	1.4	-	1.40	m	1	b	1.40	
3	구	균열	0.1	1.8	-	1.80	m	1	b	1.80	
4	구	균열	0.1	1.0	-	1.00	m	1	b	1.00	
5	구	균열	0.1	0.4	-	0.40	m	1	b	0.40	
6	구	균열	0.1	0.5	-	0.50	m	1	b	0.50	
7	구	균열	0.1	1.0	-	1.00	m	1	b	1.00	
8	구	균열	0.1	0.6	-	0.60	m	2	b	1.20	
9	구	균열	0.1	0.7	-	0.70	m	1	b	0.70	
10	구	균열	0.1	0.8	-	0.80	m	1	b	0.80	
11	구	균열	0.1	1.2	-	1.20	m	1	b	1.20	
12	구	균열	0.1	0.7	-	0.70	m	1	b	0.70	
13	구	균열	0.1	4.8	-	4.80	m	1	b	4.80	
14	구	균열	0.1	0.8	-	0.80	m	1	b	0.80	
15	구	균열	0.1	0.7	-	0.70	m	1	b	0.70	
16	구	균열	0.1	0.5	-	0.50	m	2	b	1.00	
17	구	균열	0.1	0.5	-	0.50	m	1	b	0.50	
18											
19											
주) 손상의 길이 및 너비는 「 m 」 이며, 균열의 폭은 「 mm 」 임

KEY PLAN

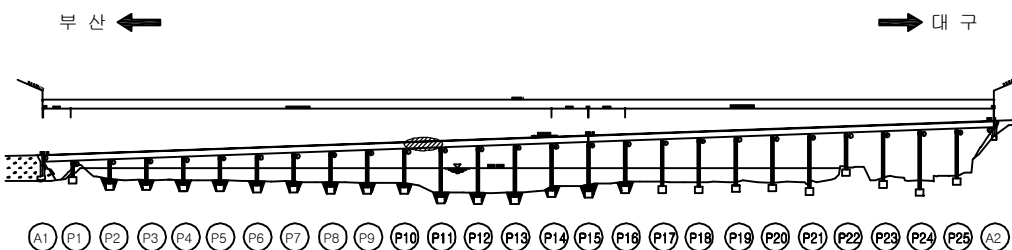

SECTION

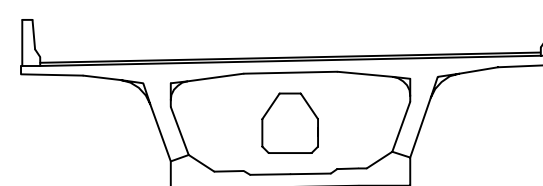


용역명	2016년 상반기 시설물 정기점검 용역
과업기간	2016. 04. 18 ~ 2016. 06. 30
발주처	신대구부산고속도로주식회사
용역사	(주)위드이앤오
도면번호	024


ID : 밀양대교(대구) - 주형외부 - S12

← 부 산


대 구 →

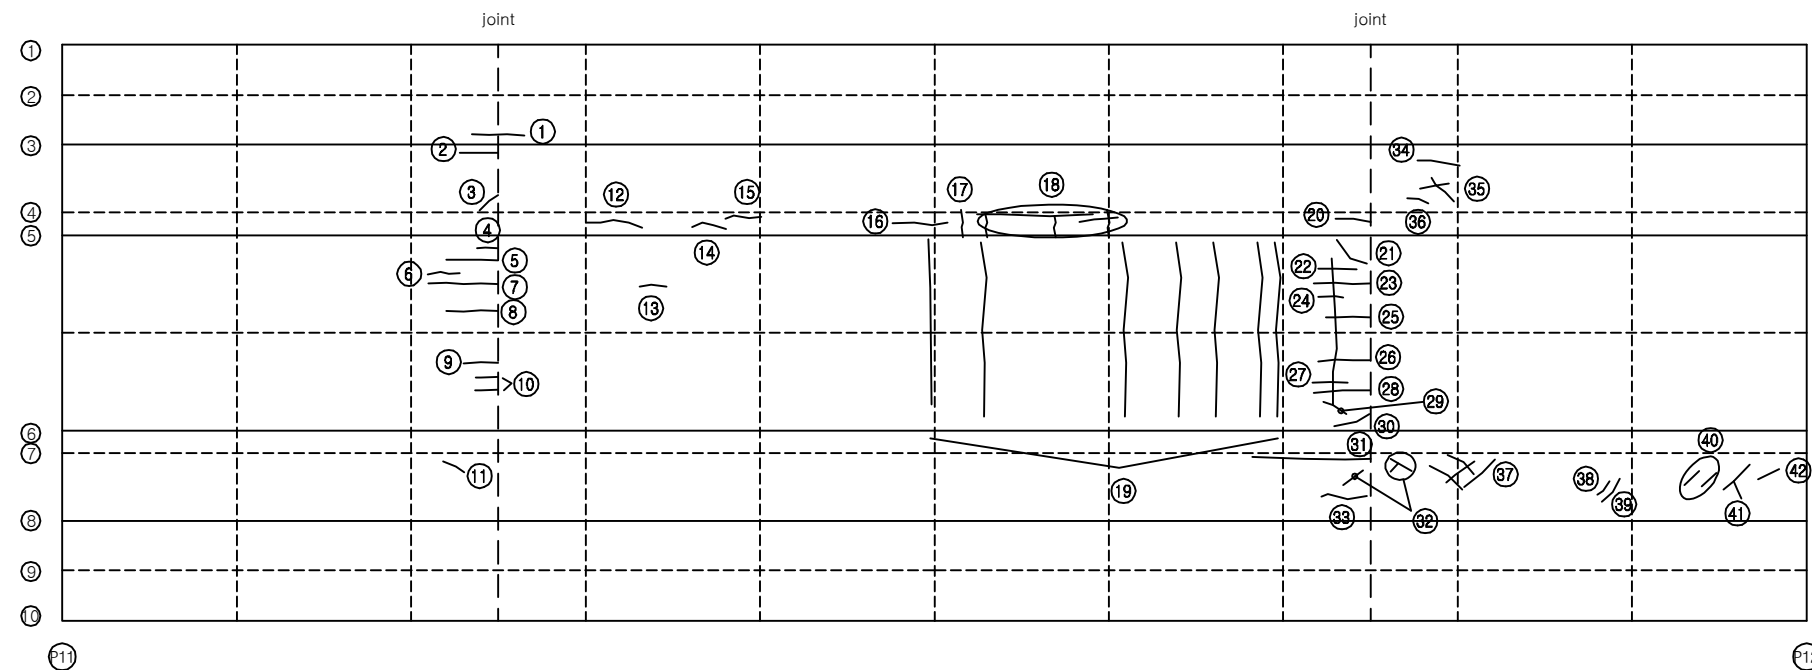

KEY PLAN

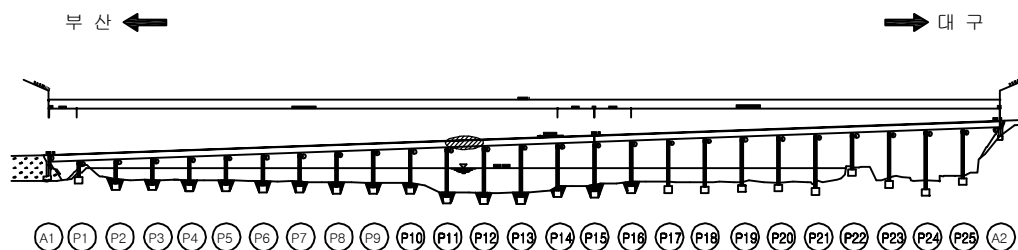

SECTION

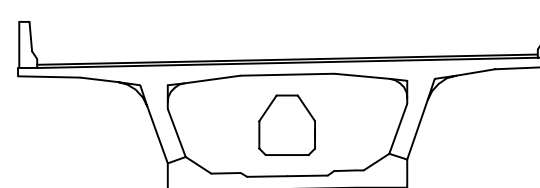

보 수 이 력

기 존 균 열	보 수(11. 하반기)
신 규 균 열	보 수(12. 상반기)
보수부위재균열	보 수(12. 하반기)
보 수(기보수)	보 수(13. 상반기)
보 수(08. 하반기)	보 수(13. 하반기)
보 수(09. 상반기)	보 수(14. 상반기)
보 수(09. 하반기)	보 수(14. 하반기)
보 수(10. 상반기)	보 수(15. 상반기)
보 수(10. 하반기)	보 수(15. 하반기)
보 수(11. 상반기)	보 수(16. 상반기)

손 상 현 황 표

번호	신(N) 구(P)	손상내용	손상현황						결함 상태	손상 물량	비고
			폭	길이	너비	물량	단위	개소			
1	구	균열	0.1	1.4	-	1.40	m	1	b	1.40	
2	구	균열	0.1	1.2	-	1.20	m	1	b	1.20	
3	구	균열	0.1	0.6	-	0.60	m	1	b	0.60	
4	구	균열	0.1	0.5	-	0.50	m	1	b	0.50	
5	구	균열	0.1	1.2	-	1.20	m	1	b	1.20	
6	구	균열	0.1	0.8	-	0.80	m	1	b	0.80	
7	구	균열	0.1	2.0	-	2.00	m	1	b	2.00	
8	구	균열	0.1	1.5	-	1.50	m	1	b	1.50	
9	구	균열	0.1	1.0	-	1.00	m	1	b	1.00	
10	구	균열	0.1	0.6	-	0.60	m	2	b	1.20	
11	구	균열	0.1	0.6	-	0.60	m	1	b	0.60	
12	구	균열	0.1	1.8	-	1.80	m	1	b	1.80	
13	구	균열	0.1	0.6	-	0.60	m	1	b	0.60	
14	구	균열	0.1	0.8	-	0.80	m	1	b	0.80	
15	구	균열	0.1	1.5	-	1.50	m	1	b	1.50	
16	구	균열	0.1	1.0	-	1.00	m	1	b	1.00	
17	구	균열	0.1	0.6	-	0.60	m	1	b	0.60	
18	구	균열	0.1	5.0	-	5.00	m	1	b	5.00	
19	구	균열	0.1	4.0	-	4.00	m	7	b	28.00	
20	구	균열	0.1	1.0	-	1.00	m	1	b	1.00	
21	구	균열	0.1	1.4	-	1.40	m	1	b	1.40	
22	구	균열	0.1	0.9	-	0.90	m	1	b	0.90	
23	구	균열	0.1	1.3	-	1.30	m	1	b	1.30	
24	구	균열	0.1	0.6	-	0.60	m	1	b	0.60	
25	구	균열	0.1	1.0	-	1.00	m	1	b	1.00	
26	구	균열	0.1	1.0	-	1.00	m	1	b	1.00	
27	구	균열	0.1	0.8	-	0.80	m	1	b	0.80	
28	구	균열	0.1	1.2	-	1.20	m	1	b	1.20	
29	구	균열	0.1	2.6	-	2.60	m	1	b	2.60	
30	구	균열	0.1	1.6	-	1.60	m	1	b	1.60	
31	구	균열	0.1	6.5	-	6.50	m	1	b	6.50	
32	구	균열	0.1	0.6	-	0.60	m	2	b	1.20	
33	구	균열	0.1	1.2	-	1.20	m	1	b	1.20	
34	구	균열	0.1	1.0	-	1.00	m	1	b	1.00	
35	구	균열	0.1	2.4	-	2.40	m	1	b	2.40	
36	구	균열	0.1	0.6	-	0.60	m	1	b	0.60	
37	구	균열	0.1	4.0	-	4.00	m	1	b	4.00	
38	구	균열	0.1	0.5	-	0.50	m	1	b	0.50	
39	구	균열	0.1	0.7	-	0.70	m	1	b	0.70	
40	구	균열	0.1	0.5	-	0.50	m	2	b	1.00	
41	구	균열	0.1	0.7	-	0.70	m	1	b	0.70	
42	구	균열	0.1	0.6	-	0.60	m	1	b	0.60	

주) 손상의 길이 및 너비는 「 m 」이며, 균열의 폭은 「 mm 」임

용역명 2016년 상반기 시설물 정기점검 용역

과업기간 2016. 04. 18 ~ 2016. 06. 30

발주처  신대구부산고속도로주식회사

용역사 (주)위드이앤오


도면번호 025

ID : 밀양대교(대구) - 주형외부 - S13 (1/2)

보 수 이 력			
	기 존 균 열		보 수(11. 하반기)
	신 규 균 열		보 수(12. 상반기)
	보수부위재균열		보 수(12. 하반기)
	보 수(기보수)		보 수(13. 상반기)
	보 수(08. 하반기)		보 수(13. 하반기)
	보 수(09. 상반기)		보 수(14. 상반기)
	보 수(09. 하반기)		보 수(14. 하반기)
	보 수(10. 상반기)		보 수(15. 상반기)
	보 수(10. 하반기)		보 수(15. 하반기)
	보 수(11. 상반기)		보 수(16. 상반기)

← 부 산

대 구 →

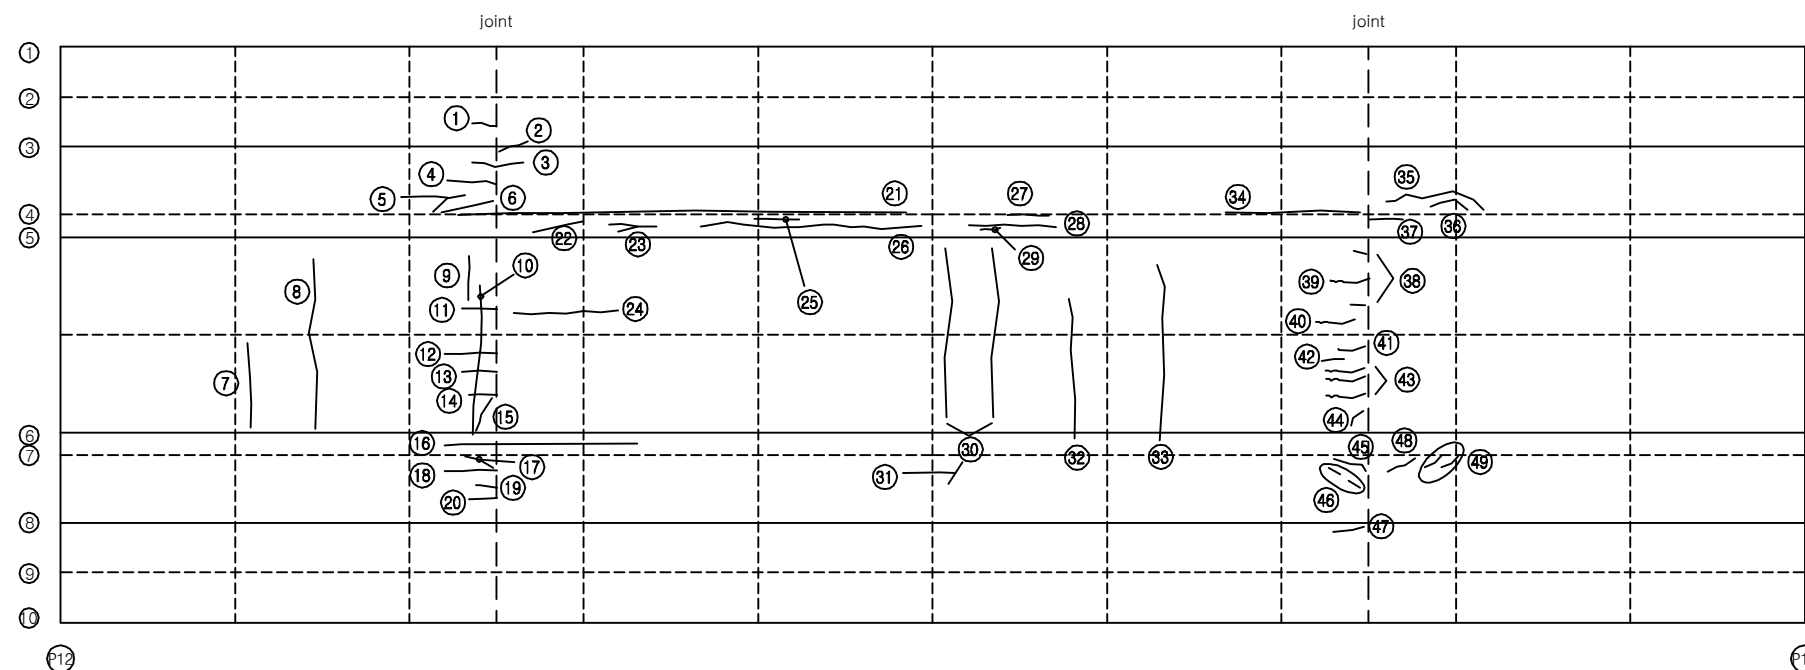


손 상 현 황 표


번호	신(N) 구(P)	손상내용	손상현황						결함 상태	손상 물량	비고
			폭	길이	너비	물량	단위	개소			
1	구	보수부 재균열	0.1	0.5	-	0.50	m	1	b	0.50	
2	구	균열	0.1	0.7	-	0.70	m	1	b	0.70	
3	구	균열	0.1	1.2	-	1.20	m	1	b	1.20	
4	구	균열	0.1	1.2	-	1.20	m	1	b	1.20	
5	구	균열	0.1	2.4	-	2.40	m	1	b	2.40	
6	구	균열	0.1	1.5	-	1.50	m	1	b	1.50	
7	구	균열	0.1	2.0	-	2.00	m	1	b	2.00	
8	구	균열	0.1	3.8	-	3.80	m	1	b	3.80	
9	구	균열	0.1	0.8	-	0.80	m	1	b	0.80	
10	구	균열	0.1	2.6	-	2.60	m	1	b	2.60	
11	구	균열	0.1	1.0	-	1.00	m	1	b	1.00	
12	구	균열	0.1	1.5	-	1.50	m	1	b	1.50	
13	구	균열	0.1	1.0	-	1.00	m	1	b	1.00	
14	구	균열	0.1	0.8	-	0.80	m	1	b	0.80	
15	구	균열	0.1	1.2	-	1.20	m	1	b	1.20	
16	구	균열	0.1	7.0	-	7.00	m	1	b	7.00	
17	구	균열	0.1	0.9	-	0.90	m	1	b	0.90	
18	구	균열	0.1	1.5	-	1.50	m	1	b	1.50	
19	구	균열	0.1	0.6	-	0.60	m	1	b	0.60	
20	구	균열	0.1	0.8	-	0.80	m	1	b	0.80	
21	구	균열	0.1	12.0	-	12.00	m	1	b	12.00	
22	구	균열	0.1	2.0	-	2.00	m	1	b	2.00	
23	구	균열	0.1	2.0	-	2.00	m	1	b	2.00	
24	구	균열	0.1	3.0	-	3.00	m	1	b	3.00	
25	구	균열	0.1	1.2	-	1.20	m	1	b	1.20	
26	구	균열	0.1	7.0	-	7.00	m	1	b	7.00	
27	구	균열	0.1	1.0	-	1.00	m	1	b	1.00	
28	구	균열	0.1	1.8	-	1.80	m	1	b	1.80	
29	구	균열	0.1	0.5	-	0.50	m	1	b	0.50	
30	구	균열	0.1	4.0	-	4.00	m	2	b	8.00	
31	구	균열	0.1	1.8	-	1.80	m	1	b	1.80	
32	구	균열	0.1	2.6	-	2.60	m	1	b	2.60	
33	구	균열	0.1	3.0	-	3.00	m	1	b	3.00	
34	구	균열	0.1	4.5	-	4.50	m	1	b	4.50	
35	구	균열	0.1	3.0	-	3.00	m	1	b	3.00	
36	구	균열	0.1	2.0	-	2.00	m	1	b	2.00	
37	구	균열	0.1	0.8	-	0.80	m	1	b	0.80	
38	구	균열	0.1	0.2	-	0.20	m	2	b	0.40	
39	구	균열	0.1	0.5	-	0.50	m	1	b	0.50	
40	구	균열	0.1	1.0	-	1.00	m	1	b	1.00	
41	구	균열	0.1	0.8	-	0.80	m	1	b	0.80	
42	구	균열	0.1	0.6	-	0.60	m	1	b	0.60	

주) 손상의 길이 및 너비는 「 m 」이며, 균열의 폭은 「 mm 」임

KEY PLAN

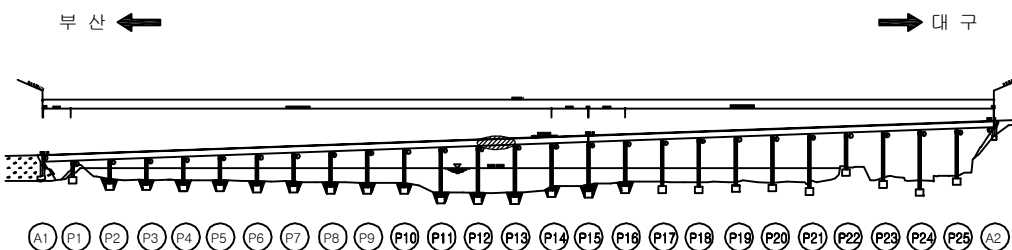

SECTION

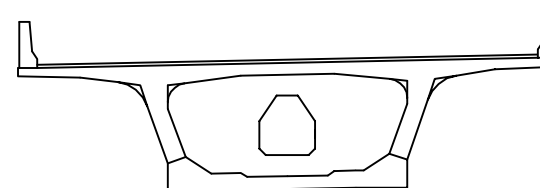


용역명	2016년 상반기 시설물 정기점검 용역
과업기간	2016. 04. 18 ~ 2016. 06. 30
발주처	신대구부산고속도로주식회사
용역사	(주)위드이앤오
도면번호	026

보 수 이 력			
	기 존 균 열		보 수 (11. 상반기)
	신 규 균 열		보 수 (11. 하반기)
	보수부위재균열		보 수 (12. 상반기)
	보 수 (기보수)		보 수 (12. 하반기)
	보 수 (08. 하반기)		보 수 (13. 상반기)
	보 수 (09. 상반기)		보 수 (13. 하반기)
	보 수 (09. 하반기)		보 수 (14. 상반기)
	보 수 (10. 상반기)		보 수 (14. 하반기)
	보 수 (10. 하반기)		보 수 (15. 상반기)
			보 수 (15. 하반기)

← 부 산

대 구 →

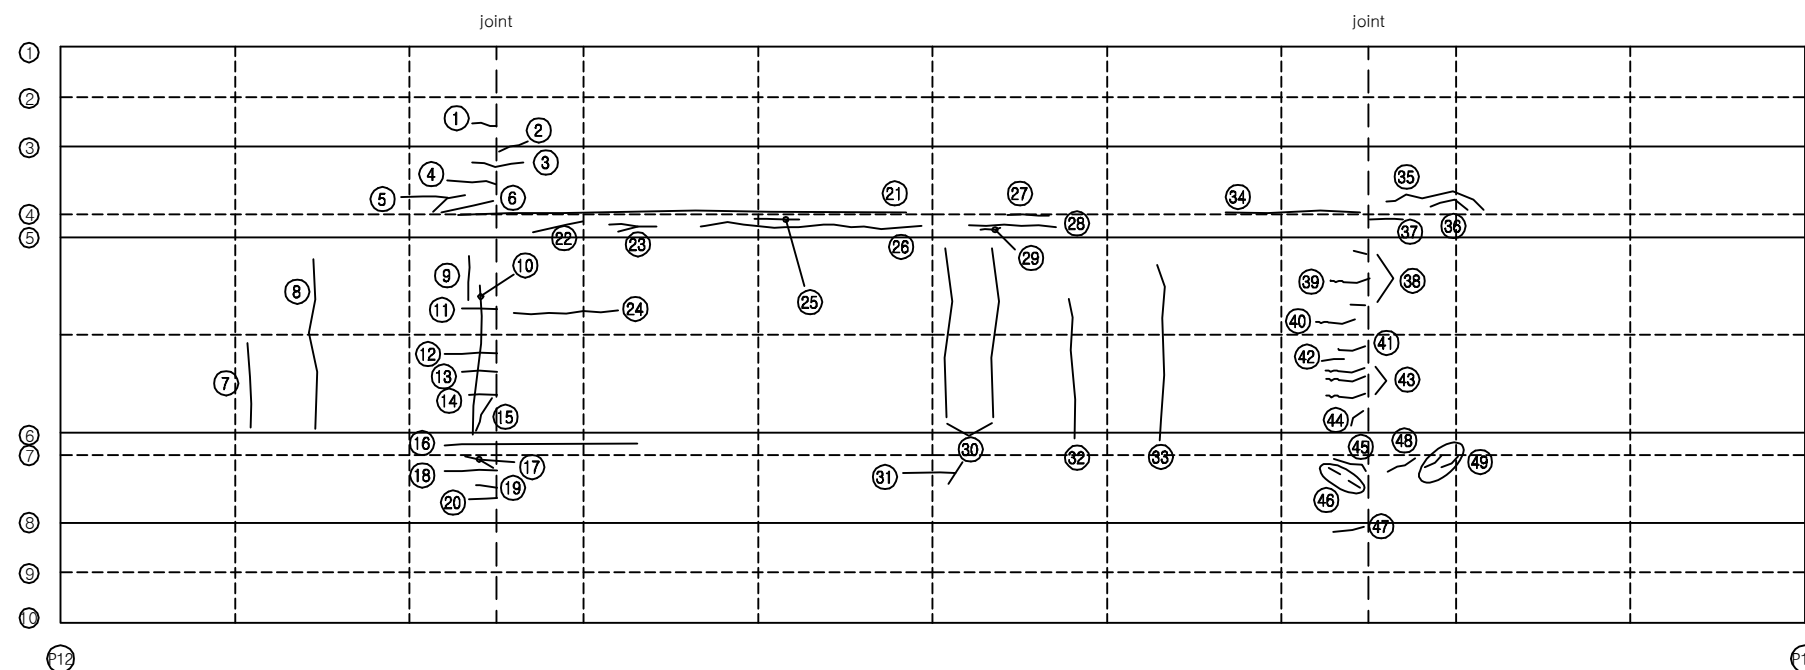


손 상 현 황 표


번호	신(N) 구(P)	손상내용	손상현황						결함 상대	손상 물량	비고
			폭	길이	너비	물량	단위	개소			
43	구	균열	0.1	1.0	-	1.00	m	3	b	3.00	
44	구	균열	0.1	0.4	-	0.40	m	1	b	0.40	
45	구	균열	0.1	1.0	-	1.00	m	1	b	1.00	
46	구	균열	0.1	0.3	-	0.30	m	2	b	0.60	
47	구	균열	0.2	0.7	-	0.70	m	1	c	0.70	
48	구	균열	0.1	0.8	-	0.80	m	1	b	0.80	
49	구	균열	0.1	0.6	-	0.60	m	2	b	1.20	
50											
51											
주) 손상의 길이 및 너비는 「 m 」이며, 균열의 폭은 「 mm 」임

KEY PLAN

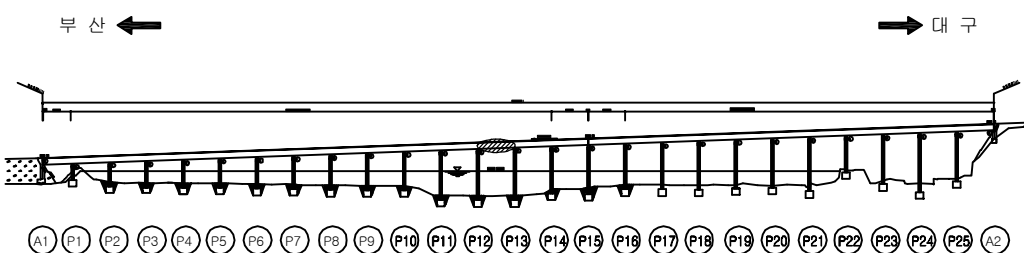

SECTION

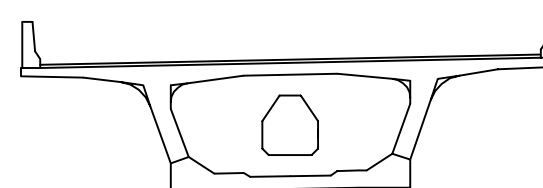


용역명	2016년 상반기 시설물 정기점검 용역
과업기간	2016. 04. 18 ~ 2016. 06. 30
발주처	신대구부산고속도로주식회사
용역사	(주)위드이앤오
도면번호	026

보 수 이 력			
	기 존 균 열		보 수(11. 하반기)
	신 규 균 열		보 수(12. 상반기)
	보수부위재균열		보 수(12. 하반기)
	보 수(기보수)		보 수(13. 상반기)
	보 수(08. 하반기)		보 수(13. 하반기)
	보 수(09. 상반기)		보 수(14. 상반기)
	보 수(09. 하반기)		보 수(14. 하반기)
	보 수(10. 상반기)		보 수(15. 상반기)
	보 수(10. 하반기)		보 수(15. 하반기)
	보 수(11. 상반기)		보 수(16. 상반기)

← 부 산

대 구 →

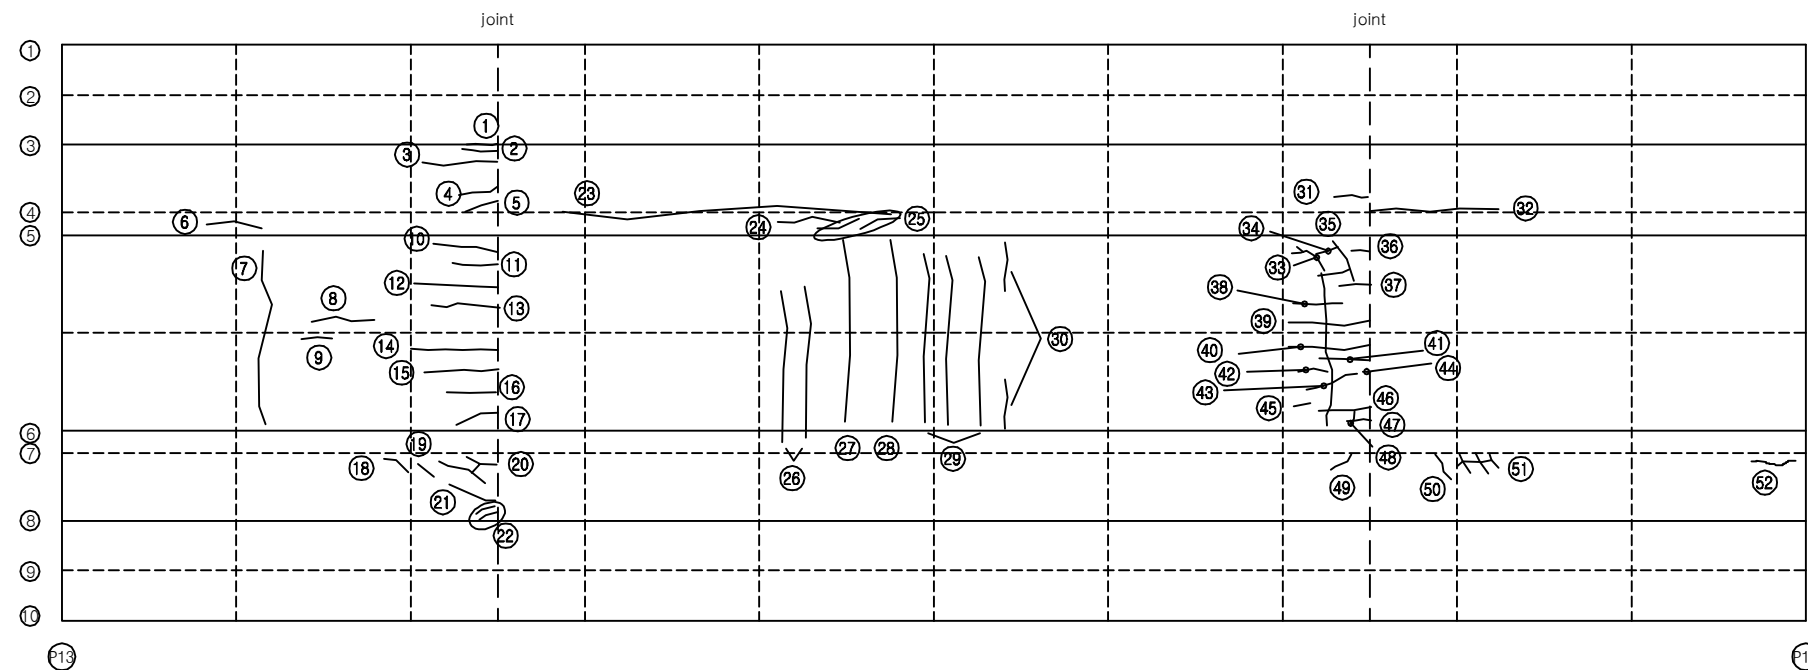


손 상 현 황 표


번호	신(N) 구(P)	손상내용	손상현황						결함 상태	손상 물량	비고
			폭	길이	너비	물량	단위	개소			
1	구	균열	0.1	0.7	-	0.70	m	1	b	0.70	
2	구	균열	0.1	0.8	-	0.80	m	1	b	0.80	
3	구	균열	0.1	1.6	-	1.60	m	1	b	1.60	
4	구	균열	0.1	0.8	-	0.80	m	1	b	0.80	
5	구	균열	0.1	0.6	-	0.60	m	1	b	0.60	
6	구	균열	0.1	1.2	-	1.20	m	1	b	1.20	
7	구	균열	0.1	3.6	-	3.60	m	1	b	3.60	
8	구	균열	0.1	1.6	-	1.60	m	1	b	1.60	
9	구	균열	0.1	0.7	-	0.70	m	1	b	0.70	
10	구	균열	0.1	1.5	-	1.50	m	1	b	1.50	
11	구	균열	0.1	1.0	-	1.00	m	1	b	1.00	
12	구	균열	0.1	2.0	-	2.00	m	1	b	2.00	
13	구	균열	0.1	1.8	-	1.80	m	1	b	1.80	
14	구	균열	0.1	2.0	-	2.00	m	1	b	2.00	
15	구	균열	0.1	1.8	-	1.80	m	1	b	1.80	
16	구	균열	0.1	1.2	-	1.20	m	1	b	1.20	
17	구	균열	0.1	1.0	-	1.00	m	1	b	1.00	
18	구	균열	0.1	0.7	-	0.70	m	1	b	0.70	
19	구	균열	0.1	0.5	-	0.50	m	1	b	0.50	
20	구	균열	0.1	2.0	-	2.00	m	1	b	2.00	
21	구	균열	0.1	1.0	-	1.00	m	1	b	1.00	
22	구	균열	0.1	0.4	-	0.40	m	2	b	0.80	
23	구	균열	0.1	9.0	-	9.00	m	1	b	9.00	
24	구	균열	0.1	1.5	-	1.50	m	1	b	1.50	
25	구	균열	0.1	1.0	-	1.00	m	2	b	2.00	
26	구	균열	0.1	3.0	-	3.00	m	2	b	6.00	
27	구	균열	0.1	4.0	-	4.00	m	1	b	4.00	
28	구	균열	0.1	4.0	-	4.00	m	1	b	4.00	
29	구	균열	0.1	3.6	-	3.60	m	3	b	10.80	
30	구	균열	0.1	1.0	-	1.00	m	2	b	2.00	
31	구	균열	0.1	0.8	-	0.80	m	1	b	0.80	
32	구	균열	0.1	3.8	-	3.80	m	1	b	3.80	
33	구	균열	0.1	1.2	-	1.20	m	1	b	1.20	
34	구	균열	0.1	0.5	-	0.50	m	1	b	0.50	
35	구	균열	0.1	1.0	-	1.00	m	1	b	1.00	
36	구	균열	0.1	0.4	-	0.40	m	1	b	0.40	
37	구	균열	0.1	0.6	-	0.60	m	1	b	0.60	
38	구	균열	0.1	1.4	-	1.40	m	1	b	1.40	
39	구	균열	0.1	2.7	-	2.70	m	1	b	2.70	
40	구	균열	0.1	2.7	-	2.70	m	1	b	2.70	
41	구	균열	0.1	1.4	-	1.40	m	1	b	1.40	
42	구	균열	0.1	0.9	-	0.90	m	1	b	0.90	

주) 손상의 길이 및 너비는 「 m 」이며, 균열의 폭은 「 mm 」임

KEY PLAN

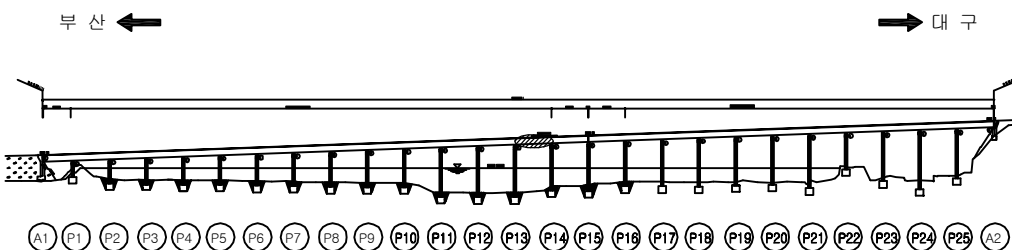

SECTION

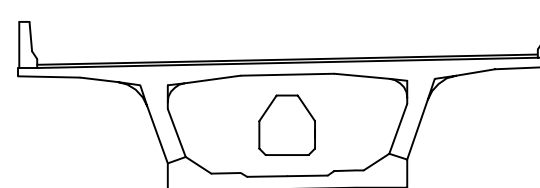


용역명	2016년 상반기 시설물 정기점검 용역
과업기간	2016. 04. 18 ~ 2016. 06. 30
발주처	신대구부산고속도로주식회사
용역사	(주)위드이앤오
도면번호	027

보 수 이 력			
	기 존 균 열		보 수(11. 상반기)
	신 규 균 열		보 수(11. 하반기)
	보수부위재균열		보 수(12. 상반기)
	보 수(기보수)		보 수(12. 하반기)
	보 수(08. 하반기)		보 수(13. 상반기)
	보 수(09. 상반기)		보 수(13. 하반기)
	보 수(09. 하반기)		보 수(14. 상반기)
	보 수(10. 상반기)		보 수(14. 하반기)
	보 수(10. 하반기)		보 수(15. 상반기)
			보 수(15. 하반기)

← 부 산

대 구 →

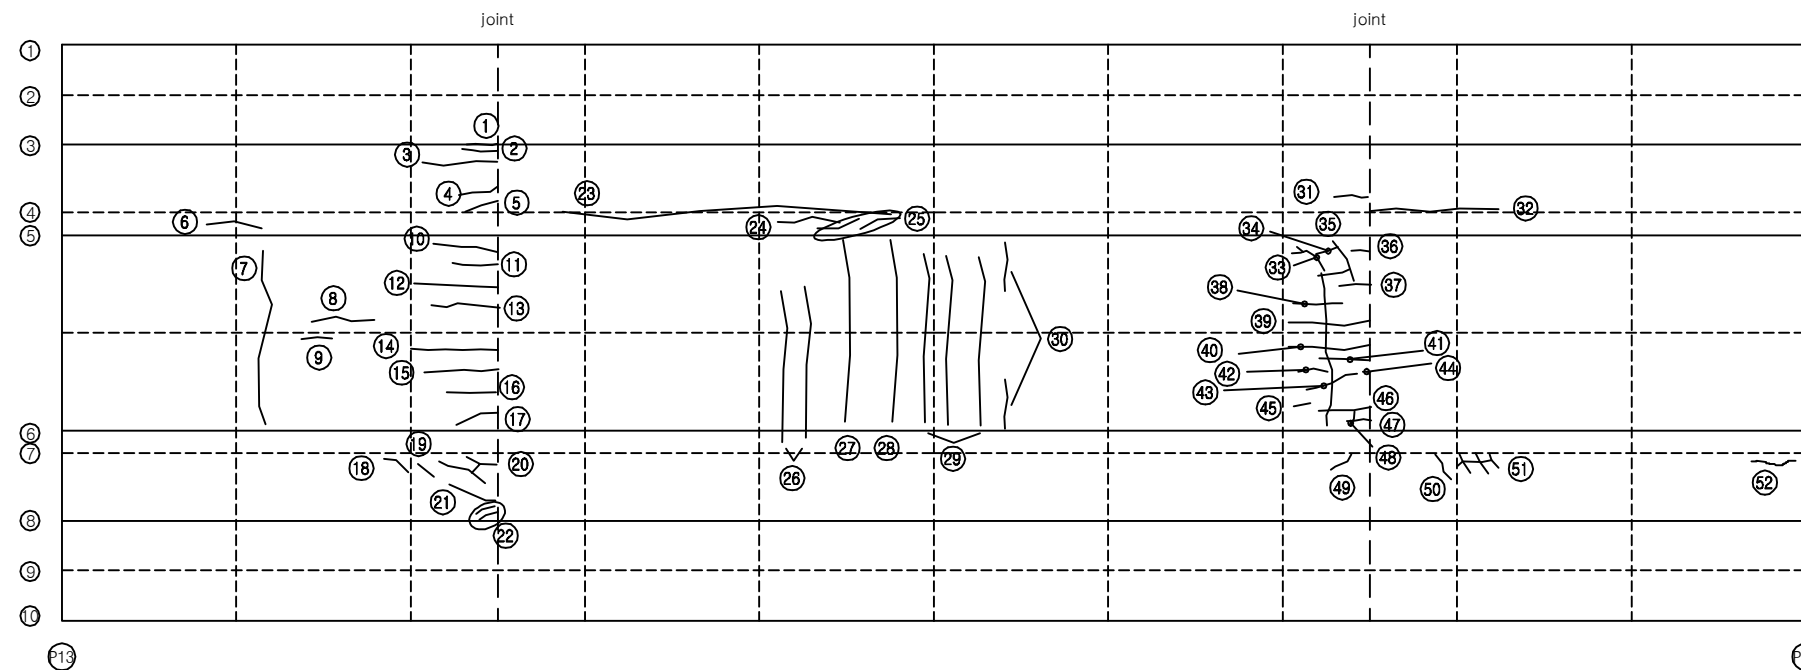


손 상 현 황 표


번호	신(N) 구(P)	손상내용	손상현황						결함 상대	손상 물량	비고
			폭	길이	너비	물량	단위	개소			
43	구	균열	0.1	1.5	-	1.50	m	1	b	1.50	
44	구	균열	0.1	0.3	-	0.30	m	1	b	0.30	
45	구	균열	0.1	0.3	-	0.30	m	1	b	0.30	
46	구	균열	0.1	1.6	-	1.60	m	1	b	1.60	
47	구	균열	0.1	1.0	-	1.00	m	1	b	1.00	
48	구	균열	0.1	0.3	-	0.30	m	1	b	0.30	
49	구	균열	0.1	0.6	-	0.60	m	1	b	0.60	
50	구	균열	0.1	0.7	-	0.70	m	1	b	0.70	
51	구	균열	0.1	1.2	-	1.20	m	1	b	1.20	
52	구	균열	0.1	0.5	-	0.50	m	1	b	0.50	
53											
54											
주) 손상의 길이 및 너비는 「 m 」이며, 균열의 폭은 「 mm 」임

KEY PLAN

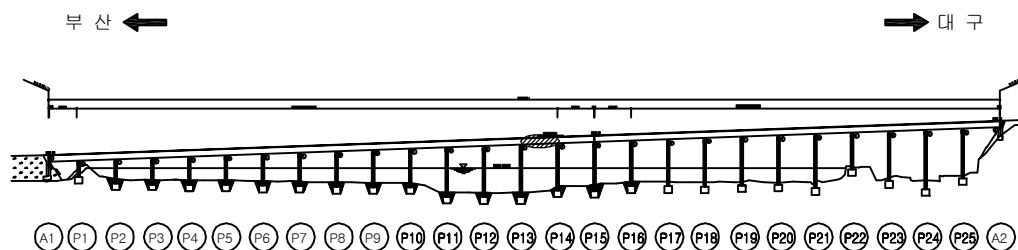

SECTION

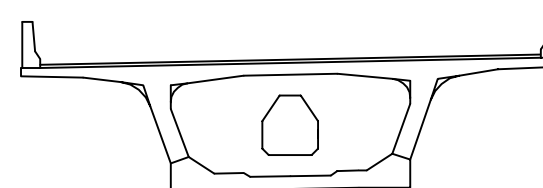


용역명	2016년 상반기 시설물 정기점검 용역
과업기간	2016. 04. 18 ~ 2016. 06. 30
발주처	신대구부산고속도로주식회사
용역사	(주)위드이앤오
도면번호	027


ID : 밀양대교(대구) - 주형외부 - S15

← 부 산


대 구 →

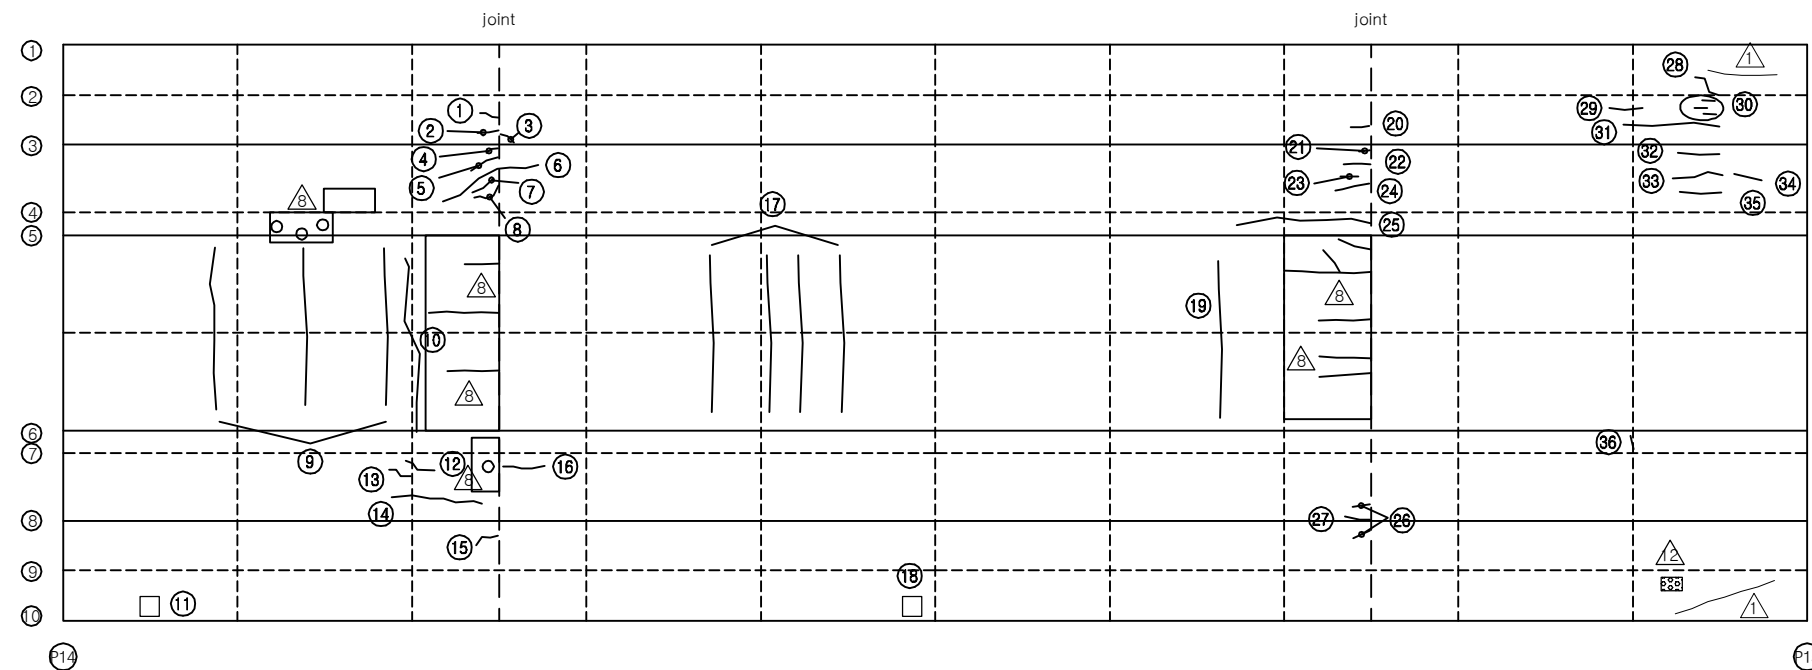

KEY PLAN

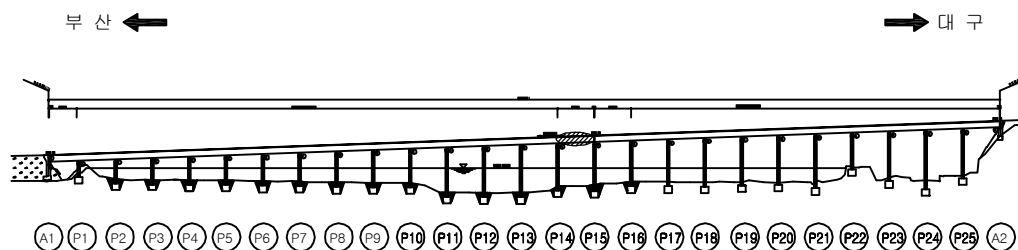

SECTION

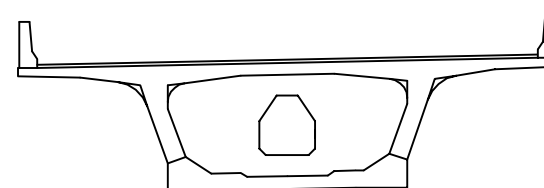

보 수 이 력

기 존 균 열	보 수(11. 하반기)
신 규 균 열	보 수(12. 상반기)
보수부위재균열	보 수(12. 하반기)
보 수(기보수)	보 수(13. 상반기)
보 수(08. 하반기)	보 수(13. 하반기)
보 수(09. 상반기)	보 수(14. 상반기)
보 수(09. 하반기)	보 수(14. 하반기)
보 수(10. 상반기)	보 수(15. 상반기)
보 수(10. 하반기)	보 수(15. 하반기)
보 수(11. 상반기)	보 수(16. 상반기)

손 상 현 황 표

번호	신(N) 구(P)	손상내용	손상현황						결함 상태	손상 물량	비고
			폭	길이	너비	물량	단위	개소			
1	구	균열	0.1	0.4	-	0.40	m	1	b	0.40	
2	구	균열	0.1	0.5	-	0.50	m	1	b	0.50	
3	구	균열	0.1	0.3	-	0.30	m	1	b	0.30	
4	구	균열	0.1	0.3	-	0.30	m	1	b	0.30	
5	구	균열	0.1	0.7	-	0.70	m	1	b	0.70	
6	구	균열	0.1	3.0	-	3.00	m	1	b	3.00	
7	구	균열	0.1	0.6	-	0.60	m	1	b	0.60	
8	구	균열	0.1	0.7	-	0.70	m	1	b	0.70	
9	구	균열	0.1	3.8	-	3.80	m	3	b	11.40	
10	구	균열	0.1	3.2	-	3.20	m	1	b	3.20	
11	구	배수관 막힘	-	-	-	1.00	EA	1	c	1.00	
12	구	균열	0.1	0.8	-	0.80	m	1	b	0.80	
13	구	균열	0.1	0.6	-	0.60	m	1	b	0.60	
14	구	균열	0.1	2.8	-	2.80	m	1	b	2.80	
15	구	균열	0.1	0.6	-	0.60	m	1	b	0.60	
16	구	균열	0.1	1.0	-	1.00	m	1	b	1.00	
17	구	균열	0.1	3.8	-	3.80	m	4	b	15.20	
18	구	배수관 이음부 누수	-	-	-	1.00	EA	1	c	1.00	
19	구	균열	0.1	3.8	-	3.80	m	1	b	3.80	
20	구	균열	0.1	0.4	-	0.40	m	1	b	0.40	
21	구	균열	0.1	0.2	-	0.20	m	1	b	0.20	
22	구	균열	0.1	0.6	-	0.60	m	1	b	0.60	
23	구	균열	0.1	0.4	-	0.40	m	1	b	0.40	
24	구	균열	0.1	0.8	-	0.80	m	1	c	0.80	
25	구	균열	0.2	3.6	-	3.60	m	1	b	3.60	
26	구	균열	0.1	0.4	-	0.40	m	2	b	0.80	
27	구	균열	0.1	0.6	-	0.60	m	1	b	0.60	
28	구	균열	0.1	0.8	-	0.80	m	1	b	0.80	
29	구	균열	0.1	0.8	-	0.80	m	1	b	0.80	
30	구	균열	0.1	0.3	-	0.30	m	3	b	0.90	
31	구	균열	0.2	2.2	-	2.20	m	1	c	2.20	
32	구	균열	0.1	1.0	-	1.00	m	1	b	1.00	
33	구	균열	0.1	1.2	-	1.20	m	1	b	1.20	
34	구	균열	0.1	1.6	-	1.60	m	1	b	1.60	
35	구	균열	0.1	1.0	-	1.00	m	1	b	1.00	
36	구	균열	0.1	0.2	-	0.20	m	1	b	0.20	
37											
38											
39											
40											
41											
42											

주) 손상의 길이 및 너비는 「 m 」 이며, 균열의 폭은 「 mm 」 임

용역명 2016년 상반기 시설물 정기점검 용역

과업기간 2016. 04. 18 ~ 2016. 06. 30

발주처 신대구부산고속도로주식회사


용역사 (주)위드이앤오

도면번호 028


ID : 밀양대교(대구) - 주형외부 - S16 (1/2)

← 부 산


대 구 →

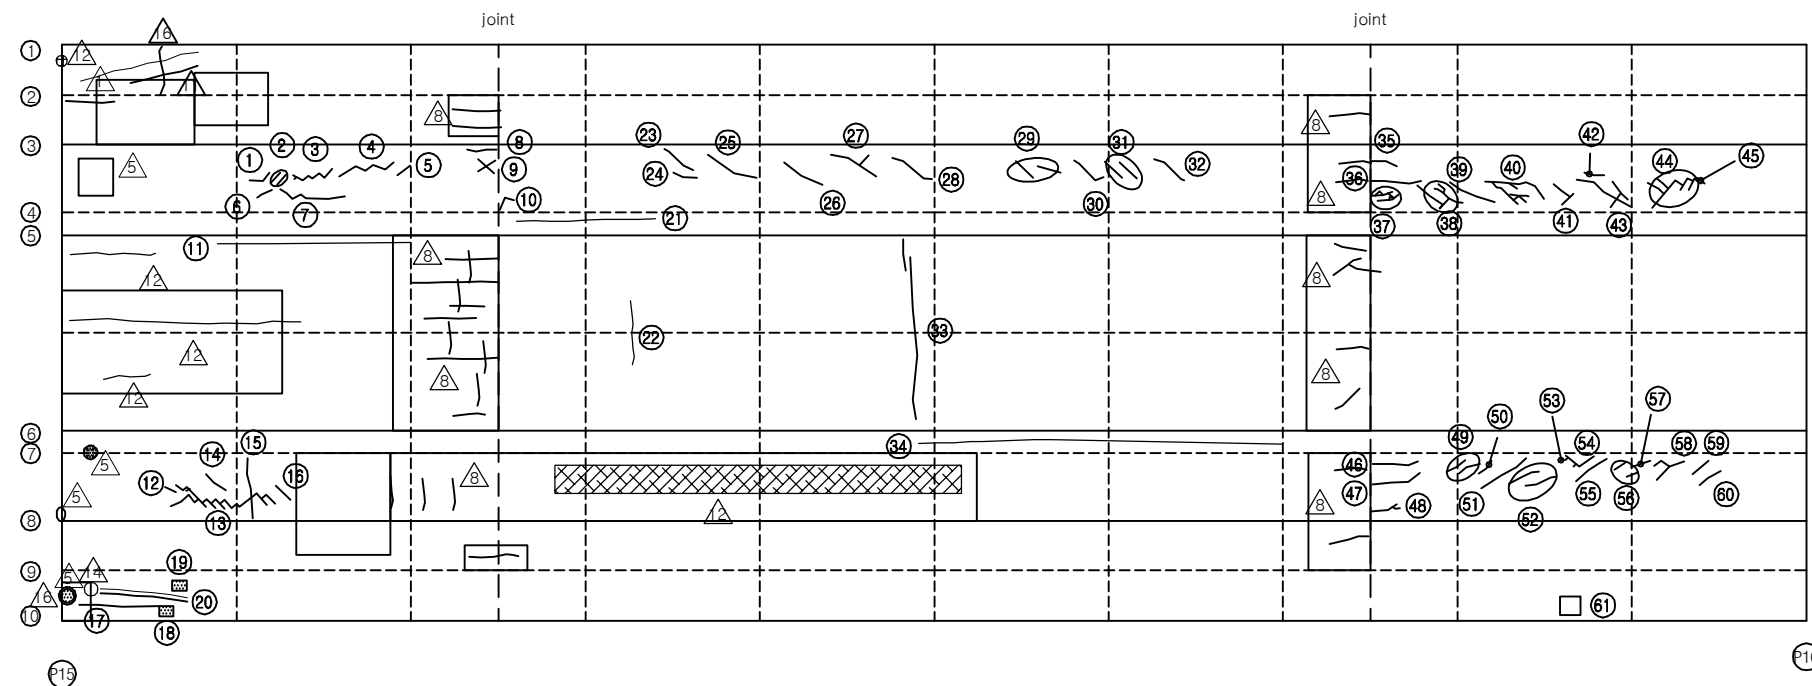

KEY PLAN

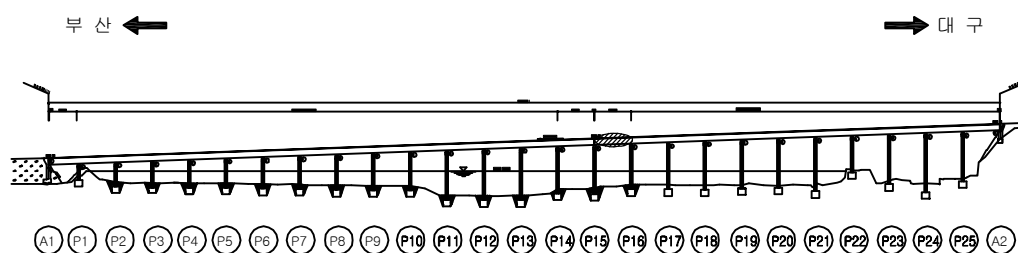

SECTION

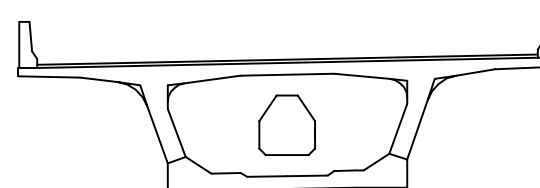

보 수 이 력

기 존 균 열	보 수(11. 하반기)
신 규 균 열	보 수(12. 상반기)
보수부위재균열	보 수(12. 하반기)
보 수(기보수)	보 수(13. 상반기)
보 수(08. 하반기)	보 수(13. 하반기)
보 수(09. 상반기)	보 수(14. 상반기)
보 수(09. 하반기)	보 수(14. 하반기)
보 수(10. 상반기)	보 수(15. 상반기)
보 수(10. 하반기)	보 수(15. 하반기)
보 수(11. 상반기)	보 수(16. 상반기)

손 상 현 황 표

번호	신(N) 구(P)	손상내용	손상현황						결함 상태	손상 물량	비고
			폭	길이	너비	물량	단위	개소			
1	구	균열	0.1	0.5	-	0.50	m	1	b	0.50	
2	구	균열	0.1	0.3	-	0.30	m	2	b	0.60	
3	구	균열	0.1	1.2	-	1.20	m	1	b	1.20	
4	구	균열	0.1	1.5	-	1.50	m	1	b	1.50	
5	구	균열	0.1	0.3	-	0.30	m	1	b	0.30	
6	구	균열	0.1	0.4	-	0.40	m	1	b	0.40	
7	구	균열	0.1	1.7	-	1.70	m	1	b	1.70	
8	구	균열	0.1	0.7	-	0.70	m	1	b	0.70	
9	구	균열	0.1	1.0	-	1.00	m	1	b	1.00	
10	구	균열	0.1	0.5	-	0.50	m	1	b	0.50	
11	구	균열	0.2	5.7	-	5.70	m	1	c	5.70	
12	구	균열	0.1	0.3	-	0.30	m	1	b	0.30	
13	구	균열	0.1	3.5	-	3.50	m	1	b	3.50	
14	구	균열	0.1	0.6	-	0.60	m	1	b	0.60	
15	구	균열	0.1	1.4	-	1.40	m	1	b	1.40	
16	구	균열	0.1	0.5	-	0.50	m	1	b	0.50	
17	구	균열	0.1	2.5	-	2.50	m	1	b	2.50	
18	구	백태	-	0.3	0.3	0.09	m ²	1	b	0.09	
19	구	백태	-	0.2	0.2	0.04	m ²	1	b	0.04	
20	구	보수부 재균열	0.1	2.0	-	2.00	m	1	b	2.00	
21	구	균열	0.1	6.0	-	6.00	m	1	b	6.00	
22	구	균열	0.1	1.5	-	1.50	m	1	b	1.50	
23	구	균열	0.1	0.8	-	0.80	m	1	b	0.80	
24	구	균열	0.1	0.6	-	0.60	m	1	b	0.60	
25	구	균열	0.1	1.5	-	1.50	m	1	b	1.50	
26	구	균열	0.1	1.0	-	1.00	m	1	b	1.00	
27	구	균열	0.1	2.0	-	2.00	m	1	b	2.00	
28	구	균열	0.1	1.1	-	1.10	m	1	b	1.10	
29	구	균열	0.1	0.5	-	0.50	m	2	b	1.00	
30	구	균열	0.1	0.9	-	0.90	m	1	b	0.90	
31	구	균열	0.1	0.5	-	0.50	m	2	b	1.00	
32	구	균열	0.1	0.9	-	0.90	m	1	b	0.90	
33	구	균열	0.1	4.5	-	4.50	m	1	b	4.50	
34	구	균열	0.1	10.0	-	10.00	m	1	b	10.00	
35	구	균열	0.1	0.6	-	0.60	m	1	b	0.60	
36	구	균열	0.1	1.2	-	1.20	m	1	b	1.20	
37	구	균열	0.1	1.8	-	1.80	m	1	b	1.80	
38	구	균열	0.1	2.1	-	2.10	m	1	b	2.10	
39	구	균열	0.1	1.2	-	1.20	m	1	b	1.20	
40	구	균열	0.1	4.5	-	4.50	m	1	b	4.50	
41	구	균열	0.1	0.8	-	0.80	m	1	b	0.80	
42	구	균열	0.1	0.5	-	0.50	m	1	b	0.50	

주) 손상의 길이 및 너비는 「 m 」이며, 균열의 폭은 「 mm 」임

용역명 2016년 상반기 시설물 정기점검 용역

과업기간 2016. 04. 18 ~ 2016. 06. 30

발주처  신대구부산고속도로주식회사

용역사 (주)위드이앤오

도면번호 029

보 수 이 력			
	기 존 균 열		보 수(11. 상반기)
	신 규 균 열		보 수(11. 하반기)
	보수부위재균열		보 수(12. 상반기)
	보 수(기보수)		보 수(12. 하반기)
	보 수(08. 하반기)		보 수(13. 상반기)
	보 수(09. 상반기)		보 수(13. 하반기)
	보 수(09. 하반기)		보 수(14. 상반기)
	보 수(10. 상반기)		보 수(14. 하반기)
	보 수(10. 하반기)		보 수(15. 상반기)
			보 수(15. 하반기)


← 부 산

대 구 →


손 상 현 황 표

번호	신(N) 구(P)	손상내용	손상현황						결함 상태	손상 물량	비고
			폭	길이	너비	물량	단위	개소			
43	구	균열	0.1	2.0	-	2.00	m	1	b	2.00	
44	구	균열	0.1	2.5	-	2.50	m	1	b	2.50	
45	구	균열	0.1	0.3	-	0.30	m	1	b	0.30	
46	구	균열	0.1	1.1	-	1.10	m	1	b	1.10	
47	구	균열	0.1	1.2	-	1.20	m	1	b	1.20	
48	구	균열	0.1	0.9	-	0.90	m	1	b	0.90	
49	구	균열	0.1	0.5	-	0.50	m	2	b	1.00	
50	구	균열	0.1	0.4	-	0.40	m	1	b	0.40	
51	구	균열	0.1	1.2	-	1.20	m	1	b	1.20	
52	구	균열	0.1	0.7	-	0.70	m	2	b	1.40	
53	구	균열	0.1	0.3	-	0.30	m	1	b	0.30	
54	구	균열	0.1	1.2	-	1.20	m	1	b	1.20	
55	구	균열	0.1	1.0	-	1.00	m	1	b	1.00	
56	구	균열	0.1	0.3	-	0.30	m	2	b	0.60	
57	구	균열	0.1	0.5	-	0.50	m	1	b	0.50	
58	구	균열	0.1	1.3	-	1.30	m	1	b	1.30	
59	구	균열	0.1	0.5	-	0.50	m	1	b	0.50	
60	구	균열	0.1	0.6	-	0.60	m	1	b	0.60	
61	구	배수관 이음부 누수	-	-	-	1.00	EA	1	c	1.00	
62											
63											
주) 손상의 길이 및 너비는 「 m 」이며, 균열의 폭은 「 mm 」임

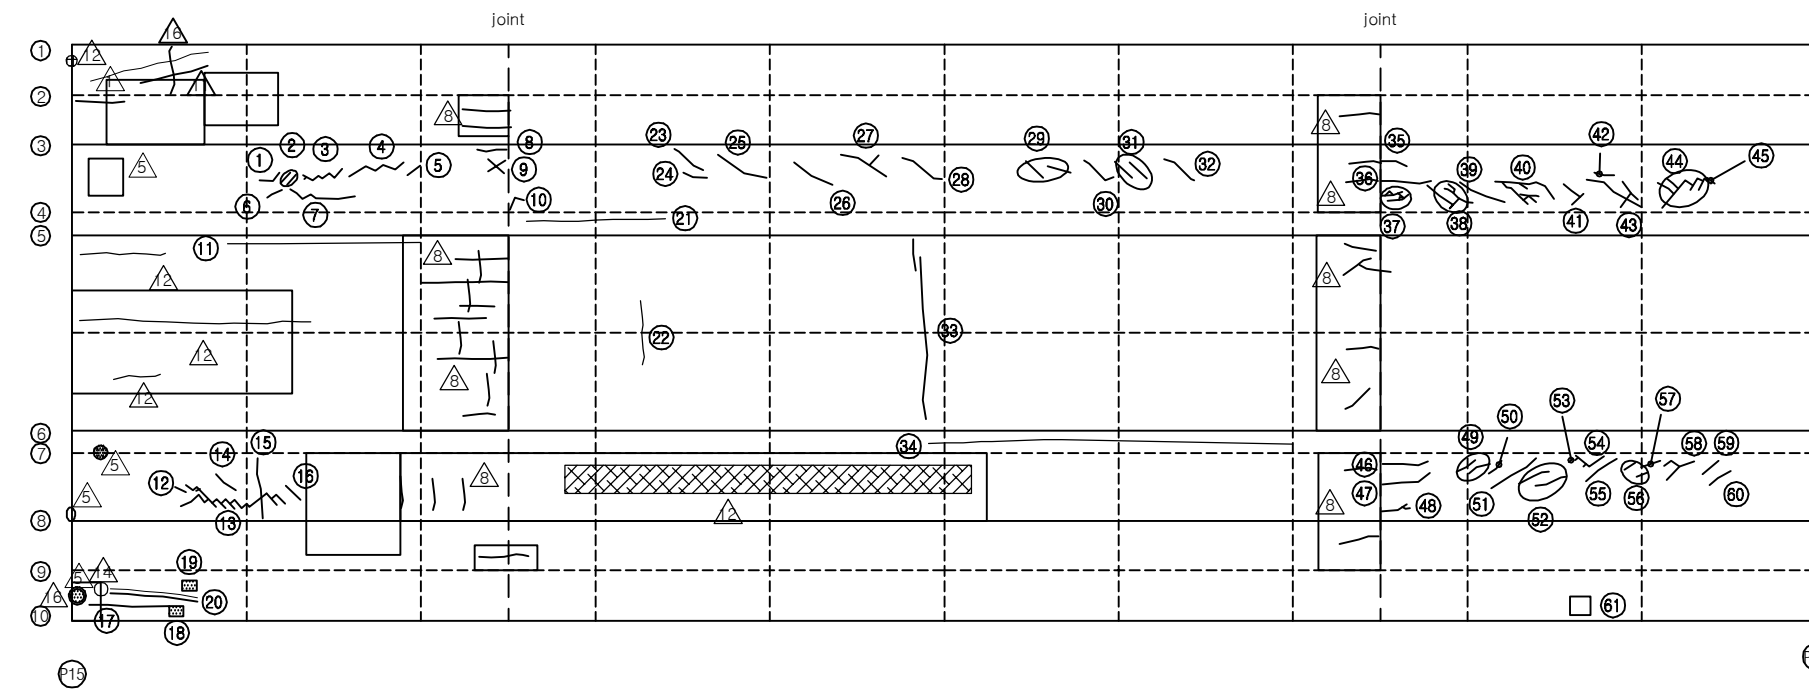

KEY PLAN

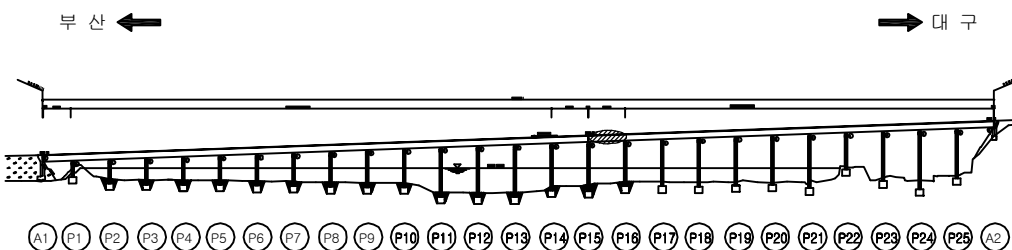

SECTION

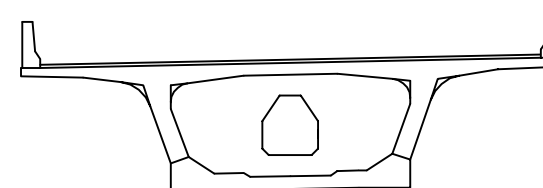


용역명	2016년 상반기 시설물 정기점검 용역
과업기간	2016. 04. 18 ~ 2016. 06. 30
발주처	신대구부산고속도로주식회사
용역사	(주)위드이앤오
도면번호	029

보 수 이 력			
	기 존 균 열		보 수 (11. 하반기)
	신 규 균 열		보 수 (12. 상반기)
	보수부위재균열		보 수 (12. 하반기)
	보 수(기보수)		보 수 (13. 상반기)
	보 수(08. 하반기)		보 수 (13. 하반기)
	보 수(09. 상반기)		보 수 (14. 상반기)
	보 수(09. 하반기)		보 수 (14. 하반기)
	보 수(10. 상반기)		보 수 (15. 상반기)
	보 수(10. 하반기)		보 수 (15. 하반기)
	보 수(11. 상반기)		보 수 (16. 상반기)

← 부 산

대 구 →

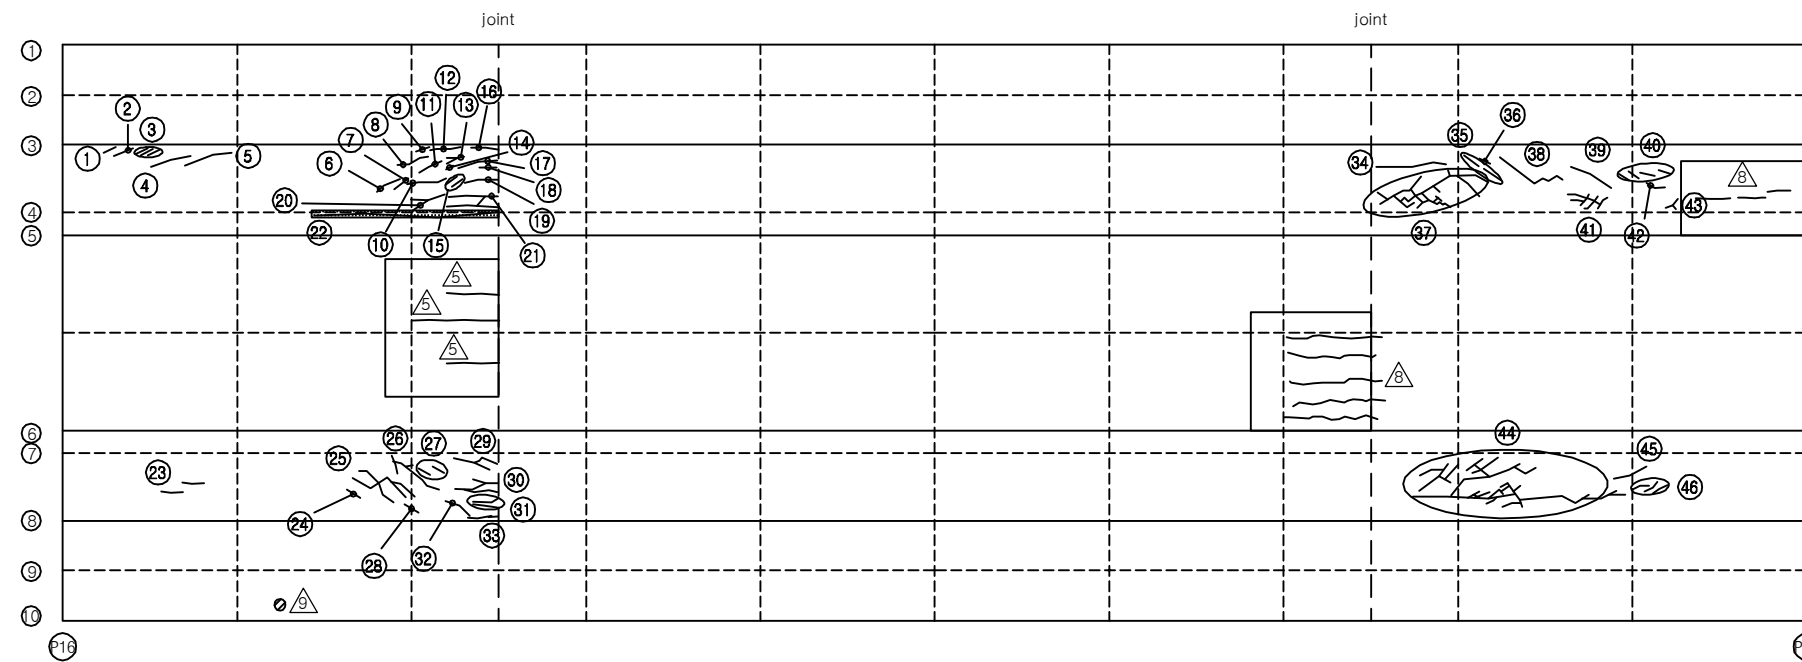


손 상 현 황 표


번호	신(N) 구(P)	손상내용	손상현황						결함 상태	손상 물량	비고
			폭	길이	너비	물량	단위	개소			
1	구	균열	0.1	0.3	-	0.30	m	1	b	0.30	
2	구	균열	0.1	0.5	-	0.50	m	1	b	0.50	
3	구	균열	0.1	0.3	-	0.30	m	3	b	0.90	
4	구	균열	0.1	1.0	-	1.00	m	1	b	1.00	
5	구	균열	0.1	1.3	-	1.30	m	1	b	1.30	
6	구	균열	0.1	0.6	-	0.60	m	1	b	0.60	
7	구	균열	0.1	0.4	-	0.40	m	1	b	0.40	
8	구	균열	0.1	0.7	-	0.70	m	1	b	0.70	
9	구	균열	0.1	0.3	-	0.30	m	1	b	0.30	
10	구	균열	0.1	0.8	-	0.80	m	1	b	0.80	
11	구	균열	0.1	0.8	-	0.80	m	1	b	0.80	
12	구	균열	0.1	0.7	-	0.70	m	1	b	0.70	
13	구	균열	0.1	1.0	-	1.00	m	1	b	1.00	
14	구	균열	0.1	0.2	-	0.20	m	1	b	0.20	
15	구	균열	0.1	0.3	-	0.30	m	2	b	0.60	
16	구	균열	0.1	0.7	-	0.70	m	1	b	0.70	
17	구	균열	0.1	1.0	-	1.00	m	1	b	1.00	
18	구	균열	0.1	0.4	-	0.40	m	1	b	0.40	
19	구	균열	0.1	0.7	-	0.70	m	1	b	0.70	
20	구	균열	0.1	1.4	-	1.40	m	1	b	1.40	
21	구	균열	0.1	2.0	-	2.00	m	1	b	2.00	
22	구	균열부 백태(시공이음부)	0.2	5.0	-	5.00	m	1	c	5.00	
23	구	균열	0.1	0.5	-	0.50	m	2	b	1.00	
24	구	균열	0.1	0.4	-	0.40	m	1	b	0.40	
25	구	균열	0.1	2.5	-	2.50	m	1	b	2.50	
26	구	균열	0.1	1.2	-	1.20	m	1	b	1.20	
27	구	균열	0.1	0.3	-	0.30	m	2	b	0.60	
28	구	균열	0.1	0.4	-	0.40	m	1	b	0.40	
29	구	균열	0.1	1.5	-	1.50	m	1	b	1.50	
30	구	균열	0.1	1.6	-	1.60	m	1	b	1.60	
31	구	균열	0.1	0.6	-	0.60	m	2	b	1.20	
32	구	균열	0.1	0.7	-	0.70	m	1	b	0.70	
33	구	균열	0.1	1.0	-	1.00	m	1	b	1.00	
34	구	균열	0.1	2.0	-	2.00	m	1	b	2.00	
35	구	균열	0.1	0.5	-	0.50	m	2	b	1.00	
36	구	균열	0.1	0.3	-	0.30	m	1	b	0.30	
37	구	균열	0.1	10.0	-	10.00	m	1	b	10.00	
38	구	균열	0.1	2.5	-	2.50	m	1	b	2.50	
39	구	균열	0.1	1.0	-	1.00	m	1	b	1.00	
40	구	균열	0.1	0.3	-	0.30	m	4	b	1.20	
41	구	균열	0.1	2.3	-	2.30	m	1	b	2.30	
42	구	균열	0.1	0.4	-	0.40	m	1	b	0.40	

주) 손상의 길이 및 너비는 「 m 」이며, 균열의 폭은 「 mm 」임

KEY PLAN

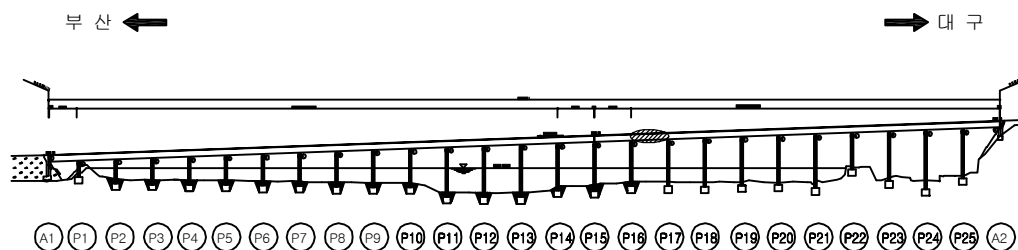

SECTION

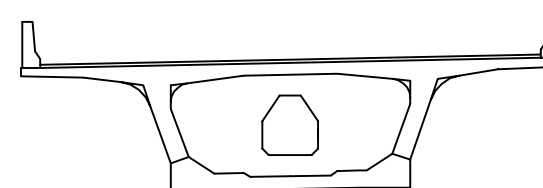


용역명	2016년 상반기 시설물 정기점검 용역
과업기간	2016. 04. 18 ~ 2016. 06. 30
발주처	신대구부산고속도로주식회사
용역사	(주)위드이앤오
도면번호	030

보 수 이 력			
	기 존 규 격		보 수(11. 상반기)
	신 규 규 격		보 수(11. 하반기)
	보 수부위재규격		보 수(12. 상반기)
	보 수(기보수)		보 수(12. 하반기)
	보 수(08. 하반기)		보 수(13. 상반기)
	보 수(09. 상반기)		보 수(13. 하반기)
	보 수(09. 하반기)		보 수(14. 상반기)
	보 수(10. 상반기)		보 수(14. 하반기)
	보 수(10. 하반기)		보 수(15. 상반기)
			보 수(15. 하반기)

← 부 산

대 구 →

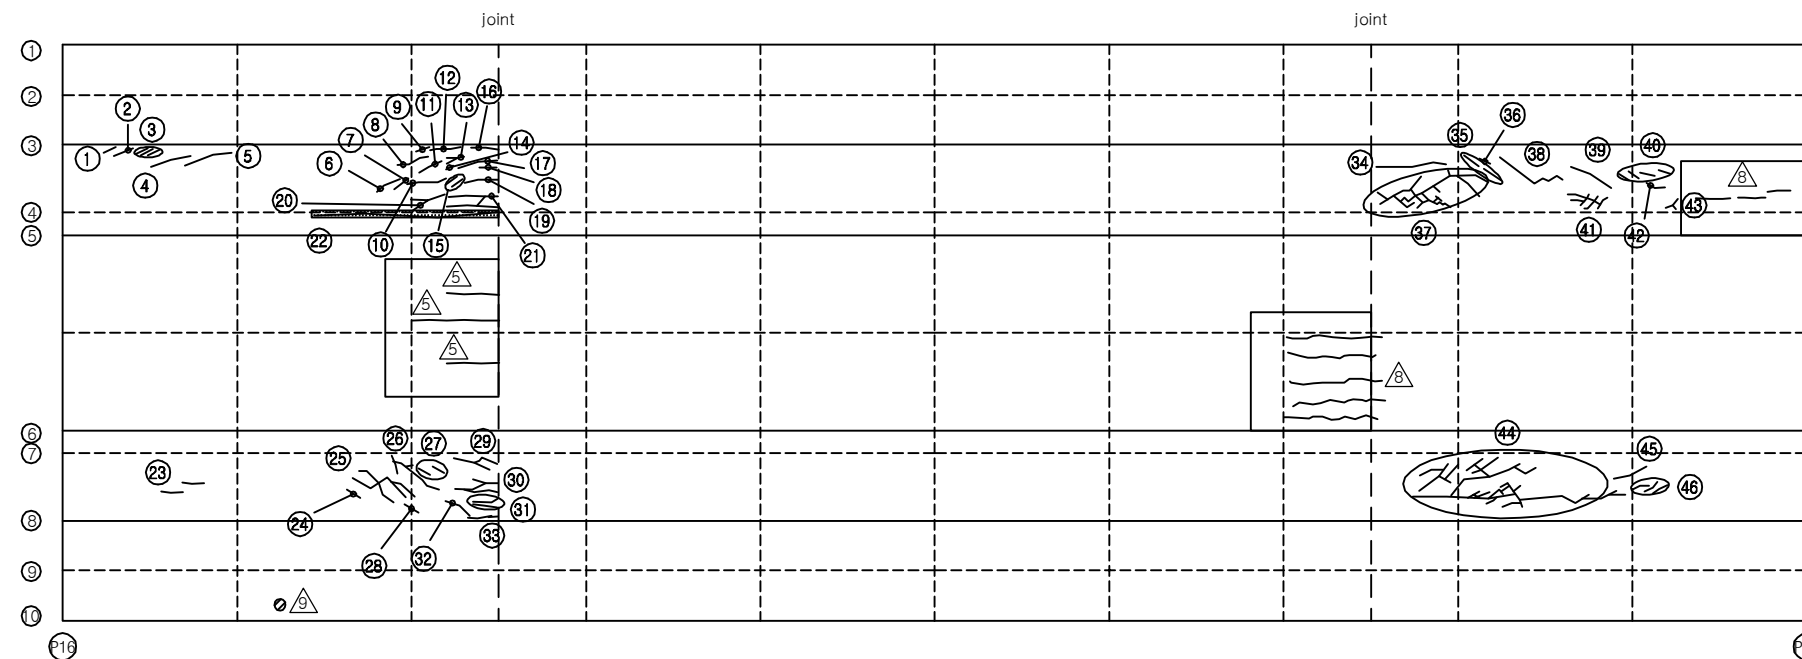


손 상 현 황 표


번호	신(N) 구(P)	손상내용	손상현황						결함 상대	손상 물량	비고
			폭	길이	너비	물량	단위	개소			
43	구	균열	0.1	0.4	-	0.40	m	1	b	0.40	
44	구	균열	0.1	12.0	-	12.00	m	1	b	12.00	
45	구	균열	0.1	0.7	-	0.70	m	1	b	0.70	
46	구	균열	0.1	0.4	-	0.40	m	3	b	1.20	
47											
48											
주) 손상의 길이 및 너비는 「 m 」이며, 균열의 폭은 「 mm 」임

KEY PLAN

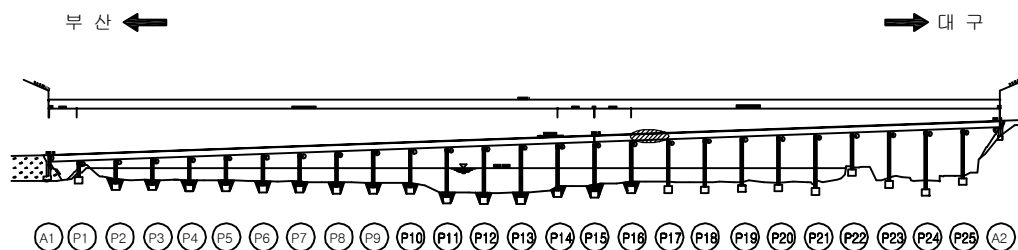

SECTION

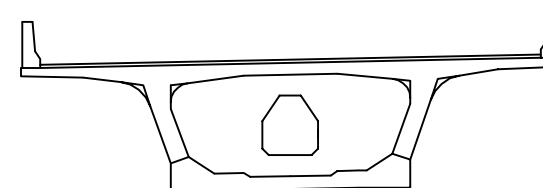


용역명	2016년 상반기 시설물 정기점검 용역
과업기간	2016. 04. 18 ~ 2016. 06. 30
발주처	신대구부산고속도로주식회사
용역사	(주)위드이앤오
도면번호	030


ID : 밀양대교(대구) - 주형외부 - S18 (1/2)

← 부 산


대 구 →

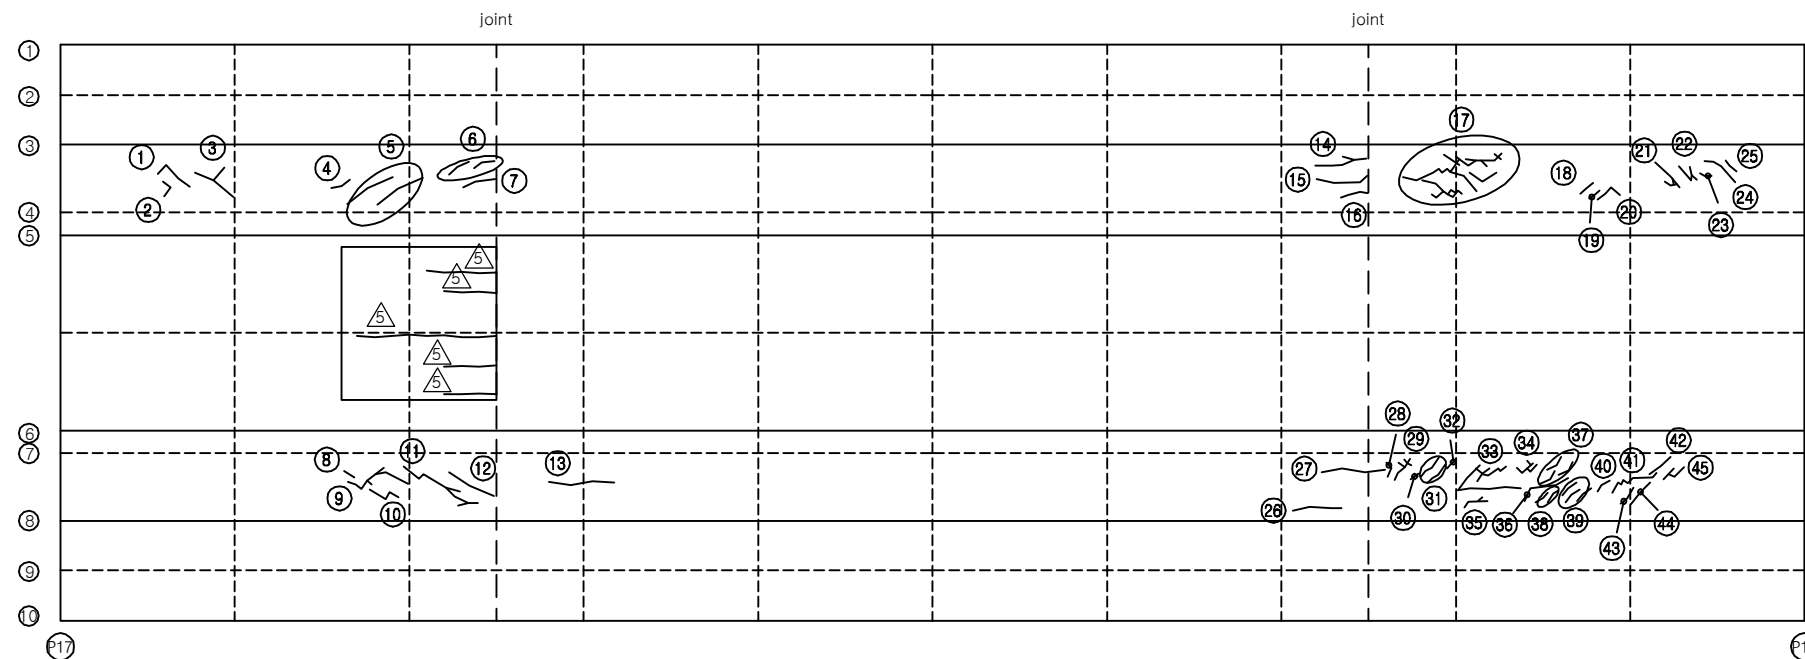

KEY PLAN

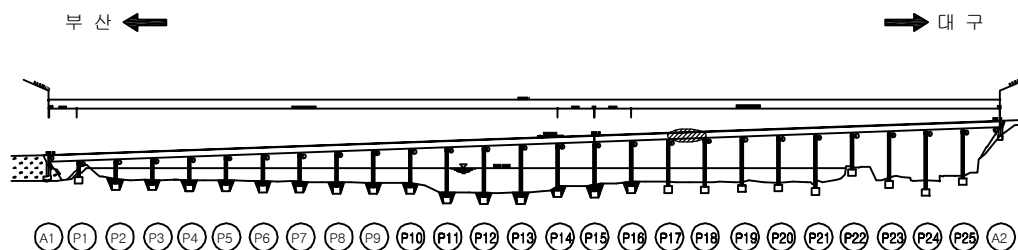

SECTION

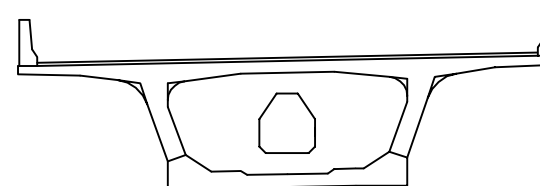

보 수 이 력

기 존 균 열	보 수(11. 하반기)
신 규 균 열	보 수(12. 상반기)
보수부위재균열	보 수(12. 하반기)
보 수(기보수)	보 수(13. 상반기)
보 수(08. 하반기)	보 수(13. 하반기)
보 수(09. 상반기)	보 수(14. 상반기)
보 수(09. 하반기)	보 수(14. 하반기)
보 수(10. 상반기)	보 수(15. 상반기)
보 수(10. 하반기)	보 수(15. 하반기)
보 수(11. 상반기)	보 수(16. 상반기)

손 상 현 황 표

번호	신(N) 구(P)	손상내용	손상현황						결함 상태	손상 물량	비고
			폭	길이	너비	물량	단위	개소			
1	구	균열	0.1	0.9	-	0.90	m	1	b	0.90	
2	구	균열	0.1	0.5	-	0.50	m	1	b	0.50	
3	구	균열	0.1	0.7	-	0.70	m	1	b	0.70	
4	구	균열	0.1	0.5	-	0.50	m	1	b	0.50	
5	구	균열	0.1	1.1	-	1.10	m	2	b	2.20	
6	구	균열	0.1	0.5	-	0.50	m	2	b	1.00	
7	구	균열	0.1	0.7	-	0.70	m	1	b	0.70	
8	구	균열	0.1	0.3	-	0.30	m	1	b	0.30	
9	구	균열	0.1	1.8	-	1.80	m	1	b	1.80	
10	구	균열	0.1	0.9	-	0.90	m	1	b	0.90	
11	구	균열	0.1	2.6	-	2.60	m	1	b	2.60	
12	구	균열	0.1	1.2	-	1.20	m	1	b	1.20	
13	구	균열	0.1	1.5	-	1.50	m	1	b	1.50	
14	구	균열	0.1	1.5	-	1.50	m	1	b	1.50	
15	구	균열	0.1	1.3	-	1.30	m	1	b	1.30	
16	구	균열	0.1	0.6	-	0.60	m	1	b	0.60	
17	구	균열	0.1	9.5	-	9.50	m	1	b	9.50	
18	구	균열	0.1	0.4	-	0.40	m	1	b	0.40	
19	구	균열	0.1	0.3	-	0.30	m	1	b	0.30	
20	구	균열	0.1	0.8	-	0.80	m	1	b	0.80	
21	구	균열	0.1	1.6	-	1.60	m	1	b	1.60	
22	구	균열	0.1	1.0	-	1.00	m	1	b	1.00	
23	구	균열	0.1	0.3	-	0.30	m	1	b	0.30	
24	구	균열	0.1	1.0	-	1.00	m	1	b	1.00	
25	구	균열	0.1	0.4	-	0.40	m	1	b	0.40	
26	구	균열	0.1	1.0	-	1.00	m	1	b	1.00	
27	구	균열	0.1	1.2	-	1.20	m	1	b	1.20	
28	구	균열	0.1	0.5	-	0.50	m	1	b	0.50	
29	구	균열	0.1	1.0	-	1.00	m	1	b	1.00	
30	구	균열	0.1	0.3	-	0.30	m	1	b	0.30	
31	구	균열	0.1	0.6	-	0.60	m	2	b	1.20	
32	구	균열	0.1	0.4	-	0.40	m	1	b	0.40	
33	구	균열	0.1	4.5	-	4.50	m	1	b	4.50	
34	구	균열	0.1	1.2	-	1.20	m	1	b	1.20	
35	구	균열	0.1	1.0	-	1.00	m	1	b	1.00	
36	구	균열	0.1	1.3	-	1.30	m	1	b	1.30	
37	구	균열	0.1	0.5	-	0.50	m	3	b	1.50	
38	구	균열	0.1	0.4	-	0.40	m	2	b	0.80	
39	구	균열	0.1	0.5	-	0.50	m	3	b	1.50	
40	구	균열	0.1	0.4	-	0.40	m	1	b	0.40	
41	구	균열	0.1	1.5	-	1.50	m	1	b	1.50	
42	구	균열	0.1	0.8	-	0.80	m	1	b	0.80	

주) 손상의 길이 및 너비는 「 m 」이며, 균열의 폭은 「 mm 」임

용역명 2016년 상반기 시설물 정기점검 용역

과업기간 2016. 04. 18 ~ 2016. 06. 30

발주처  신대구부산고속도로주식회사


용역사 (주)위드이앤오

도면번호 031

보 수 이 력			
	기 존 균 열		보 수(11. 상반기)
	신 규 균 열		보 수(11. 하반기)
	보수부위재균열		보 수(12. 상반기)
	보 수(기보수)		보 수(12. 하반기)
	보 수(08. 하반기)		보 수(13. 상반기)
	보 수(09. 상반기)		보 수(13. 하반기)
	보 수(09. 하반기)		보 수(14. 상반기)
	보 수(10. 상반기)		보 수(14. 하반기)
	보 수(10. 하반기)		보 수(15. 상반기)
			보 수(15. 하반기)

← 부 산

대 구 →

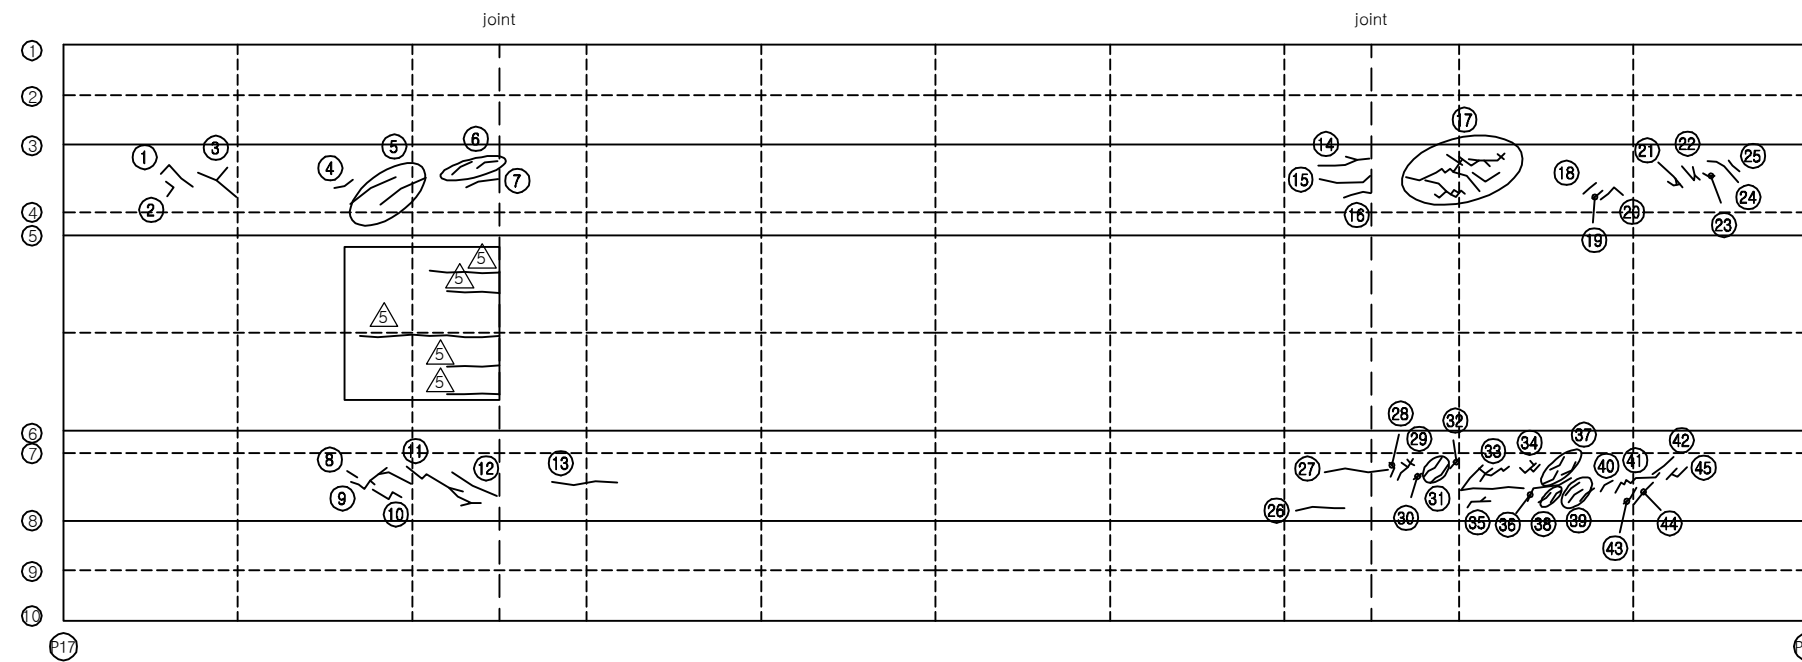


손 상 현 황 표


번호	신(N) 구(P)	손상내용	손상현황						결함 상대	손상 물량	비고
			폭	길이	너비	물량	단위	개소			
43	구	균열	0.1	0.6	-	0.60	m	1	b	0.60	
44	구	균열	0.1	0.7	-	0.70	m	1	b	0.70	
45	구	균열	0.1	0.8	-	0.80	m	1	b	0.80	
46											
47											
주) 손상의 길이 및 너비는 「 m 」 이며, 균열의 폭은 「 mm 」 임

KEY PLAN

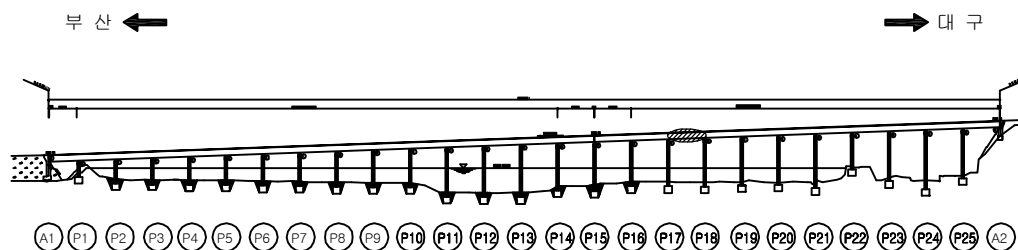

SECTION

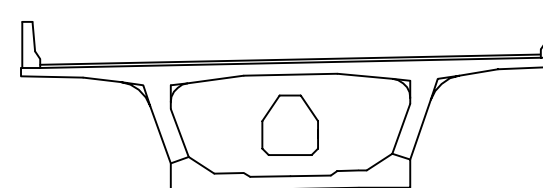


용역명	2016년 상반기 시설물 정기점검 용역
과업기간	2016. 04. 18 ~ 2016. 06. 30
발주처	신대구부산고속도로주식회사
용역사	(주)위드이앤오
도면번호	031

ID : 밀양대교(대구) - 주형외부 - S19 (1/2)

보 수 이 력			
	기 존 규 격		보 수(11. 하반기)
	신 규 규 격		보 수(12. 상반기)
	보수부위재규격		보 수(12. 하반기)
	보 수(기보수)		보 수(13. 상반기)
	보 수(08. 하반기)		보 수(13. 하반기)
	보 수(09. 상반기)		보 수(14. 상반기)
	보 수(09. 하반기)		보 수(14. 하반기)
	보 수(10. 상반기)		보 수(15. 상반기)
	보 수(10. 하반기)		보 수(15. 하반기)
	보 수(11. 상반기)		보 수(16. 상반기)

← 부 산

대 구 →

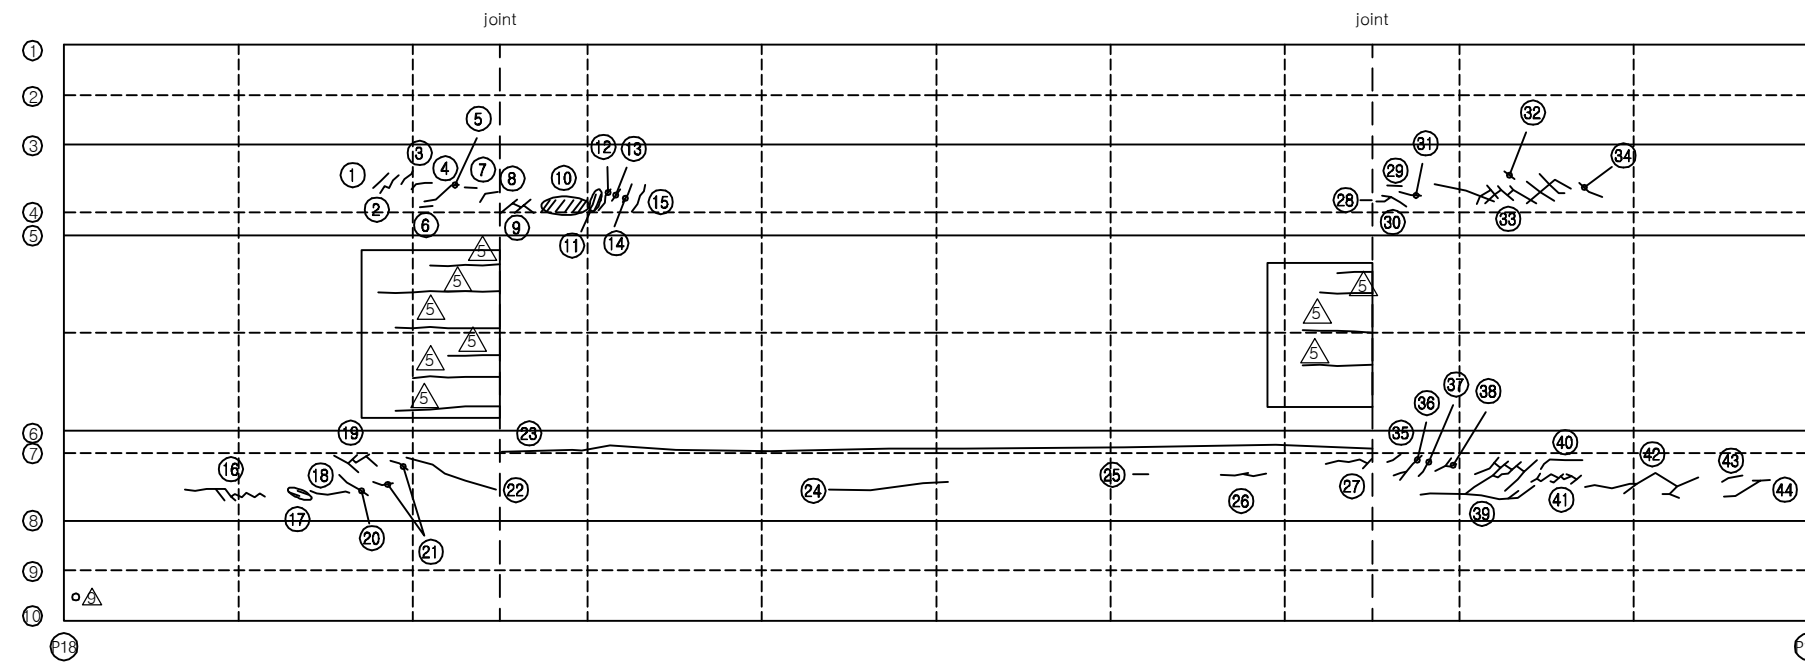


손 상 현 황 표


번호	신(N) 구(P)	손상내용	손상현황					결함 상태	손상 물량	비고
			폭	길이	너비	물량	단위			
1	구	균열	0.1	0.5	-	0.50	m	1	b	0.50
2	구	균열	0.1	0.7	-	0.70	m	1	b	0.70
3	구	균열	0.1	0.4	-	0.40	m	1	b	0.40
4	구	균열	0.1	0.5	-	0.50	m	1	b	0.50
5	구	균열	0.1	0.4	-	0.40	m	1	b	0.40
6	구	균열	0.1	0.3	-	0.30	m	1	b	0.30
7	구	균열	0.1	0.3	-	0.30	m	1	b	0.30
8	구	균열	0.1	0.5	-	0.50	m	1	b	0.50
9	구	균열	0.1	1.0	-	1.00	m	1	b	1.00
10	구	균열	0.1	0.3	-	0.30	m	6	b	1.80
11	구	균열	0.1	0.4	-	0.40	m	2	b	0.80
12	구	균열	0.1	0.6	-	0.60	m	1	b	0.60
13	구	균열	0.1	0.3	-	0.30	m	1	b	0.30
14	구	균열	0.1	0.5	-	0.50	m	1	b	0.50
15	구	균열	0.1	0.7	-	0.70	m	1	b	0.70
16	구	균열	0.1	3.2	-	3.20	m	1	b	3.20
17	구	균열	0.1	0.2	-	0.20	m	2	b	0.40
18	구	균열	0.1	0.9	-	0.90	m	1	b	0.90
19	구	균열	0.1	1.6	-	1.60	m	1	b	1.60
20	구	균열	0.1	0.8	-	0.80	m	1	b	0.80
21	구	균열	0.1	0.4	-	0.40	m	2	b	0.80
22	구	균열	0.1	2.3	-	2.30	m	1	b	2.30
23	구	균열	0.1	25.0	-	25.00	m	1	b	25.00
24	구	균열	0.1	3.0	-	3.00	m	1	b	3.00
25	구	균열	0.1	0.3	-	0.30	m	1	b	0.30
26	구	균열	0.1	0.6	-	0.60	m	2	b	1.20
27	구	균열	0.1	1.2	-	1.20	m	1	b	1.20
28	구	균열	0.1	0.2	-	0.20	m	1	b	0.20
29	구	균열	0.1	0.3	-	0.30	m	1	b	0.30
30	구	균열	0.1	1.0	-	1.00	m	1	b	1.00
31	구	균열	0.1	0.5	-	0.50	m	1	b	0.50
32	구	균열	0.1	0.3	-	0.30	m	1	b	0.30
33	구	균열	0.1	5.8	-	5.80	m	1	b	5.80
34	구	균열	0.1	0.6	-	0.60	m	1	b	0.60
35	구	균열	0.1	0.4	-	0.40	m	1	b	0.40
36	구	균열	0.1	0.8	-	0.80	m	1	b	0.80
37	구	균열	0.1	0.5	-	0.50	m	1	b	0.50
38	구	균열	0.1	0.6	-	0.60	m	1	b	0.60
39	구	균열	0.1	7.2	-	7.20	m	1	b	7.20
40	구	균열	0.1	1.0	-	1.00	m	1	b	1.00
41	구	균열	0.1	2.0	-	2.00	m	1	b	2.00
42	구	균열	0.1	2.5	-	2.50	m	1	b	2.50

주) 손상의 길이 및 너비는 「 m 」이며, 균열의 폭은 「 mm 」임

KEY PLAN

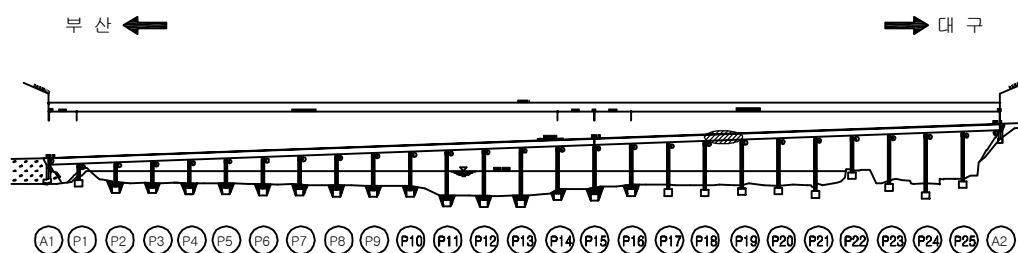

SECTION

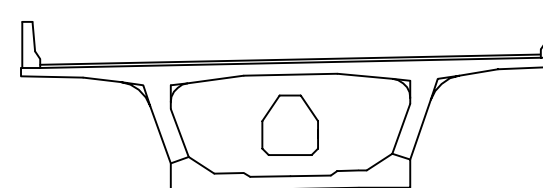


용역명	2016년 상반기 시설물 정기점검 용역
과업기간	2016. 04. 18 ~ 2016. 06. 30
발주처	신대구부산고속도로주식회사
용역사	(주)위드이앤오
도면번호	032

보 수 이 력			
	기 존 균 열		보 수(11. 상반기)
	신 규 균 열		보 수(11. 하반기)
	보수부위재균열		보 수(12. 상반기)
	보 수(기보수)		보 수(12. 하반기)
	보 수(08. 하반기)		보 수(13. 상반기)
	보 수(09. 상반기)		보 수(13. 하반기)
	보 수(09. 하반기)		보 수(14. 상반기)
	보 수(10. 상반기)		보 수(14. 하반기)
	보 수(10. 하반기)		보 수(15. 상반기)
			보 수(15. 하반기)

← 부 산

대 구 →

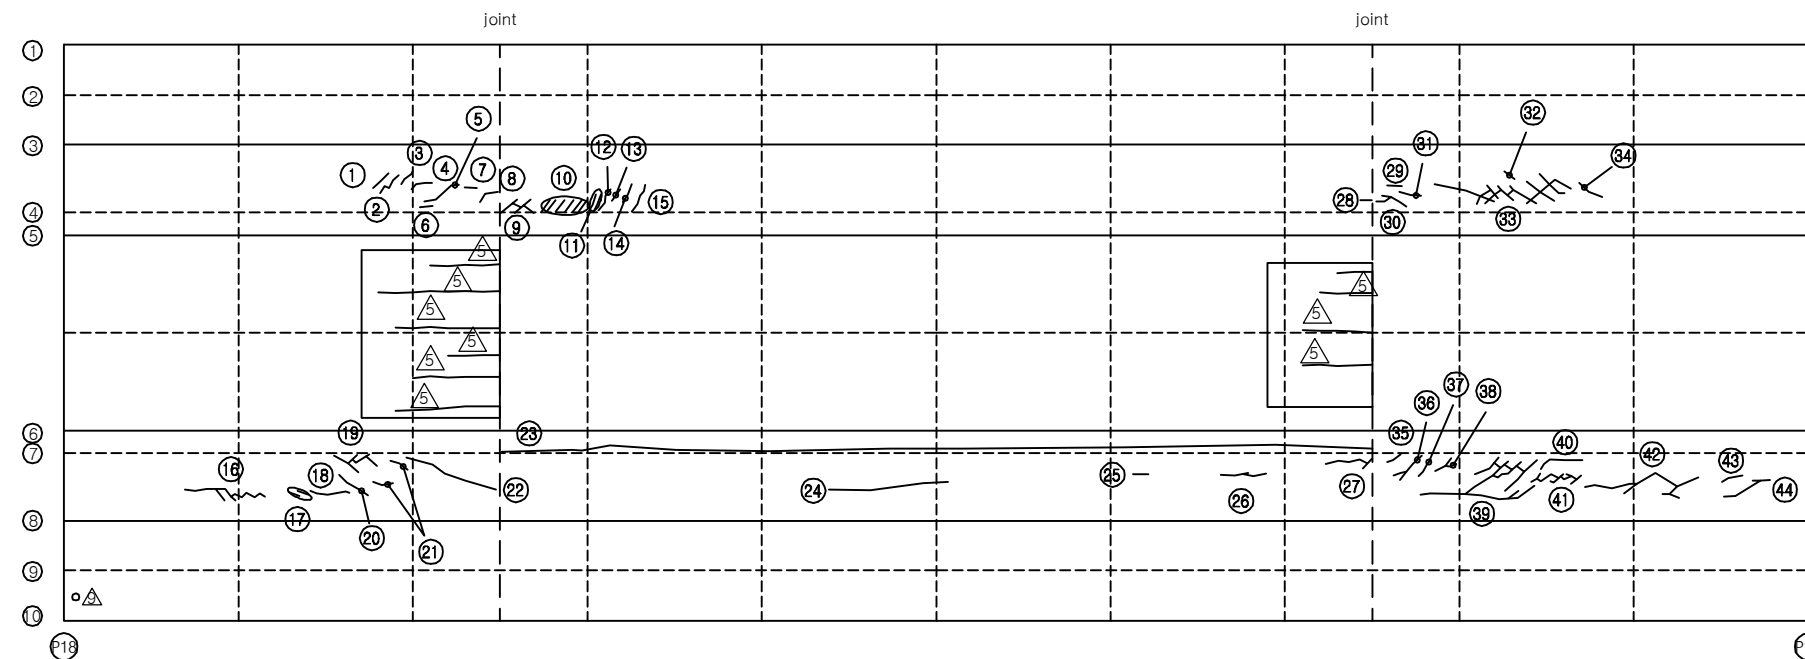


손 상 현 황 표


번호	신(N) 구(P)	손상내용	손상현황						결함 상대	손상 물량	비고
			폭	길이	너비	물량	단위	개소			
43	구	균열	0.1	0.5	-	0.50	m	1	b	0.50	
44	구	균열	0.1	1.0	-	1.00	m	1	b	1.00	
45											
46											
주) 손상의 길이 및 너비는 「 m 」이며, 균열의 폭은 「 mm 」임

KEY PLAN

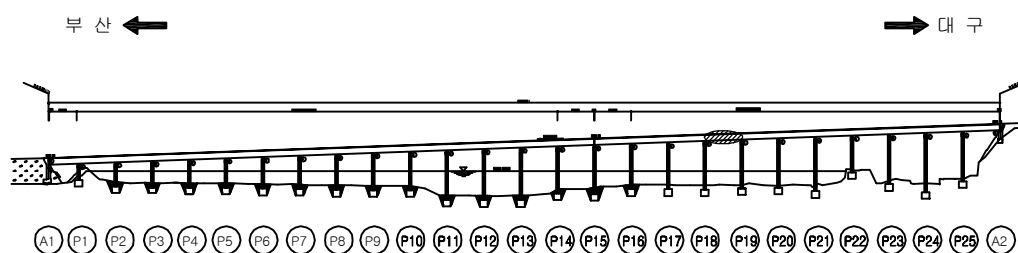

SECTION

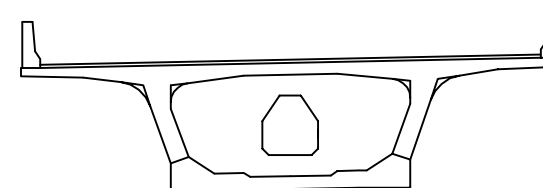


용역명	2016년 상반기 시설물 정기점검 용역
과업기간	2016. 04. 18 ~ 2016. 06. 30
발주처	신대구부산고속도로주식회사
용역사	(주)위드이앤오
도면번호	032

ID : 밀양대교(대구) - 주형외부 - S20

보 수 이 력			
	기 존 균 열		보 수(11. 하반기)
	신 규 균 열		보 수(12. 상반기)
	보수부위재균열		보 수(12. 하반기)
	보 수(기보수)		보 수(13. 상반기)
	보 수(08. 하반기)		보 수(13. 하반기)
	보 수(09. 상반기)		보 수(14. 상반기)
	보 수(09. 하반기)		보 수(14. 하반기)
	보 수(10. 상반기)		보 수(15. 상반기)
	보 수(10. 하반기)		보 수(15. 하반기)
	보 수(11. 상반기)		보 수(16. 상반기)

← 부 산

대 구 →

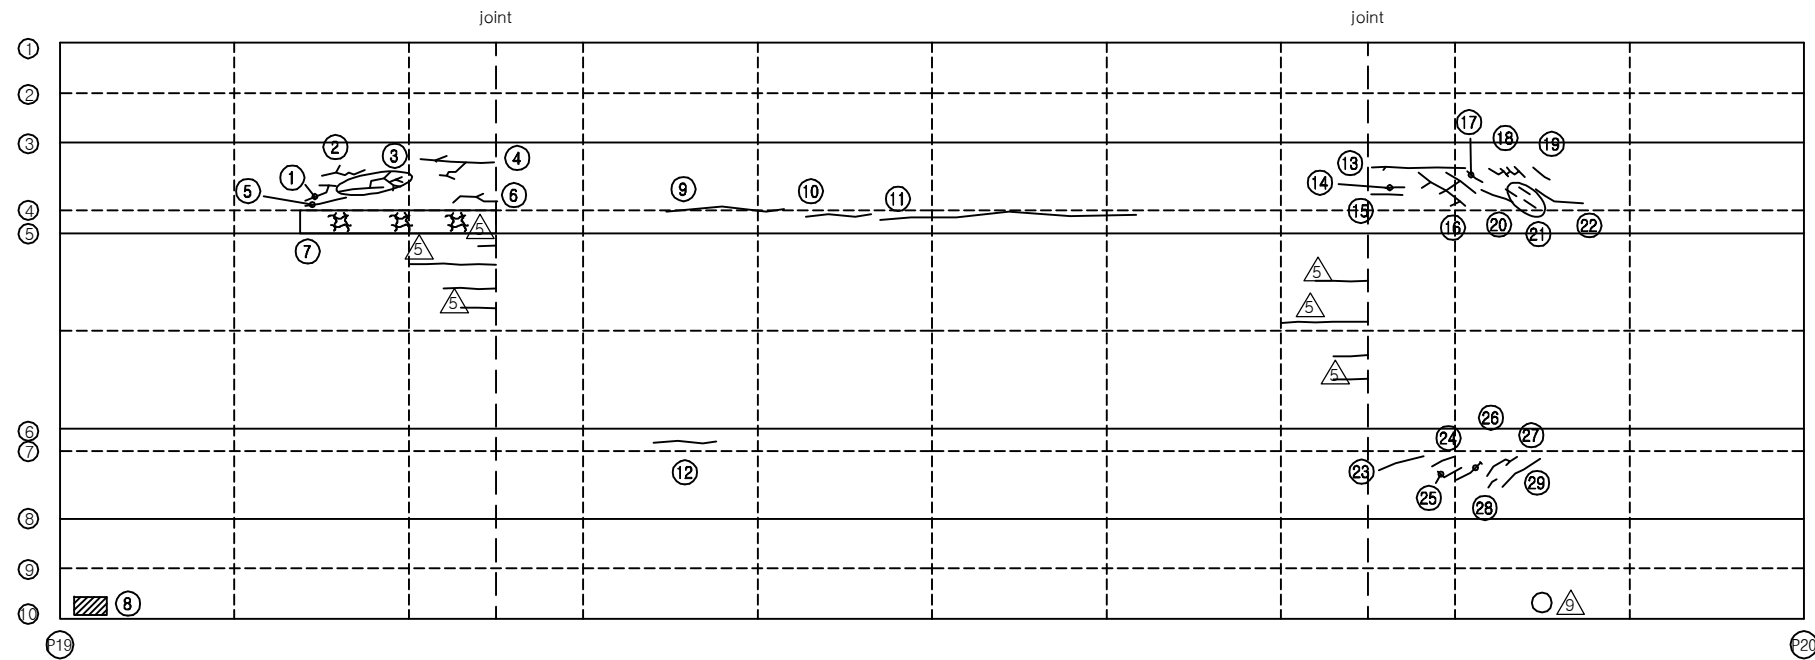


손 상 현 황 표


번호	신(N) 구(P)	손상내용	손상현황						결함 상태	손상 물량	비고
			폭	길이	너비	물량	단위	개소			
1	구	균열	0.1	1.1	-	1.10	m	1	b	1.10	
2	구	균열	0.1	1.2	-	1.20	m	1	b	1.20	
3	구	균열	0.1	2.5	-	2.50	m	1	b	2.50	
4	구	균열	0.1	3.2	-	3.20	m	1	b	3.20	
5	구	균열	0.1	1.0	-	1.00	m	1	b	1.00	
6	구	균열	0.1	1.3	-	1.30	m	1	b	1.30	
7	구	망상균열(경미)	-	7.3	0.7	5.11	m ²	1	b	5.11	
8	구	배수관 이음부 누수	-	-	-	1.00	EA	1	b	1.00	
9	구	균열	0.1	3.5	-	3.50	m	1	b	3.50	
10	구	균열	0.1	2.0	-	2.00	m	1	b	2.00	
11	구	균열	0.1	2.0	-	2.00	m	1	b	2.00	
12	구	균열	0.1	2.0	-	2.00	m	1	b	2.00	
13	구	균열	0.1	2.3	-	2.30	m	1	b	2.30	
14	구	균열	0.1	0.5	-	0.50	m	1	b	0.50	
15	구	균열	0.1	0.7	-	0.70	m	1	b	0.70	
16	구	보수부 재균열	0.1	3.0	-	3.00	m	1	b	3.00	
17	구	보수부 재균열	0.1	0.4	-	0.40	m	1	b	0.40	
18	구	보수부 재균열	0.1	1.4	-	1.40	m	1	b	1.40	
19	구	균열	0.1	0.5	-	0.50	m	1	b	0.50	
20	구	균열	0.1	0.8	-	0.80	m	1	b	0.80	
21	구	균열	0.1	0.3	-	0.30	m	3	b	0.90	
22	구	균열	0.1	1.2	-	1.20	m	1	b	1.20	
23	구	균열	0.1	0.9	-	0.90	m	1	b	0.90	
24	구	균열	0.1	0.5	-	0.50	m	1	b	0.50	
25	구	균열	0.1	0.6	-	0.60	m	1	b	0.60	
26	구	균열	0.1	0.6	-	0.60	m	1	b	0.60	
27	구	균열	0.1	1.2	-	1.20	m	1	b	1.20	
28	구	보수부 재균열	0.1	0.5	-	0.50	m	1	b	0.50	
29	구	보수부 재균열	0.1	1.2	-	1.20	m	1	b	1.20	
30											
31											
주) 손상의 길이 및 너비는 「 m 」 이며, 균열의 폭은 「 mm 」 임

KEY PLAN

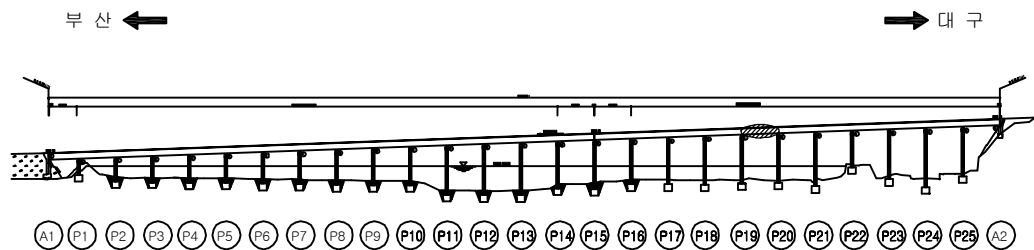

SECTION

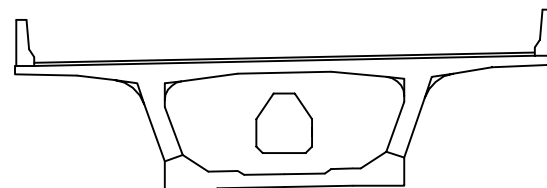


용역명	2016년 상반기 시설물 정기점검 용역
과업기간	2016. 04. 18 ~ 2016. 06. 30
발주처	신대구부산고속도로주식회사
용역사	(주)위드이앤오
도면번호	033

ID : 밀양대교(대구) - 주형외부 - S21

보 수 이 력			
	기 존 균 열		보 수(11. 하반기)
	신 규 균 열		보 수(12. 상반기)
	보수부위재균열		보 수(12. 하반기)
	보 수(기보수)		보 수(13. 상반기)
	보 수(08. 하반기)		보 수(13. 하반기)
	보 수(09. 상반기)		보 수(14. 상반기)
	보 수(09. 하반기)		보 수(14. 하반기)
	보 수(10. 상반기)		보 수(15. 상반기)
	보 수(10. 하반기)		보 수(15. 하반기)
	보 수(11. 상반기)		보 수(16. 상반기)

← 부 산

대 구 →

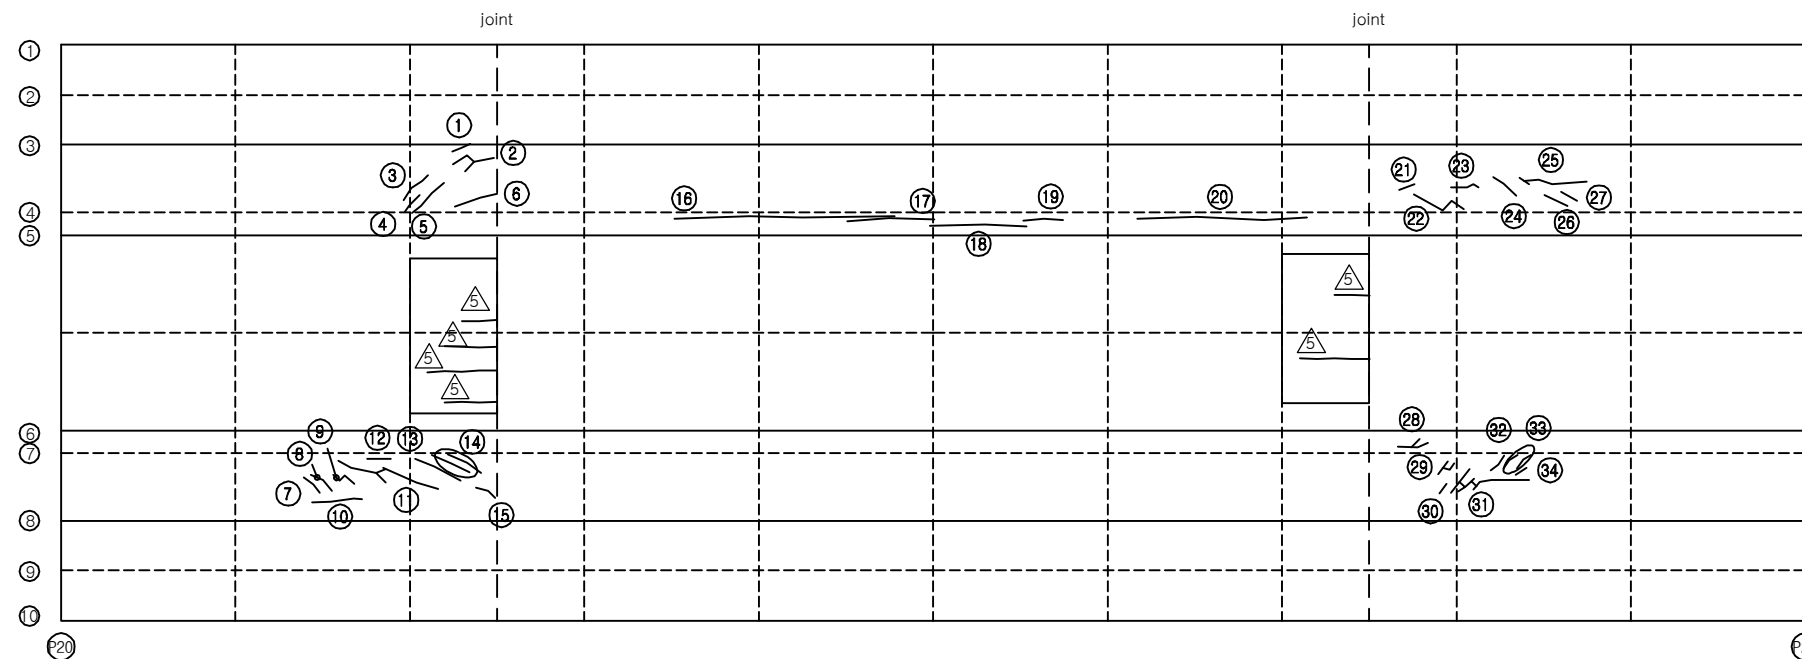


손 상 현 황 표


번호	신(N) 구(P)	손상내용	손상현황						결함 상태	손상 물량	비고
			폭	길이	너비	물량	단위	개소			
1	구	균열	0.1	0.5	-	0.50	m	1	b	0.50	
2	구	균열	0.1	1.2	-	1.20	m	1	b	1.20	
3	구	균열	0.1	0.8	-	0.80	m	1	b	0.80	
4	구	균열	0.1	0.6	-	0.60	m	1	b	0.60	
5	구	균열	0.1	1.0	-	1.00	m	1	b	1.00	
6	구	균열	0.1	1.0	-	1.00	m	1	b	1.00	
7	구	균열	0.1	0.5	-	0.50	m	1	b	0.50	
8	구	균열	0.1	0.6	-	0.60	m	1	b	0.60	
9	구	균열	0.1	0.6	-	0.60	m	1	b	0.60	
10	구	균열	0.1	1.2	-	1.20	m	1	b	1.20	
11	구	균열	0.1	2.0	-	2.00	m	1	b	2.00	
12	구	균열	0.1	0.5	-	0.50	m	1	b	0.50	
13	구	균열	0.1	1.2	-	1.20	m	1	b	1.20	
14	구	균열	0.1	0.9	-	0.90	m	2	b	1.80	
15	구	균열	0.1	0.5	-	0.50	m	1	b	0.50	
16	구	균열	0.1	7.0	-	7.00	m	1	b	7.00	
17	구	균열	0.1	2.5	-	2.50	m	1	b	2.50	
18	구	균열	0.1	2.0	-	2.00	m	1	b	2.00	
19	구	균열	0.1	1.5	-	1.50	m	1	b	1.50	
20	구	균열	0.1	6.0	-	6.00	m	1	b	6.00	
21	구	균열	0.1	0.4	-	0.40	m	1	b	0.40	
22	구	균열	0.1	1.5	-	1.50	m	1	b	1.50	
23	구	균열	0.1	0.5	-	0.50	m	1	b	0.50	
24	구	균열	0.1	0.7	-	0.70	m	1	b	0.70	
25	구	균열	0.1	1.8	-	1.80	m	1	b	1.80	
26	구	균열	0.1	0.6	-	0.60	m	1	b	0.60	
27	구	균열	0.1	0.2	-	0.20	m	1	b	0.20	
28	구	균열	0.1	1.0	-	1.00	m	1	b	1.00	
29	구	균열	0.1	0.6	-	0.60	m	1	b	0.60	
30	구	균열	0.1	0.3	-	0.30	m	1	b	0.30	
31	구	균열	0.1	2.9	-	2.90	m	1	b	2.90	
32	구	균열	0.1	0.5	-	0.50	m	1	b	0.50	
33	구	균열	0.1	0.4	-	0.40	m	2	b	0.80	
34	구	균열	0.1	0.3	-	0.30	m	1	b	0.30	
35											
36											
37											
38											
39											
40											
41											
42											

주) 손상의 길이 및 너비는 「 m 」이며, 균열의 폭은 「 mm 」임

KEY PLAN

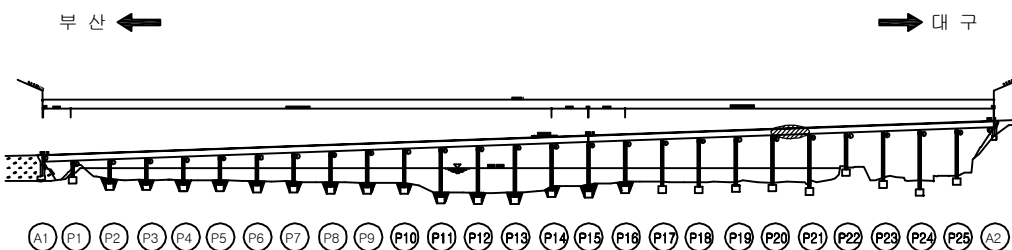

SECTION

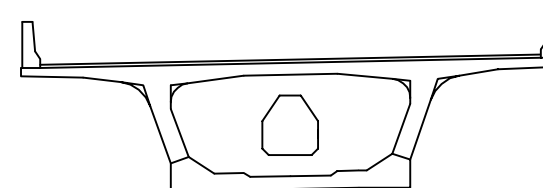


용역명	2016년 상반기 시설물 정기점검 용역
과업기간	2016. 04. 18 ~ 2016. 06. 30
발주처	신대구부산고속도로주식회사
용역사	(주)위드이앤오
도면번호	034

ID : 밀양대교(대구) - 주형외부 - S22

보 수 이 력			
	기 존 균 열		보 수(11. 하반기)
	신 규 균 열		보 수(12. 상반기)
	보수부위재균열		보 수(12. 하반기)
	보 수(기보수)		보 수(13. 상반기)
	보 수(08. 하반기)		보 수(13. 하반기)
	보 수(09. 상반기)		보 수(14. 상반기)
	보 수(09. 하반기)		보 수(14. 하반기)
	보 수(10. 상반기)		보 수(15. 상반기)
	보 수(10. 하반기)		보 수(15. 하반기)
	보 수(11. 상반기)		보 수(16. 상반기)

← 부 산

대 구 →

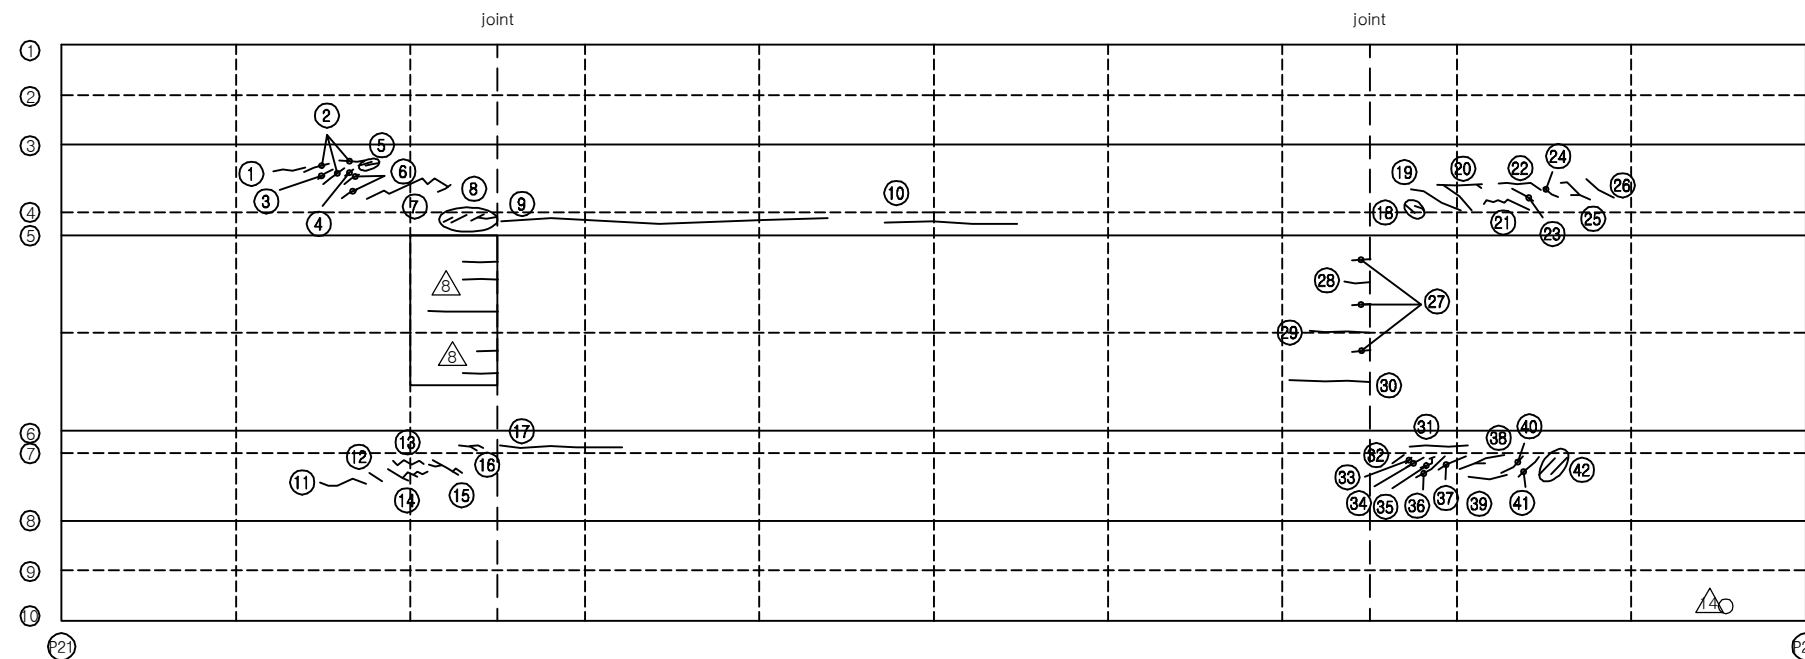


손 상 현 황 표


번호	신(N) 구(P)	손상내용	손상현황					결함 상태	손상 물량	비고
			폭	길이	너비	물량	단위			
1	구	균열	0.1	0.8	-	0.80	m	1	b	0.80
2	구	균열	0.1	0.6	-	0.60	m	3	b	1.80
3	구	균열	0.1	0.4	-	0.40	m	1	b	0.40
4	구	균열	0.1	0.2	-	0.20	m	1	b	0.20
5	구	균열	0.1	0.3	-	0.30	m	1	b	0.30
6	구	균열	0.1	0.4	-	0.40	m	2	b	0.80
7	구	균열	0.1	2.0	-	2.00	m	1	b	2.00
8	구	균열	0.1	1.3	-	1.30	m	1	b	1.30
9	구	균열	0.1	10.0	-	10.00	m	1	b	10.00
10	구	균열	0.1	3.2	-	3.20	m	1	b	3.20
11	구	균열	0.1	1.2	-	1.20	m	1	b	1.20
12	구	균열	0.1	0.3	-	0.30	m	1	b	0.30
13	구	균열	0.1	0.9	-	0.90	m	1	b	0.90
14	구	균열	0.1	1.5	-	1.50	m	1	b	1.50
15	구	균열	0.1	2.0	-	2.00	m	1	b	2.00
16	구	균열	0.1	0.6	-	0.60	m	1	b	0.60
17	구	균열	0.1	3.0	-	3.00	m	1	b	3.00
18	구	균열	0.1	0.4	-	0.40	m	2	b	0.80
19	구	균열	0.1	1.3	-	1.30	m	1	b	1.30
20	구	균열	0.1	2.3	-	2.30	m	1	b	2.30
21	구	균열	0.1	1.2	-	1.20	m	1	b	1.20
22	구	균열	0.1	1.1	-	1.10	m	1	b	1.10
23	구	균열	0.1	0.6	-	0.60	m	1	b	0.60
24	구	균열	0.1	0.4	-	0.40	m	1	b	0.40
25	구	균열	0.1	1.2	-	1.20	m	1	b	1.20
26	구	균열	0.1	0.8	-	0.80	m	1	b	0.80
27	구	균열	0.1	0.4	-	0.40	m	3	b	1.20
28	구	균열	0.1	0.6	-	0.60	m	1	b	0.60
29	구	균열	0.1	1.4	-	1.40	m	1	b	1.40
30	구	균열	0.1	2.0	-	2.00	m	1	b	2.00
31	구	균열	0.1	1.2	-	1.20	m	1	b	1.20
32	구	균열	0.1	0.4	-	0.40	m	1	b	0.40
33	구	균열	0.1	0.2	-	0.20	m	1	b	0.20
34	구	균열	0.1	0.4	-	0.40	m	1	b	0.40
35	구	균열	0.1	0.3	-	0.30	m	1	b	0.30
36	구	균열	0.1	0.9	-	0.90	m	1	b	0.90
37	구	균열	0.1	0.7	-	0.70	m	1	b	0.70
38	구	균열	0.1	1.3	-	1.30	m	1	b	1.30
39	구	균열	0.1	0.9	-	0.90	m	1	b	0.90
40	구	균열	0.1	0.6	-	0.60	m	1	b	0.60
41	구	균열	0.1	0.7	-	0.70	m	1	b	0.70
42	구	균열	0.1	0.5	-	0.50	m	2	b	1.00

주) 손상의 길이 및 너비는 「 m 」이며, 균열의 폭은 「 mm 」임

KEY PLAN
















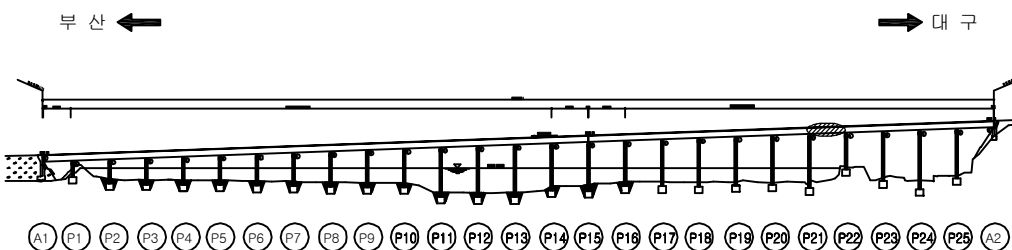


SECTION

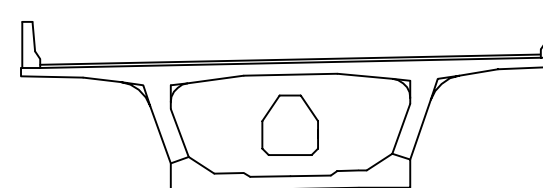


용역명	2016년 상반기 시설물 정기점검 용역
과업기간	2016. 04. 18 ~ 2016. 06. 30
발주처	신대구부산고속도로주식회사
용역사	(주)위드이앤오
도면번호	035

ID : 밀양대교(대구) - 주형외부 - S23

                보 수 이 력			
	기 존 규 격		보 수(11. 하반기)
	신 규 규 격		보 수(12. 상반기)
	보수부위재규격		보 수(12. 하반기)
	보 수(기보수)		보 수(13. 상반기)
	보 수(08. 하반기)		보 수(13. 하반기)
	보 수(09. 상반기)		보 수(14. 상반기)
	보 수(09. 하반기)		보 수(14. 하반기)
	보 수(10. 상반기)		보 수(15. 상반기)
	보 수(10. 하반기)		보 수(15. 하반기)
	보 수(11. 상반기)		보 수(16. 상반기)

← 부 산

대 구 →

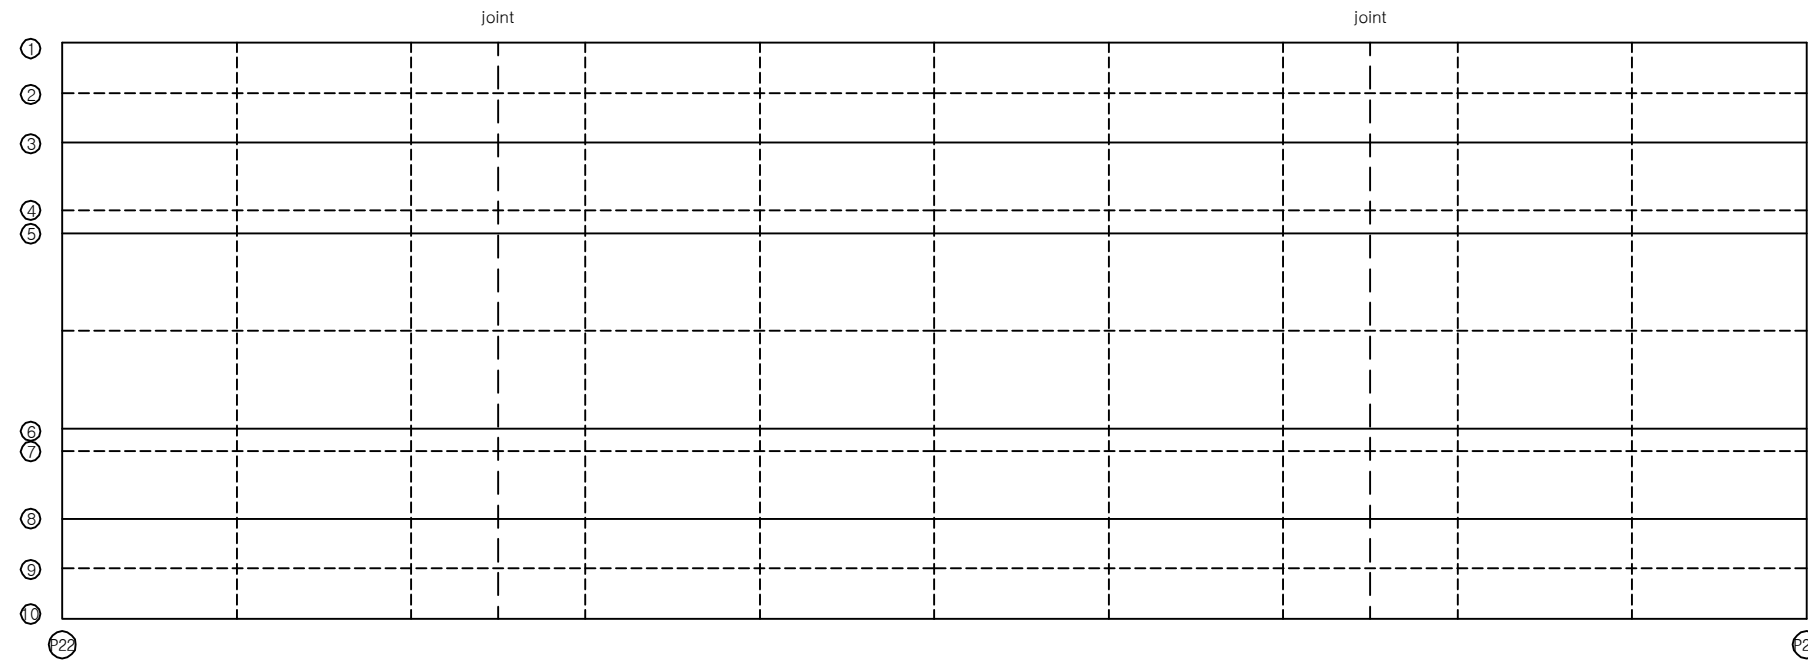


손 상 현 황 표


번호	신(N) 구(P)	손상내용	손상현황						결함 상대	손상 물량	비고
			폭	길이	너비	물량	단위	개소			
1											
2											
주) 손상의 길이 및 너비는 「 m 」이며, 균열의 폭은 「 mm 」임

KEY PLAN

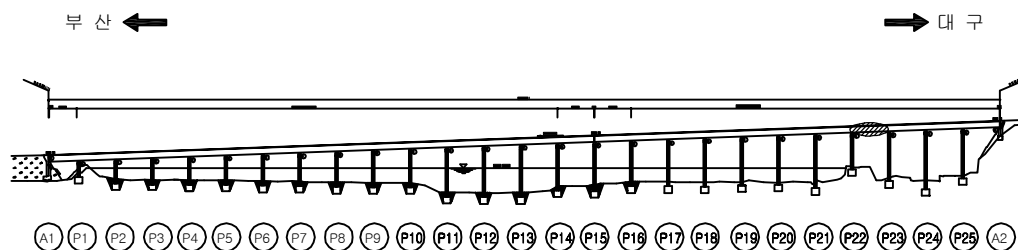

SECTION

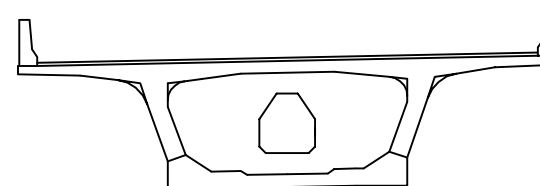

용역명	2016년 상반기 시설물 정기점검 용역
과업기간	2016. 04. 18 ~ 2016. 06. 30
발주처	 신대구부산고속도로주식회사
용역사	(주)위드이앤오
도면번호	036

ID : 밀양대교(대구) - 주형외부 - S24

보 수 이 력			
	기 존 균 열		보 수(11. 하반기)
	신 규 균 열		보 수(12. 상반기)
	보수부위재균열		보 수(12. 하반기)
	보 수(기보수)		보 수(13. 상반기)
	보 수(08. 하반기)		보 수(13. 하반기)
	보 수(09. 상반기)		보 수(14. 상반기)
	보 수(09. 하반기)		보 수(14. 하반기)
	보 수(10. 상반기)		보 수(15. 상반기)
	보 수(10. 하반기)		보 수(15. 하반기)
	보 수(11. 상반기)		보 수(16. 상반기)


← 부 산

대 구 →


손 상 현 황 표

번호	신(N) 구(P)	손상내용	손상현황						결함 상대	손상 물량	비고
			폭	길이	너비	물량	단위	개소			
1	구	균열	0.1	1.5	-	1.50	m	1	b	1.50	
2	구	균열	0.1	1.2	-	1.20	m	1	b	1.20	
3	구	균열	0.1	0.5	-	0.50	m	1	b	0.50	
4	구	균열	0.1	0.7	-	0.70	m	1	b	0.70	
5											
6											
주) 손상의 길이 및 너비는 「 m 」 이며, 균열의 폭은 「 mm 」 임

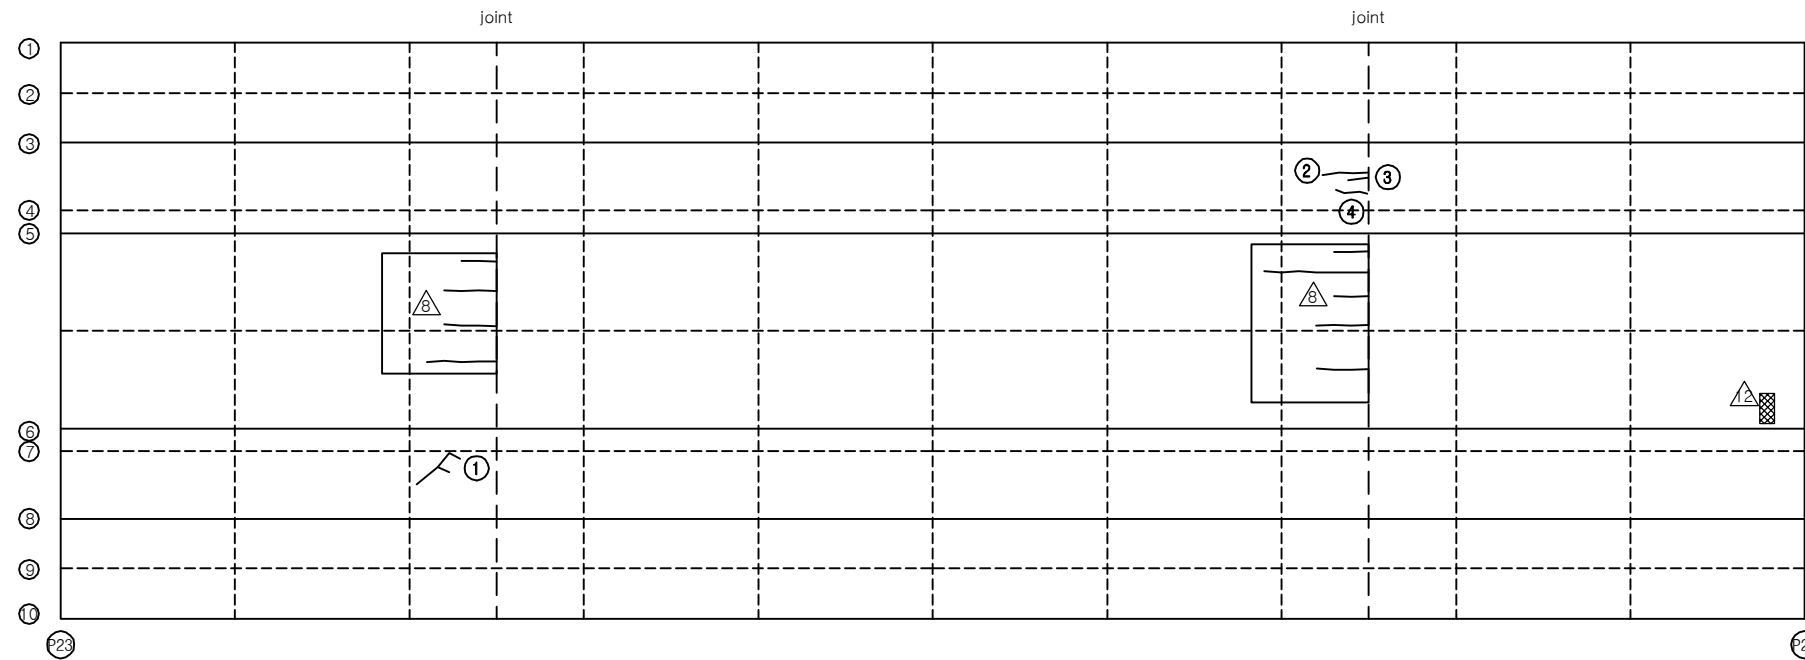

KEY PLAN

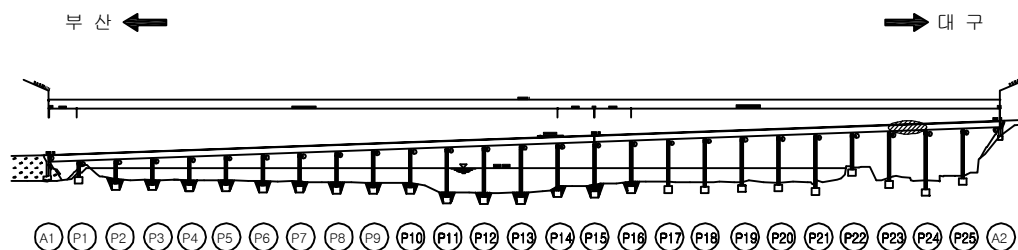

SECTION

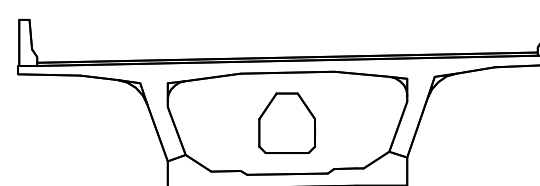

용역명	2016년 상반기 시설물 정기점검 용역
과업기간	2016. 04. 18 ~ 2016. 06. 30
발주처	신대구부산고속도로주식회사
용역사	(주)위드이앤오
도면번호	037

ID : 밀양대교(대구) - 주형외부 - S25

보 수 이 력			
	기 존 균 열		보 수(11. 하반기)
	신 규 균 열		보 수(12. 상반기)
	보수부위재균열		보 수(12. 하반기)
	보 수(기보수)		보 수(13. 상반기)
	보 수(08. 하반기)		보 수(13. 하반기)
	보 수(09. 상반기)		보 수(14. 상반기)
	보 수(09. 하반기)		보 수(14. 하반기)
	보 수(10. 상반기)		보 수(15. 상반기)
	보 수(10. 하반기)		보 수(15. 하반기)
	보 수(11. 상반기)		보 수(16. 상반기)


← 부 산

대 구 →


손 상 현 황 표

번호	신(N) 구(P)	손상내용	손상현황						결함 상대	손상 물량	비고
			폭	길이	너비	물량	단위	개소			
1	구	균열	0.1	1.0	-	1.00	m	1	b	1.00	
2	구	균열	0.1	5.5	-	5.50	m	1	b	5.50	
3	구	균열	0.1	2.6	-	2.60	m	1	b	2.60	
4											
5											
주) 손상의 길이 및 너비는 「 m 」 이며, 균열의 폭은 「 mm 」 임

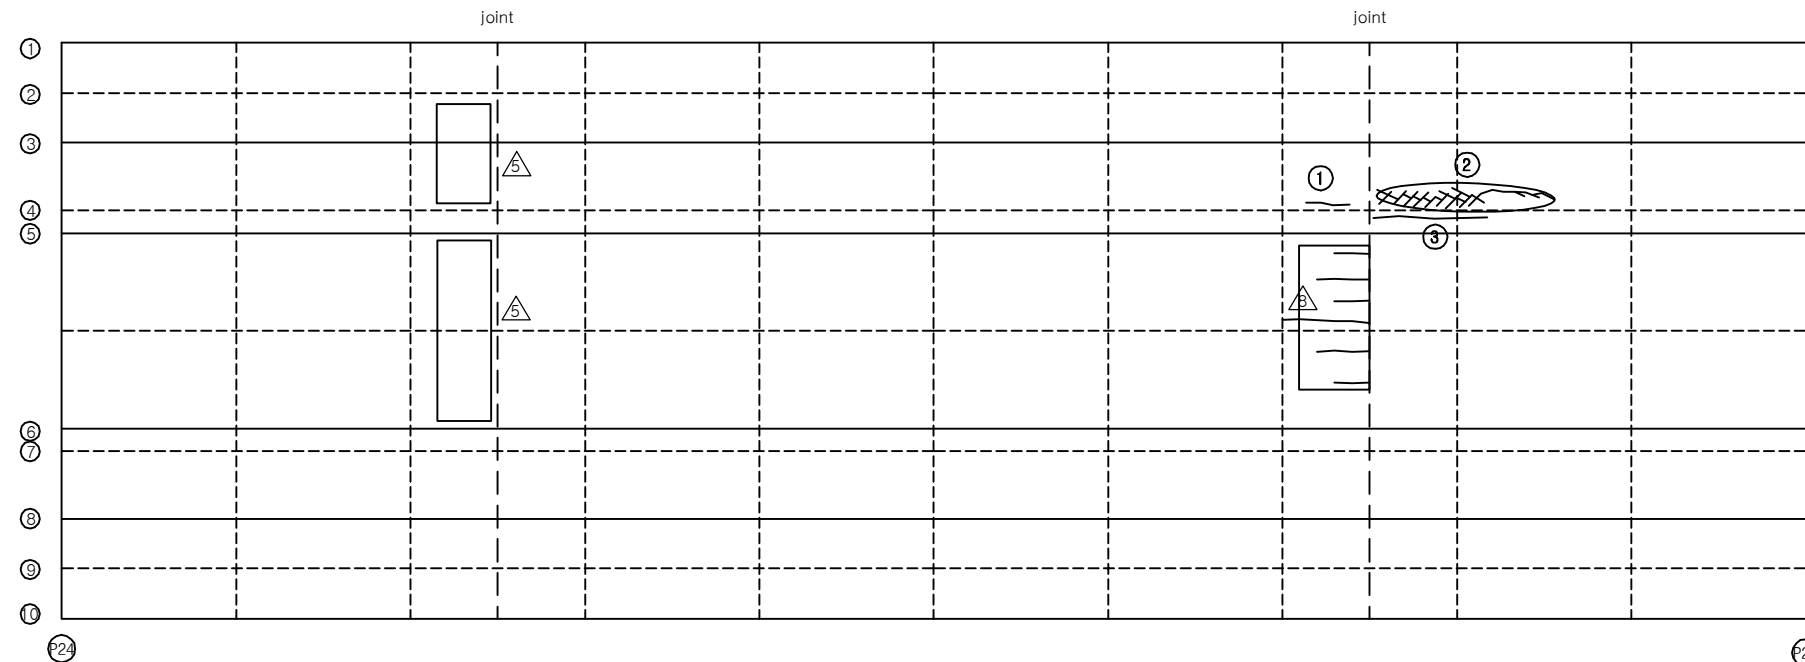

KEY PLAN

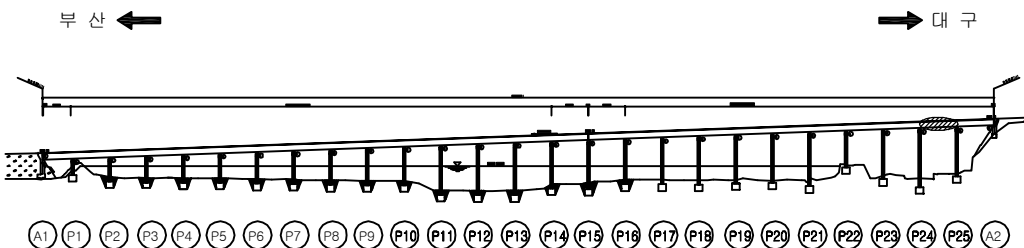

SECTION

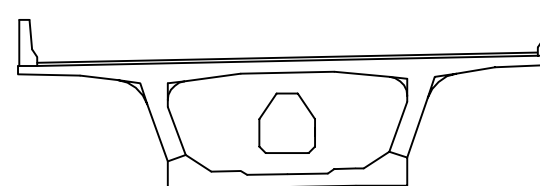


용역명	2016년 상반기 시설물 정기점검 용역
과업기간	2016. 04. 18 ~ 2016. 06. 30
발주처	신대구부산고속도로주식회사
용역사	(주)위드이앤오
도면번호	038


ID : 밀양대교(대구) - 주형외부 - S26

← 부 산


대 구 →

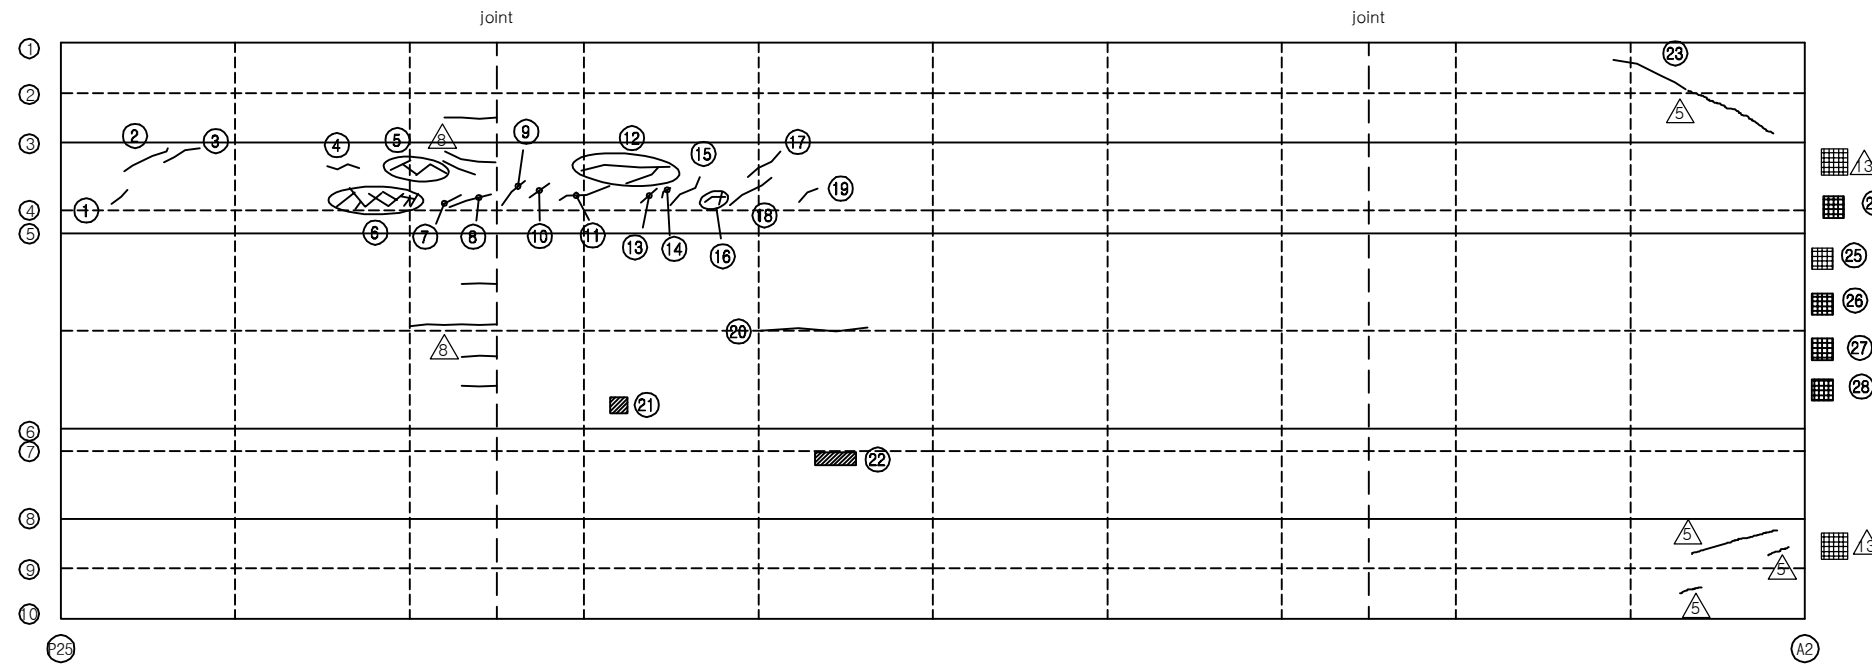

KEY PLAN

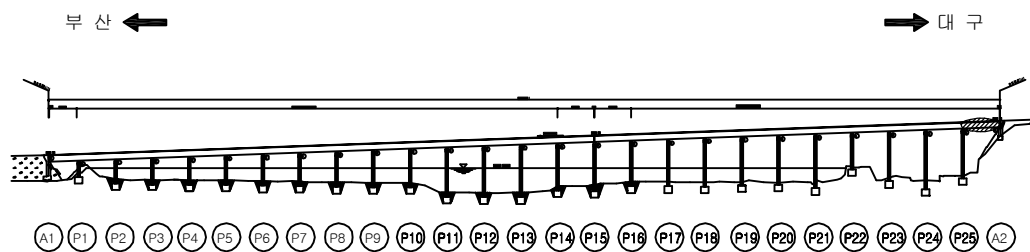

SECTION

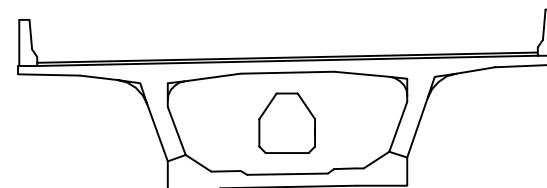

보 수 이 력

기 존 균 열	보 수(11. 하반기)
신 규 균 열	보 수(12. 상반기)
보 수부위재균열	보 수(12. 하반기)
보 수(기보수)	보 수(13. 상반기)
보 수(08. 하반기)	보 수(13. 하반기)
보 수(09. 상반기)	보 수(14. 상반기)
보 수(09. 하반기)	보 수(14. 하반기)
보 수(10. 상반기)	보 수(15. 상반기)
보 수(10. 하반기)	보 수(15. 하반기)
보 수(11. 상반기)	보 수(16. 상반기)

손 상 현 황 표

번호	신(N) 구(P)	손상내용	손상현황						결함 상태	손상 물량	비고
			폭	길이	너비	물량	단위	개소			
1	구	균열	0.1	0.5	-	0.50	m	1	b	0.50	
2	구	균열	0.1	1.2	-	1.20	m	1	b	1.20	
3	구	균열	0.1	1.0	-	1.00	m	1	b	1.00	
4	구	균열	0.1	0.8	-	0.80	m	1	b	0.80	
5	구	균열	0.1	1.4	-	1.40	m	1	b	1.40	
6	구	균열	0.1	4.5	-	4.50	m	1	b	4.50	
7	구	균열	0.1	0.5	-	0.50	m	1	b	0.50	
8	구	균열	0.1	1.2	-	1.20	m	1	b	1.20	
9	구	균열	0.1	0.9	-	0.90	m	1	b	0.90	
10	구	균열	0.1	0.5	-	0.50	m	1	b	0.50	
11	구	균열	0.1	1.2	-	1.20	m	1	b	1.20	
12	구	균열	0.1	2.8	-	2.80	m	1	b	2.80	
13	구	균열	0.1	0.5	-	0.50	m	1	b	0.50	
14	구	균열	0.1	0.3	-	0.30	m	1	b	0.30	
15	구	균열	0.1	1.0	-	1.00	m	1	b	1.00	
16	구	균열	0.1	0.8	-	0.80	m	1	b	0.80	
17	구	균열	0.1	1.0	-	1.00	m	1	b	1.00	
18	구	균열	0.1	1.1	-	1.10	m	1	b	1.10	
19	구	균열	0.1	0.5	-	0.50	m	1	b	0.50	
20	구	균열	0.1	2.5	-	2.50	m	1	b	2.50	
21	구	파손(환기구 주위)	-	0.2	0.2	0.04	m ²	1	b	0.04	
22	구	철근노출	-	0.4	0.2	0.08	m ²	1	c	0.08	
23	구	균열	0.2	2.0	-	2.00	m	1	c	2.00	
24	구	신축이음하부 볼트 탈락	-	-	-	1.00	EA	3	c	3.00	
25	구	신축이음하부 볼트 탈락	-	-	-	1.00	EA	4	c	4.00	
26	구	신축이음하부 볼트 탈락	-	-	-	1.00	EA	2	c	2.00	
27	구	신축이음하부 볼트 탈락	-	-	-	1.00	EA	2	c	2.00	
28	구	신축이음하부 볼트 탈락	-	-	-	1.00	EA	2	c	2.00	
29											
30											
주) 손상의 길이 및 너비는 「 m 」 이며, 균열의 폭은 「 mm 」 임

용역명 2016년 상반기 시설물 정기점검 용역

과업기간 2016. 04. 18 ~ 2016. 06. 30

발주처 신대구부산고속도로주식회사

용역사 (주)위드이앤오






도면번호 039

ID : 밀양대교(대구) - 주형내부 - S1


보수 이력			
	기 존 균열		보 수(11. 하반기)
	신 규 균열		보 수(12. 상반기)
	보수부위재균열		보 수(12. 하반기)
	보 수(기보수)		보 수(13. 상반기)
	보 수(08. 하반기)		보 수(13. 하반기)
	보 수(09. 상반기)		보 수(14. 상반기)
	보 수(09. 하반기)		보 수(14. 하반기)
	보 수(10. 상반기)		보 수(15. 상반기)
	보 수(10. 하반기)		보 수(15. 하반기)
	보 수(11. 상반기)		보 수(16. 상반기)

← 부 산

대 구 →

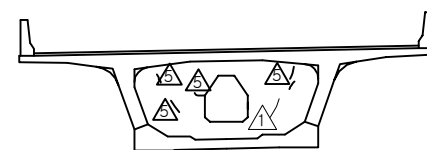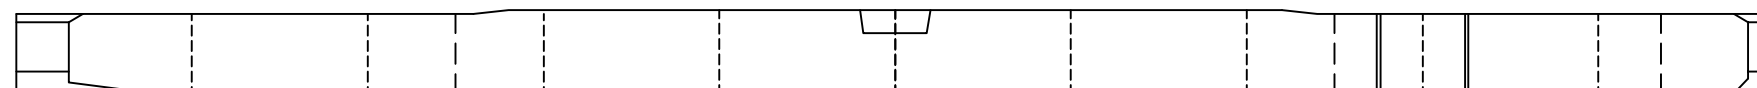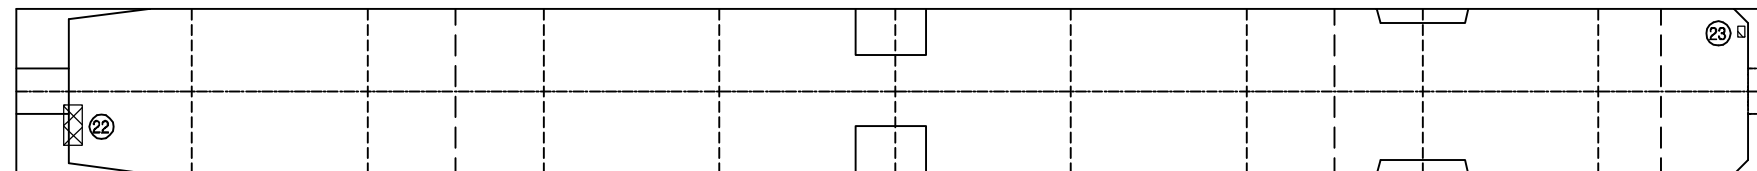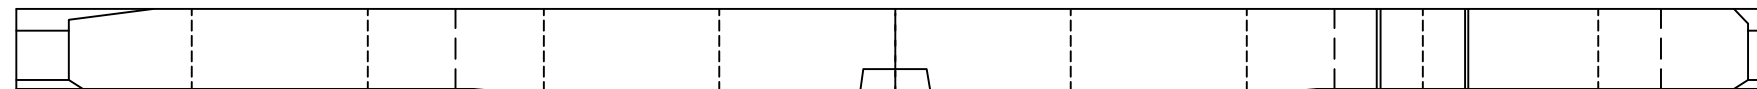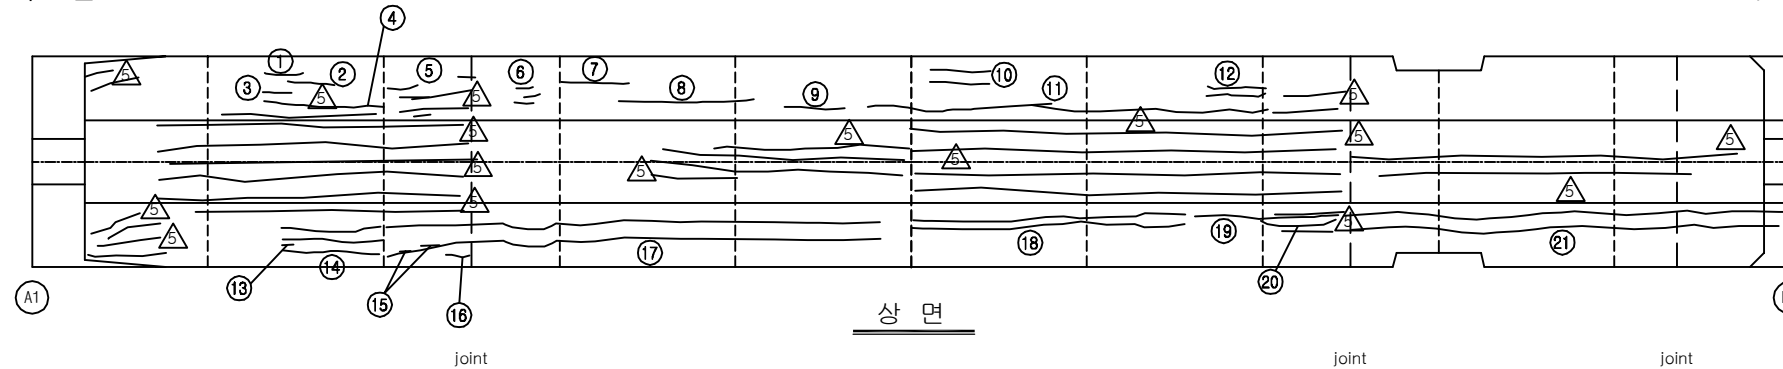

부산측

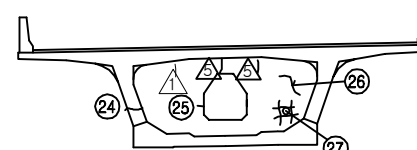


대구측

손상 현황 표


번호	신(N) 구(P)	손상내용	손상현황						결함 상태	손상 물량	비고
			폭	길이	너비	물량	단위	개소			
1	구	균열	0.1	0.5	-	0.50	m	1	b	0.50	
2	구	균열	0.1	1.1	-	1.10	m	1	b	1.10	
3	구	균열	0.1	0.3	-	0.30	m	1	b	0.30	
4	구	균열	0.1	3.5	-	3.50	m	1	b	3.50	
5	구	균열	0.1	0.8	-	0.80	m	4	b	3.20	
6	구	균열	0.1	0.1	-	0.10	m	3	b	0.30	
7	구	균열	0.1	2.5	-	2.50	m	1	b	2.50	
8	구	균열	0.1	3.5	-	3.50	m	1	b	3.50	
9	구	균열	0.1	1.5	-	1.50	m	1	b	1.50	
10	구	균열	0.1	0.5	-	0.50	m	2	b	1.00	
11	구	균열	0.1	9.0	-	9.00	m	1	b	9.00	
12	구	균열	0.1	2.0	-	2.00	m	2	b	4.00	
13	구	균열	0.1	0.2	-	0.20	m	1	b	0.20	
14	구	균열	0.1	3.5	-	3.50	m	3	b	10.50	
15	구	균열	0.1	0.3	-	0.30	m	2	b	0.60	
16	구	균열	0.1	0.4	-	0.40	m	1	b	0.40	
17	구	균열	0.1	11.0	-	11.00	m	2	b	22.00	
18	구	균열	0.1	5.0	-	5.00	m	2	b	10.00	
19	구	균열	0.1	3.0	-	3.00	m	1	b	3.00	
20	구	균열	0.1	1.5	-	1.50	m	1	b	1.50	
21	구	균열	0.1	13.0	-	13.00	m	2	b	26.00	
22	구	이물질 퇴적	-	0.2	0.5	0.10	m ²	1	b	0.10	
23	구	이물질 퇴적	-	0.1	0.1	0.01	m ²	1	b	0.01	
24	구	균열	0.2	0.6	-	0.60	m	1	c	0.60	
25	구	균열	0.2	0.2	-	0.20	m	1	c	0.20	
26	구	균열	0.2	1.0	-	1.00	m	1	c	1.00	
27	구	망상균열	-	0.3	0.4	0.12	m ²	1	b	0.12	
28											
29											
주) 손상의 길이 및 너비는 「 m 」이며, 균열의 폭은 「 mm 」임

KEY PLAN

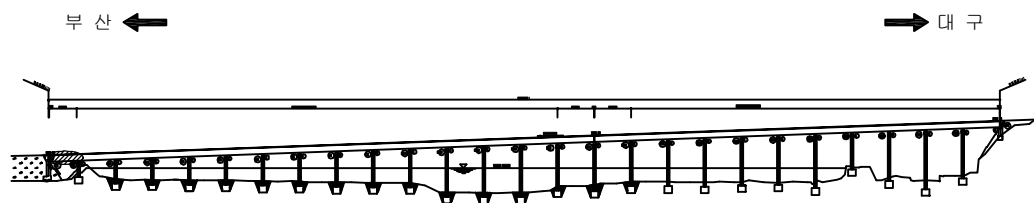

SECTION

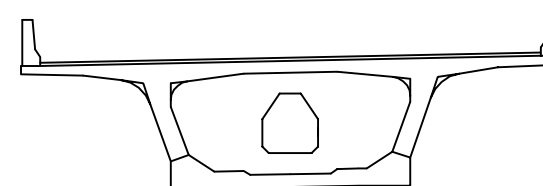


용역명	2016년 상반기 시설물 정기점검 용역
과업기간	2016. 04. 18 ~ 2016. 06. 30
발주처	신대구부산고속도로주식회사
용역사	(주)위드이앤오
도면번호	040

ID : 밀양대교(대구) - 주형내부 - S2

보수 이력			
	기 존 균열		보 수 (11. 하반기)
	신 구 균열		보 수 (12. 상반기)
	보수부위재균열		보 수 (12. 하반기)
	보 수 (기보수)		보 수 (13. 상반기)
	보 수 (08. 하반기)		보 수 (13. 하반기)
	보 수 (09. 상반기)		보 수 (14. 상반기)
	보 수 (09. 하반기)		보 수 (14. 하반기)
	보 수 (10. 상반기)		보 수 (15. 상반기)
	보 수 (10. 하반기)		보 수 (15. 하반기)
	보 수 (11. 상반기)		보 수 (16. 상반기)

← 부 산

대 구 →

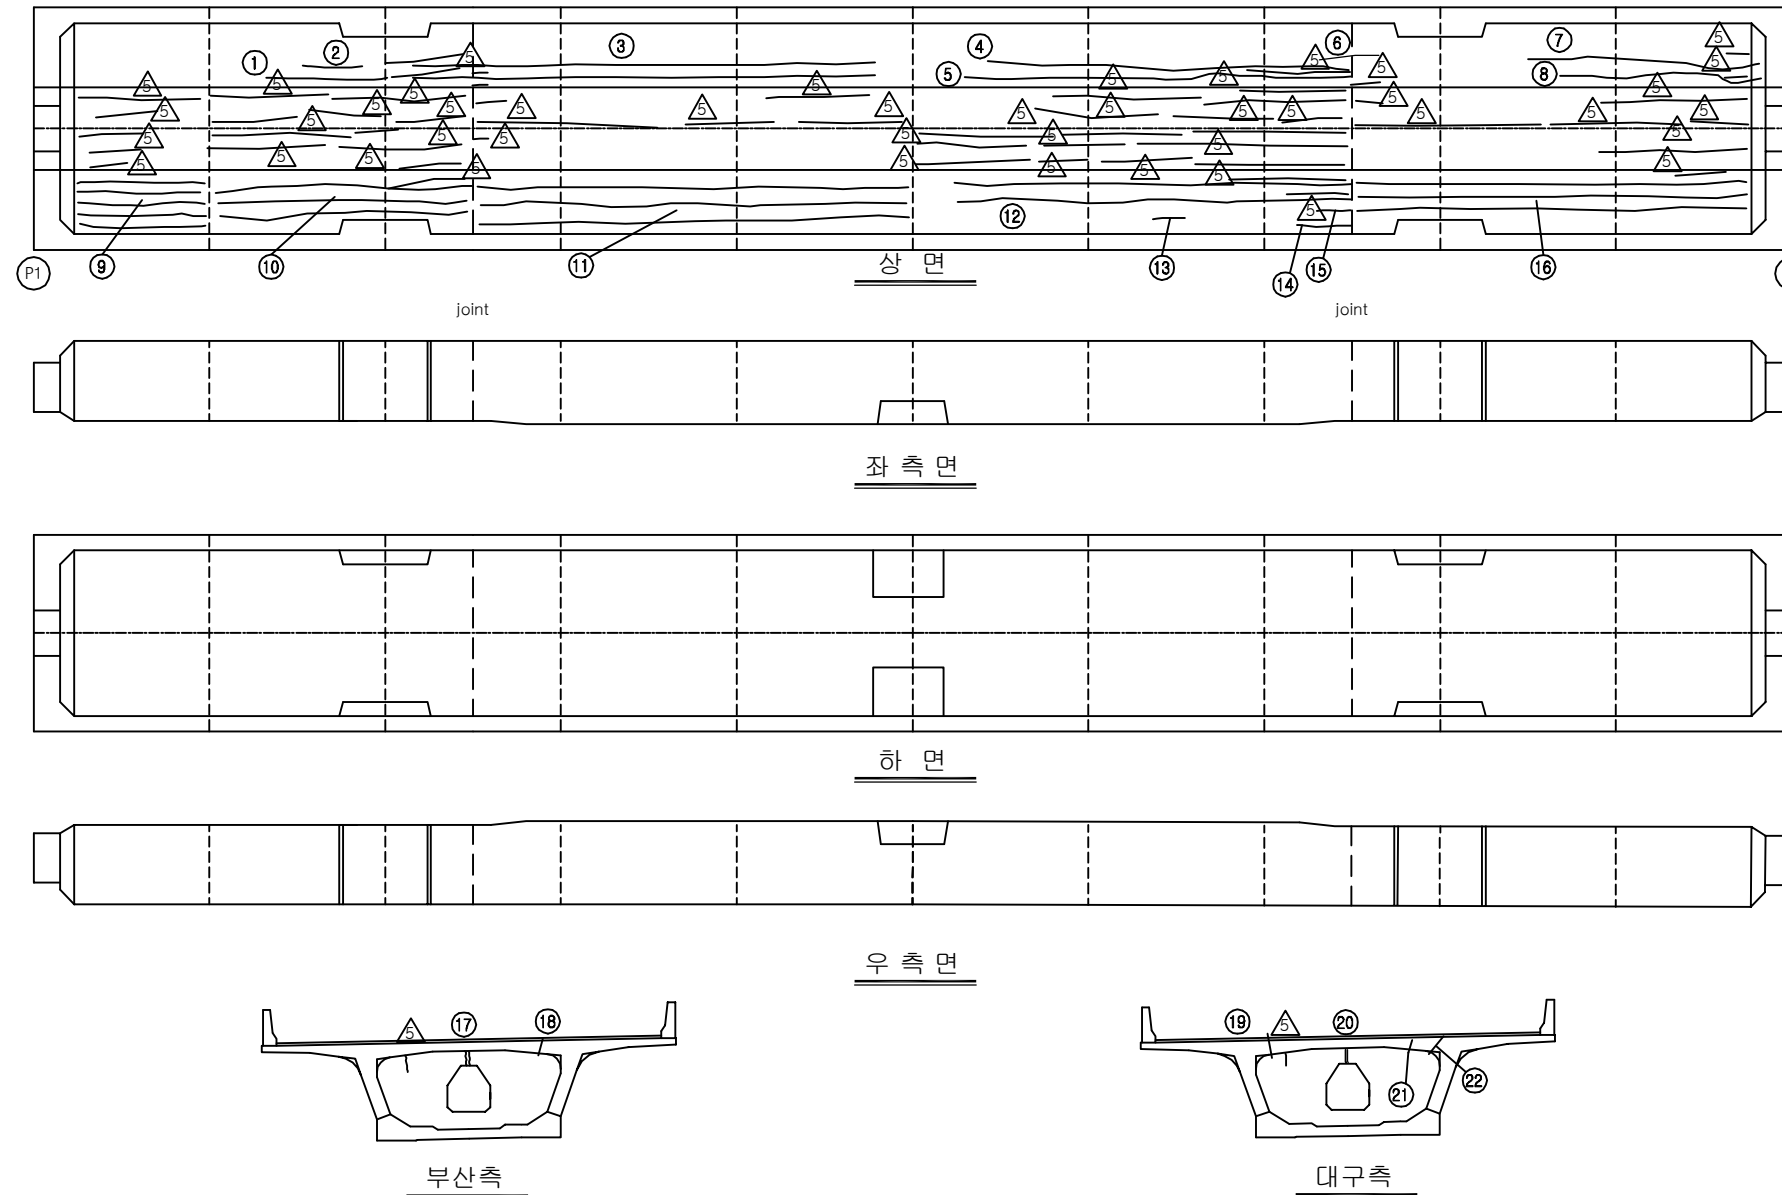


손상 현황 표


번호	신(N) 구(P)	손상내용	손상현황						결함 상태	손상 물량	비고
			폭	길이	너비	물량	단위	개소			
1	구	균열	0.1	4.0	-	4.00	m	1	b	4.00	
2	구	균열	0.1	2.5	-	2.50	m	1	b	2.50	
3	구	균열	0.1	15.0	-	15.00	m	2	b	30.00	
4	구	균열	0.1	13.5	-	13.50	m	1	b	13.50	
5	구	균열	0.1	14.0	-	14.00	m	1	b	14.00	
6	구	균열	0.1	2.0	-	2.00	m	1	b	2.00	
7	구	균열	0.1	6.5	-	6.50	m	1	b	6.50	
8	구	균열	0.1	6.0	-	6.00	m	1	b	6.00	
9	구	균열	0.1	4.0	-	4.00	m	5	b	20.00	
10	구	균열	0.1	10.0	-	10.00	m	3	b	30.00	
11	구	균열	0.1	15.0	-	15.00	m	3	b	45.00	
12	구	균열	0.1	15.0	-	15.00	m	2	b	30.00	
13	구	균열	0.1	0.5	-	0.50	m	1	b	0.50	
14	구	균열	0.1	1.0	-	1.00	m	1	b	1.00	
15	구	균열	0.1	0.7	-	0.70	m	1	b	0.70	
16	구	균열	0.1	13.0	-	13.00	m	3	b	39.00	
17	구	보수부 재균열	0.2	0.5	-	0.50	m	1	c	0.50	
18	구	균열	0.2	0.3	-	0.30	m	1	c	0.30	
19	구	균열	0.1	0.6	-	0.60	m	1	b	0.60	
20	구	보수부 재균열	0.1	0.6	-	0.60	m	1	b	0.60	
21	구	균열	0.1	0.3	-	0.30	m	1	b	0.30	
22	구	균열	0.1	0.6	-	0.60	m	1	b	0.60	
23											
24											
주) 손상의 길이 및 너비는 「 m 」이며, 균열의 폭은 「 mm 」임

KEY PLAN

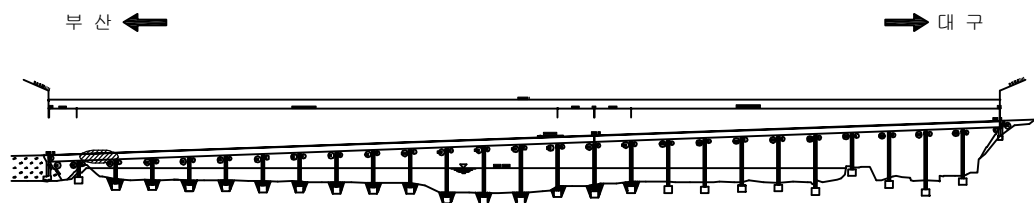

SECTION

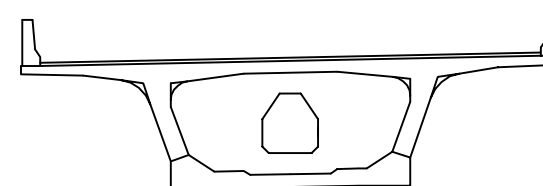


용역명	2016년 상반기 시설물 정기점검 용역
과업기간	2016. 04. 18 ~ 2016. 06. 30
발주처	신대구부산고속도로주식회사
용역사	(주)위드이앤오
도면번호	041

ID : 밀양대교(대구) - 주형내부 - S3

보수 이력			
	기존 균열		보수(11. 하반기)
	신규 균열		보수(12. 상반기)
	보수부위재균열		보수(12. 하반기)
	보수(기보수)		보수(13. 상반기)
	보수(08. 하반기)		보수(13. 하반기)
	보수(09. 상반기)		보수(14. 상반기)
	보수(09. 하반기)		보수(14. 하반기)
	보수(10. 상반기)		보수(15. 상반기)
	보수(10. 하반기)		보수(15. 하반기)
	보수(11. 상반기)		보수(16. 상반기)

← 부 산

대 구 →

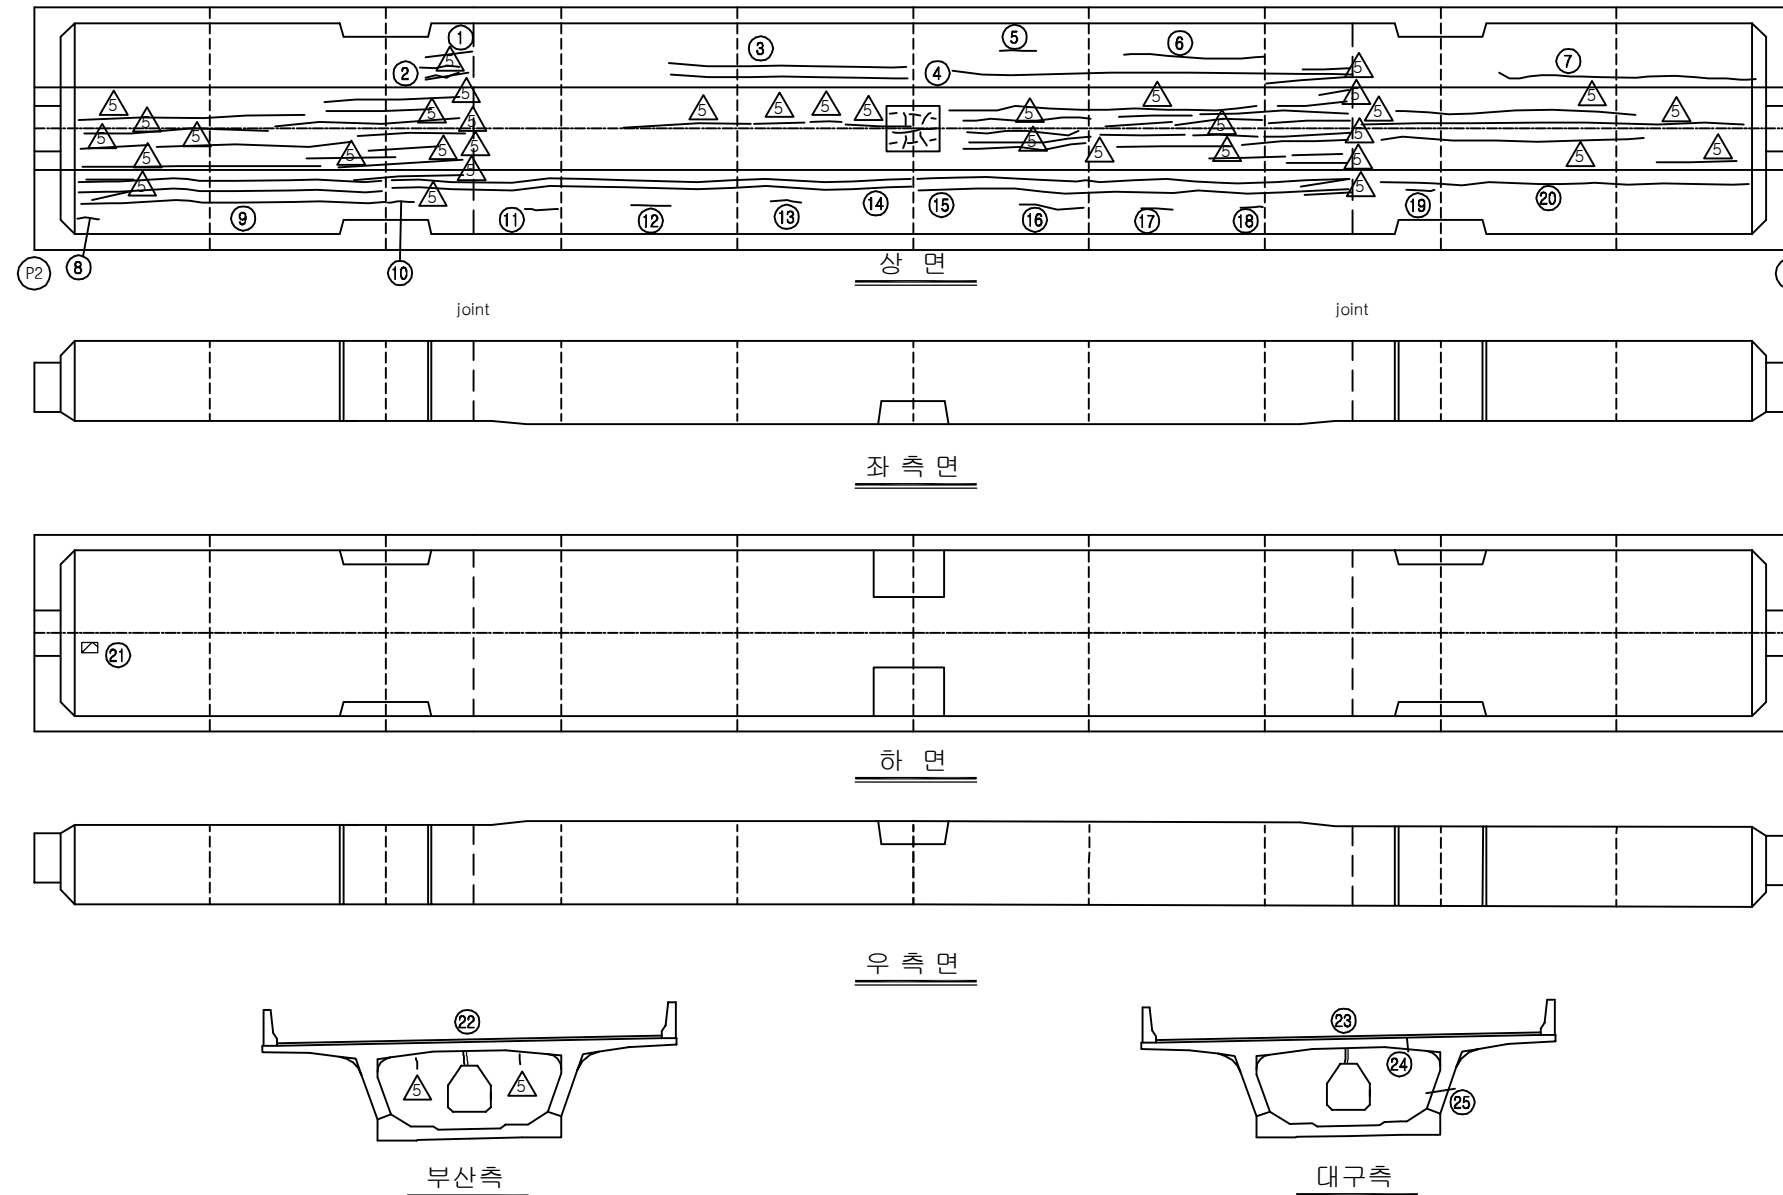


손상 현황 표


번호	신(N) 구(P)	손상내용	손상현황						결함 상태	손상 물량	비고
			폭	길이	너비	물량	단위	개소			
1	구	균열	0.1	1.2	-	1.20	m	1	b	1.20	
2	구	균열	0.1	0.6	-	0.60	m	1	b	0.60	
3	구	균열	0.1	6.5	-	6.50	m	2	b	13.00	
4	구	균열	0.1	13.0	-	13.00	m	1	b	13.00	
5	구	균열	0.1	0.3	-	0.30	m	1	b	0.30	
6	구	균열	0.1	5.0	-	5.00	m	1	b	5.00	
7	구	균열	0.1	9.0	-	9.00	m	1	b	9.00	
8	구	균열	0.1	0.2	-	0.20	m	1	b	0.20	
9	구	균열	0.1	10.0	-	10.00	m	3	b	30.00	
10	구	균열	0.1	0.3	-	0.30	m	1	b	0.30	
11	구	균열	0.1	1.0	-	1.00	m	1	b	1.00	
12	구	균열	0.1	0.4	-	0.40	m	1	b	0.40	
13	구	균열	0.1	0.5	-	0.50	m	1	b	0.50	
14	구	균열	0.1	18.0	-	18.00	m	2	b	36.00	
15	구	균열	0.1	15.0	-	15.00	m	2	b	30.00	
16	구	균열	0.1	1.2	-	1.20	m	1	b	1.20	
17	구	균열	0.1	1.0	-	1.00	m	1	b	1.00	
18	구	균열	0.1	0.3	-	0.30	m	1	b	0.30	
19	구	균열	0.1	0.3	-	0.30	m	1	b	0.30	
20	구	균열	0.1	13.0	-	13.00	m	1	b	13.00	
21	구	이물질 퇴적	-	0.1	0.1	0.01	m ²	1	b	0.01	
22	구	보수부 재균열	0.2	0.4	-	0.40	m	1	c	0.40	
23	구	보수부 재균열	0.1	0.4	-	0.40	m	1	b	0.40	
24	구	균열	0.1	0.3	-	0.30	m	1	b	0.30	
25	구	균열	0.1	0.7	-	0.70	m	1	b	0.70	
26											
27											
주) 손상의 길이 및 너비는 「 m 」이며, 균열의 폭은 「 mm 」임

KEY PLAN

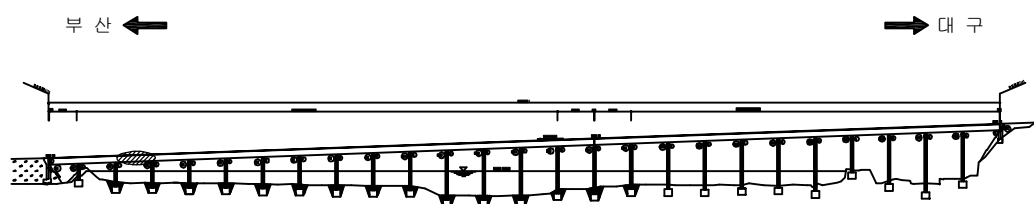

SECTION

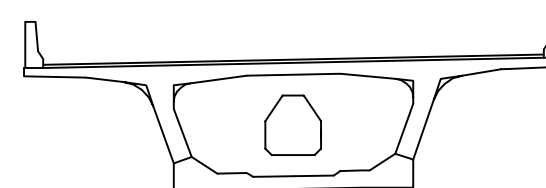


용역명	2016년 상반기 시설물 정기점검 용역
과업기간	2016. 04. 18 ~ 2016. 06. 30
발주처	신대구부산고속도로주식회사
용역사	(주)위드이앤오
도면번호	042

ID : 밀양대교(대구) - 주형내부 - S4

보수 이력			
	기존 균열		보수(11. 하반기)
	신규 균열		보수(12. 상반기)
	보수부위재균열		보수(12. 하반기)
	보수(기보수)		보수(13. 상반기)
	보수(08. 하반기)		보수(13. 하반기)
	보수(09. 상반기)		보수(14. 상반기)
	보수(09. 하반기)		보수(14. 하반기)
	보수(10. 상반기)		보수(15. 상반기)
	보수(10. 하반기)		보수(15. 하반기)
	보수(11. 상반기)		보수(16. 상반기)

← 부 산

대 구 →

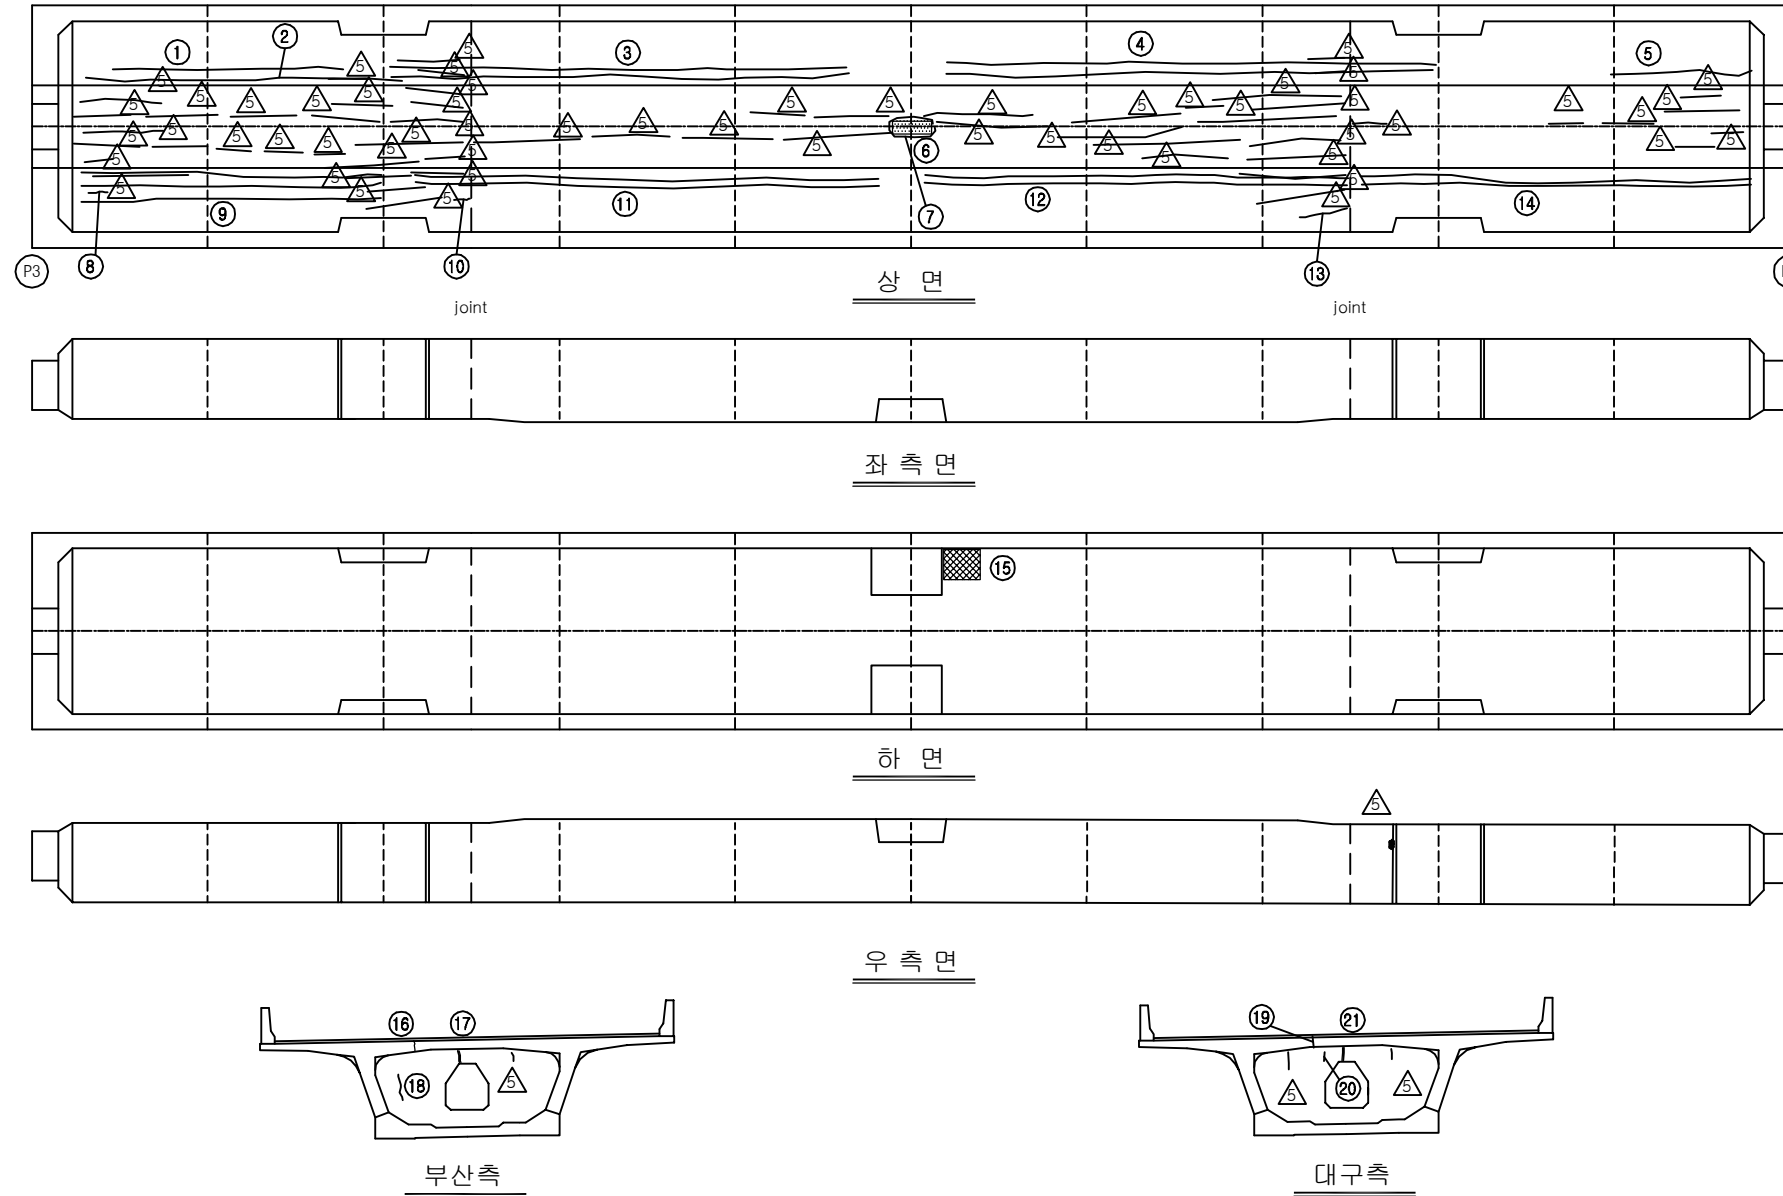


손상 현황 표


번호	신(N) 구(P)	손상내용	손상현황						결함 상태	손상 물량	비고
			폭	길이	너비	물량	단위	개소			
1	구	균열	0.1	8.0	-	8.00	m	1	b	8.00	
2	구	균열	0.1	9.0	-	9.00	m	1	b	9.00	
3	구	균열	0.1	15.0	-	15.00	m	2	b	30.00	
4	구	균열	0.1	14.0	-	14.00	m	2	b	28.00	
5	구	균열	0.1	4.0	-	4.00	m	1	b	4.00	
6	구	백태	-	0.1	0.5	0.05	m²	1	b	0.05	
7	구	균열부 백태	-	1.0	-	1.00	m	1	b	1.00	
8	구	균열	0.1	0.2	-	0.20	m	1	b	0.20	
9	구	균열	0.1	10.0	-	10.00	m	3	b	30.00	
10	구	균열	0.1	0.8	-	0.80	m	1	b	0.80	
11	구	균열	0.1	15.0	-	15.00	m	2	b	30.00	
12	구	균열	0.1	14.0	-	14.00	m	2	b	28.00	
13	구	균열	0.1	1.0	-	1.00	m	1	b	1.00	
14	구	균열	0.1	13.0	-	13.00	m	2	b	26.00	
15	구	이물질 퇴적	-	0.3	0.3	0.09	m²	1	b	0.09	
16	구	균열	0.2	0.4	-	0.40	m	1	c	0.40	
17	구	보수부 재균열	0.1	0.4	-	0.40	m	1	b	0.40	
18	구	균열	0.1	0.5	-	0.50	m	1	b	0.50	
19	구	균열	0.1	0.4	-	0.40	m	1	b	0.40	
20	구	균열	0.1	0.2	-	0.20	m	1	b	0.20	
21	구	보수부 재균열	0.1	0.4	-	0.40	m	1	b	0.40	
22											
23											
주) 손상의 길이 및 너비는 「 m 」이며, 균열의 폭은 「 mm 」임

KEY PLAN

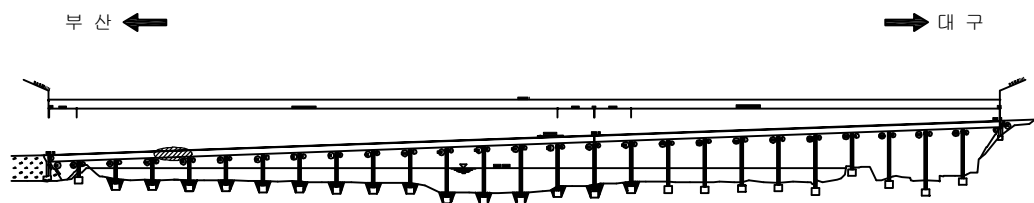

SECTION

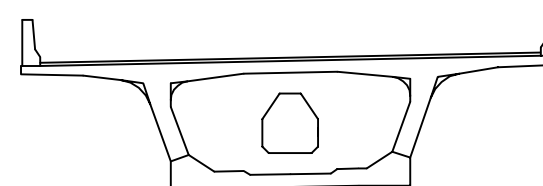


용역명	2016년 상반기 시설물 정기점검 용역
과업기간	2016. 04. 18 ~ 2016. 06. 30
발주처	신대구부산고속도로주식회사
용역사	(주)위드이앤오
도면번호	043

ID : 밀양대교(대구) - 주형내부 - S5

보수 이력			
	기존 균열		보수(11. 하반기)
	신규 균열		보수(12. 상반기)
	보수부위재균열		보수(12. 하반기)
	보수(기보수)		보수(13. 상반기)
	보수(08. 하반기)		보수(13. 하반기)
	보수(09. 상반기)		보수(14. 상반기)
	보수(09. 하반기)		보수(14. 하반기)
	보수(10. 상반기)		보수(15. 상반기)
	보수(10. 하반기)		보수(15. 하반기)
	보수(11. 상반기)		보수(16. 상반기)

← 부 산

대 구 →

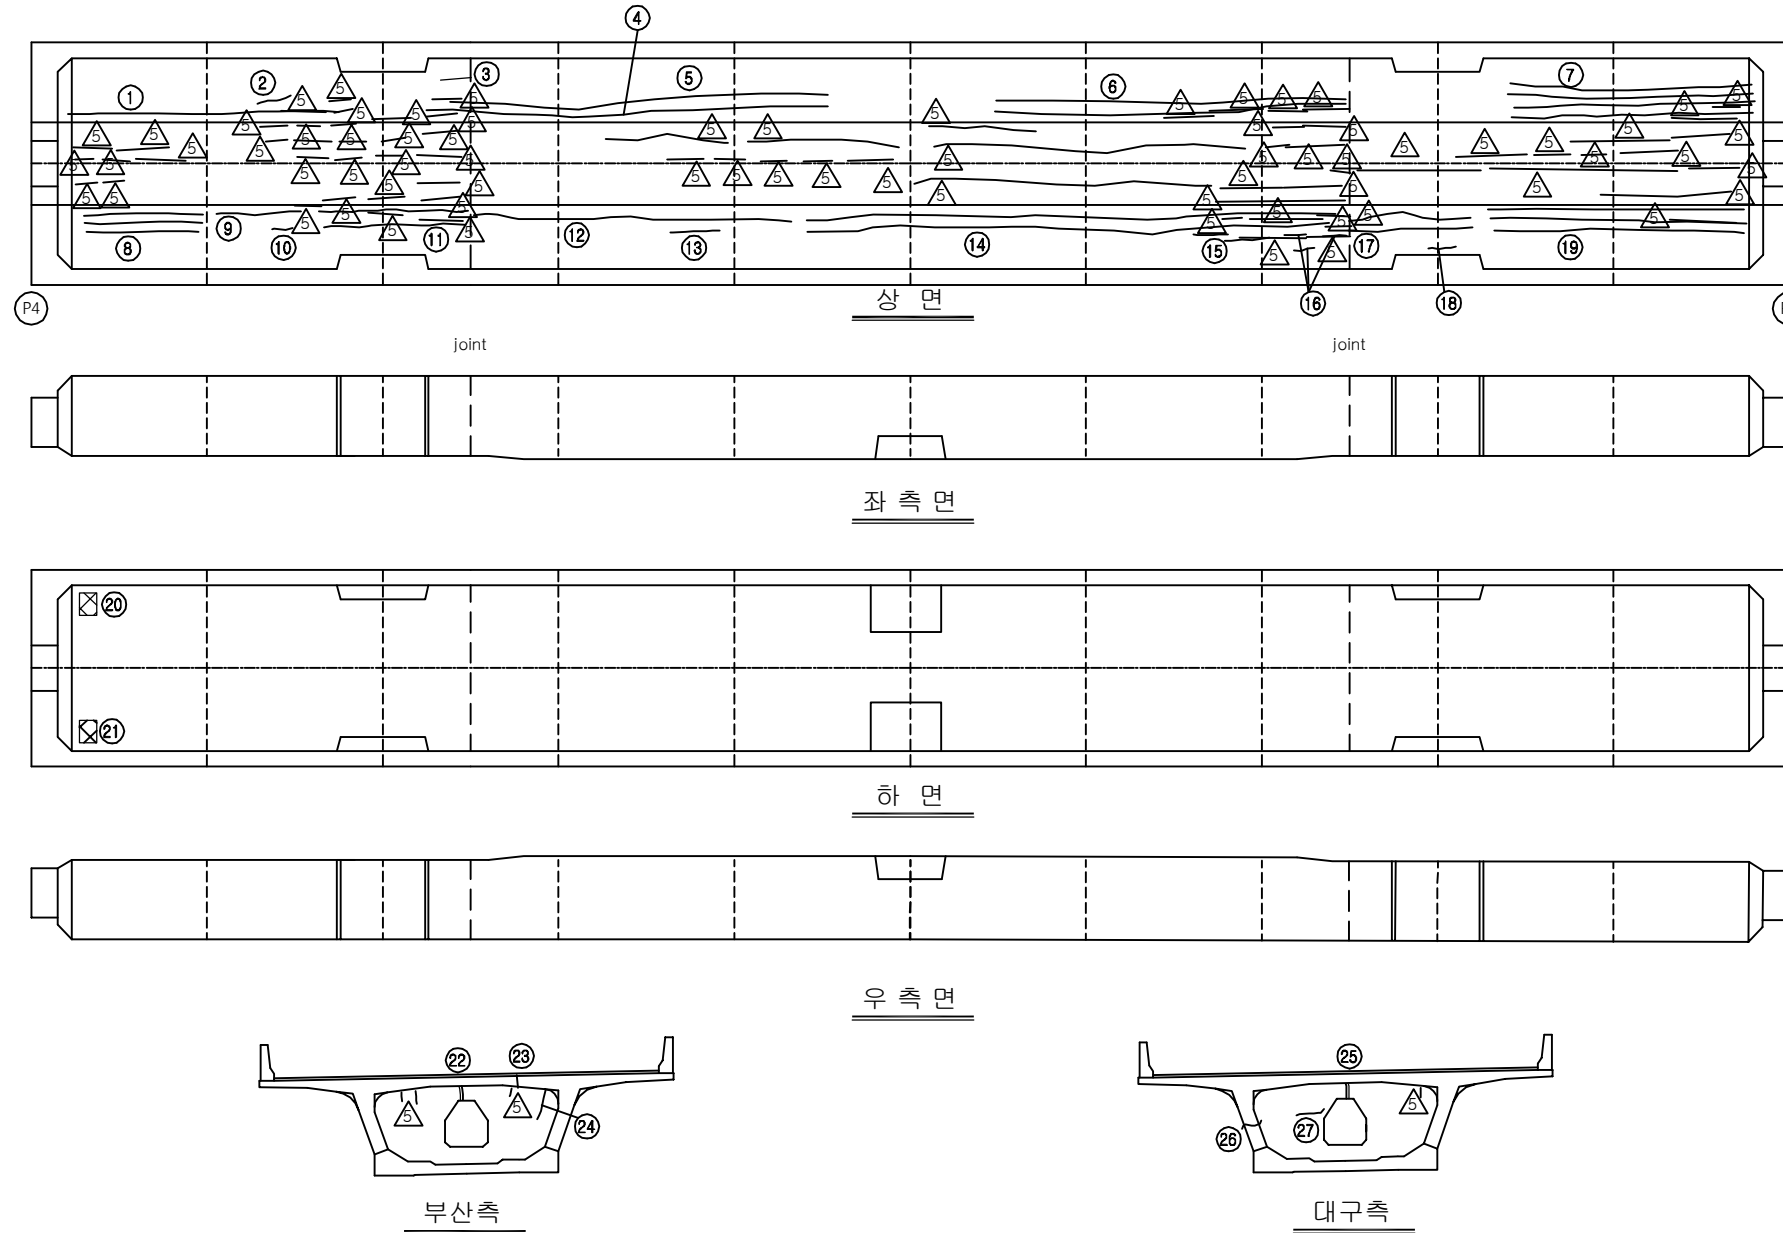


손상 현황 표


번호	신(N) 구(P)	손상내용	손상현황						결함 상태	손상 물량	비고
			폭	길이	너비	물량	단위	개소			
1	구	균열	0.1	9.0	-	9.00	m	1	b	9.00	
2	구	균열	0.1	0.6	-	0.60	m	1	b	0.60	
3	구	균열	0.1	0.5	-	0.50	m	1	b	0.50	
4	구	균열	0.1	15.0	-	15.00	m	1	b	15.00	
5	구	균열	0.1	14.0	-	14.00	m	1	b	14.00	
6	구	균열	0.1	12.0	-	12.00	m	2	b	24.00	
7	구	균열	0.1	8.5	-	8.50	m	4	b	34.00	
8	구	균열	0.1	3.0	-	3.00	m	3	b	9.00	
9	구	균열	0.1	2.5	-	2.50	m	1	b	2.50	
10	구	균열	0.1	0.4	-	0.40	m	1	b	0.40	
11	구	균열	0.1	5.5	-	5.50	m	1	b	5.50	
12	구	균열	0.1	12.0	-	12.00	m	1	b	12.00	
13	구	균열	0.1	0.7	-	0.70	m	1	b	0.70	
14	구	균열	0.1	19.0	-	19.00	m	2	b	38.00	
15	구	균열	0.1	1.5	-	1.50	m	1	b	1.50	
16	구	균열	0.1	0.3	-	0.30	m	3	b	0.90	
17	구	균열	0.1	4.5	-	4.50	m	2	b	9.00	
18	구	균열	0.1	0.2	-	0.20	m	1	b	0.20	
19	구	균열	0.1	9.0	-	9.00	m	3	b	27.00	
20	구	이물질 퇴적	-	0.1	0.1	0.01	m²	1	b	0.01	
21	구	이물질 퇴적	-	0.1	0.1	0.01	m²	1	b	0.01	
22	구	보수부 재균열	0.1	0.4	-	0.40	m	1	b	0.40	
23	구	균열	0.1	0.4	-	0.40	m	1	b	0.40	
24	구	균열	0.1	0.5	-	0.50	m	1	b	0.50	
25	구	보수부 재균열	0.1	0.4	-	0.40	m	1	b	0.40	
26	구	균열	0.2	0.5	-	0.50	m	1	c	0.50	
27	구	균열	0.2	0.3	-	0.30	m	1	c	0.30	
28											
29											
주) 손상의 길이 및 너비는 「 m 」이며, 균열의 폭은 「 mm 」임

KEY PLAN

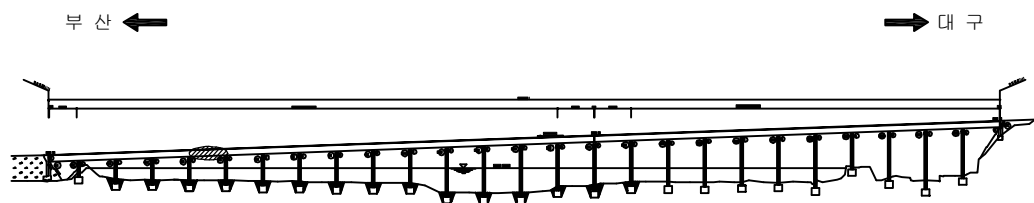

SECTION

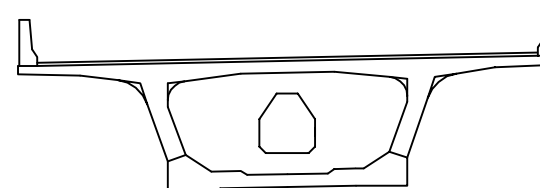

용역명	2016년 상반기 시설물 정기점검 용역
과업기간	2016. 04. 18 ~ 2016. 06. 30
발주처	신대구부산고속도로주식회사
용역사	(주)위드이앤오
도면번호	044


ID : 밀양대교(대구) - 주형내부 - S6

보 수 이 력			
	기 준 공 월		보 수(11. 하반기)
	신 규 공 월		보 수(12. 상반기)
	보수부위재공월		보 수(12. 하반기)
	보 수(기보수)		보 수(13. 상반기)
	보 수(08. 하반기)		보 수(13. 하반기)
	보 수(09. 상반기)		보 수(14. 상반기)
	보 수(09. 하반기)		보 수(14. 하반기)
	보 수(10. 상반기)		보 수(15. 상반기)
	보 수(10. 하반기)		보 수(15. 하반기)
	보 수(11. 상반기)		보 수(16. 상반기)

손 상 현 황 표

번호	신(N) 구(P)	손상내용	손상현황						결함 상태	손상 물량	비고
			폭	길이	너비	물량	단위	개소			
1	구	균열	0.1	7.0	-	7.00	m	1	b	7.00	
2	구	균열	0.1	6.5	-	6.50	m	1	b	6.50	
3	구	균열	0.1	8.0	-	8.00	m	2	b	16.00	
4	구	균열	0.1	12.0	-	12.00	m	1	b	12.00	
5	구	균열	0.1	15.0	-	15.00	m	3	b	45.00	
6	구	균열	0.1	13.0	-	13.00	m	2	b	26.00	
7	구	균열	0.1	4.5	-	4.50	m	1	b	4.50	
8	구	균열	0.1	0.4	-	0.40	m	1	b	0.40	
9	구	균열	0.1	0.4	-	0.40	m	1	b	0.40	
10	구	균열	0.1	10.0	-	10.00	m	3	b	30.00	
11	구	균열	0.1	3.0	-	3.00	m	3	b	9.00	
12	구	균열	0.1	0.5	-	0.50	m	1	b	0.50	
13	구	균열	0.1	14.5	-	14.50	m	1	b	14.50	
14	구	균열	0.1	13.0	-	13.00	m	1	b	13.00	
15	구	균열	0.1	0.3	-	0.30	m	1	b	0.30	
16	구	균열	0.1	0.3	-	0.30	m	1	b	0.30	
17	구	균열	0.1	0.3	-	0.30	m	1	b	0.30	
18	구	균열	0.1	0.3	-	0.30	m	1	b	0.30	
19	구	보수부 재균열	0.2	0.4	-	0.40	m	1	c	0.40	
20	구	균열	0.2	0.3	-	0.30	m	1	c	0.30	
21	구	균열	0.1	1.3	-	1.30	m	1	b	1.30	
22	구	균열	0.2	0.4	-	0.40	m	1	c	0.40	
23	구	균열	0.2	0.5	-	0.50	m	1	c	0.50	
24	구	균열	0.1	0.6	-	0.60	m	1	b	0.60	
25	구	보수부 재균열	0.2	0.2	-	0.20	m	1	c	0.20	
26	구	보수부 재균열	0.2	0.4	-	0.40	m	1	c	0.40	
27	구	균열	0.2	0.7	-	0.70	m	1	c	0.70	
28											
29											
주) 손상의 길이 및 너비는 「 m 」이며, 균열의 폭은 「 mm 」임

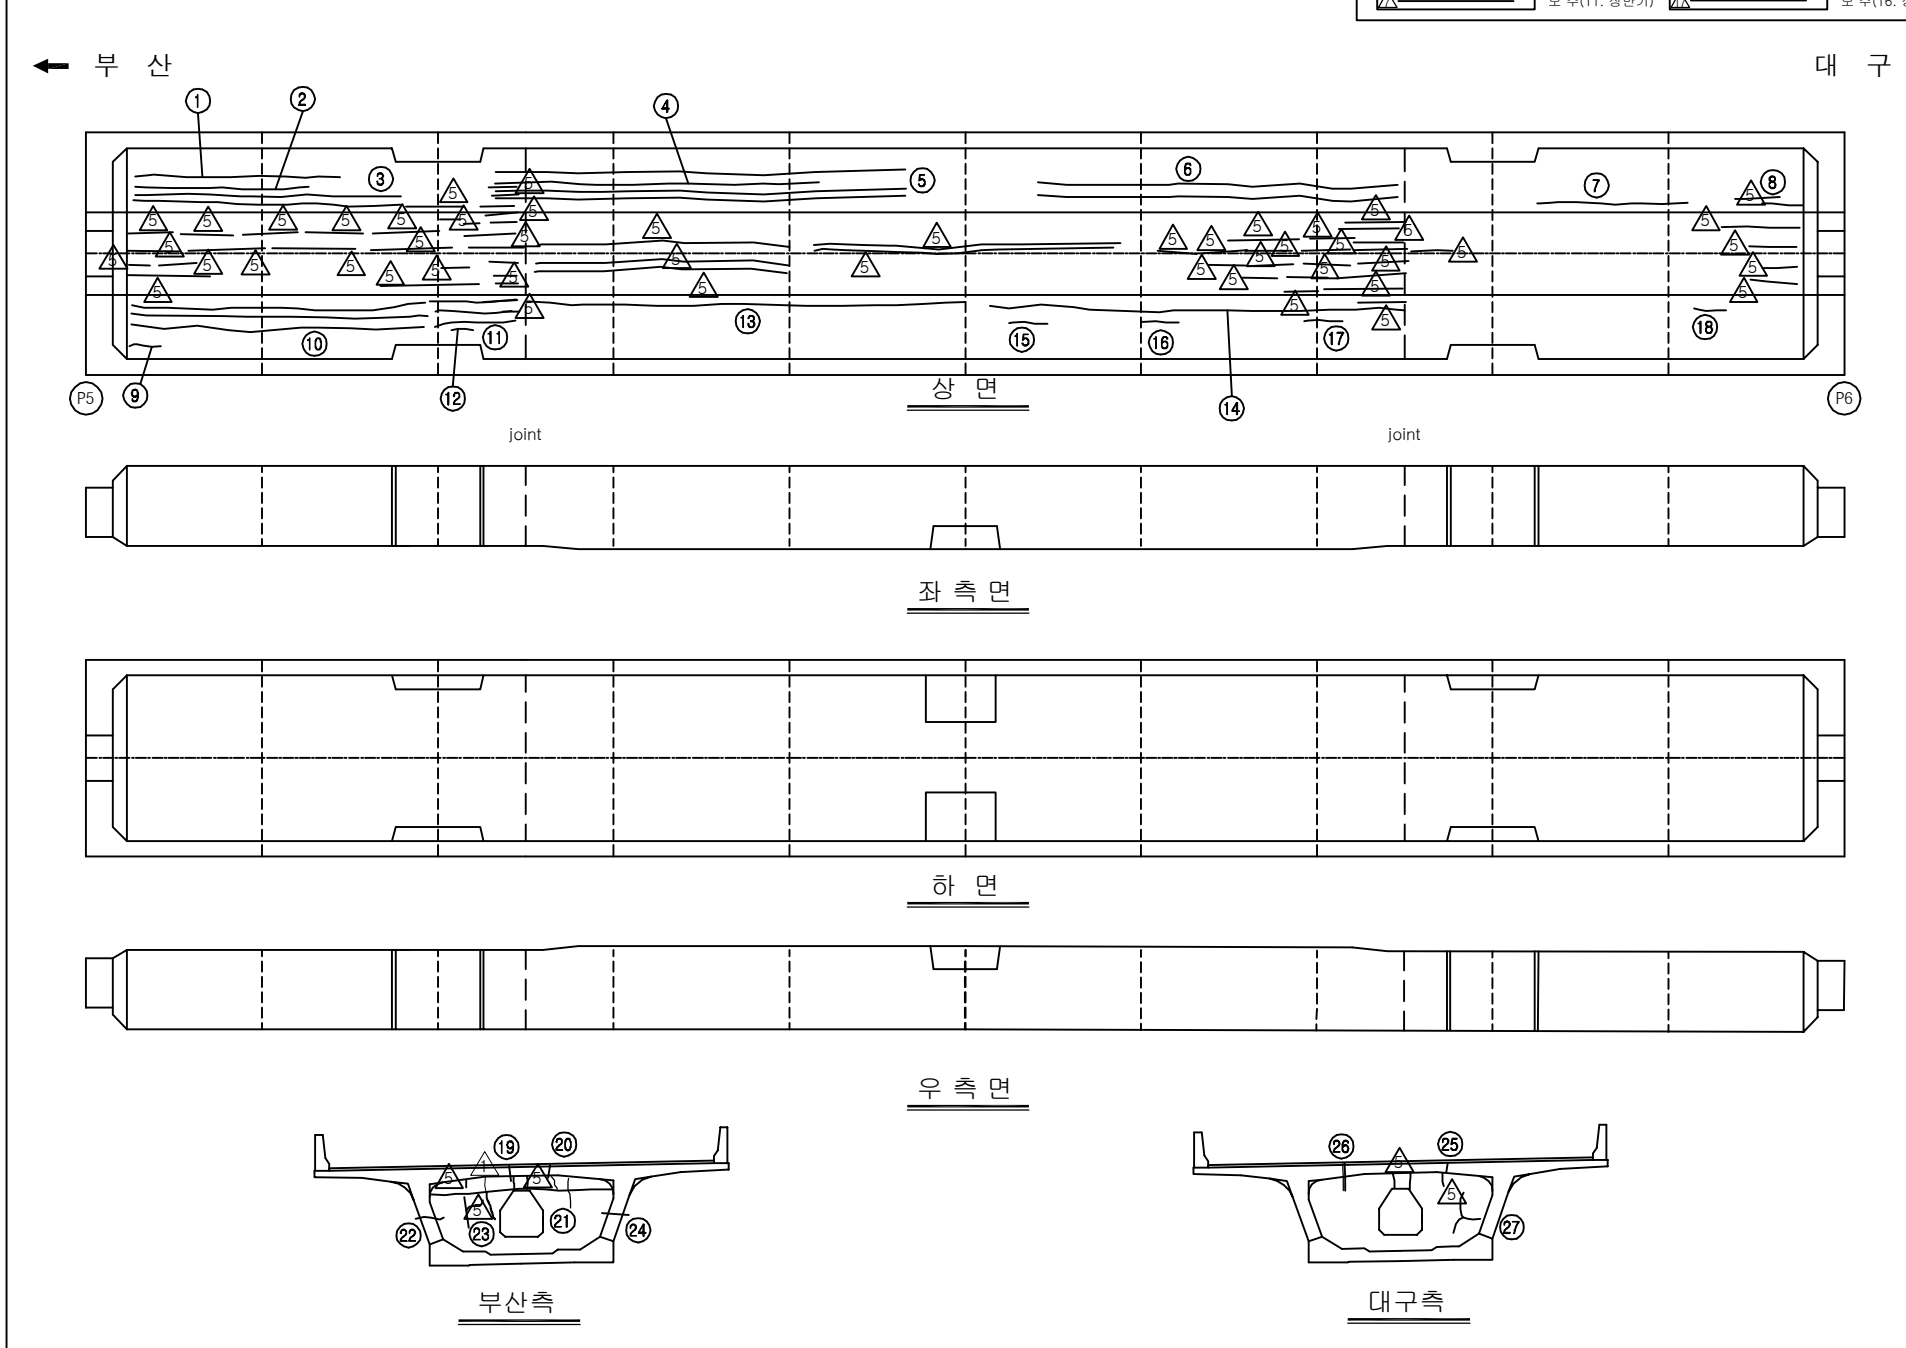

KEY PLAN

부산 ← → 대구

The key plan shows the bridge layout from Busan to Daegu. The main span is a cable-stayed bridge with 11 piers. The approach spans are simple beam bridges. The bridge is oriented horizontally, with Busan (부산) to the left and Daegu (대구) to the right.

SECTION

The diagram shows a cross-section of a wide-flange beam. It features a central rectangular web with a large octagonal hole in the middle. The web is flanked by two horizontal flanges. The top flange has a small vertical lip on its outer edge. The bottom flange is wider and has a small vertical lip on its outer edge. The entire section is symmetrical about a vertical centerline.


용역명	2016년 상반기 시설물 정기점검 용역
과업기간	2016. 04. 18 ~ 2016. 06. 30
발주처	 신대구부산고속도로주식회사
용역사	(주)위드이앤오
도면번호	045

ID : 밀양대교(대구) - 주형내부 - S7

보수 이력			
	기존 균열		보수(11. 하반기)
	신규 균열		보수(12. 상반기)
	보수부위재균열		보수(12. 하반기)
	보수(기보수)		보수(13. 상반기)
	보수(08. 하반기)		보수(13. 하반기)
	보수(09. 상반기)		보수(14. 상반기)
	보수(09. 하반기)		보수(14. 하반기)
	보수(10. 상반기)		보수(15. 상반기)
	보수(10. 하반기)		보수(15. 하반기)
	보수(11. 상반기)		보수(16. 상반기)

← 부 산

대 구 →

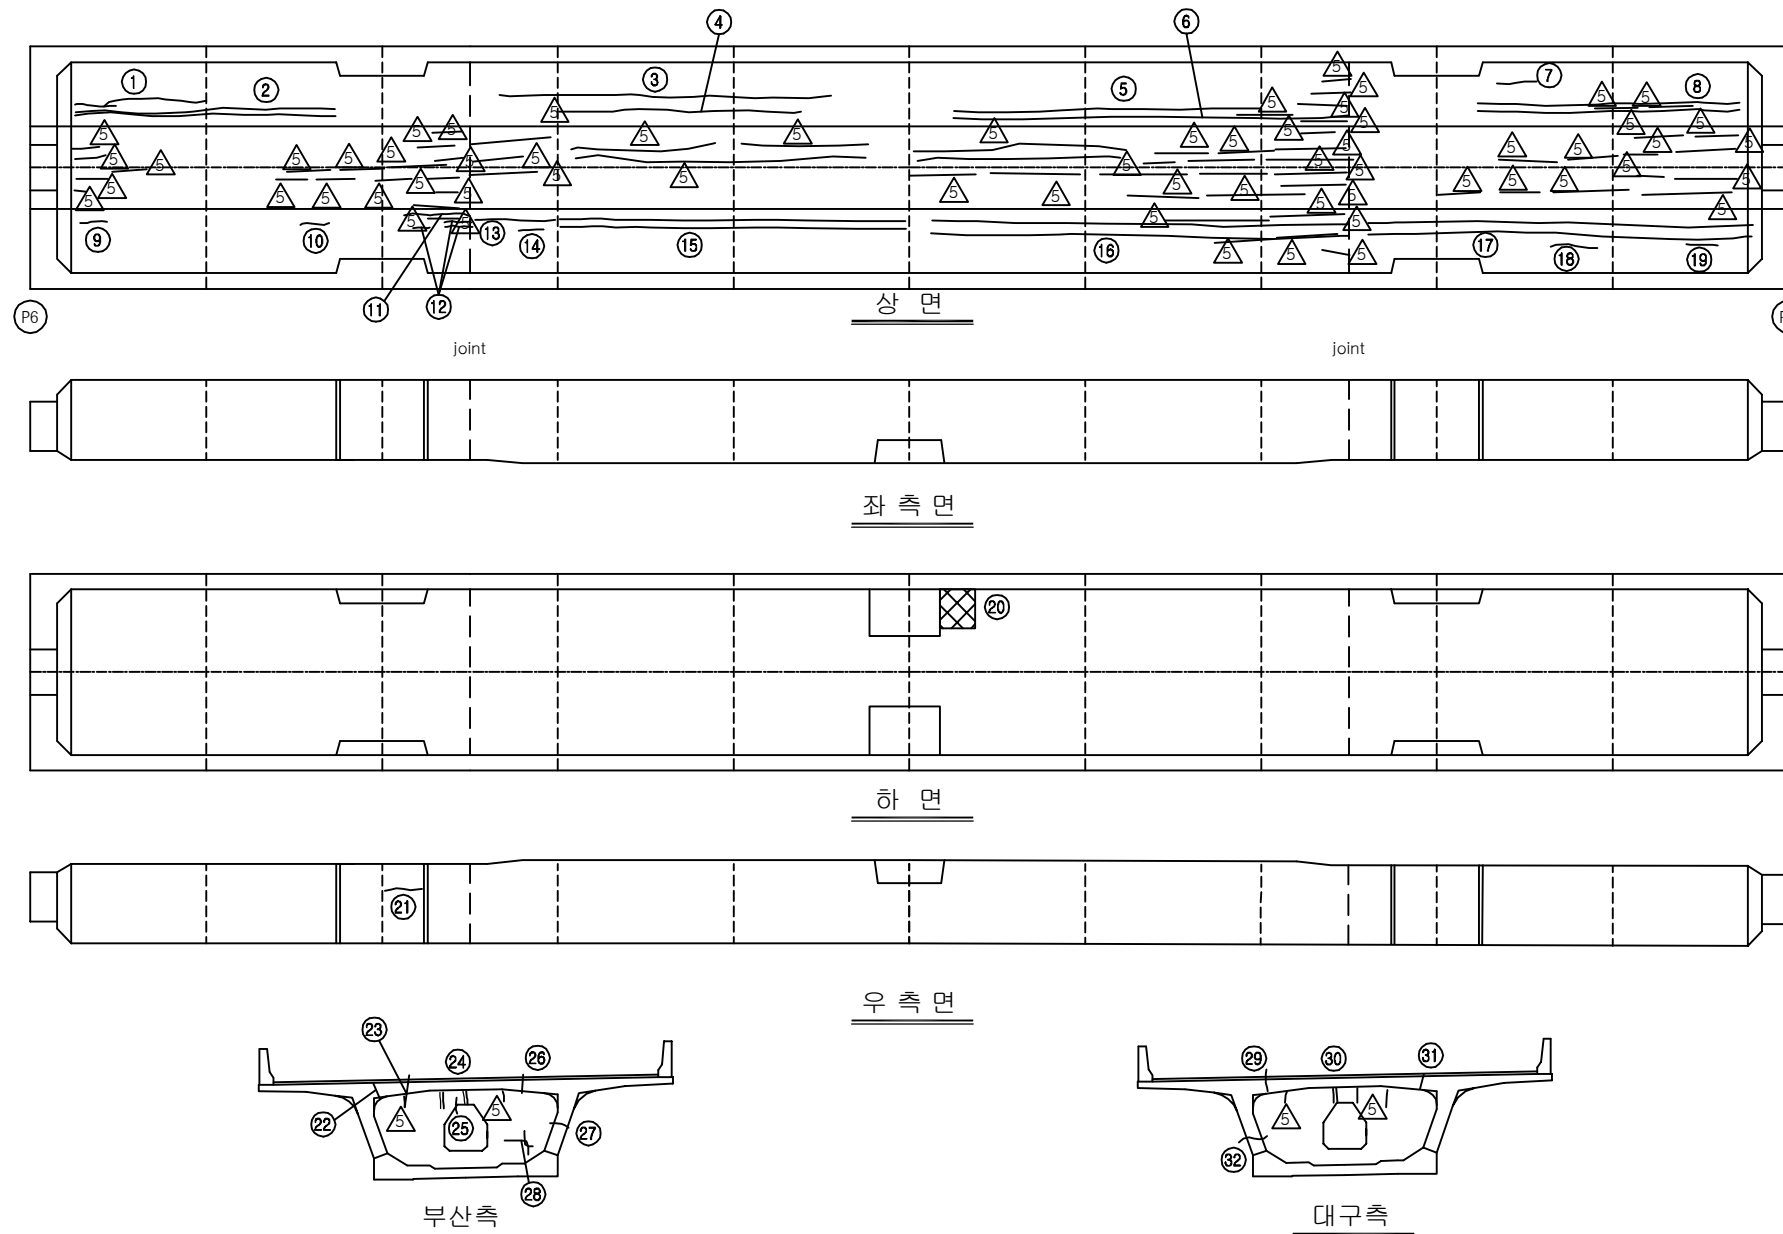


손상 현황 표


번호	신(N) 구(P)	손상내용	손상현황						결함 상태	손상 물량	비고
			폭	길이	너비	물량	단위	개소			
1	구	균열	0.1	4.0	-	4.00	m	1	b	4.00	
2	구	균열	0.1	8.0	-	8.00	m	2	b	16.00	
3	구	균열	0.1	13.0	-	13.00	m	1	b	13.00	
4	구	균열	0.1	11.0	-	11.00	m	1	b	11.00	
5	구	균열	0.1	8.5	-	8.50	m	1	b	8.50	
6	구	균열	0.1	12.0	-	12.00	m	1	b	12.00	
7	구	균열	0.1	0.2	-	0.20	m	1	b	0.20	
8	구	균열	0.1	8.0	-	8.00	m	2	b	16.00	
9	구	균열	0.1	0.2	-	0.20	m	1	b	0.20	
10	구	균열	0.1	0.2	-	0.20	m	1	b	0.20	
11	구	균열	0.2	1.5	-	1.50	m	1	b	1.50	
12	구	균열	0.1	0.3	-	0.30	m	3	b	0.90	
13	구	균열	0.1	3.0	-	3.00	m	1	b	3.00	
14	구	균열	0.1	0.4	-	0.40	m	1	b	0.40	
15	구	균열	0.1	12.0	-	12.00	m	2	b	24.00	
16	구	균열	0.1	14.0	-	14.00	m	2	b	28.00	
17	구	균열	0.1	13.5	-	13.50	m	2	b	27.00	
18	구	균열	0.1	0.3	-	0.30	m	1	b	0.30	
19	구	균열	0.1	0.4	-	0.40	m	1	b	0.40	
20	구	이물질 퇴적	-	1.5	1.5	2.25	m ²	1	b	2.25	
21	구	균열	0.2	0.5	-	0.50	m	1	c	0.50	
22	구	균열	0.2	0.4	-	0.40	m	1	c	0.40	
23	구	보수부 재균열	0.2	0.2	-	0.20	m	1	c	0.20	
24	구	보수부 재균열	0.1	0.8	-	0.80	m	1	b	0.80	
25	구	균열	0.2	0.3	-	0.30	m	1	c	0.30	
26	구	균열	0.2	0.3	-	0.30	m	1	c	0.30	
27	구	균열	0.2	0.6	-	0.60	m	1	c	0.60	
28	구	균열	0.2	1.3	-	1.30	m	1	c	1.30	
29	구	균열	0.2	0.3	-	0.30	m	1	c	0.30	
30	구	보수부 재균열	0.1	0.5	-	0.50	m	1	b	0.50	
31	구	균열	0.2	0.3	-	0.30	m	1	c	0.30	
32	구	균열	0.2	0.6	-	0.60	m	1	c	0.60	
33											
34											
주) 손상의 길이 및 너비는 「 m 」이며, 균열의 폭은 「 mm 」임

KEY PLAN

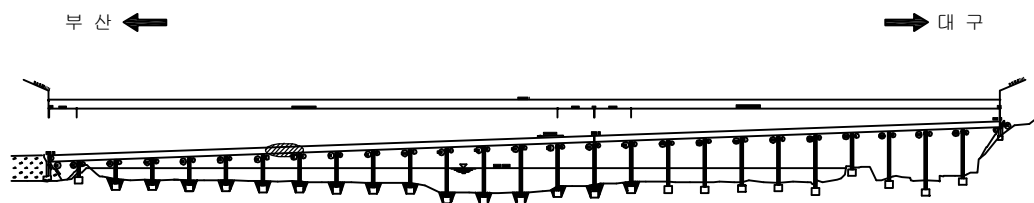

SECTION

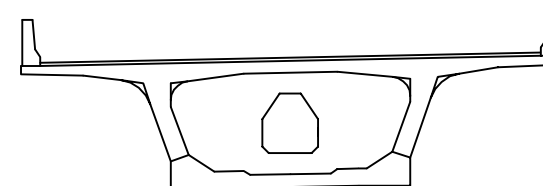


용역명	2016년 상반기 시설물 정기점검 용역
과업기간	2016. 04. 18 ~ 2016. 06. 30
발주처	신대구부산고속도로주식회사
용역사	(주)위드이앤오
도면번호	046

ID : 밀양대교(대구) - 주형내부 - S8

보수 이력			
	기존 균열		보수(11. 하반기)
	신규 균열		보수(12. 상반기)
	보수부위재균열		보수(12. 하반기)
	보수(기보수)		보수(13. 상반기)
	보수(08. 하반기)		보수(13. 하반기)
	보수(09. 상반기)		보수(14. 상반기)
	보수(09. 하반기)		보수(14. 하반기)
	보수(10. 상반기)		보수(15. 상반기)
	보수(10. 하반기)		보수(15. 하반기)
	보수(11. 상반기)		보수(16. 상반기)

← 부 산

대 구 →

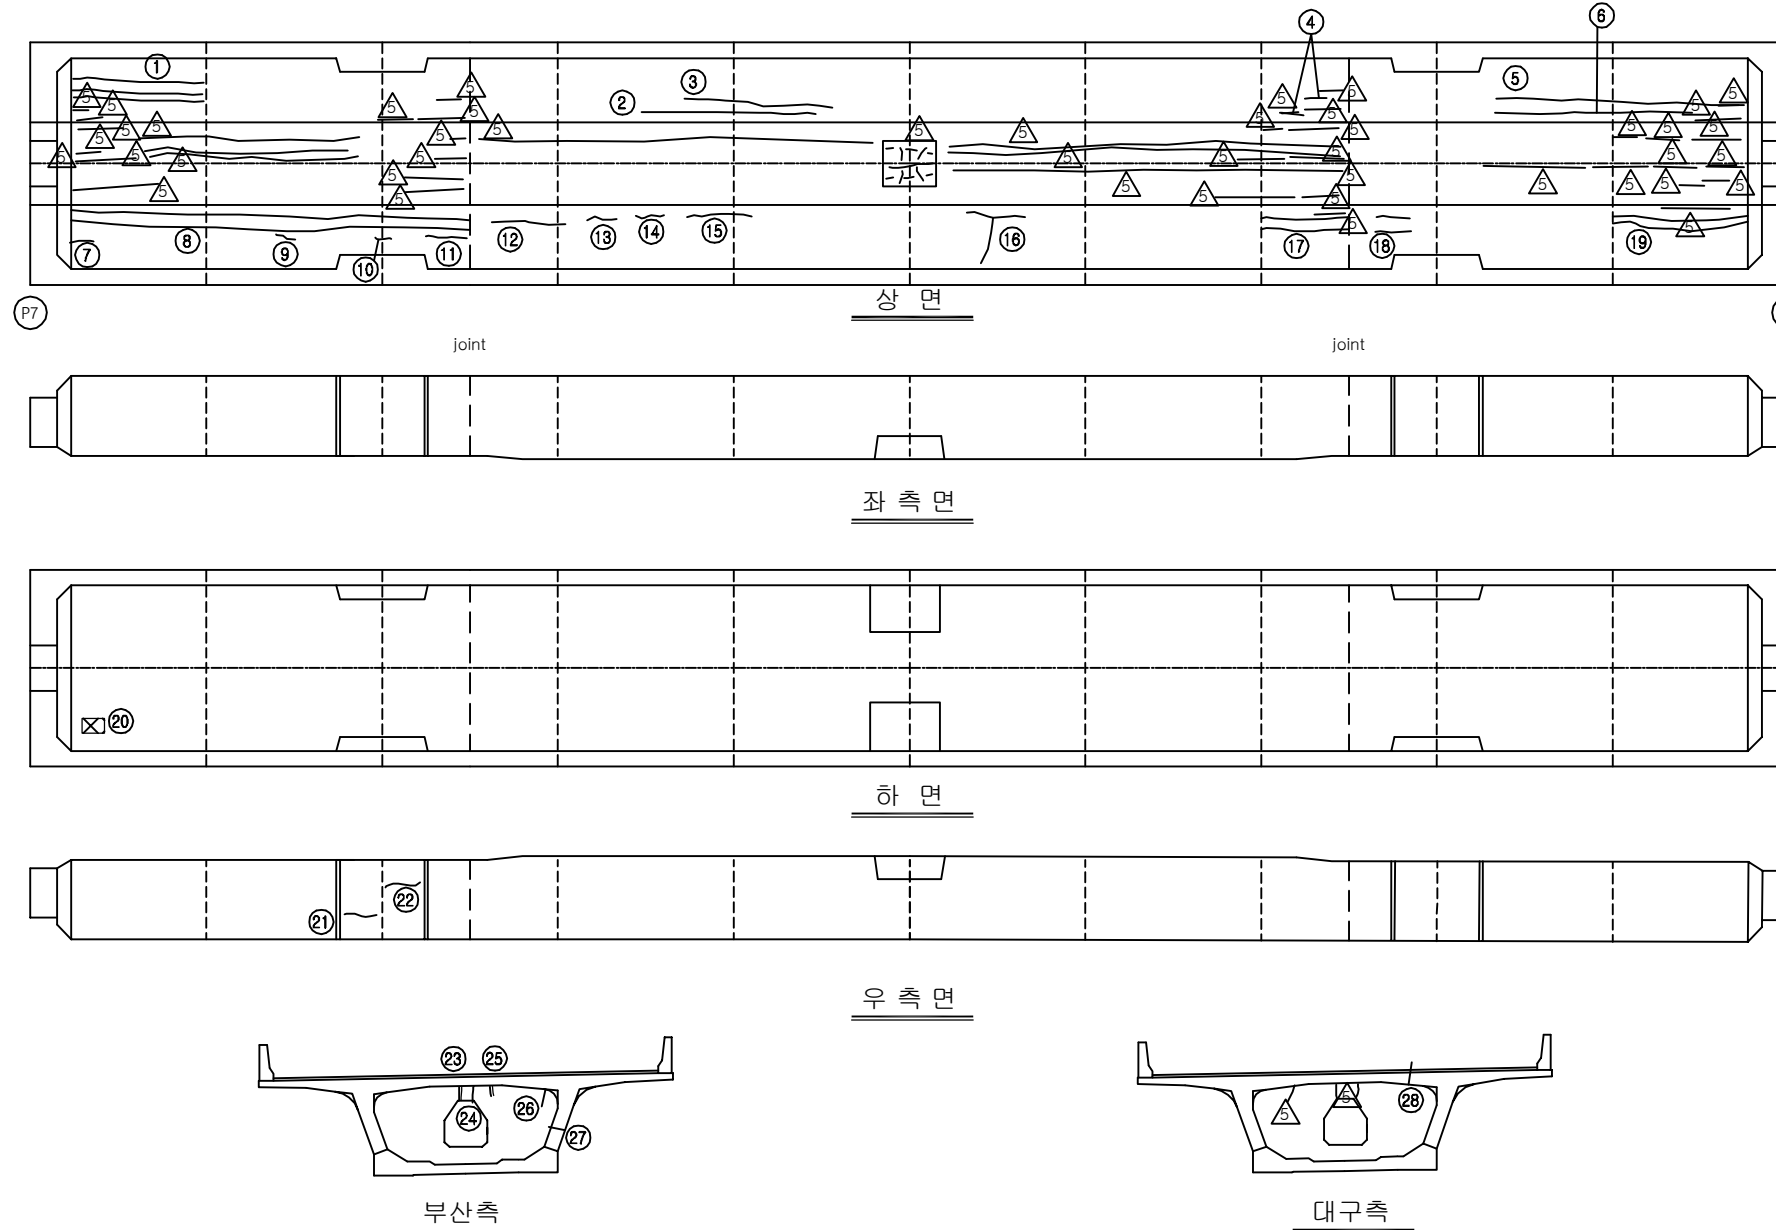


손상 현황 표


번호	신(N) 구(P)	손상내용	손상현황						결함 상태	손상 물량	비고
			폭	길이	너비	물량	단위	개소			
1	구	균열	0.1	4.0	-	4.00	m	3	b	12.00	
2	구	균열	0.1	7.0	-	7.00	m	1	b	7.00	
3	구	균열	0.1	6.0	-	6.00	m	1	b	6.00	
4	구	균열	0.1	0.4	-	0.40	m	2	b	0.80	
5	구	균열	0.1	7.0	-	7.00	m	1	b	7.00	
6	구	균열	0.1	5.5	-	5.50	m	1	b	5.50	
7	구	균열	0.1	0.3	-	0.30	m	1	b	0.30	
8	구	균열	0.1	13.0	-	13.00	m	2	b	26.00	
9	구	균열	0.1	0.3	-	0.30	m	1	b	0.30	
10	구	균열	0.1	0.3	-	0.30	m	1	b	0.30	
11	구	균열	0.1	1.2	-	1.20	m	1	b	1.20	
12	구	균열	0.1	3.0	-	3.00	m	1	b	3.00	
13	구	균열	0.1	0.2	-	0.20	m	1	b	0.20	
14	구	균열	0.1	0.3	-	0.30	m	1	b	0.30	
15	구	균열	0.1	3.0	-	3.00	m	1	b	3.00	
16	구	균열	0.1	2.0	-	2.00	m	1	b	2.00	
17	구	균열	0.1	3.5	-	3.50	m	2	b	7.00	
18	구	균열	0.1	1.0	-	1.00	m	2	b	2.00	
19	구	균열	0.1	5.0	-	5.00	m	2	b	10.00	
20	구	이물질 퇴적	-	0.1	0.1	0.01	m ²	1	b	0.01	
21	구	균열	0.2	0.6	-	0.60	m	1	c	0.60	
22	구	균열	0.2	1.0	-	1.00	m	1	c	1.00	
23	구	보수부 재균열	0.1	0.4	-	0.40	m	1	b	0.40	
24	구	균열	0.2	0.4	-	0.40	m	1	c	0.40	
25	구	보수부 재균열	0.3	0.4	-	0.40	m	1	c	0.40	
26	구	균열	0.2	0.2	-	0.20	m	1	c	0.20	
27	구	균열	0.2	0.7	-	0.70	m	1	c	0.70	
28	구	균열	0.2	0.5	-	0.50	m	1	c	0.50	
29											
30											
주) 손상의 길이 및 너비는 「 m 」이며, 균열의 폭은 「 mm 」임

KEY PLAN

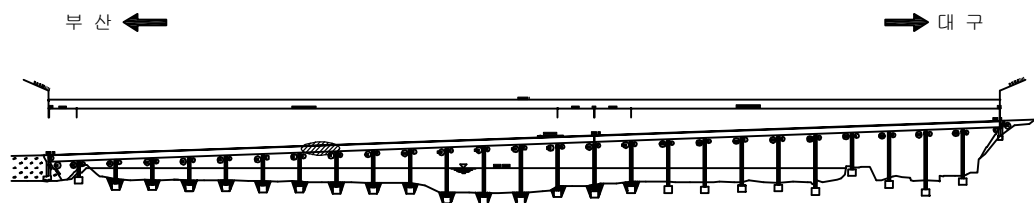

SECTION

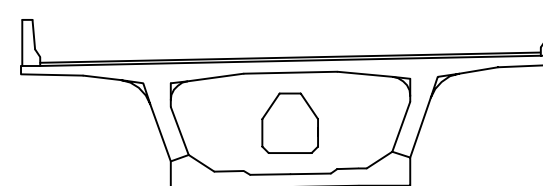


용역명	2016년 상반기 시설물 정기점검 용역
과업기간	2016. 04. 18 ~ 2016. 06. 30
발주처	신대구부산고속도로주식회사
용역사	(주)위드이앤오
도면번호	047

ID : 밀양대교(대구) - 주형내부 - S9

보수 이력			
	기 존 균 열		보 수 (11. 하반기)
	신 규 균 열		보 수 (12. 상반기)
	보수부위재균열		보 수 (12. 하반기)
	보 수 (기보수)		보 수 (13. 상반기)
	보 수 (08. 하반기)		보 수 (13. 하반기)
	보 수 (09. 상반기)		보 수 (14. 상반기)
	보 수 (09. 하반기)		보 수 (14. 하반기)
	보 수 (10. 상반기)		보 수 (15. 상반기)
	보 수 (10. 하반기)		보 수 (15. 하반기)
	보 수 (11. 상반기)		보 수 (16. 상반기)

← 부 산

대 구 →

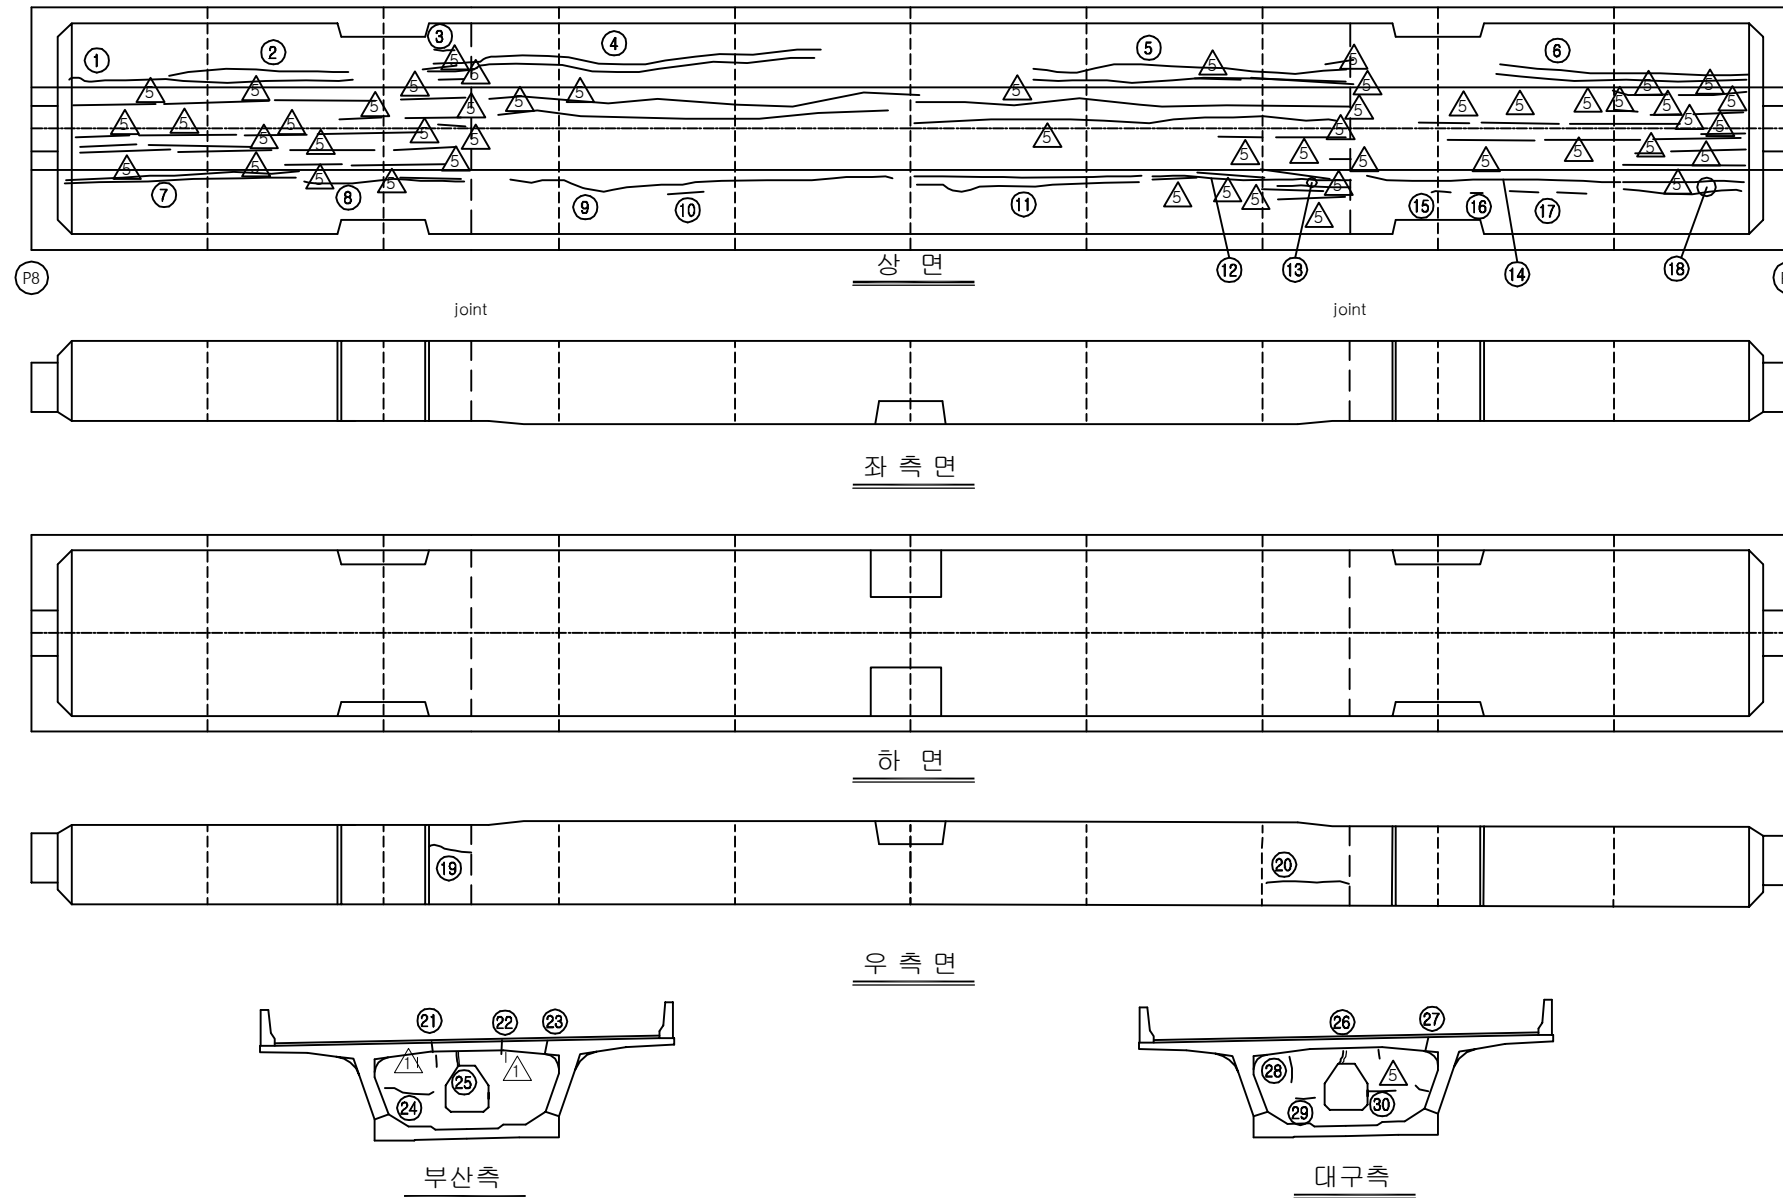


손상 현황 표


번호	신(N) 구(P)	손상내용	손상현황						결함 상태	손상 물량	비고
			폭	길이	너비	물량	단위	개소			
1	구	균열	0.1	9.0	-	9.00	m	1	b	9.00	
2	구	균열	0.1	5.0	-	5.00	m	1	b	5.00	
3	구	균열	0.1	0.3	-	0.30	m	1	b	0.30	
4	구	균열	0.1	12.5	-	12.50	m	2	b	25.00	
5	구	균열	0.1	10.0	-	10.00	m	2	b	20.00	
6	구	균열	0.1	7.0	-	7.00	m	2	b	14.00	
7	구	균열	0.1	8.0	-	8.00	m	2	b	16.00	
8	구	균열	0.1	5.5	-	5.50	m	1	b	5.50	
9	구	균열	0.1	13.0	-	13.00	m	1	b	13.00	
10	구	균열	0.1	0.2	-	0.20	m	1	b	0.20	
11	구	균열	0.1	8.0	-	8.00	m	2	b	16.00	
12	구	균열	0.1	4.0	-	4.00	m	1	b	4.00	
13	구	균열	0.1	3.0	-	3.00	m	1	b	3.00	
14	구	균열	0.1	8.0	-	8.00	m	1	b	8.00	
15	구	균열	0.1	0.3	-	0.30	m	1	b	0.30	
16	구	균열	0.1	0.2	-	0.20	m	1	b	0.20	
17	구	균열	0.1	0.4	-	0.40	m	1	b	0.40	
18	구	균열	0.1	4.0	-	4.00	m	2	b	8.00	
19	구	균열	0.2	1.1	-	1.10	m	1	c	1.10	
20	구	균열	0.2	2.2	-	2.20	m	1	c	2.20	
21	구	균열	0.2	0.3	-	0.30	m	1	c	0.30	
22	구	균열	0.2	0.4	-	0.40	m	1	c	0.40	
23	구	균열	0.2	0.3	-	0.30	m	1	c	0.30	
24	구	균열	0.2	4.0	-	4.00	m	1	c	4.00	
25	구	보수부 재균열	0.1	0.4	-	0.40	m	1	b	0.40	
26	구	보수부 재균열	0.3	0.4	-	0.40	m	1	c	0.40	
27	구	균열	0.2	0.3	-	0.30	m	1	c	0.30	
28	구	균열	0.2	0.3	-	0.30	m	1	c	0.30	
29	구	균열	0.2	0.3	-	0.30	m	1	c	0.30	
30	구	균열	0.2	0.4	-	0.40	m	1	c	0.40	
31											
32											
주) 손상의 길이 및 너비는 「 m 」 이며, 균열의 폭은 「 mm 」 임

KEY PLAN

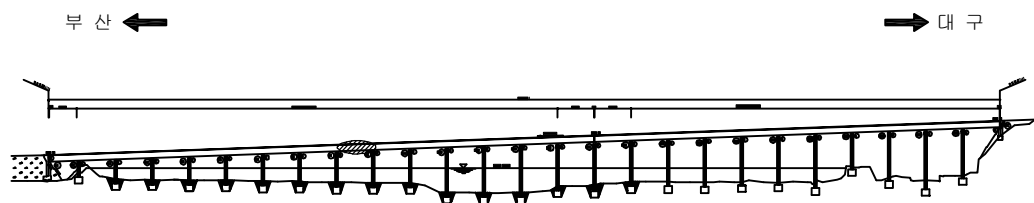

SECTION

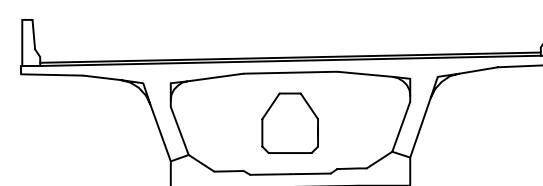







용역명	2016년 상반기 시설물 정기점검 용역
과업기간	2016. 04. 18 ~ 2016. 06. 30
발주처	신대구부산고속도로주식회사
용역사	(주)위드이앤오
도면번호	048

ID : 밀양대교(대구) - 주형내부 - S10

보수 이력			
	기존 균열		보수(11. 하반기)
	신규 균열		보수(12. 상반기)
	보수부위재균열		보수(12. 하반기)
	보수(기보수)		보수(13. 상반기)
	보수(08. 하반기)		보수(13. 하반기)
	보수(09. 상반기)		보수(14. 상반기)
	보수(09. 하반기)		보수(14. 하반기)
	보수(10. 상반기)		보수(15. 상반기)
	보수(10. 하반기)		보수(15. 하반기)
	보수(11. 상반기)		보수(16. 상반기)

← 부 산

대 구 →

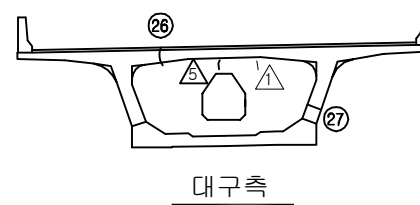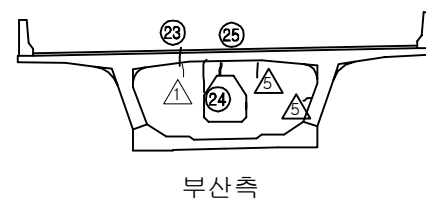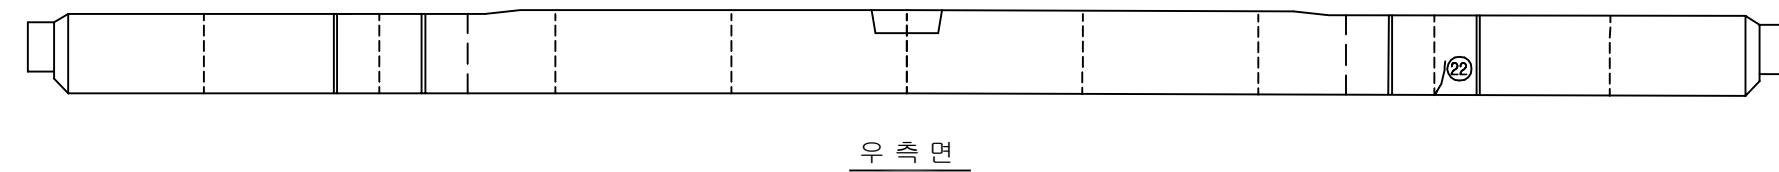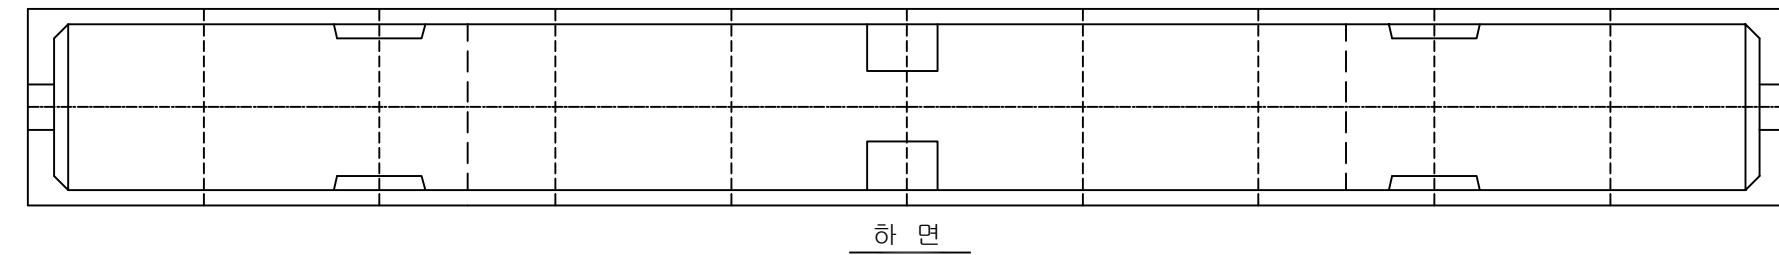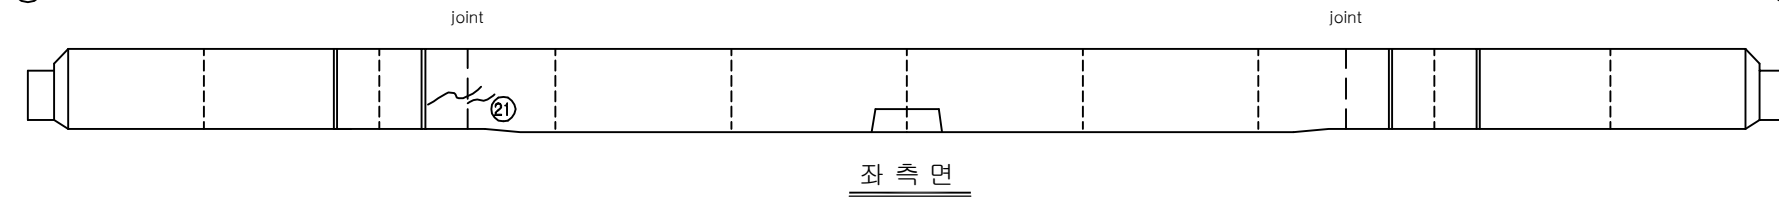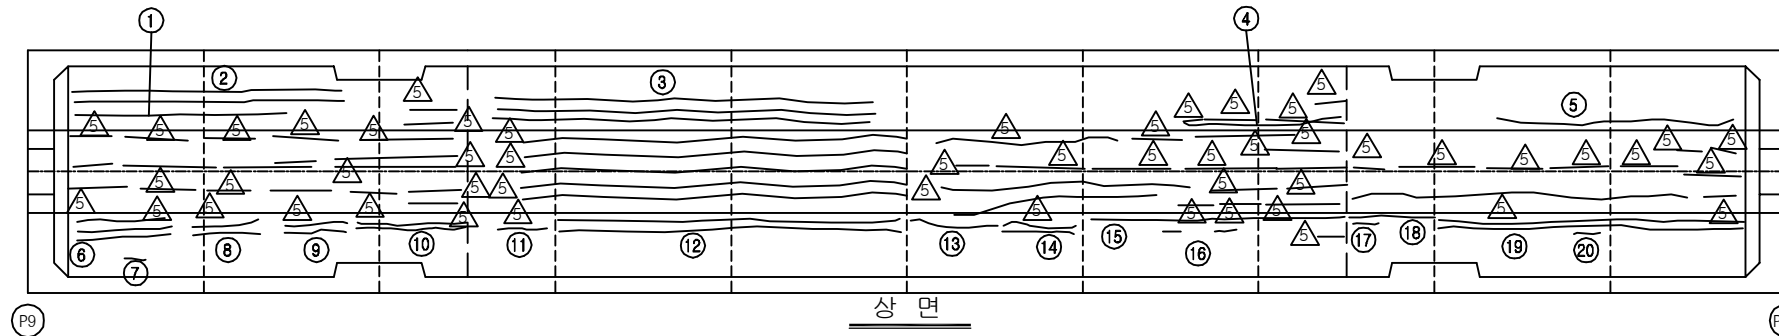


손상 현황 표


번호	신(N) 구(P)	손상내용	손상현황						결함 상태	손상 물량	비고
			폭	길이	너비	물량	단위	개소			
1	구	균열	0.1	6.5	-	6.50	m	1	b	6.50	
2	구	균열	0.1	9.0	-	9.00	m	2	b	18.00	
3	구	균열	0.1	11.0	-	11.00	m	3	b	33.00	
4	구	균열	0.1	4.0	-	4.00	m	1	b	4.00	
5	구	균열	0.1	8.0	-	8.00	m	1	b	8.00	
6	구	균열	0.1	3.5	-	3.50	m	3	b	10.50	
7	구	균열	0.1	0.2	-	0.20	m	1	b	0.20	
8	구	균열	0.1	2.5	-	2.50	m	2	b	5.00	
9	구	균열	0.1	3.0	-	3.00	m	2	b	6.00	
10	구	균열	0.1	4.0	-	4.00	m	2	b	8.00	
11	구	균열	0.1	1.3	-	1.30	m	1	b	1.30	
12	구	균열	0.1	13.0	-	13.00	m	2	b	26.00	
13	구	균열	0.1	1.8	-	1.80	m	1	b	1.80	
14	구	균열	0.1	3.0	-	3.00	m	2	b	6.00	
15	구	균열	0.1	10.0	-	10.00	m	1	b	10.00	
16	구	균열	0.1	0.3	-	0.30	m	2	b	0.60	
17	구	균열	0.1	0.4	-	0.40	m	1	b	0.40	
18	구	균열	0.1	1.8	-	1.80	m	1	b	1.80	
19	구	균열	0.1	11.0	-	11.00	m	2	b	22.00	
20	구	균열	0.1	0.4	-	0.40	m	1	b	0.40	
21	구	균열	0.2	1.2	-	1.20	m	1	b	1.20	
22	구	균열	0.2	0.5	-	0.50	m	1	c	0.50	
23	구	균열	0.2	0.5	-	0.50	m	1	c	0.50	
24	구	균열	0.2	0.3	-	0.30	m	1	c	0.30	
25	구	보수부 재균열	0.1	0.4	-	0.40	m	1	b	0.40	
26	구	균열	0.2	0.4	-	0.40	m	1	c	0.40	
27	구	균열	0.2	0.6	-	0.60	m	1	c	0.60	
28											
29											
주) 손상의 길이 및 너비는 「 m 」이며, 균열의 폭은 「 mm 」임

KEY PLAN

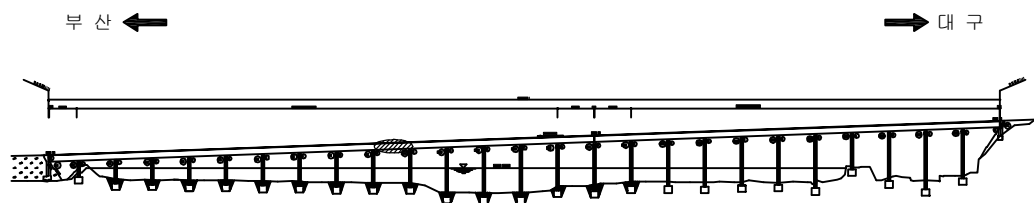

SECTION

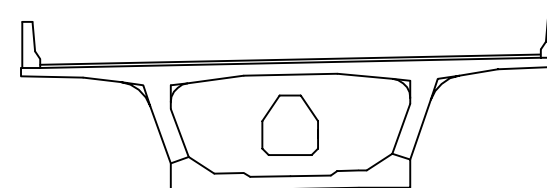


용역명	2016년 상반기 시설물 정기점검 용역
과업기간	2016. 04. 18 ~ 2016. 06. 30
발주처	신대구부산고속도로주식회사
용역사	(주)위드이앤오
도면번호	049

ID : 밀양대교(대구) - 주형내부 - S11

보수 이력			
	기존 균열		보수(11. 하반기)
	신규 균열		보수(12. 상반기)
	보수부위재균열		보수(12. 하반기)
	보수(기보수)		보수(13. 상반기)
	보수(08. 하반기)		보수(13. 하반기)
	보수(09. 상반기)		보수(14. 상반기)
	보수(09. 하반기)		보수(14. 하반기)
	보수(10. 상반기)		보수(15. 상반기)
	보수(10. 하반기)		보수(15. 하반기)
	보수(11. 상반기)		보수(16. 상반기)

← 부 산

대 구 →

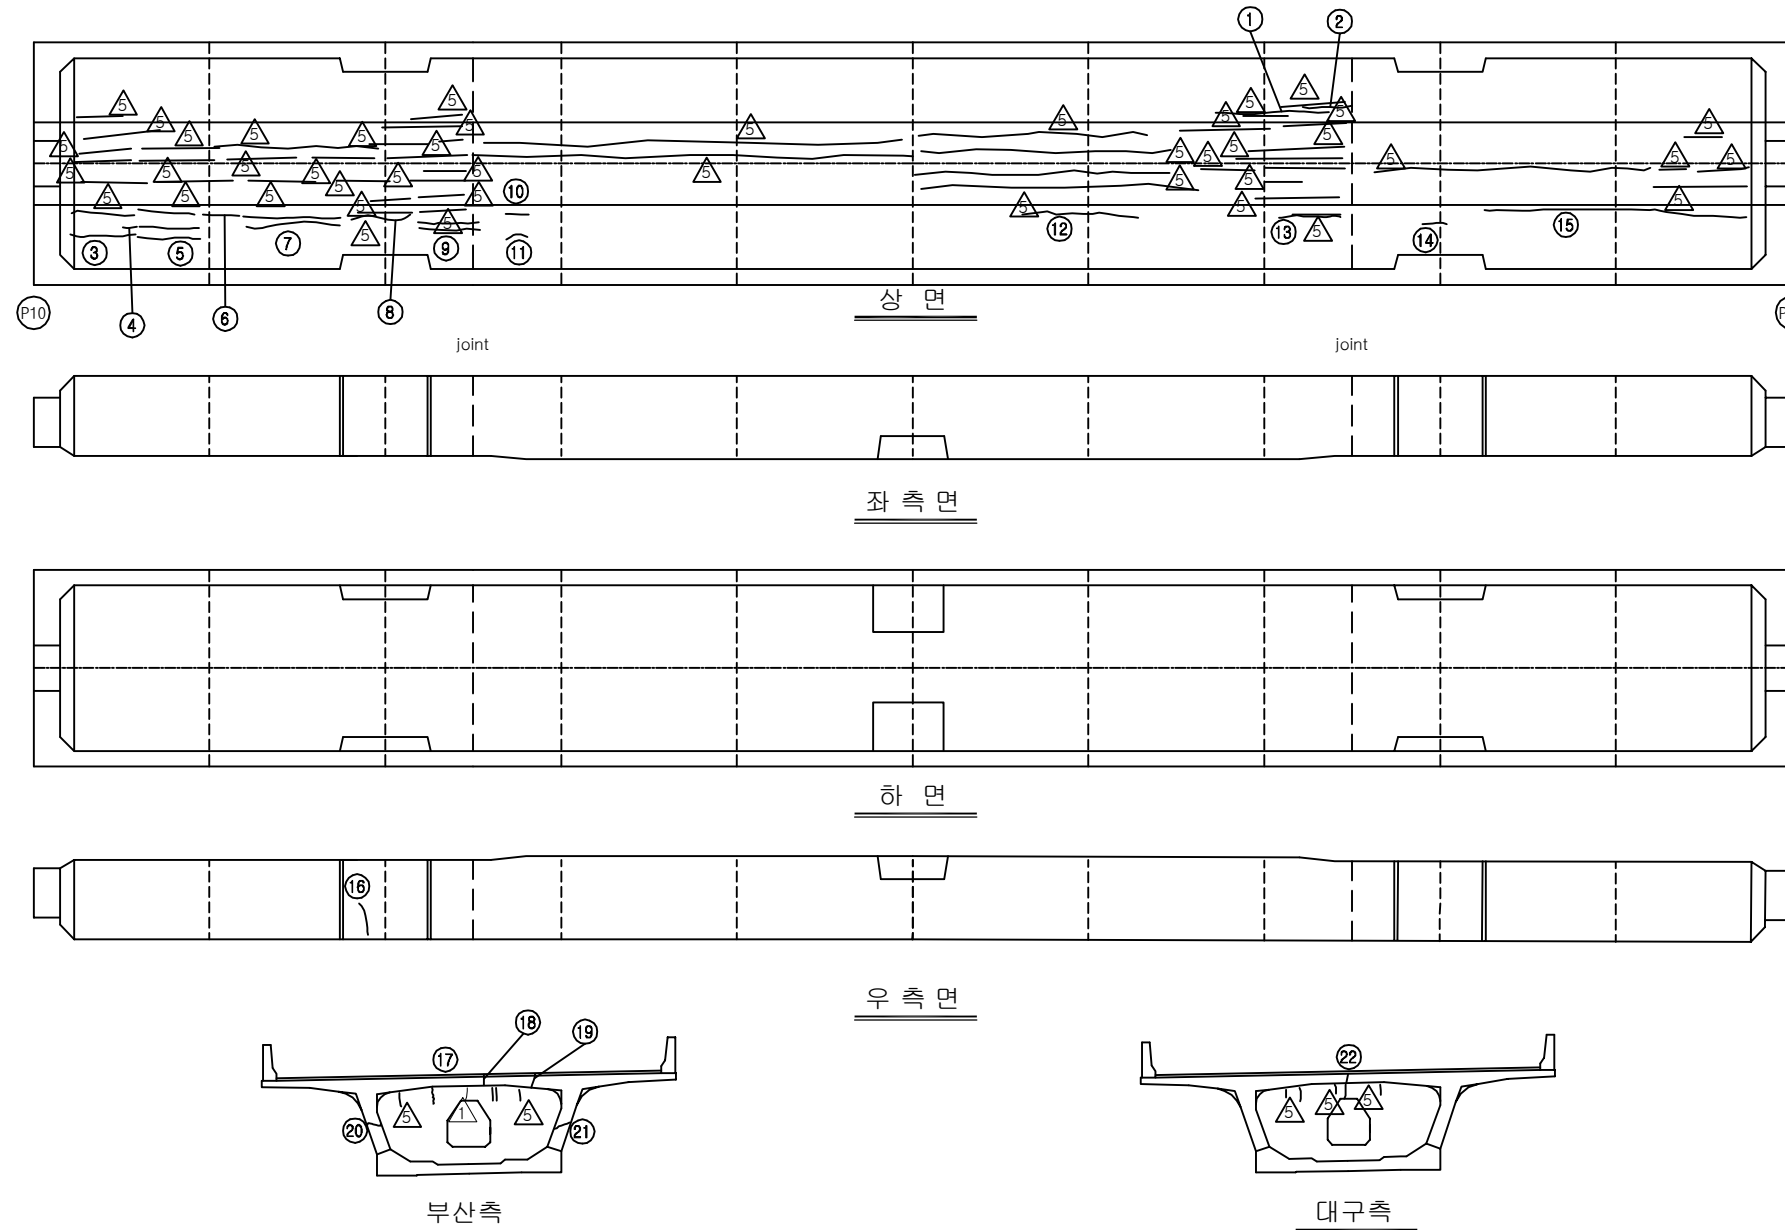


손상 현황 표


번호	신(N) 구(P)	손상내용	손상현황						결함 상태	손상 물량	비고
			폭	길이	너비	물량	단위	개소			
1	구	균열	0.1	4.0	-	4.00	m	1	b	4.00	
2	구	균열	0.1	1.0	-	1.00	m	1	b	1.00	
3	구	균열	0.1	2.0	-	2.00	m	2	b	4.00	
4	구	균열	0.1	0.3	-	0.30	m	1	b	0.30	
5	구	균열	0.1	1.8	-	1.80	m	3	b	5.40	
6	구	균열	0.1	1.1	-	1.10	m	1	b	1.10	
7	구	균열	0.1	4.0	-	4.00	m	2	b	8.00	
8	구	균열	0.1	1.1	-	1.10	m	1	b	1.10	
9	구	균열	0.1	1.1	-	1.10	m	2	b	2.20	
10	구	균열	0.1	0.2	-	0.20	m	1	b	0.20	
11	구	균열	0.1	0.2	-	0.20	m	1	b	0.20	
12	구	균열	0.1	4.0	-	4.00	m	1	b	4.00	
13	구	균열	0.1	2.0	-	2.00	m	1	b	2.00	
14	구	균열	0.1	0.3	-	0.30	m	1	b	0.30	
15	구	균열	0.1	8.0	-	8.00	m	1	b	8.00	
16	구	균열	0.2	1.2	-	1.20	m	1	b	1.20	
17	구	보수부 재균열	0.2	0.7	-	0.70	m	1	c	0.70	
18	구	균열	0.2	0.3	-	0.30	m	1	c	0.30	
19	구	균열	0.1	0.4	-	0.40	m	1	b	0.40	
20	구	균열	0.1	0.5	-	0.50	m	1	b	0.50	
21	구	균열	0.2	0.6	-	0.60	m	1	c	0.60	
22	구	균열	0.2	0.3	-	0.30	m	1	c	0.30	
23											
24											
주) 손상의 길이 및 너비는 「 m 」이며, 균열의 폭은 「 mm 」임

KEY PLAN

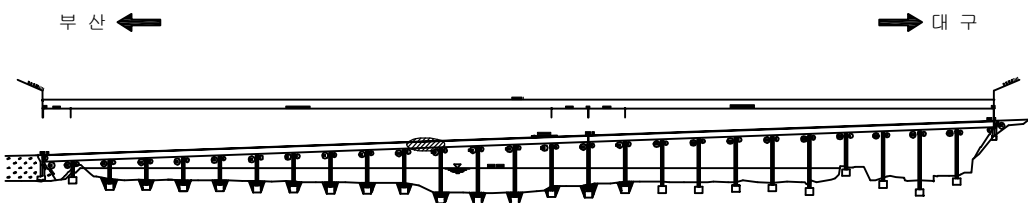

SECTION

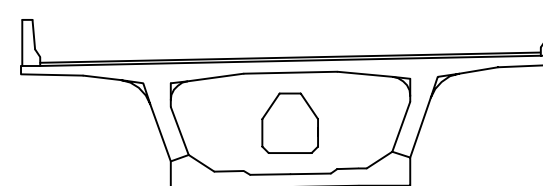


용역명	2016년 상반기 시설물 정기점검 용역
과업기간	2016. 04. 18 ~ 2016. 06. 30
발주처	신대구부산고속도로주식회사
용역사	(주)위드이앤오
도면번호	050

ID : 밀양대교(대구) - 주형내부 - S12

보 수 이 력			
	기 존 균 열		보 수(11. 하반기)
	신 규 균 열		보 수(12. 상반기)
	보수부위재균열		보 수(12. 하반기)
	보 수(기보수)		보 수(13. 상반기)
	보 수(08. 하반기)		보 수(13. 하반기)
	보 수(09. 상반기)		보 수(14. 상반기)
	보 수(09. 하반기)		보 수(14. 하반기)
	보 수(10. 상반기)		보 수(15. 상반기)
	보 수(10. 하반기)		보 수(15. 하반기)
	보 수(11. 상반기)		보 수(16. 상반기)

← 부 산

대 구 →

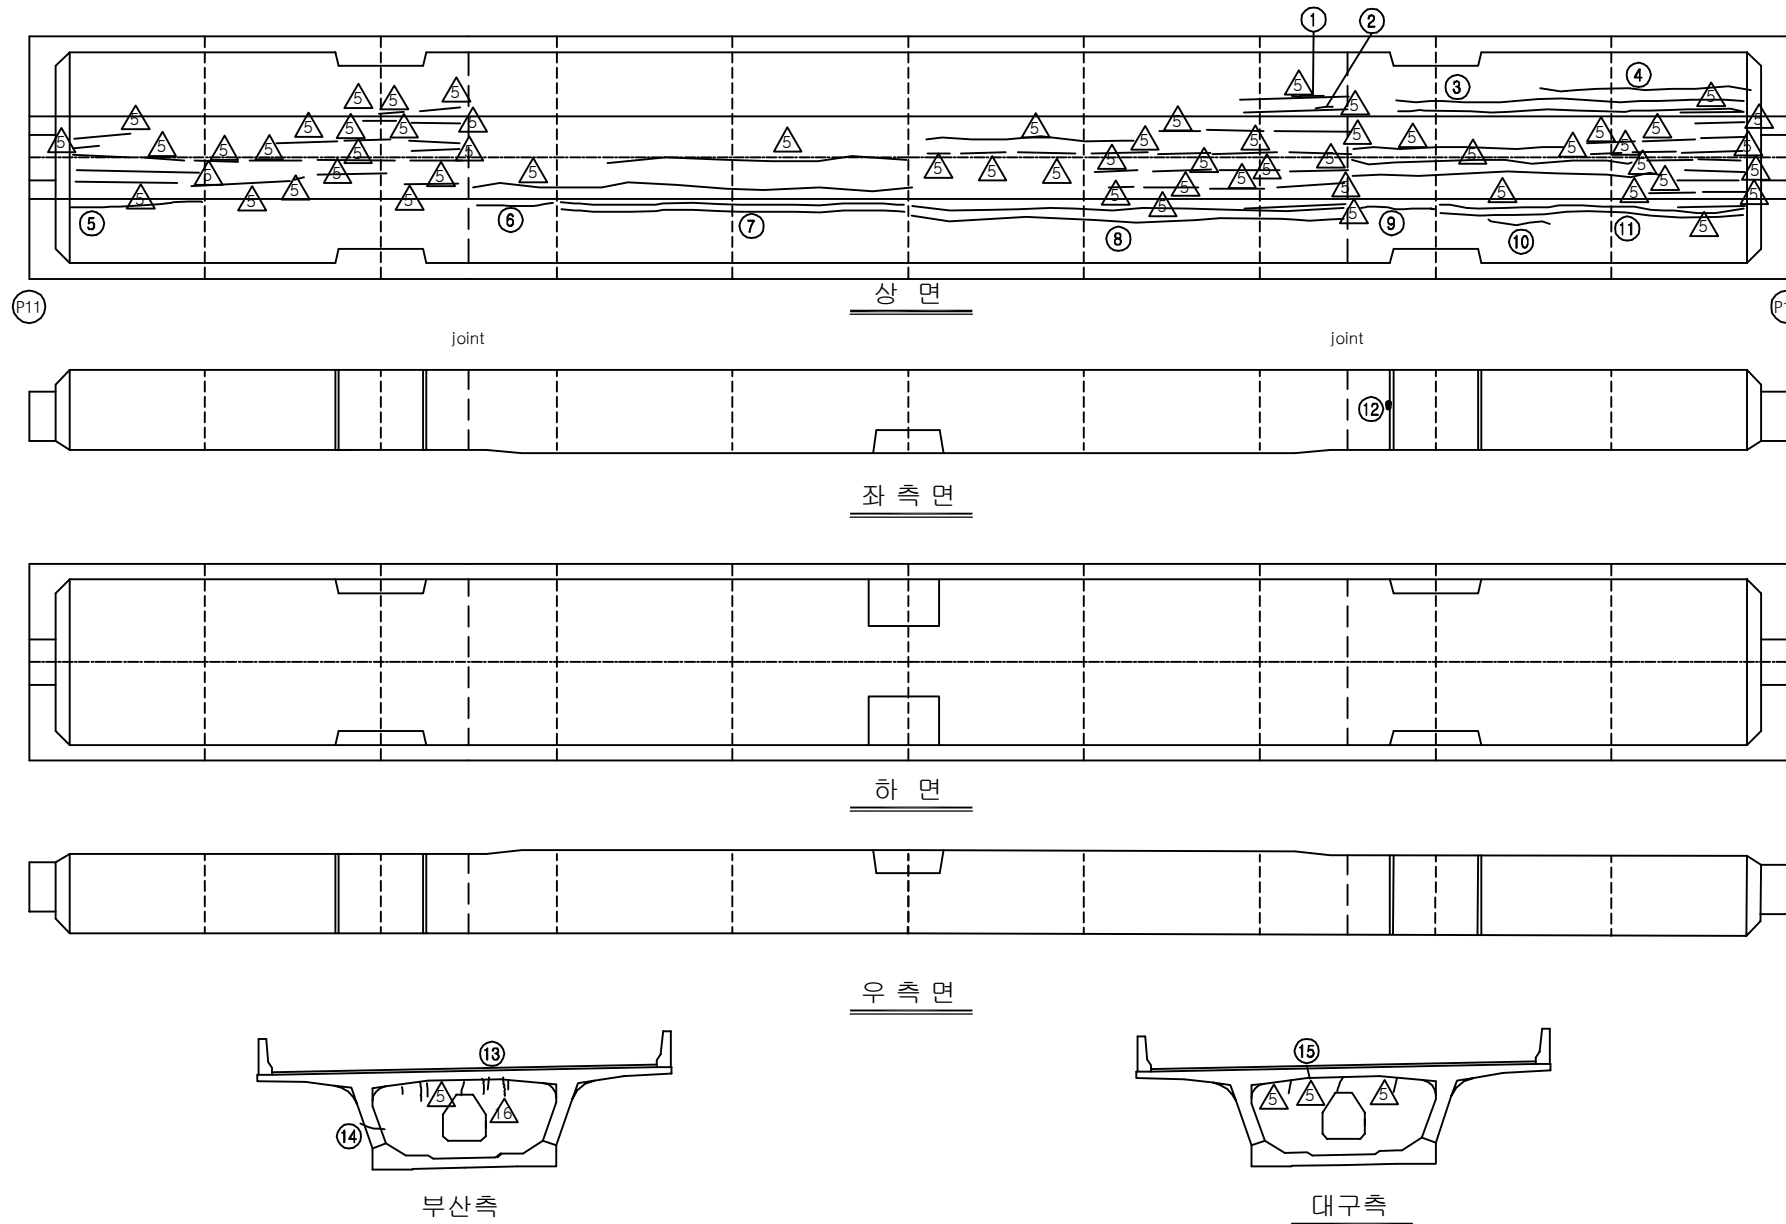


손 상 현 황 표


번호	신(N) 구(P)	손상내용	손상현황						결함 상태	손상 물량	비고
			폭	길이	너비	물량	단위	개소			
1	구	균열	0.1	0.5	-	0.50	m	1	b	0.50	
2	구	균열	0.1	0.3	-	0.30	m	1	b	0.30	
3	구	균열	0.1	12.0	-	12.00	m	2	b	24.00	
4	구	균열	0.1	7.5	-	7.50	m	1	b	7.50	
5	구	균열	0.1	4.5	-	4.50	m	1	b	4.50	
6	구	균열	0.1	3.5	-	3.50	m	1	b	3.50	
7	구	균열	0.1	11.0	-	11.00	m	2	b	22.00	
8	구	균열	0.1	15.0	-	15.00	m	2	b	30.00	
9	구	균열	0.1	1.6	-	1.60	m	1	b	1.60	
10	구	균열	0.1	0.7	-	0.70	m	1	b	0.70	
11	구	균열	0.1	11.0	-	11.00	m	2	b	22.00	
12	구	백태	-	0.1	0.2	0.02	m²	1	b	0.02	
13	구	균열	0.2	0.4	-	0.40	m	1	c	0.40	
14	구	균열	0.2	0.4	-	0.40	m	1	c	0.40	
15	구	균열	0.2	0.3	-	0.30	m	1	c	0.30	
16											
17											
주) 손상의 길이 및 너비는 「 m 」 이며, 균열의 폭은 「 mm 」 임

KEY PLAN

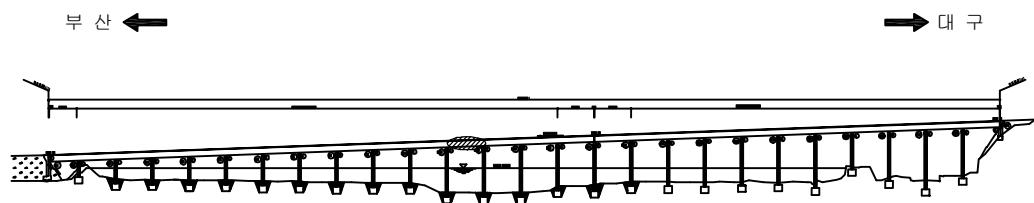

SECTION

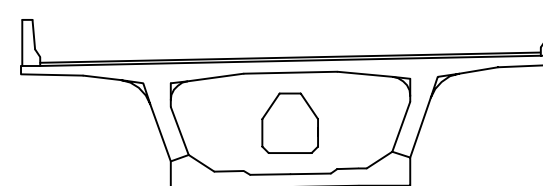


용역명	2016년 상반기 시설물 정기점검 용역
과업기간	2016. 04. 18 ~ 2016. 06. 30
발주처	신대구부산고속도로주식회사
용역사	(주)위드이앤오
도면번호	051

ID : 밀양대교(대구) - 주형내부 - S13

보 수 이 력			
	기 존 균 열		보 수 (11. 하반기)
	신 규 균 열		보 수 (12. 상반기)
	보수부위재균열		보 수 (12. 하반기)
	보 수 (기보수)		보 수 (13. 상반기)
	보 수 (08. 하반기)		보 수 (13. 하반기)
	보 수 (09. 상반기)		보 수 (14. 상반기)
	보 수 (09. 하반기)		보 수 (14. 하반기)
	보 수 (10. 상반기)		보 수 (15. 상반기)
	보 수 (10. 하반기)		보 수 (15. 하반기)
	보 수 (11. 상반기)		보 수 (16. 상반기)

← 부 산

대 구 →

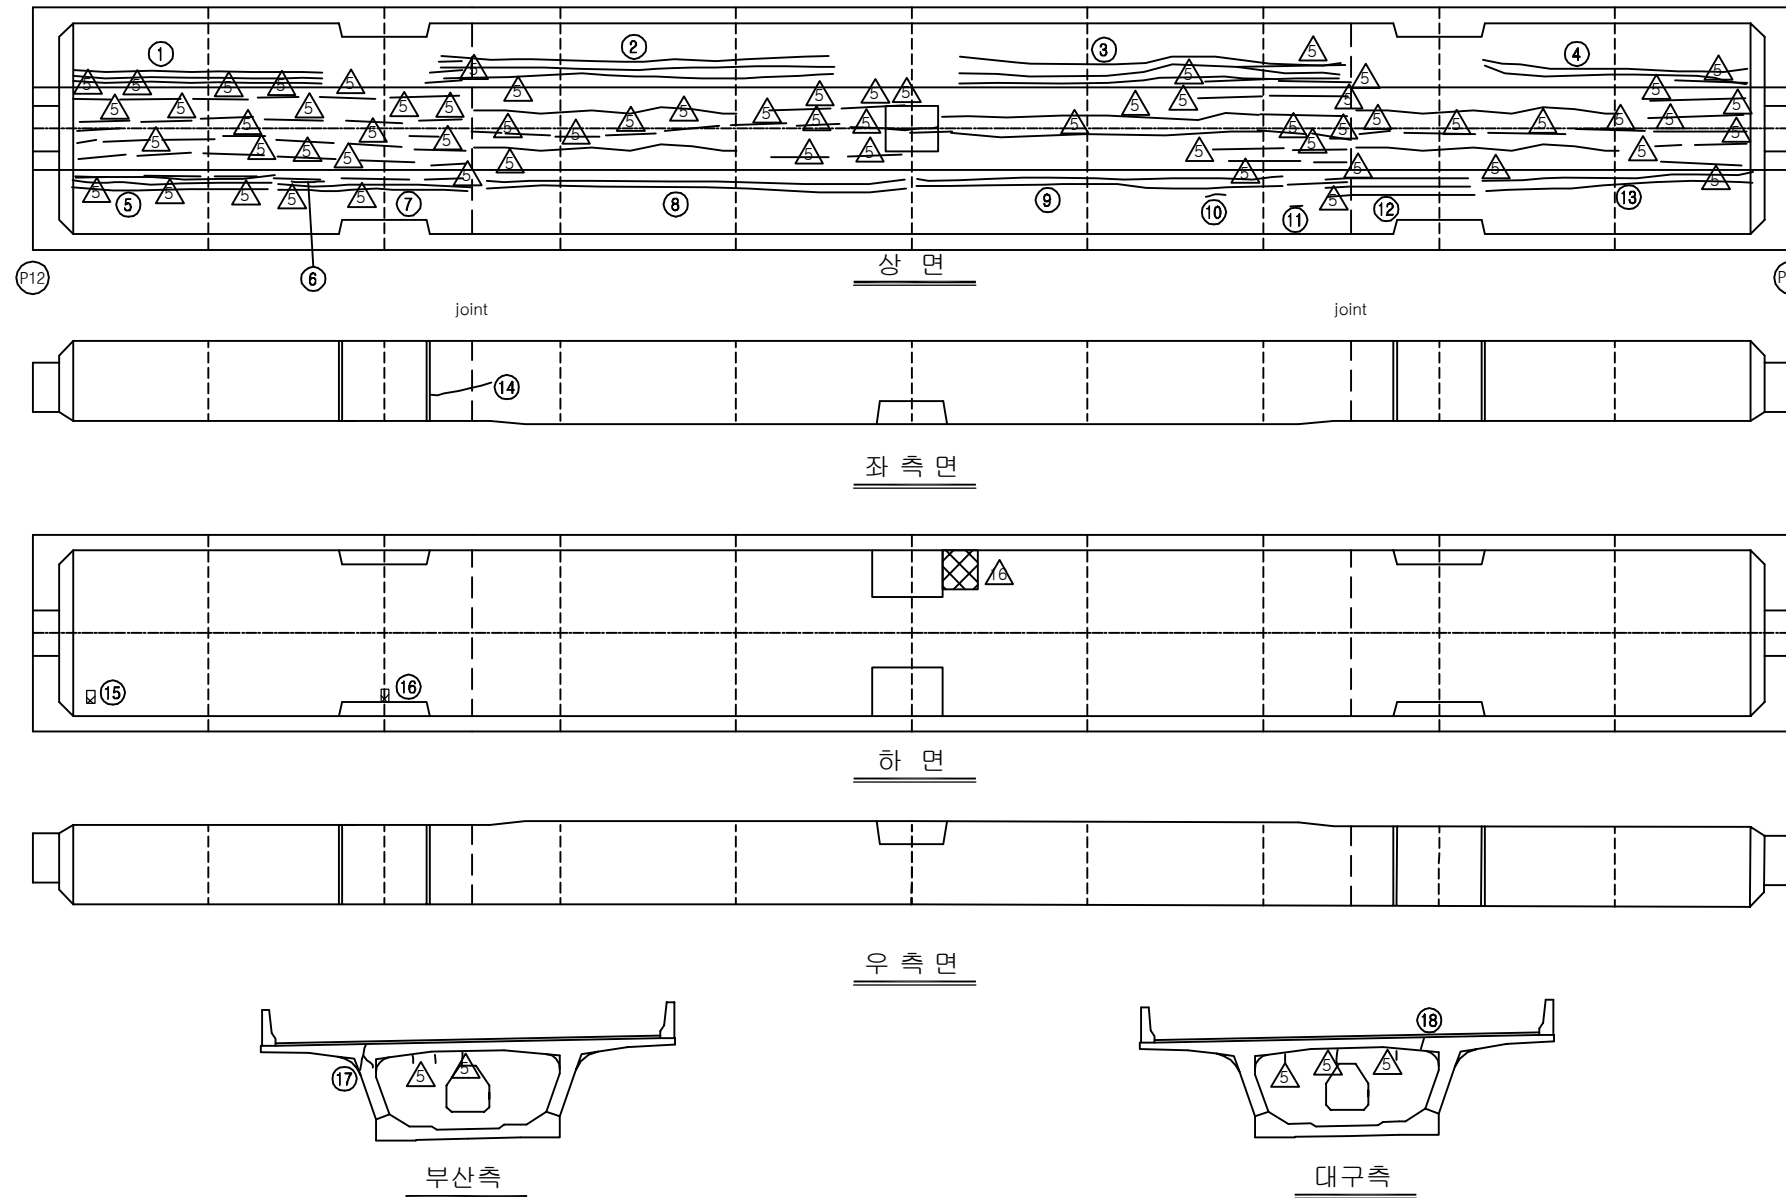


손 상 현 황 표


번호	신(N) 구(P)	손상내용	손상현황						결함 상태	손상 물량	비고
			폭	길이	너비	물량	단위	개소			
1	구	균열	0.1	8.5	-	8.50	m	3	b	25.50	
2	구	균열	0.1	14.0	-	14.00	m	3	b	42.00	
3	구	균열	0.1	13.0	-	13.00	m	3	b	39.00	
4	구	균열	0.1	8.5	-	8.50	m	2	b	17.00	
5	구	균열	0.1	8.5	-	8.50	m	3	b	25.50	
6	구	균열	0.1	0.3	-	0.30	m	1	b	0.30	
7	구	균열	0.1	6.0	-	6.00	m	2	b	12.00	
8	구	균열	0.1	15.0	-	15.00	m	2	b	30.00	
9	구	균열	0.1	13.0	-	13.00	m	2	b	26.00	
10	구	균열	0.1	0.3	-	0.30	m	1	b	0.30	
11	구	균열	0.1	0.2	-	0.20	m	1	b	0.20	
12	구	균열	0.1	5.5	-	5.50	m	3	b	16.50	
13	구	균열	0.1	10.0	-	10.00	m	2	b	20.00	
14	구	균열	0.2	1.0	-	1.00	m	1	c	1.00	
15	구	이물질 퇴적	-	0.1	0.1	0.01	m ²	1	b	0.01	
16	구	이물질 퇴적	-	0.1	0.1	0.01	m ²	1	b	0.01	
17	구	균열	0.2	0.5	-	0.50	m	1	c	0.50	
18	구	균열	0.2	0.3	-	0.30	m	1	c	0.30	
19											
20											
주) 손상의 길이 및 너비는 「 m 」이며, 균열의 폭은 「 mm 」임

KEY PLAN

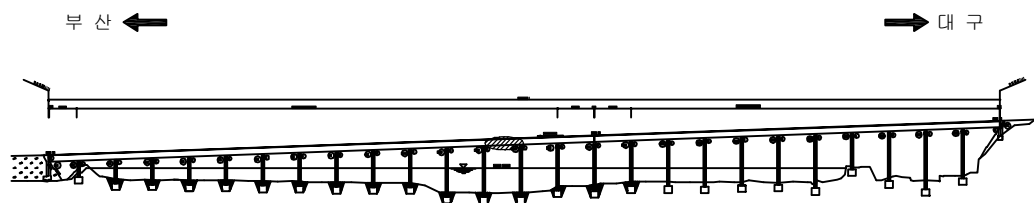

SECTION

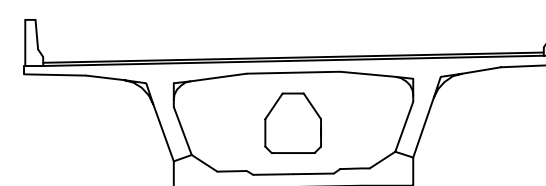


용역명	2016년 상반기 시설물 정기점검 용역
과업기간	2016. 04. 18 ~ 2016. 06. 30
발주처	신대구부산고속도로주식회사
용역사	(주)위드이앤오
도면번호	052

ID : 밀양대교(대구) - 주형내부 - S14

보수 이력			
	기 존 균 열		보 수 (11. 하반기)
	신 규 균 열		보 수 (12. 상반기)
	보수부위재균열		보 수 (12. 하반기)
	보 수 (기보수)		보 수 (13. 상반기)
	보 수 (08. 하반기)		보 수 (13. 하반기)
	보 수 (09. 상반기)		보 수 (14. 상반기)
	보 수 (09. 하반기)		보 수 (14. 하반기)
	보 수 (10. 상반기)		보 수 (15. 상반기)
	보 수 (10. 하반기)		보 수 (15. 하반기)
	보 수 (11. 상반기)		보 수 (16. 상반기)

← 부 산

대 구 →

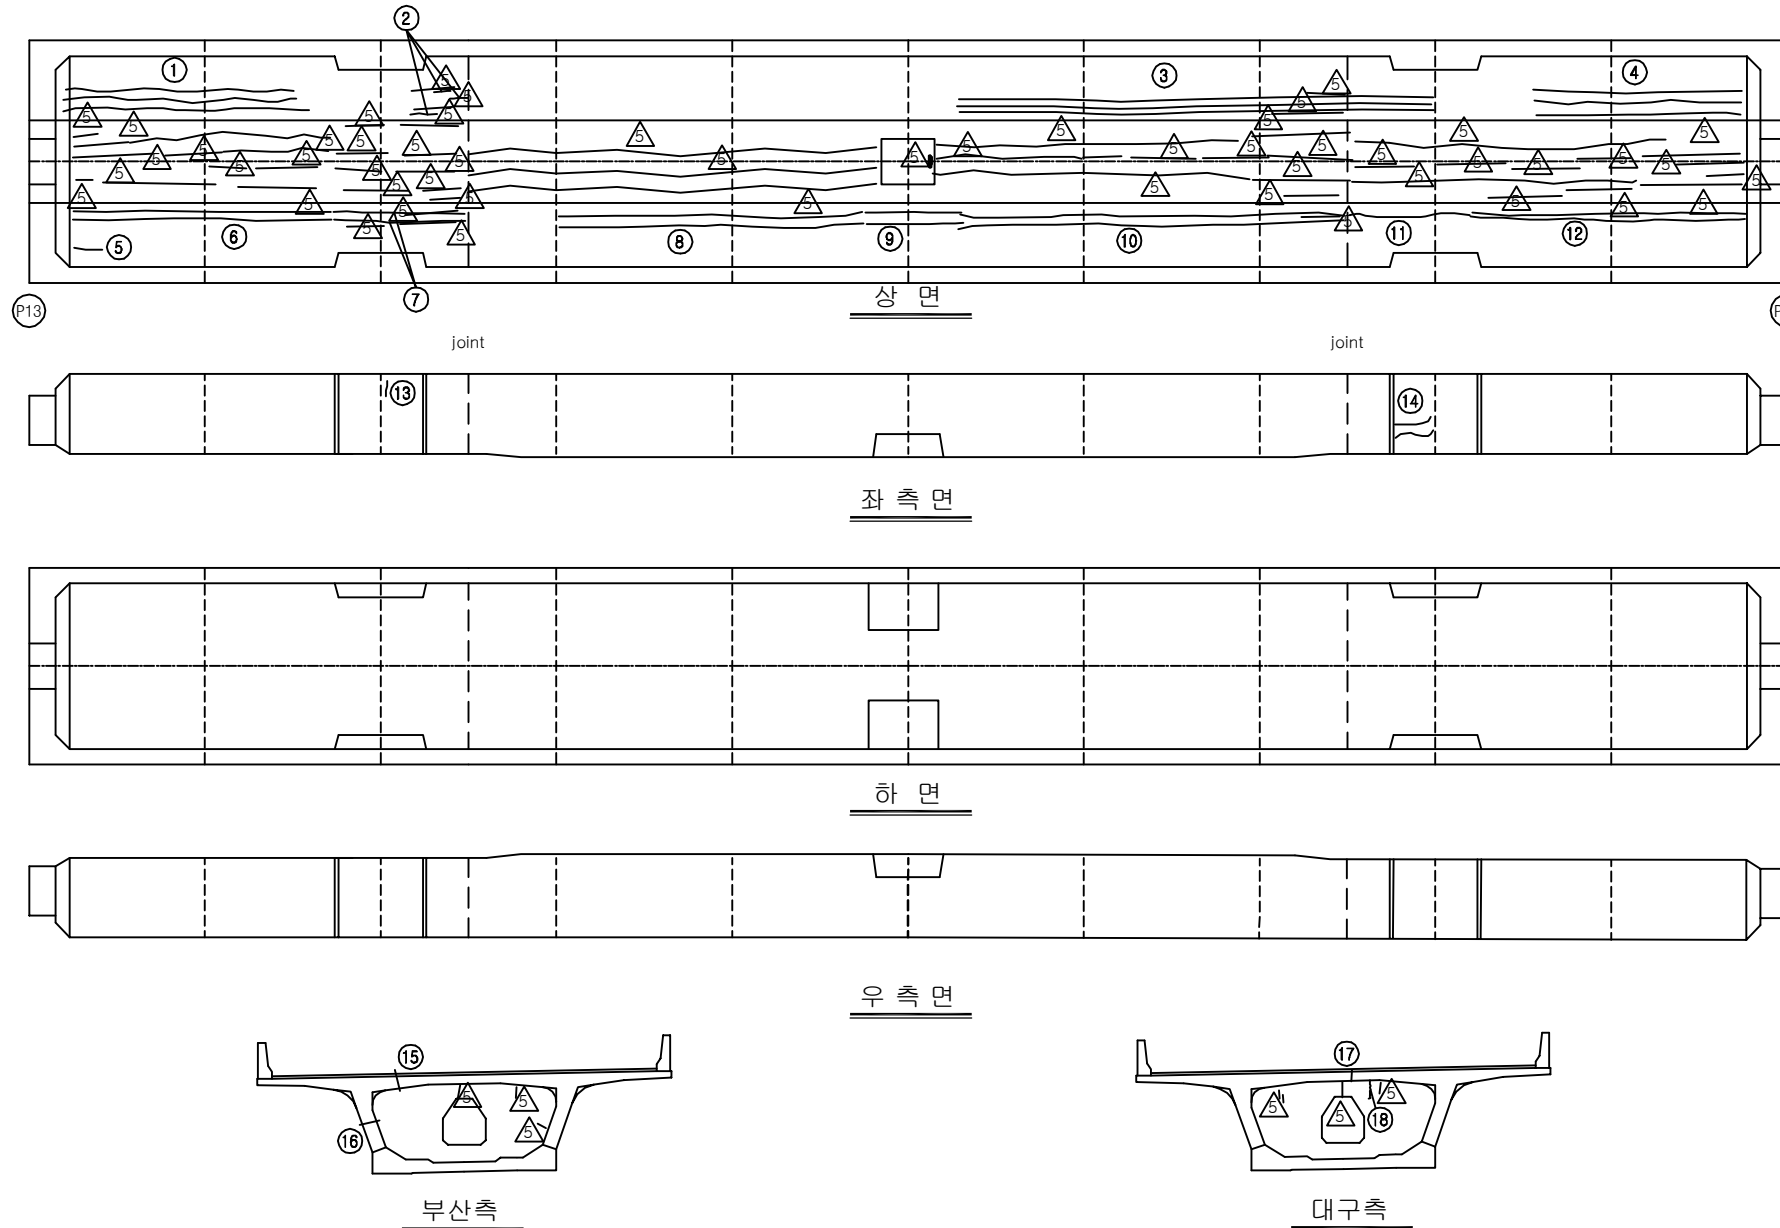


손상 현황 표


번호	신(N) 구(P)	손상내용	손상현황						결함 상태	손상 물량	비고
			폭	길이	너비	물량	단위	개소			
1	구	균열	0.1	8.5	-	8.50	m	3	b	25.50	
2	구	균열	0.1	0.2	-	0.20	m	3	b	0.60	
3	구	균열	0.1	14.0	-	14.00	m	3	b	42.00	
4	구	균열	0.1	5.0	-	5.00	m	3	b	15.00	
5	구	균열	0.1	0.5	-	0.50	m	1	b	0.50	
6	구	균열	0.1	9.0	-	9.00	m	2	b	18.00	
7	구	균열	0.1	4.5	-	4.50	m	2	b	9.00	
8	구	균열	0.1	11.0	-	11.00	m	2	b	22.00	
9	구	균열	0.1	4.0	-	4.00	m	2	b	8.00	
10	구	균열	0.1	12.0	-	12.00	m	2	b	24.00	
11	구	균열	0.1	4.0	-	4.00	m	1	b	4.00	
12	구	균열	0.1	9.0	-	9.00	m	2	b	18.00	
13	구	균열	0.2	0.2	-	0.20	m	1	c	0.20	
14	구	균열	0.2	0.8	-	0.80	m	2	c	1.60	
15	구	균열	0.2	0.2	-	0.20	m	1	c	0.20	
16	구	균열	0.2	0.6	-	0.60	m	1	c	0.60	
17	구	균열	0.2	0.4	-	0.40	m	1	c	0.40	
18	구	균열	0.2	0.4	-	0.40	m	1	c	0.40	
19											
20											
주) 손상의 길이 및 너비는 「 m 」이며, 균열의 폭은 「 mm 」임

KEY PLAN

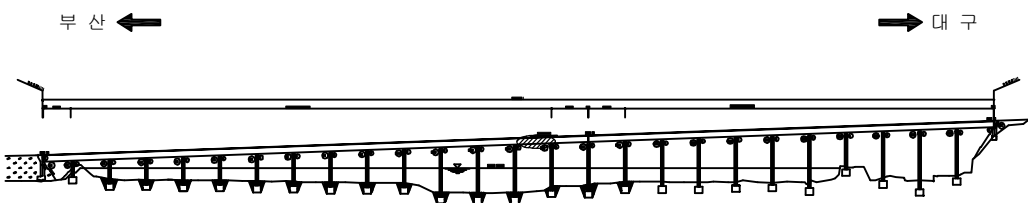

SECTION

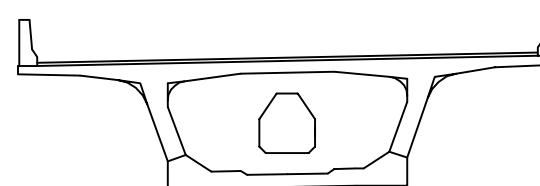







용역명	2016년 상반기 시설물 정기점검 용역
과업기간	2016. 04. 18 ~ 2016. 06. 30
발주처	신대구부산고속도로주식회사
용역사	(주)위드이앤오
도면번호	053

ID : 밀양대교(대구) - 주형내부 - S15


보수 이력			
	기존 균열		보수(11. 하반기)
	신규 균열		보수(12. 상반기)
	보수부위재균열		보수(12. 하반기)
	보수(기보수)		보수(13. 상반기)
	보수(08. 하반기)		보수(13. 하반기)
	보수(09. 상반기)		보수(14. 상반기)
	보수(09. 하반기)		보수(14. 하반기)
	보수(10. 상반기)		보수(15. 상반기)
	보수(10. 하반기)		보수(15. 하반기)
	보수(11. 상반기)		보수(16. 상반기)

← 부 산


대 구 →

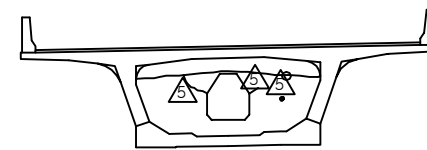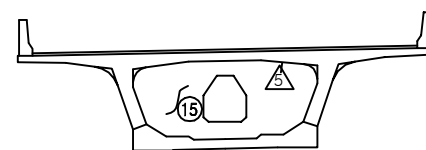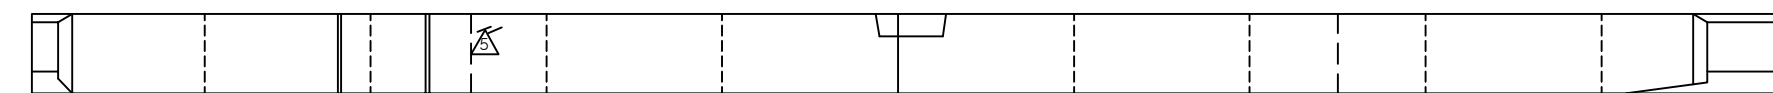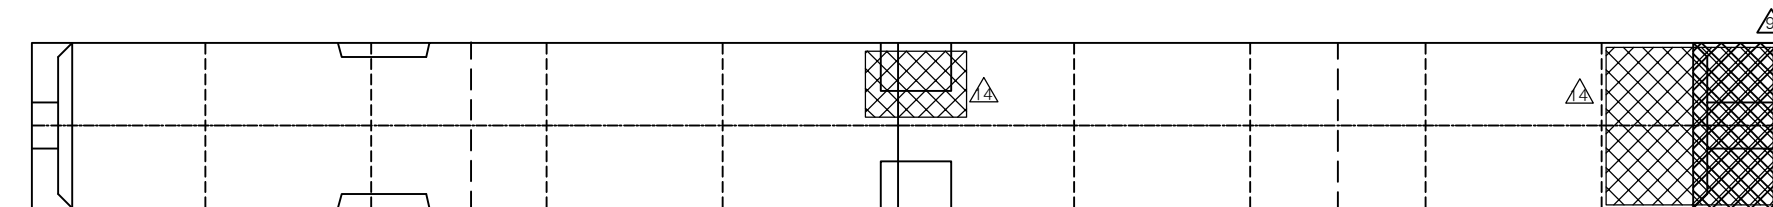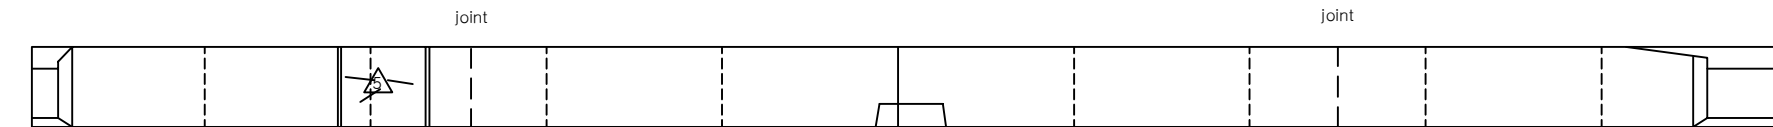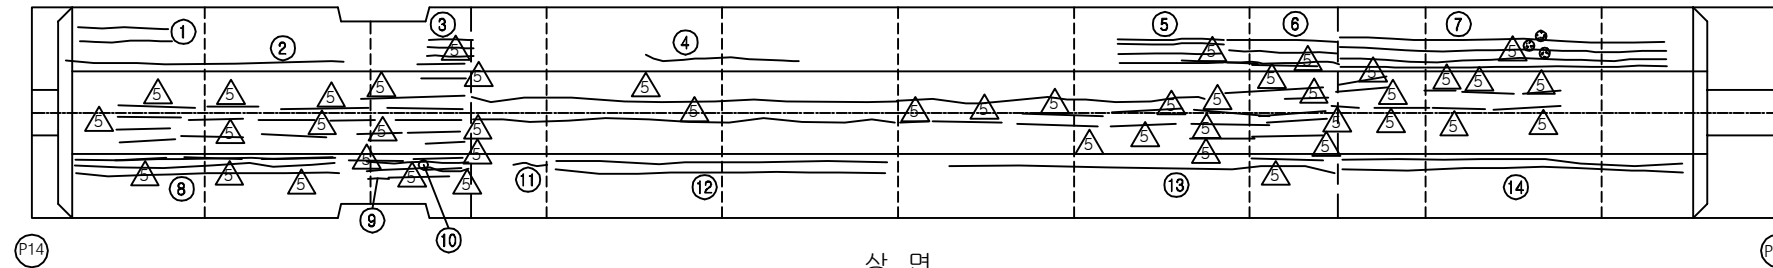

KEY PLAN

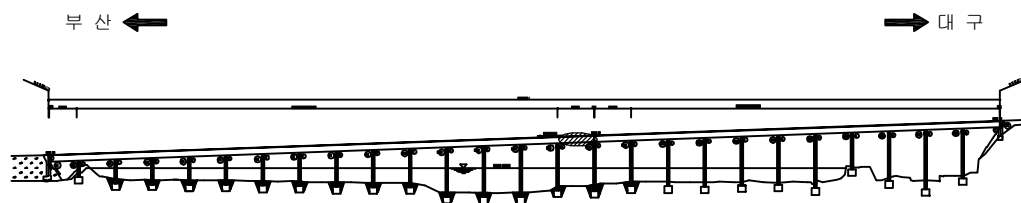

SECTION

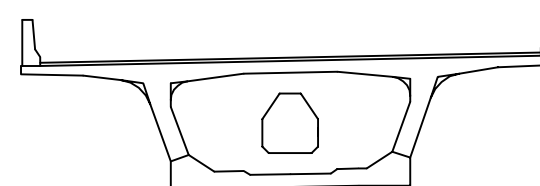

손상 현황 표

번호	신(N) 구(P)	손상내용	손상현황						결함 상대	손상 물량	비고
			폭	길이	너비	물량	단위	개소			
1	구	균열	0.1	3.5	-	3.50	m	2	b	7.00	
2	구	균열	0.1	8.0	-	8.00	m	1	b	8.00	
3	구	균열	0.1	1.2	-	1.20	m	3	b	3.60	
4	구	균열	0.1	4.0	-	4.00	m	1	b	4.00	
5	구	균열	0.1	4.0	-	4.00	m	4	b	16.00	
6	구	균열	0.1	3.6	-	3.60	m	3	b	10.80	
7	구	균열	0.1	9.0	-	9.00	m	4	b	36.00	
8	구	균열	0.1	9.0	-	9.00	m	3	b	27.00	
9	구	균열	0.1	1.0	-	1.00	m	1	b	1.00	
10	구	균열	0.1	4.5	-	4.50	m	2	b	9.00	
11	구	균열	0.1	0.6	-	0.60	m	1	b	0.60	
12	구	균열	0.1	12.0	-	12.00	m	2	b	24.00	
13	구	균열	0.2	12.0	-	12.00	m	1	c	12.00	
14	구	균열	0.2	10.0	-	10.00	m	2	c	20.00	
15	구	균열	0.2	0.8	-	0.80	m	1	c	0.80	
16											
17											
주) 손상의 길이 및 너비는 「 m 」이며, 균열의 폭은 「 mm 」임

용역명 2016년 상반기 시설물 정기점검 용역

과업기간 2016. 04. 18 ~ 2016. 06. 30

발주처 신대구부산고속도로주식회사

용역사 (주)위드이앤오







도면번호 054

ID : 밀양대교(대구) - 주형내부 - S16

보 수 이 력			
	기 존 균 열		보 수 (11. 하반기)
	신 규 균 열		보 수 (12. 상반기)
	보수부위재균열		보 수 (12. 하반기)
	보 수 (기보수)		보 수 (13. 상반기)
	보 수 (08. 하반기)		보 수 (13. 하반기)
	보 수 (09. 상반기)		보 수 (14. 상반기)
	보 수 (09. 하반기)		보 수 (14. 하반기)
	보 수 (10. 상반기)		보 수 (15. 상반기)
	보 수 (10. 하반기)		보 수 (15. 하반기)
	보 수 (11. 상반기)		보 수 (16. 상반기)

← 부 산

대 구 →

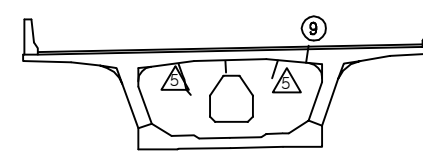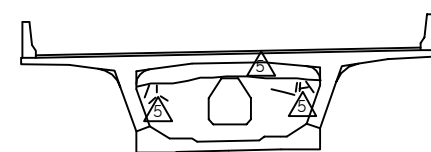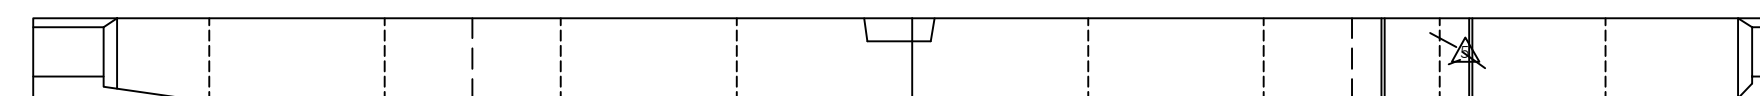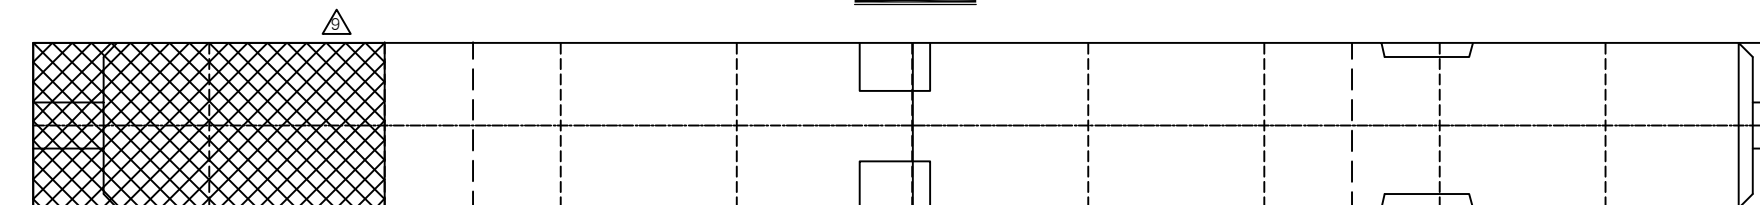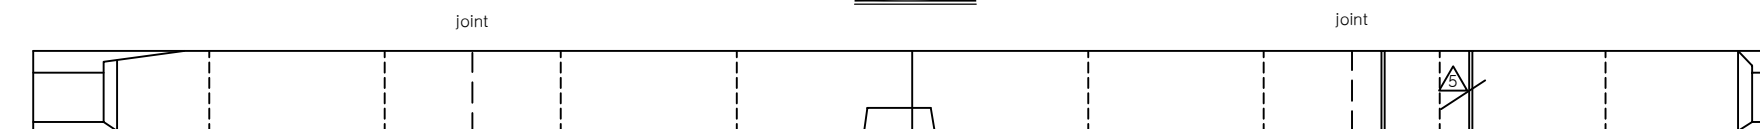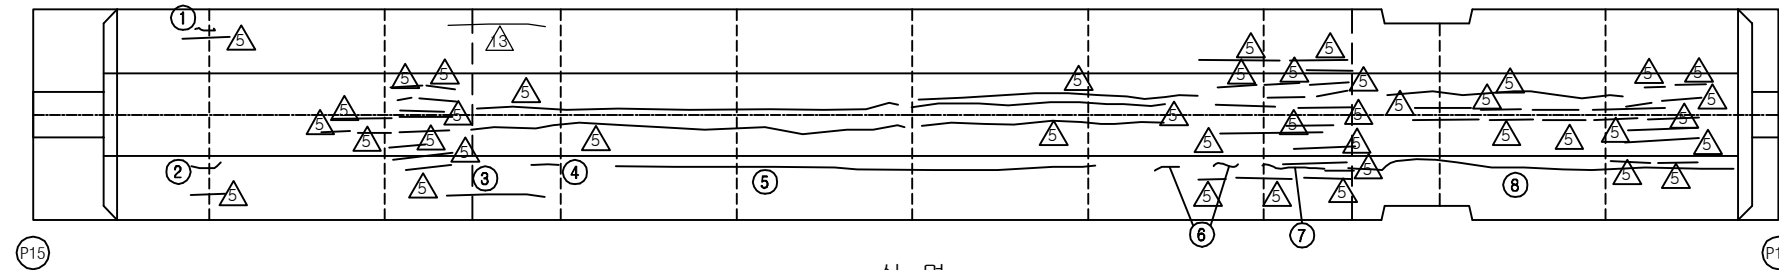


손 상 현 황 표


번호	신(N) 구(P)	손상내용	손상현황						결함 상대	손상 물량	비고
			폭	길이	너비	물량	단위	개소			
1	구	균열	0.1	2.5	-	2.50	m	1	b	2.50	
2	구	균열	0.1	0.3	-	0.30	m	1	b	0.30	
3	구	균열	0.2	2.0	-	2.00	m	1	c	2.00	
4	구	균열	0.1	0.3	-	0.30	m	1	b	0.30	
5	구	균열	0.1	19.0	-	19.00	m	1	b	19.00	
6	구	균열	0.1	0.3	-	0.30	m	2	b	0.60	
7	구	균열	0.1	0.8	-	0.80	m	1	b	0.80	
8	구	균열	0.1	13.0	-	13.00	m	1	b	13.00	
9	구	균열	0.2	0.6	-	0.60	m	1	b	0.60	
10											
11											
주) 손상의 길이 및 너비는 「 m 」이며, 균열의 폭은 「 mm 」임

KEY PLAN

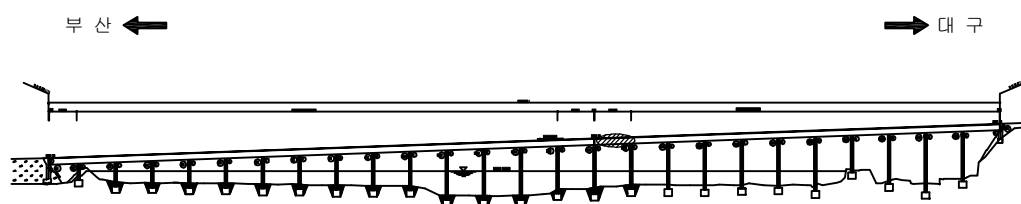

SECTION

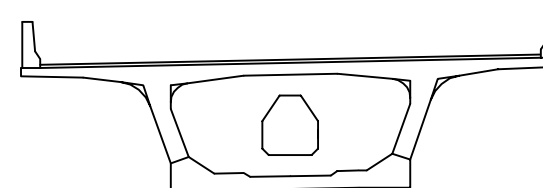


용역명	2016년 상반기 시설물 정기점검 용역
과업기간	2016. 04. 18 ~ 2016. 06. 30
발주처	신대구부산고속도로주식회사
용역사	(주)위드이앤오
도면번호	055

ID : 밀양대교(대구) - 주형내부 - S17


보 수 이 력			
	기 존 균 열		보 수(11. 하반기)
	신 규 균 열		보 수(12. 상반기)
	보수부위재균열		보 수(12. 하반기)
	보 수(기보수)		보 수(13. 상반기)
	보 수(08. 하반기)		보 수(13. 하반기)
	보 수(09. 상반기)		보 수(14. 상반기)
	보 수(09. 하반기)		보 수(14. 하반기)
	보 수(10. 상반기)		보 수(15. 상반기)
	보 수(10. 하반기)		보 수(15. 하반기)
	보 수(11. 상반기)		보 수(16. 상반기)

← 부 산


대 구 →

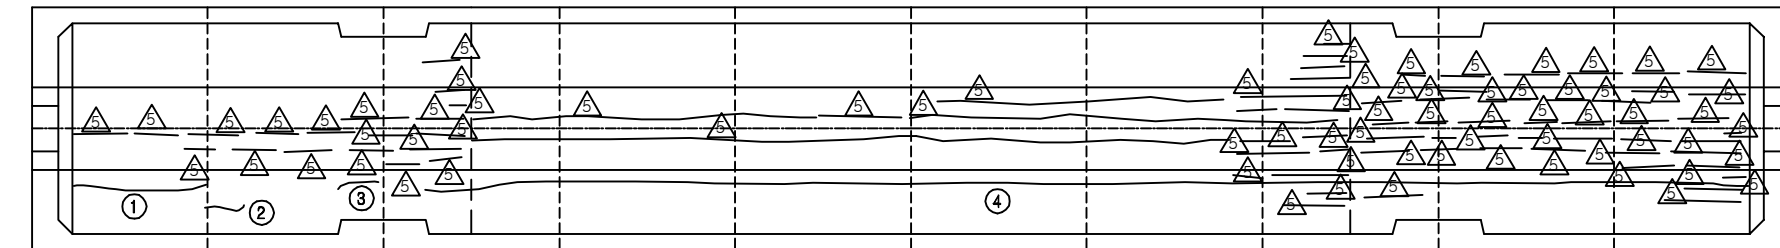


상 면

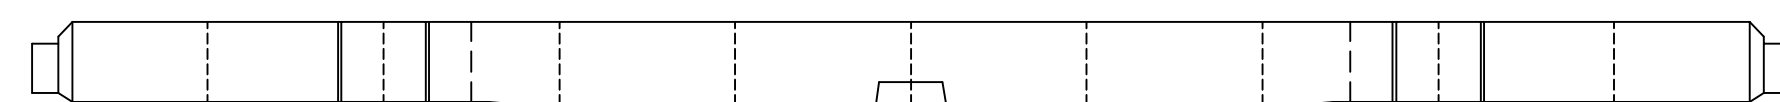


좌 측 면

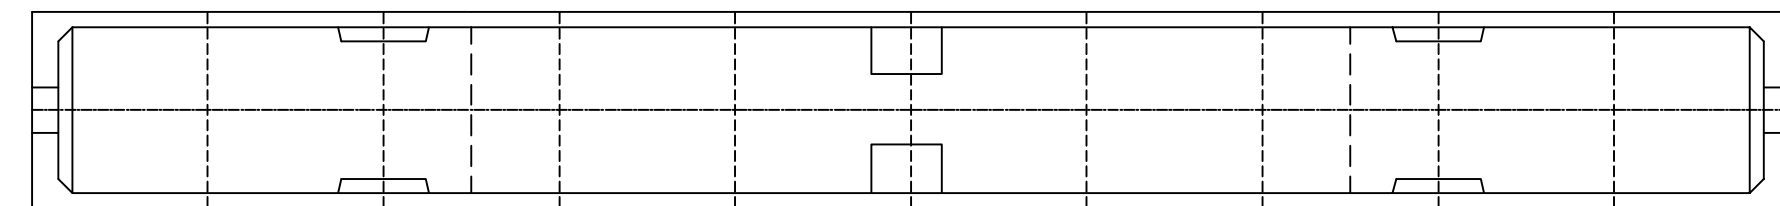


하 면

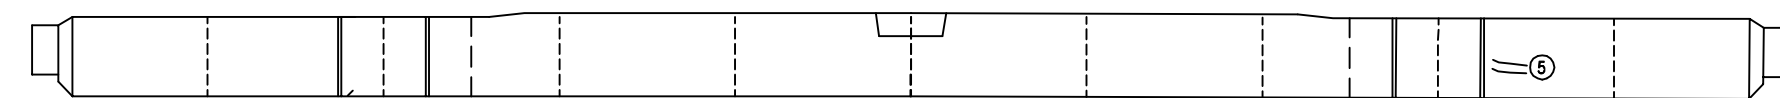

우 측 면

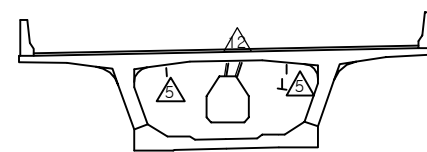

부산측

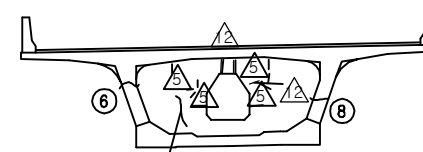


대구측

손 상 현 황 표


번호	신(N) 구(P)	손상내용	손상현황						결함 상대	손상 물량	비고
			폭	길이	너비	물량	단위	개소			
1	구	균열	0.1	4.0	-	4.00	m	1	b	4.00	
2	구	균열	0.1	0.8	-	0.80	m	1	b	0.80	
3	구	균열	0.1	1.0	-	1.00	m	1	b	1.00	
4	구	균열	0.1	40.0	-	40.00	m	1	b	40.00	
5	구	균열	0.2	1.0	-	1.00	m	2	c	2.00	
6	구	균열	0.2	0.6	-	0.60	m	1	c	0.60	
7	구	균열	0.2	0.5	-	0.50	m	1	c	0.50	
8	구	균열	0.2	0.6	-	0.60	m	1	c	0.60	
9											
10											
주) 손상의 길이 및 너비는 「 m 」이며, 균열의 폭은 「 mm 」임

KEY PLAN

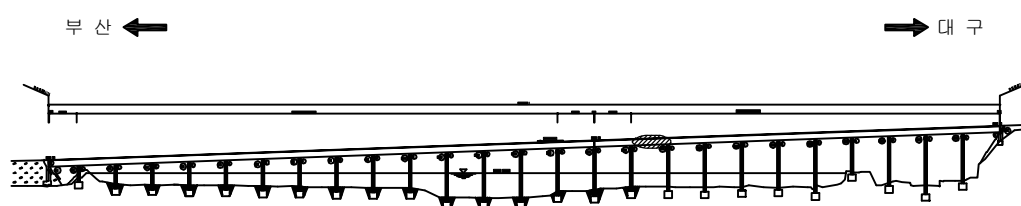

SECTION

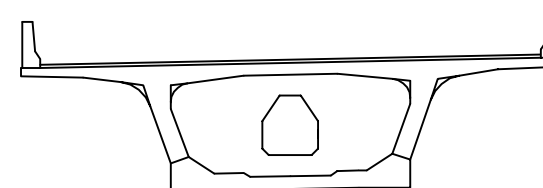


용역명	2016년 상반기 시설물 정기점검 용역
과업기간	2016. 04. 18 ~ 2016. 06. 30
발주처	신대구부산고속도로주식회사
용역사	(주)위드이앤오
도면번호	056

ID : 밀양대교(대구) - 주형내부 - S18

보수 이력			
	기 존 균열		보 수 (11. 하반기)
	신 규 균열		보 수 (12. 상반기)
	보수부위재균열		보 수 (12. 하반기)
	보 수 (기보수)		보 수 (13. 상반기)
	보 수 (08. 하반기)		보 수 (13. 하반기)
	보 수 (09. 상반기)		보 수 (14. 상반기)
	보 수 (09. 하반기)		보 수 (14. 하반기)
	보 수 (10. 상반기)		보 수 (15. 상반기)
	보 수 (10. 하반기)		보 수 (15. 하반기)
	보 수 (11. 상반기)		보 수 (16. 상반기)

← 부 산

대 구 →

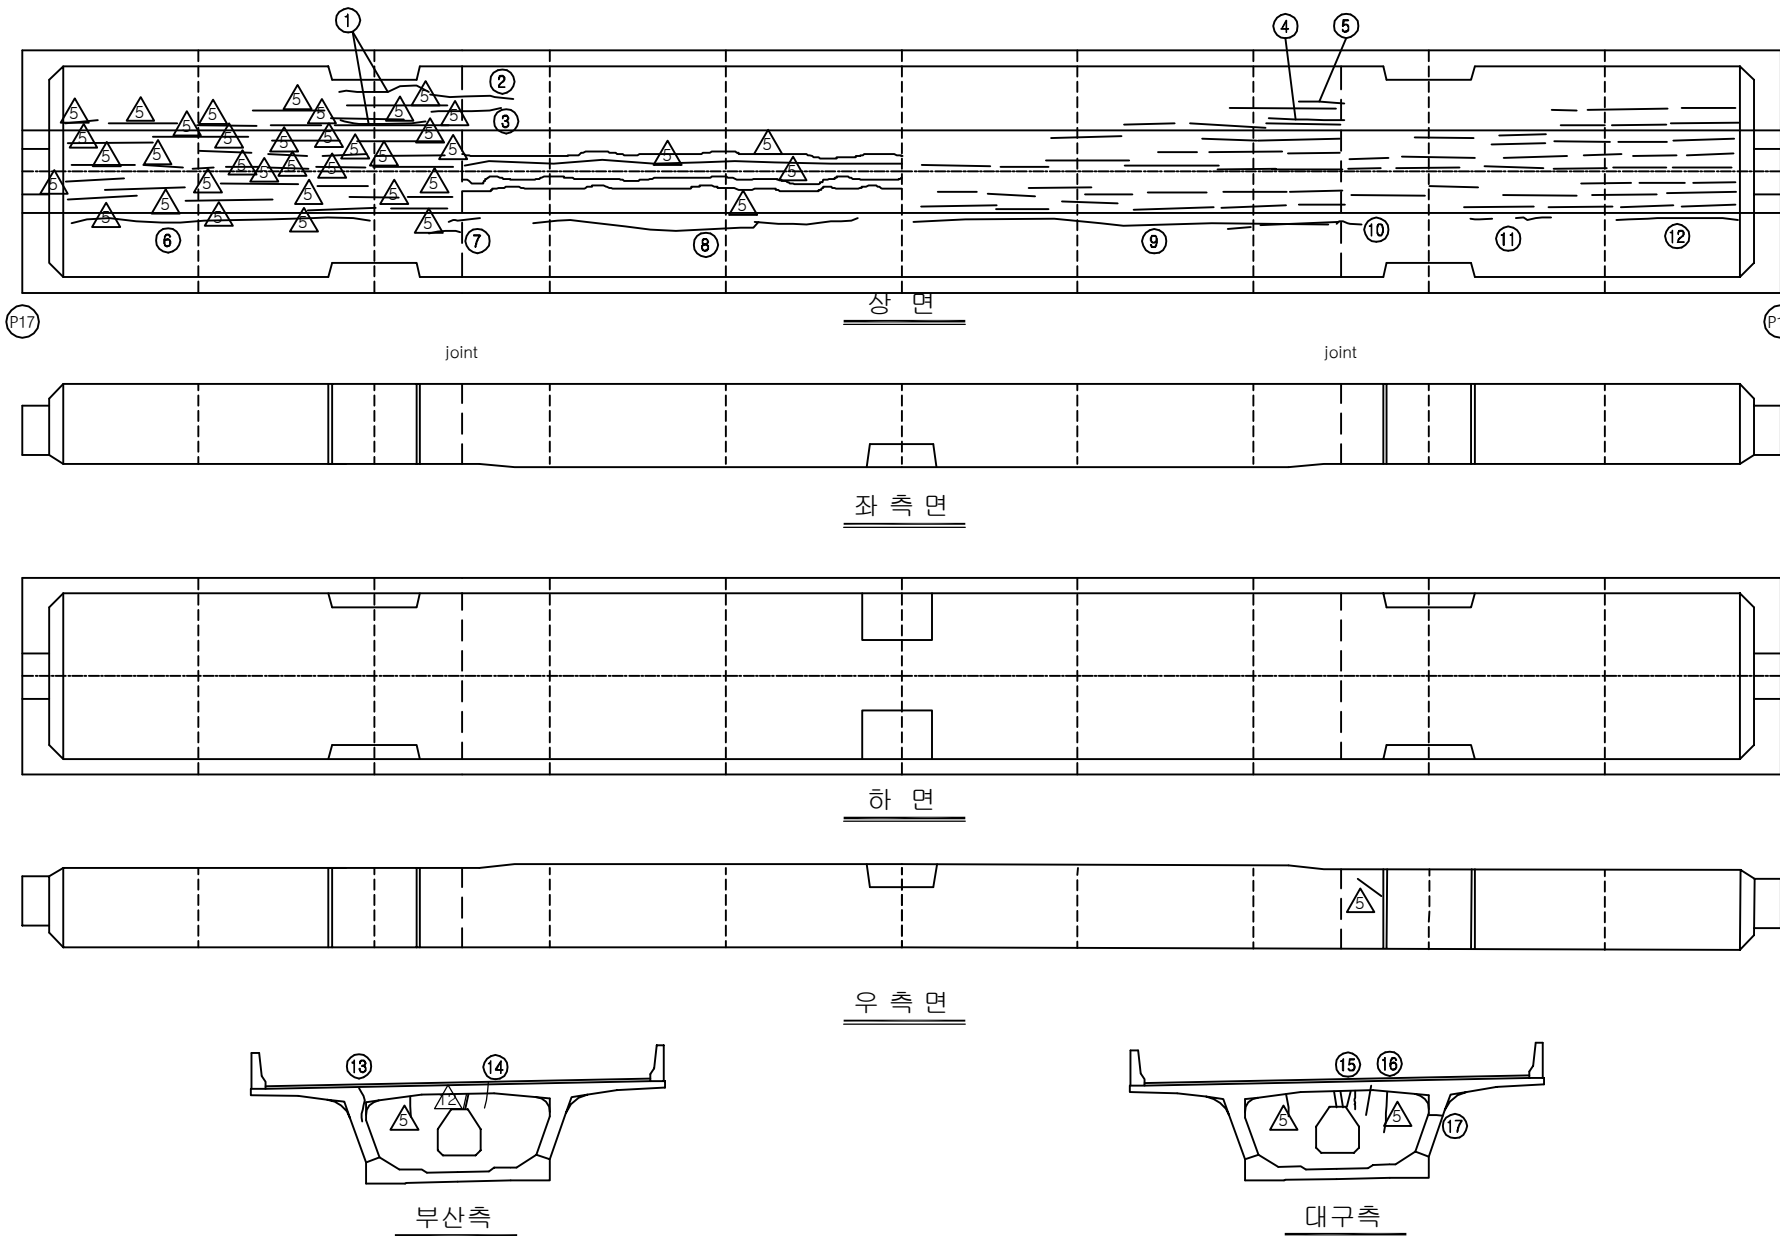


손상 현황 표


번호	신(N) 구(P)	손상내용	손상현황						결함 상태	손상 물량	비고
			폭	길이	너비	물량	단위	개소			
1	구	균열	0.1	3.0	-	3.00	m	2	b	6.00	
2	구	균열	0.1	1.2	-	1.20	m	1	b	1.20	
3	구	균열	0.1	1.1	-	1.10	m	1	b	1.10	
4	구	균열	0.1	1.3	-	1.30	m	1	b	1.30	
5	구	균열	0.1	0.8	-	0.80	m	1	b	0.80	
6	구	균열	0.1	10.5	-	10.50	m	1	b	10.50	
7	구	균열	0.1	0.3	-	0.30	m	1	b	0.30	
8	구	균열	0.1	0.9	-	0.90	m	1	b	0.90	
9	구	균열	0.1	14.0	-	14.00	m	1	b	14.00	
10	구	균열	0.1	0.2	-	0.20	m	1	b	0.20	
11	구	균열	0.1	0.3	-	0.30	m	2	b	0.60	
12	구	균열	0.1	4.0	-	4.00	m	1	b	4.00	
13	구	균열	0.2	0.6	-	0.60	m	1	c	0.60	
14	구	균열	0.1	0.4	-	0.40	m	1	b	0.40	
15	구	균열	0.1	0.4	-	0.40	m	1	b	0.40	
16	구	균열	0.1	0.4	-	0.40	m	1	b	0.40	
17	구	균열	0.2	0.7	-	0.70	m	1	c	0.70	
18											
19											
주) 손상의 길이 및 너비는 「 m 」 이며, 균열의 폭은 「 mm 」 임

KEY PLAN

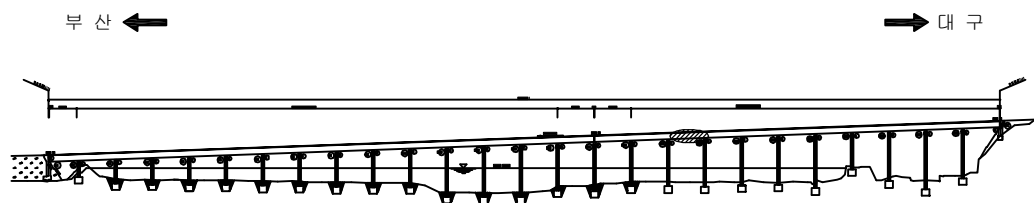

SECTION

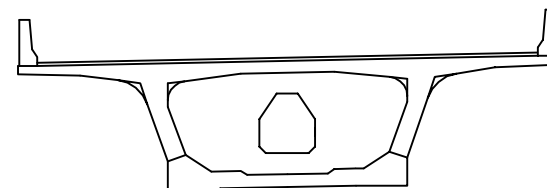


용역명	2016년 상반기 시설물 정기점검 용역
과업기간	2016. 04. 18 ~ 2016. 06. 30
발주처	신대구부산고속도로주식회사
용역사	(주)위드이앤오
도면번호	057

ID : 밀양대교(대구) - 주형내부 - S19

보 수 이 력			
	기 존 균 열		보 수(11. 하반기)
	신 규 균 열		보 수(12. 상반기)
	보수부위재균열		보 수(12. 하반기)
	보 수(기보수)		보 수(13. 상반기)
	보 수(08. 하반기)		보 수(13. 하반기)
	보 수(09. 상반기)		보 수(14. 상반기)
	보 수(09. 하반기)		보 수(14. 하반기)
	보 수(10. 상반기)		보 수(15. 상반기)
	보 수(10. 하반기)		보 수(15. 하반기)
	보 수(11. 상반기)		보 수(16. 상반기)

← 부 산

대 구 →

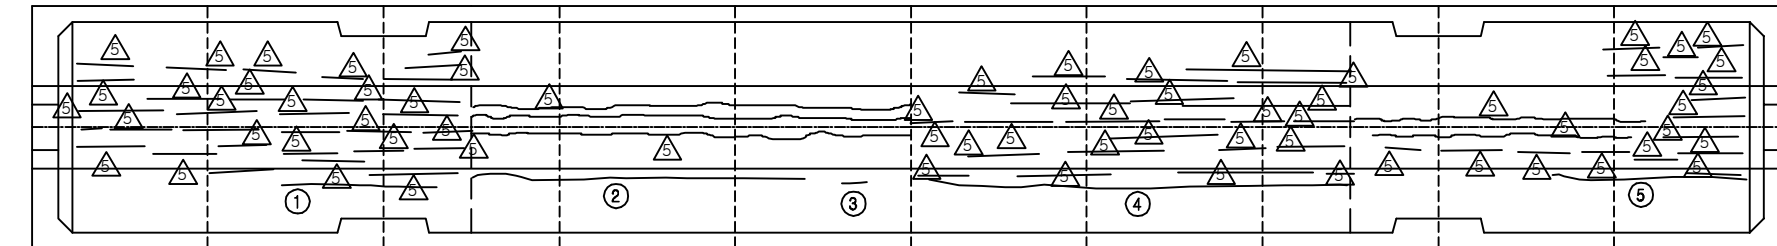


P18

상 면


P19

joint


joint

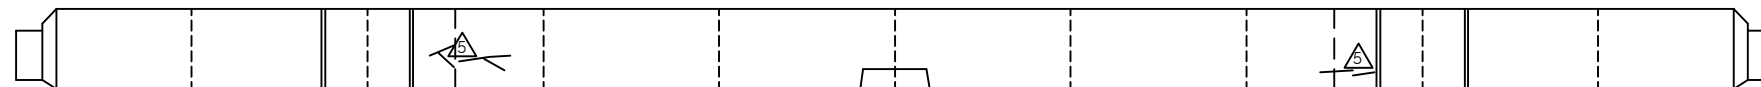


좌 측 면

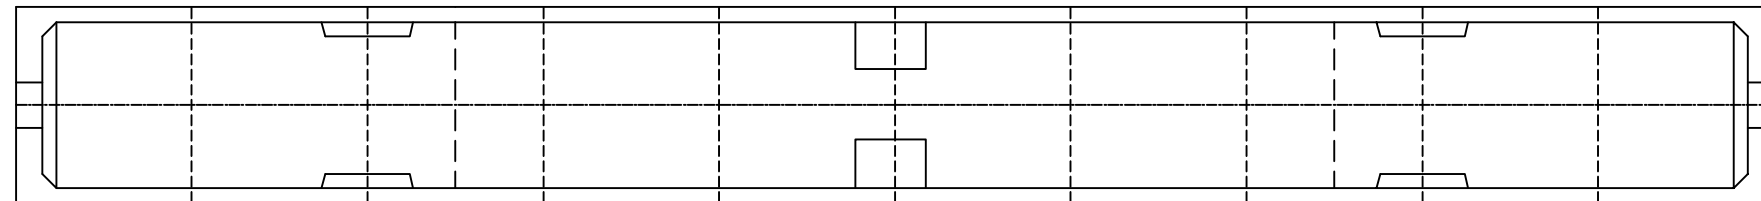


하 면

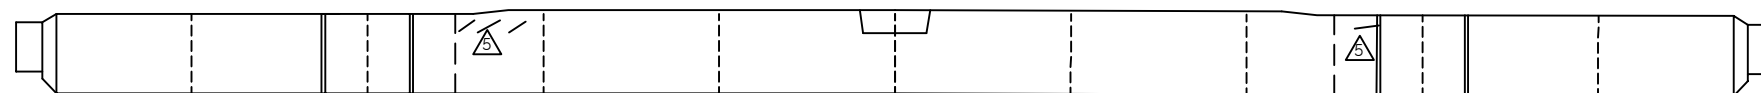

우 측 면

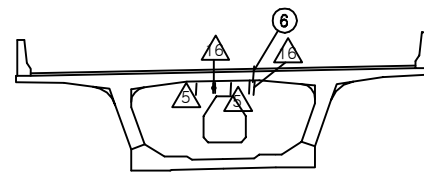

부산측

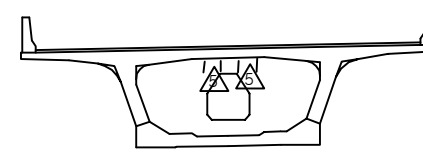

대구측

손 상 현 황 표


번호	신(N) 구(P)	손상내용	손상현황						결함 상대	손상 물량	비고
			폭	길이	너비	물량	단위	개소			
1	구	균열	0.1	6.5	-	6.50	m	1	b	6.50	
2	구	균열	0.1	13.0	-	13.00	m	1	b	13.00	
3	구	균열	0.1	0.2	-	0.20	m	1	b	0.20	
4	구	균열	0.1	13.0	-	13.00	m	1	b	13.00	
5	구	균열	0.1	6.5	-	6.50	m	1	b	6.50	
6	구	균열	0.1	0.7	-	0.70	m	1	b	0.70	
7											
8											
주) 손상의 길이 및 너비는 「 m 」이며, 균열의 폭은 「 mm 」임


KEY PLAN

부 산 ←

→ 대 구

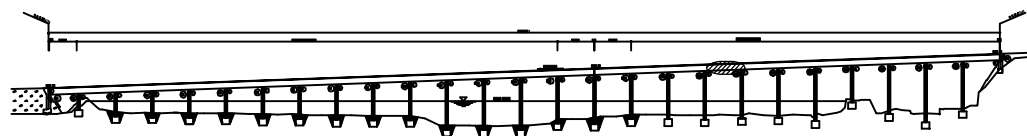

SECTION

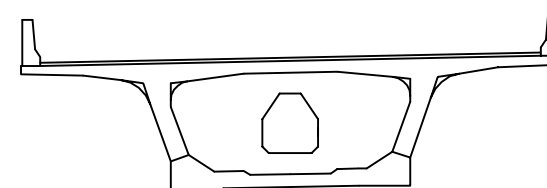

용역명	2016년 상반기 시설물 정기점검 용역
과업기간	2016. 04. 18 ~ 2016. 06. 30
발주처	신대구부산고속도로주식회사
용역사	(주)위드이앤오
도면번호	058

ID : 밀양대교(대구) - 주형내부 - S20

보수 이력			
	기존 균열		보수(11. 하반기)
	신규 균열		보수(12. 상반기)
	보수부위재균열		보수(12. 하반기)
	보수(기보수)		보수(13. 상반기)
	보수(08. 하반기)		보수(13. 하반기)
	보수(09. 상반기)		보수(14. 상반기)
	보수(09. 하반기)		보수(14. 하반기)
	보수(10. 상반기)		보수(15. 상반기)
	보수(10. 하반기)		보수(15. 하반기)
	보수(11. 상반기)		보수(16. 상반기)


손상 현황 표

번호	신(N) 구(P)	손상내용	손상현황						결함 상태	손상 물량	비고
			폭	길이	너비	물량	단위	개소			
1	구	균열	0.1	3.0	-	3.00	m	1	b	3.00	
2	구	균열	0.1	1.0	-	1.00	m	1	b	1.00	
3	구	균열	0.1	14.0	-	14.00	m	1	b	14.00	
4	구	균열	0.1	0.1	-	0.10	m	1	b	0.10	
5	구	균열	0.1	0.2	-	0.20	m	1	b	0.20	
6	구	균열	0.1	9.0	-	9.00	m	1	b	9.00	
7	구	보수부 재균열	0.1	0.9	-	0.90	m	1	b	0.90	
8	구	균열	0.2	0.6	-	0.60	m	1	c	0.60	
9	구	균열	0.2	0.6	-	0.60	m	1	c	0.60	
10	구	보수부 재균열	0.1	0.5	-	0.50	m	1	b	0.50	
11	구	균열	0.2	0.3	-	0.30	m	1	c	0.30	
12											
13											
주) 손상의 길이 및 너비는 「 m 」이며, 균열의 폭은 「 mm 」임

← 부 산


대 구 →

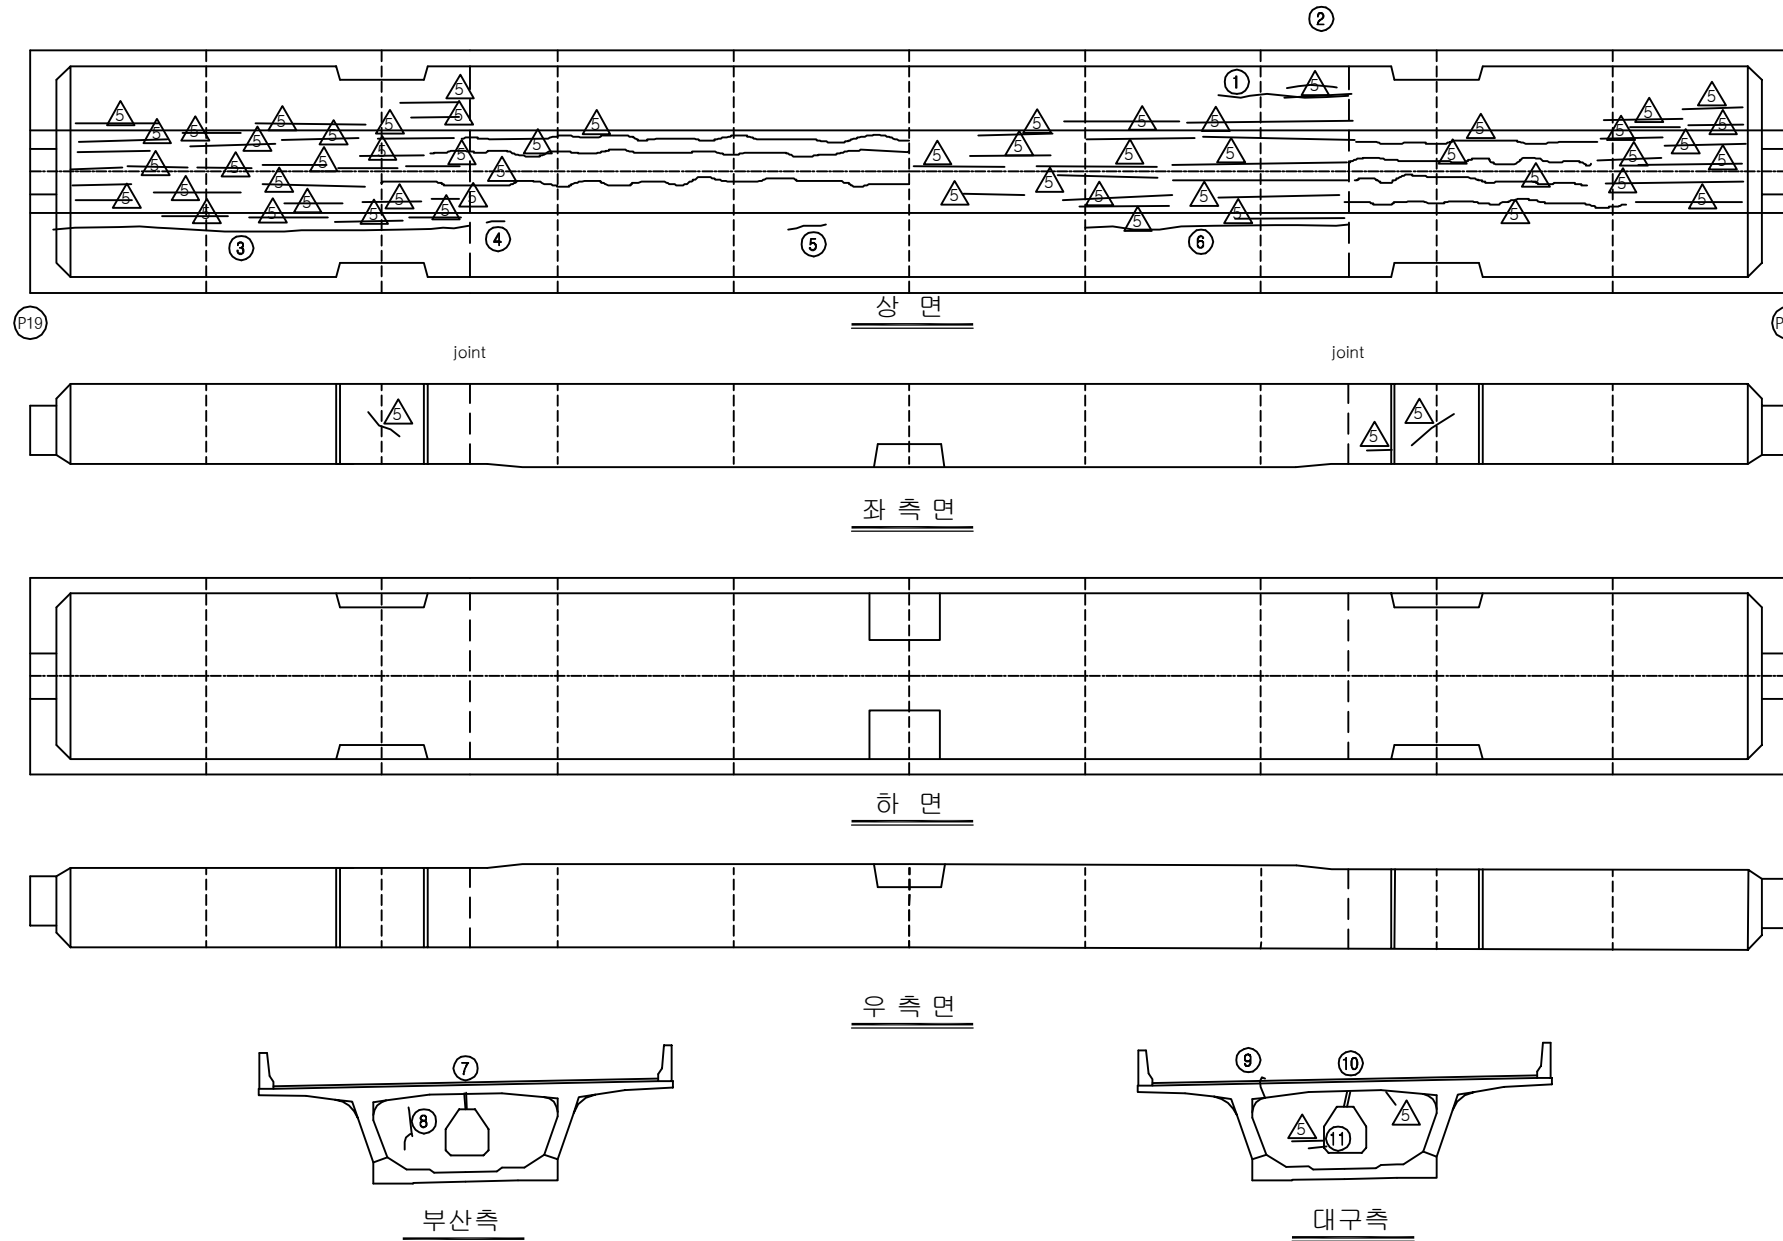

KEY PLAN

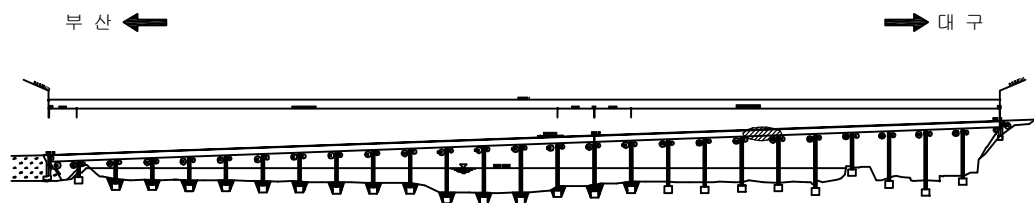

SECTION

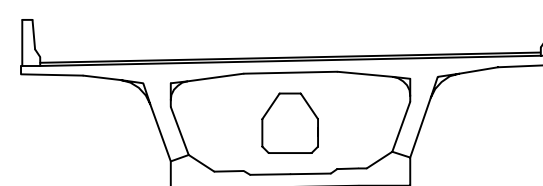


용역명	2016년 상반기 시설물 정기점검 용역
과업기간	2016. 04. 18 ~ 2016. 06. 30
발주처	신대구부산고속도로주식회사
용역사	(주)위드이앤오
도면번호	059

ID : 밀양대교(대구) - 주형내부 - S21

보 수 이 력			
	기 존 균 열		보 수 (11. 하반기)
	신 규 균 열		보 수 (12. 상반기)
	보 수부위재균열		보 수 (12. 하반기)
	보 수(기보수)		보 수 (13. 상반기)
	보 수(08. 하반기)		보 수 (13. 하반기)
	보 수(09. 상반기)		보 수 (14. 상반기)
	보 수(09. 하반기)		보 수 (14. 하반기)
	보 수(10. 상반기)		보 수 (15. 상반기)
	보 수(10. 하반기)		보 수 (15. 하반기)
	보 수(11. 상반기)		보 수 (16. 상반기)

← 부 산

대 구 →

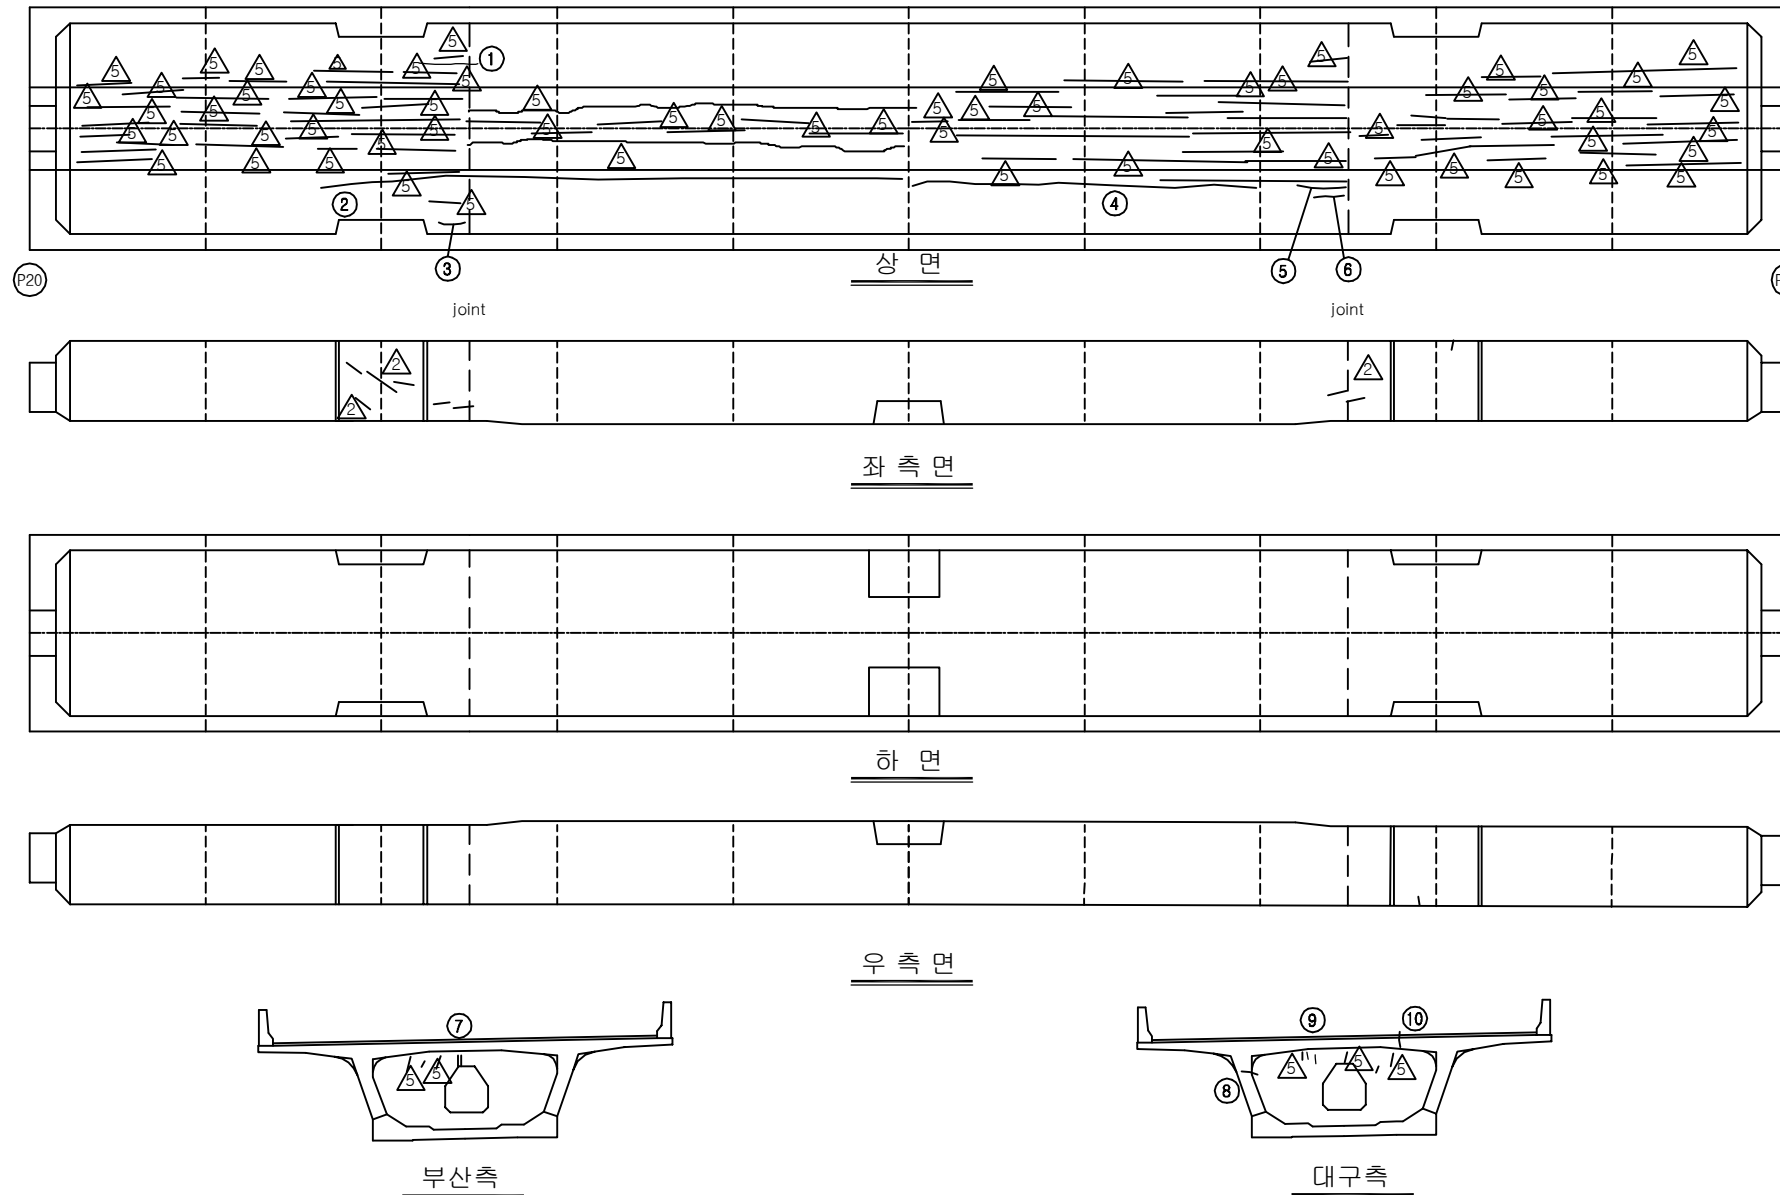


손 상 현 황 표


번호	신(N) 구(P)	손상내용	손상현황						결함 상태	손상 물량	비고
			폭	길이	너비	물량	단위	개소			
1	구	균열	0.1	2.2	-	2.20	m	1	b	2.20	
2	구	균열	0.1	19.0	-	19.00	m	1	b	19.00	
3	구	균열	0.1	0.2	-	0.20	m	1	b	0.20	
4	구	균열	0.1	14.0	-	14.00	m	1	b	14.00	
5	구	균열	0.1	1.0	-	1.00	m	1	b	1.00	
6	구	균열	0.1	0.6	-	0.60	m	1	b	0.60	
7	구	보수부 재균열	0.1	0.4	-	0.40	m	1	b	0.40	
8	구	균열	0.2	0.5	-	0.50	m	1	c	0.50	
9	구	균열	0.1	0.7	-	0.70	m	1	b	0.70	
10	구	균열	0.1	0.2	-	0.20	m	1	b	0.20	
11											
12											
주) 손상의 길이 및 너비는 「 m 」이며, 균열의 폭은 「 mm 」임

KEY PLAN

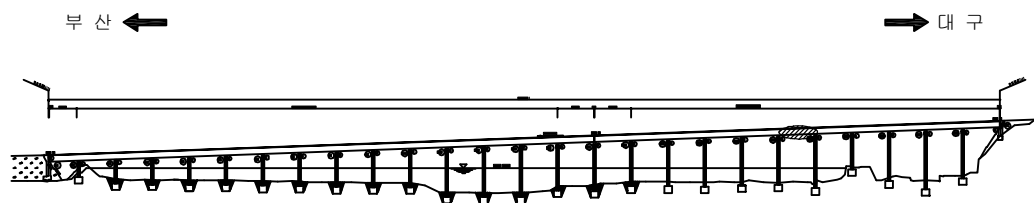

SECTION

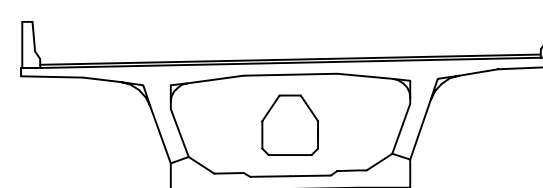


용역명	2016년 상반기 시설물 정기점검 용역
과업기간	2016. 04. 18 ~ 2016. 06. 30
발주처	신대구부산고속도로주식회사
용역사	(주)위드이앤오
도면번호	060

ID : 밀양대교(대구) - 주형내부 - S22

보 수 이 력			
	기 존 균 열		보 수(11. 하반기)
	신 규 균 열		보 수(12. 상반기)
	보수부위재균열		보 수(12. 하반기)
	보 수(기보수)		보 수(13. 상반기)
	보 수(08. 하반기)		보 수(13. 하반기)
	보 수(09. 상반기)		보 수(14. 상반기)
	보 수(09. 하반기)		보 수(14. 하반기)
	보 수(10. 상반기)		보 수(15. 상반기)
	보 수(10. 하반기)		보 수(15. 하반기)
	보 수(11. 상반기)		보 수(16. 상반기)



← 부 산

대 구 →

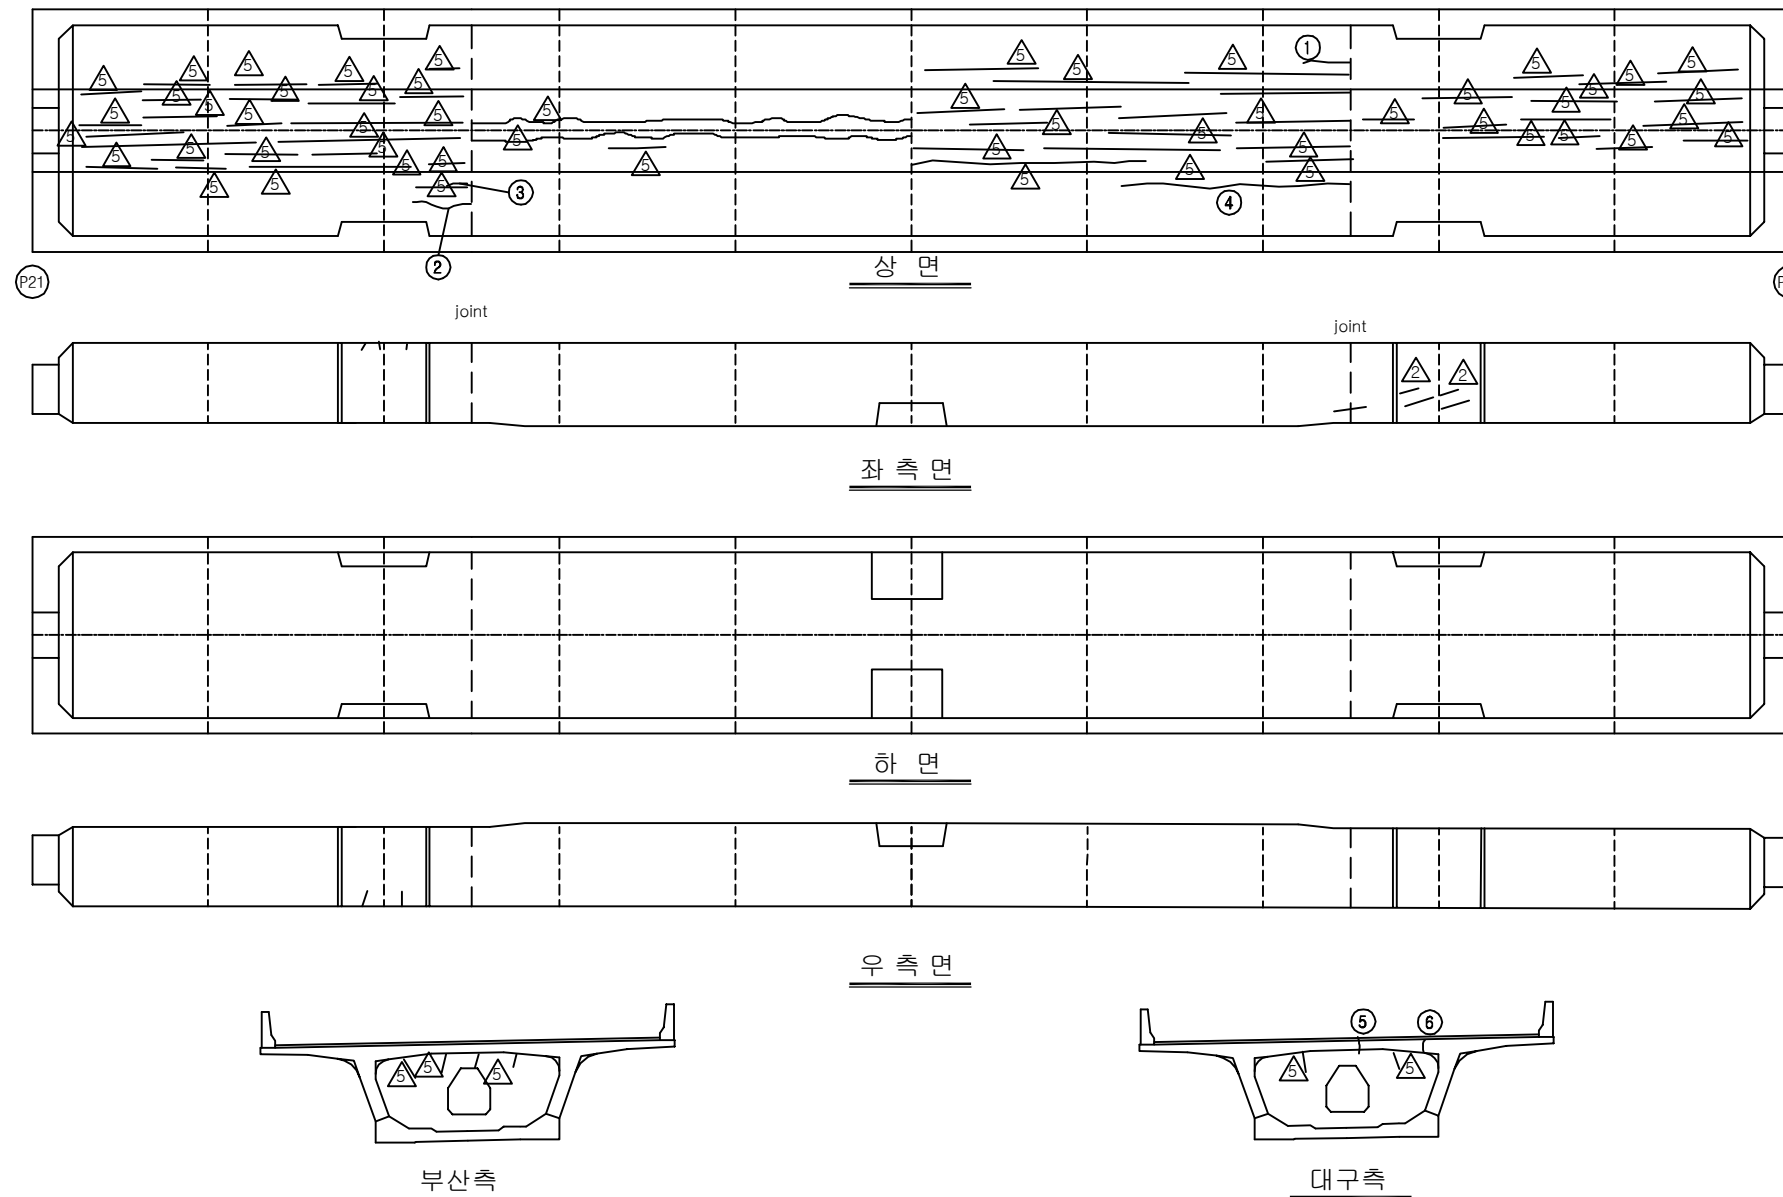

KEY PLAN

SECTION

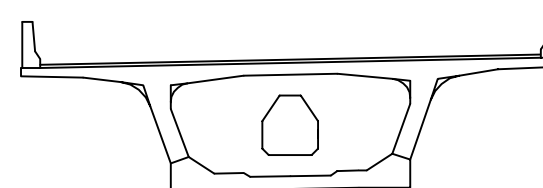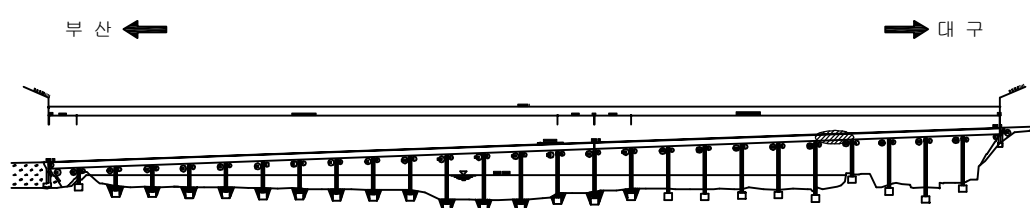

손 상 현 황 표

번호	신(N) 구(P)	손상내용	손상현황						결함 상대	손상 물량	비고
			폭	길이	너비	물량	단위	개소			
1	구	균열	0.1	1.0	-	1.00	m	1	b	1.00	
2	구	균열	0.1	0.7	-	0.70	m	1	b	0.70	
3	구	균열	0.1	0.2	-	0.20	m	1	b	0.20	
4	구	균열	0.1	7.0	-	7.00	m	1	b	7.00	
5	구	균열	0.2	0.6	-	0.60	m	1	c	0.60	
6	구	균열	0.2	0.4	-	0.40	m	1	c	0.40	
7											
8											
주) 손상의 길이 및 너비는 「m」이며, 균열의 폭은 「mm」임

용역명 2016년 상반기 시설물 정기점검 용역

과업기간 2016. 04. 18 ~ 2016. 06. 30

발주처 신대구부산고속도로주식회사

용역사 (주)위드이앤오


도면번호 061

ID : 밀양대교(대구) - 주형내부 - S23

보 수 이 력			
	기 존 균 열		보 수 (11. 하반기)
	신 규 균 열		보 수 (12. 상반기)
	보수부위재균열		보 수 (12. 하반기)
	보 수 (기보수)		보 수 (13. 상반기)
	보 수 (08. 하반기)		보 수 (13. 하반기)
	보 수 (09. 상반기)		보 수 (14. 상반기)
	보 수 (09. 하반기)		보 수 (14. 하반기)
	보 수 (10. 상반기)		보 수 (15. 상반기)
	보 수 (10. 하반기)		보 수 (15. 하반기)
	보 수 (11. 상반기)		보 수 (16. 상반기)

← 부 산

대 구 →

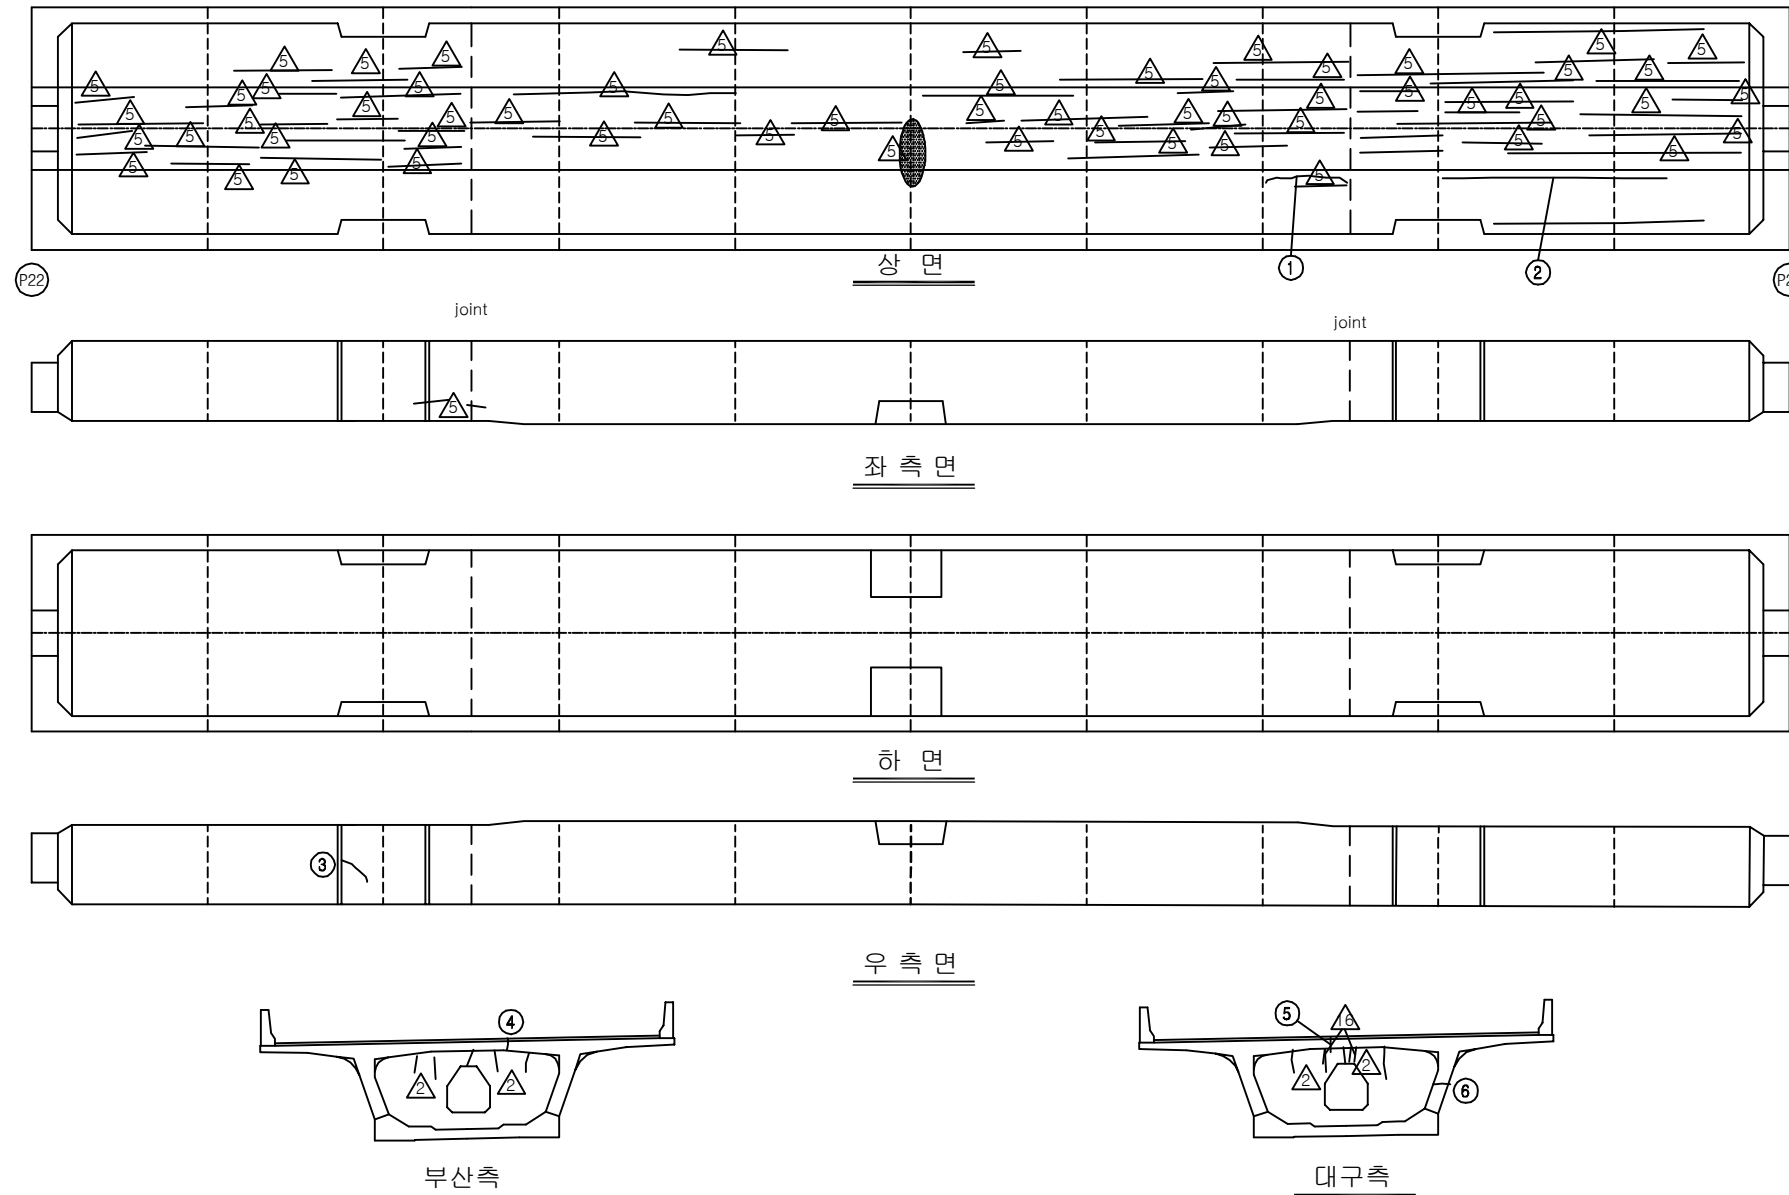


손 상 현 황 표


번호	신(N) 구(P)	손상내용	손상현황						결함 상대	손상 물량	비고
			폭	길이	너비	물량	단위	개소			
1	구	균열	0.1	1.6	-	1.60	m	1	b	1.60	
2	구	균열	0.1	8.0	-	8.00	m	1	b	8.00	
3	구	균열	0.2	0.8	-	0.80	m	1	c	0.80	
4	구	균열	0.2	0.6	-	0.60	m	1	c	0.60	
5	구	균열	0.2	0.3	-	0.30	m	1	c	0.30	
6	구	균열	0.2	0.6	-	0.60	m	1	c	0.60	
7											
8											
주) 손상의 길이 및 너비는 「 m 」이며, 균열의 폭은 「 mm 」임

KEY PLAN

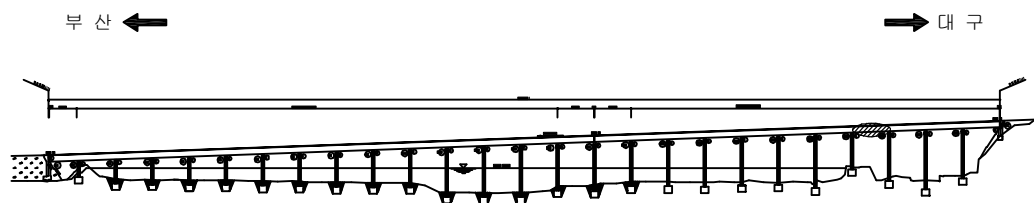

SECTION

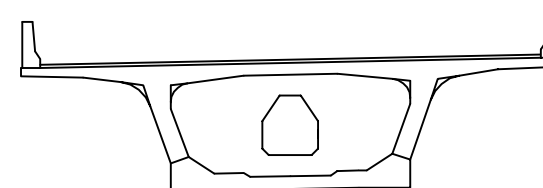


용역명	2016년 상반기 시설물 정기점검 용역
과업기간	2016. 04. 18 ~ 2016. 06. 30
발주처	신대구부산고속도로주식회사
용역사	(주)위드이앤오
도면번호	062

ID : 밀양대교(대구) - 주형내부 - S24

보 수 이 력			
	기 존 균 열		보 수(11. 하반기)
	신 규 균 열		보 수(12. 상반기)
	보수부위재균열		보 수(12. 하반기)
	보 수(기보수)		보 수(13. 상반기)
	보 수(08. 하반기)		보 수(13. 하반기)
	보 수(09. 상반기)		보 수(14. 상반기)
	보 수(09. 하반기)		보 수(14. 하반기)
	보 수(10. 상반기)		보 수(15. 상반기)
	보 수(10. 하반기)		보 수(15. 하반기)
	보 수(11. 상반기)		보 수(16. 상반기)

← 부 산

대 구 →

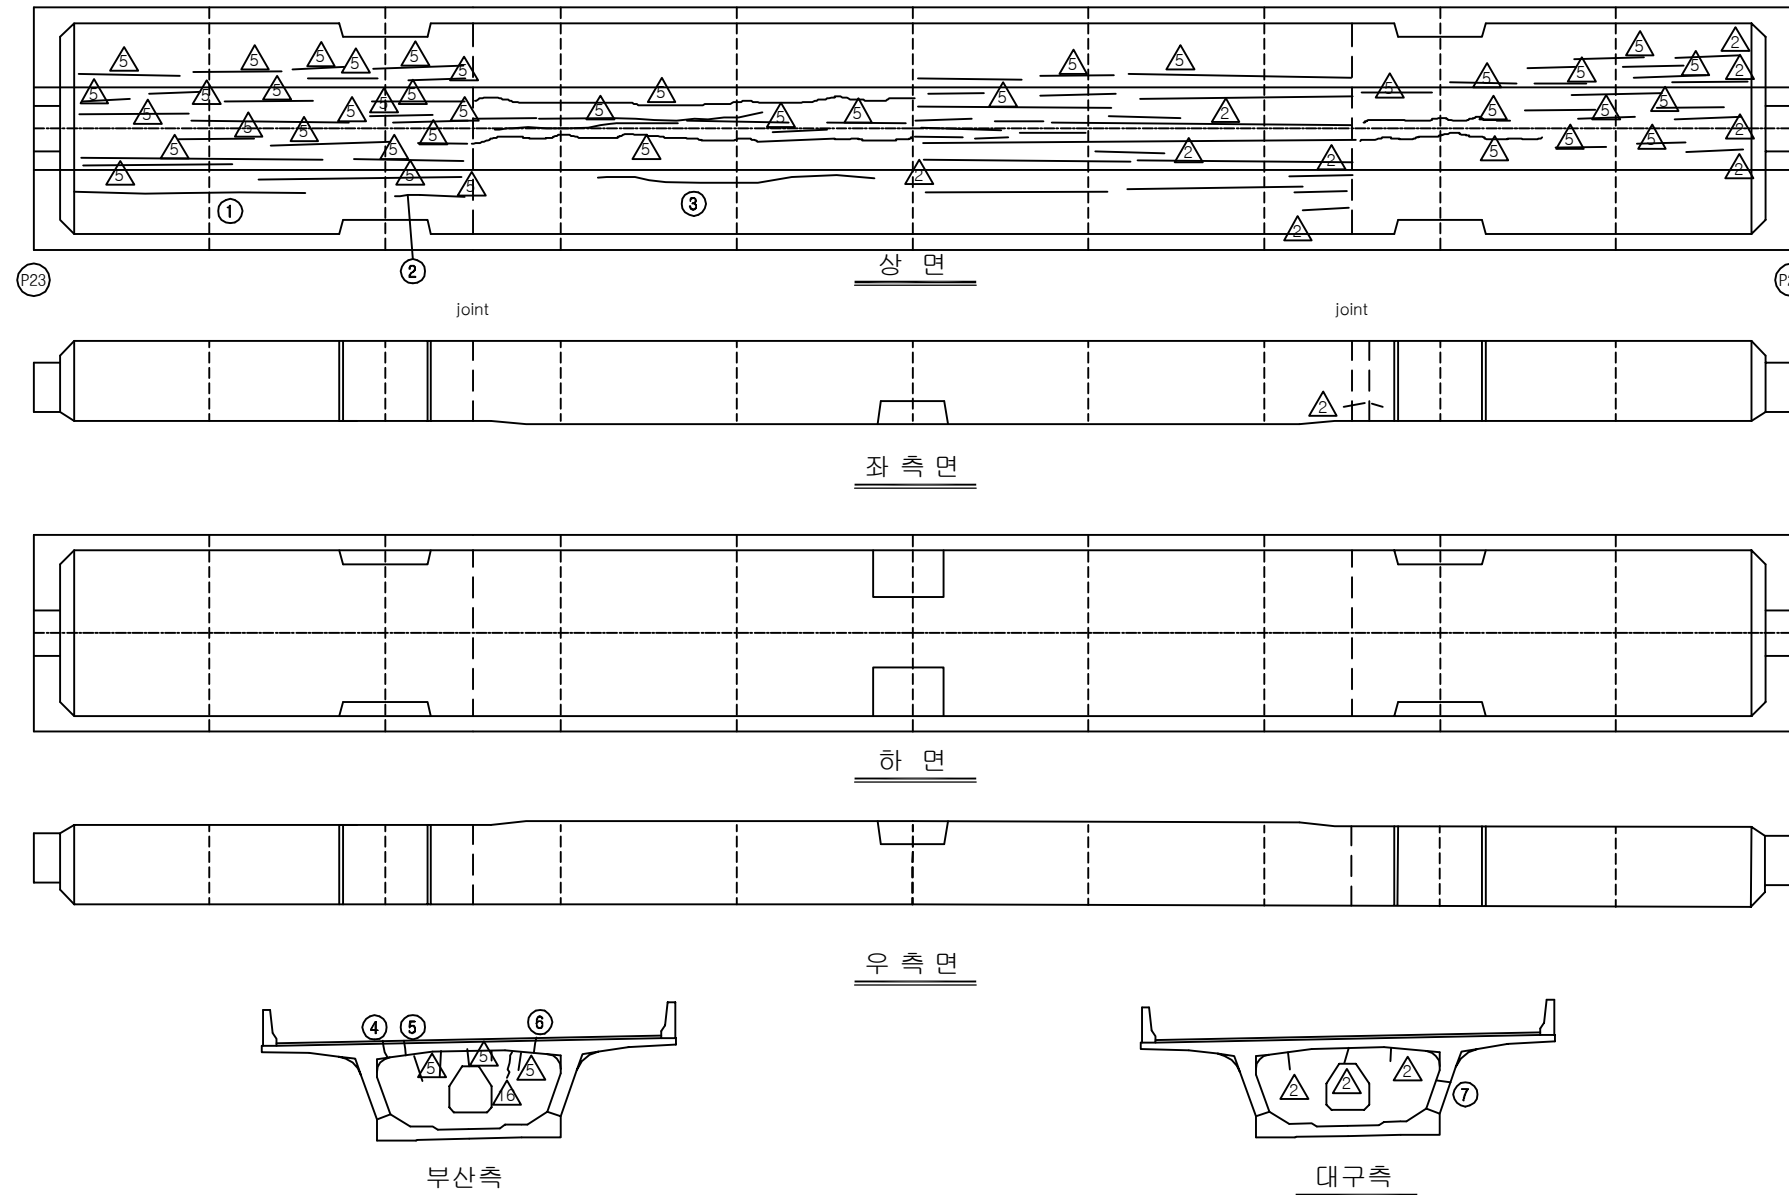


손 상 현 황 표


번호	신(N) 구(P)	손상내용	손상현황						결함 상대	손상 물량	비고
			폭	길이	너비	물량	단위	개소			
1	구	균열	0.1	6.5	-	6.50	m	1	b	6.50	
2	구	균열	0.1	0.2	-	0.20	m	1	b	0.20	
3	구	균열	0.2	6.5	-	6.50	m	1	c	6.50	
4	구	균열	0.2	0.5	-	0.50	m	1	c	0.50	
5	구	균열	0.2	0.4	-	0.40	m	1	c	0.40	
6	구	균열	0.2	0.4	-	0.40	m	1	c	0.40	
7	구	균열	0.2	0.6	-	0.60	m	1	c	0.60	
8											
9											
주) 손상의 길이 및 너비는 「 m 」이며, 균열의 폭은 「 mm 」임

KEY PLAN

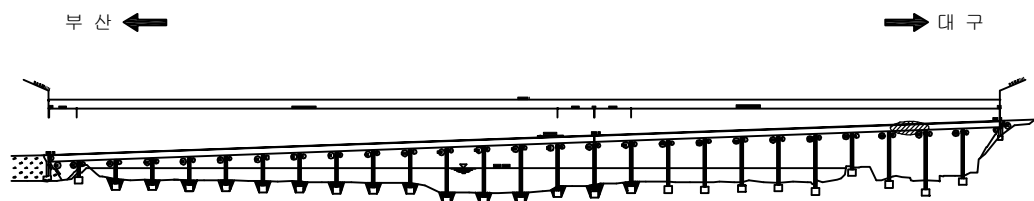

SECTION

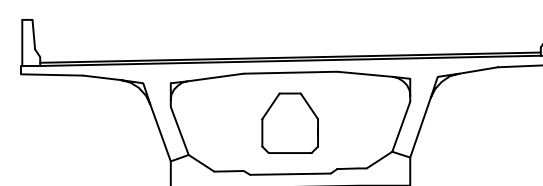


용역명	2016년 상반기 시설물 정기점검 용역
과업기간	2016. 04. 18 ~ 2016. 06. 30
발주처	신대구부산고속도로주식회사
용역사	(주)위드이앤오
도면번호	063

ID : 밀양대교(대구) - 주형내부 - S25


보 수 이 력			
	기 존 균 열		보 수(11. 하반기)
	신 규 균 열		보 수(12. 상반기)
	보수부위재균열		보 수(12. 하반기)
	보 수(기보수)		보 수(13. 상반기)
	보 수(08. 하반기)		보 수(13. 하반기)
	보 수(09. 상반기)		보 수(14. 상반기)
	보 수(09. 하반기)		보 수(14. 하반기)
	보 수(10. 상반기)		보 수(15. 상반기)
	보 수(10. 하반기)		보 수(15. 하반기)
	보 수(11. 상반기)		보 수(16. 상반기)

← 부 산


대 구 →

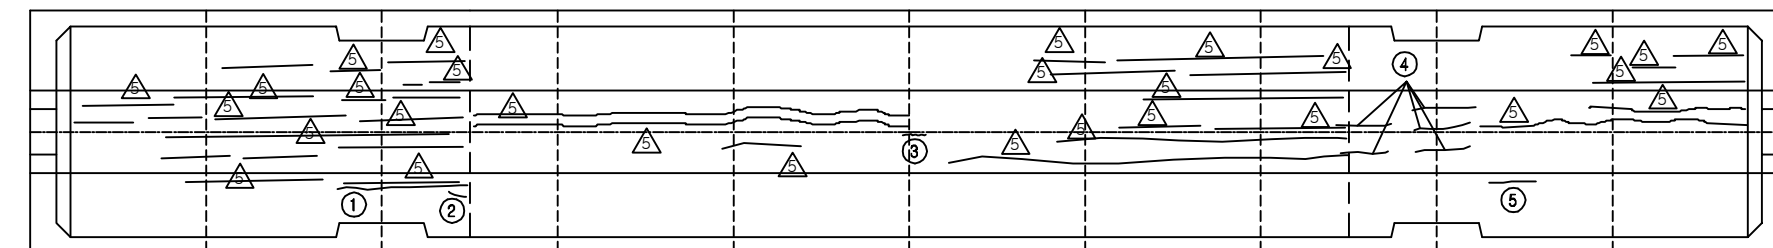


joint joint

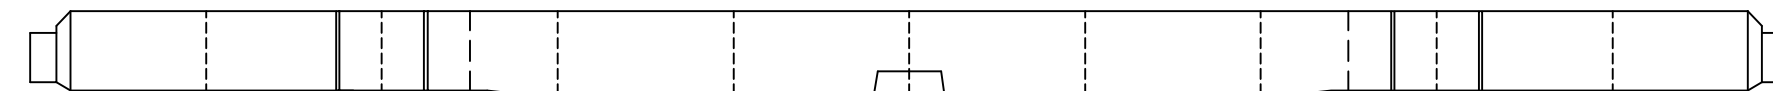


좌 측 면

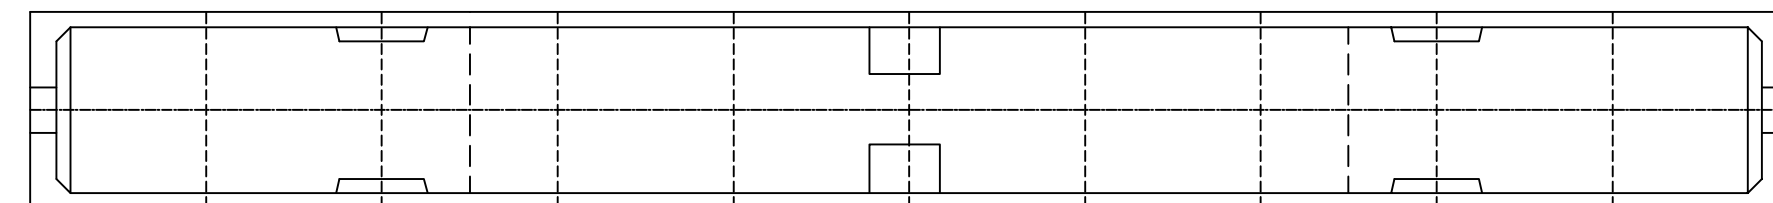


하 면

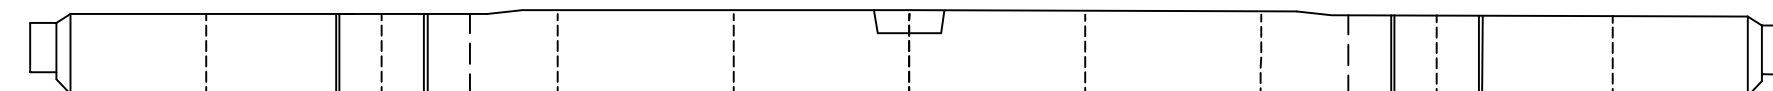

우 측 면

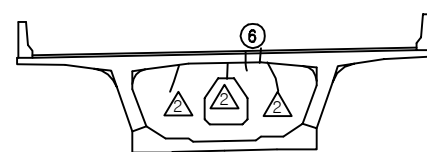

부산측

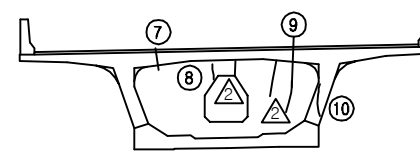

대구측

손 상 현 황 표


번호	신(N) 구(P)	손상내용	손상현황						결함 상태	손상 물량	비고
			폭	길이	너비	물량	단위	개소			
1	구	균열	0.1	4.0	-	4.00	m	1	b	4.00	
2	구	균열	0.1	0.3	-	0.30	m	1	b	0.30	
3	구	균열부 백태	0.1	1.0	-	1.00	m	1	b	1.00	
4	구	균열부 백태	0.1	8.0	-	8.00	m	1	b	8.00	
5	구	균열	0.1	0.5	-	0.50	m	1	b	0.50	
6	구	균열	0.2	0.3	-	0.30	m	2	c	0.60	
7	구	균열	0.2	0.5	-	0.50	m	1	c	0.50	
8	구	균열	0.2	0.3	-	0.30	m	1	c	0.30	
9	구	균열	0.2	0.3	-	0.30	m	1	c	0.30	
10	구	균열	0.2	0.8	-	0.80	m	1	c	0.80	
11											
12											
주) 손상의 길이 및 너비는 「 m 」이며, 균열의 폭은 「 mm 」임


KEY PLAN

부 산 ←

→ 대 구

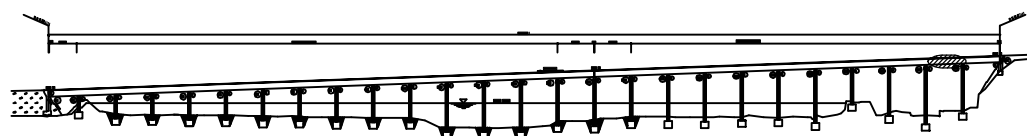

SECTION

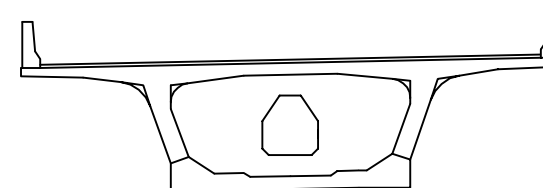







용역명	2016년 상반기 시설물 정기점검 용역
과업기간	2016. 04. 18 ~ 2016. 06. 30
발주처	신대구부산고속도로주식회사
용역사	(주)위드이앤오
도면번호	064

ID : 밀양대교(대구) - 주형내부 - S26


보 수 이 력			
	기 존 균 열		보 수(11. 하반기)
	신 규 균 열		보 수(12. 상반기)
	보수부위재균열		보 수(12. 하반기)
	보 수(기보수)		보 수(13. 상반기)
	보 수(08. 하반기)		보 수(13. 하반기)
	보 수(09. 상반기)		보 수(14. 상반기)
	보 수(09. 하반기)		보 수(14. 하반기)
	보 수(10. 상반기)		보 수(15. 상반기)
	보 수(10. 하반기)		보 수(15. 하반기)
	보 수(11. 상반기)		보 수(16. 상반기)

← 부 산


대 구 →

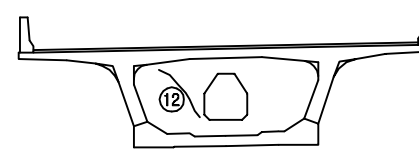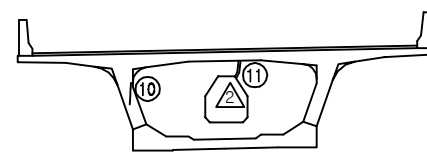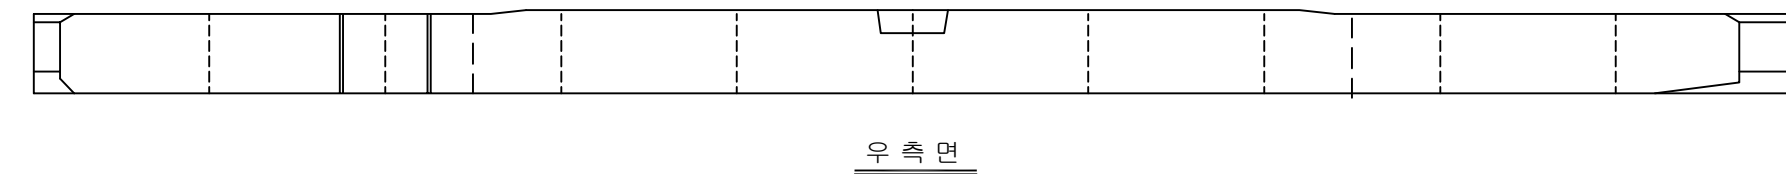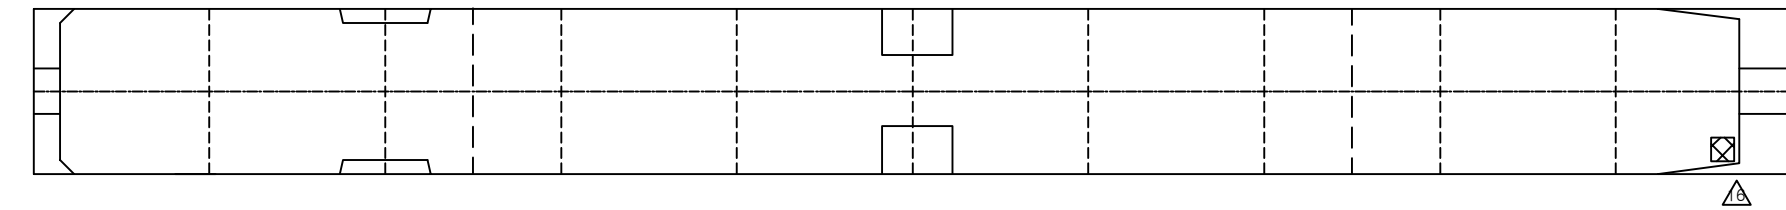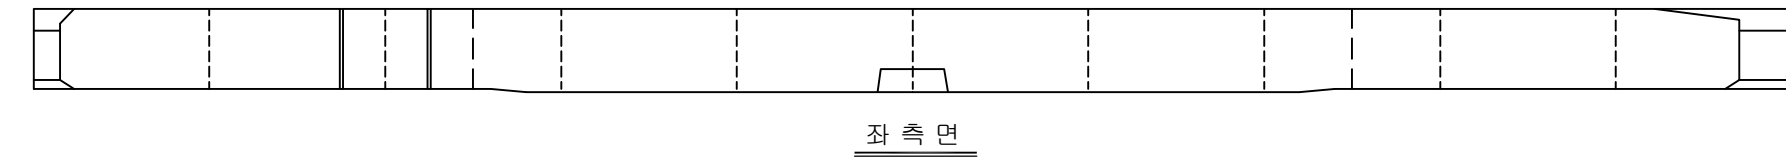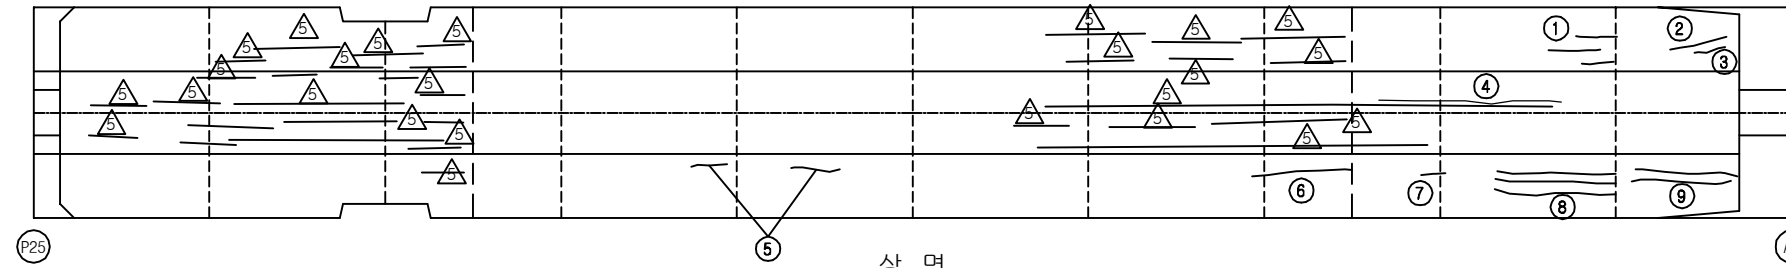

KEY PLAN

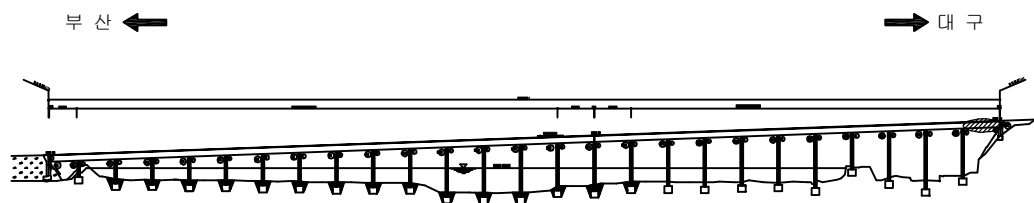

SECTION

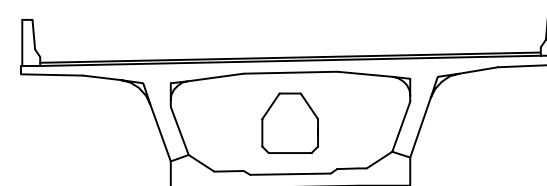

손 상 현 황 표

번호	신(N) 구(P)	손상내용	손상현황						결함 상대	손상 물량	비고
			폭	길이	너비	물량	단위	개소			
1	구	균열	0.1	0.8	-	0.80	m	3	b	2.40	
2	구	균열	0.1	2.0	-	2.00	m	1	b	2.00	
3	구	균열	0.1	0.7	-	0.70	m	1	b	0.70	
4	구	보수부 재균열	0.1	5.0	-	5.00	m	1	b	5.00	
5	구	균열	0.1	0.3	-	0.30	m	2	b	0.60	
6	구	균열	0.1	3.0	-	3.00	m	1	b	3.00	
7	구	균열	0.1	0.5	-	0.50	m	1	b	0.50	
8	구	균열	0.1	3.0	-	3.00	m	3	b	9.00	
9	구	균열	0.1	2.5	-	2.50	m	2	b	5.00	
10	구	균열	0.1	0.3	-	0.30	m	1	b	0.30	
11	구	보수부 재균열	0.1	0.4	-	0.40	m	1	b	0.40	
12	구	균열	0.2	1.5	-	1.50	m	1	c	1.50	
13											
14											
주) 손상의 길이 및 너비는 「 m 」 이며, 균열의 폭은 「 mm 」 임

용역명 2016년 상반기 시설물 정기점검 용역

과업기간 2016. 04. 18 ~ 2016. 06. 30

발주처 신대구부산고속도로주식회사

용역사 (주)위드이앤오

도면번호 065

ID : 밀양대교(대구) - 교대 A1





















 
보 수 이 력			
	기 존 균 열		보 수(11. 하반기)
	신 규 균 열		보 수(12. 상반기)
	보수부위재균열		보 수(12. 하반기)
	보 수(기보수)		보 수(13. 상반기)
	보 수(08. 하반기)		보 수(13. 하반기)
	보 수(09. 상반기)		보 수(14. 상반기)
	보 수(09. 하반기)		보 수(14. 하반기)
	보 수(10. 상반기)		보 수(15. 상반기)
	보 수(10. 하반기)		보 수(15. 하반기)
	보 수(11. 상반기)		보 수(16. 상반기)


Plate 녹발생(SH1,SH2) 

                 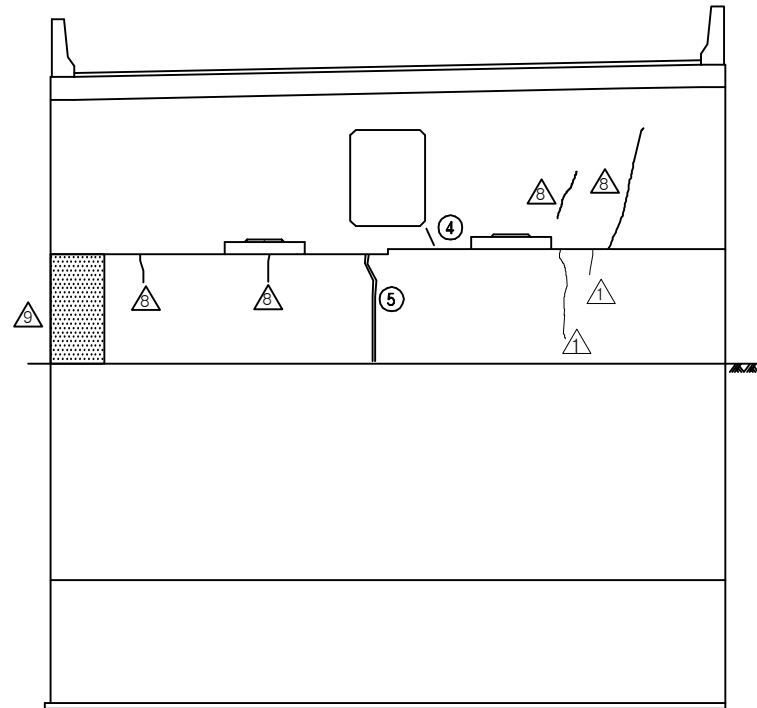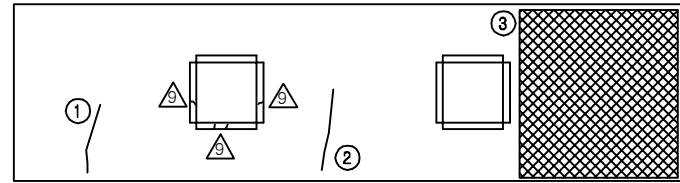

정 면 도

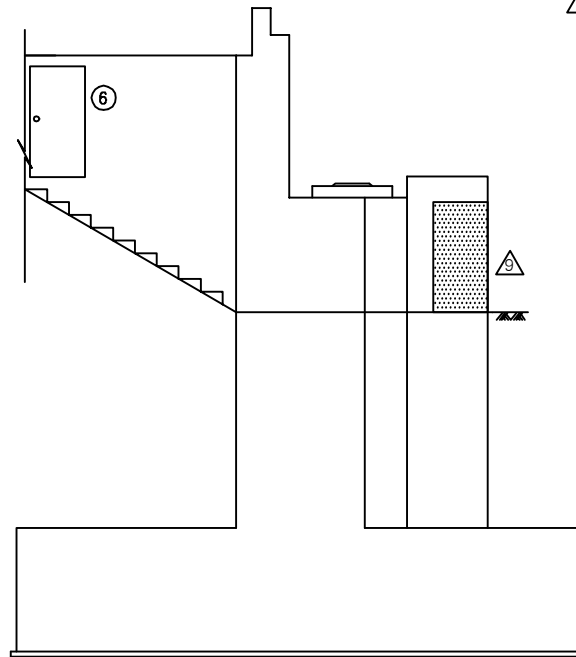

좌측면도

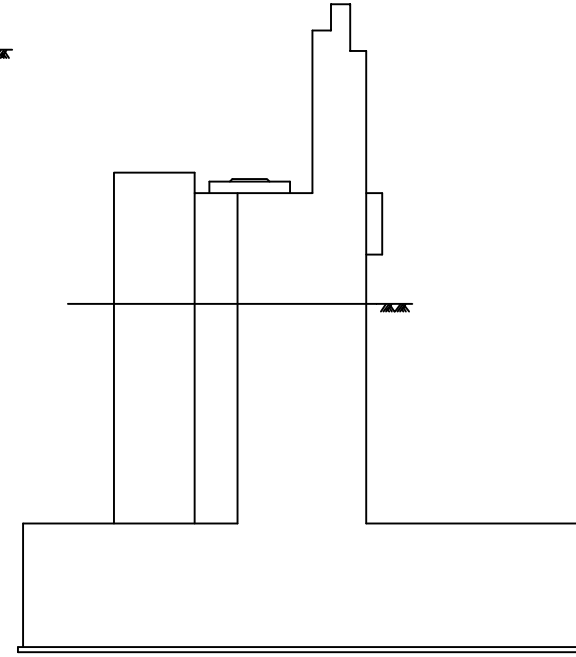


우측면도

손 상 현 황 표

번호	신(N) 구(P)	손상내용	손상현황						결함 상대	손상 물량	비고
			폭	길이	너비	물량	단위	개소			
1	구	균열	0.2	1.0	-	1.00	m	1	b	1.00	
2	구	균열	0.3	1.0	-	1.00	m	1	c	1.00	
3	구	채수흔적	-	2.0	3.0	6.00	m ²	1	b	6.00	
4	구	균열	0.2	0.3	-	0.30	m	1	b	0.30	
5	구	보수부 재균열	0.2	1.2	-	1.20	m	1	b	1.20	
6	구	BOX 점검 출입문 고정상태 불량	-	-	-	1.00	EA	1	b	1.00	
7											
8											
주) 손상의 길이 및 너비는 「 m 」이며, 균열의 폭은 「 mm 」임

KEY PLAN

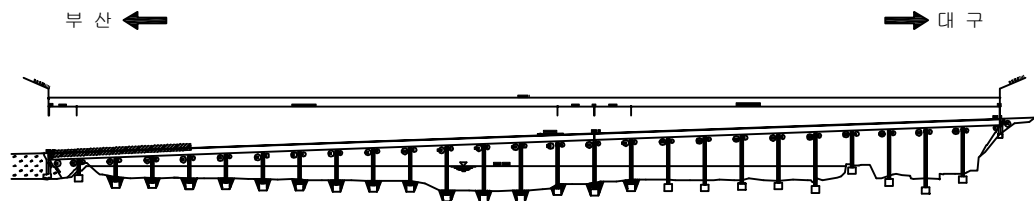

SECTION

용역명	2016년 상반기 시설물 정기점검 용역
과업기간	2016. 04. 18 ~ 2016. 06. 30
발주처	 신대구부산고속도로주식회사
용역사	(주)위드이앤오
도면번호	066

ID : 밀양대교(대구) - 교대 A2



보 수 이 력			
	기 존 규 격		보 수(11. 하반기)
	신 규 규 격		보 수(12. 상반기)
	보수부위재규격		보 수(12. 하반기)
	보 수(기보수)		보 수(13. 상반기)
	보 수(08. 하반기)		보 수(13. 하반기)
	보 수(09. 상반기)		보 수(14. 상반기)
	보 수(09. 하반기)		보 수(14. 하반기)
	보 수(10. 상반기)		보 수(15. 상반기)
	보 수(10. 하반기)		보 수(15. 하반기)
	보 수(11. 상반기)		보 수(16. 상반기)

* Plate 녹발생(SH1,SH2)


손 상 현 황 표

번호	신(N) 구(P)	손상내용	손상현황						결함 상대	손상 물량	비고
			폭	길이	너비	물량	단위	개소			
1	구	받침 Plate 녹발생	-	0.3	1.0	0.30	m ²	1	b	0.30	
2	구	배수측구 이격	10.0	1.0	-	1.00	m	1	b	1.00	
3	구	법면 보호블럭 침하	-	1.0	1.0	1.00	m ²	1	b	1.00	
4	구	법면 보호블럭 침하	-	1.5	1.5	2.25	m ²	1	b	2.25	
5	구	점검계단 파손	-	0.5	0.1	0.05	m ²	1	b	0.05	
6											
7											
주) 손상의 길이 및 너비는 「 m 」이며, 균열의 폭은 「 mm 」임

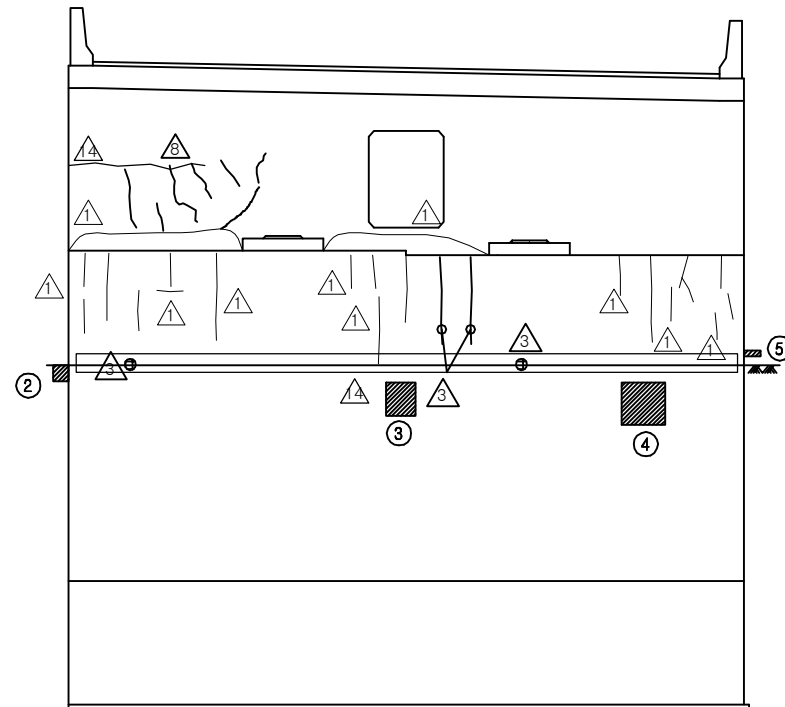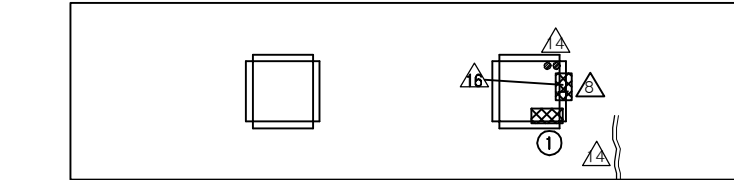

정 면 도

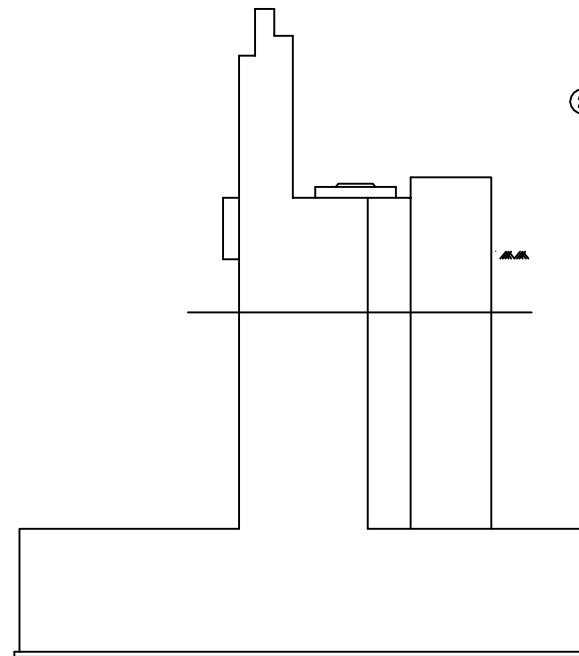


좌측면도

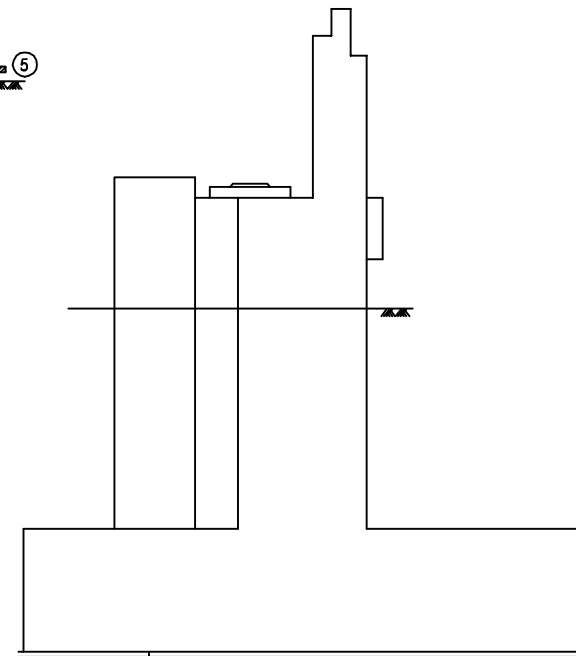

우측면도


KEY PLAN

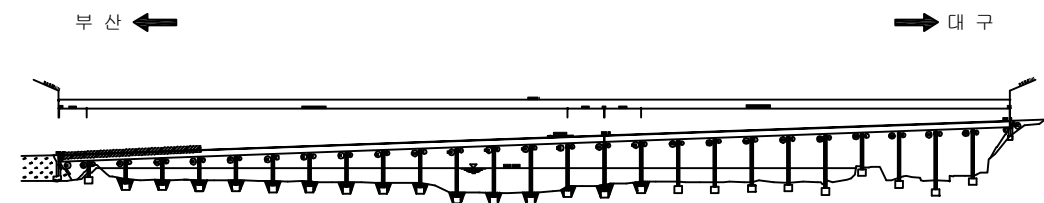


SECTION

용역명	2016년 상반기 시설물 정기점검 용역
과업기간	2016. 04. 18 ~ 2016. 06. 30
발주처	신대구부산고속도로주식회사
용역사	(주)위드이앤오
도면번호	067

ID : 밀양대교(대구) - 교각 P1

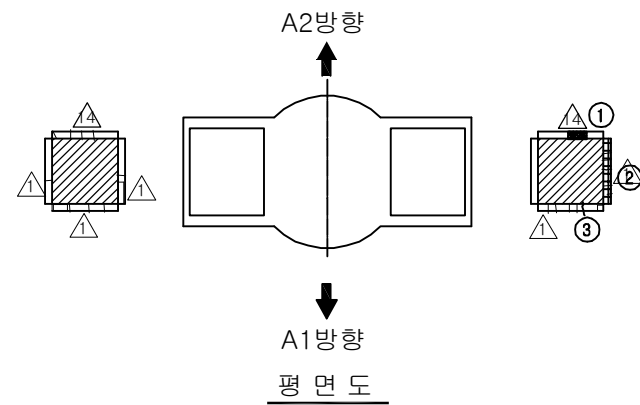

* 점검로 난간 연결불량 (흔들림) △6

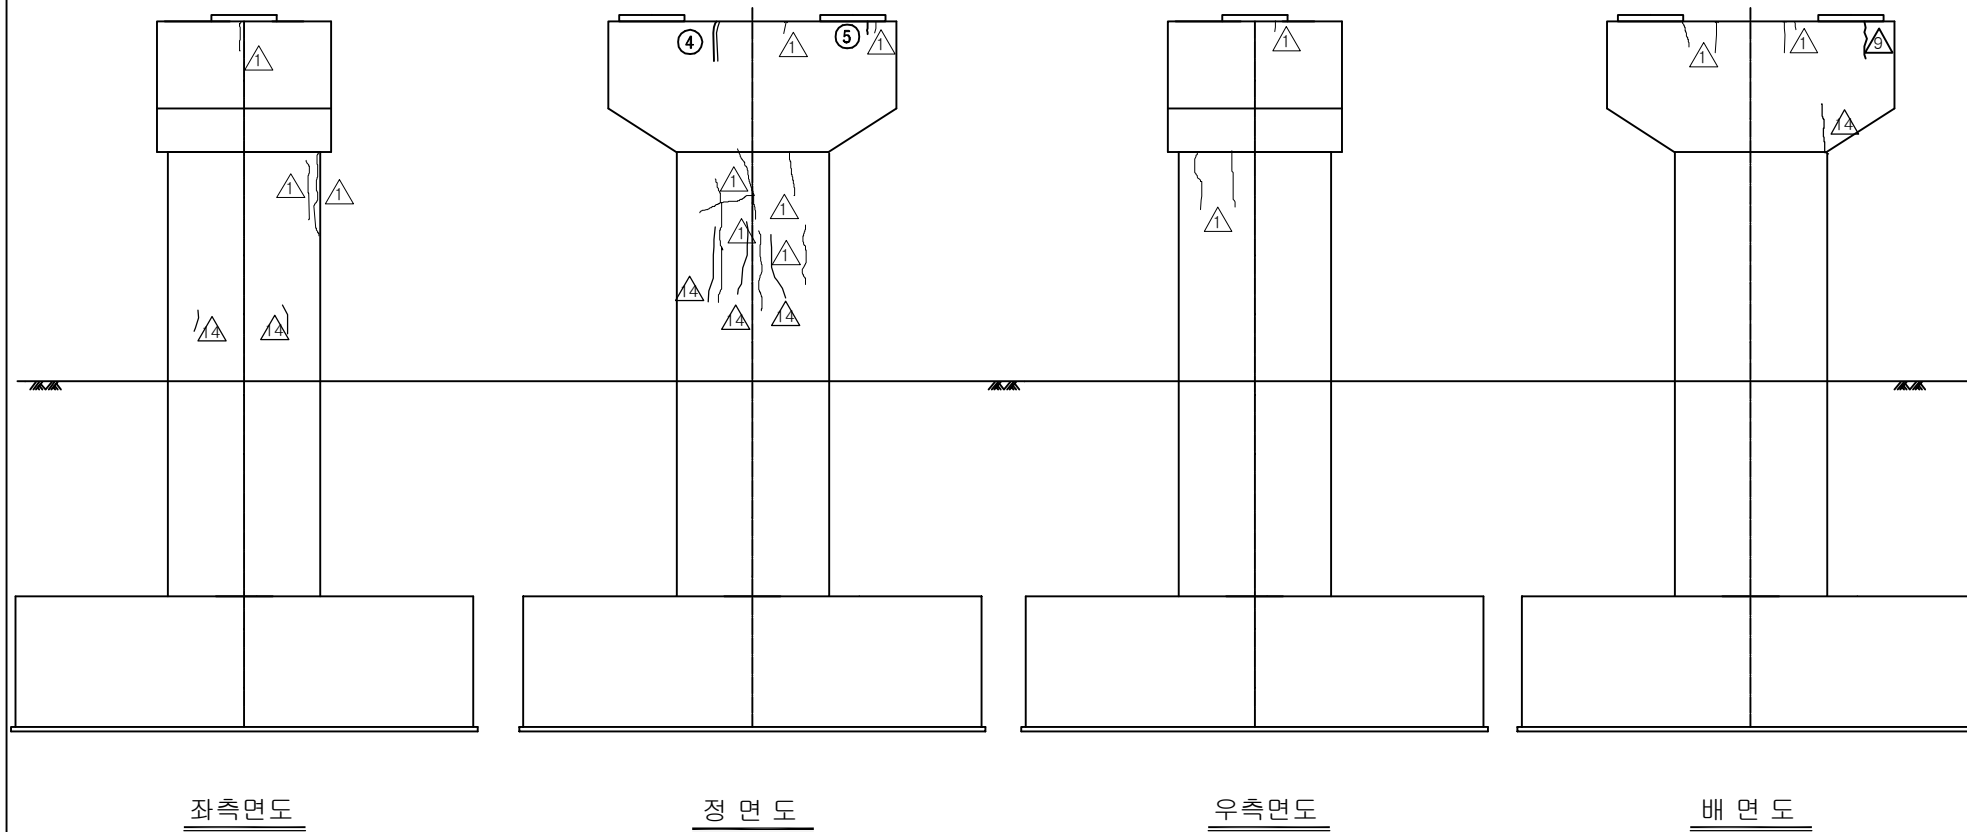


보수 이력			
	기 존 균열		보 수 (11. 하반기)
	신 규 균열		보 수 (12. 상반기)
	보수부위재균열		보 수 (12. 하반기)
	보 수(기보수)		보 수 (13. 상반기)
	보 수(08. 하반기)		보 수 (13. 하반기)
	보 수(09. 상반기)		보 수 (14. 상반기)
	보 수(09. 하반기)		보 수 (14. 하반기)
	보 수(10. 상반기)		보 수 (15. 상반기)
	보 수(10. 하반기)		보 수 (15. 하반기)
	보 수(11. 상반기)		보 수 (16. 상반기)

손상 현황 표

번호	신(N) 구(P)	손상내용	손상현황						결함 상대	손상 물량	비고
			폭	길이	너비	물량	단위	개소			
1	구	받침 Plate 도장박리	-	0.1	0.2	0.02	m ²	1	b	0.02	
2	구	받침 물탈 균열	0.1	0.1	-	0.10	m	1	b	0.10	
3	구	받침 물탈 균열	0.1	0.1	-	0.10	m	1	b	0.10	
4	구	보수부 재균열	0.3	0.5	-	0.50	m	1	c	0.50	
5	구	균열	0.1	0.1	-	0.10	m	1	b	0.10	
6											
7											
주) 손상의 길이 및 너비는 「 m 」이며, 균열의 폭은 「 mm 」임

KEY PLAN

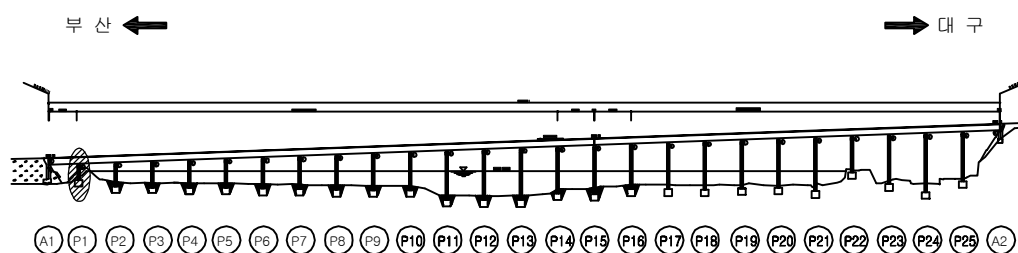

SECTION

용역명	2016년 상반기 시설물 정기점검 용역
과업기간	2016. 04. 18 ~ 2016. 06. 30
발주처	신대구부산고속도로주식회사
용역사	(주)위드이앤오
도면번호	068



ID : 밀양대교(대구) - 교각 P2

보 수 이 력			
	기 존 균 열		보 수(11. 하반기)
	신 규 균 열		보 수(12. 상반기)
	보수부위재균열		보 수(12. 하반기)
	보 수(기보수)		보 수(13. 상반기)
	보 수(08. 하반기)		보 수(13. 하반기)
	보 수(09. 상반기)		보 수(14. 상반기)
	보 수(09. 하반기)		보 수(14. 하반기)
	보 수(10. 상반기)		보 수(15. 상반기)
	보 수(10. 하반기)		보 수(15. 하반기)
	보 수(11. 상반기)		보 수(16. 상반기)


손 상 현 황 표

번호	신(N) 구(P)	손상내용	손상현황						결함 상대	손상 물량	비고
			폭	길이	너비	물량	단위	개소			
1	구	받침 Plate 녹발생	-	-	-	1.00	EA	1	b	1.00	
2	구	받침 Plate 녹발생	-	-	-	1.00	EA	1	b	1.00	
3	구	받침 물탈 재균열	0.1	0.6	-	0.60	m	1	b	0.60	
4	구	받침 물탈 재균열	0.1	0.2	-	0.20	m	1	b	0.20	
5	구	망상균열	-	3.0	1.5	4.50	m	4	b	18.00	
6	구	균열	0.1	2.4	-	2.40	m	1	b	2.40	
7											
8											
주) 손상의 길이 및 너비는 「 m 」이며, 균열의 폭은 「 mm 」임

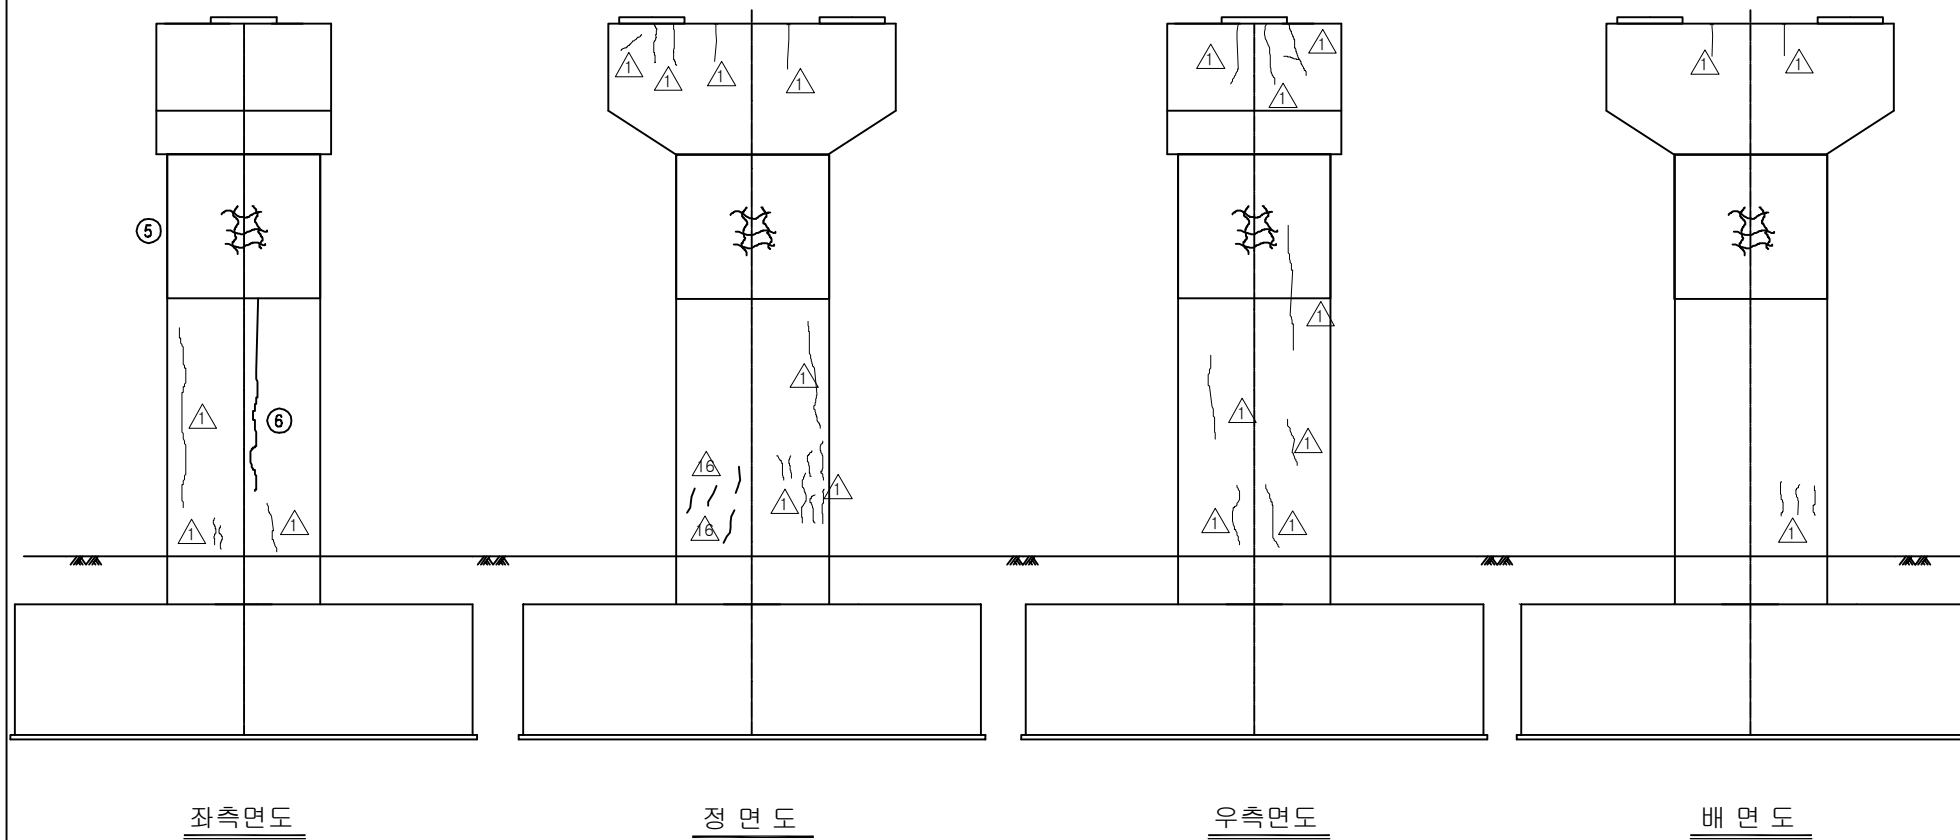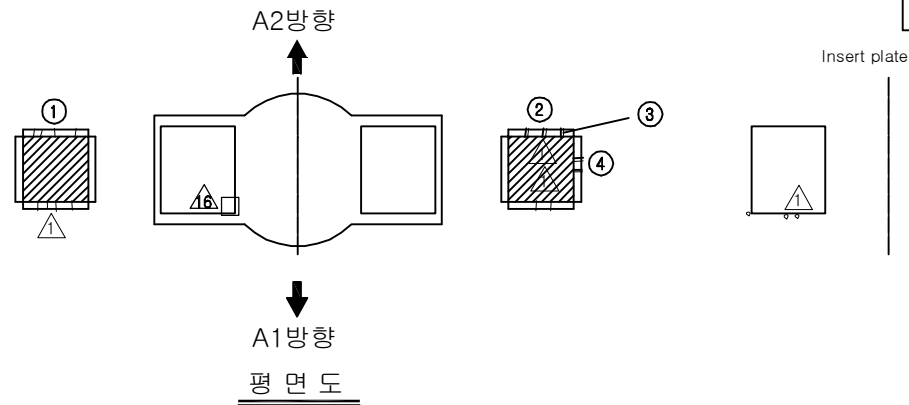

KEY PLAN

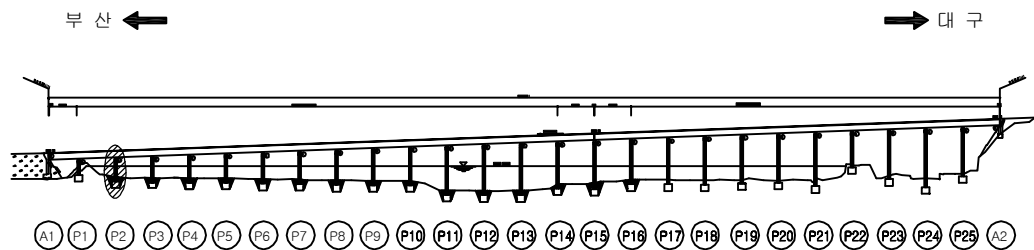

SECTION

용 역 명	2016년 상반기 시설물 정기점검 용역
과업기간	2016. 04. 18 ~ 2016. 06. 30
발 주 처	신대구부산고속도로주식회사
용 역 사	(주)위드이앤오
도면번호	069



ID : 밀양대교(대구) - 교각 P3

보 수 이 력			
	기 존 균 열		보 수(11. 하반기)
	신 규 균 열		보 수(12. 상반기)
	보수부위재균열		보 수(12. 하반기)
	보 수(기보수)		보 수(13. 상반기)
	보 수(08. 하반기)		보 수(13. 하반기)
	보 수(09. 상반기)		보 수(14. 상반기)
	보 수(09. 하반기)		보 수(14. 하반기)
	보 수(10. 상반기)		보 수(15. 상반기)
	보 수(10. 하반기)		보 수(15. 하반기)
	보 수(11. 상반기)		보 수(16. 상반기)


손 상 현 황 표

번호	신(N) 구(P)	손상내용	손상현황						결함 상대	손상 물량	비고
			폭	길이	너비	물량	단위	개소			
1	구	받침 Plate 도장박리/녹발생	-	-	-	1.00	EA	1	b	1.00	
2	구	받침 물탈 균열	0.1	0.2	-	0.20	m	1	b	0.20	
3	구	받침 Plate 도장박리/녹발생	-	0.2	0.2	0.04	m ²	1	b	0.04	
4	구	받침 Plate 도장박리/녹발생	-	0.1	0.6	0.06	m ²	1	b	0.06	
5	구	받침 Plate 도장박리/녹발생	-	0.1	0.4	0.04	m ²	1	b	0.04	
6	구	받침 Plate 녹발생	-	-	-	1.00	EA	1	b	1.00	
7	구	균열	0.1	0.6	-	0.60	m	1	b	0.60	
8	구	균열	0.1	3.0	-	3.00	m	1	b	3.00	
9	구	균열	0.2	1.0	-	1.00	m	1	b	1.00	
10	구	균열	0.1	1.8	-	1.80	m	2	b	3.60	
11	구	균열	0.1	1.5	-	1.50	m	1	b	1.50	
12	구	균열	0.1	1.0	-	1.00	m	1	b	1.00	
13	구	망상균열	-	1.0	1.0	1.00	m ²	1	b	1.00	
14	구	균열	0.1	2.2	-	2.20	m	1	b	2.20	
15	구	균열	0.1	1.0	-	1.00	m	2	b	2.00	
16	구	균열	0.1	1.5	-	1.50	m	1	b	1.50	
17	구	균열	0.1	2.0	-	2.00	m	1	b	2.00	
18	구	균열	0.1	1.2	-	1.20	m	1	b	1.20	
19	구	균열	0.1	0.6	-	0.60	m	1	b	0.60	
20	구	교각부 주변 토사유실	-	12.0	1.0	12.00	m ³	1	b	6.00	D=0.5
21											
22											
주) 손상의 길이 및 너비는 「 m 」이며, 균열의 폭은 「 mm 」임

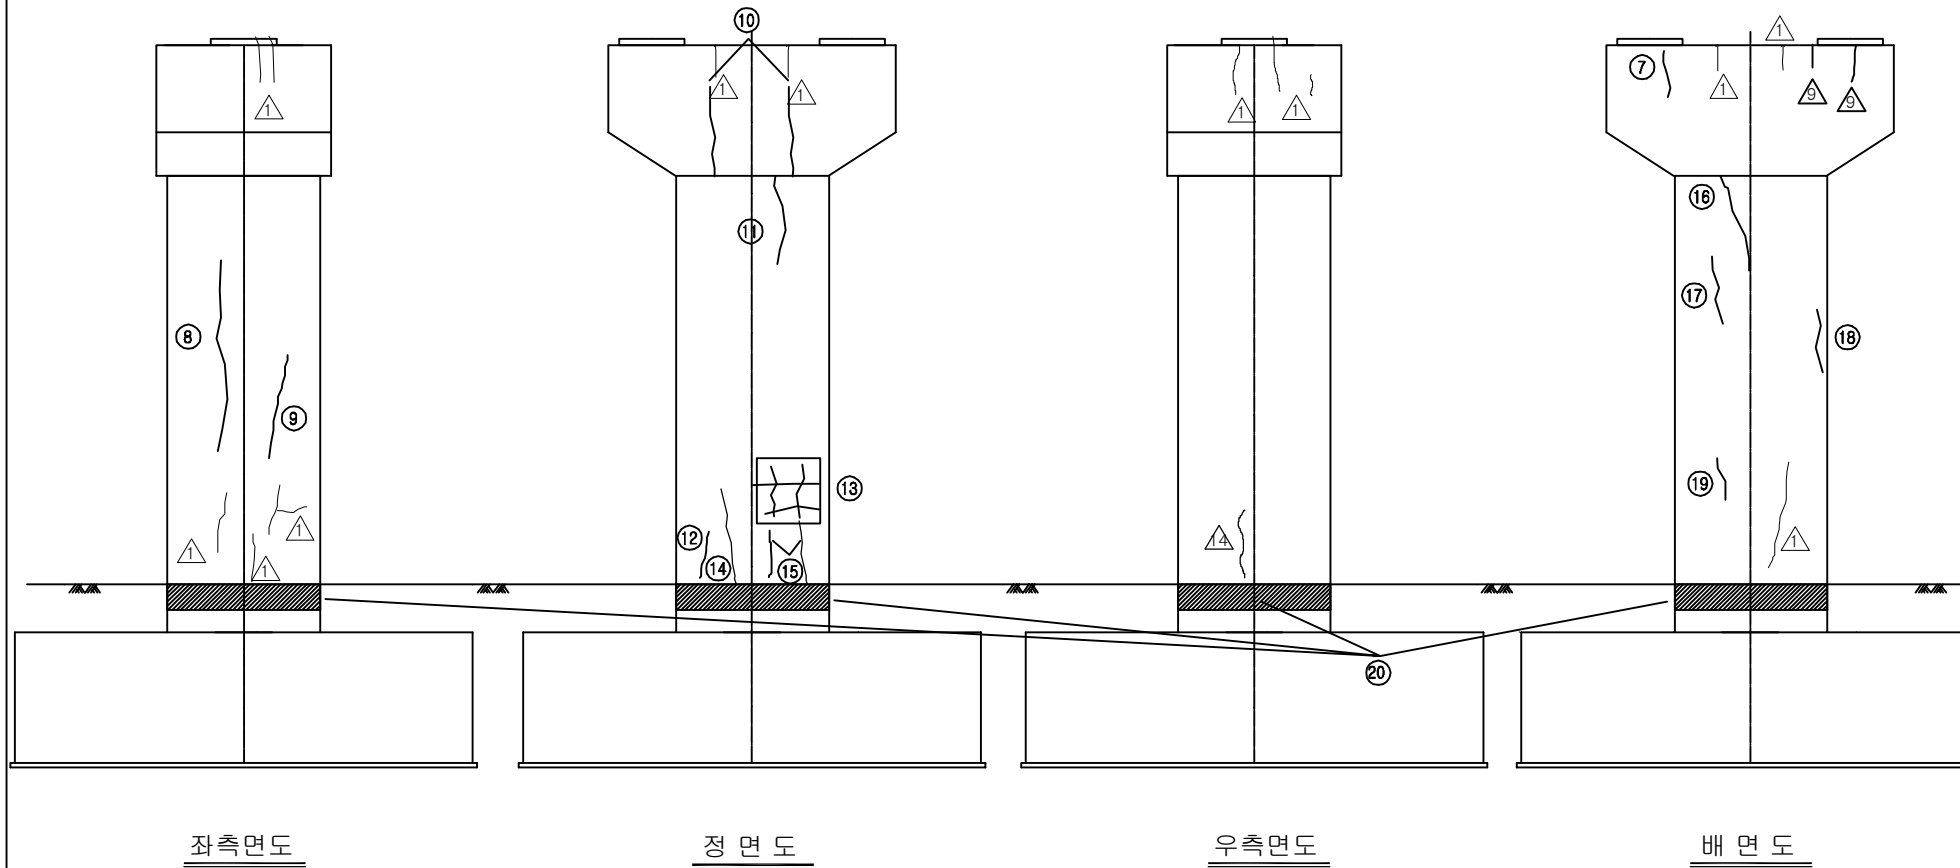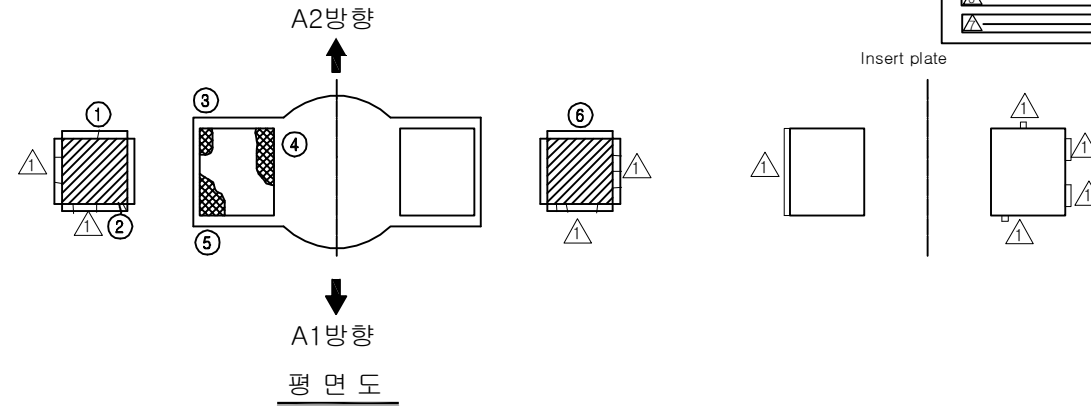


KEY PLAN

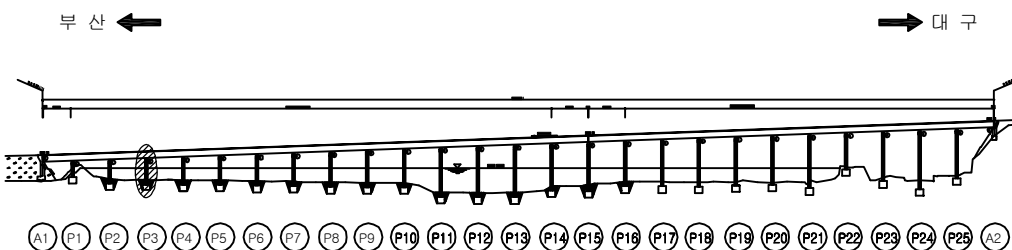

SECTION

용역명	2016년 상반기 시설물 정기점검 용역
과업기간	2016. 04. 18 ~ 2016. 06. 30
발주처	신대구부산고속도로주식회사
용역사	(주)위드이앤오
도면번호	070

ID : 밀양대교(대구) - 교각 P4

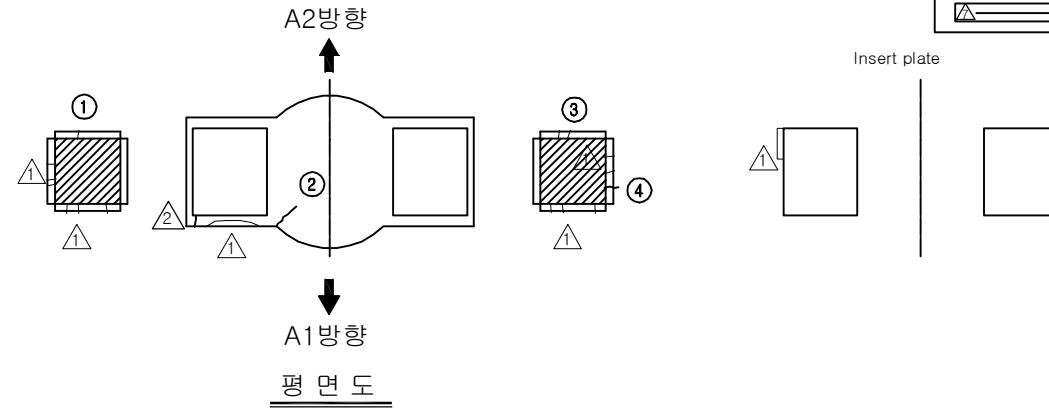

보 수 이 력			
	기 존 균 열		보 수 (11. 하반기)
	신 규 균 열		보 수 (12. 상반기)
	보수부위재균열		보 수 (12. 하반기)
	보 수(기보수)		보 수 (13. 상반기)
	보 수(08. 하반기)		보 수 (13. 하반기)
	보 수(09. 상반기)		보 수 (14. 상반기)
	보 수(09. 하반기)		보 수 (14. 하반기)
	보 수(10. 상반기)		보 수 (15. 상반기)
	보 수(10. 하반기)		보 수 (15. 하반기)
	보 수(11. 상반기)		보 수 (16. 상반기)

손 상 현 황 표

번호	신(N) 구(P)	손상내용	손상현황						결함 상대	손상 물량	비고
			폭	길이	너비	물량	단위	개소			
1	구	받침 Plate 녹발생	-	-	-	1.00	EA	1	b	1.00	
2	구	균열	0.2	0.3	-	0.30	m	1	b	0.30	
3	구	받침 Plate 녹발생	-	-	-	1.00	EA	1	b	1.00	
4	구	받침 물탈 균열	0.1	0.1	-	0.10	m	1	b	0.10	
5	구	균열	0.1	1.2	-	1.20	m	1	b	1.20	
6	구	균열	0.1	0.8	-	0.80	m	1	b	0.80	
7	구	균열	0.1	1.0	-	1.00	m	1	b	1.00	
8	구	균열	0.1	1.4	-	1.40	m	1	b	1.40	
9	구	망상균열	-	3.0	1.2	3.60	m ²	1	b	3.60	
10	구	균열	0.2	3.0	-	3.00	m	1	b	3.00	
11	구	균열	0.2	3.5	-	3.50	m	1	b	3.50	
12	구	보수부 재균열	0.2	4.0	-	4.00	m	1	b	4.00	
13	구	균열	0.1	1.0	-	1.00	m	1	b	1.00	
14	구	균열	0.1	0.8	-	0.80	m	1	b	0.80	
15	구	균열	0.2	2.4	-	2.40	m	1	b	2.40	
16	구	균열	0.1	0.6	-	0.60	m	1	b	0.60	
17	구	균열	0.1	0.7	-	0.70	m	1	b	0.70	
18	구	균열	0.1	0.7	-	0.70	m	1	b	0.70	
19	구	균열	0.1	0.8	-	0.80	m	1	b	0.80	
20	구	균열	0.1	0.7	-	0.70	m	1	b	0.70	
21	구	균열	0.1	0.7	-	0.70	m	1	b	0.70	
22											
23											
주) 손상의 길이 및 너비는 「 m 」 이며, 균열의 폭은 「 mm 」 임


좌측면도

정 면 도

우측면도

배 면 도

KEY PLAN

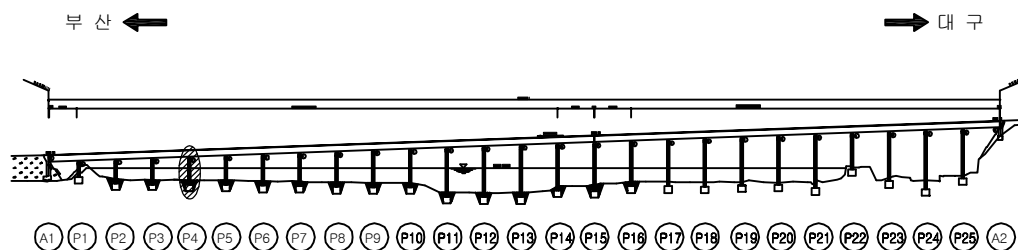

SECTION

용역명	2016년 상반기 시설물 정기점검 용역
과업기간	2016. 04. 18 ~ 2016. 06. 30
발주처	신대구부산고속도로주식회사
용역사	(주)위드이앤오
도면번호	071



ID : 밀양대교(대구) - 교각 P5

보 수 이 력			
	기 존 균 열		보 수(11. 하반기)
	신 규 균 열		보 수(12. 상반기)
	보수부위재균열		보 수(12. 하반기)
	보 수(기보수)		보 수(13. 상반기)
	보 수(08. 하반기)		보 수(13. 하반기)
	보 수(09. 상반기)		보 수(14. 상반기)
	보 수(09. 하반기)		보 수(14. 하반기)
	보 수(10. 상반기)		보 수(15. 상반기)
	보 수(10. 하반기)		보 수(15. 하반기)
	보 수(11. 상반기)		보 수(16. 상반기)


손 상 현 황 표

번호	신(N) 구(P)	손상내용	손상현황						결함 상대	손상 물량	비고
			폭	길이	너비	물량	단위	개소			
1	구	받침 Plate 녹발생	-	-	-	1.00	EA	1	b	1.00	
2	구	받침 Plate 녹발생	-	-	-	1.00	EA	1	b	1.00	
3	구	받침 외서 녹발생	-	-	-	1.00	EA	2	b	2.00	
4	구	균열	0.1	0.5	-	0.50	m	1	b	0.50	
5	구	균열	0.2	0.3	-	0.30	m	1	b	0.30	
6	구	균열	0.1	1.0	-	1.00	m	1	b	1.00	
7	구	균열	0.1	1.0	-	1.00	m	1	b	1.00	
8	구	균열	0.1	0.3	-	0.30	m	1	b	0.30	
9	구	균열	0.1	0.5	-	0.50	m	1	b	0.50	
10	구	균열	0.1	1.0	-	1.00	m	1	b	1.00	
11	구	교각부 주변 토사유실	-	2.0	0.8	1.60	m³	1	b	1.60	D=1.0
12	신	점검로 이물질퇴적(조류동지)	-	1.0	1.0	1.00	m²	1	b	1.00	신규
13											
14											
주) 손상의 길이 및 너비는 「 m 」이며, 균열의 폭은 「 mm 」임

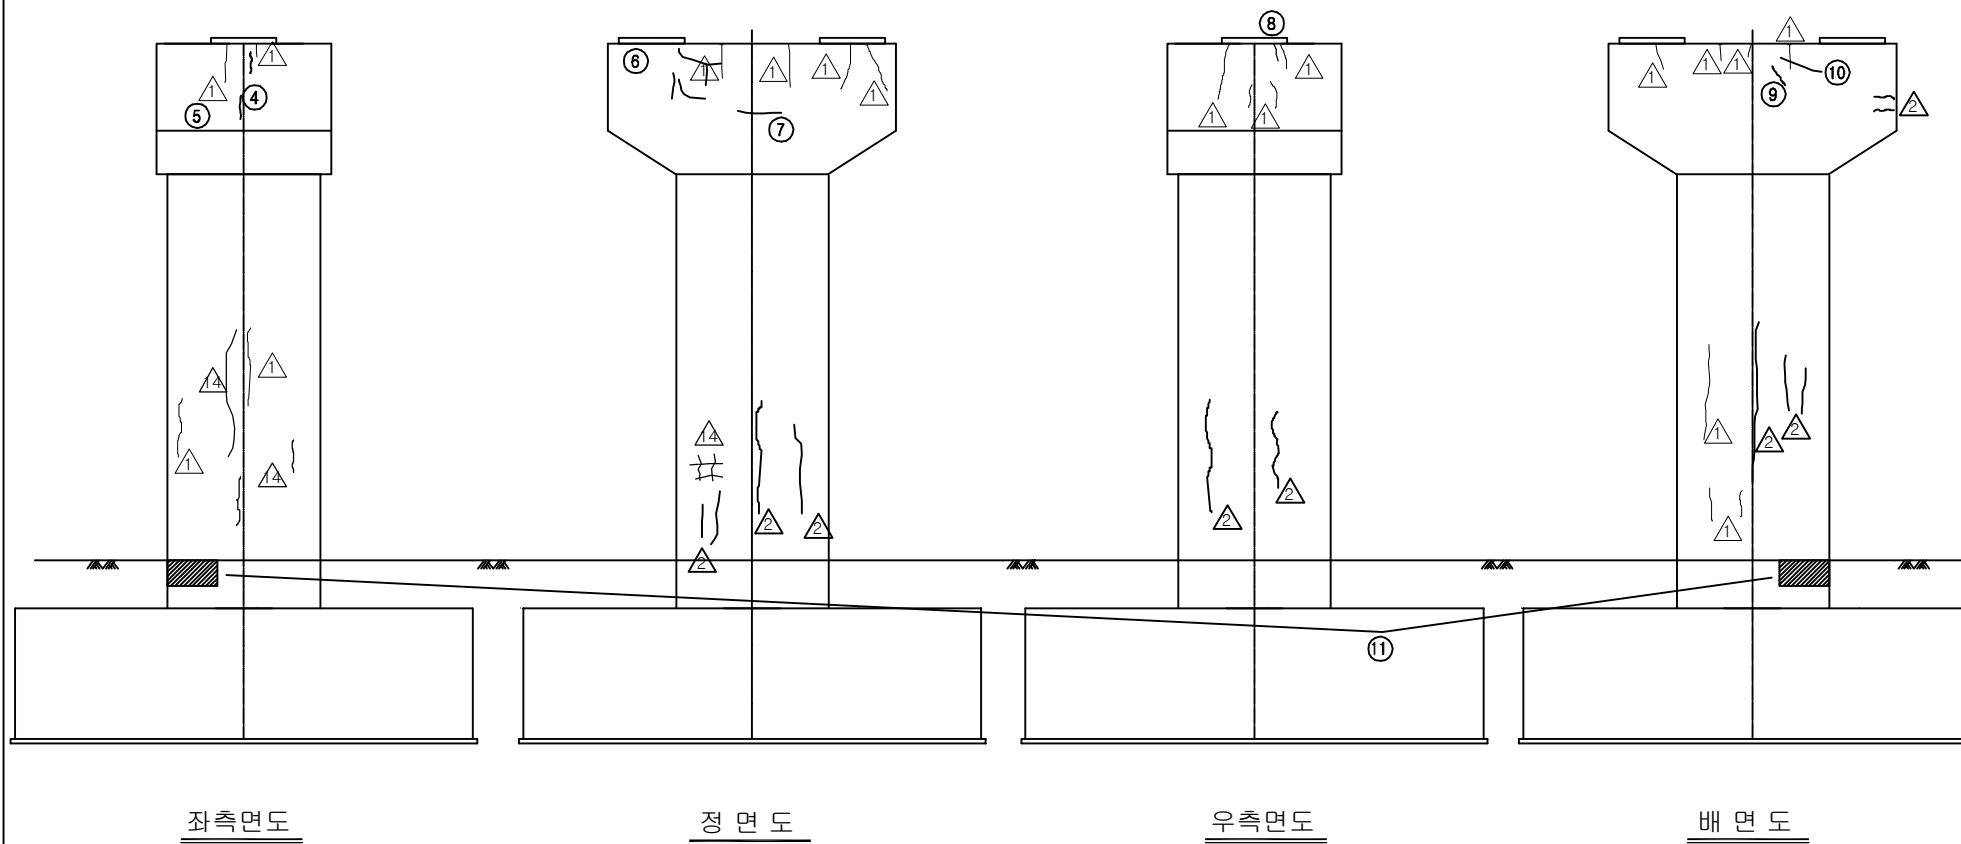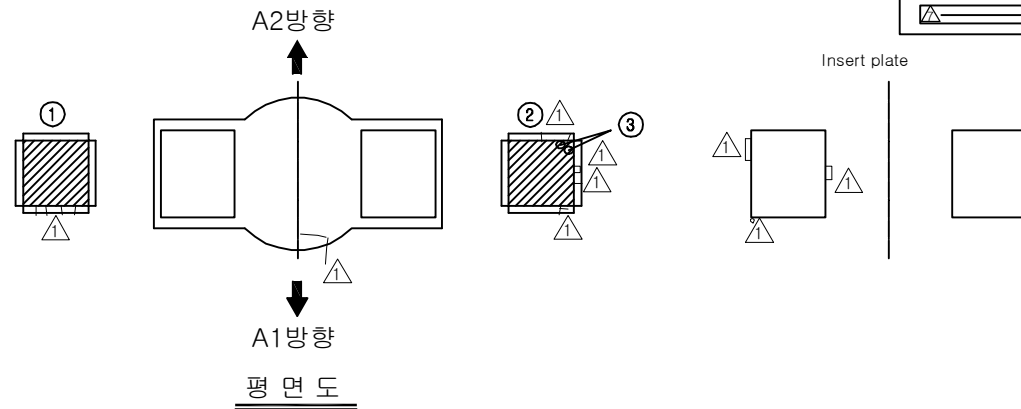

KEY PLAN


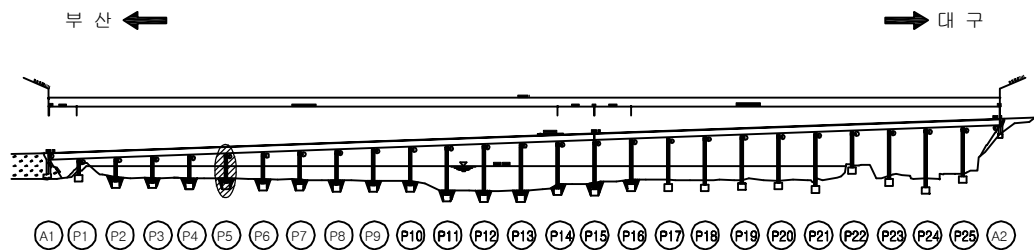


SECTION

용 역 명	2016년 상반기 시설물 정기점검 용역
과업기간	2016. 04. 18 ~ 2016. 06. 30
발 주 처	신대구부산고속도로주식회사
용 역 사	(주)위드이앤오
도면번호	072

ID : 밀양대교(대구) - 교각 P6

보 수 이 력			
	기 존 균 열		보 수(11. 하반기)
	신 규 균 열		보 수(12. 상반기)
	보수부위재균열		보 수(12. 하반기)
	보 수(기보수)		보 수(13. 상반기)
	보 수(08. 하반기)		보 수(13. 하반기)
	보 수(09. 상반기)		보 수(14. 상반기)
	보 수(09. 하반기)		보 수(14. 하반기)
	보 수(10. 상반기)		보 수(15. 상반기)
	보 수(10. 하반기)		보 수(15. 하반기)
	보 수(11. 상반기)		보 수(16. 상반기)

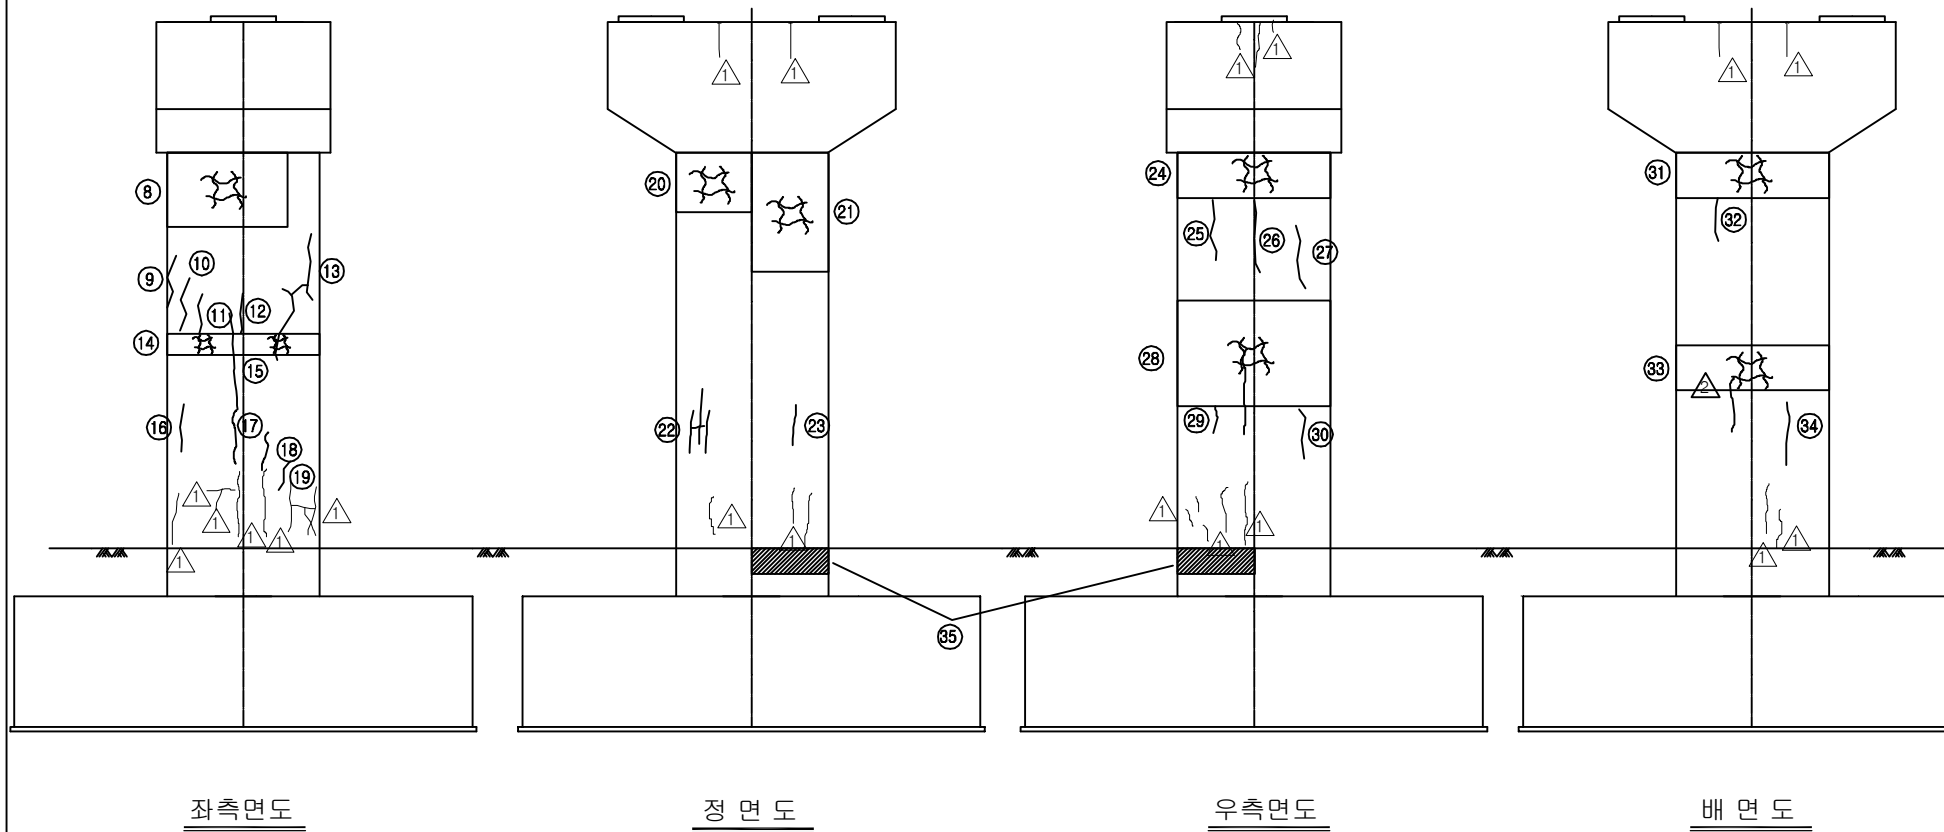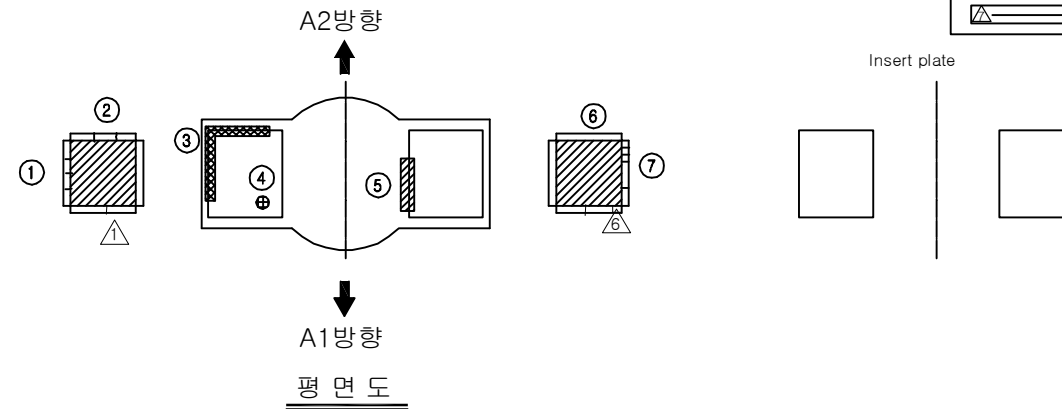


손 상 현 황 표

번호	신(N) 구(P)	손상내용	손상현황						결함 상태	손상 물량	비고
			폭	길이	너비	물량	단위	개소			
1	구	받침 물탈 균열	0.2	0.2	-	0.20	m	3	b	0.60	
2	구	받침 Plate 녹발생	-	-	-	1.00	EA	1	b	1.00	
3	구	받침 도장박리	-	0.1	1.4	0.14	m ²	1	b	0.14	
4	구	받침 물탈 박락	-	0.1	0.1	0.01	m ²	1	b	0.01	
5	구	받침 Plate 도장박리	-	0.1	0.6	0.06	m ²	1	b	0.06	
6	구	받침 Plate 녹발생	-	-	-	1.00	EA	1	b	1.00	
7	구	받침 물탈 균열	0.1	0.2	-	0.20	m	4	b	0.80	
8	구	망상균열	-	1.8	1.2	2.16	m ²	1	b	2.16	
9	구	균열	0.1	1.4	-	1.40	m	1	b	1.40	
10	구	균열	0.1	1.4	-	1.40	m	1	b	1.40	
11	구	균열	0.1	1.0	-	1.00	m	1	b	1.00	
12	구	균열	0.1	1.0	-	1.00	m	1	b	1.00	
13	구	균열	0.1	3.0	-	3.00	m	1	b	3.00	
14	구	망상균열	-	2.8	1.2	3.36	m ²	1	b	3.36	
15	구	균열	0.1	3.0	-	3.00	m	1	b	3.00	
16	구	균열	0.1	1.0	-	1.00	m	1	b	1.00	
17	구	균열	0.1	1.0	-	1.00	m	1	b	1.00	
18	구	균열	0.1	1.6	-	1.60	m	1	b	1.60	
19	구	균열	0.1	0.8	-	0.80	m	1	b	0.80	
20	구	망상균열	-	1.4	1.2	1.68	m ²	1	b	1.68	
21	구	망상균열	-	1.4	2.4	3.36	m ²	1	b	3.36	
22	구	균열	0.1	1.0	-	1.00	m	3	b	3.00	
23	구	균열	0.1	1.0	-	1.00	m	1	b	1.00	
24	구	망상균열	-	2.8	1.2	3.36	m ²	1	b	3.36	
25	구	균열	0.1	1.4	-	1.40	m	1	b	1.40	
26	구	균열	0.1	1.7	-	1.70	m	1	b	1.70	
27	구	균열	0.1	1.6	-	1.60	m	1	b	1.60	
28	구	망상균열	-	3.2	2.4	7.68	m ²	1	b	7.68	
29	구	균열	0.1	0.5	-	0.50	m	1	b	0.50	
30	구	균열	0.1	1.0	-	1.00	m	1	b	1.00	
31	구	망상균열	-	2.8	1.2	3.36	m ²	1	b	3.36	
32	구	균열	0.1	1.0	-	1.00	m	1	b	1.00	
33	구	망상균열	-	1.8	1.2	2.16	m ²	1	b	2.16	
34	구	균열	0.1	1.0	-	1.00	m	1	b	1.00	
35	구	교각부 주변 토사유실	-	3.5	2.5	8.75	m ²	1	b	8.75	D=1.0
36											
37											
38											
39											
40											
41											
42											

주) 손상의 길이 및 너비는 「 m 」 이며, 균열의 폭은 「 mm 」 임

KEY PLAN

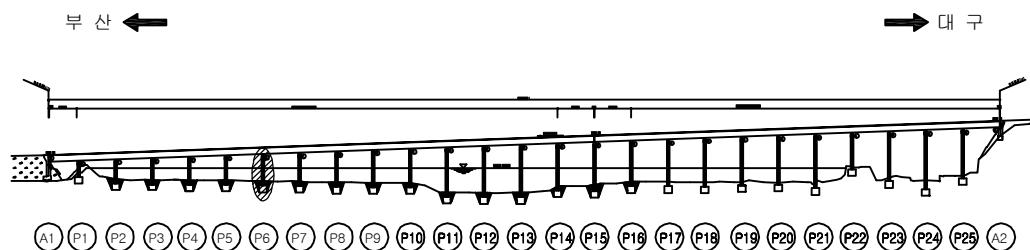

SECTION

용역명	2016년 상반기 시설물 정기점검 용역
과업기간	2016. 04. 18 ~ 2016. 06. 30
발주처	신대구부산고속도로주식회사
용역사	(주)위드이앤오
도면번호	073



ID : 밀양대교(대구) - 교각 P7

보 수 이 력			
	기 존 균 열		보 수(11. 하반기)
	신 규 균 열		보 수(12. 상반기)
	보수부위재균열		보 수(12. 하반기)
	보 수(기보수)		보 수(13. 상반기)
	보 수(08. 하반기)		보 수(13. 하반기)
	보 수(09. 상반기)		보 수(14. 상반기)
	보 수(09. 하반기)		보 수(14. 하반기)
	보 수(10. 상반기)		보 수(15. 상반기)
	보 수(10. 하반기)		보 수(15. 하반기)
	보 수(11. 상반기)		보 수(16. 상반기)


손 상 현 황 표

번호	신(N) 구(P)	손상내용	손상현황						결함 상대	손상 물량	비고
			폭	길이	너비	물량	단위	개소			
1	구	받침 Plate 녹발생	-	-	-	1.00	EA	1	b	1.00	
2	구	받침 도장박리	-	0.1	0.1	0.01	m ²	1	b	0.01	
3	구	받침 도장박리	-	0.1	0.1	0.01	m ²	1	b	0.01	
4	구	받침 볼트 풀림	-	-	-	1.00	EA	1	b	1.00	
5	구	받침 Plate 녹발생	-	-	-	1.00	EA	1	b	1.00	
6	구	받침 몰탈 보수부 재균열	0.1	0.1	-	0.10	m	1	b	0.10	
7	구	균열	0.1	1.0	-	1.00	m	1	b	1.00	
8	구	균열	0.1	0.3	-	0.30	m	1	b	0.30	
9	구	균열	0.1	0.6	-	0.60	m	1	b	0.60	
10	구	망상균열	-	3.0	7.2	21.60	m ²	4	b	86.40	
11	구	균열	0.3	3.5	-	3.50	m	1	c	3.50	
12	구	균열	0.3	4.8	-	4.80	m	1	c	4.80	
13	구	교각부 주변 토사유실	-	6.0	1.0	6.00	m ²	1	b	6.00	D=1.0
14											
15											
주) 손상의 길이 및 너비는 「 m 」이며, 균열의 폭은 「 mm 」임

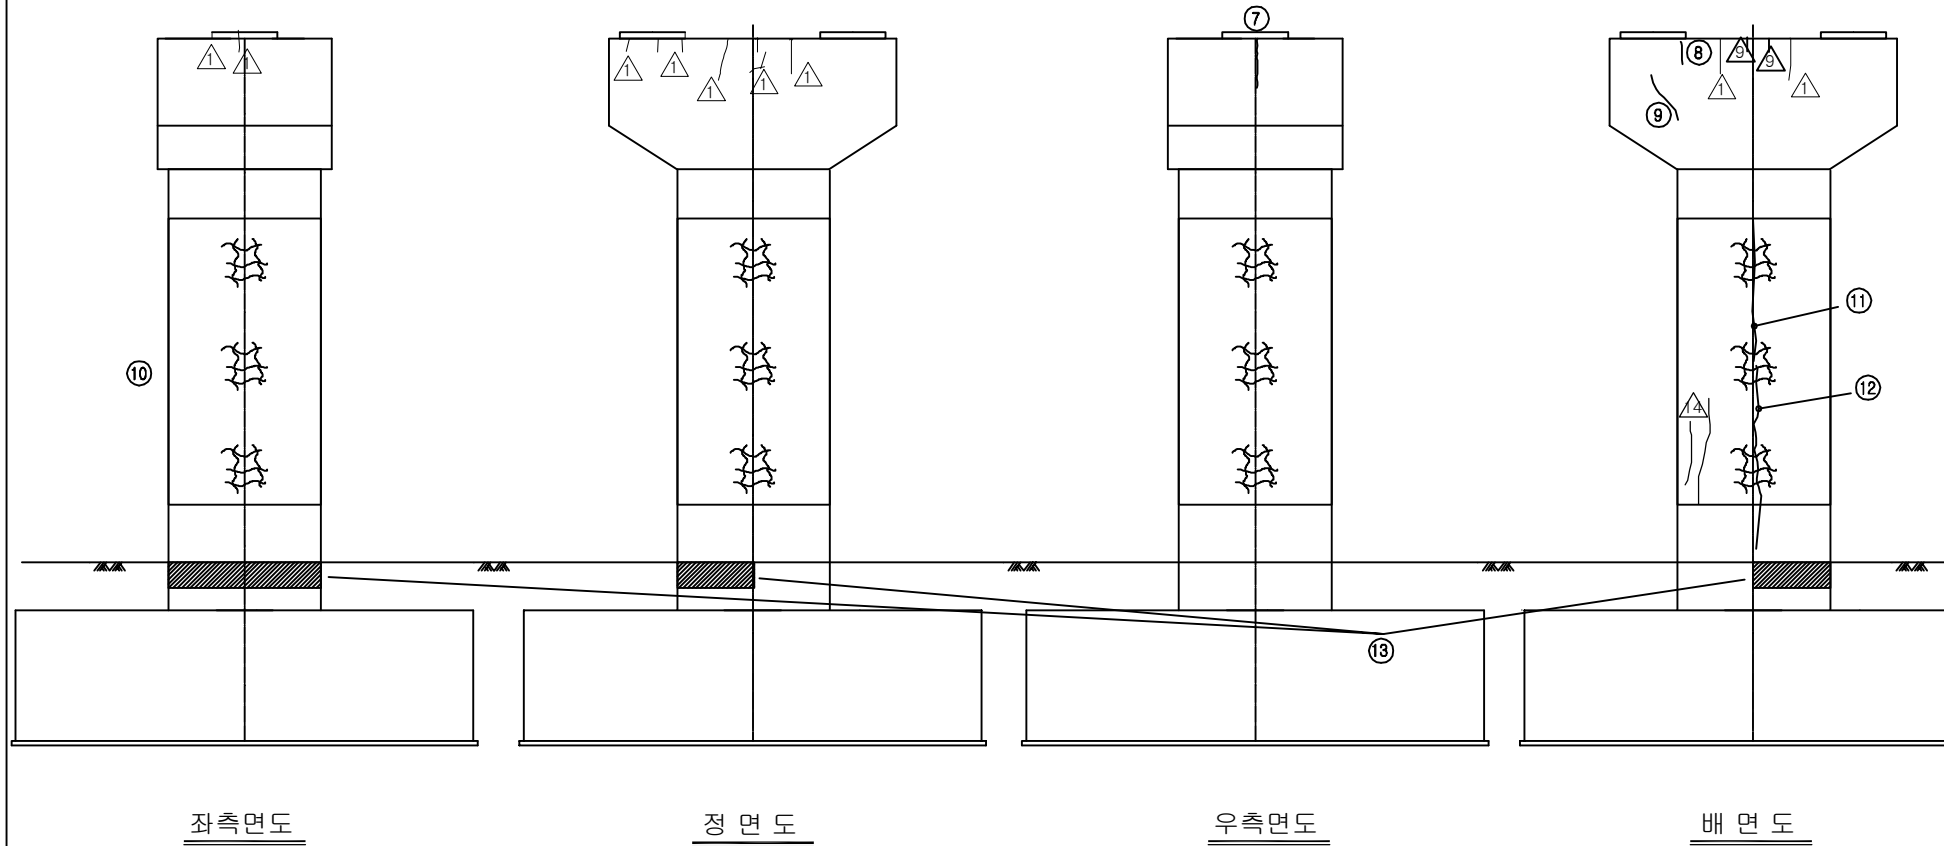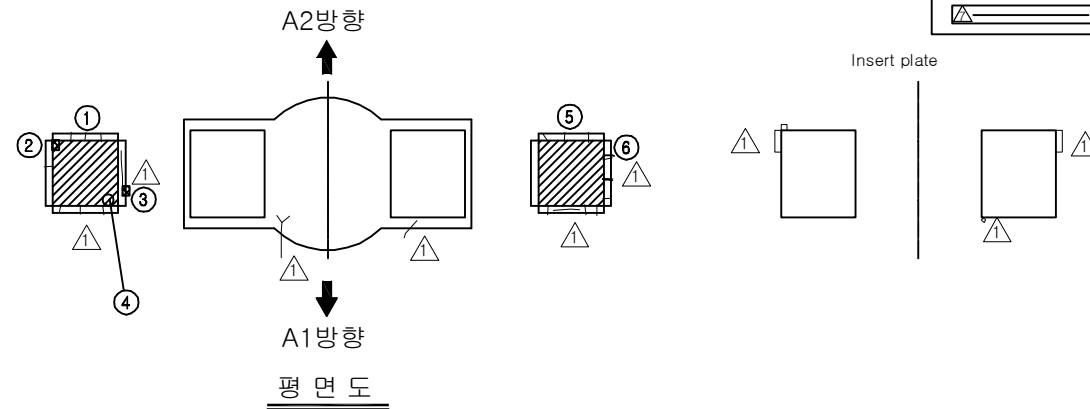


KEY PLAN

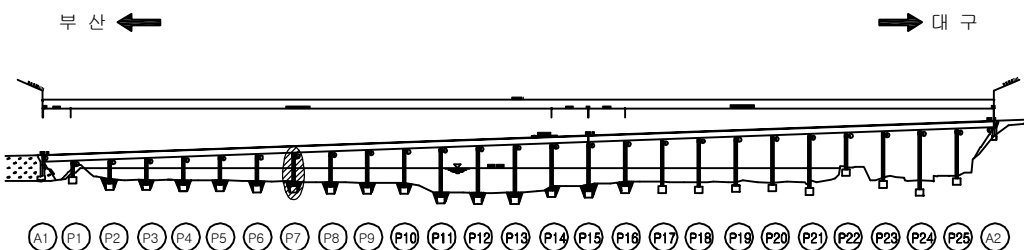

SECTION


용역명	2016년 상반기 시설물 정기점검 용역
과업기간	2016. 04. 18 ~ 2016. 06. 30
발주처	신대구부산고속도로주식회사
용역사	(주)위드이앤오
도면번호	074

ID : 밀양대교(대구) - 교각 P8

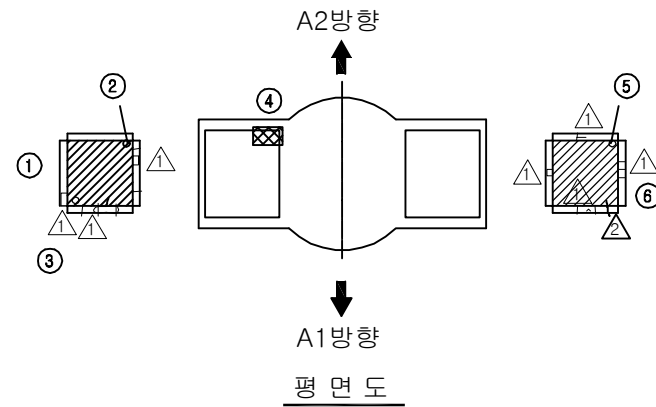

Insert plate

* 점검로 난간 연결볼량 (흔들림) 16
* 교각 하부 노숙

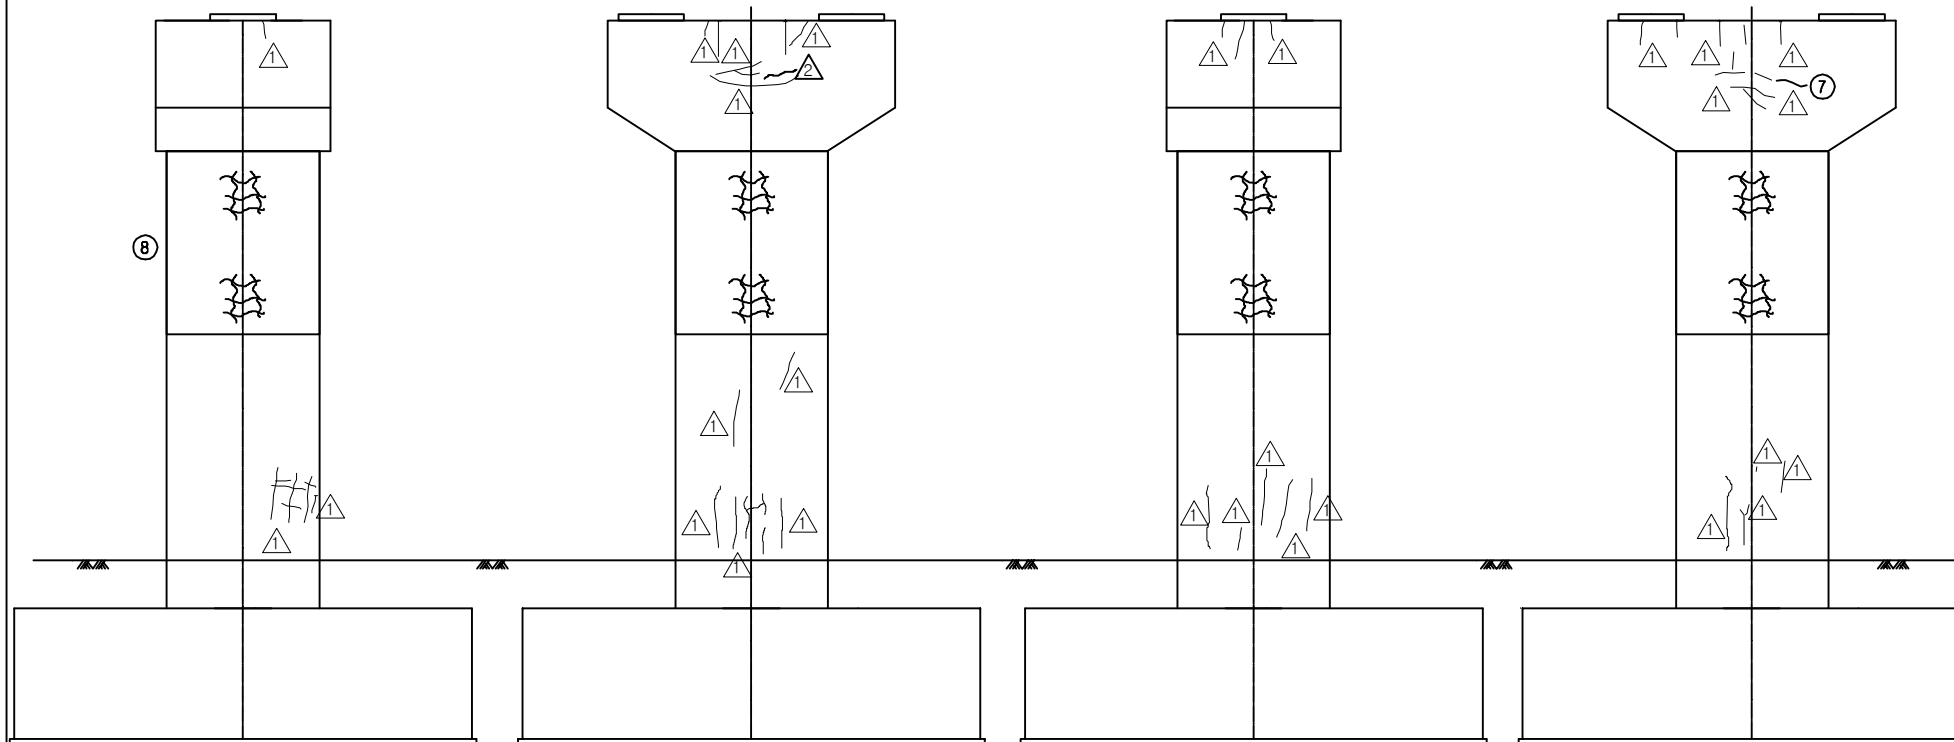


보 수 이 력			
기 존 균 열		보 수(11. 하반기)	
신 규 균 열		보 수(12. 상반기)	
보수부위재균열		보 수(12. 하반기)	
보 수(기보수)		보 수(13. 상반기)	
보 수(08. 하반기)		보 수(13. 하반기)	
보 수(09. 상반기)		보 수(14. 상반기)	
보 수(09. 하반기)		보 수(14. 하반기)	
보 수(10. 상반기)		보 수(15. 상반기)	
보 수(10. 하반기)		보 수(15. 하반기)	
보 수(11. 상반기)		보 수(16. 상반기)	

손 상 현 황 표

번호	신(N) 구(P)	손상내용	손상현황						결함 상대	손상 물량	비고
			폭	길이	너비	물량	단위	개소			
1	구	받침 Plate 녹발생	-	-	-	1.00	EA	1	b	1.00	
2	구	받침 볼트 녹발생	-	-	-	1.00	EA	2	b	2.00	
3	구	받침 볼트 녹발생	-	-	-	1.00	EA	2	b	2.00	
4	구	받침 물탈 박리	-	0.2	0.3	0.06	m ²	1	b	0.06	
5	구	받침 볼트 녹발생	-	-	-	1.00	EA	1	b	1.00	
6	구	받침 Plate 녹발생	-	-	-	1.00	EA	1	b	1.00	
7	구	균열	0.1	0.7	-	0.70	m	1	b	0.70	
8	구	망상균열	-	2.8	3.6	10.08	m ²	4	b	40.32	
9											
10											
주) 손상의 길이 및 너비는 「 m 」이며, 균열의 폭은 「 mm 」임


KEY PLAN

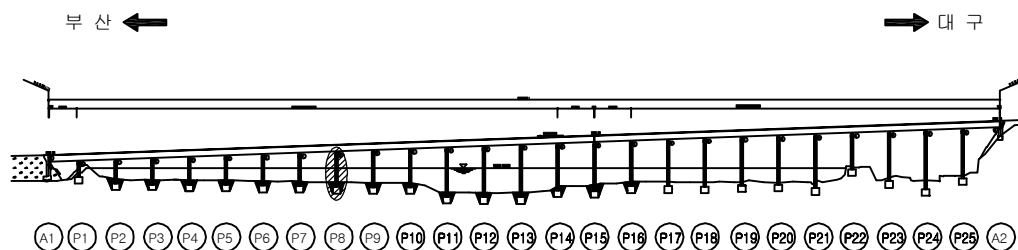

SECTION

용역명	2016년 상반기 시설물 정기점검 용역
과업기간	2016. 04. 18 ~ 2016. 06. 30
발주처	신대구부산고속도로주식회사
용역사	(주)위드이앤오
도면번호	075

ID : 밀양대교(대구) - 교각 P9

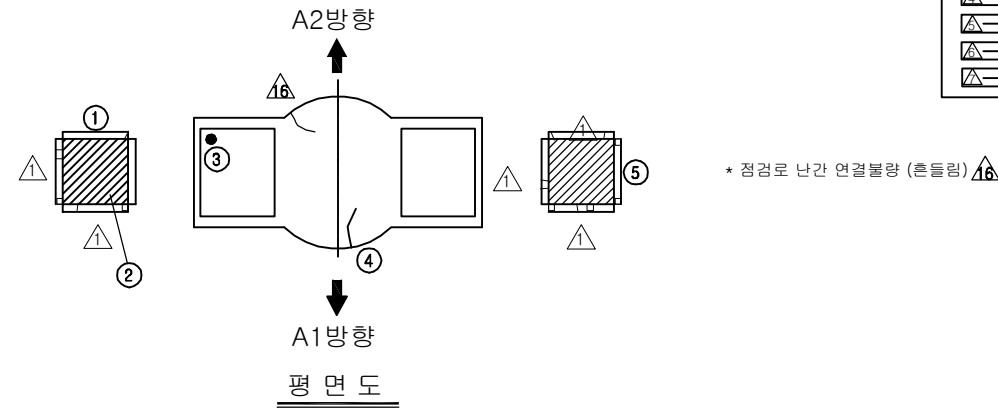


보 수 이 력			
기 존 균 열		보 수(11. 하반기)	
신 규 균 열		보 수(12. 상반기)	
보수부위재균열		보 수(12. 하반기)	
보 수(기보수)		보 수(13. 상반기)	
보 수(08. 하반기)		보 수(13. 하반기)	
보 수(09. 상반기)		보 수(14. 상반기)	
보 수(09. 하반기)		보 수(14. 하반기)	
보 수(10. 상반기)		보 수(15. 상반기)	
보 수(10. 하반기)		보 수(15. 하반기)	
보 수(11. 상반기)		보 수(16. 상반기)	


손 상 현 황 표

번호	신(N) 구(P)	손상내용	손상현황						결함 상대	손상 물량	비고
			폭	길이	너비	물량	단위	개소			
1	구	받침 Plate 녹발생	-	-	-	1.00	EA	1	b	1.00	
2	구	받침 고무재 배부름(하단부)	-	-	-	1.00	EA	1	b	1.00	
3	구	받침 볼트 체결불량	-	-	-	1.00	EA	1	b	1.00	
4	구	균열	0.3	0.5	-	0.50	m	1	c	0.50	
5	구	받침 Plate 녹발생	-	-	-	1.00	EA	1	b	1.00	
6	구	균열	0.1	1.5	-	1.50	m	1	b	1.50	
7	구	균열	0.1	0.6	-	0.60	m	1	b	0.60	
8	구	망상균열	-	3.0	8.4	25.20	m ²	4	b	100.80	
9											
10											
주) 손상의 길이 및 너비는 「 m 」이며, 균열의 폭은 「 mm 」임

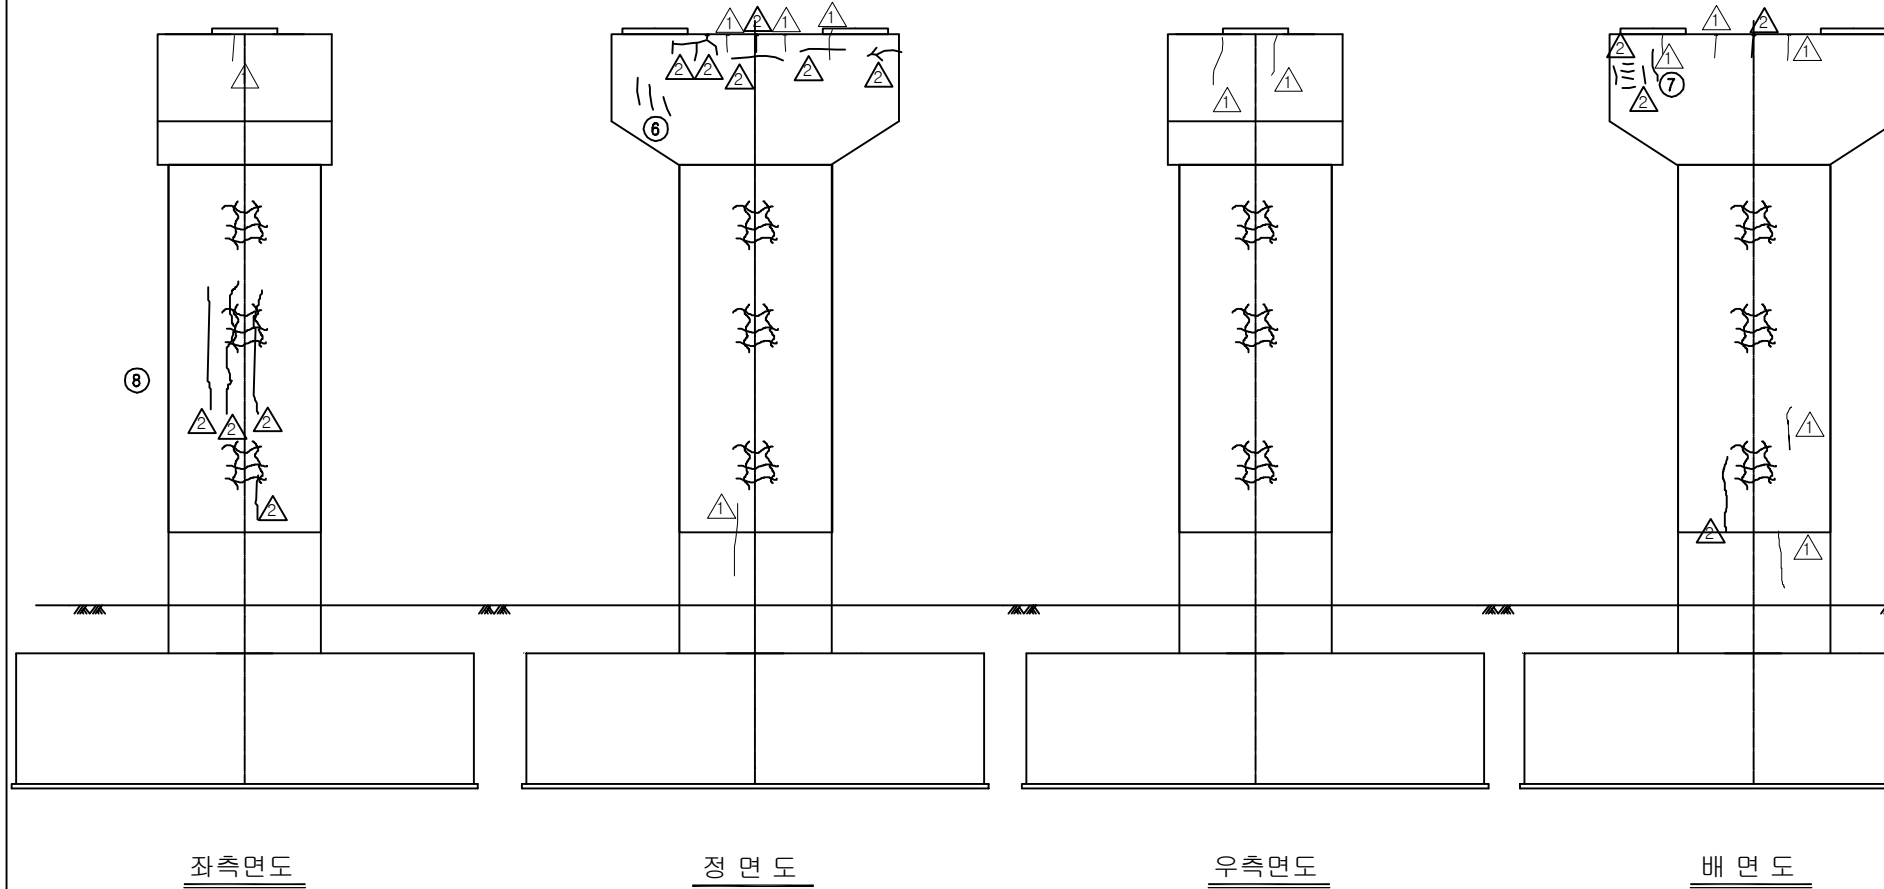


KEY PLAN

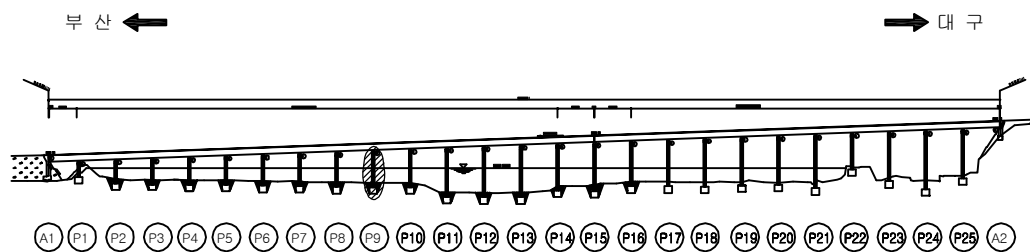

SECTION





용역명	2016년 상반기 시설물 정기점검 용역
과업기간	2016. 04. 18 ~ 2016. 06. 30
발주처	신대구부산고속도로주식회사
용역사	(주)위드이앤오
도면번호	076

ID : 밀양대교(대구) - 교각 P10

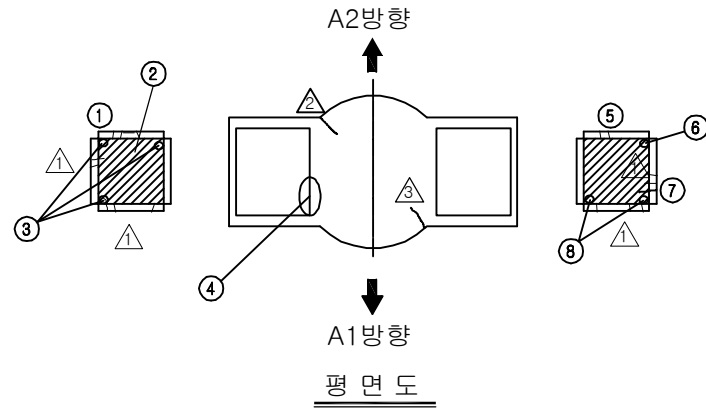


Insert plate

* 점검로 난간 연결불량 (흔들림) 16

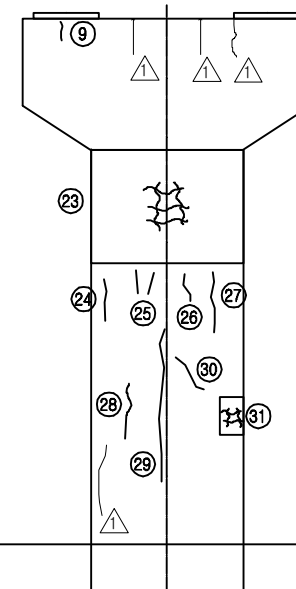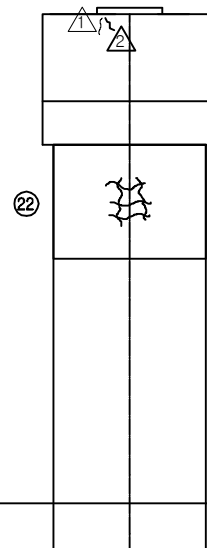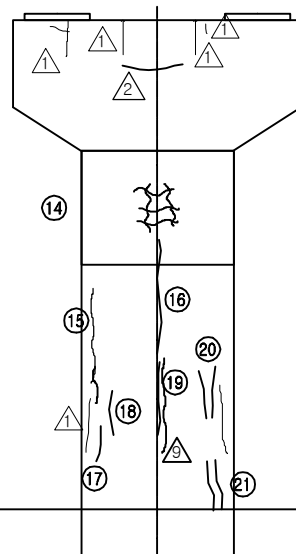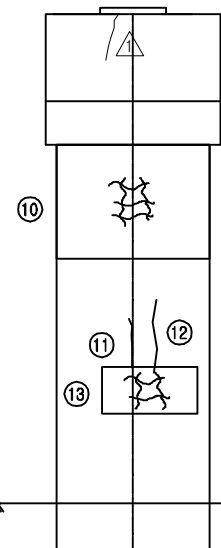

KEY PLAN

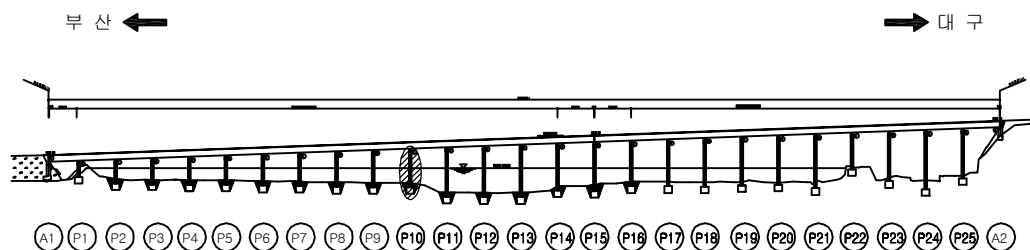

SECTION

보 수 이 력

기 존 균 열		보 수(11. 하반기)
신 규 균 열		보 수(12. 상반기)
보수부위재균열		보 수(12. 하반기)
보 수(기보수)		보 수(13. 상반기)
보 수(08. 하반기)		보 수(13. 하반기)
보 수(09. 상반기)		보 수(14. 상반기)
보 수(09. 하반기)		보 수(14. 하반기)
보 수(10. 상반기)		보 수(15. 상반기)
보 수(10. 하반기)		보 수(15. 하반기)
보 수(11. 상반기)		보 수(16. 상반기)

손 상 현 황 표

번호	신(N) 구(P)	손상내용	손상현황						결함 상태	손상 물량	비고
			폭	길이	너비	물량	단위	개소			
1	구	받침 Plate 녹발생	-	-	-	1.00	EA	1	b	1.00	
2	구	받침 고무재 들뜸	-	-	-	1.00	EA	1	b	1.00	
3	구	받침 와셔 녹발생	-	-	-	1.00	EA	3	b	3.00	
4	구	받침 물탈 파손	-	0.1	0.4	0.04	m ²	1	b	0.04	
5	구	받침 Plate 녹발생	-	-	-	1.00	EA	1	b	1.00	
6	구	받침 와셔 녹발생	-	-	-	1.00	EA	1	b	1.00	
7	구	받침 물탈 균열	0.1	0.6	-	0.60	m	1	b	0.60	
8	구	받침 와셔 녹발생	-	-	-	1.00	EA	2	b	2.00	
9	구	균열	0.1	0.2	-	0.20	m	1	b	0.20	
10	구	망상균열	-	3.0	4.5	13.50	m ²	1	b	13.50	
11	구	균열	0.2	2.0	-	2.00	m	1	b	2.00	
12	구	균열	0.1	2.2	-	2.20	m	1	b	2.20	
13	구	망상균열	-	2.0	1.2	2.40	m ²	1	b	2.40	
14	구	망상균열	-	3.0	4.5	13.50	m ²	1	b	13.50	
15	구	균열	0.1	2.0	-	2.00	m	1	b	2.00	
16	구	균열	0.2	5.0	-	5.00	m	1	b	5.00	
17	구	균열	0.1	0.3	-	0.30	m	1	b	0.30	
18	구	균열	0.1	1.2	-	1.20	m	1	b	1.20	
19	구	균열	0.1	1.8	-	1.80	m	1	b	1.80	
20	구	균열	0.1	1.2	-	1.20	m	2	b	2.40	
21	구	보수부 재균열	0.1	1.1	-	1.10	m	2	b	2.20	
22	구	망상균열	-	3.0	4.5	13.50	m ²	1	b	13.50	
23	구	망상균열	-	3.0	2.2	6.60	m ²	1	b	6.60	
24	구	균열	0.1	1.0	-	1.00	m	1	b	1.00	
25	구	균열	0.2	0.5	-	0.50	m	2	b	1.00	
26	구	균열	0.1	0.7	-	0.70	m	1	b	0.70	
27	구	균열	0.1	1.4	-	1.40	m	1	b	1.40	
28	구	균열	0.1	1.5	-	1.50	m	1	b	1.50	
29	구	균열	0.2	6.0	-	6.00	m	1	b	6.00	
30	구	균열	0.1	1.0	-	1.00	m	1	b	1.00	
31	구	망상균열	-	0.8	1.2	0.96	m ²	1	b	0.96	
32											
33											
주) 손상의 길이 및 너비는 「 m 」이며, 균열의 폭은 「 mm 」임

용역명 2016년 상반기 시설물 정기점검 용역


과업기간 2016. 04. 18 ~ 2016. 06. 30

발주처 신대구부산고속도로주식회사

용역사 (주)위드이앤오

도면번호 077

ID : 밀양대교(대구) - 교각 P11

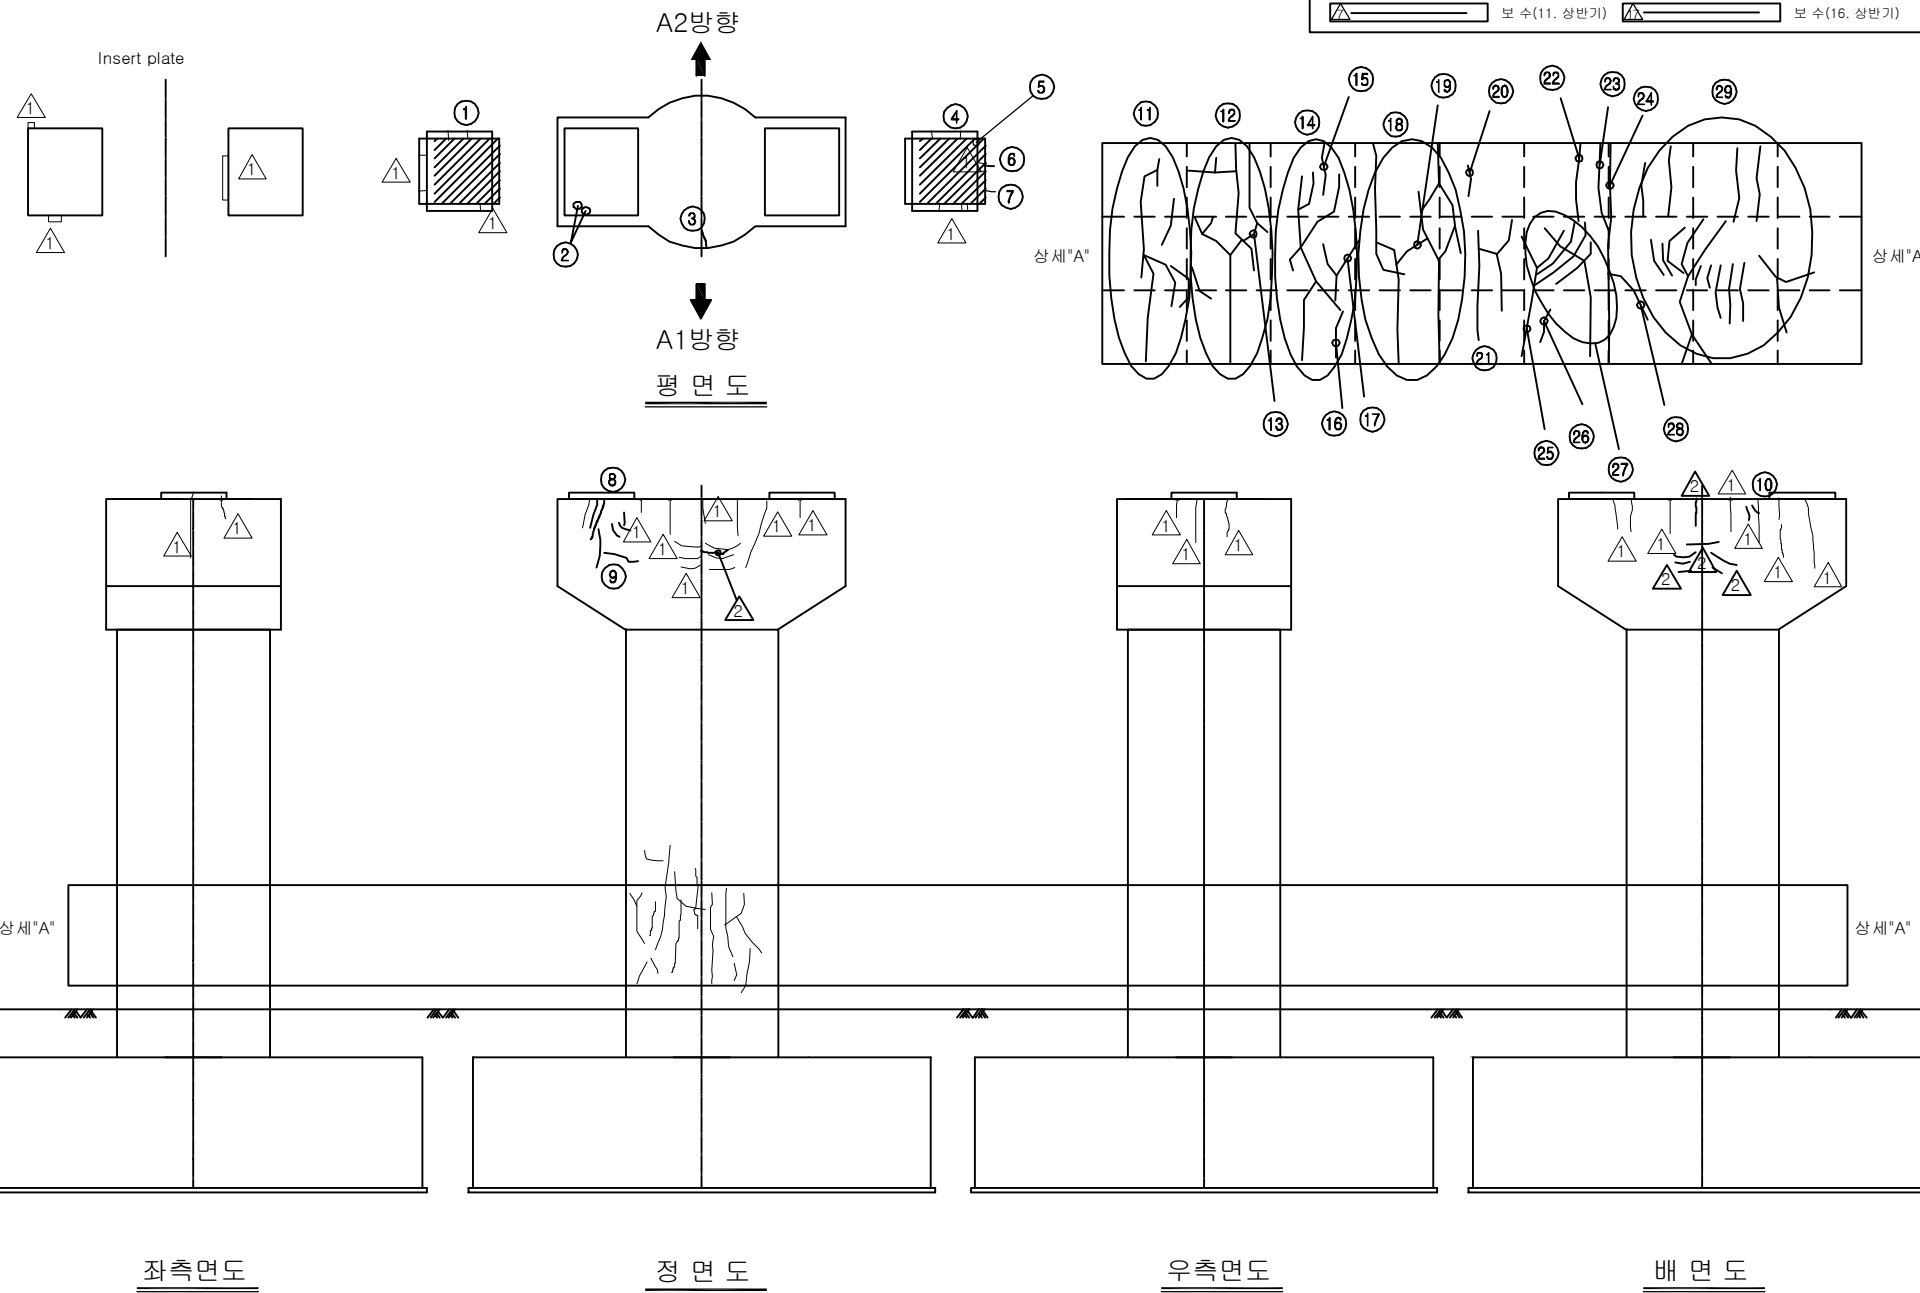


보수 이력	
기존 균열	보수(11. 하반기)
신규 균열	보수(12. 상반기)
보수부위재균열	보수(12. 하반기)
보수(기보수)	보수(13. 상반기)
보수(08. 하반기)	보수(13. 하반기)
보수(09. 상반기)	보수(14. 상반기)
보수(09. 하반기)	보수(14. 하반기)
보수(10. 상반기)	보수(15. 상반기)
보수(10. 하반기)	보수(15. 하반기)
보수(11. 상반기)	보수(16. 상반기)

손상 현황 표

번호	신(N) 구(P)	손상내용	손상현황					결함 상태	손상 물량	비고
			폭	길이	너비	물량	단위			
1	구	받침 Plate 녹발생	-	-	-	1.00	EA	1	b	1.00
2	구	받침 외서 녹발생	-	-	-	1.00	EA	2	b	2.00
3	구	균열	0.1	0.1	-	0.10	m	1	b	0.10
4	구	받침 Plate 녹발생	-	-	-	1.00	EA	1	b	1.00
5	구	받침 볼트 녹발생	-	-	-	1.00	EA	1	b	1.00
6	구	받침 물탈 균열	0.1	0.2	-	0.20	m	1	b	0.20
7	구	받침 물탈 균열	0.2	0.1	-	0.10	m	1	b	0.10
8	구	균열	0.1	0.8	-	0.80	m	1	b	0.80
9	구	균열	0.1	2.5	-	2.50	m	1	b	2.50
10	구	균열	0.1	0.4	-	0.40	m	1	b	0.40
11	구	보수부 재균열	0.3	6.9	-	6.90	m	1	c	6.90
12	구	보수부 재균열	0.3	8.7	-	8.70	m	1	c	8.70
13	구	균열	0.2	0.5	-	0.50	m	1	b	0.50
14	구	보수부 재균열	0.3	6.3	-	6.30	m	1	c	6.30
15	구	균열	0.2	0.8	-	0.80	m	1	b	0.80
16	구	균열	0.1	0.8	-	0.80	m	1	b	0.80
17	구	균열	0.1	2.0	-	2.00	m	1	b	2.00
18	구	보수부 재균열	0.3	10.5	-	10.50	m	1	c	10.50
19	구	균열	0.2	0.6	-	0.60	m	1	b	0.60
20	구	균열	0.1	0.6	-	0.60	m	1	b	0.60
21	구	보수부 재균열	0.3	3.6	-	3.60	m	1	c	3.60
22	구	균열	0.2	1.4	-	1.40	m	1	b	1.40
23	구	균열	0.2	1.6	-	1.60	m	1	b	1.60
24	구	균열	0.3	3.6	-	3.60	m	1	c	3.60
25	구	보수부 재균열	0.3	2.0	-	2.00	m	1	c	2.00
26	구	보수부 재균열	0.2	0.6	-	0.60	m	1	b	0.60
27	구	균열	0.2	5.0	-	5.00	m	1	b	5.00
28	구	균열	0.2	1.0	-	1.00	m	1	b	1.00
29	구	균열	0.2	16.4	-	16.40	m	1	b	16.40
30										
31										
주) 손상의 길이 및 너비는 「 m 」이며, 균열의 폭은 「 mm 」임

KEY PLAN


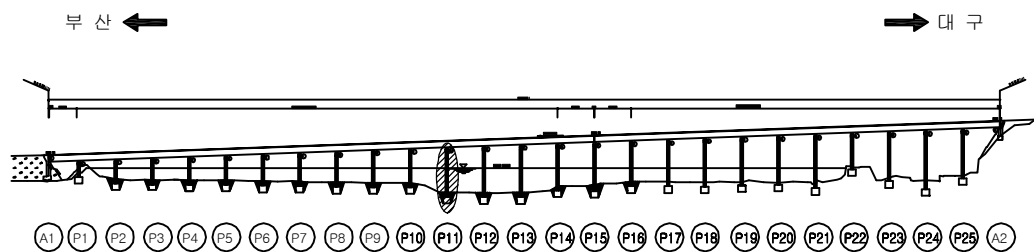


SECTION

용역명	2016년 상반기 시설물 정기점검 용역
과업기간	2016. 04. 18 ~ 2016. 06. 30
발주처	신대구부산고속도로주식회사
용역사	(주)위드이앤오
도면번호	078

ID : 밀양대교(대구) - 교각 P12

보 수 이 력			
	기 존 균 열		보 수(11. 하반기)
	신 규 균 열		보 수(12. 상반기)
	보수부위재균열		보 수(12. 하반기)
	보 수(기보수)		보 수(13. 상반기)
	보 수(08. 하반기)		보 수(13. 하반기)
	보 수(09. 상반기)		보 수(14. 상반기)
	보 수(09. 하반기)		보 수(14. 하반기)
	보 수(10. 상반기)		보 수(15. 상반기)
	보 수(10. 하반기)		보 수(15. 하반기)
	보 수(11. 상반기)		보 수(16. 상반기)

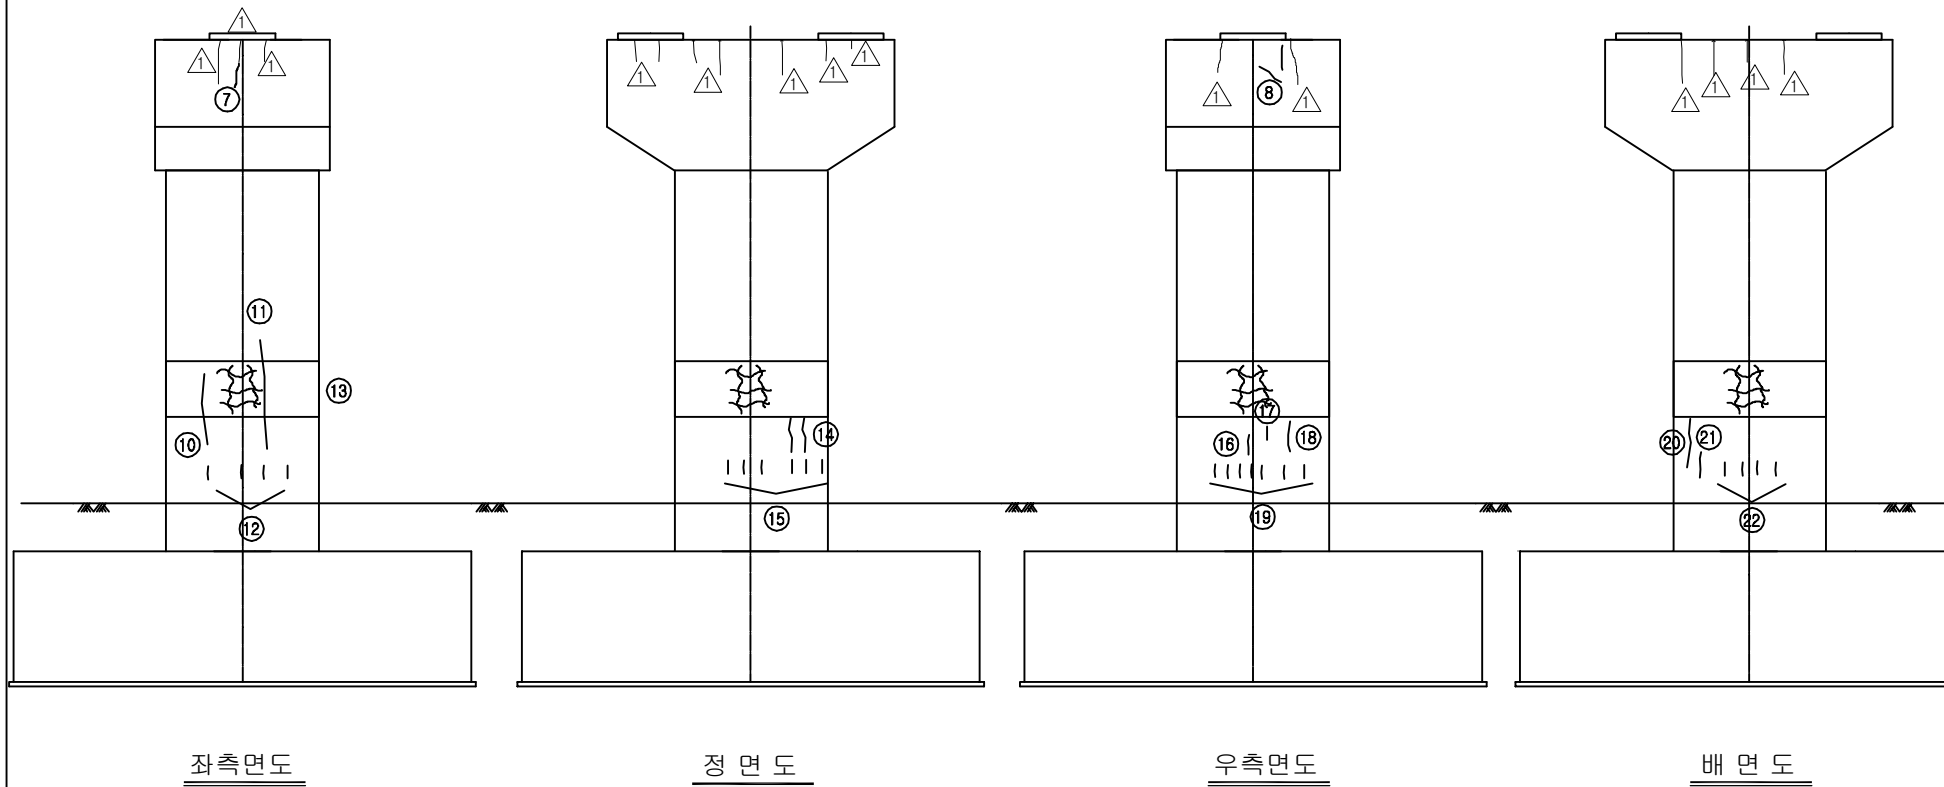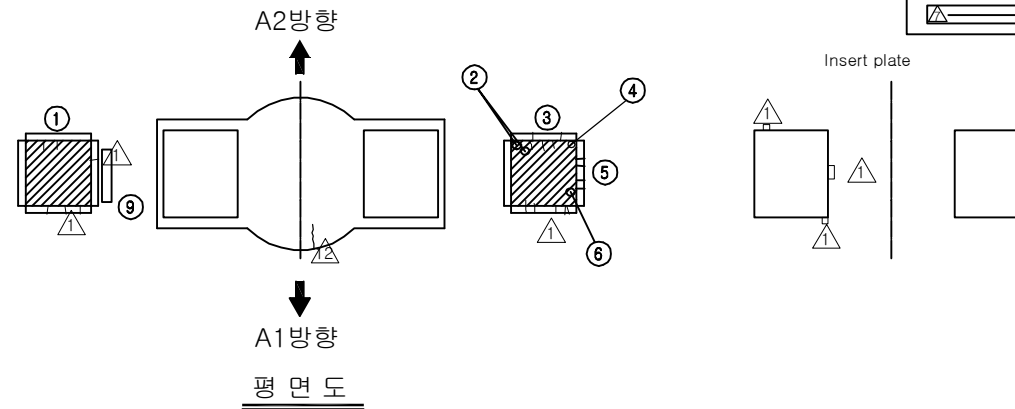


손 상 현 황 표

번호	신(N) 구(P)	손상내용	손상현황					결함 상대	손상 물량	비고
			폭	길이	너비	물량	단위	개소		
1	구	받침 Plate 녹발생	-	-	-	1.00	EA	1	b	1.00
2	구	받침 외서 녹발생	-	-	-	1.00	EA	2	b	2.00
3	구	받침 Plate 녹발생	-	-	-	1.00	EA	1	b	1.00
4	구	받침 볼트 녹발생	-	-	-	1.00	EA	1	b	1.00
5	구	받침 몰탈 균열	0.1	0.4	-	0.40	m	1	b	0.40
6	구	받침 외서 녹발생	-	-	-	1.00	EA	1	b	1.00
7	구	균열	0.1	0.5	-	0.50	m	1	b	0.50
8	구	균열	0.1	1.0	-	1.00	m	1	b	1.00
9	구	점검로 난간 변형	-	2.0	-	2.00	m	1	b	2.00
10	구	균열	0.2	2.4	-	2.40	m	1	b	2.40
11	구	균열	0.2	3.6	-	3.60	m	1	b	3.60
12	구	균열	0.2	0.3	-	0.30	m	4	b	1.20
13	구	망상균열	-	3.0	2.0	6.00	m ²	4	b	24.00
14	구	균열	0.2	1.2	-	1.20	m	2	b	2.40
15	구	균열	0.2	0.3	-	0.30	m	6	b	1.80
16	구	균열	0.2	0.4	-	0.40	m	1	b	0.40
17	구	균열	0.2	0.3	-	0.30	m	1	b	0.30
18	구	균열	0.2	0.7	-	0.70	m	1	b	0.70
19	구	균열	0.2	0.3	-	0.30	m	7	b	2.10
20	구	균열	0.2	1.2	-	1.20	m	1	b	1.20
21	구	균열	0.2	0.6	-	0.60	m	1	b	0.60
22	구	균열	0.2	0.3	-	0.30	m	4	b	1.20
23										
24										
주) 손상의 길이 및 너비는 「 m 」 이며, 균열의 폭은 「 mm 」 임



KEY PLAN

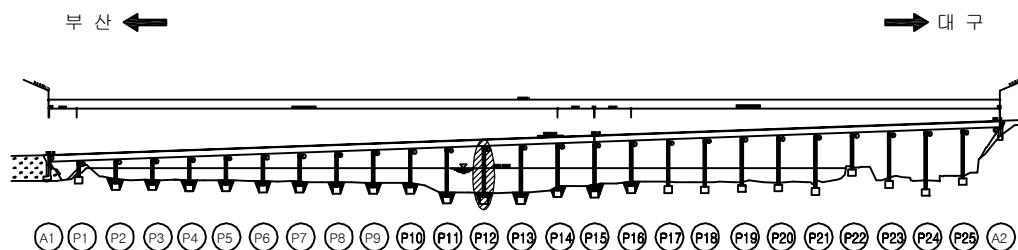

SECTION

용역명	2016년 상반기 시설물 정기점검 용역
과업기간	2016. 04. 18 ~ 2016. 06. 30
발주처	신대구부산고속도로주식회사
용역사	(주)위드이앤오
도면번호	079

ID : 밀양대교(대구) - 교각 P13

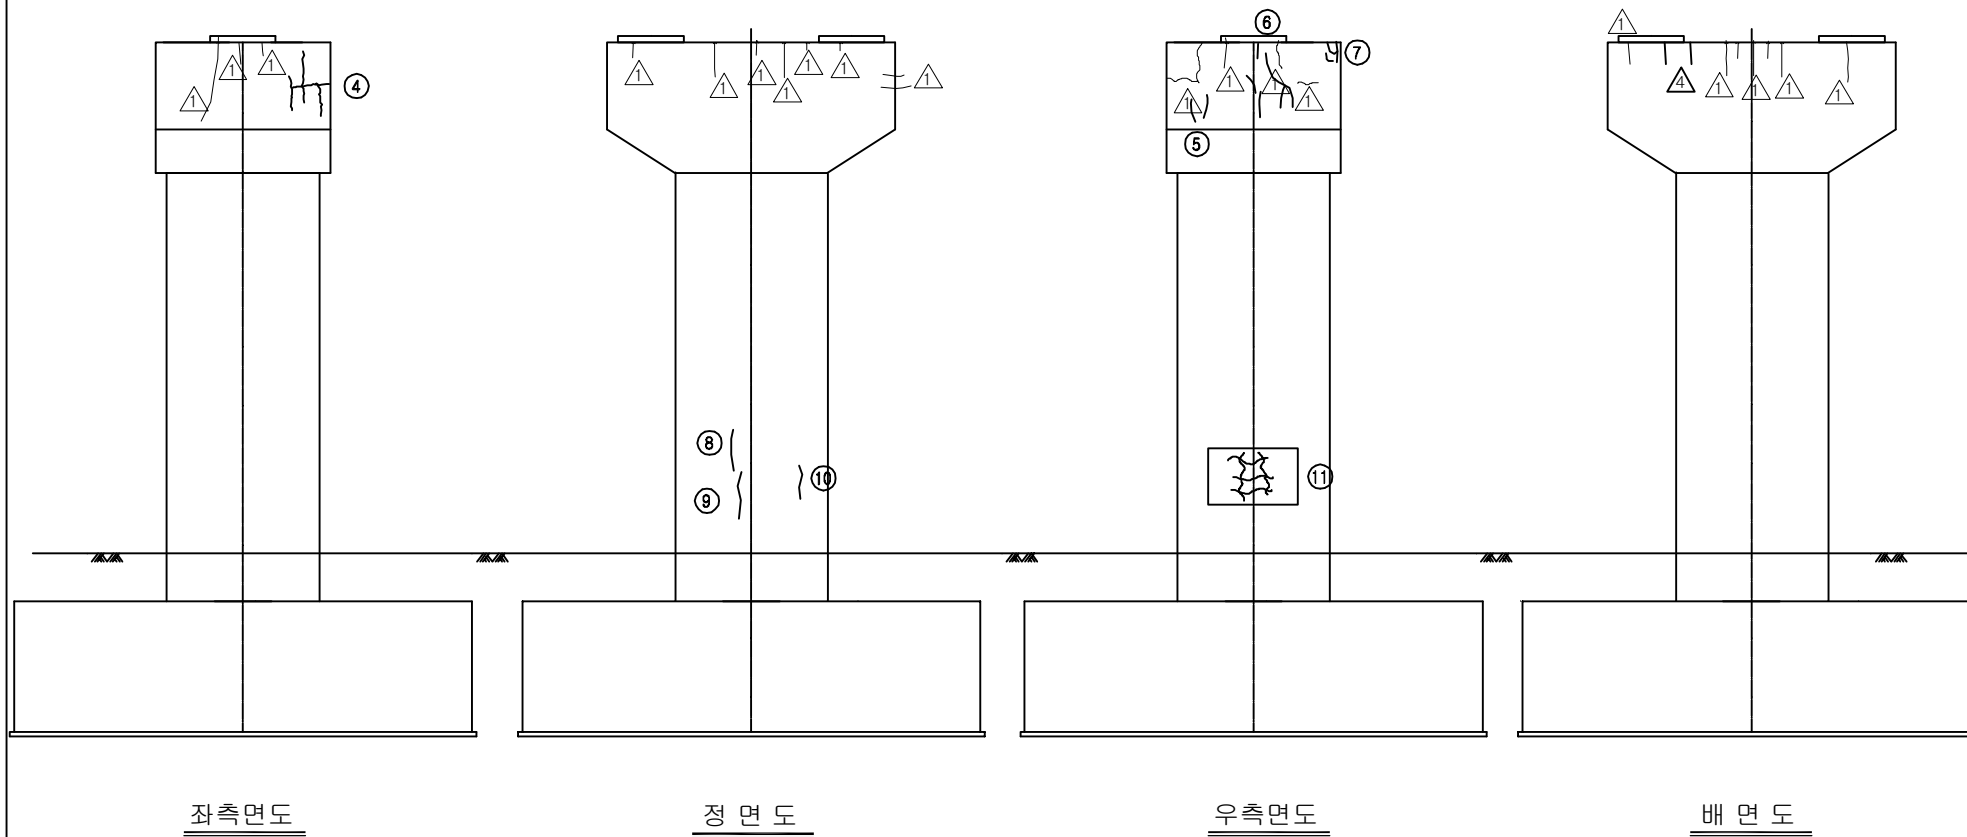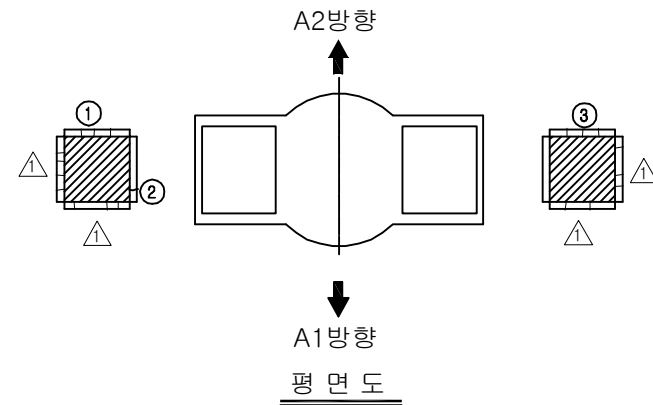


보 수 이 력			
	기 존 균 열		보 수(11. 하반기)
	신 규 균 열		보 수(12. 상반기)
	보수부위재균열		보 수(12. 하반기)
	보 수(기보수)		보 수(13. 상반기)
	보 수(08. 하반기)		보 수(13. 하반기)
	보 수(09. 상반기)		보 수(14. 상반기)
	보 수(09. 하반기)		보 수(14. 하반기)
	보 수(10. 상반기)		보 수(15. 상반기)
	보 수(10. 하반기)		보 수(15. 하반기)
	보 수(11. 상반기)		보 수(16. 상반기)

손 상 현 황 표

번호	신(N) 구(P)	손상내용	손상현황						결함 상대	손상 물량	비고
			폭	길이	너비	물량	단위	개소			
1	구	받침 Plate 녹발생	-	-	-	1.00	EA	1	b	1.00	
2	구	받침 물탈 균열	0.1	0.1	-	0.10	m	1	b	0.10	
3	구	받침 Plate 녹발생	-	-	-	1.00	EA	1	b	1.00	
4	구	균열	0.1	2.2	-	2.20	m	1	b	2.20	
5	구	균열	0.1	0.5	-	0.50	m	1	b	0.50	
6	구	균열	0.1	2.0	-	2.00	m	1	b	2.00	
7	구	균열	0.1	0.5	-	0.50	m	1	b	0.50	
8	구	균열	0.2	1.0	-	1.00	m	1	b	1.00	
9	구	균열	0.2	1.2	-	1.20	m	1	b	1.20	
10	구	균열	0.2	0.8	-	0.80	m	1	b	0.80	
11	구	망상균열	-	2.0	2.0	4.00	m²	1	b	4.00	
12											
13											
주) 손상의 길이 및 너비는 「 m 」이며, 균열의 폭은 「 mm 」임



KEY PLAN

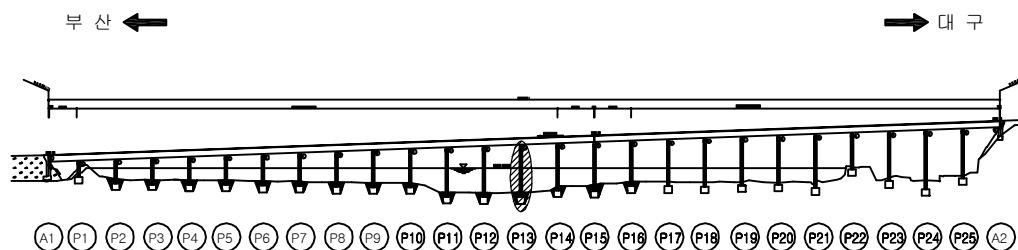

SECTION

용역명	2016년 상반기 시설물 정기점검 용역
과업기간	2016. 04. 18 ~ 2016. 06. 30
발주처	신대구부산고속도로주식회사
용역사	(주)위드이앤오
도면번호	080

ID : 밀양대교(대구) - 교각 P14

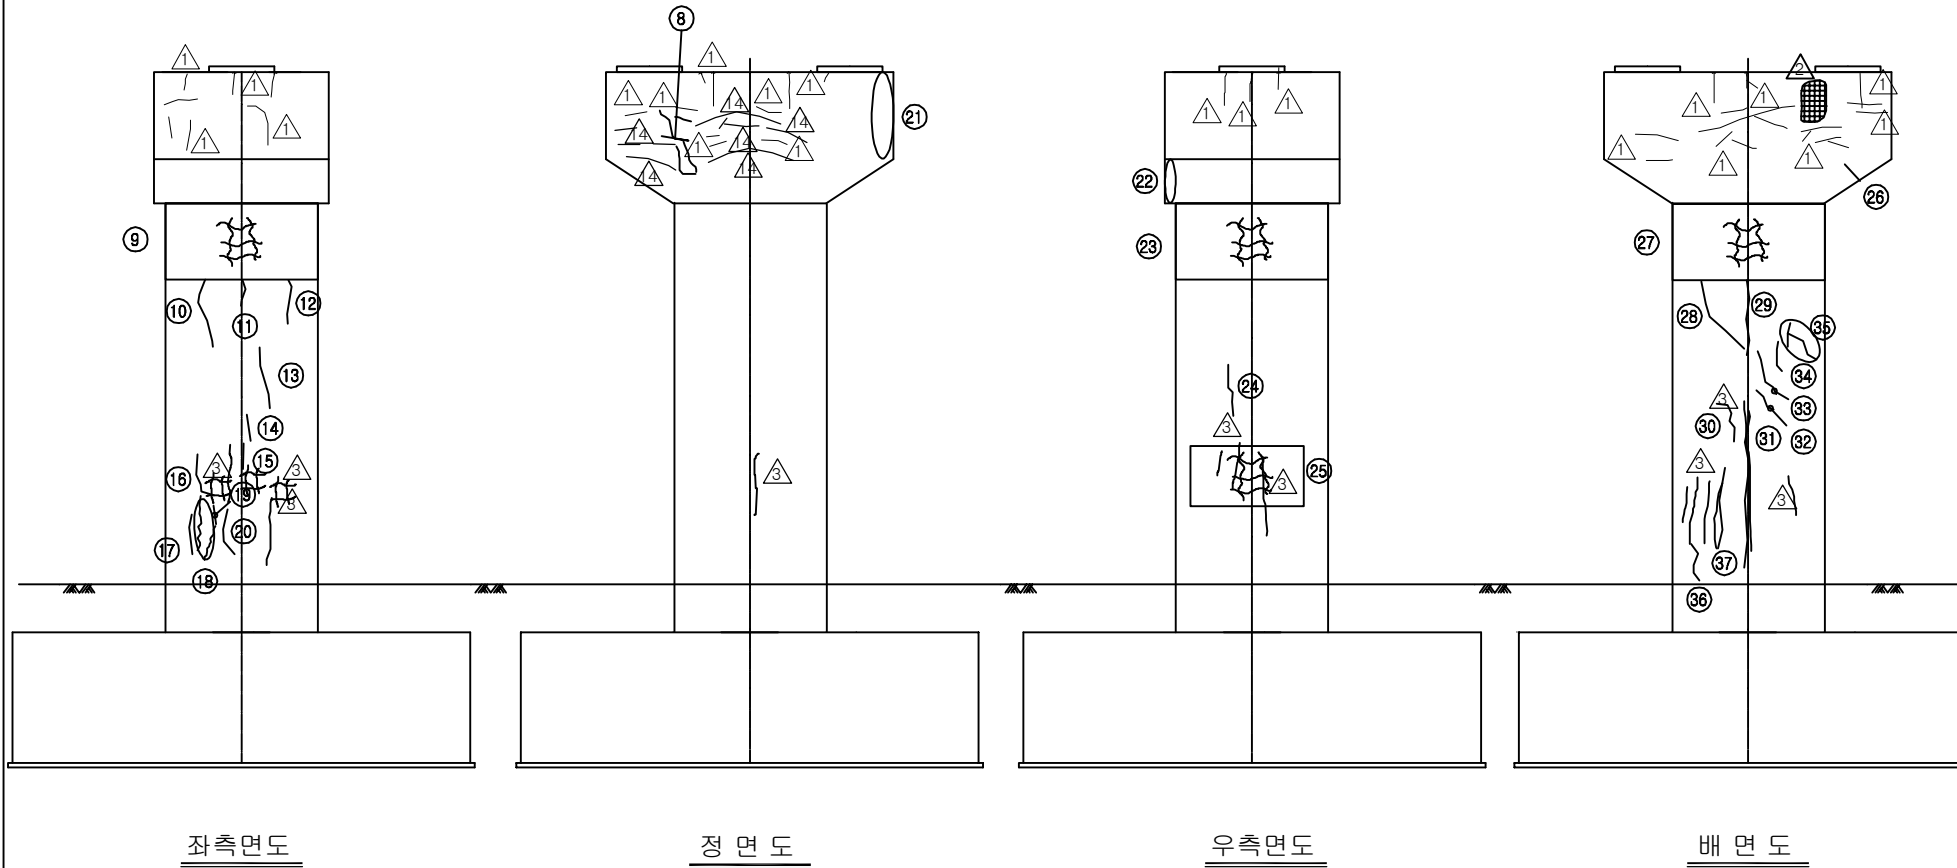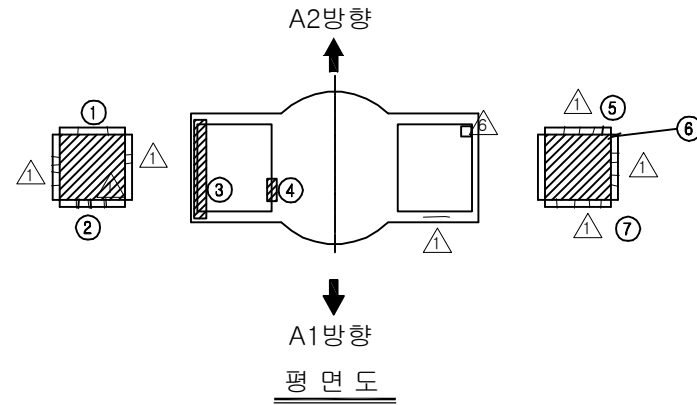


보수이력			
	기존 균열		보수(11. 하반기)
	신규 균열		보수(12. 상반기)
	보수부위재균열		보수(12. 하반기)
	보수(기보수)		보수(13. 상반기)
	보수(08. 하반기)		보수(13. 하반기)
	보수(09. 상반기)		보수(14. 상반기)
	보수(09. 하반기)		보수(14. 하반기)
	보수(10. 상반기)		보수(15. 상반기)
	보수(10. 하반기)		보수(15. 하반기)
	보수(11. 상반기)		보수(16. 상반기)

손상현황표

번호	신(N) 구(P)	손상내용	손상현황					결함 상태	손상 물량	비고
			폭	길이	너비	물량	단위			
1	구	받침 Plate 녹발생	-	-	-	1.00	EA	1	b	1.00
2	구	받침 물탈 균열	0.1	0.3	-	0.30	m	1	b	0.30
3	구	받침 Plate 도장박리	-	0.1	0.6	0.06	m ²	1	b	0.06
4	구	받침 Plate 도장박리	-	0.1	0.1	0.01	m ²	1	b	0.01
5	구	균열	0.1	0.2	-	0.20	m	1	b	0.20
6	구	받침 물탈 균열	0.2	0.2	-	0.20	m	1	b	0.20
7	구	받침 Plate 녹발생	-	-	-	1.00	EA	1	b	1.00
8	구	균열	0.2	1.8	-	1.80	m	1	b	1.80
9	구	망상균열	-	3.0	3.6	10.80	m ²	1	b	10.80
10	구	균열	0.1	1.8	-	1.80	m	1	b	1.80
11	구	균열	0.1	0.6	-	0.60	m	1	b	0.60
12	구	균열	0.1	1.0	-	1.00	m	1	b	1.00
13	구	균열	0.1	1.6	-	1.60	m	1	b	1.60
14	구	균열	0.1	0.6	-	0.60	m	1	b	0.60
15	구	균열	0.1	0.6	-	0.60	m	1	b	0.60
16	구	균열	0.1	1.2	-	1.20	m	1	b	1.20
17	구	균열	0.1	1.2	-	1.20	m	1	b	1.20
18	구	균열	0.1	0.9	-	0.90	m	2	b	1.80
19	구	균열	0.1	0.4	-	0.40	m	1	b	0.40
20	구	균열	0.1	1.2	-	1.20	m	1	b	1.20
21	구	표면오염	-	0.5	2.0	1.00	m ²	1	b	1.00
22	구	표면오염	-	0.3	2.0	0.60	m ²	1	b	0.60
23	구	망상균열	-	3.0	3.6	10.80	m ²	1	b	10.80
24	구	균열	0.1	1.2	-	1.20	m	1	b	1.20
25	구	망상균열	-	2.8	1.2	3.36	m ²	1	b	3.36
26	구	균열	0.1	0.5	-	0.50	m	1	b	0.50
27	구	망상균열	-	3.0	3.6	10.80	m ²	1	b	10.80
28	구	균열	0.2	2.0	-	2.00	m	1	b	2.00
29	구	균열	0.2	2.0	-	2.00	m	1	b	2.00
30	구	균열	0.1	1.2	-	1.20	m	1	b	1.20
31	구	균열	0.2	4.8	-	4.80	m	1	b	4.80
32	구	균열	0.1	0.6	-	0.60	m	1	b	0.60
33	구	균열	0.1	1.0	-	1.00	m	1	b	1.00
34	구	균열	0.1	0.8	-	0.80	m	1	b	0.80
35	구	균열	0.2	2.0	-	2.00	m	1	b	2.00
36	구	균열	0.2	2.0	-	2.00	m	1	b	2.00
37	구	균열	0.1	3.0	-	3.00	m	1	b	3.00
38										
39										
40										
41										
42										

주) 손상의 길이 및 너비는 「 m 」이며, 균열의 폭은 「 mm 」임

KEY PLAN


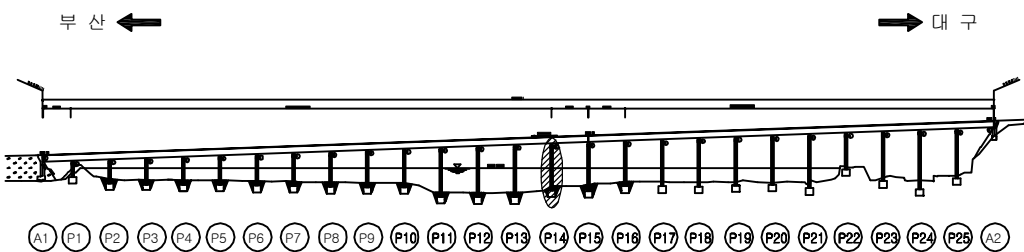


SECTION

용역명	2016년 상반기 시설물 정기점검 용역
과업기간	2016. 04. 18 ~ 2016. 06. 30
발주처	신대구부산고속도로주식회사
용역사	(주)위드이앤오
도면번호	081

ID : 밀양대교(대구) - 교각 P15


보 수 이 력			
	기 존 균 열		보 수(11. 하반기)
	신 규 균 열		보 수(12. 상반기)
	보수부위재균열		보 수(12. 하반기)
	보 수(기보수)		보 수(13. 상반기)
	보 수(08. 하반기)		보 수(13. 하반기)
	보 수(09. 상반기)		보 수(14. 상반기)
	보 수(09. 하반기)		보 수(14. 하반기)
	보 수(10. 상반기)		보 수(15. 상반기)
	보 수(10. 하반기)		보 수(15. 하반기)
	보 수(11. 상반기)		보 수(16. 상반기)

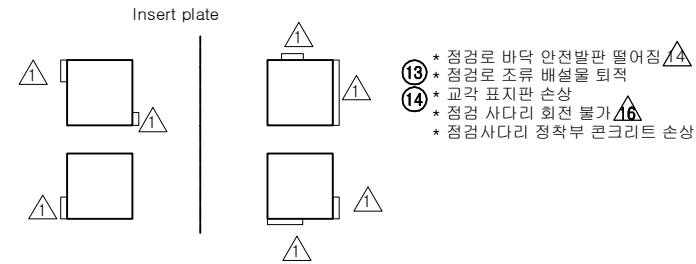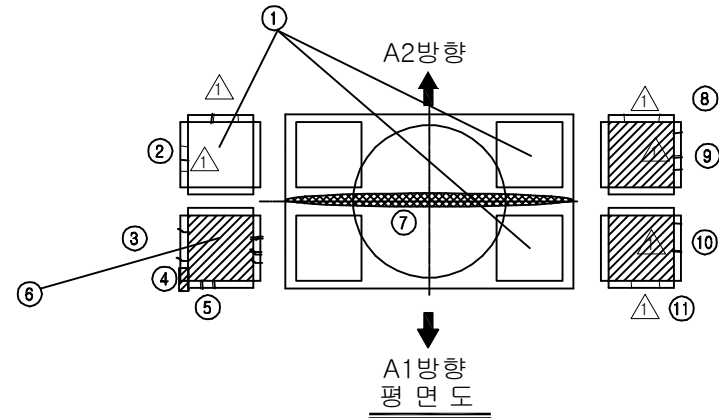


손 상 현 황 표

번호	신(N) 구(P)	손상내용	손상현황					결함 상대	손상 물량	비고
			폭	길이	너비	물량	단위	개소		
1	구	받침 고무재 들뜸(하단부)	-	-	-	1.00	EA	3	b	3.00
2	구	받침 물탈 균열	0.1	0.4	-	0.40	m	1	b	0.40
3	구	받침 물탈 균열	0.1	1.4	-	1.40	m	1	b	1.40
4	구	받침 Plate 도장박리	-	0.1	0.1	0.01	m ²	1	b	0.01
5	구	받침 Plate 녹발생	-	-	-	1.00	EA	1	b	1.00
6	구	받침 고무재 들뜸(상단부)	-	-	-	1.00	EA	1	b	1.00
7	구	이물질 퇴적(조류배설물)	-	1.0	8.0	8.00	m ²	1	b	8.00
8	구	받침 Plate 녹발생	-	-	-	1.00	EA	1	b	1.00
9	구	받침 물탈 균열	0.1	0.6	-	0.60	m	1	b	0.60
10	구	받침 물탈 균열	0.1	0.4	-	0.40	m	1	b	0.40
11	구	받침 Plate 녹발생	-	-	-	1.00	EA	1	b	1.00
12	구	보수부 재균열	0.1	1.6	-	1.60	m	1	b	1.60
13	구	점검로 조류 배설물 퇴적	-	1.0	2.0	2.00	m ²	1	b	2.00
14	구	교각 표지판 손상	-	-	-	1.00	EA	1	b	1.00
15	구	망상균열	-	3.0	12.0	36.00	m ²	4	b	144.00
16										
17										
주) 손상의 길이 및 너비는 「 m 」 이며, 균열의 폭은 「 mm 」 임

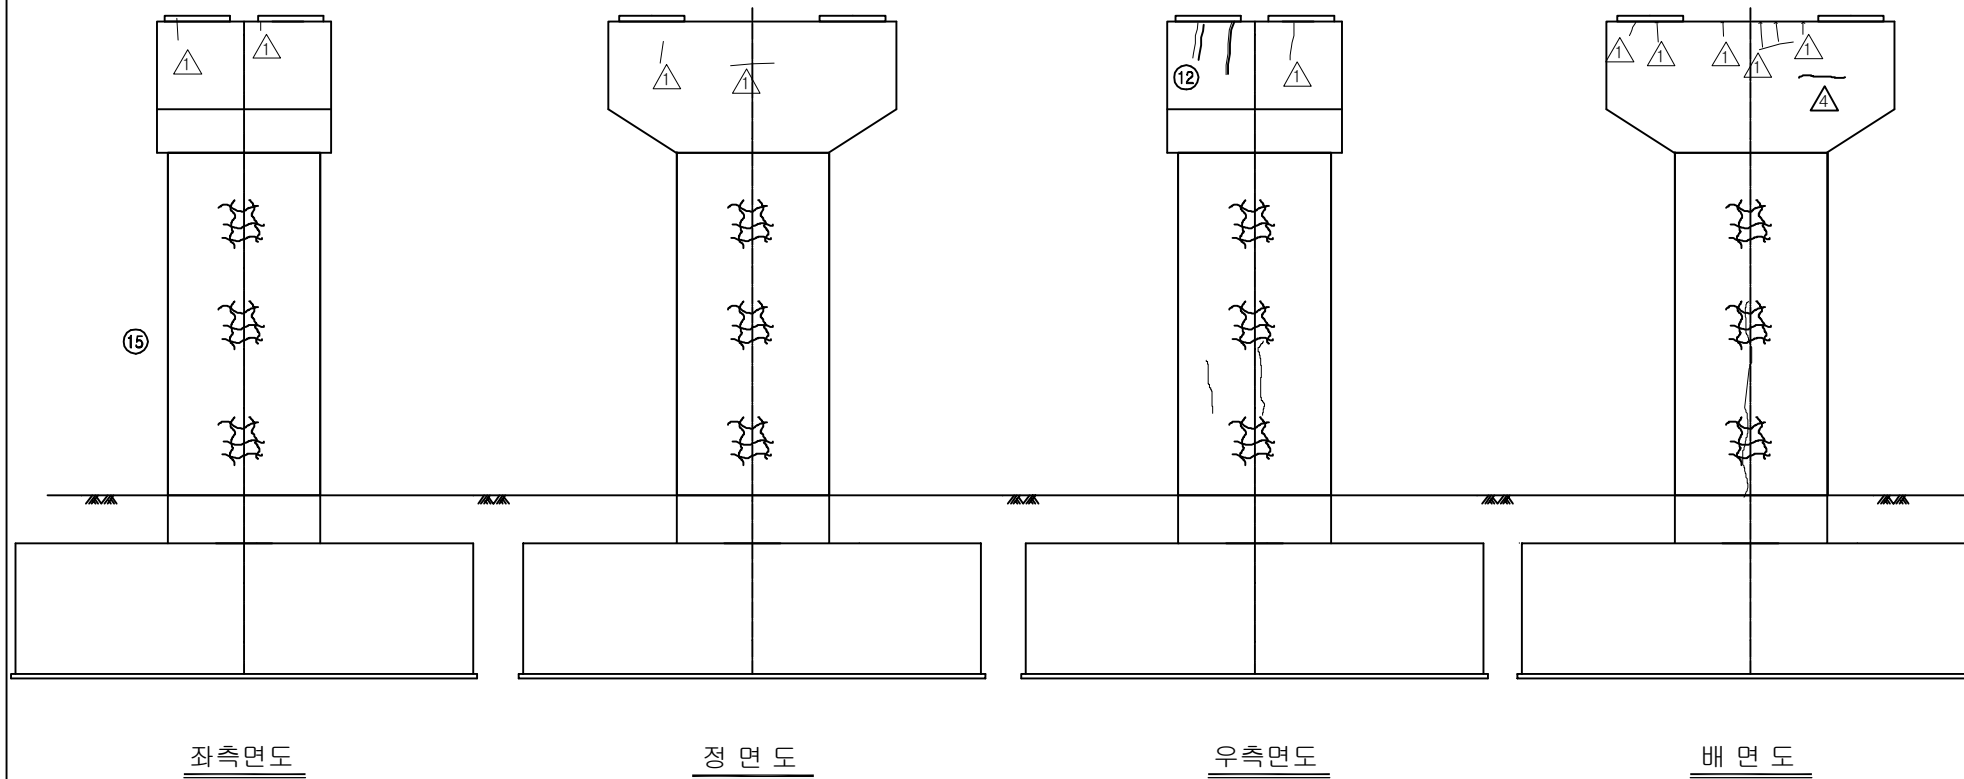



KEY PLAN

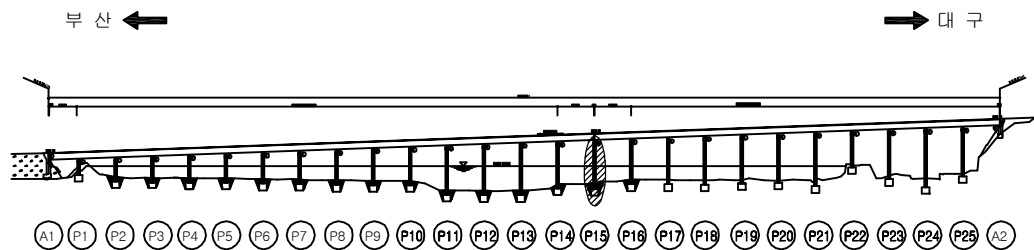

SECTION

용 역 명	2016년 상반기 시설물 정기점검 용역
과업기간	2016. 04. 18 ~ 2016. 06. 30
발 주 처	신대구부산고속도로주식회사
용 역 사	(주)위드이앤오
도면번호	082

ID : 밀양대교(대구) - 교각 P16

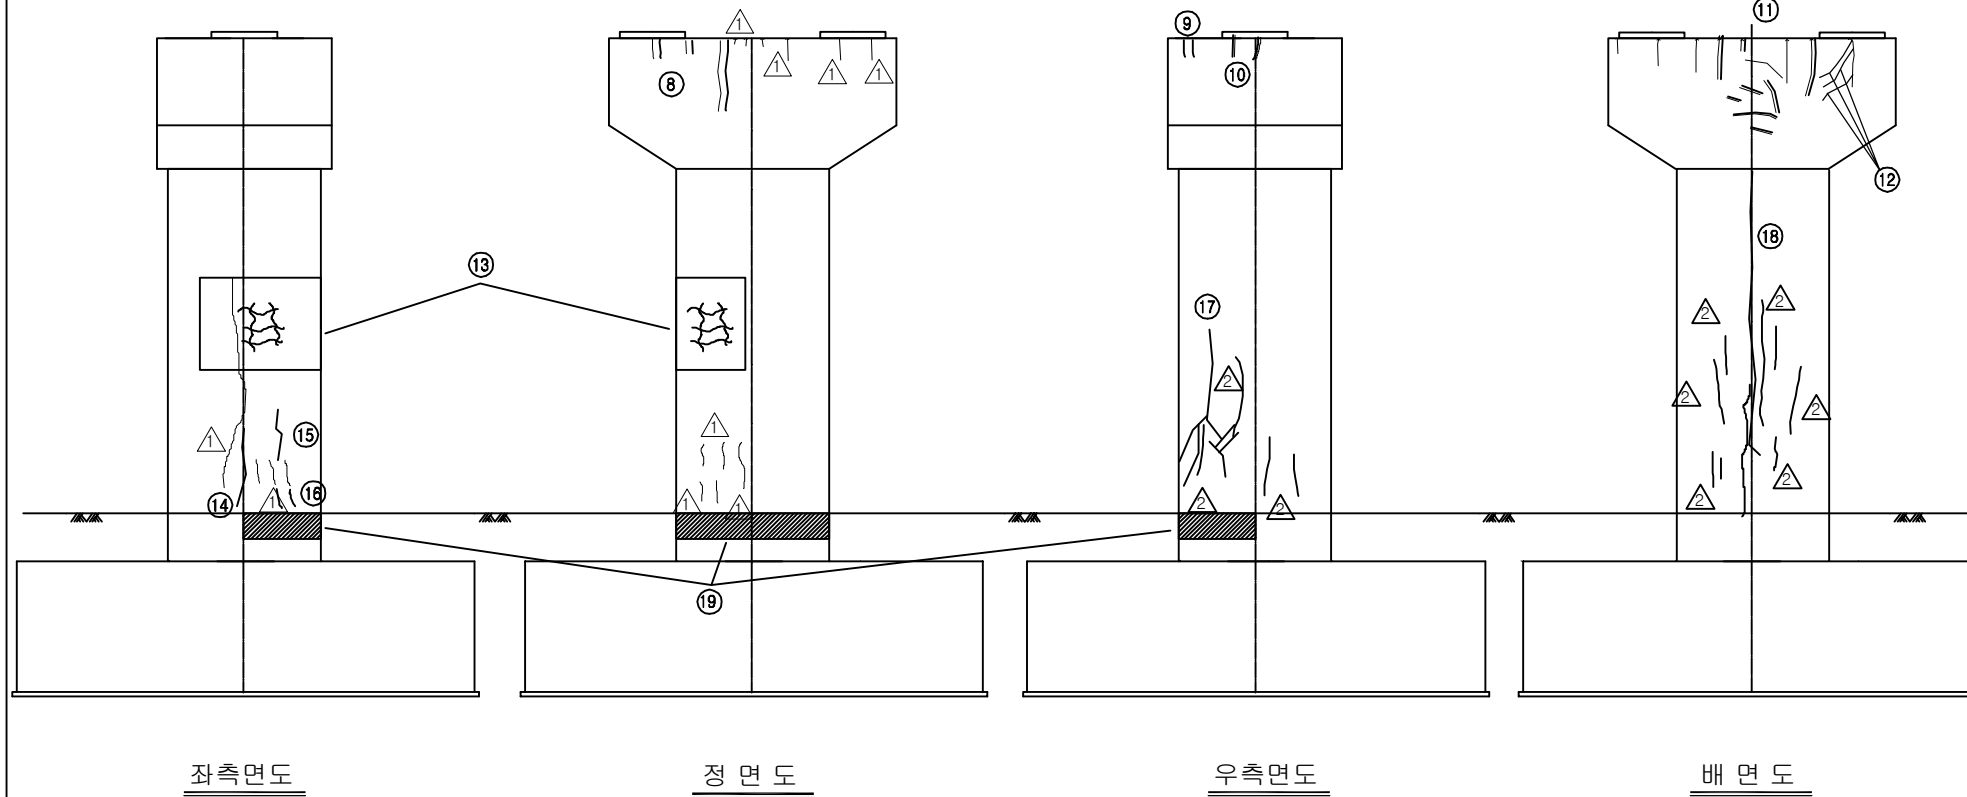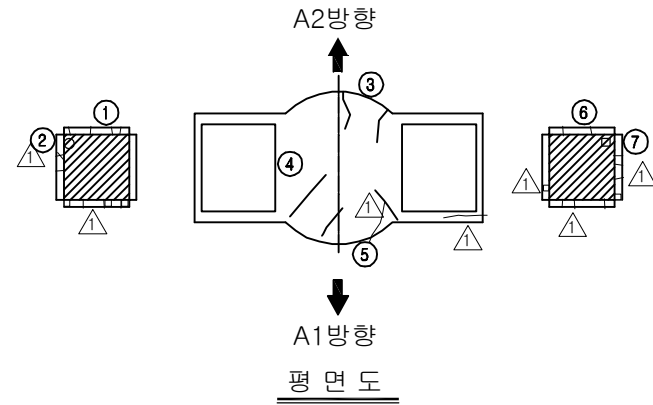


보수 이력			
	기존 균열		보수(11. 하반기)
	신규 균열		보수(12. 상반기)
	보수부위재균열		보수(12. 하반기)
	보수(기보수)		보수(13. 상반기)
	보수(08. 하반기)		보수(13. 하반기)
	보수(09. 상반기)		보수(14. 상반기)
	보수(09. 하반기)		보수(14. 하반기)
	보수(10. 상반기)		보수(15. 상반기)
	보수(10. 하반기)		보수(15. 하반기)
	보수(11. 상반기)		보수(16. 상반기)

손상 현황 표

번호	신(N) 구(P)	손상내용	손상현황						결함 상태	손상 물량	비고
			폭	길이	너비	물량	단위	개소			
1	구	받침 Plate 녹발생	-	-	-	1.00	EA	1	b	1.00	
2	구	받침 볼트 녹발생	-	-	-	1.00	EA	1	b	1.00	
3	구	균열	0.2	1.0	-	1.00	m	1	b	1.00	
4	구	균열	0.3	0.6	-	0.60	m	1	c	0.60	
5	구	균열	0.2	0.6	-	0.60	m	1	b	0.60	
6	구	받침 Plate 녹발생	-	-	-	1.00	EA	1	b	1.00	
7	구	받침 몰탈 들뜸	-	0.1	0.1	0.01	m²	1	b	0.01	
8	구	보수부 재균열	0.2	1.5	-	1.50	m	1	b	1.50	
9	구	균열	0.1	0.5	-	0.50	m	1	b	0.50	
10	구	보수부 재균열	0.2	0.6	-	0.60	m	1	b	0.60	
11	구	보수부 재균열	0.2	6.0	-	6.00	m	1	b	6.00	
12	구	균열	0.2	1.7	-	1.70	m	1	b	1.70	
13	구	망상균열	-	4.0	3.4	13.60	m²	1	b	13.60	
14	구	균열	0.2	2.4	-	2.40	m	1	b	2.40	
15	구	균열	0.2	1.5	-	1.50	m	1	b	1.50	
16	구	균열	0.2	0.5	-	0.50	m	2	b	1.00	
17	구	균열	0.2	9.6	-	9.60	m	1	b	9.60	
18	구	보수부 재균열	0.2	12.0	-	12.00	m	1	b	12.00	
19	구	교각부 주변 토사유실	-	6.0	2.0	12.00	m²	1	b	12.00	D=1.0
20											
21											
주) 손상의 길이 및 너비는 「 m 」이며, 균열의 폭은 「 mm 」임



KEY PLAN

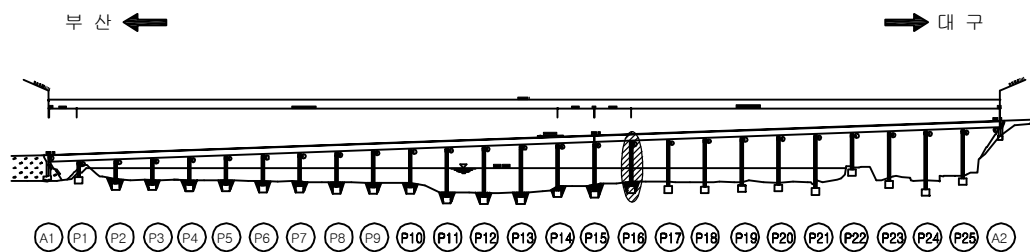

SECTION

용역명	2016년 상반기 시설물 정기점검 용역
과업기간	2016. 04. 18 ~ 2016. 06. 30
발주처	신대구부산고속도로주식회사
용역사	(주)위드이앤오
도면번호	083

ID : 밀양대교(대구) - 교각 P17

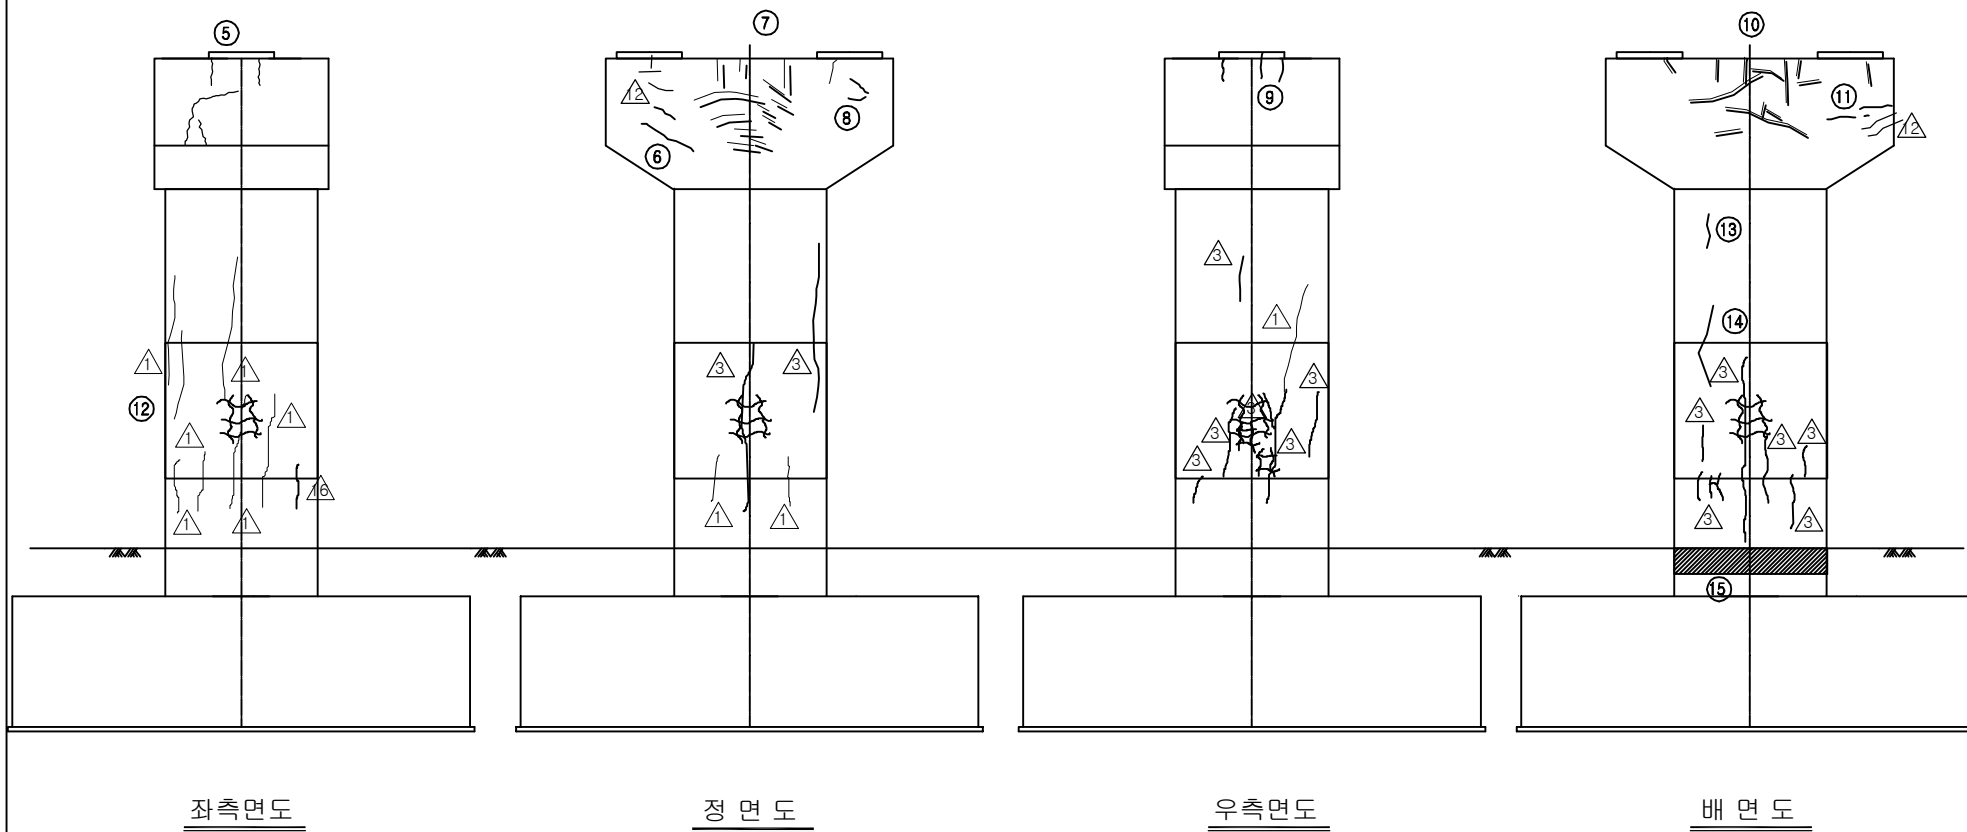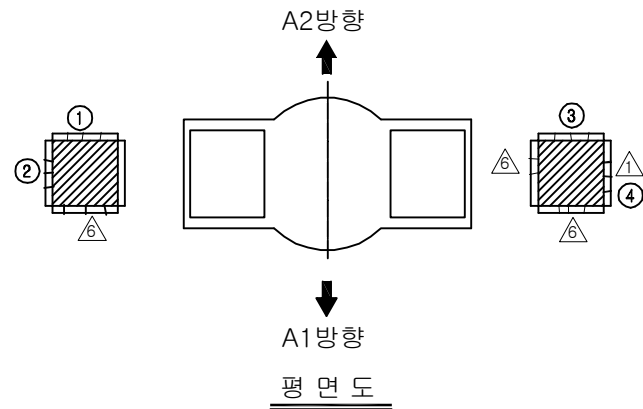


보수 이력			
	기존 균열		보수(11. 하반기)
	신규 균열		보수(12. 상반기)
	보수부위재균열		보수(12. 하반기)
	보수(기보수)		보수(13. 상반기)
	보수(08. 하반기)		보수(13. 하반기)
	보수(09. 상반기)		보수(14. 상반기)
	보수(09. 하반기)		보수(14. 하반기)
	보수(10. 상반기)		보수(15. 상반기)
	보수(10. 하반기)		보수(15. 하반기)
	보수(11. 상반기)		보수(16. 상반기)

손상 현황 표

번호	신(N) 구(P)	손상내용	손상현황						결함 상대	손상 물량	비고
			폭	길이	너비	물량	단위	개소			
1	구	받침 Plate 녹발생	-	-	-	1.00	EA	1	b	1.00	
2	구	받침 물탈 균열	0.1	0.3	-	0.30	m	1	b	0.30	
3	구	받침 Plate 녹발생	-	-	-	1.00	EA	1	b	1.00	
4	구	받침 물탈 균열	0.2	0.3	-	0.30	m	1	b	0.30	
5	구	보수부 재균열	0.1	2.0	-	2.00	m	1	b	2.00	
6	구	균열	0.2	1.2	-	1.20	m	1	b	1.20	
7	구	보수부 재균열	0.2	9.5	-	9.50	m	1	b	9.50	
8	구	균열	0.1	0.6	-	0.60	m	1	b	0.60	
9	구	균열	0.1	0.5	-	0.50	m	1	b	0.50	
10	구	보수부 재균열	0.2	15.0	-	15.00	m	1	b	15.00	
11	구	균열	0.2	1.5	-	1.50	m	1	b	1.50	
12	구	망상균열	-	3.0	3.6	10.80	m ²	1	b	10.80	
13	구	균열	0.2	0.6	-	0.60	m	1	b	0.60	
14	구	균열	0.2	2.0	-	2.00	m	1	b	2.00	
15	구	교각부 주변 토사유실	-	3.0	6.0	9.00	m ²	1	b	9.00	D=0.5
16											
17											
주) 손상의 길이 및 너비는 「 m 」이며, 균열의 폭은 「 mm 」임



KEY PLAN

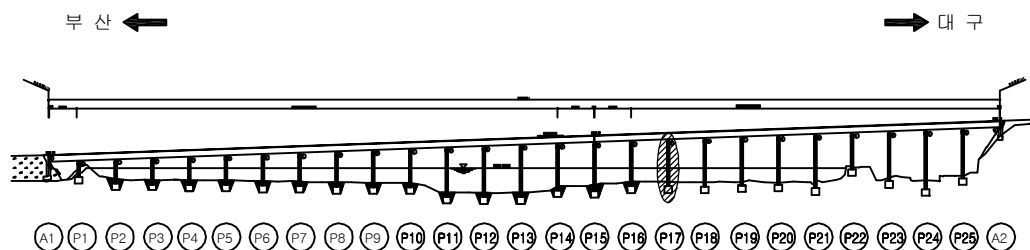

SECTION

용역명	2016년 상반기 시설물 정기점검 용역
과업기간	2016. 04. 18 ~ 2016. 06. 30
발주처	신대구부산고속도로주식회사
용역사	(주)위드이앤오
도면번호	084

ID : 밀양대교(대구) - 교각 P18

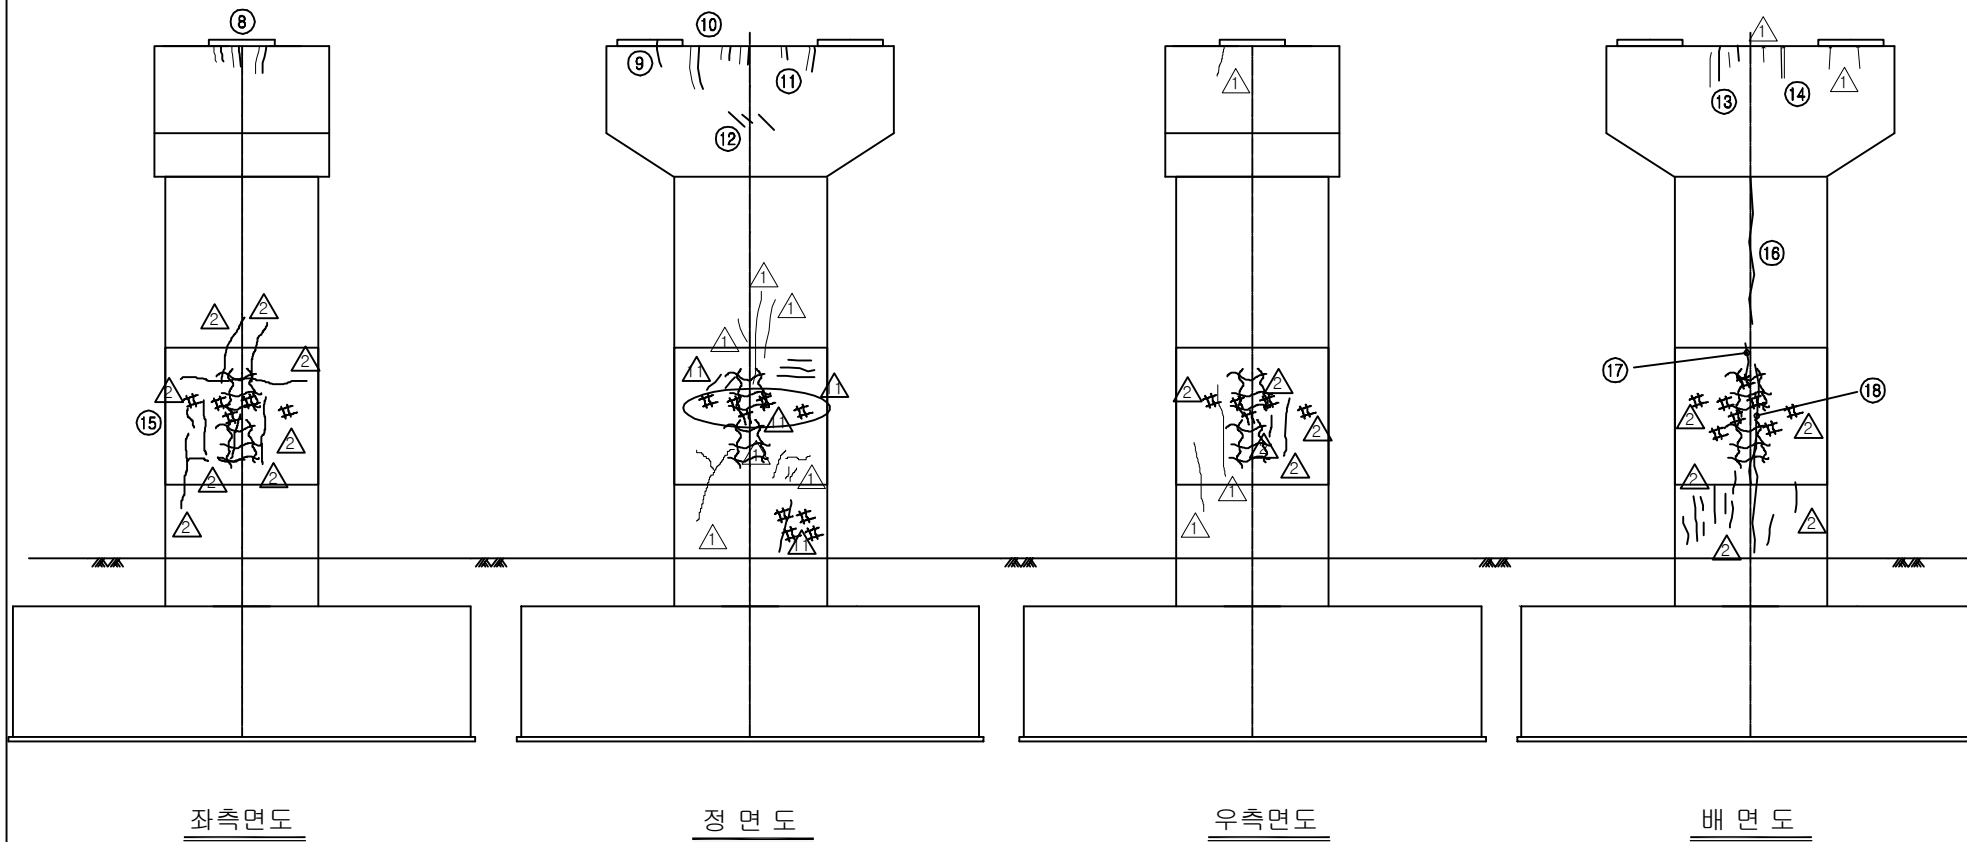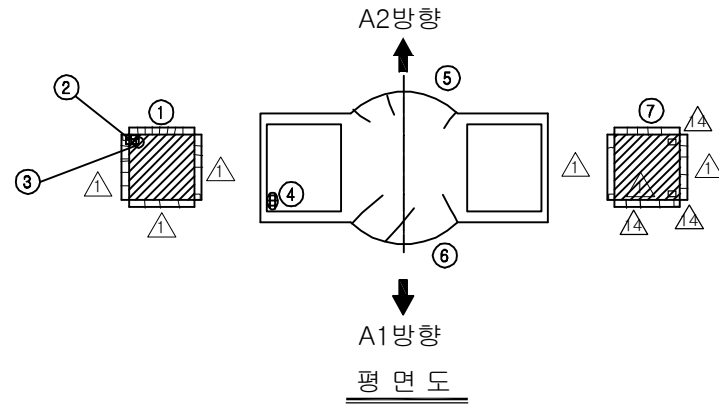

보 수 이 력			
	기 존 균 열		보 수 (11. 하반기)
	신 규 균 열		보 수 (12. 상반기)
	보수부위재균열		보 수 (12. 하반기)
	보 수 (기보수)		보 수 (13. 상반기)
	보 수 (08. 하반기)		보 수 (13. 하반기)
	보 수 (09. 상반기)		보 수 (14. 상반기)
	보 수 (09. 하반기)		보 수 (14. 하반기)
	보 수 (10. 상반기)		보 수 (15. 상반기)
	보 수 (10. 하반기)		보 수 (15. 하반기)
	보 수 (11. 상반기)		보 수 (16. 상반기)


⑮ * 점검사다리 회전 불가

손 상 현 황 표

번호	신(N) 구(P)	손상내용	손상현황						결함 상대	손상 물량	비고
			폭	길이	너비	물량	단위	개소			
1	구	받침 Plate 녹발생	-	-	-	1.00	EA	1	b	1.00	
2	구	받침 물탈 들뜸	-	0.1	0.1	0.01	m²	1	b	0.01	
3	구	받침 볼트 녹발생	-	-	-	1.00	EA	1	b	1.00	
4	구	받침 고무재 하단부 들뜸	-	0.1	0.1	0.01	m²	1	b	0.01	
5	구	균열	0.2	0.9	-	0.90	m	1	b	0.90	
6	구	균열	0.2	1.8	-	1.80	m	1	b	1.80	
7	구	받침 Plate 녹발생	-	-	-	1.00	EA	1	b	1.00	
8	구	보수부 재균열	0.1	1.2	-	1.20	m	1	b	1.20	
9	구	균열	0.1	0.2	-	0.20	m	1	b	0.20	
10	구	보수부 재균열	0.1	3.0	-	3.00	m	1	b	3.00	
11	구	보수부 재균열	0.2	1.5	-	1.50	m	1	b	1.50	
12	구	균열	0.1	1.3	-	1.30	m	1	b	1.30	
13	구	보수부 재균열	0.2	1.5	-	1.50	m	1	b	1.50	
14	구	보수부 재균열	0.2	1.0	-	1.00	m	1	b	1.00	
15	구	망상균열	-	3.0	3.6	10.80	m²	4	b	43.20	
16	구	균열	0.3	3.1	-	3.10	m	1	c	3.10	
17	구	균열	0.3	0.9	-	0.90	m	1	c	0.90	
18	구	균열	0.3	3.3	-	3.30	m	1	c	3.30	
19	구	점검사다리 회전불가	-	-	-	1.00	EA	1	b	1.00	
20											
21											
주) 손상의 길이 및 너비는 「 m 」이며, 균열의 폭은 「 mm 」임


KEY PLAN

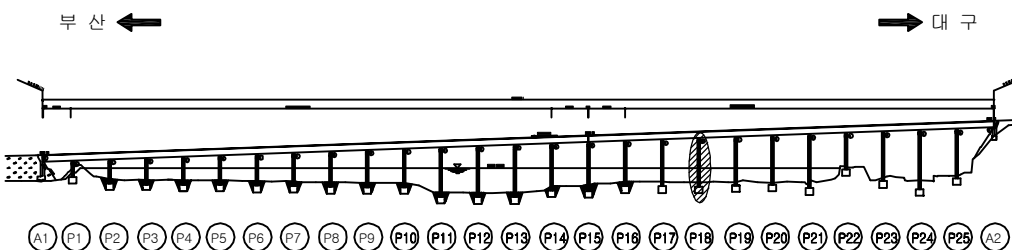

SECTION

용역명	2016년 상반기 시설물 정기점검 용역
과업기간	2016. 04. 18 ~ 2016. 06. 30
발주처	신대구부산고속도로주식회사
용역사	(주)위드이앤오
도면번호	085

ID : 밀양대교(대구) - 교각 P19

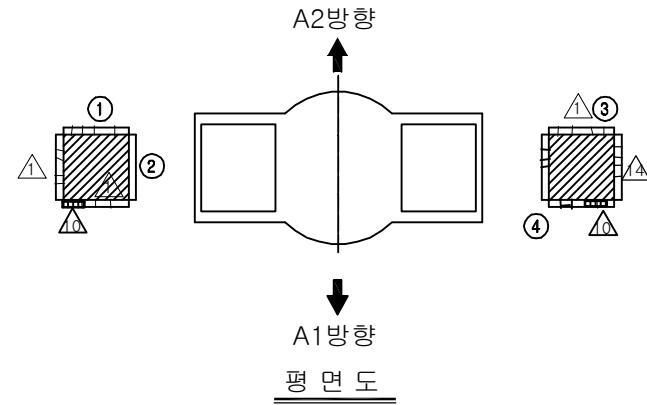


보수 이력			
	기존 균열		보수(11. 하반기)
	신규 균열		보수(12. 상반기)
	보수부위재균열		보수(12. 하반기)
	보수(기보수)		보수(13. 상반기)
	보수(08. 하반기)		보수(13. 하반기)
	보수(09. 상반기)		보수(14. 상반기)
	보수(09. 하반기)		보수(14. 하반기)
	보수(10. 상반기)		보수(15. 상반기)
	보수(10. 하반기)		보수(15. 하반기)
	보수(11. 상반기)		보수(16. 상반기)

⑮ 점검사다리 회전 불가


손상 현황 표

번호	신(N) 구(P)	손상내용	손상현황						결함 상태	손상 물량	비고
			폭	길이	너비	물량	단위	개소			
1	구	받침 Plate 녹발생	-	-	-	1.00	EA	1	b	1.00	
2	구	고무재 하부 들뜸 (SH1)	-	-	-	1.00	EA	1	b	1.00	
3	구	받침 Plate 녹발생	-	-	-	1.00	EA	1	b	1.00	
4	구	받침 물탈 균열	0.1	0.6	-	0.60	m	1	b	0.60	
5	구	균열	0.2	1.5	-	1.50	m	1	b	1.50	
6	구	균열	0.1	0.5	-	0.50	m	1	b	0.50	
7	구	보수부 재균열	0.1	1.0	-	1.00	m	1	b	1.00	
8	구	균열	0.2	1.0	-	1.00	m	1	b	1.00	
9	구	보수부 재균열	0.2	1.5	-	1.50	m	1	b	1.50	
10	구	보수부 재균열	0.1	0.8	-	0.80	m	1	b	0.80	
11	구	보수부 재균열	0.2	2.0	-	2.00	m	1	b	2.00	
12	구	균열	0.2	3.0	-	3.00	m	12	b	36.00	
13	구	망상균열	-	3.0	7.2	21.60	m ²	4	b	86.40	
14	구	균열	0.1	1.8	-	1.80	m	1	b	1.80	
15	구	점검사다리 회전불가	-	-	-	1.00	EA	1	b	1.00	
16											
17											
주) 손상의 길이 및 너비는 「 m 」이며, 균열의 폭은 「 mm 」임

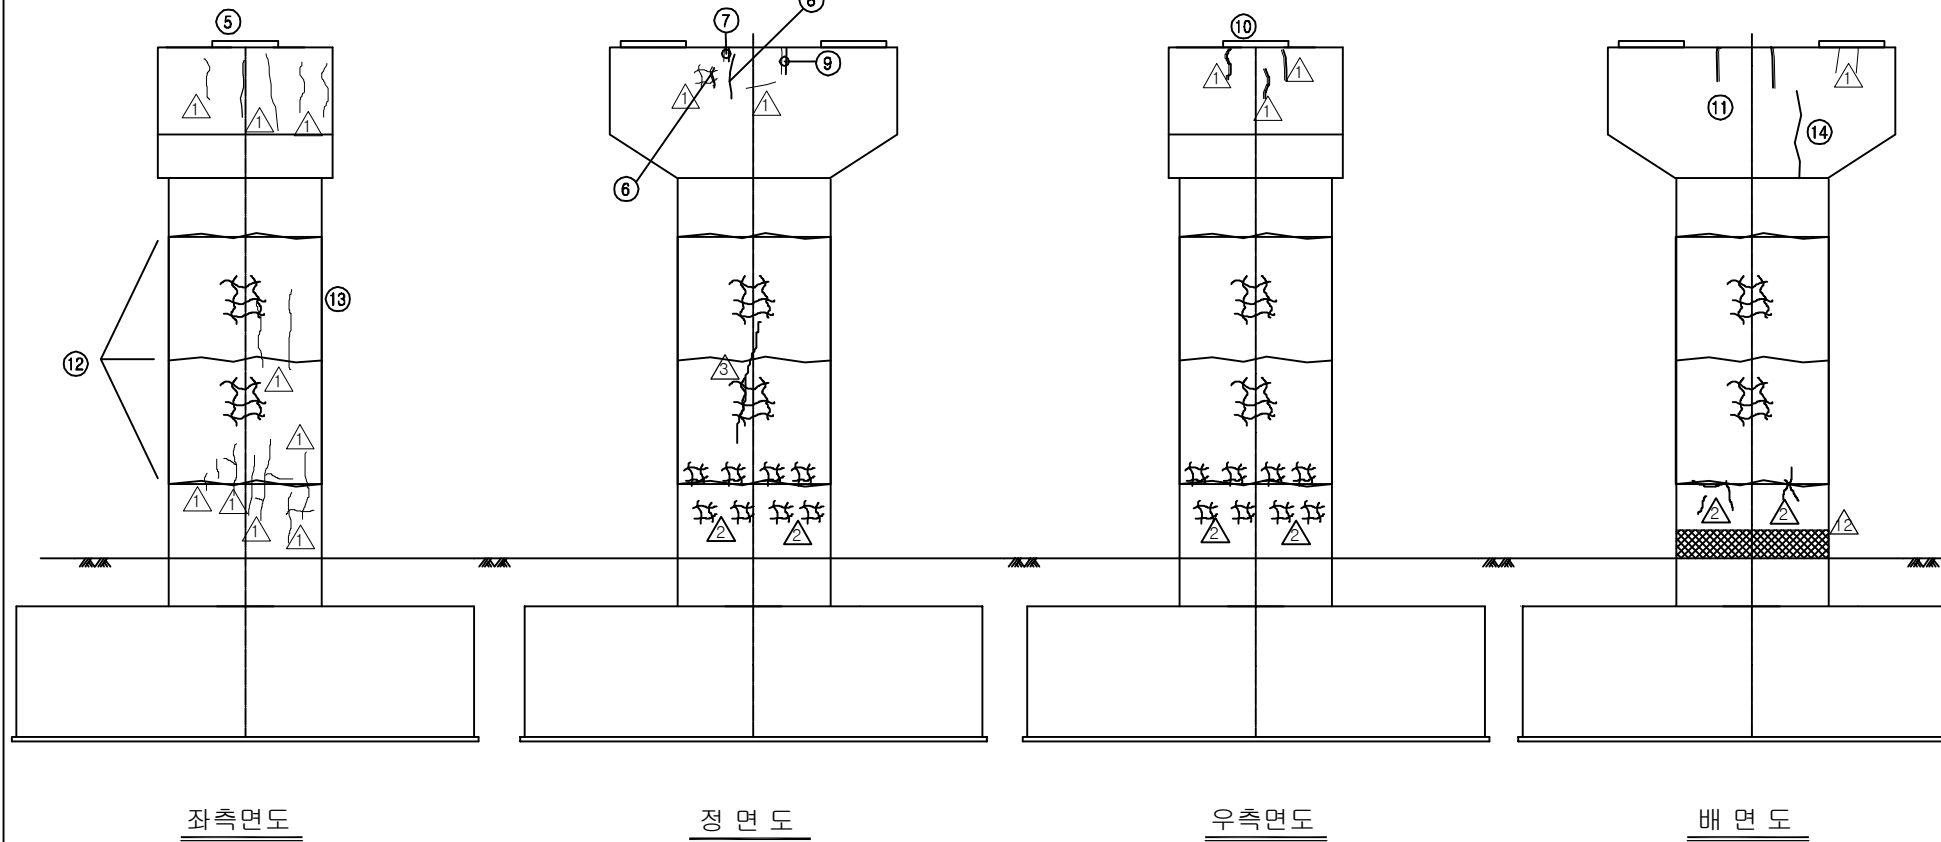

KEY PLAN

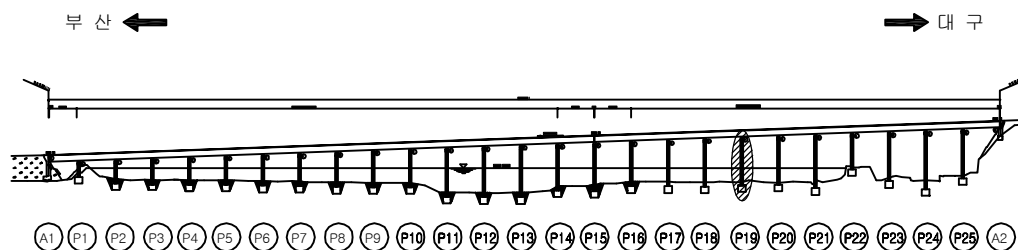

SECTION

용역명	2016년 상반기 시설물 정기점검 용역
과업기간	2016. 04. 18 ~ 2016. 06. 30
발주처	신대구부산고속도로주식회사
용역사	(주)위드이앤오
도면번호	086



ID : 밀양대교(대구) - 교각 P20

보 수 이 력			
	기 존 규 격		보 수(11. 하반기)
	신 규 규 격		보 수(12. 상반기)
	보수부위재균열		보 수(12. 하반기)
	보 수(기보수)		보 수(13. 상반기)
	보 수(08. 하반기)		보 수(13. 하반기)
	보 수(09. 상반기)		보 수(14. 상반기)
	보 수(09. 하반기)		보 수(14. 하반기)
	보 수(10. 상반기)		보 수(15. 상반기)
	보 수(10. 하반기)		보 수(15. 하반기)
	보 수(11. 상반기)		보 수(16. 상반기)


손 상 현 황 표

번호	신(N) 구(P)	손상내용	손상현황						결함 상대	손상 물량	비고
			폭	길이	너비	물량	단위	개소			
1	구	받침 Plate 녹발생	-	-	-	1.00	EA	1	b	1.00	
2	구	받침 물탈 균열	0.1	0.1	-	0.10	m	1	b	0.10	
3	구	받침 물탈 들뜸	-	0.1	0.2	0.02	m ²	1	b	0.02	
4	구	받침 도장박리/녹발생	-	0.1	0.1	0.01	m ²	1	b	0.01	
5	구	받침 볼트 녹발생	-	-	-	1.00	EA	1	b	1.00	
6	구	받침 Plate 녹발생	-	-	-	1.00	EA	1	b	1.00	
7	구	받침 물탈 균열	0.1	0.1	-	0.10	m	1	b	0.10	
8	구	보수부 재균열	0.2	1.0	-	1.00	m	1	b	1.00	
9	구	균열	0.1	0.1	-	0.10	m	1	b	0.10	
10	구	보수부 재균열	0.1	2.5	-	2.50	m	1	b	2.50	
11	구	망상균열	-	3.0	7.2	21.60	m ²	4	b	86.40	
12	구	균열	0.1	1.8	-	1.80	m	2	b	3.60	
13	구	균열	0.2	3.6	-	3.60	m	1	b	3.60	
14	구	균열	0.2	7.0	-	7.00	m	1	b	7.00	
15											
16											
주) 손상의 길이 및 너비는 「 m 」이며, 균열의 폭은 「 mm 」임

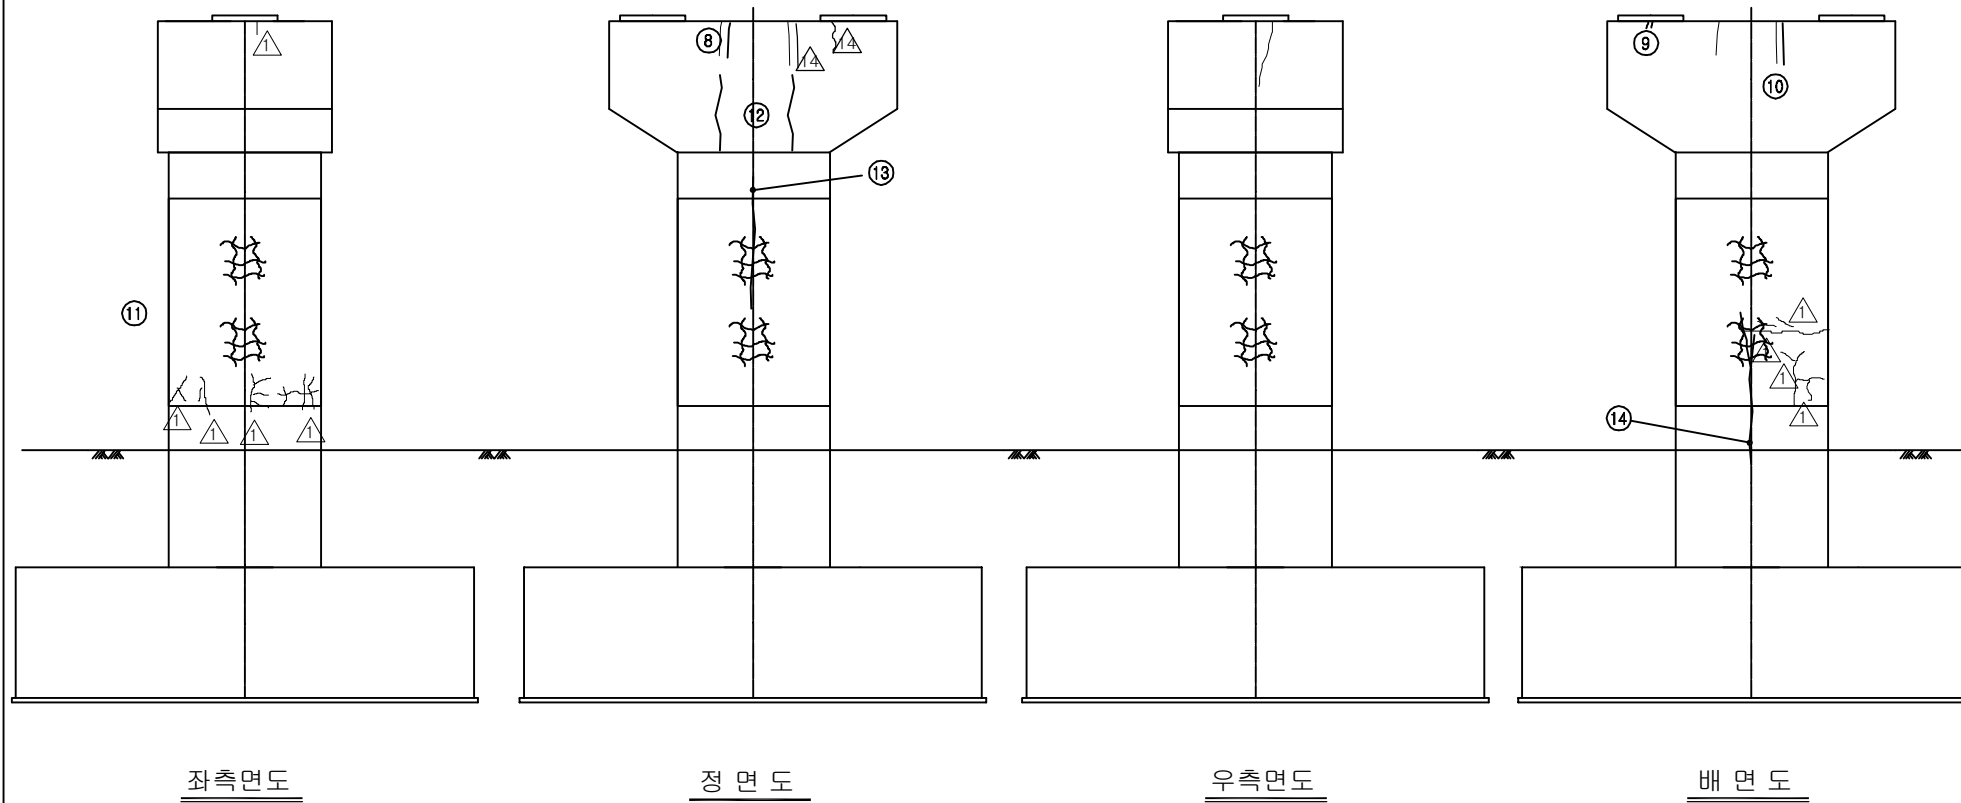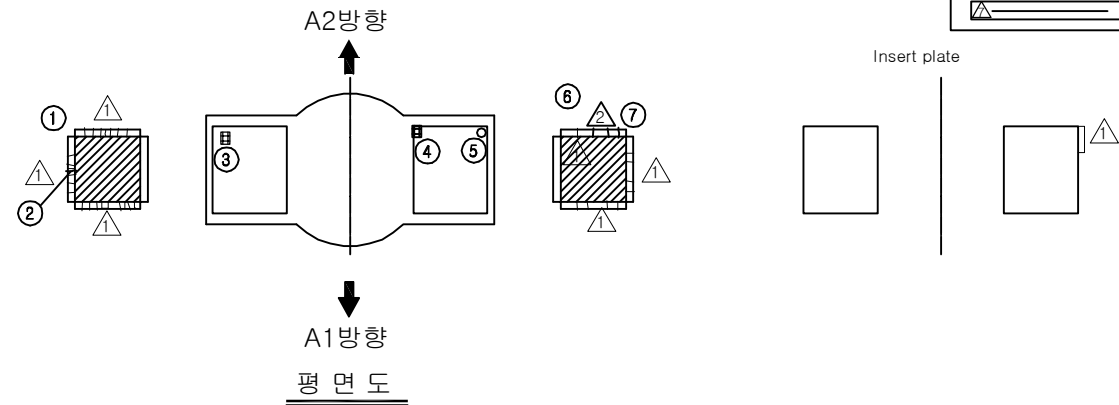



KEY PLAN

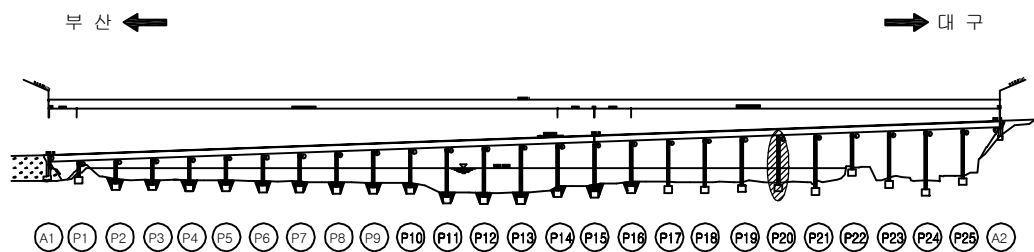


SECTION

용역명	2016년 상반기 시설물 정기점검 용역
과업기간	2016. 04. 18 ~ 2016. 06. 30
발주처	신대구부산고속도로주식회사
용역사	(주)위드이앤오
도면번호	087


ID : 밀양대교(대구) - 교각 P21

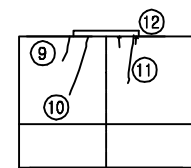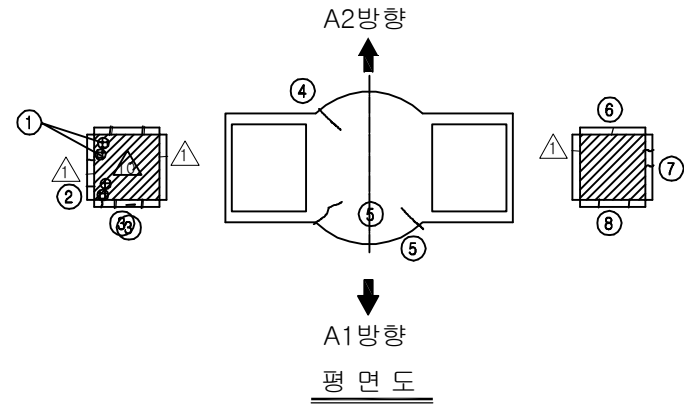


좌측면도

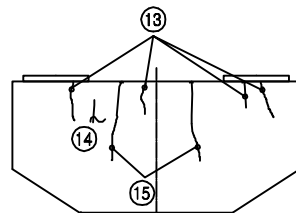

정면도

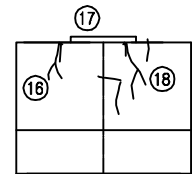

우측면도

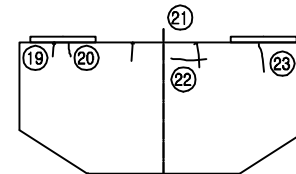

배면도


보 수 이 력			
	기 존 균 열		보 수(11. 하반기)
	신 규 균 열		보 수(12. 상반기)
	보수부위재균열		보 수(12. 하반기)
	보 수(기보수)		보 수(13. 상반기)
	보 수(08. 하반기)		보 수(13. 하반기)
	보 수(09. 상반기)		보 수(14. 상반기)
	보 수(09. 하반기)		보 수(14. 하반기)
	보 수(10. 상반기)		보 수(15. 상반기)
	보 수(10. 하반기)		보 수(15. 하반기)
	보 수(11. 상반기)		보 수(16. 상반기)

손 상 현 황 표

번호	신(N) 구(P)	손상내용	손상현황					결함 상태	손상 물량	비고
			폭	길이	너비	물량	단위	개소		
1	구	받침 볼트 체결불량	-	-	-	1.00	EA	2	b	2.00
2	구	받침 볼트 체결불량	-	-	-	1.00	EA	2	b	2.00
3	구	받침 물탈 균열	0.2	1.8	-	1.80	m	1	b	1.80
4	구	균열	0.2	0.8	-	0.80	m	1	b	0.80
5	구	균열	0.2	1.6	-	1.60	m	1	b	1.60
6	구	받침 물탈 균열	0.3	0.2	-	0.20	m	1	c	0.20
7	구	받침 Plate 녹발생	-	-	-	1.00	EA	1	b	1.00
8	구	받침 물탈 균열	0.2	0.8	-	0.80	m	1	b	0.80
9	구	균열	0.1	0.2	-	0.20	m	1	b	0.20
10	구	균열	0.1	1.0	-	1.00	m	1	b	1.00
11	구	균열	0.1	1.1	-	1.10	m	1	b	1.10
12	구	균열	0.1	0.7	-	0.70	m	1	b	0.70
13	구	균열	0.1	2.5	-	2.50	m	1	b	2.50
14	구	균열	0.1	0.6	-	0.60	m	1	b	0.60
15	구	균열	0.2	2.0	-	2.00	m	1	b	2.00
16	구	균열	0.2	1.0	-	1.00	m	1	b	1.00
17	구	균열	0.1	1.0	-	1.00	m	1	b	1.00
18	구	균열	0.2	2.3	-	2.30	m	1	b	2.30
19	구	균열	0.1	0.4	-	0.40	m	1	b	0.40
20	구	균열	0.1	0.5	-	0.50	m	1	b	0.50
21	구	균열	0.1	1.0	-	1.00	m	1	b	1.00
22	구	균열	0.1	0.6	-	0.60	m	1	b	0.60
23	구	균열	0.1	0.5	-	0.50	m	1	b	0.50
24	구	균열	0.1	0.5	-	0.50	m	1	b	0.50
25	구	균열	0.1	0.8	-	0.80	m	1	b	0.80
26	구	균열	0.1	2.0	-	2.00	m	1	b	2.00
27	구	균열	0.1	3.0	-	3.00	m	1	b	3.00
28	구	균열	0.2	1.2	-	1.20	m	1	b	1.20
29										
30										
주) 손상의 길이 및 너비는 「 m 」이며, 균열의 폭은 「 mm 」임


KEY PLAN

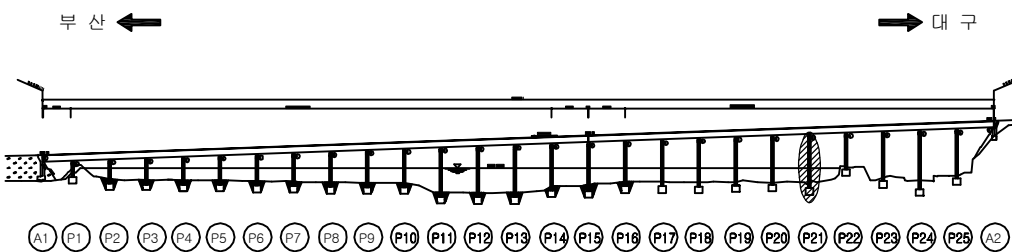

SECTION

용역명	2016년 상반기 시설물 정기점검 용역
과업기간	2016. 04. 18 ~ 2016. 06. 30
발주처	신대구부산고속도로주식회사
용역사	(주)위드이앤오
도면번호	088

ID : 밀양대교(대구) - 교각 P22

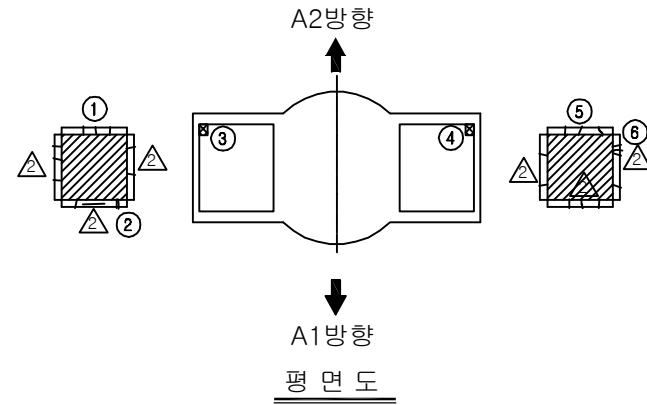

보수이력			
	기존 균열		보수(11. 하반기)
	신규 균열		보수(12. 상반기)
	보수부위재균열		보수(12. 하반기)
	보수(기보수)		보수(13. 상반기)
	보수(08. 하반기)		보수(13. 하반기)
	보수(09. 상반기)		보수(14. 상반기)
	보수(09. 하반기)		보수(14. 하반기)
	보수(10. 상반기)		보수(15. 상반기)
	보수(10. 하반기)		보수(15. 하반기)
	보수(11. 상반기)		보수(16. 상반기)

*점검문 손잡이 나사 풀림

손상현황표

번호	신(N) 구(P)	손상내용	손상현황						결함 상태	손상 물량	비고
			폭	길이	너비	물량	단위	개소			
1	구	받침 Plate 녹발생	-	-	-	1.00	EA	1	b	1.00	
2	구	받침 물탈 균열	0.1	0.1	-	0.10	m	1	b	0.10	
3	구	받침 도장박리	-	0.1	0.1	0.01	m ²	1	b	0.01	
4	구	받침 도장박리	-	0.1	0.1	0.01	m ²	1	b	0.01	
5	구	받침 Plate 녹발생	-	-	-	1.00	EA	1	b	1.00	
6	구	받침 물탈 균열	0.1	0.2	-	0.20	m	1	b	0.20	
7	구	균열	0.2	1.0	-	1.00	m	1	b	1.00	
8	구	균열	0.1	0.9	-	0.90	m	1	b	0.90	
9	구	균열	0.2	2.0	-	2.00	m	1	b	2.00	
10	구	균열	0.1	0.5	-	0.50	m	1	b	0.50	
11	구	균열	0.2	1.1	-	1.10	m	1	b	1.10	
12	구	균열	0.2	1.0	-	1.00	m	1	b	1.00	
13	구	균열	0.2	2.4	-	2.40	m	1	b	2.40	
14	구	균열	0.1	1.5	-	1.50	m	3	b	4.50	
15	구	망상균열	-	2.0	2.5	5.00	m ²	1	b	5.00	
16	구	균열	0.1	1.2	-	1.20	m	1	b	1.20	
17	구	이물질 적치	-	2.5	1.0	2.50	m ²	1	b	2.50	
18	구	균열	0.1	1.0	-	1.00	m	1	b	1.00	
19	구	균열	0.1	0.7	-	0.70	m	1	b	0.70	
20	구	균열	0.1	1.2	-	1.20	m	1	b	1.20	
21	구	균열	0.2	1.2	-	1.20	m	1	b	1.20	
22	구	균열	0.2	2.5	-	2.50	m	1	b	2.50	
23	구	이물질 적치	-	3.5	1.0	3.50	m ²	1	b	3.50	
24											
25											
주) 손상의 길이 및 너비는 「 m 」이며, 균열의 폭은 「 mm 」임


좌측면도

정면도

우측면도

배면도


KEY PLAN

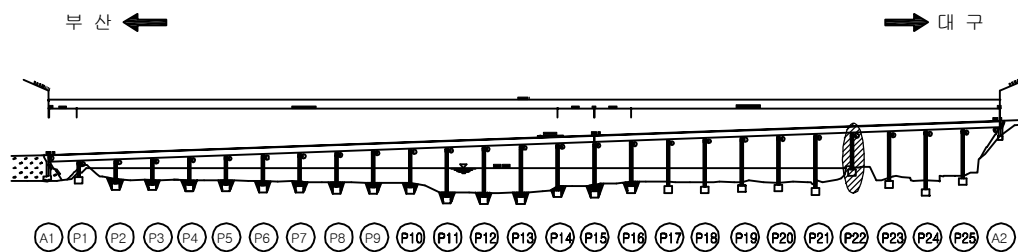

SECTION

용역명	2016년 상반기 시설물 정기점검 용역
과업기간	2016. 04. 18 ~ 2016. 06. 30
발주처	신대구부산고속도로주식회사
용역사	(주)위드이앤오
도면번호	089

ID : 밀양대교(대구) - 교각 P23

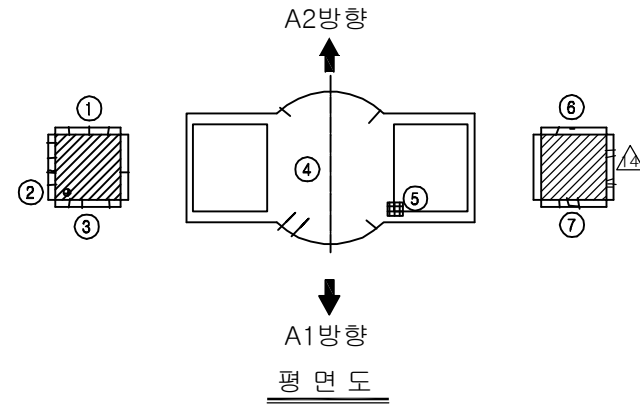

보수 이력			
	기존 균열		보수(11. 하반기)
	신규 균열		보수(12. 상반기)
	보수부위재균열		보수(12. 하반기)
	보수(기보수)		보수(13. 상반기)
	보수(08. 하반기)		보수(13. 하반기)
	보수(09. 상반기)		보수(14. 상반기)
	보수(09. 하반기)		보수(14. 하반기)
	보수(10. 상반기)		보수(15. 상반기)
	보수(10. 하반기)		보수(15. 하반기)
	보수(11. 상반기)		보수(16. 상반기)

22 *점검로 이물질 퇴적

손상 현황 표

번호	신(N) 구(P)	손상내용	손상현황					결함 상대	손상 물량	비고
			폭	길이	너비	물량	단위	개소		
1	구	받침 Plate 녹발생	-	-	-	1.00	EA	1	b	1.00
2	구	받침 볼트 체결불량	-	-	-	1.00	EA	2	b	2.00
3	구	받침 물탈 균열	0.3	2.0	-	2.00	m	1	c	2.00
4	구	균열	0.2	1.0	-	1.00	m	1	b	1.00
5	구	받침 물탈 박락	-	0.1	0.1	0.01	m²	1	b	0.01
6	구	받침 Plate 녹발생	-	-	-	1.00	EA	1	b	1.00
7	구	받침 물탈 균열	0.3	0.8	-	0.80	m	1	c	0.80
8	구	균열	0.2	0.3	-	0.30	m	1	b	0.30
9	구	균열	0.2	1.0	-	1.00	m	1	b	1.00
10	구	균열	0.2	1.0	-	1.00	m	1	b	1.00
11	구	균열	0.1	0.8	-	0.80	m	1	b	0.80
12	구	균열	0.2	1.0	-	1.00	m	1	b	1.00
13	구	균열	0.2	1.0	-	1.00	m	1	b	1.00
14	구	균열	0.2	1.1	-	1.10	m	1	b	1.10
15	구	균열	0.2	0.3	-	0.30	m	1	b	0.30
16	구	균열	0.2	4.5	-	4.50	m	1	b	4.50
17	구	균열	0.1	0.5	-	0.50	m	1	b	0.50
18	구	균열	0.2	0.1	-	0.10	m	1	b	0.10
19	구	균열	0.2	1.0	-	1.00	m	1	b	1.00
20	구	균열	0.1	0.7	-	0.70	m	1	b	0.70
21	구	균열	0.1	5.8	-	5.80	m	1	b	5.80
22	구	이물질 퇴적	-	-	-	1.00	EA	1	b	1.00
23										
24										
주) 손상의 길이 및 너비는 「 m 」이며, 균열의 폭은 「 mm 」임


좌측면도

정면도

우측면도

배면도



KEY PLAN

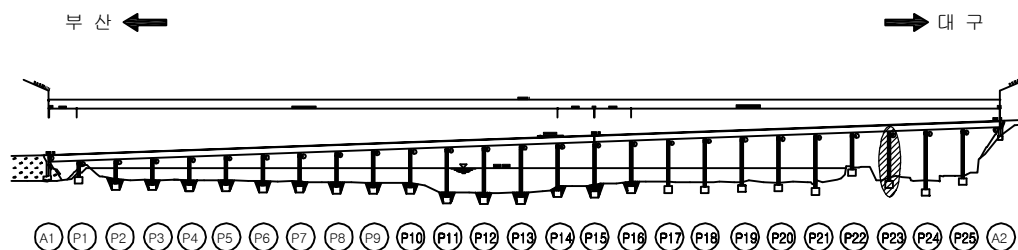

SECTION

용역명	2016년 상반기 시설물 정기점검 용역
과업기간	2016. 04. 18 ~ 2016. 06. 30
발주처	신대구부산고속도로주식회사
용역사	(주)위드이앤오
도면번호	090

ID : 밀양대교(대구) - 교각 P24

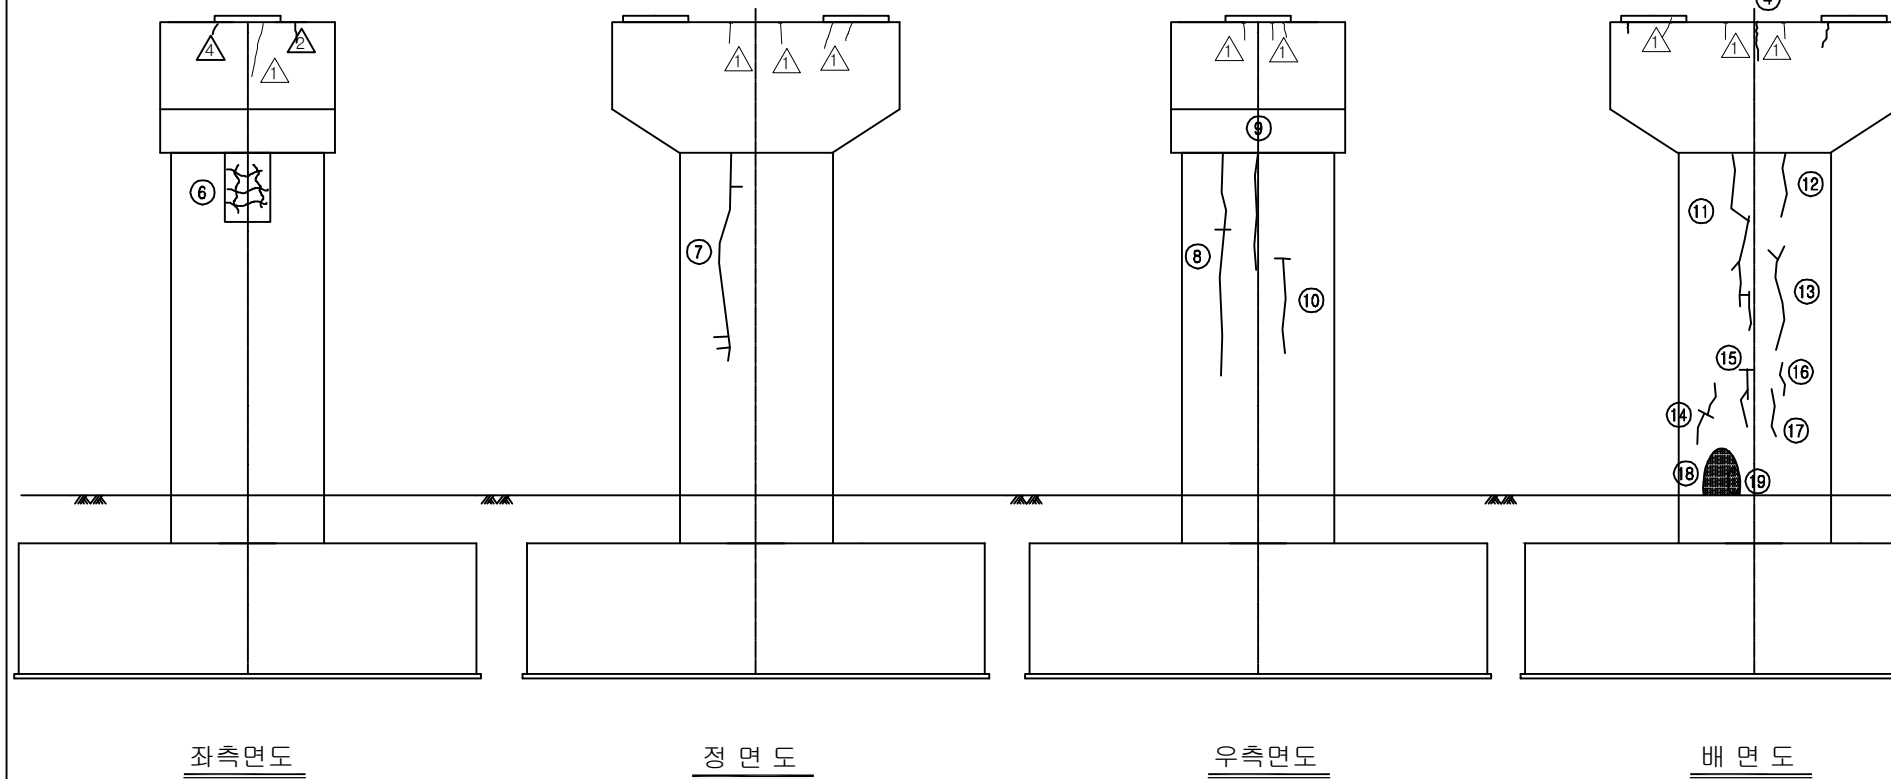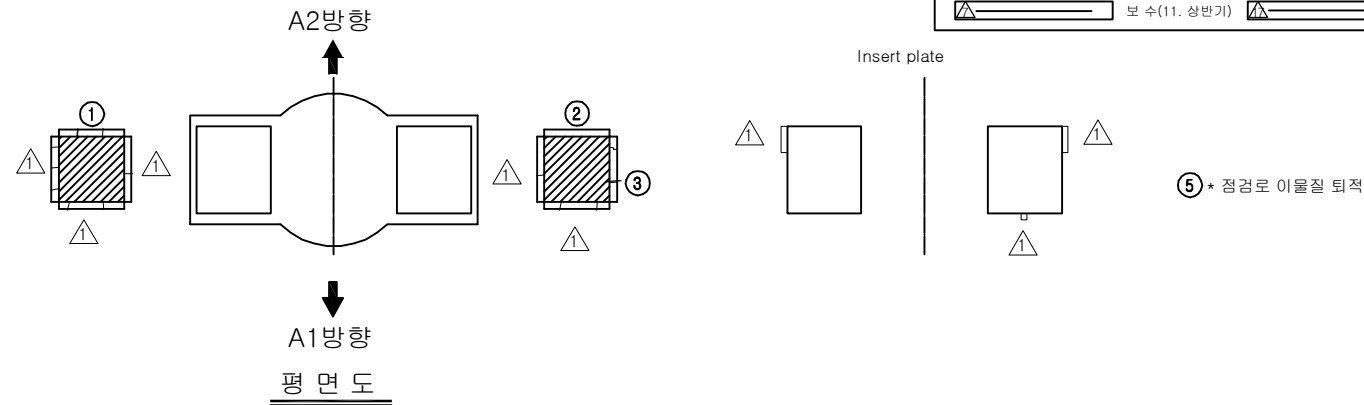


보수 이력			
기존 균열		보수(11. 하반기)	
신규 균열		보수(12. 상반기)	
보수부위재균열		보수(12. 하반기)	
보수(기보수)		보수(13. 상반기)	
보수(08. 하반기)		보수(13. 하반기)	
보수(09. 상반기)		보수(14. 상반기)	
보수(09. 하반기)		보수(14. 하반기)	
보수(10. 상반기)		보수(15. 상반기)	
보수(10. 하반기)		보수(15. 하반기)	
보수(11. 상반기)		보수(16. 상반기)	

손상 현황 표

번호	신(N) 구(P)	손상내용	손상현황						결함 상대	손상 물량	비고
			폭	길이	너비	물량	단위	개소			
1	구	받침 Plate 녹발생	-	-	-	1.00	EA	1	b	1.00	
2	구	받침 Plate 녹발생	-	-	-	1.00	EA	1	b	1.00	
3	구	받침 물탈 균열	0.1	0.1	-	0.10	m	1	b	0.10	
4	구	균열	0.1	0.9	-	0.90	m	1	b	0.90	
5	구	점검로 이물질 퇴적	-	1.5	1.5	2.25	m ²	1	b	2.25	
6	구	망상균열	-	0.8	3.2	2.56	m ²	1	b	2.56	
7	구	균열	0.2	7.0	-	7.00	m	1	b	7.00	
8	구	균열	0.2	6.0	-	6.00	m	1	b	6.00	
9	구	균열	0.3	2.8	-	2.80	m	1	c	2.80	
10	구	균열	0.2	2.5	-	2.50	m	1	b	2.50	
11	구	균열	0.2	8.0	-	8.00	m	1	b	8.00	
12	구	균열	0.2	2.2	-	2.20	m	1	b	2.20	
13	구	균열	0.2	3.0	-	3.00	m	1	b	3.00	
14	구	균열	0.2	2.5	-	2.50	m	1	b	2.50	
15	구	균열	0.3	2.5	-	2.50	m	1	c	2.50	
16	구	균열	0.2	1.2	-	1.20	m	1	b	1.20	
17	구	균열	0.2	2.4	-	2.40	m	1	b	2.40	
18	구	누수오염/박리/열화	-	0.8	2.5	2.00	m ²	1	b	2.00	
19	구	배수관 길이부족	-	2.5	-	2.50	m	1	c	2.50	
20											
21											
주) 손상의 길이 및 너비는 「 m 」 이며, 균열의 폭은 「 mm 」 임

KEY PLAN

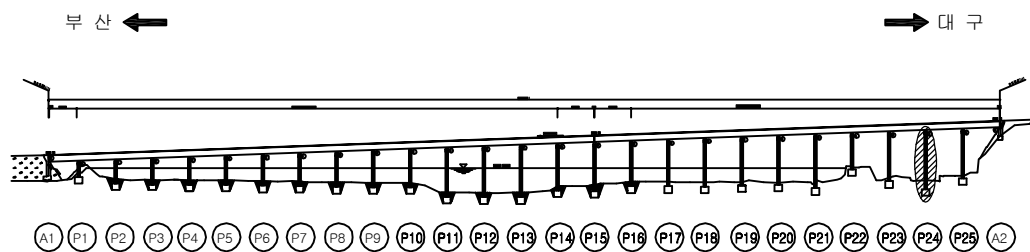

SECTION

용역명	2016년 상반기 시설물 정기점검 용역
과업기간	2016. 04. 18 ~ 2016. 06. 30
발주처	신대구부산고속도로주식회사
용역사	(주)위드이앤오
도면번호	091



ID : 밀양대교(대구) - 교각 P25

보 수 이 력			
	기 존 균 열		보 수(11. 하반기)
	신 규 균 열		보 수(12. 상반기)
	보수부위재균열		보 수(12. 하반기)
	보 수(기보수)		보 수(13. 상반기)
	보 수(08. 하반기)		보 수(13. 하반기)
	보 수(09. 상반기)		보 수(14. 상반기)
	보 수(09. 하반기)		보 수(14. 하반기)
	보 수(10. 상반기)		보 수(15. 상반기)
	보 수(10. 하반기)		보 수(15. 하반기)
	보 수(11. 상반기)		보 수(16. 상반기)


손 상 현 황 표

번호	신(N) 구(P)	손상내용	손상현황					결함 상태	손상 물량	비고
			폭	길이	너비	물량	단위	개소		
1	구	받침 몰탈 보수부 재균열	0.1	0.4	-	0.40	m	1	b	0.40
2	구	받침 몰탈 보수부 재균열	0.1	0.4	-	0.40	m	1	b	0.40
3	구	받침 Plate 녹발생	-	-	-	1.00	EA	1	b	1.00
4	구	받침 몰탈 보수부 재균열	0.1	0.2	-	0.20	m	1	b	0.20
5	구	균열	0.1	0.5	-	0.50	m	1	b	0.50
6	구	보수부 재균열	0.1	1.6	-	1.60	m	1	b	1.60
7	구	균열	0.1	1.2	-	1.20	m	1	b	1.20
8	구	균열	0.2	0.3	-	0.30	m	1	b	0.30
9	구	균열	0.2	1.0	-	1.00	m	1	b	1.00
10	구	망상균열	-	3.0	1.6	4.80	m ²	4	b	19.20
11	구	망상균열	-	2.8	3.0	8.40	m ²	1	b	8.40
12	구	보수부 재균열	0.2	0.7	-	0.70	m	1	b	0.70
13	구	균열	0.2	0.2	-	0.20	m	3	b	0.60
14	구	망상균열	-	2.6	3.0	7.80	m ²	1	b	7.80
15	구	균열	0.2	0.4	-	0.40	m	1	b	0.40
16	구	균열	0.1	0.6	-	0.60	m	1	b	0.60
17	구	균열	0.2	0.2	-	0.20	m	2	b	0.40
18	구	균열	0.2	0.6	-	0.60	m	1	b	0.60
19										
20										
주) 손상의 길이 및 너비는 「 m 」 이며, 균열의 폭은 「 mm 」 임

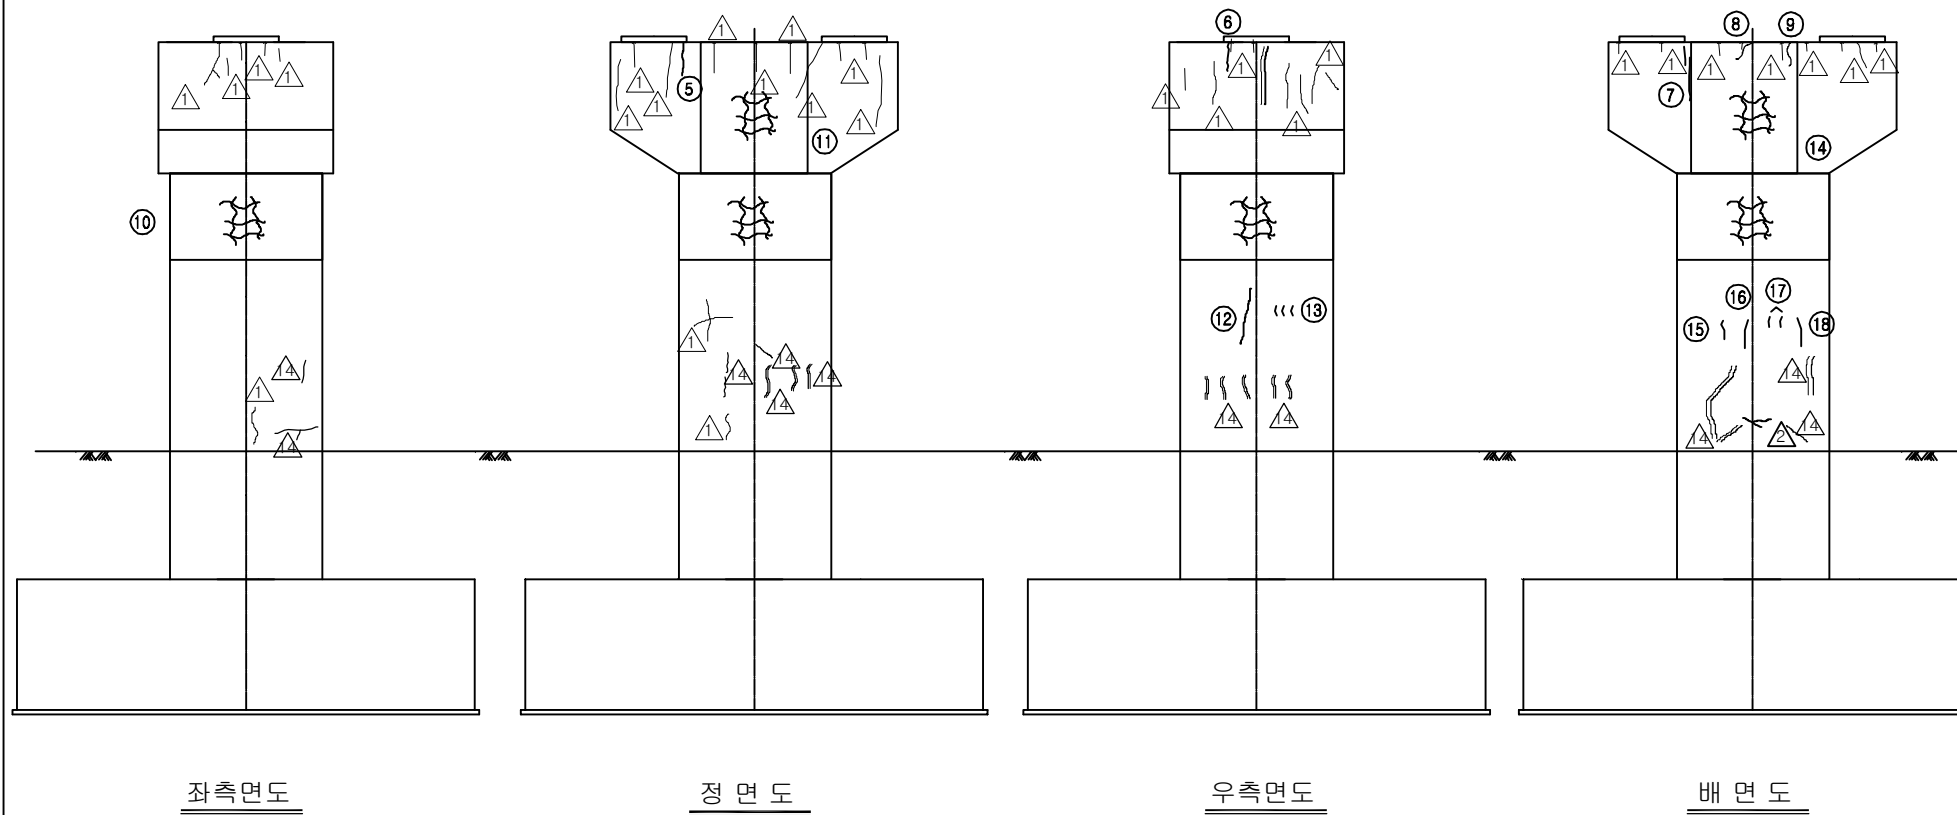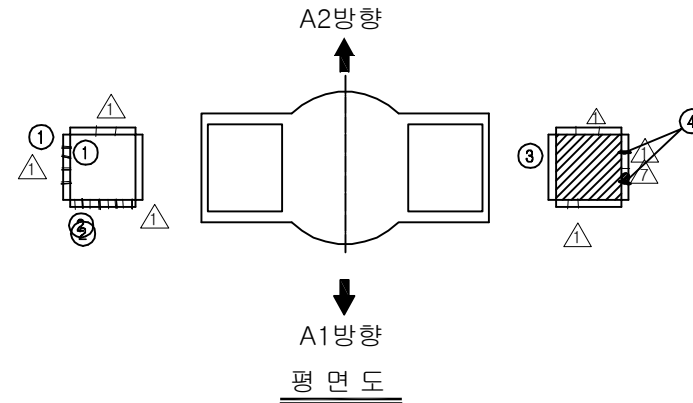



KEY PLAN

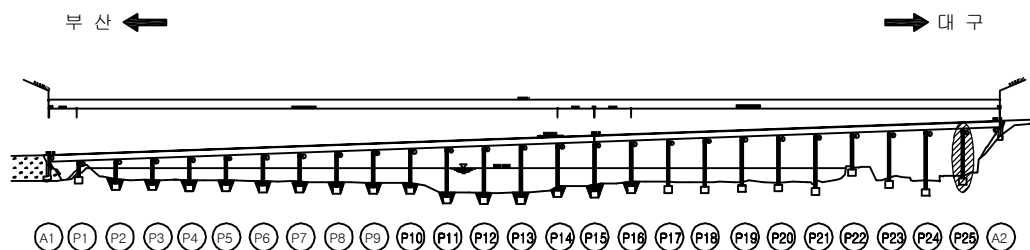

SECTION

용역명	2016년 상반기 시설물 정기점검 용역
과업기간	2016. 04. 18 ~ 2016. 06. 30
발주처	신대구부산고속도로주식회사
용역사	(주)위드이앤오
도면번호	092

ID : 밀양대교 - 거더내부 시점부 출입 BOX(A1측)

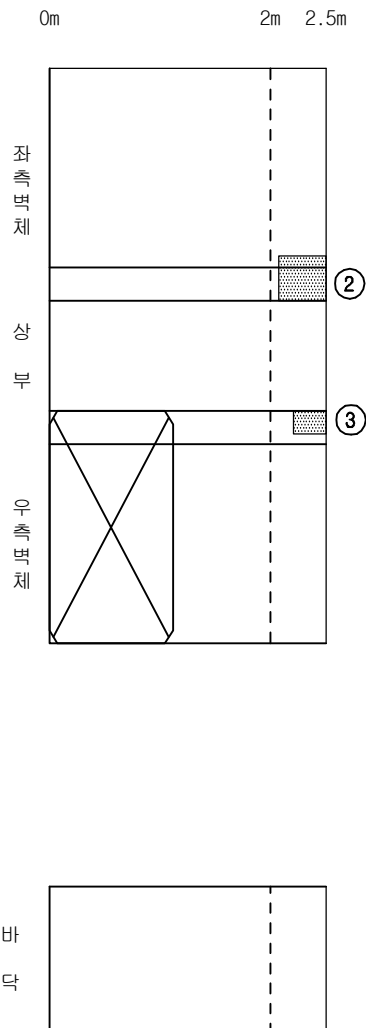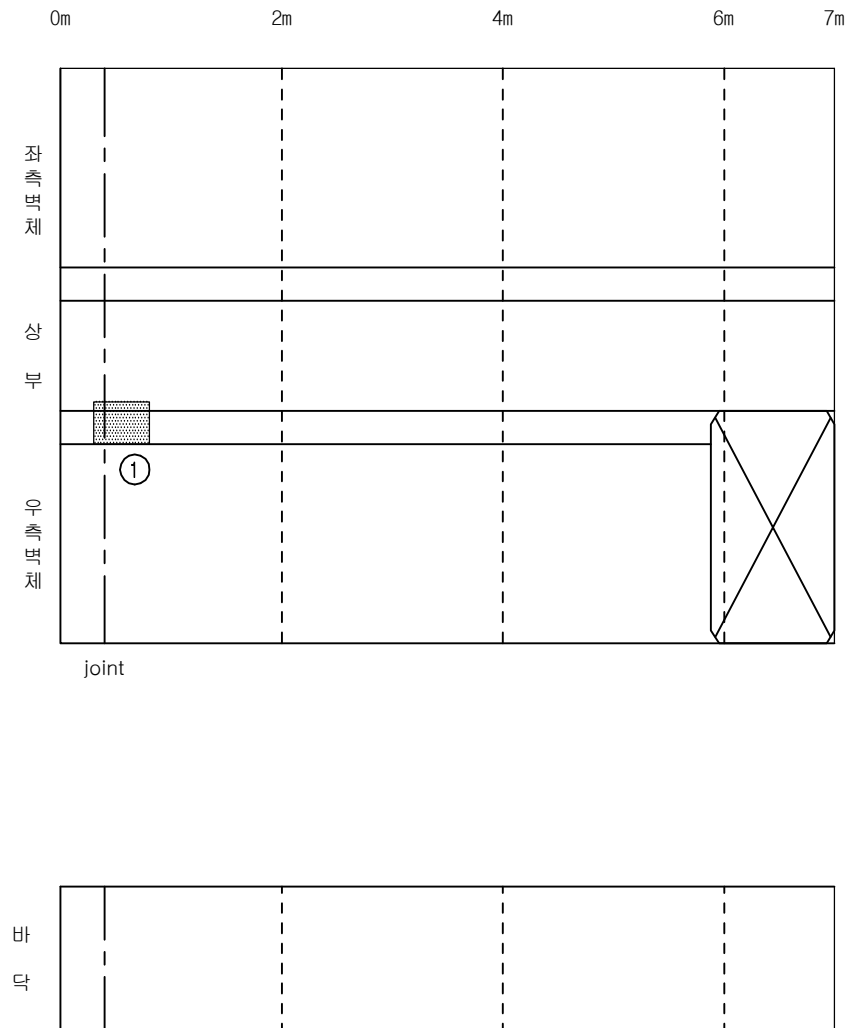


보 수 이 력			
	기 존 균 열		신 구 균 열
	보수부위재균열		보수부위재균열
	보수(기보수)		보수(기보수)
	보수(08. 하반기)		보수(08. 하반기)
	보수(09. 상반기)		보수(09. 상반기)
	보수(09. 하반기)		보수(09. 하반기)
	보수(10. 상반기)		보수(10. 상반기)
	보수(10. 하반기)		보수(10. 하반기)
	보수(11. 상반기)		보수(11. 상반기)
	보수(11. 하반기)		보수(11. 하반기)

손상 현황 표

번호	신(N) 구(P)	손상내용	손상현황						결함 상태	손상 물량	비고
			폭	길이	너비	물량	단위	개소			
1	구	백태	-	0.6	0.4	0.24	m ²	1	b	0.24	
2	구	백태	-	0.6	0.3	0.18	m ²	1	b	0.18	
3	구	백태	-	0.2	0.2	0.04	m ²	1	b	0.04	
4											
5											
주) 손상의 길이 및 너비는 「 m 」이며, 균열의 폭은 「 mm 」임

KEY PLAN

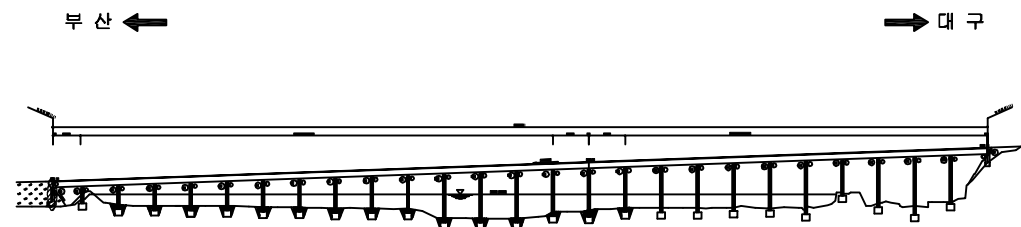

SECTION

용역명	2016년 상반기 시설물 정기점검 용역
과업기간	2016. 04. 18 ~ 2016. 06. 30
발주처	신대구부산고속도로주식회사
용역사	(주)위드이앤오
도면번호	001


ID : 밀양대교 - 거더내부 종점부 출입 BOX(A2측)

보 수 이 력			
	기 존 규 격		보 수(11. 하반기)
	신 규 규 격		보 수(12. 상반기)
	보수부위재규격		보 수(12. 하반기)
	보 수(기보수)		보 수(13. 상반기)
	보 수(08. 하반기)		보 수(13. 하반기)
	보 수(09. 상반기)		보 수(14. 상반기)
	보 수(09. 하반기)		보 수(14. 하반기)
	보 수(10. 상반기)		보 수(15. 상반기)
	보 수(10. 하반기)		보 수(15. 하반기)
	보 수(11. 상반기)		보 수(16. 상반기)


손 상 현 황 표

번호	신(N) 구(P)	손상내용	손상현황						결함 상태	손상 물량	비고
			폭	길이	너비	물량	단위	개소			
1	구	백태	0.1	0.6	-	0.06	m ²	1	b	0.06	
2	구	백태	0.7	0.5	-	0.35	m ²	1	b	0.35	
3											
4											
주) 손상의 길이 및 너비는 「 m 」이며, 균열의 폭은 「 mm 」 임

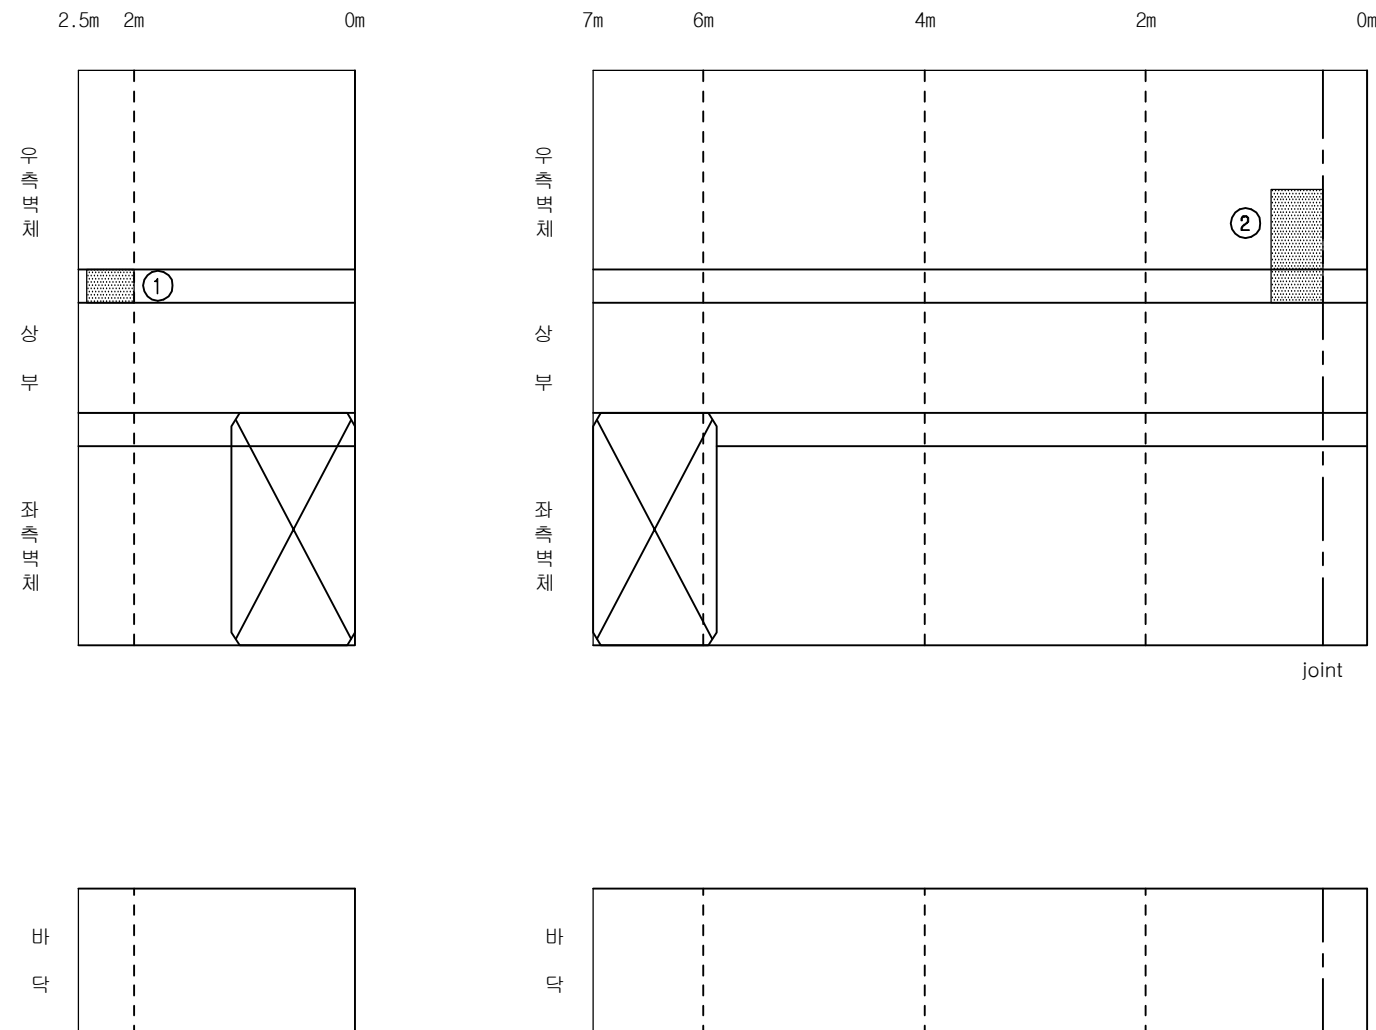

KEY PLAN

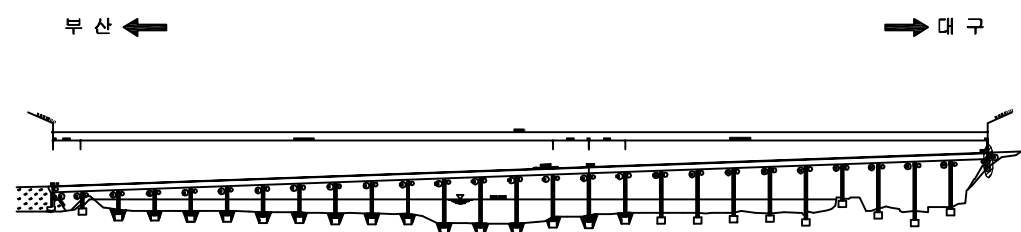

SECTION


용역명	2016년 상반기 시설물 정기점검 용역
과업기간	2016. 04. 18 ~ 2016. 06. 30
발주처	신대구부산고속도로주식회사
용역사	(주)위드이앤오
도면번호	002

ID : 밀양대교(부산) - 교면포장 S1~S2

보 수 이 력			
	기 존 균 열		보 수(11. 하반기)
	신 규 균 열		보 수(12. 상반기)
	보수부위재균열		보 수(12. 하반기)
	보 수(기보수)		보 수(13. 상반기)
	보 수(08. 하반기)		보 수(13. 하반기)
	보 수(09. 상반기)		보 수(14. 상반기)
	보 수(09. 하반기)		보 수(14. 하반기)
	보 수(10. 상반기)		보 수(15. 상반기)
	보 수(10. 하반기)		보 수(15. 하반기)
	보 수(11. 상반기)		보 수(16. 상반기)

← 부 산

대 구 →

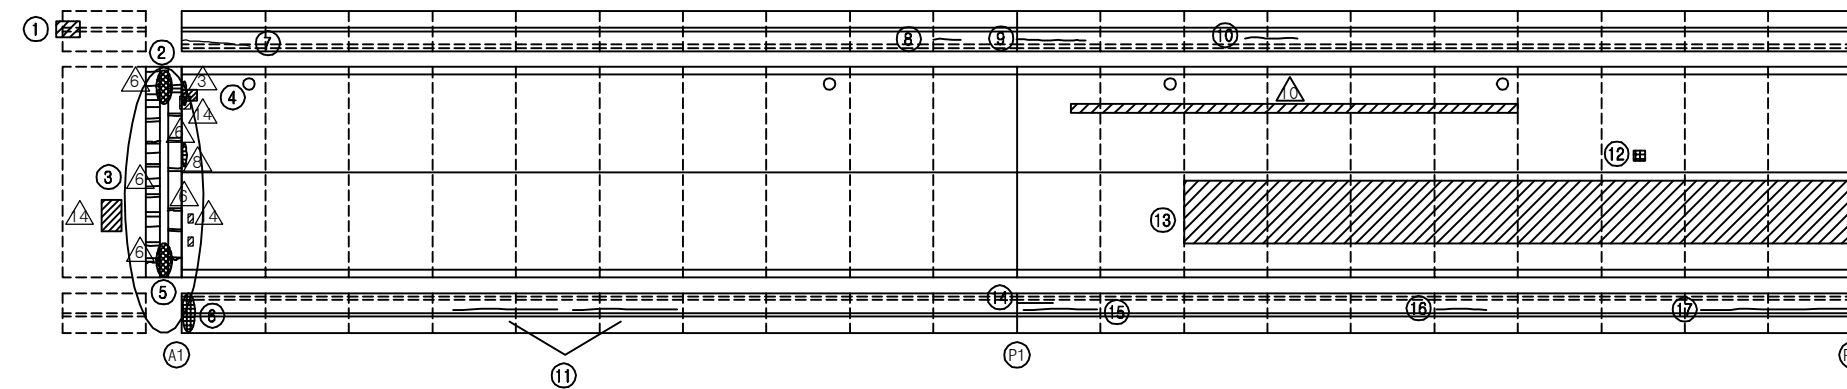


손 상 현 황 표


번호	신(N) 구(P)	손상내용	손상현황						결함 상태	손상 물량	비고
			폭	길이	너비	물량	단위	개소			
1	구	방호벽 파손	-	0.3	0.3	0.09	m²	1	b	0.09	
2	구	유간부 토사퇴적	-	2.5	-	2.50	m	1	b	2.50	
3	구	후타재 재균열	0.2	0.6	-	0.60	m	24	b	14.40	
4	구	아스콘 패임	-	0.5	0.8	0.40	m²	1	b	0.40	
5	구	유간부 토사퇴적	-	2.0	-	2.00	m	1	b	2.00	
6	구	차수판 너트 탈락	-	-	-	1.00	EA	1	b	1.00	
7	구	균열	0.2	3.0	-	3.00	m	1	b	3.00	
8	구	균열	0.1	2.0	-	2.00	m	1	b	2.00	
9	구	균열	0.1	4.0	-	4.00	m	1	b	4.00	
10	구	균열	0.1	4.0	-	4.00	m	1	b	4.00	
11	구	균열	0.2	4.0	-	4.00	m	2	b	8.00	
12	구	아스콘 패임	-	0.1	0.1	0.01	m²	1	b	0.01	
13	구	라벨링	-	40.0	4.0	160.00	m²	1	b	160.00	
14	구	균열	0.2	2.0	-	2.00	m	1	b	2.00	
15	구	균열	0.2	3.0	-	3.00	m	1	b	3.00	
16	구	균열	0.2	3.0	-	3.00	m	1	b	3.00	
17	구	균열	0.2	9.0	-	9.00	m	1	b	9.00	
18											
19											
주) 손상의 길이 및 너비는 「 m 」이며, 균열의 폭은 「 mm 」임

KEY PLAN

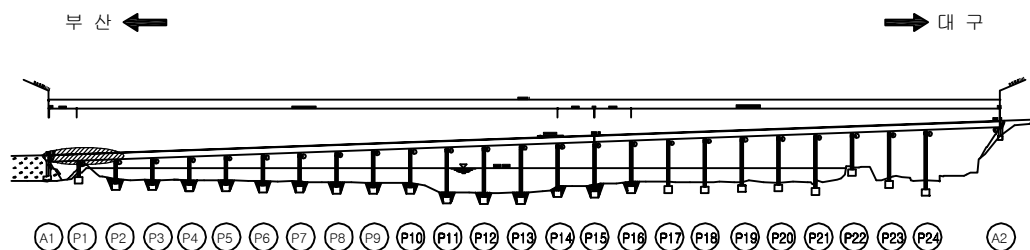

SECTION

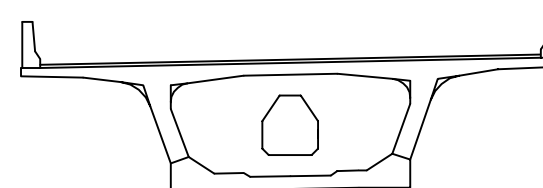


용역명	2016년 상반기 시설물 정기점검 용역
과업기간	2016. 04. 18 ~ 2016. 06. 30
발주처	신대구부산고속도로주식회사
용역사	(주)위드이앤오
도면번호	001


ID : 밀양대교(부산) - 교면포장 S3~S4

← 부 산


대 구 →

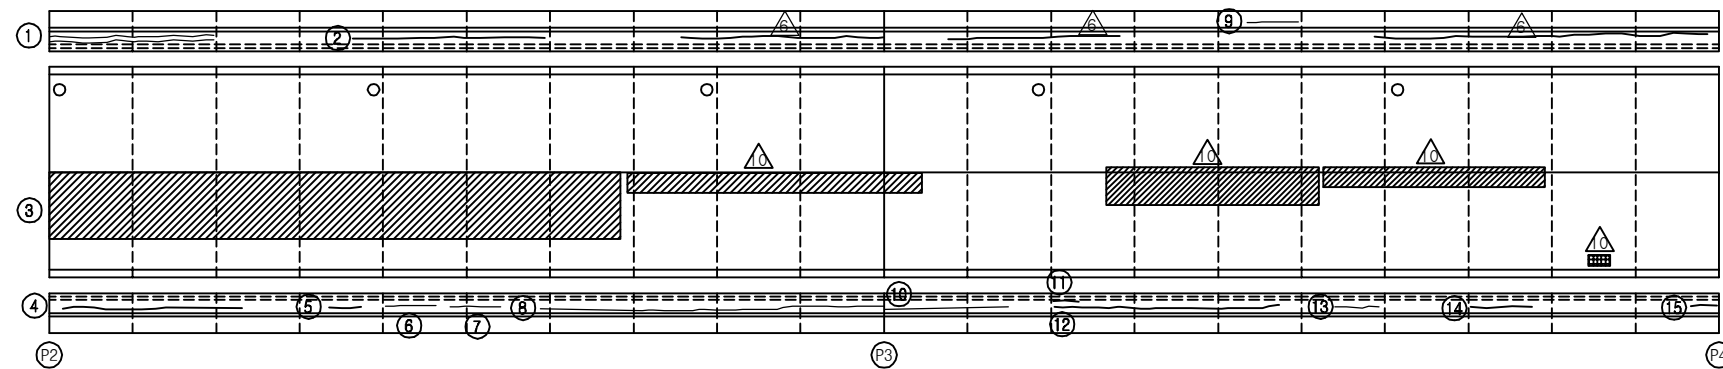

KEY PLAN

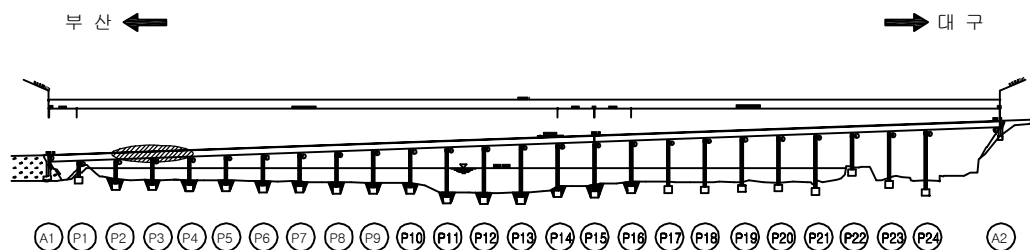

SECTION

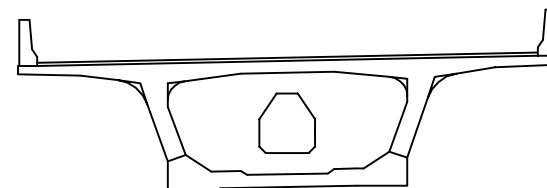

보 수 이 력

	기 존 균 열		보 수(11. 하반기)
	신 규 균 열		보 수(12. 상반기)
	보 수부위재균열		보 수(12. 하반기)
	보 수(기보수)		보 수(13. 상반기)
	보 수(08. 하반기)		보 수(13. 하반기)
	보 수(09. 상반기)		보 수(14. 상반기)
	보 수(09. 하반기)		보 수(14. 하반기)
	보 수(10. 상반기)		보 수(15. 상반기)
	보 수(10. 하반기)		보 수(15. 하반기)
	보 수(11. 상반기)		보 수(16. 상반기)

손 상 현 황 표

번호	신(N) 구(P)	손상내용	손상현황						결함 상태	손상 물량	비고
			폭	길이	너비	물량	단위	개소			
1	구	균열	0.2	10.0	-	10.00	m	1	b	10.00	
2	구	균열부 백태	0.1	15.0	-	15.00	m	1	b	15.00	
3	구	라벨링	-	34.0	4.0	136.00	m ²	1	b	136.00	
4	구	균열	0.2	12.0	-	12.00	m	1	b	12.00	
5	구	균열	0.2	2.0	-	2.00	m	1	b	2.00	
6	구	균열	0.2	3.0	-	3.00	m	1	b	3.00	
7	구	균열	0.2	2.0	-	2.00	m	1	b	2.00	
8	구	균열	0.2	21.0	-	21.00	m	1	b	21.00	
9	구	균열	0.1	3.0	-	3.00	m	1	b	3.00	
10	구	균열	0.2	8.0	-	8.00	m	1	b	8.00	
11	구	균열	0.2	1.5	-	1.50	m	1	b	1.50	
12	구	균열	0.2	18.0	-	18.00	m	1	b	18.00	
13	구	균열	0.2	2.0	-	2.00	m	1	b	2.00	
14	구	균열	0.2	4.0	-	4.00	m	1	b	4.00	
15	구	균열	0.2	1.0	-	1.00	m	1	b	1.00	
16	신	아스콘 패임	-	0.2	0.2	0.04	m ²	1	b	0.04	신규
17											
18											
주) 손상의 길이 및 너비는 「 m 」 이며, 균열의 폭은 「 mm 」 임

용역명 2016년 상반기 시설물 정기점검 용역

과업기간 2016. 04. 18 ~ 2016. 06. 30

발주처 신대구부산고속도로주식회사


용역사 (주)위드이앤오

도면번호 002


ID : 밀양대교(부산) - 교면포장 S5~S6

← 부 산


대 구 →

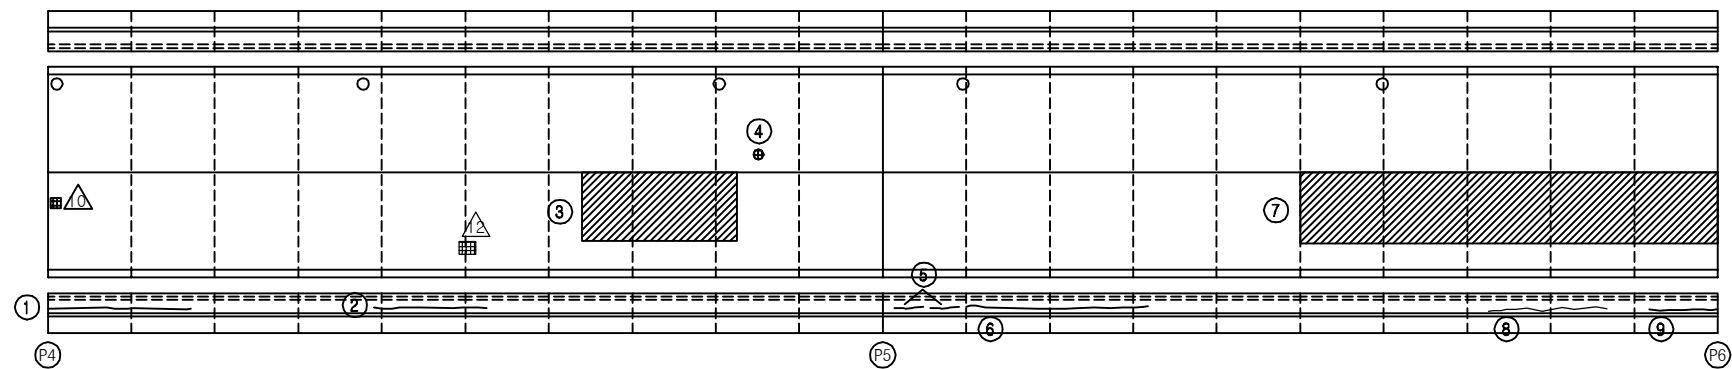

KEY PLAN

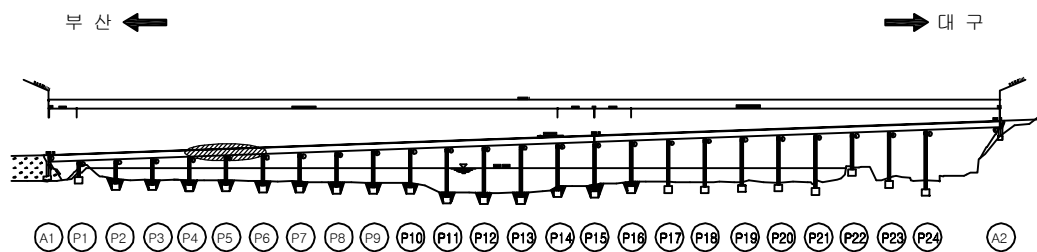

SECTION

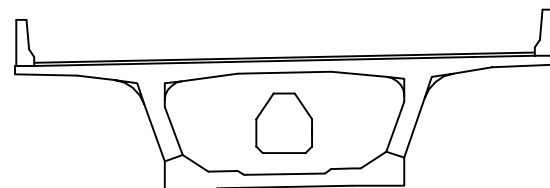

보 수 이 력

	기 존 균 열		보 수(11. 하반기)
	신 규 균 열		보 수(12. 상반기)
	보수부위재균열		보 수(12. 하반기)
	보 수(기보수)		보 수(13. 상반기)
	보 수(08. 하반기)		보 수(13. 하반기)
	보 수(09. 상반기)		보 수(14. 상반기)
	보 수(09. 하반기)		보 수(14. 하반기)
	보 수(10. 상반기)		보 수(15. 상반기)
	보 수(10. 하반기)		보 수(15. 하반기)
	보 수(11. 상반기)		보 수(16. 상반기)

손 상 현 황 표

번호	신(N) 구(P)	손상내용	손상현황						결함 상대	손상 물량	비고
			폭	길이	너비	물량	단위	개소			
1	구	균열	0.2	8.0	-	8.00	m	1	b	8.00	
2	구	균열	0.2	8.0	-	8.00	m	1	b	8.00	
3	구	라벨링	-	9.0	4.0	36.00	m²	1	b	36.00	
4	구	아스콘 패임	-	0.1	0.1	0.01	m²	1	b	0.01	
5	구	균열	0.2	1.5	-	1.50	m	2	b	3.00	
6	구	균열	0.2	20.0	-	20.00	m	1	b	20.00	
7	구	라벨링	-	25.0	4.0	100.00	m²	1	b	100.00	
8	구	균열	0.2	7.0	-	7.00	m	1	b	7.00	
9	구	균열	0.2	1.5	-	1.50	m	1	b	1.50	
10											
11											
주) 손상의 길이 및 너비는 「 m 」 이며, 균열의 폭은 「 mm 」 임

용 역 명 2016년 상반기 시설물 정기점검 용역

과업기간 2016. 04. 18 ~ 2016. 06. 30

발 주 처 신대구부산고속도로주식회사


용 역 사 (주)위드이앤오

도면번호 003


ID : 밀양대교(부산) - 교면포장 S7~S8

← 부 산


대 구 →

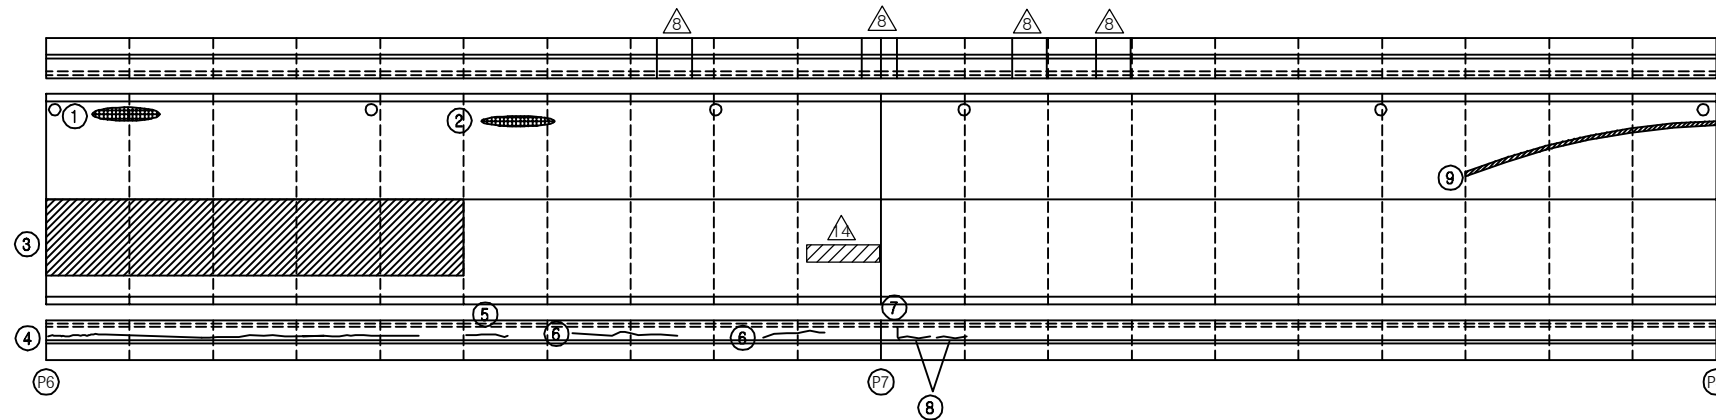

KEY PLAN

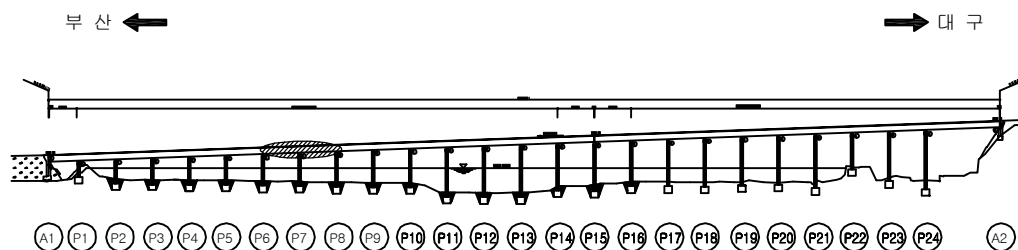

SECTION

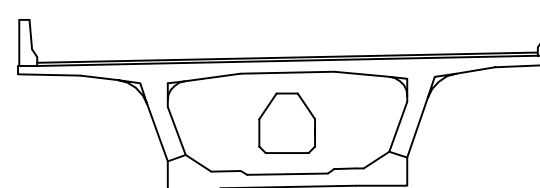

보 수 이 력

	기 존 균 열		보 수(11. 하반기)
	신 규 균 열		보 수(12. 상반기)
	보수부위재균열		보 수(12. 하반기)
	보 수(기보수)		보 수(13. 상반기)
	보 수(08. 하반기)		보 수(13. 하반기)
	보 수(09. 상반기)		보 수(14. 상반기)
	보 수(09. 하반기)		보 수(14. 하반기)
	보 수(10. 상반기)		보 수(15. 상반기)
	보 수(10. 하반기)		보 수(15. 하반기)
	보 수(11. 상반기)		보 수(16. 상반기)

손 상 현 황 표

번호	신(N) 구(P)	손상내용	손상현황						결함 상대	손상 물량	비고
			폭	길이	너비	물량	단위	개소			
1	구	아스콘 패임	-	0.8	0.2	0.16	m ²	1	b	0.16	
2	구	아스콘 패임	-	2.0	0.2	0.40	m ²	1	b	0.40	
3	구	라벨링	-	25.0	4.0	100.00	m ²	1	b	100.00	
4	구	균열	0.2	23.0	-	23.00	m	1	b	23.00	
5	구	균열	0.2	8.0	-	8.00	m	1	b	8.00	
6	구	균열	0.2	4.0	-	4.00	m	1	b	4.00	
7	구	균열	0.2	0.7	-	0.70	m	1	b	0.70	
8	구	균열	0.2	1.5	-	1.50	m	2	b	3.00	
9	구	아스콘 패임	-	0.2	15.0	3.00	m ²	1	b	3.00	
10											
11											
주) 손상의 길이 및 너비는 「 m 」 이며, 균열의 폭은 「 mm 」 임

용역명 2016년 상반기 시설물 정기점검 용역

과업기간 2016. 04. 18 ~ 2016. 06. 30

발주처 신대구부산고속도로주식회사


용역사 (주)위드이앤오

도면번호 004


ID : 밀양대교(부산) - 교면포장 S9~S10

← 부 산


대 구 →

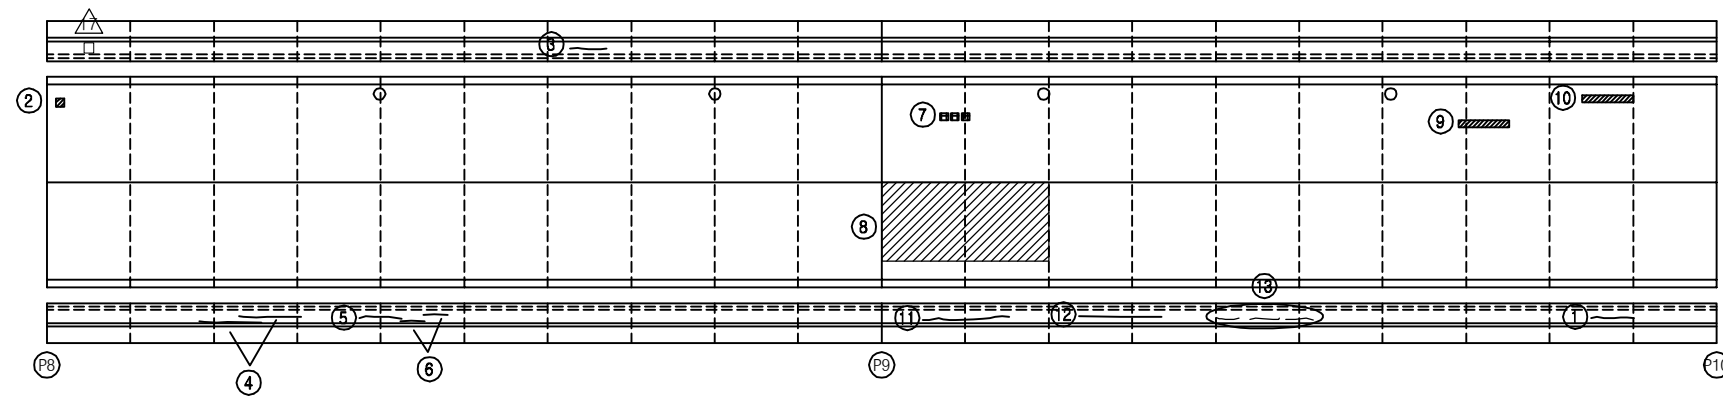

KEY PLAN

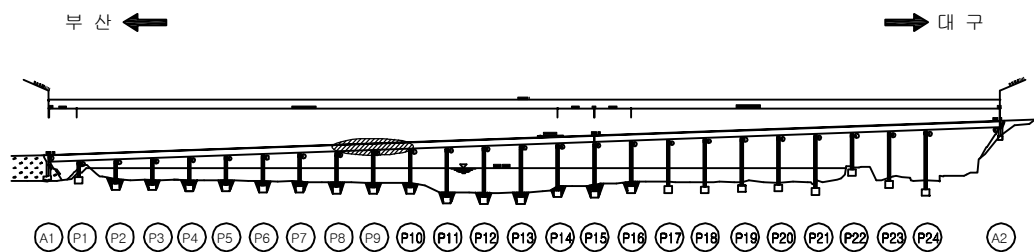

SECTION

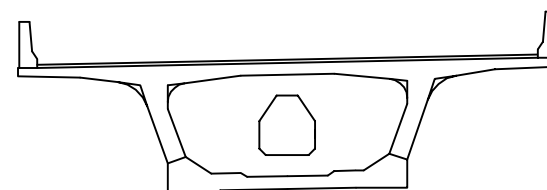

보 수 이 력

	기 존 균 열		보 수(11. 하반기)
	신 규 균 열		보 수(12. 상반기)
	보 수부위재균열		보 수(12. 하반기)
	보 수(기보수)		보 수(13. 상반기)
	보 수(08. 하반기)		보 수(13. 하반기)
	보 수(09. 상반기)		보 수(14. 상반기)
	보 수(09. 하반기)		보 수(14. 하반기)
	보 수(10. 상반기)		보 수(15. 상반기)
	보 수(10. 하반기)		보 수(15. 하반기)
	보 수(11. 상반기)		보 수(16. 상반기)

손 상 현 황 표

번호	신(N) 구(P)	손상내용	손상현황						결함 상태	손상 물량	비고
			폭	길이	너비	물량	단위	개소			
1	구	균열	0.1	1.0	-	1.00	m	1	b	1.00	
2	구	아스콘 패임	-	0.2	0.2	0.04	m²	1	b	0.04	
3	구	균열	0.1	1.0	-	1.00	m	1	b	1.00	
4	구	균열	0.2	5.0	-	5.00	m	2	b	10.00	
5	구	균열	0.2	3.0	-	3.00	m	1	b	3.00	
6	구	균열	0.2	2.0	-	2.00	m	2	b	4.00	
7	구	아스콘 패임	-	0.1	0.4	0.04	m²	3	b	0.12	
8	구	라벨링	-	10.0	4.0	40.00	m²	1	b	40.00	
9	구	아스콘 패임	-	4.0	0.1	0.40	m²	1	b	0.40	
10	구	아스콘 패임	-	3.0	0.1	0.30	m²	1	b	0.30	
11	구	균열	0.2	5.0	-	5.00	m	1	b	5.00	
12	구	균열	0.2	5.0	-	5.00	m	1	b	5.00	
13	구	균열	0.2	1.5	-	1.50	m	3	b	4.50	
14											
15											
주) 손상의 길이 및 너비는 「 m 」 이며, 균열의 폭은 「 mm 」 임

용역명 2016년 상반기 시설물 정기점검 용역

과업기간 2016. 04. 18 ~ 2016. 06. 30

발주처 신대구부산고속도로주식회사


용역사 (주)위드이앤오

도면번호 005


ID : 밀양대교(부산) - 교면포장 S11~S12

← 부 산


대 구 →

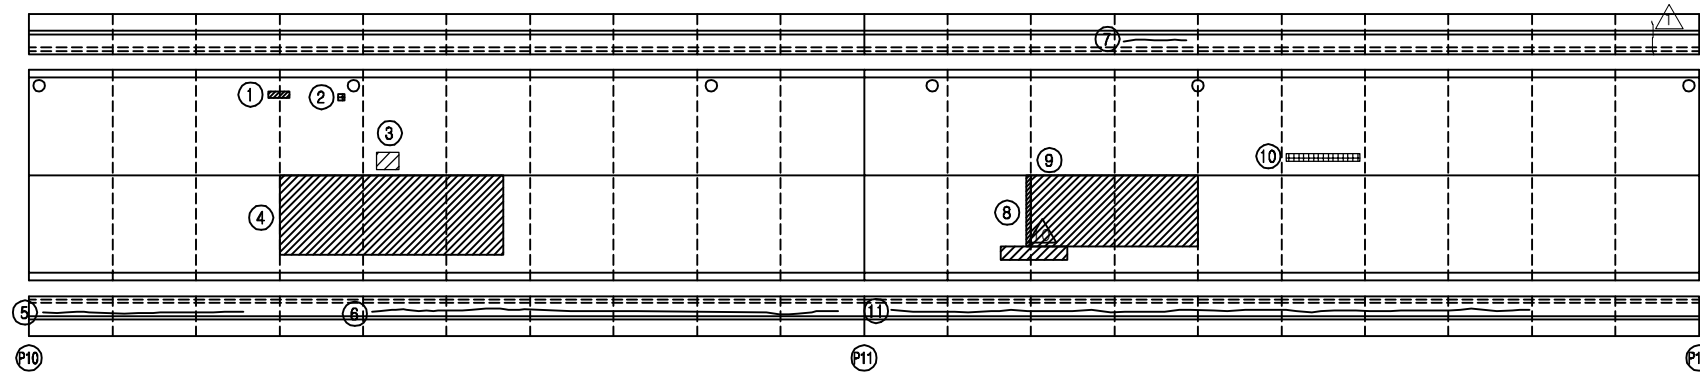

KEY PLAN

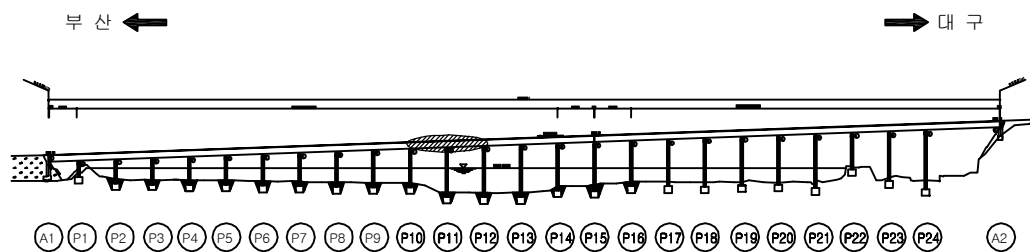

SECTION

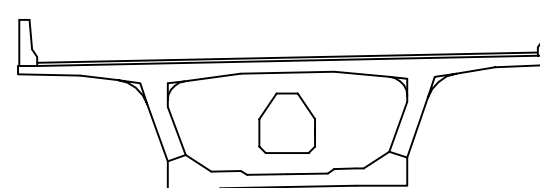

보 수 이 력

	기 존 균 열		보 수(11. 하반기)
	신 규 균 열		보 수(12. 상반기)
	보수부위재균열		보 수(12. 하반기)
	보 수(기보수)		보 수(13. 상반기)
	보 수(08. 하반기)		보 수(13. 하반기)
	보 수(09. 상반기)		보 수(14. 상반기)
	보 수(09. 하반기)		보 수(14. 하반기)
	보 수(10. 상반기)		보 수(15. 상반기)
	보 수(10. 하반기)		보 수(15. 하반기)
	보 수(11. 상반기)		보 수(16. 상반기)

손 상 현 황 표

번호	신(N) 구(P)	손상내용	손상현황						결함 상대	손상 물량	비고
			폭	길이	너비	물량	단위	개소			
1	구	아스콘 패임	-	1.5	0.2	0.30	m ²	1	b	0.30	
2	구	아스콘 패임	-	0.4	0.2	0.08	m ²	1	b	0.08	
3	구	아스콘 패임	-	0.2	0.2	0.04	m ²	1	b	0.04	
4	구	라벨링	-	13.0	4.0	52.00	m ²	1	b	52.00	
5	구	균열	0.2	12.0	-	12.00	m	1	b	12.00	
6	구	균열	0.2	28.0	-	28.00	m	1	b	28.00	
7	구	균열	0.1	2.0	-	2.00	m	1	b	2.00	
8	구	포장불량(포장시공이음)	-	4.0	0.2	0.80	m ²	1	b	0.80	
9	구	라벨링	-	10.0	4.0	40.00	m ²	1	b	40.00	
10	구	아스콘 패임	-	1.8	0.1	0.18	m ²	1	b	0.18	
11	구	균열	0.2	3.0	-	3.00	m	1	b	3.00	
12											
13											
주) 손상의 길이 및 너비는 「 m 」 이며, 균열의 폭은 「 mm 」 임

용역명 2016년 상반기 시설물 정기점검 용역

과업기간 2016. 04. 18 ~ 2016. 06. 30

발주처 신대구부산고속도로주식회사


용역사 (주)위드이앤오

도면번호 006

ID : 밀양대교(부산) - 교면포장 S13~S14

← 부 산

대 구 →

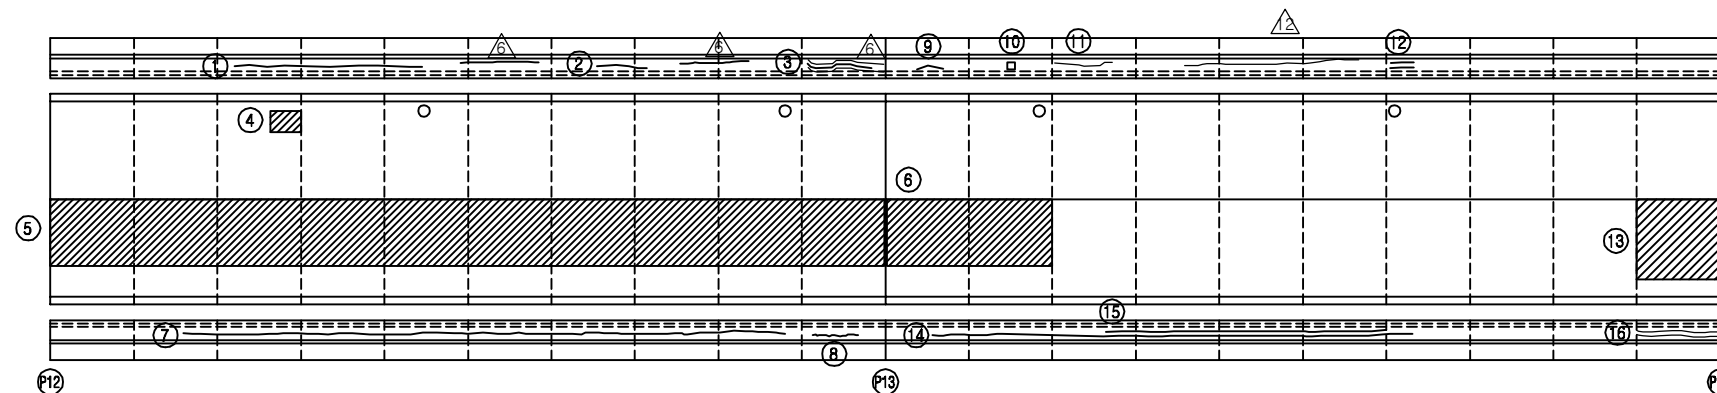


보 수 이 력			
	기 존 균 열		보 수(11. 하반기)
	신 규 균 열		보 수(12. 상반기)
	보수부위재균열		보 수(12. 하반기)
	보 수(기보수)		보 수(13. 상반기)
	보 수(08. 하반기)		보 수(13. 하반기)
	보 수(09. 상반기)		보 수(14. 상반기)
	보 수(09. 하반기)		보 수(14. 하반기)
	보 수(10. 상반기)		보 수(15. 상반기)
	보 수(10. 하반기)		보 수(15. 하반기)
	보 수(11. 상반기)		보 수(16. 상반기)

손 상 현 황 표


번호	신(N) 구(P)	손상내용	손상현황						결함 상태	손상 물량	비고
			폭	길이	너비	물량	단위	개소			
1	구	균열	0.1	11.0	-	11.00	m	1	b	11.00	
2	구	균열	0.1	2.0	-	2.00	m	1	b	2.00	
3	구	균열	0.1	5.0	-	5.00	m	2	b	10.00	
4	구	라벨링	-	3.0	2.0	6.00	m²	1	b	6.00	
5	구	라벨링	-	50.0	4.0	200.00	m²	1	b	200.00	
6	구	라벨링	-	13.0	4.0	52.00	m²	1	b	52.00	
7	구	균열	0.2	40.0	-	40.00	m	1	b	40.00	
8	구	균열	0.2	2.0	-	2.00	m	1	b	2.00	
9	구	균열	0.1	1.5	-	1.50	m	1	b	1.50	
10	구	멜리네이트 파손	-	-	-	1.00	EA	1	b	1.00	
11	구	균열	0.1	4.0	-	4.00	m	1	b	4.00	
12	구	균열	0.2	1.2	-	1.20	m	2	b	2.40	
13	구	라벨링	-	5.0	4.0	20.00	m²	1	b	20.00	
14	구	균열	0.2	30.0	-	30.00	m	1	b	30.00	
15	구	균열	0.2	18.0	-	18.00	m	1	b	18.00	
16	구	균열	0.2	5.0	-	5.00	m	2	b	10.00	
17											
18											
주) 손상의 길이 및 너비는 「 m 」 이며, 균열의 폭은 「 mm 」 임

KEY PLAN

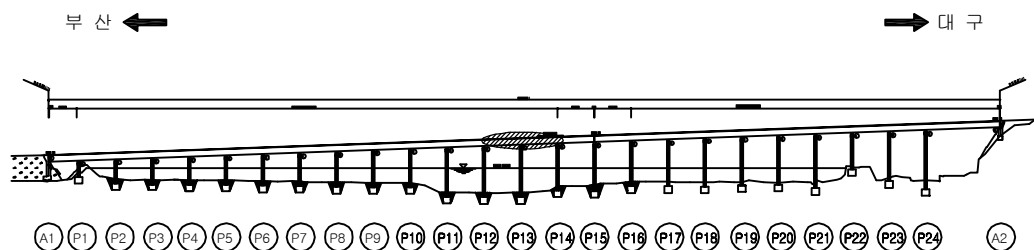

SECTION

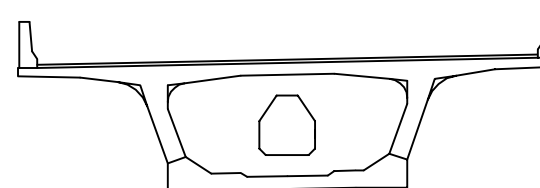


용역명	2016년 상반기 시설물 정기점검 용역
과업기간	2016. 04. 18 ~ 2016. 06. 30
발주처	신대구부산고속도로주식회사
용역사	(주)위드이앤오
도면번호	007


ID : 밀양대교(부산) - 교면포장 S15~S16

← 부 산


대 구 →

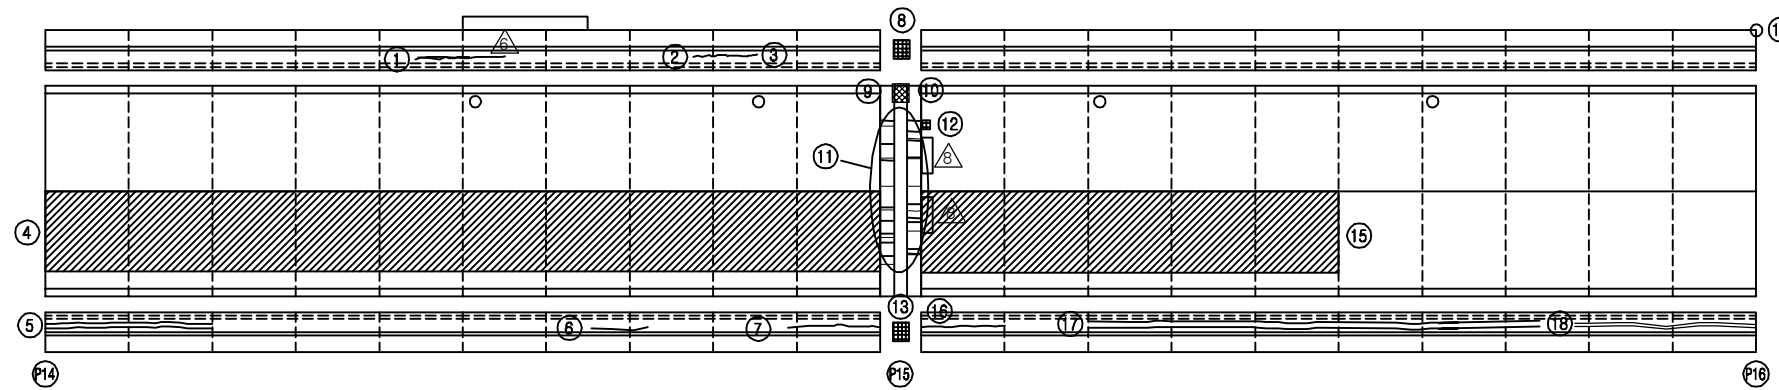

KEY PLAN

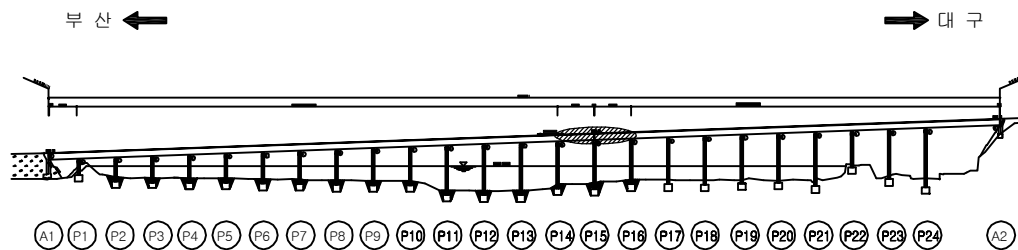

SECTION

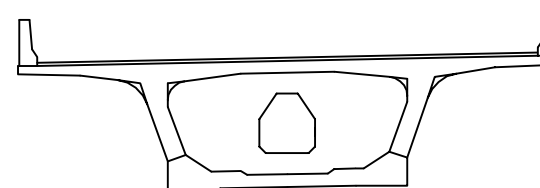

보 수 이 력

기 존 균 열	보 수(11. 하반기)
신 규 균 열	보 수(12. 상반기)
보수부위재균열	보 수(12. 하반기)
보 수(기보수)	보 수(13. 상반기)
보 수(08. 하반기)	보 수(13. 하반기)
보 수(09. 상반기)	보 수(14. 상반기)
보 수(09. 하반기)	보 수(14. 하반기)
보 수(10. 상반기)	보 수(15. 상반기)
보 수(10. 하반기)	보 수(15. 하반기)
보 수(11. 상반기)	보 수(16. 상반기)

손 상 현 황 표

번호	신(N) 구(P)	손상내용	손상현황						결함 상태	손상 물량	비고
			폭	길이	너비	물량	단위	개소			
1	구	균열	0.1	2.0	-	2.00	m	1	b	2.00	
2	구	균열	0.2	2.0	-	2.00	m	1	b	2.00	
3	구	균열	0.2	1.0	-	1.00	m	1	b	1.00	
4	구	라벨링	-	50.0	4.0	200.00	m ²	1	b	200.00	
5	구	균열	0.2	10.0	-	10.00	m	2	b	20.00	
6	구	균열	0.2	5.0	-	5.00	m	1	b	5.00	
7	구	균열	0.1	5.0	-	5.00	m	1	b	5.00	
8	구	차수판 앵커볼트 탈락	-	-	-	1.00	EA	4	b	4.00	
9	구	유간부 토사퇴적	-	1.0	-	1.00	m	1	b	1.00	
10	구	신축이음 본체 녹발생	-	1.5	-	1.50	m	1	b	1.50	
11	구	후타재 재균열	0.1	0.5	-	0.50	m	17	b	8.50	
12	구	아스콘 패임	-	0.5	0.5	0.25	m ²	1	b	0.25	
13	구	차수판 앵커볼트 탈락	-	-	-	1.00	EA	2	b	2.00	
14	구	점검사다리 회전불가	-	-	-	1.00	EA	1	b	1.00	
15	구	라벨링	-	25.0	4.0	100.00	m ²	1	b	100.00	
16	구	균열	0.1	2.0	-	2.00	m	1	b	2.00	
17	구	균열	0.2	27.0	-	27.00	m	2	b	54.00	
18	구	균열	0.2	12.0	-	12.00	m	2	b	24.00	
19											
20											
주) 손상의 길이 및 너비는 「 m 」 이며, 균열의 폭은 「 mm 」 임

용역명 2016년 상반기 시설물 정기점검 용역

과업기간 2016. 04. 18 ~ 2016. 06. 30

발주처  신대구부산고속도로주식회사


용역사 (주)위드이앤오

도면번호 008


ID : 밀양대교(부산) - 교면포장 S17~S18

← 부 산


대 구 →

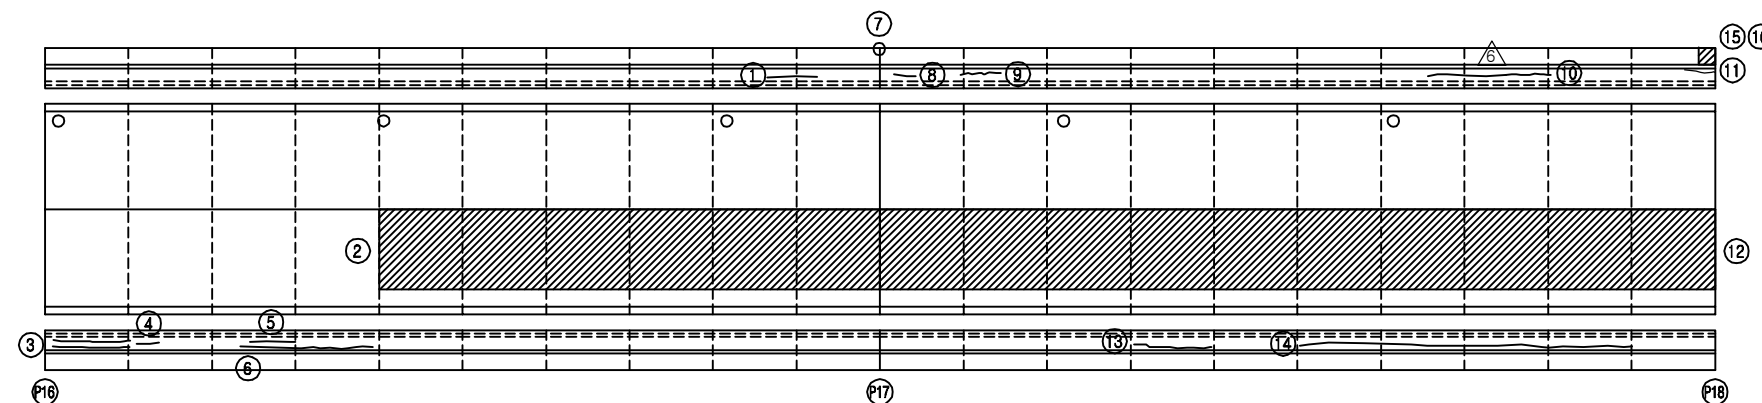

KEY PLAN

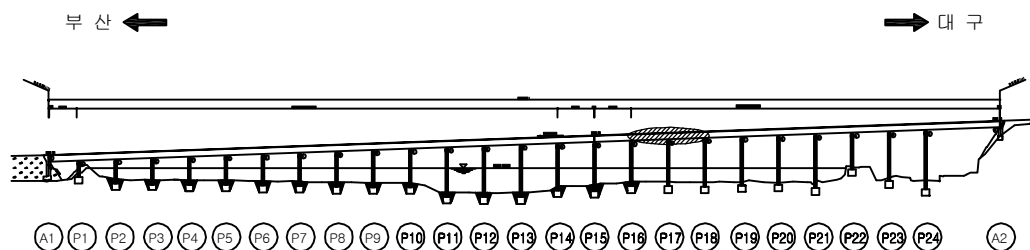

SECTION

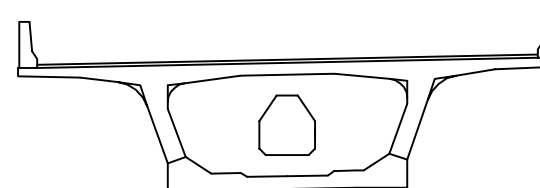

보 수 이 력

기 존 균 열	보 수(11. 하반기)
신 규 균 열	보 수(12. 상반기)
보수부위재균열	보 수(12. 하반기)
보 수(기보수)	보 수(13. 상반기)
보 수(08. 하반기)	보 수(13. 하반기)
보 수(09. 상반기)	보 수(14. 상반기)
보 수(09. 하반기)	보 수(14. 하반기)
보 수(10. 상반기)	보 수(15. 상반기)
보 수(10. 하반기)	보 수(15. 하반기)
보 수(11. 상반기)	보 수(16. 상반기)

손 상 현 황 표

번호	신(N) 구(P)	손상내용	손상현황						결함 상대	손상 물량	비고
			폭	길이	너비	물량	단위	개소			
1	구	균열	0.2	2.0	-	2.00	m	1	b	2.00	
2	구	라벨링	-	30.0	4.0	120.00	m ²	1	b	120.00	
3	구	균열	0.2	5.0	-	5.00	m	2	b	10.00	
4	구	균열	0.2	2.0	-	2.00	m	1	b	2.00	
5	구	균열	0.2	3.0	-	3.00	m	1	b	3.00	
6	구	균열	0.2	8.0	-	8.00	m	1	b	8.00	
7	구	점검사다리 회전불가	-	-	-	1.00	EA	1	b	1.00	
8	구	균열	0.2	0.6	-	0.60	m	1	b	0.60	
9	구	균열	0.2	2.5	-	2.50	m	1	b	2.50	
10	구	균열	0.1	2.0	-	2.00	m	1	b	2.00	
11	구	균열	0.2	1.0	-	1.00	m	1	b	1.00	
12	구	라벨링	-	50.0	4.0	200.00	m ²	1	b	200.00	
13	구	균열	0.1	4.0	-	4.00	m	1	b	4.00	
14	구	균열	0.1	20.0	-	20.00	m	1	b	20.00	
15	구	점검로 출입문 개폐불가	-	-	-	1.00	EA	1	b	1.00	
16	구	점검통로 손잡이 불량	-	-	-	1.00	EA	1	b	1.00	
17											
18											
주) 손상의 길이 및 너비는 「 m 」 이며, 균열의 폭은 「 mm 」 임

용역명 2016년 상반기 시설물 정기점검 용역

과업기간 2016. 04. 18 ~ 2016. 06. 30

발주처  신대구부산고속도로주식회사

용역사 (주)위드이앤오


도면번호 009

ID : 밀양대교(부산) - 교면포장 S19~S20

보 수 이 력			
	기 존 균 열		보 수(11. 하반기)
	신 규 균 열		보 수(12. 상반기)
	보수부위재균열		보 수(12. 하반기)
	보 수(기보수)		보 수(13. 상반기)
	보 수(08. 하반기)		보 수(13. 하반기)
	보 수(09. 상반기)		보 수(14. 상반기)
	보 수(09. 하반기)		보 수(14. 하반기)
	보 수(10. 상반기)		보 수(15. 상반기)
	보 수(10. 하반기)		보 수(15. 하반기)
	보 수(11. 상반기)		보 수(16. 상반기)

← 부 산

대 구 →

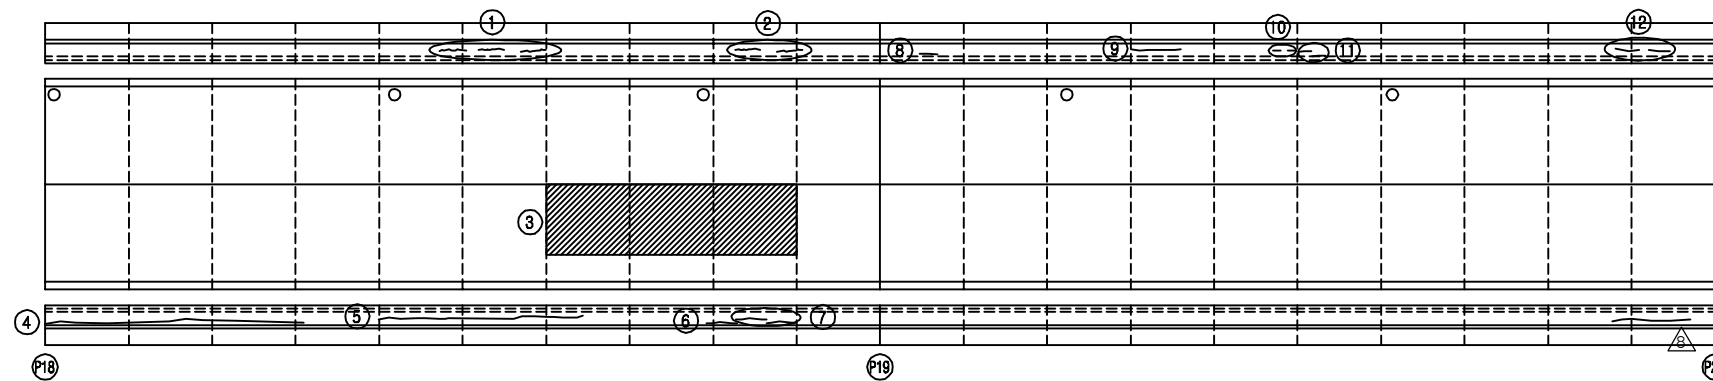


손 상 현 황 표


번호	신(N) 구(P)	손상내용	손상현황						결함 상대	손상 물량	비고
			폭	길이	너비	물량	단위	개소			
1	구	균열	0.1	1.0	-	1.00	m	3	b	3.00	
2	구	균열	0.1	1.0	-	1.00	m	2	b	2.00	
3	구	라벨링	-	20.0	4.0	80.00	m ²	1	b	80.00	
4	구	균열	0.1	16.50	-	16.50	m	1	b	16.50	
5	구	균열	0.2	15.0	-	15.00	m	1	b	15.00	
6	구	균열	0.2	2.0	-	2.00	m	1	b	2.00	
7	구	균열	0.2	2.0	-	2.00	m	2	b	4.00	
8	구	균열	0.1	1.0	-	1.00	m	1	b	1.00	
9	구	균열	0.1	3.0	-	3.00	m	1	b	3.00	
10	구	균열	0.1	0.5	-	0.50	m	2	b	1.00	
11	구	균열	0.1	0.8	-	0.80	m	2	b	1.60	
12	구	균열	0.1	1.5	-	1.50	m	2	b	3.00	
13											
14											
주) 손상의 길이 및 너비는 「 m 」이며, 균열의 폭은 「 mm 」임

KEY PLAN

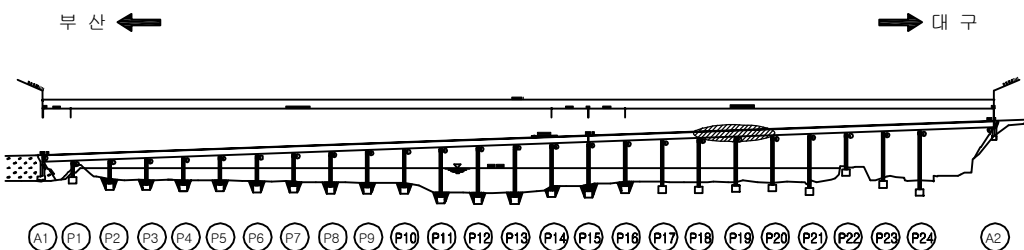

SECTION

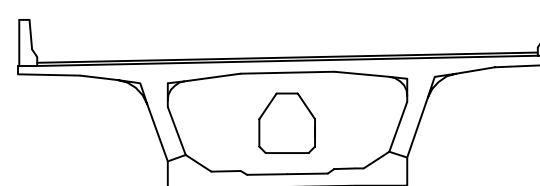


용역명	2016년 상반기 시설물 정기점검 용역
과업기간	2016. 04. 18 ~ 2016. 06. 30
발주처	신대구부산고속도로주식회사
용역사	(주)위드이앤오
도면번호	010


ID : 밀양대교(부산) - 교면포장 S21~S22

← 부 산


대 구 →

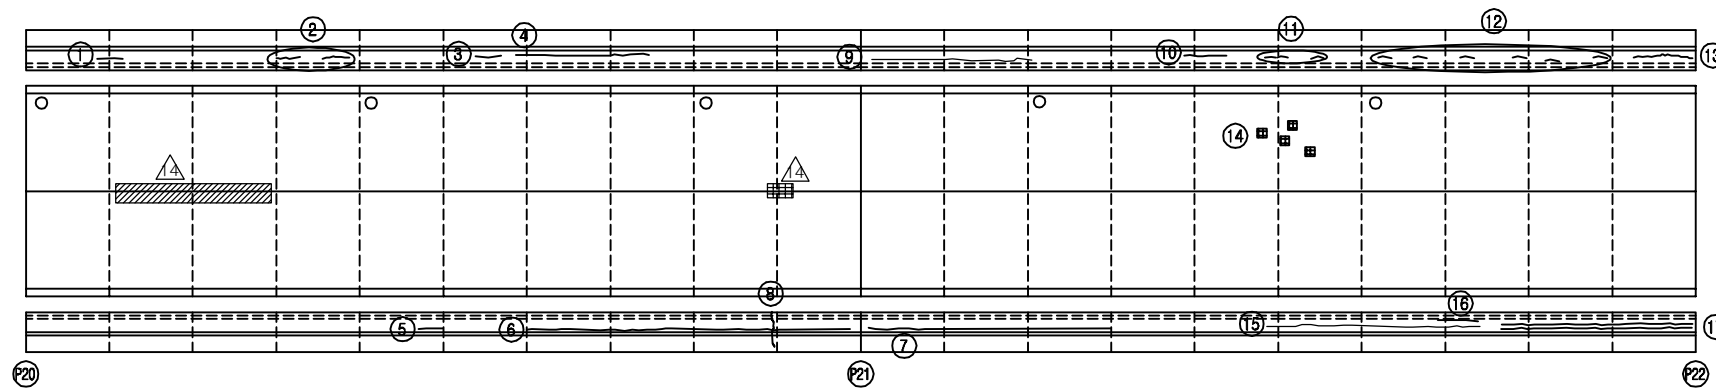

KEY PLAN

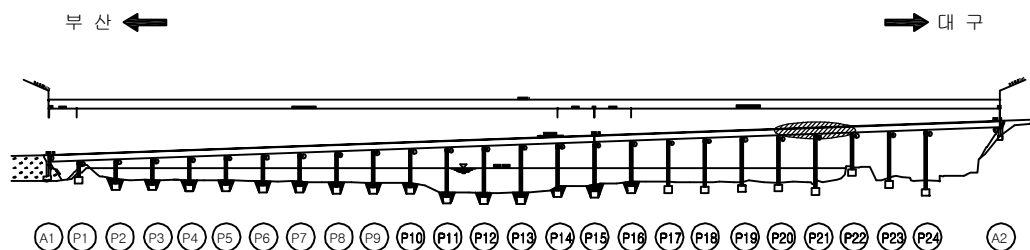

SECTION

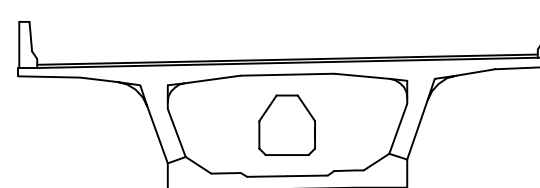

보 수 이 력

기 존 균 열	보 수(11. 하반기)
신 규 균 열	보 수(12. 상반기)
보수부위재균열	보 수(12. 하반기)
보 수(기보수)	보 수(13. 상반기)
보 수(08. 하반기)	보 수(13. 하반기)
보 수(09. 상반기)	보 수(14. 상반기)
보 수(09. 하반기)	보 수(14. 하반기)
보 수(10. 상반기)	보 수(15. 상반기)
보 수(10. 하반기)	보 수(15. 하반기)
보 수(11. 상반기)	보 수(16. 상반기)

손 상 현 황 표

번호	신(N) 구(P)	손상내용	손상현황						결함 상대	손상 물량	비고
			폭	길이	너비	물량	단위	개소			
1	구	균열	0.1	1.0	-	1.00	m	1	b	1.00	
2	구	균열	0.1	1.0	-	1.00	m	2	b	2.00	
3	구	균열	0.1	1.5	-	1.50	m	1	b	1.50	
4	구	균열	0.1	7.0	-	7.00	m	1	b	7.00	
5	구	균열	0.1	1.5	-	1.50	m	1	b	1.50	
6	구	균열	0.2	20.0	-	20.00	m	1	b	20.00	
7	구	균열	0.2	15.0	-	15.00	m	1	b	15.00	
8	구	균열	0.5	1.5	-	1.50	m	1	c	1.50	
9	구	균열	0.1	10.0	-	10.00	m	1	b	10.00	
10	구	균열	0.1	1.2	-	1.20	m	1	b	1.20	
11	구	균열	0.1	0.5	-	0.50	m	3	b	1.50	
12	구	균열	0.1	0.5	-	0.50	m	6	b	3.00	
13	구	균열	0.1	3.0	-	3.00	m	1	b	3.00	
14	구	아스콘 패임	-	0.1	0.1	0.01	m ²	4	b	0.04	
15	구	균열	0.2	12.0	-	12.00	m	1	b	12.00	
16	구	균열	0.2	3.0	-	3.00	m	1	b	3.00	
17	구	균열	0.2	12.0	-	12.00	m	2	b	24.00	
18											
19											
주) 손상의 길이 및 너비는 「 m 」 이며, 균열의 폭은 「 mm 」 임

용역명 2016년 상반기 시설물 정기점검 용역

과업기간 2016. 04. 18 ~ 2016. 06. 30

발주처  신대구부산고속도로주식회사


용역사 (주)위드이앤오

도면번호 011

ID : 밀양대교(부산) - 교면포장 S23~S24

← 부 산

대 구 →

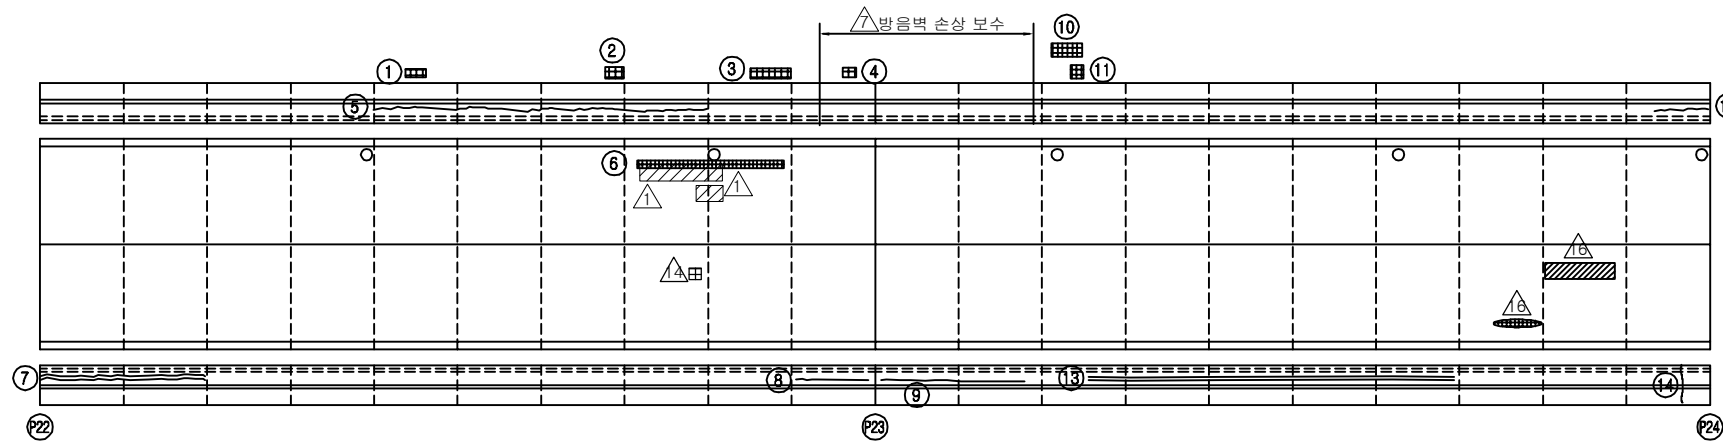


손 상 현 황 표


번호	신(N) 구(P)	손상내용	손상현황						결함 상대	손상 물량	비고
			폭	길이	너비	물량	단위	개소			
1	구	방음판 손상	-	1.0	0.5	0.50	m ²	1	b	0.50	
2	구	방음판 손상	-	2.0	0.5	1.00	m ²	1	b	1.00	
3	구	방음판 손상	-	2.0	0.5	1.00	m ²	1	b	1.00	
4	구	방음판 손상	-	0.5	0.5	0.25	m ²	1	b	0.25	
5	구	균열	0.1	20.0	-	20.00	m	1	b	20.00	
6	구	아스콘 패임	-	8.0	0.1	0.80	m ²	1	b	0.80	
7	구	균열	0.2	10.0	-	10.00	m	2	b	20.00	
8	구	균열	0.2	4.0	-	4.00	m	1	b	4.00	
9	구	균열	0.2	10.0	-	10.00	m	1	b	10.00	
10	구	방음판 손상	-	1.2	0.1	0.12	m ²	1	b	0.12	
11	구	방음판 손상	-	0.5	0.5	0.25	m ²	1	b	0.25	
12	구	균열	0.1	2.0	-	2.00	m	1	b	2.00	
13	구	균열	0.2	22.0	-	22.00	m	2	b	44.00	
14	구	균열	0.2	1.5	-	1.50	m	1	b	1.50	
15											
16											
주) 손상의 길이 및 너비는 「 m 」 이며, 균열의 폭은 「 mm 」 임

KEY PLAN

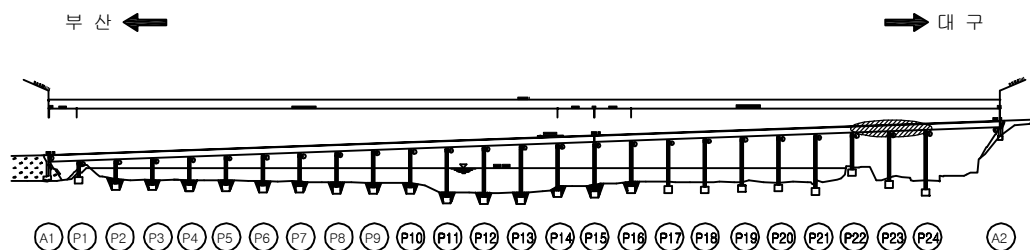

SECTION

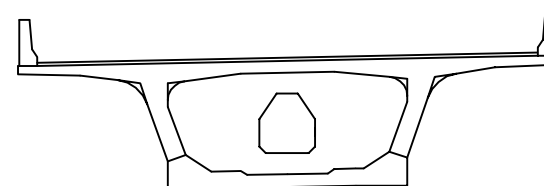


용역명	2016년 상반기 시설물 정기점검 용역
과업기간	2016. 04. 18 ~ 2016. 06. 30
발주처	신대구부산고속도로주식회사
용역사	(주)위드이앤오
도면번호	012

ID : 밀양대교(부산) - 교면포장 S25

← 부 산

대 구 →

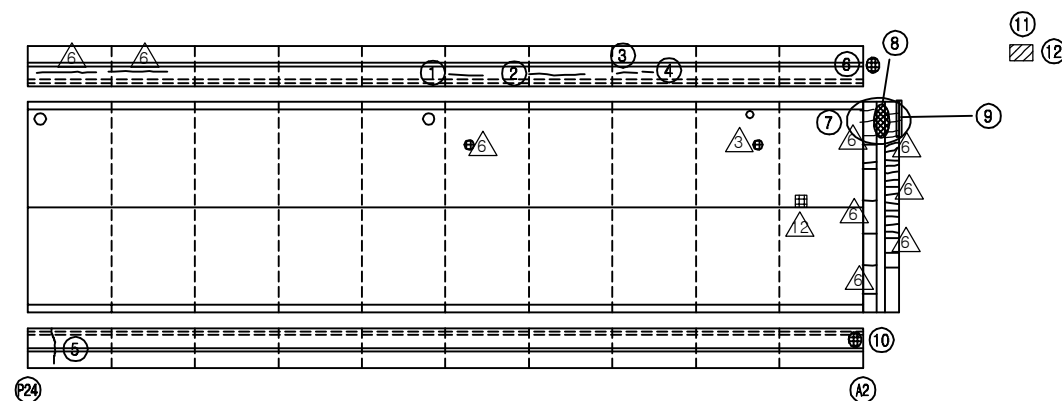


보 수 이 력			
	기 존 균 열		보 수(11. 하반기)
	신 규 균 열		보 수(12. 상반기)
	보수부위재균열		보 수(12. 하반기)
	보 수(기보수)		보 수(13. 상반기)
	보 수(08. 하반기)		보 수(13. 하반기)
	보 수(09. 상반기)		보 수(14. 상반기)
	보 수(09. 하반기)		보 수(14. 하반기)
	보 수(10. 상반기)		보 수(15. 상반기)
	보 수(10. 하반기)		보 수(15. 하반기)
	보 수(11. 상반기)		보 수(16. 상반기)

손 상 현 황 표


번호	신(N) 구(P)	손상내용	손상현황						결함 상태	손상 물량	비고
			폭	길이	너비	물량	단위	개소			
1	구	균열	0.1	1.0	-	1.00	m	2	b	2.00	
2	구	균열	0.1	2.0	-	2.00	m	1	b	2.00	
3	구	균열	0.1	1.5	-	1.50	m	1	b	1.50	
4	구	균열	0.1	0.8	-	0.80	m	1	b	0.80	
5	구	균열	0.3	1.5	-	1.50	m	1	c	1.50	
6	구	차수판 앵커 볼트 체결 불량	-	-	-	1.00	EA	2	b	2.00	
7	구	후타재 재균열	0.2	0.6	-	0.60	m	7	b	4.20	
8	구	유간부 토사퇴적	-	2.0	-	2.00	m	1	b	2.00	
9	구	포장/후타재 접속부 이격	-	2.0	-	2.00	m	1	b	2.00	
10	구	차수판 너트 탈락	-	-	-	1.00	EA	2	b	2.00	
11	구	방호벽 단차	-	-	-	1.00	EA	1	b	1.00	H=20mm
12	구	실란트 손상	-	-	-	1.00	EA	1	b	1.00	H=11mm
13											
14											
주) 손상의 길이 및 너비는 「 m 」이며, 균열의 폭은 「 mm 」임

KEY PLAN

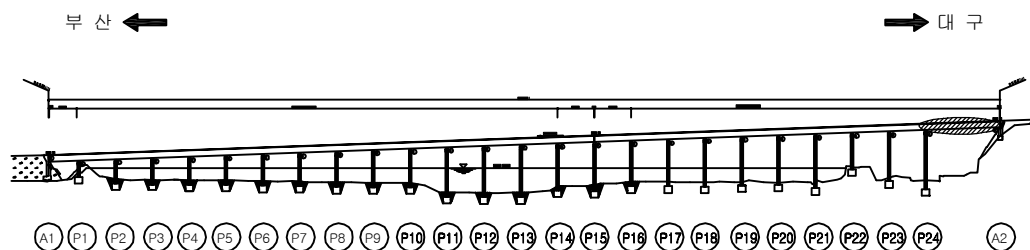

SECTION

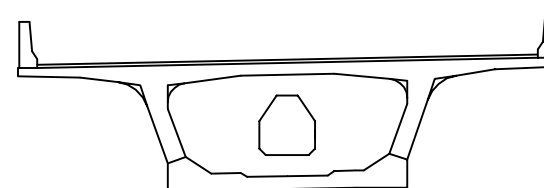


용역명	2016년 상반기 시설물 정기점검 용역
과업기간	2016. 04. 18 ~ 2016. 06. 30
발주처	신대구부산고속도로주식회사
용역사	(주)위드이앤오
도면번호	013

ID : 밀양대교(부산) - 주형외부-1

보 수 이 력			
	기 존 균 열		보 수(11. 하반기)
	신 규 균 열		보 수(12. 상반기)
	보수부위재균열		보 수(12. 하반기)
	보 수(기보수)		보 수(13. 상반기)
	보 수(08. 하반기)		보 수(13. 하반기)
	보 수(09. 상반기)		보 수(14. 상반기)
	보 수(09. 하반기)		보 수(14. 하반기)
	보 수(10. 상반기)		보 수(15. 상반기)
	보 수(10. 하반기)		보 수(15. 하반기)
	보 수(11. 상반기)		보 수(16. 상반기)

← 부 산

대 구 →

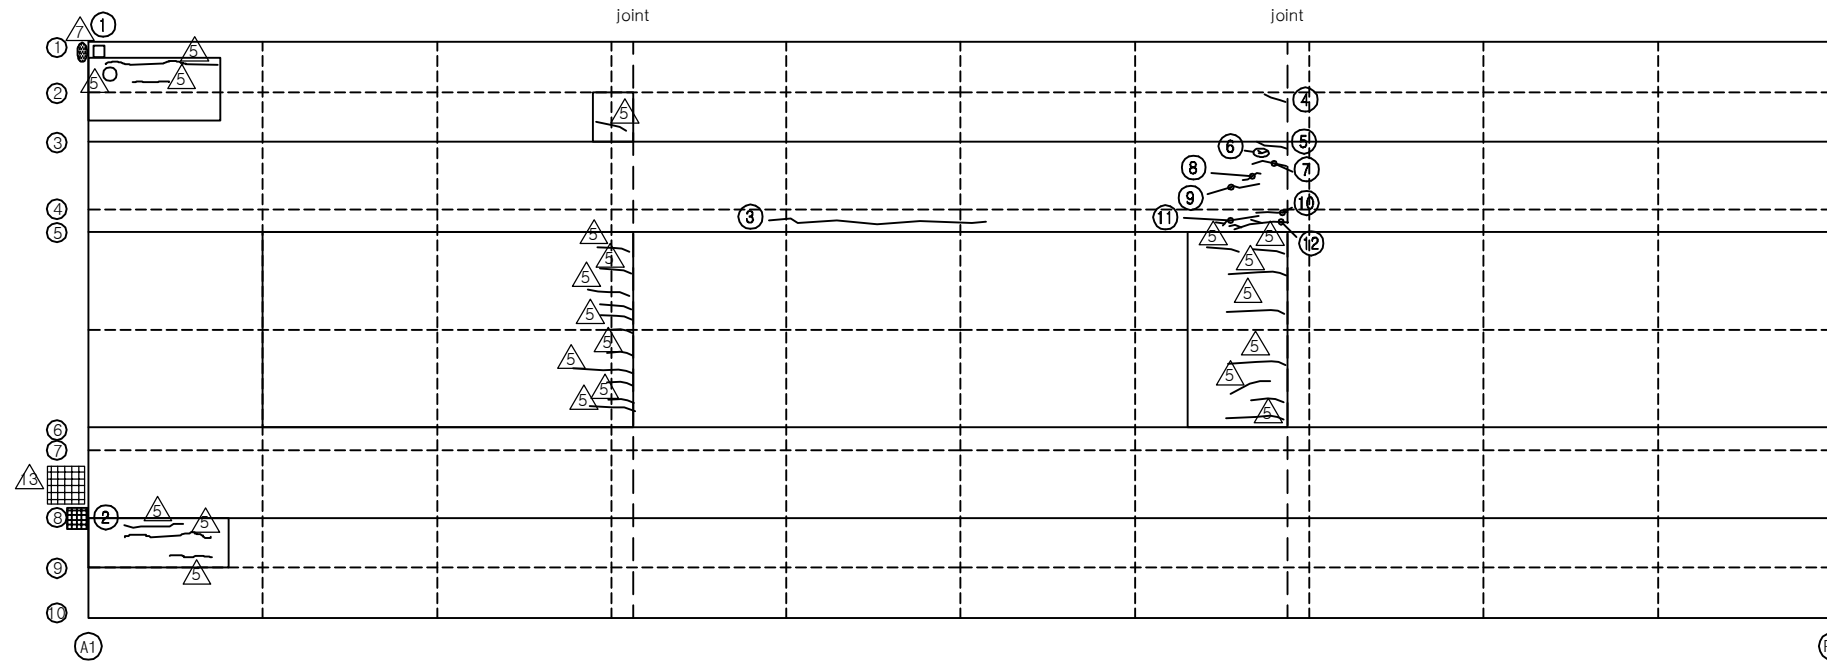


손 상 현 황 표


번호	신(N) 구(P)	손상내용	손상현황						결함 상태	손상 물량	비고
			폭	길이	너비	물량	단위	개소			
1	구	후타재 유도배수관 길이부족	-	-	-	1.00	EA	1	c	1.00	
2	구	신축이음하부 볼트 탈락	-	-	-	1.00	EA	2	c	2.00	
3	구	균열	0.1	5.3	-	5.30	m	1	b	5.30	
4	구	균열	0.1	0.5	-	0.50	m	1	b	0.50	
5	구	균열	0.1	0.7	-	0.70	m	1	b	0.70	
6	구	균열	0.1	0.4	-	0.40	m	1	b	0.40	
7	구	균열	0.1	0.8	-	0.80	m	1	b	0.80	
8	구	균열	0.1	0.5	-	0.50	m	1	b	0.50	
9	구	균열	0.1	0.8	-	0.80	m	1	b	0.80	
10	구	균열	0.1	0.7	-	0.70	m	1	b	0.70	
11	구	균열	0.1	1.0	-	1.00	m	1	b	1.00	
12	구	균열	0.1	1.5	-	1.50	m	1	b	1.50	
13											
14											
주) 손상의 길이 및 너비는 「 m 」 이며, 균열의 폭은 「 mm 」 임

KEY PLAN


















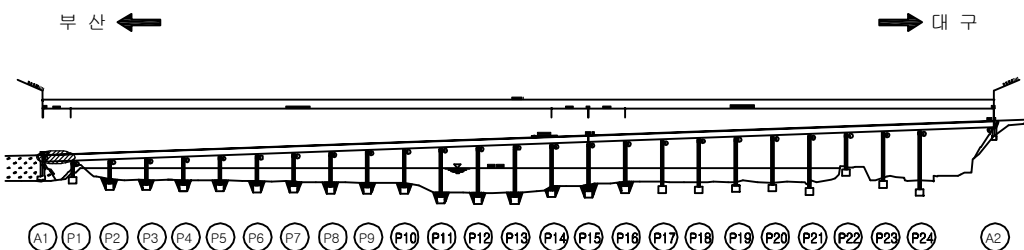


SECTION

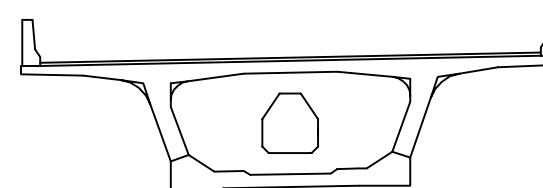


용역명	2016년 상반기 시설물 정기점검 용역
과업기간	2016. 04. 18 ~ 2016. 06. 30
발주처	신대구부산고속도로주식회사
용역사	(주)위드이앤오
도면번호	014

ID : 밀양대교(부산) - 주형외부-2

                  보 수 이 력			
	기 존 규 격		보 수(11. 하반기)
	신 규 규 격		보 수(12. 상반기)
	보수부위재규격		보 수(12. 하반기)
	보 수(기보수)		보 수(13. 상반기)
	보 수(08. 하반기)		보 수(13. 하반기)
	보 수(09. 상반기)		보 수(14. 상반기)
	보 수(09. 하반기)		보 수(14. 하반기)
	보 수(10. 상반기)		보 수(15. 상반기)
	보 수(10. 하반기)		보 수(15. 하반기)
	보 수(11. 상반기)		보 수(16. 상반기)

← 부 산

대 구 →

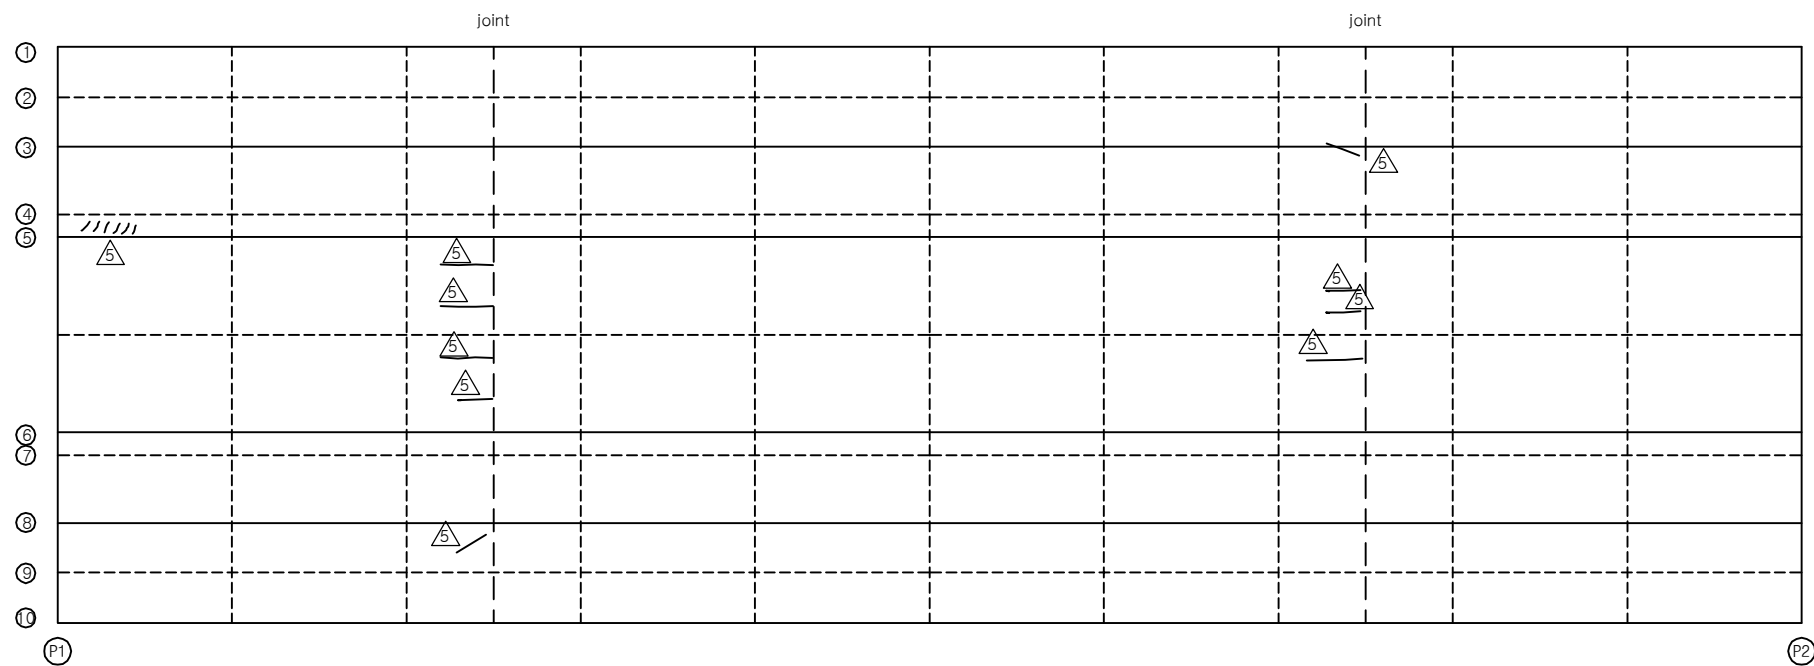


손 상 현 황 표


번호	신(N) 구(P)	손상내용	손상현황						결함 상대	손상 물량	비고
			폭	길이	너비	물량	단위	개소			
1											
2											
주) 손상의 길이 및 너비는 「 m 」 이며, 균열의 폭은 「 mm 」 임

KEY PLAN

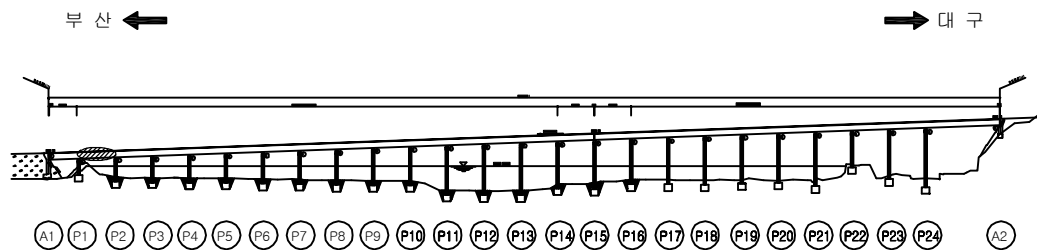

SECTION

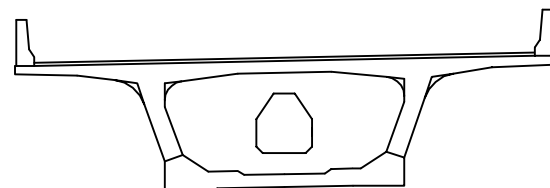


용역명	2016년 상반기 시설물 정기점검 용역
과업기간	2016. 04. 18 ~ 2016. 06. 30
발주처	 신대구부산고속도로주식회사
용역사	(주)위드이앤오
도면번호	015


ID : 밀양대교(부산) - 주형외부-3

← 부 산


대 구 →

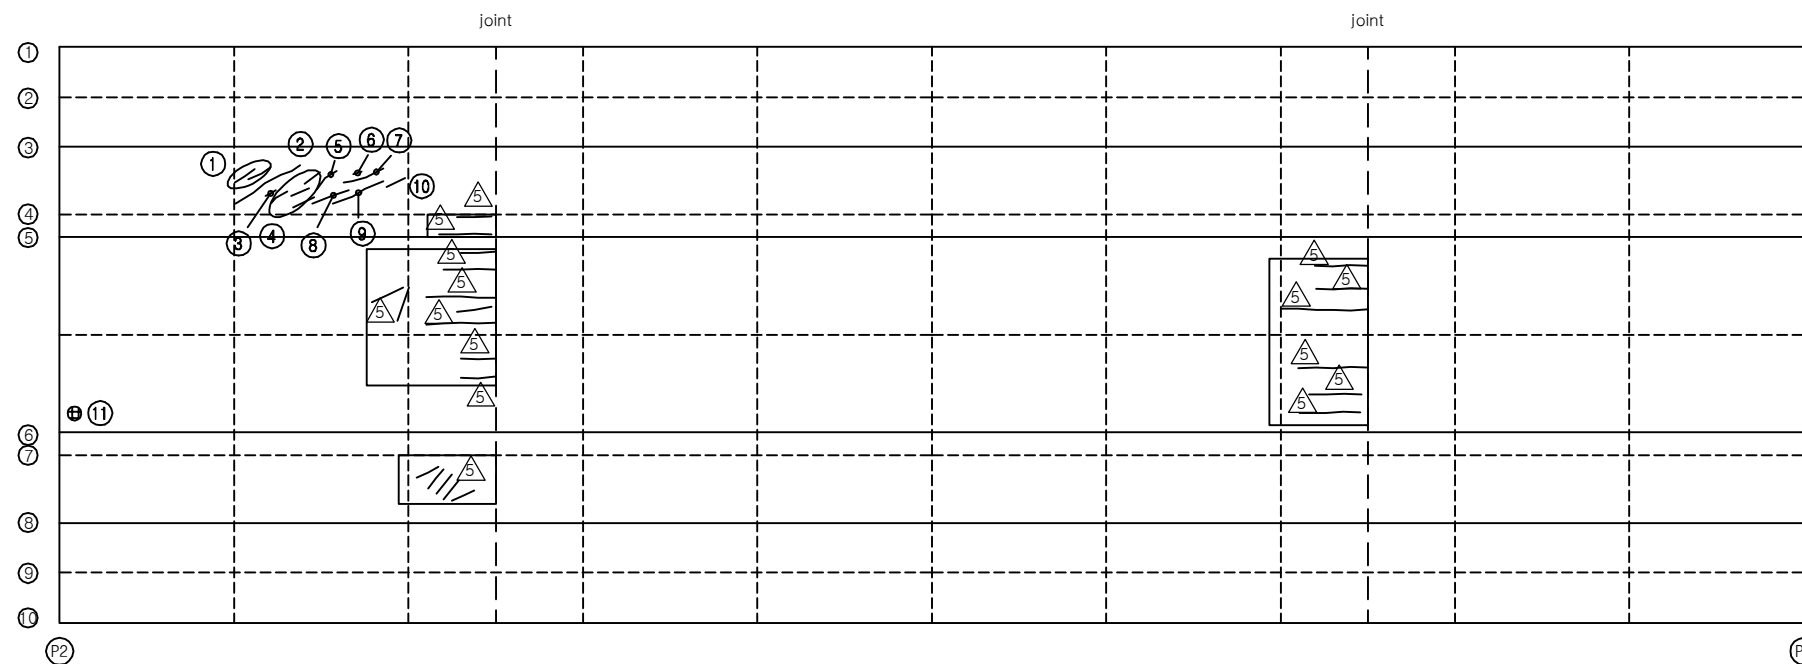

KEY PLAN

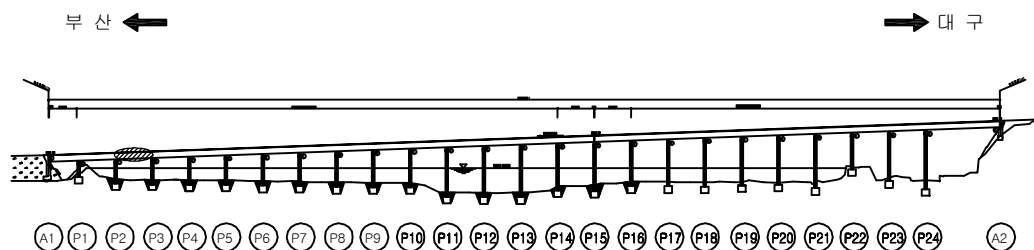

SECTION

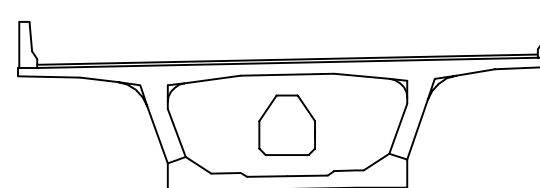

보 수 이 력

	기 존 균 열		신 규 균 열		보 수(기보수)
	보 수(11. 하반기)		보 수(12. 상반기)		보 수(12. 하반기)
	보 수(13. 상반기)		보 수(14. 하반기)		보 수(15. 상반기)
	보 수(16. 하반기)		보 수(17. 상반기)		보 수(18. 하반기)
	보 수(19. 상반기)		보 수(20. 하반기)		보 수(21. 상반기)
	보 수(22. 하반기)		보 수(23. 상반기)		보 수(24. 하반기)
	보 수(25. 상반기)		보 수(26. 하반기)		보 수(27. 상반기)
	보 수(28. 하반기)		보 수(29. 상반기)		보 수(30. 하반기)
	보 수(31. 상반기)		보 수(32. 하반기)		보 수(33. 상반기)
	보 수(34. 하반기)		보 수(35. 상반기)		보 수(36. 하반기)
	보 수(37. 상반기)		보 수(38. 하반기)		보 수(39. 상반기)
	보 수(40. 하반기)		보 수(41. 상반기)		보 수(42. 하반기)

손 상 현 황 표

번호	신(N) 구(P)	손상내용	손상현황						결함 상대	손상 물량	비고
			폭	길이	너비	물량	단위	개소			
1	구	균열	0.1	0.6	-	0.60	m	2	b	1.20	
2	구	균열	0.1	1.8	-	1.80	m	1	b	1.80	
3	구	균열	0.1	0.3	-	0.30	m	1	b	0.30	
4	구	균열	0.1	0.5	-	0.50	m	4	b	2.00	
5	구	균열	0.1	0.6	-	0.60	m	1	b	0.60	
6	구	균열	0.1	0.2	-	0.20	m	1	b	0.20	
7	구	균열	0.1	1.0	-	1.00	m	1	b	1.00	
8	구	균열	0.1	0.9	-	0.90	m	1	b	0.90	
9	구	균열	0.1	1.3	-	1.30	m	1	b	1.30	
10	구	균열	0.1	0.5	-	0.50	m	1	b	0.50	
11	구	보수 불량	-	0.2	0.2	0.04	m²	1	b	0.04	
12											
13											
주) 손상의 길이 및 너비는 「 m 」 이며, 균열의 폭은 「 mm 」 임

용역명 2016년 상반기 시설물 정기점검 용역

과업기간 2016. 04. 18 ~ 2016. 06. 30

발주처 신대구부산고속도로주식회사


용역사 (주)위드이앤오

도면번호 016


ID : 밀양대교(부산) - 주형외부-4

부 산


대 구 →

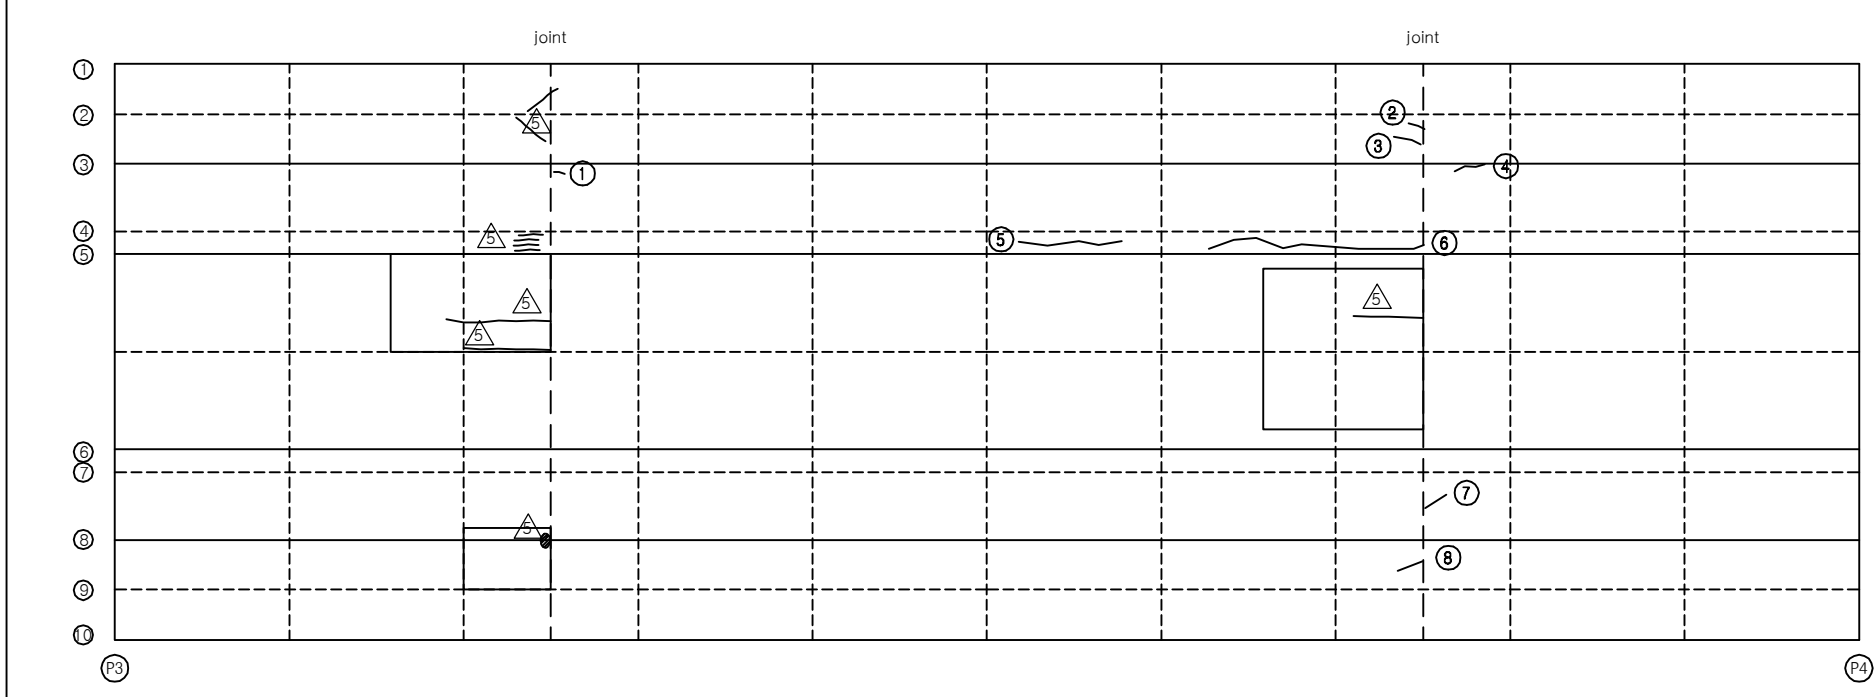

KEY PLAN

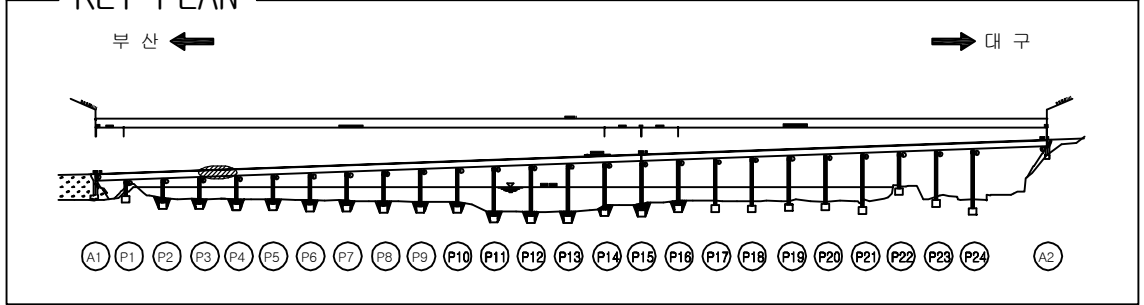

SECTION _____

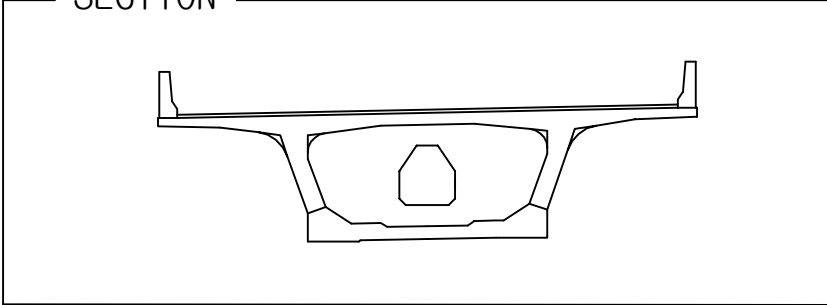

손상 현황 표

번호	신(N) 구(P)	손상내용	손상현황						결함 상태	손상 물량	비고
			폭	길이	너비	물량	단위	개소			
1	구	균열	0.1	0.2	-	0.20	m	1	b		
2	구	균열	0.1	0.4	-	0.40	m	1	b		
3	구	균열	0.1	0.6	-	0.60	m	1	b		
4	구	균열	0.1	0.7	-	0.70	m	1	b		
5	구	균열	0.1	2.5	-	2.50	m	1	b		
6	구	균열	0.1	6.0	-	6.00	m	1	b		
7	구	균열	0.1	0.6	-	0.60	m	1	b		
8	구	균열	0.1	0.6	-	0.60	m	1	b		
9											
10											
주) 손상의 길이 및 너비는 「 m 」이며, 균열의 폭은 「 mm 」임


용역명	2016년 상반기 시설물 정기점검 용역
과업기간	2016. 04. 18 ~ 2016. 06. 30
발주처	 신대구부산고속도로주식회사
용역사	(주)위드이앤오
도면번호	017

ID : 밀양대교(부산) - 주형외부-5

보 수 이 력			
	기 존 균 열		보 수(11. 하반기)
	신 규 균 열		보 수(12. 상반기)
	보수부위재균열		보 수(12. 하반기)
	보 수(기보수)		보 수(13. 상반기)
	보 수(08. 하반기)		보 수(13. 하반기)
	보 수(09. 상반기)		보 수(14. 상반기)
	보 수(09. 하반기)		보 수(14. 하반기)
	보 수(10. 상반기)		보 수(15. 상반기)
	보 수(10. 하반기)		보 수(15. 하반기)
	보 수(11. 상반기)		보 수(16. 상반기)

← 부 산

대 구 →

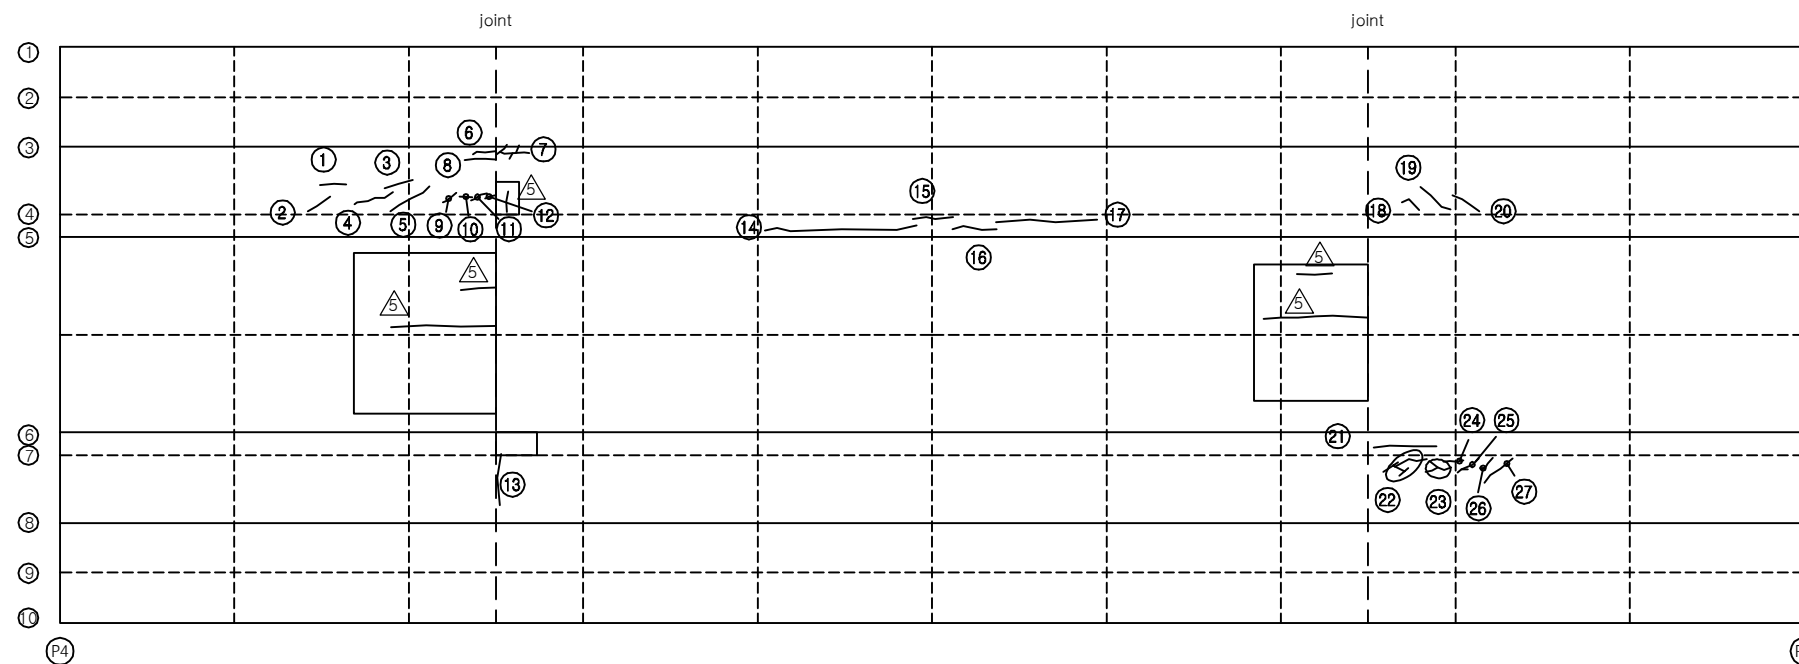


손 상 현 황 표


번호	신(N) 구(P)	손상내용	손상현황						결함 상태	손상 물량	비고
			폭	길이	너비	물량	단위	개소			
1	구	균열	0.1	0.6	-	0.60	m	1	b	0.60	
2	구	균열	0.1	0.6	-	0.60	m	1	b	0.60	
3	구	균열	0.1	0.6	-	0.60	m	1	b	0.60	
4	구	균열	0.1	1.0	-	1.00	m	1	b	1.00	
5	구	균열	0.1	1.2	-	1.20	m	1	b	1.20	
6	구	균열	0.1	0.5	-	0.50	m	1	b	0.50	
7	구	균열	0.1	1.2	-	1.20	m	1	b	1.20	
8	구	균열	0.1	0.7	-	0.70	m	1	b	0.70	
9	구	균열	0.1	0.4	-	0.40	m	1	b	0.40	
10	구	균열	0.1	0.3	-	0.30	m	1	b	0.30	
11	구	균열	0.1	0.4	-	0.40	m	1	b	0.40	
12	구	균열	0.1	0.2	-	0.20	m	1	b	0.20	
13	구	보수부 재균열	0.2	1.2	-	1.20	m	1	c	1.20	
14	구	균열	0.1	4.0	-	4.00	m	1	b	4.00	
15	구	균열	0.1	1.0	-	1.00	m	1	b	1.00	
16	구	균열	0.1	1.0	-	1.00	m	1	b	1.00	
17	구	균열	0.1	3.0	-	3.00	m	1	b	3.00	
18	구	균열	0.1	0.5	-	0.50	m	1	b	0.50	
19	구	균열	0.1	0.8	-	0.80	m	1	b	0.80	
20	구	균열	0.1	0.7	-	0.70	m	1	b	0.70	
21	구	균열	0.2	1.5	-	1.50	m	1	c	1.50	
22	구	균열	0.1	1.8	-	1.80	m	1	b	1.80	
23	구	균열	0.1	1.2	-	1.20	m	1	b	1.20	
24	구	균열	0.1	0.5	-	0.50	m	1	b	0.50	
25	구	균열	0.1	0.8	-	0.80	m	1	b	0.80	
26	구	균열	0.1	0.5	-	0.50	m	1	b	0.50	
27	구	균열	0.1	0.9	-	0.90	m	1	b	0.90	
28											
29											
주) 손상의 길이 및 너비는 「 m 」이며, 균열의 폭은 「 mm 」임

KEY PLAN

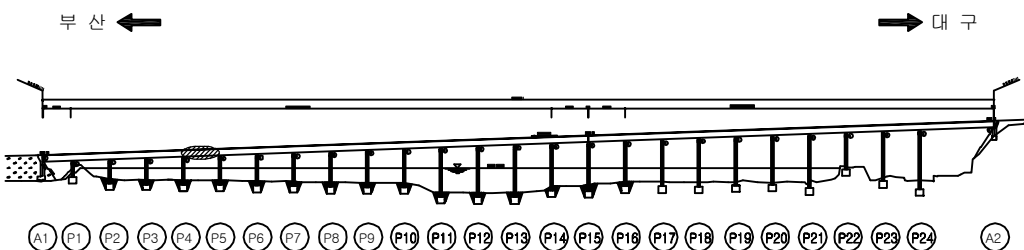

SECTION

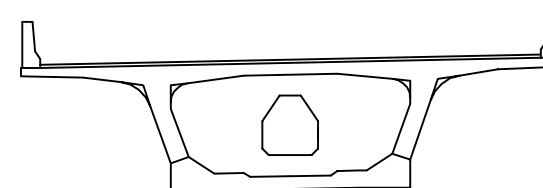


용역명	2016년 상반기 시설물 정기점검 용역
과업기간	2016. 04. 18 ~ 2016. 06. 30
발주처	신대구부산고속도로주식회사
용역사	(주)위드이앤오
도면번호	018

ID : 밀양대교(부산) - 주형외부-6

← 부 산

대 구 →

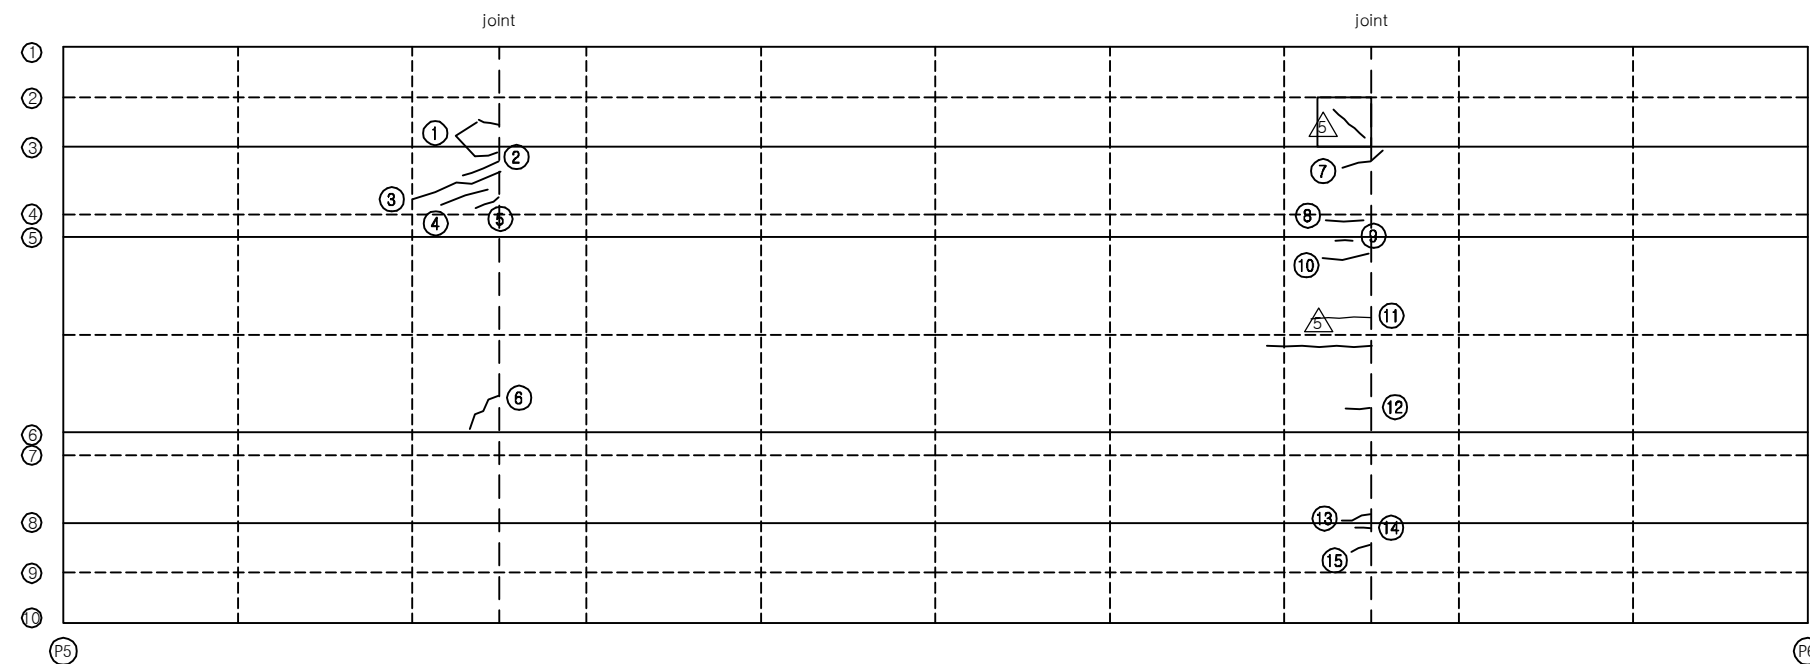


보 수 이 력			
	기 존 균 열		보 수(11. 하반기)
	신 규 균 열		보 수(12. 상반기)
	보수부위재균열		보 수(12. 하반기)
	보 수(기보수)		보 수(13. 상반기)
	보 수(08. 하반기)		보 수(13. 하반기)
	보 수(09. 상반기)		보 수(14. 상반기)
	보 수(09. 하반기)		보 수(14. 하반기)
	보 수(10. 상반기)		보 수(15. 상반기)
	보 수(10. 하반기)		보 수(15. 하반기)
	보 수(11. 상반기)		보 수(16. 상반기)

손 상 현 황 표


번호	신(N) 구(P)	손상내용	손상현황						결함 상태	손상 물량	비고
			폭	길이	너비	물량	단위	개소			
1	구	균열	0.1	0.5	-	0.50	m	2	b	1.00	
2	구	균열	0.1	0.9	-	0.90	m	1	b	0.90	
3	구	균열	0.1	2.2	-	2.20	m	1	b	2.20	
4	구	균열	0.1	1.2	-	1.20	m	1	b	1.20	
5	구	균열	0.1	0.6	-	0.60	m	1	b	0.60	
6	구	균열	0.1	1.1	-	1.10	m	1	b	1.10	
7	구	균열	0.1	1.1	-	1.10	m	1	b	1.10	
8	구	균열	0.1	0.9	-	0.90	m	1	b	0.90	
9	구	균열	0.1	1.1	-	1.10	m	1	b	1.10	
10	구	균열	0.1	1.1	-	1.10	m	1	b	1.10	
11	구	균열	0.2	2.5	-	2.50	m	1	c	2.50	
12	구	균열	0.1	0.6	-	0.60	m	1	b	0.60	
13	구	균열	0.1	0.7	-	0.70	m	1	b	0.70	
14	구	균열	0.1	0.3	-	0.30	m	1	b	0.30	
15	구	균열	0.1	0.4	-	0.40	m	1	b	0.40	
16											
17											
주) 손상의 길이 및 너비는 「 m 」이며, 균열의 폭은 「 mm 」임

KEY PLAN

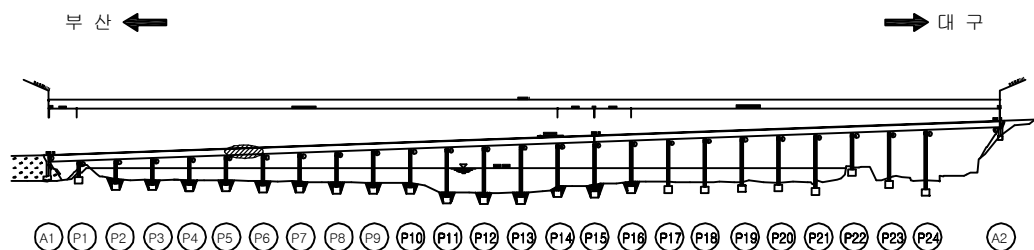

SECTION

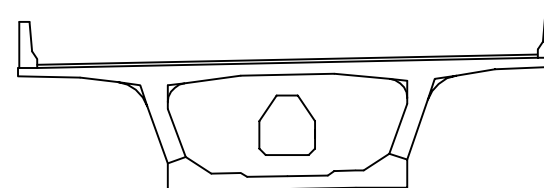


용역명	2016년 상반기 시설물 정기점검 용역
과업기간	2016. 04. 18 ~ 2016. 06. 30
발주처	신대구부산고속도로주식회사
용역사	(주)위드이앤오
도면번호	019


ID : 밀양대교(부산) - 주형외부-7

← 부 산


대 구 →

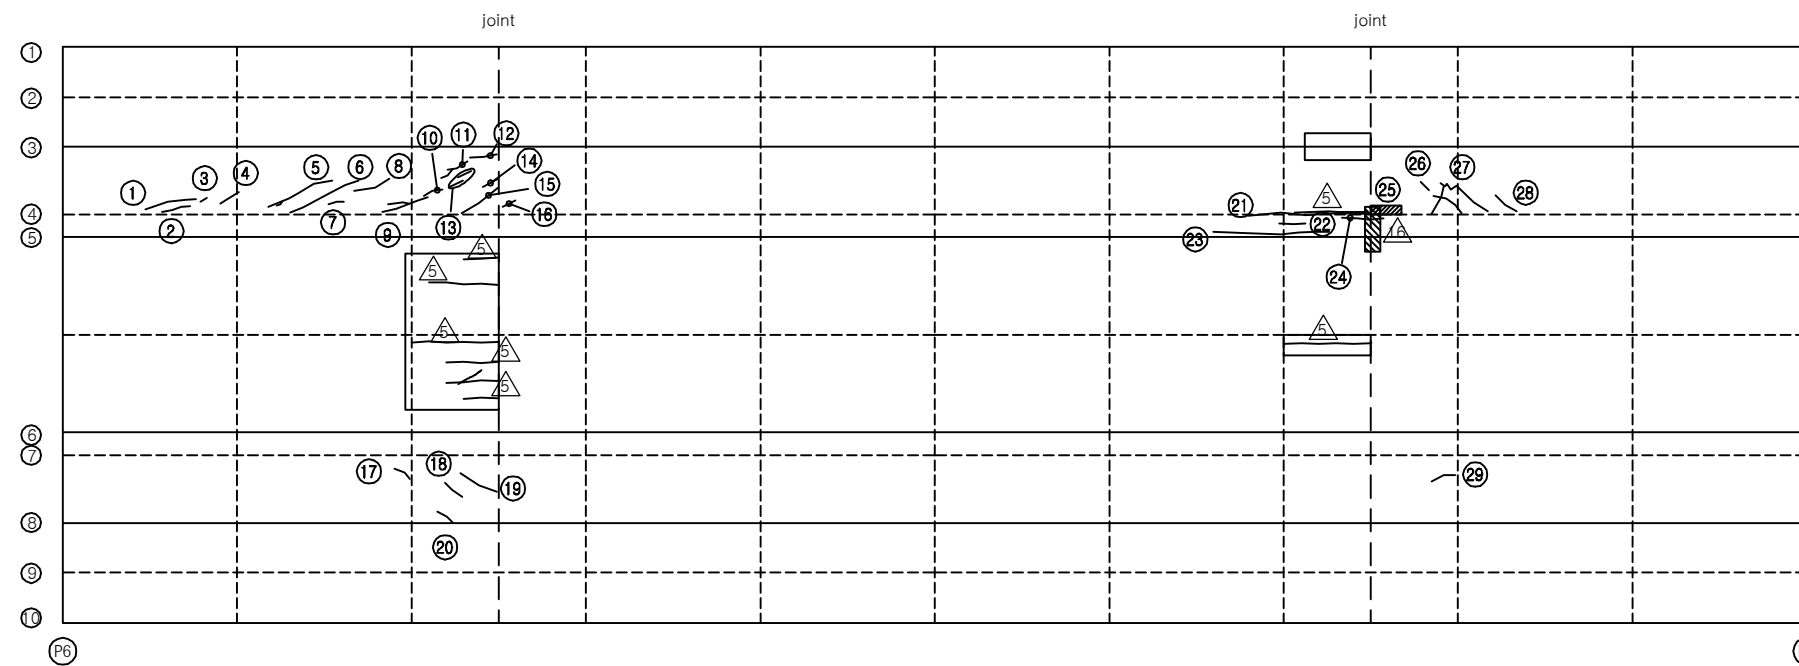

KEY PLAN

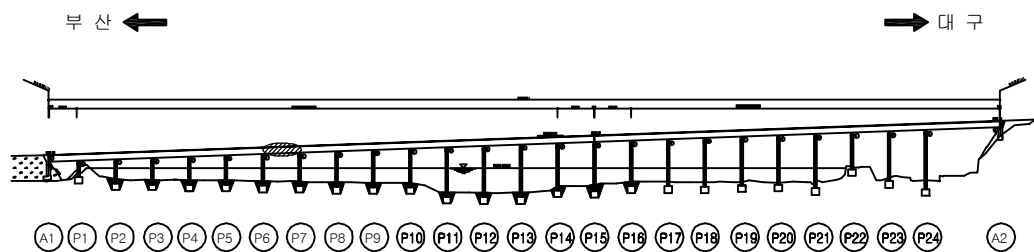

SECTION

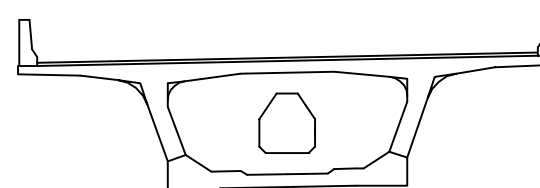

보 수 이 력

기 존 균 열	보 수(11. 하반기)
신 규 균 열	보 수(12. 상반기)
보수부위재균열	보 수(12. 하반기)
보 수(기보수)	보 수(13. 상반기)
보 수(08. 하반기)	보 수(13. 하반기)
보 수(09. 상반기)	보 수(14. 상반기)
보 수(09. 하반기)	보 수(14. 하반기)
보 수(10. 상반기)	보 수(15. 상반기)
보 수(10. 하반기)	보 수(15. 하반기)
보 수(11. 상반기)	보 수(16. 상반기)

손 상 현 황 표

번호	신(N) 구(P)	손상내용	손상현황						결함 상태	손상 물량	비고
			폭	길이	너비	물량	단위	개소			
1	구	균열	0.1	1.2	-	1.20	m	1	b	1.20	
2	구	균열	0.1	0.7	-	0.70	m	1	b	0.70	
3	구	균열	0.1	0.3	-	0.30	m	1	b	0.30	
4	구	균열	0.1	0.5	-	0.50	m	1	b	0.50	
5	구	균열	0.1	1.6	-	1.60	m	1	b	1.60	
6	구	균열	0.1	1.8	-	1.80	m	1	b	1.80	
7	구	균열	0.1	0.3	-	0.30	m	1	b	0.30	
8	구	균열	0.1	0.6	-	0.60	m	1	b	0.60	
9	구	균열	0.1	1.2	-	1.20	m	1	b	1.20	
10	구	균열	0.1	0.5	-	0.50	m	1	b	0.50	
11	구	균열	0.1	0.6	-	0.60	m	1	b	0.60	
12	구	균열	0.1	0.6	-	0.60	m	1	b	0.60	
13	구	균열	0.1	0.3	-	0.30	m	2	b	0.60	
14	구	균열	0.1	0.4	-	0.40	m	1	b	0.40	
15	구	균열	0.1	1.0	-	1.00	m	1	b	1.00	
16	구	균열	0.1	0.3	-	0.30	m	1	b	0.30	
17	구	균열	0.1	0.4	-	0.40	m	1	b	0.40	
18	구	균열	0.1	0.5	-	0.50	m	1	b	0.50	
19	구	균열	0.1	1.0	-	1.00	m	1	b	1.00	
20	구	균열	0.1	0.4	-	0.40	m	1	b	0.40	
21	구	균열(시공이음)	0.2	3.0	-	3.00	m	1	c	3.00	
22	구	균열	0.1	0.6	-	0.60	m	1	b	0.60	
23	구	균열	0.1	3.0	-	3.00	m	1	b	3.00	
24	구	보수부 재균열	0.2	1.0	-	1.00	m	1	c	1.00	
25	구	파손	-	0.5	0.1	0.05	m ²	1	b	0.05	
26	구	균열	0.1	0.3	-	0.30	m	1	b	0.30	
27	구	균열	0.1	2.5	-	2.50	m	1	b	2.50	
28	구	균열	0.1	0.6	-	0.60	m	1	b	0.60	
29	구	균열	0.1	0.6	-	0.60	m	1	b	0.60	
30											
31											
주) 손상의 길이 및 너비는 「 m 」이며, 균열의 폭은 「 mm 」임

용역명 2016년 상반기 시설물 정기점검 용역

과업기간 2016. 04. 18 ~ 2016. 06. 30

발주처  신대구부산고속도로주식회사

용역사 (주)위드이앤오


도면번호 020

ID : 밀양대교(부산) - 주형외부-8

보 수 이 력			
	기 존 균 열		보 수(11. 하반기)
	신 규 균 열		보 수(12. 상반기)
	보수부위재균열		보 수(12. 하반기)
	보 수(기보수)		보 수(13. 상반기)
	보 수(08. 하반기)		보 수(13. 하반기)
	보 수(09. 상반기)		보 수(14. 상반기)
	보 수(09. 하반기)		보 수(14. 하반기)
	보 수(10. 상반기)		보 수(15. 상반기)
	보 수(10. 하반기)		보 수(15. 하반기)
	보 수(11. 상반기)		보 수(16. 상반기)

← 부 산

대 구 →

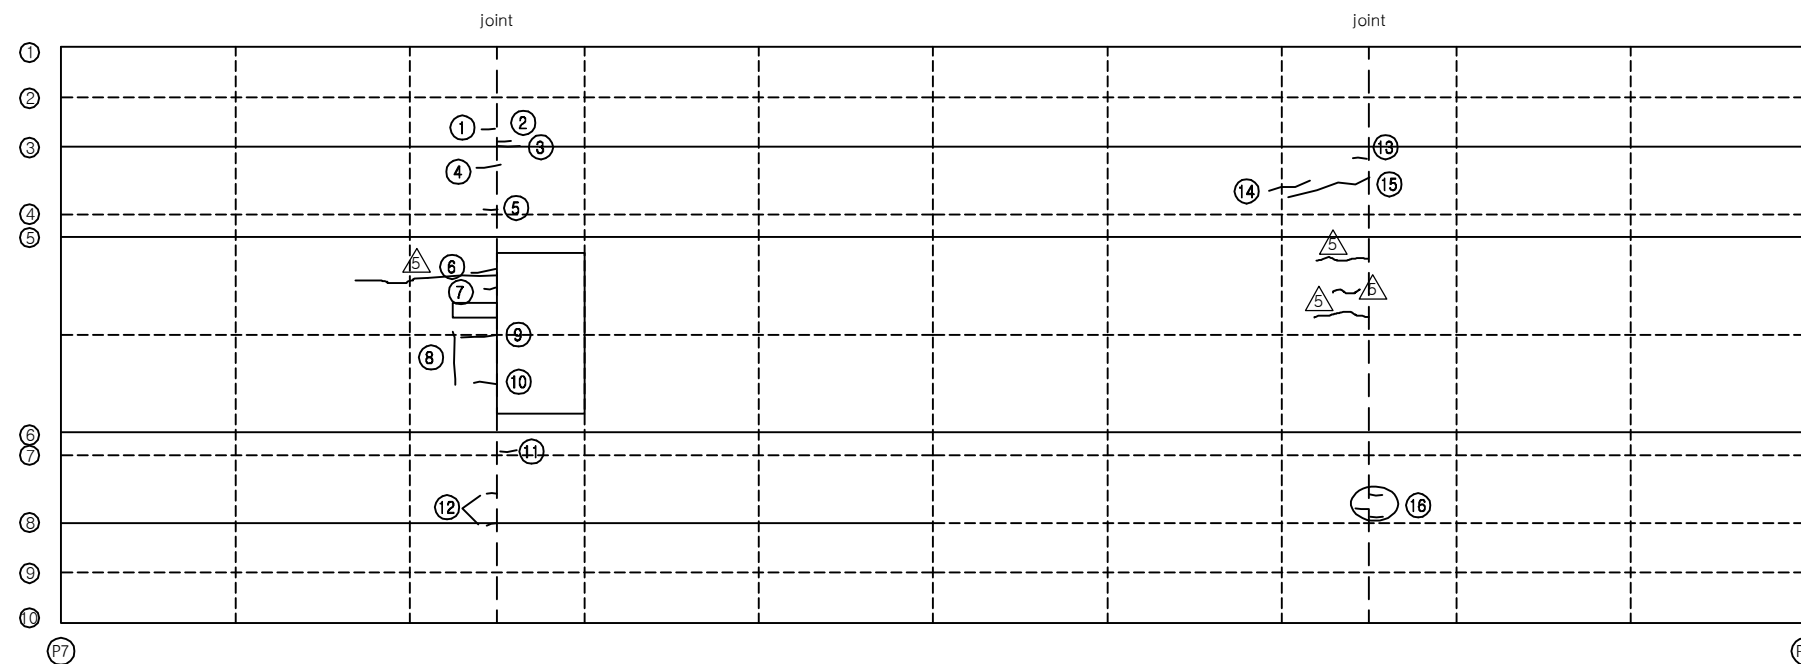


손 상 현 황 표


번호	신(N) 구(P)	손상내용	손상현황						결함 상대	손상 물량	비고
			폭	길이	너비	물량	단위	개소			
1	구	균열	0.1	0.3	-	0.30	m	1	b	0.30	
2	구	균열	0.1	0.3	-	0.30	m	1	b	0.30	
3	구	균열	0.2	0.5	-	0.50	m	1	b	0.50	
4	구	균열	0.1	0.6	-	0.60	m	1	b	0.60	
5	구	균열	0.1	0.3	-	0.30	m	1	b	0.30	
6	구	균열	0.1	0.6	-	0.60	m	1	b	0.60	
7	구	균열	0.1	0.2	-	0.20	m	1	b	0.20	
8	구	균열	0.1	1.2	-	1.20	m	1	b	1.20	
9	구	균열	0.1	0.8	-	0.80	m	1	b	0.80	
10	구	균열	0.1	0.5	-	0.50	m	1	b	0.50	
11	구	균열	0.1	0.4	-	0.40	m	1	b	0.40	
12	구	균열	0.1	0.2	-	0.20	m	3	b	0.60	
13	구	균열	0.1	0.3	-	0.30	m	1	b	0.30	
14	구	균열	0.1	1.0	-	1.00	m	1	b	1.00	
15	구	균열	0.1	2.0	-	2.00	m	1	b	2.00	
16	구	균열	0.1	0.3	-	0.30	m	3	b	0.90	
17											
18											
주) 손상의 길이 및 너비는 「 m 」이며, 균열의 폭은 「 mm 」임

KEY PLAN

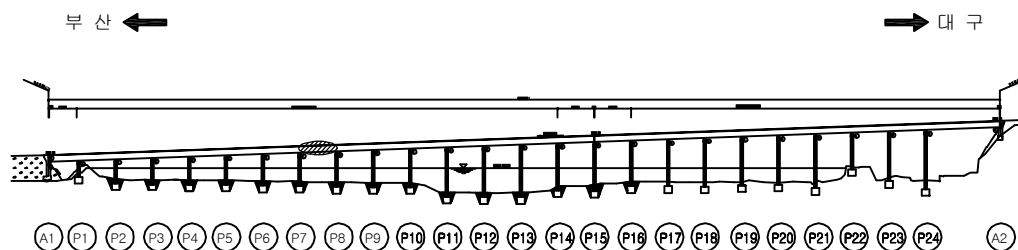

SECTION

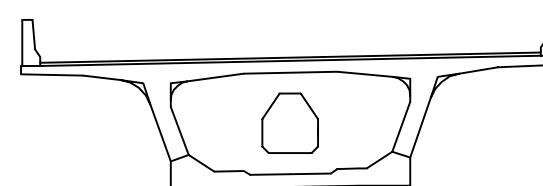


용역명	2016년 상반기 시설물 정기점검 용역
과업기간	2016. 04. 18 ~ 2016. 06. 30
발주처	신대구부산고속도로주식회사
용역사	(주)위드이앤오
도면번호	021


ID : 밀양대교(부산) - 주형외부-9

← 부 산


대 구 →

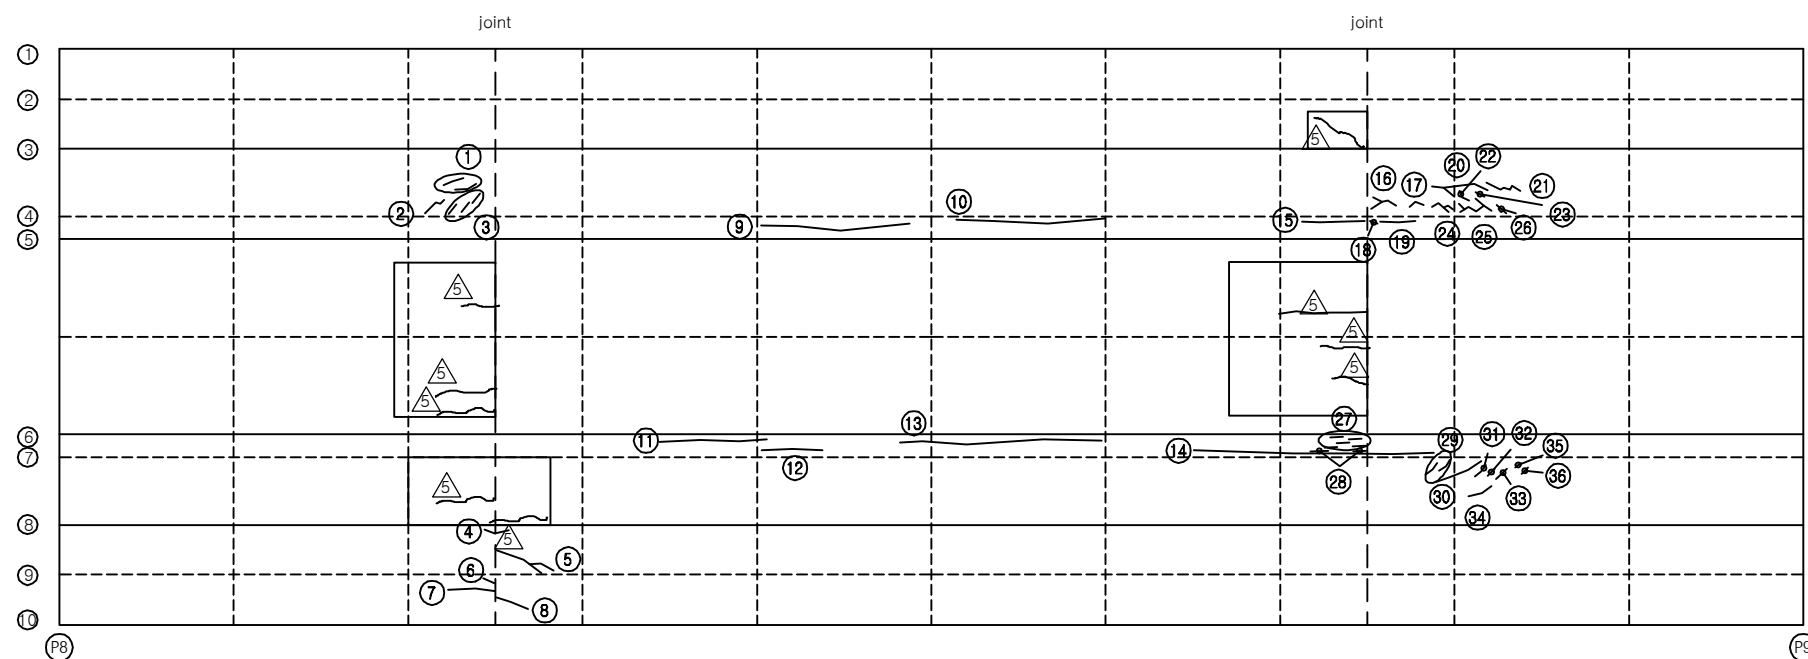

KEY PLAN

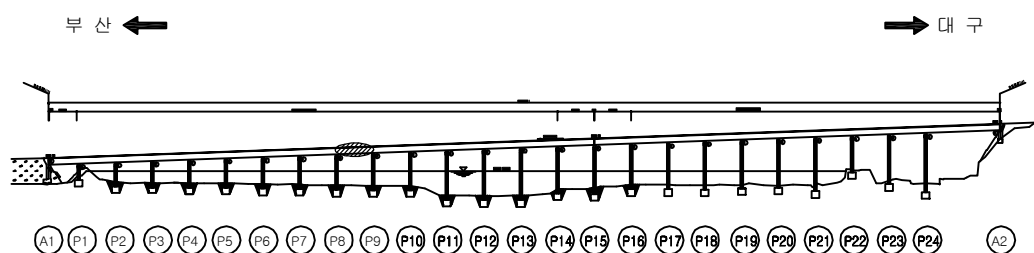

SECTION

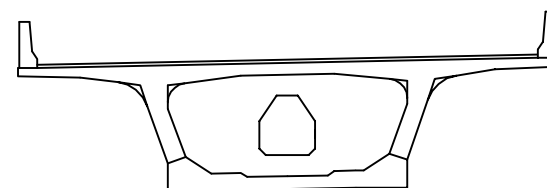

보 수 이 력

기 존 균 열	보 수(11. 하반기)
신 규 균 열	보 수(12. 상반기)
보수부위재균열	보 수(12. 하반기)
보 수(기보수)	보 수(13. 상반기)
보 수(08. 하반기)	보 수(13. 하반기)
보 수(09. 상반기)	보 수(14. 상반기)
보 수(09. 하반기)	보 수(14. 하반기)
보 수(10. 상반기)	보 수(15. 상반기)
보 수(10. 하반기)	보 수(15. 하반기)
보 수(11. 상반기)	보 수(16. 상반기)

손 상 현 황 표

번호	신(N) 구(P)	손상내용	손상현황						결함 상태	손상 물량	비고
			폭	길이	너비	물량	단위	개소			
1	구	균열	0.1	0.5	-	0.50	m	2	b	1.00	
2	구	균열	0.1	0.6	-	0.60	m	1	b	0.60	
3	구	균열	0.1	0.3	-	0.30	m	3	b	0.90	
4	구	균열	0.1	0.5	-	0.50	m	1	b	0.50	
5	구	균열	0.1	0.9	-	0.90	m	1	b	0.90	
6	구	균열	0.1	0.3	-	0.30	m	1	b	0.30	
7	구	균열	0.1	1.1	-	1.10	m	1	b	1.10	
8	구	균열	0.1	0.8	-	0.80	m	1	b	0.80	
9	구	균열	0.1	4.2	-	4.20	m	1	b	4.20	
10	구	균열	0.1	4.2	-	4.20	m	1	b	4.20	
11	구	균열	0.1	2.8	-	2.80	m	1	b	2.80	
12	구	균열	0.1	1.4	-	1.40	m	1	b	1.40	
13	구	균열	0.1	5.3	-	5.30	m	1	b	5.30	
14	구	균열	0.1	6.2	-	6.20	m	1	b	6.20	
15	구	균열	0.1	1.5	-	1.50	m	1	b	1.50	
16	구	균열	0.1	0.8	-	0.80	m	1	b	0.80	
17	구	균열	0.1	0.4	-	0.40	m	1	b	0.40	
18	구	균열	0.2	0.2	-	0.20	m	1	c	0.20	
19	구	균열	0.1	0.8	-	0.80	m	1	b	0.80	
20	구	균열	0.1	2.0	-	2.00	m	1	b	2.00	
21	구	균열	0.1	1.2	-	1.20	m	1	b	1.20	
22	구	균열	0.1	0.4	-	0.40	m	1	b	0.40	
23	구	균열	0.1	0.3	-	0.30	m	1	b	0.30	
24	구	균열	0.1	0.8	-	0.80	m	1	b	0.80	
25	구	균열	0.1	1.4	-	1.40	m	1	b	1.40	
26	구	균열	0.1	0.3	-	0.30	m	1	b	0.30	
27	구	균열	0.1	0.3	-	0.30	m	5	b	1.50	
28	구	균열	0.1	0.4	-	0.40	m	3	b	1.20	
29	구	균열	0.1	0.4	-	0.40	m	2	b	0.80	
30	구	균열	0.1	1.1	-	1.10	m	1	b	1.10	
31	구	균열	0.1	0.4	-	0.40	m	1	b	0.40	
32	구	균열	0.1	0.2	-	0.20	m	1	b	0.20	
33	구	균열	0.1	0.3	-	0.30	m	1	b	0.30	
34	구	균열	0.1	0.6	-	0.60	m	1	b	0.60	
35	구	균열	0.1	0.1	-	0.10	m	1	b	0.10	
36	구	균열	0.1	0.2	-	0.20	m	1	b	0.20	
37											
38											
39											
40											
41											
42											

주) 손상의 길이 및 너비는 「 m 」이며, 균열의 폭은 「 mm 」임

용역명 2016년 상반기 시설물 정기점검 용역

과업기간 2016. 04. 18 ~ 2016. 06. 30

발주처  신대구부산고속도로주식회사

용역사 (주)위드이앤오


도면번호 022

ID : 밀양대교(부산) - 주형외부-10

보 수 이 력			
	기 존 균 열		보 수(11. 하반기)
	신 규 균 열		보 수(12. 상반기)
	보수부위재균열		보 수(12. 하반기)
	보 수(기보수)		보 수(13. 상반기)
	보 수(08. 하반기)		보 수(13. 하반기)
	보 수(09. 상반기)		보 수(14. 상반기)
	보 수(09. 하반기)		보 수(14. 하반기)
	보 수(10. 상반기)		보 수(15. 상반기)
	보 수(10. 하반기)		보 수(15. 하반기)
	보 수(11. 상반기)		보 수(16. 상반기)

← 부 산

대 구 →

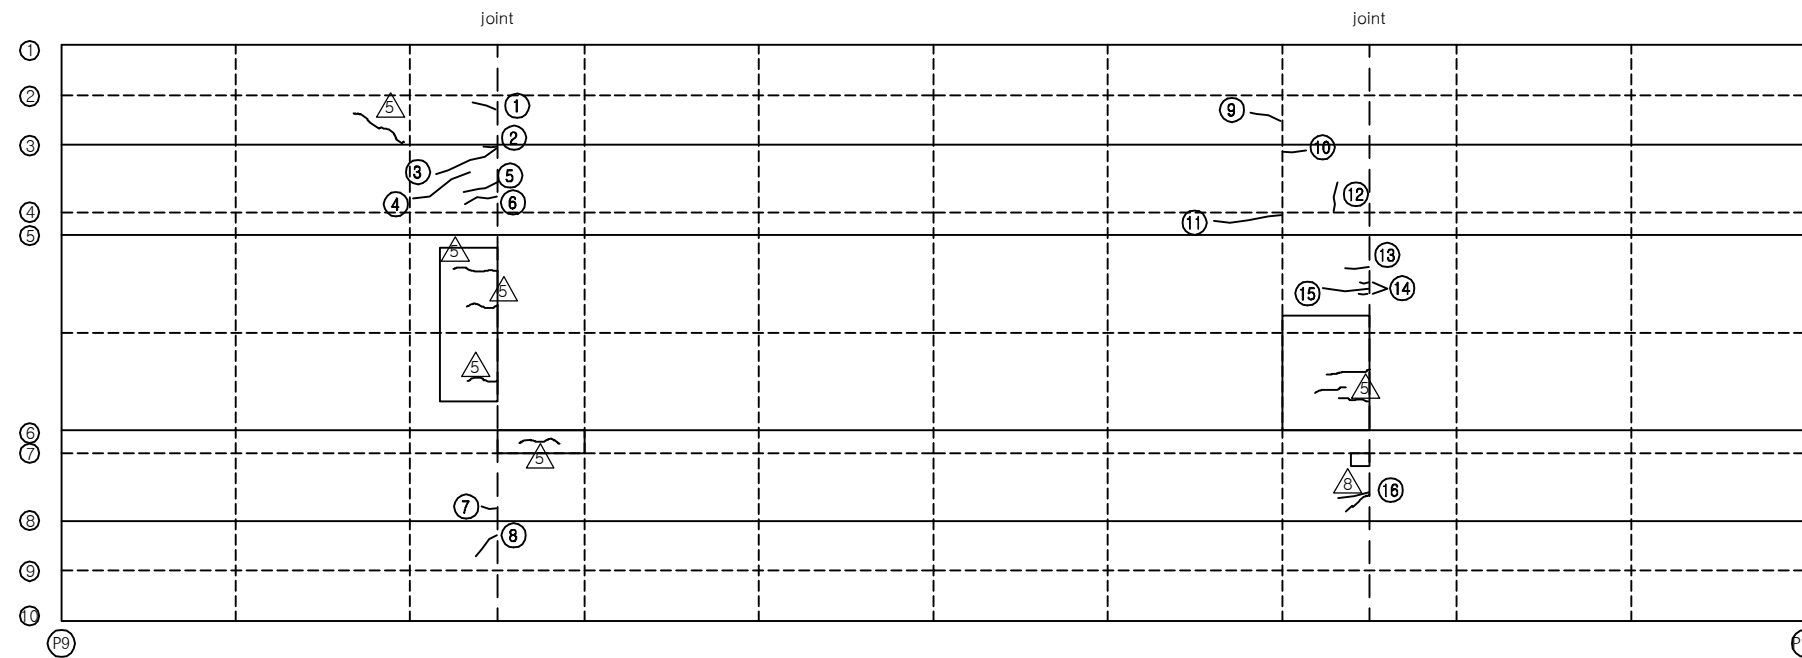


손 상 현 황 표


번호	신(N) 구(P)	손상내용	손상현황						결함 상대	손상 물량	비고
			폭	길이	너비	물량	단위	개소			
1	구	균열	0.2	0.6	-	0.60	m	1	c	0.60	
2	구	균열	0.1	0.3	-	0.30	m	1	b	0.30	
3	구	균열	0.1	1.6	-	1.60	m	1	b	1.60	
4	구	균열	0.1	1.5	-	1.50	m	1	b	1.50	
5	구	균열	0.1	0.8	-	0.80	m	1	b	0.80	
6	구	균열	0.1	0.8	-	0.80	m	1	b	0.80	
7	구	균열	0.1	0.3	-	0.30	m	1	b	0.30	
8	구	균열	0.1	0.7	-	0.70	m	1	b	0.70	
9	구	균열	0.1	0.7	-	0.70	m	1	b	0.70	
10	구	균열	0.1	0.6	-	0.60	m	1	b	0.60	
11	구	균열	0.1	1.6	-	1.60	m	1	b	1.60	
12	구	균열	0.1	0.7	-	0.70	m	1	b	0.70	
13	구	균열	0.1	0.6	-	0.60	m	1	b	0.60	
14	구	균열	0.1	0.2	-	0.20	m	2	b	0.40	
15	구	균열	0.1	1.0	-	1.00	m	1	b	1.00	
16	구	균열	0.1	0.6	-	0.60	m	1	b	0.60	
17											
18											
주) 손상의 길이 및 너비는 「 m 」이며, 균열의 폭은 「 mm 」임

KEY PLAN

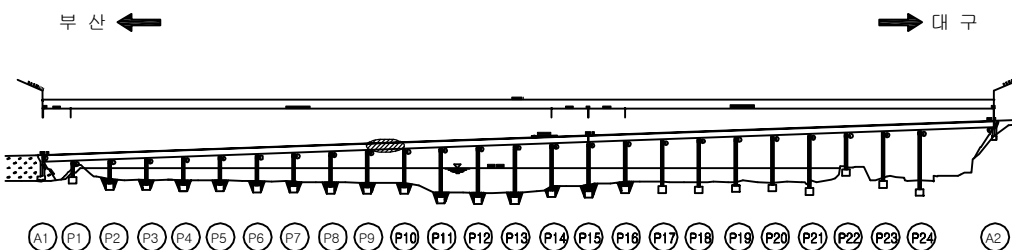

SECTION

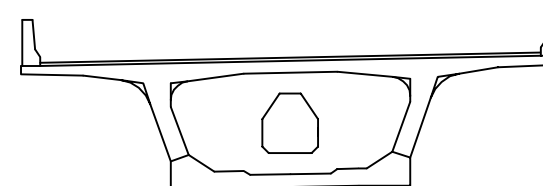


용역명	2016년 상반기 시설물 정기점검 용역
과업기간	2016. 04. 18 ~ 2016. 06. 30
발주처	신대구부산고속도로주식회사
용역사	(주)위드이앤오
도면번호	023

ID : 밀양대교(부산) - 주형외부-11

보 수 이 력			
	기 존 균 열		보 수(11. 하반기)
	신 규 균 열		보 수(12. 상반기)
	보수부위재균열		보 수(12. 하반기)
	보 수(기보수)		보 수(13. 상반기)
	보 수(08. 하반기)		보 수(13. 하반기)
	보 수(09. 상반기)		보 수(14. 상반기)
	보 수(09. 하반기)		보 수(14. 하반기)
	보 수(10. 상반기)		보 수(15. 상반기)
	보 수(10. 하반기)		보 수(15. 하반기)
	보 수(11. 상반기)		보 수(16. 상반기)

← 부 산

대 구 →

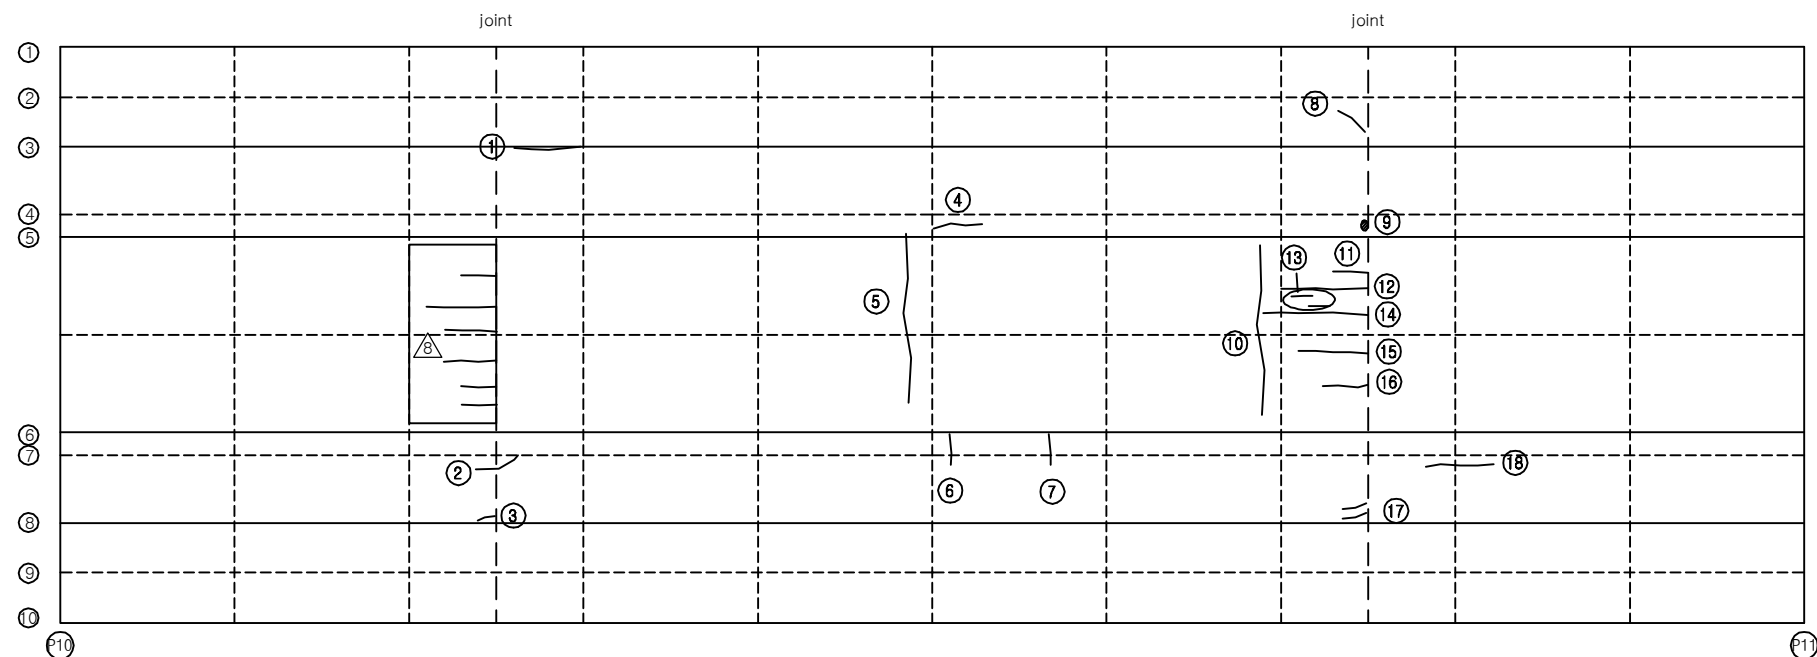


손 상 현 황 표


번호	신(N) 구(P)	손상내용	손상현황						결함 상태	손상 물량	비고
			폭	길이	너비	물량	단위	개소			
1	구	균열	0.1	1.5	-	1.50	m	1	b	1.50	
2	구	균열	0.1	0.9	-	0.90	m	1	b	0.90	
3	구	균열	0.1	0.5	-	0.50	m	1	b	0.50	
4	구	균열	0.1	1.3	-	1.30	m	1	b	1.30	
5	구	균열	0.1	4.0	-	4.00	m	1	b	4.00	
6	구	균열	0.1	0.7	-	0.70	m	1	b	0.70	
7	구	균열	0.1	0.7	-	0.70	m	1	b	0.70	
8	구	균열	0.1	0.9	-	0.90	m	1	b	0.90	
9	구	백태	-	0.1	0.5	0.05	m²	1	b	0.05	
10	구	균열	0.1	4.0	-	4.00	m	1	b	4.00	
11	구	균열	0.1	1.0	-	1.00	m	1	b	1.00	
12	구	균열	0.1	2.5	-	2.50	m	1	b	2.50	
13	구	균열	0.1	0.5	-	0.50	m	2	b	1.00	
14	구	균열	0.1	3.0	-	3.00	m	1	b	3.00	
15	구	균열	0.1	2.0	-	2.00	m	1	b	2.00	
16	구	균열	0.1	1.0	-	1.00	m	1	b	1.00	
17	구	균열	0.1	0.6	-	0.60	m	2	b	1.20	
18	구	균열	0.1	1.6	-	1.60	m	1	b	1.60	
19											
20											
주) 손상의 길이 및 너비는 「 m 」이며, 균열의 폭은 「 mm 」임

KEY PLAN

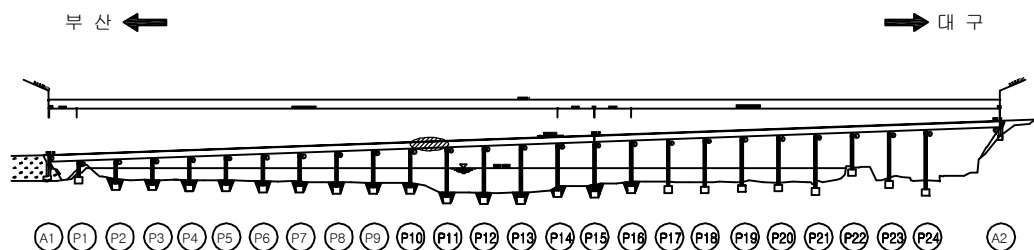

SECTION

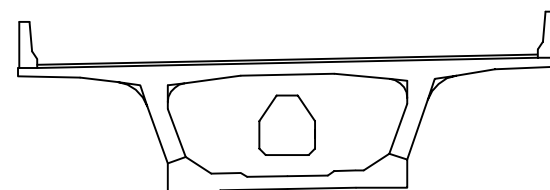


용역명	2016년 상반기 시설물 정기점검 용역
과업기간	2016. 04. 18 ~ 2016. 06. 30
발주처	신대구부산고속도로주식회사
용역사	(주)위드이앤오
도면번호	024

ID : 밀양대교(부산) - 주형외부-12

보 수 이 력			
	기 존 균 열		보 수(11. 하반기)
	신 규 균 열		보 수(12. 상반기)
	보수부위재균열		보 수(12. 하반기)
	보 수(기보수)		보 수(13. 상반기)
	보 수(08. 하반기)		보 수(13. 하반기)
	보 수(09. 상반기)		보 수(14. 상반기)
	보 수(09. 하반기)		보 수(14. 하반기)
	보 수(10. 상반기)		보 수(15. 상반기)
	보 수(10. 하반기)		보 수(15. 하반기)
	보 수(11. 상반기)		보 수(16. 상반기)

← 부 산

대 구 →

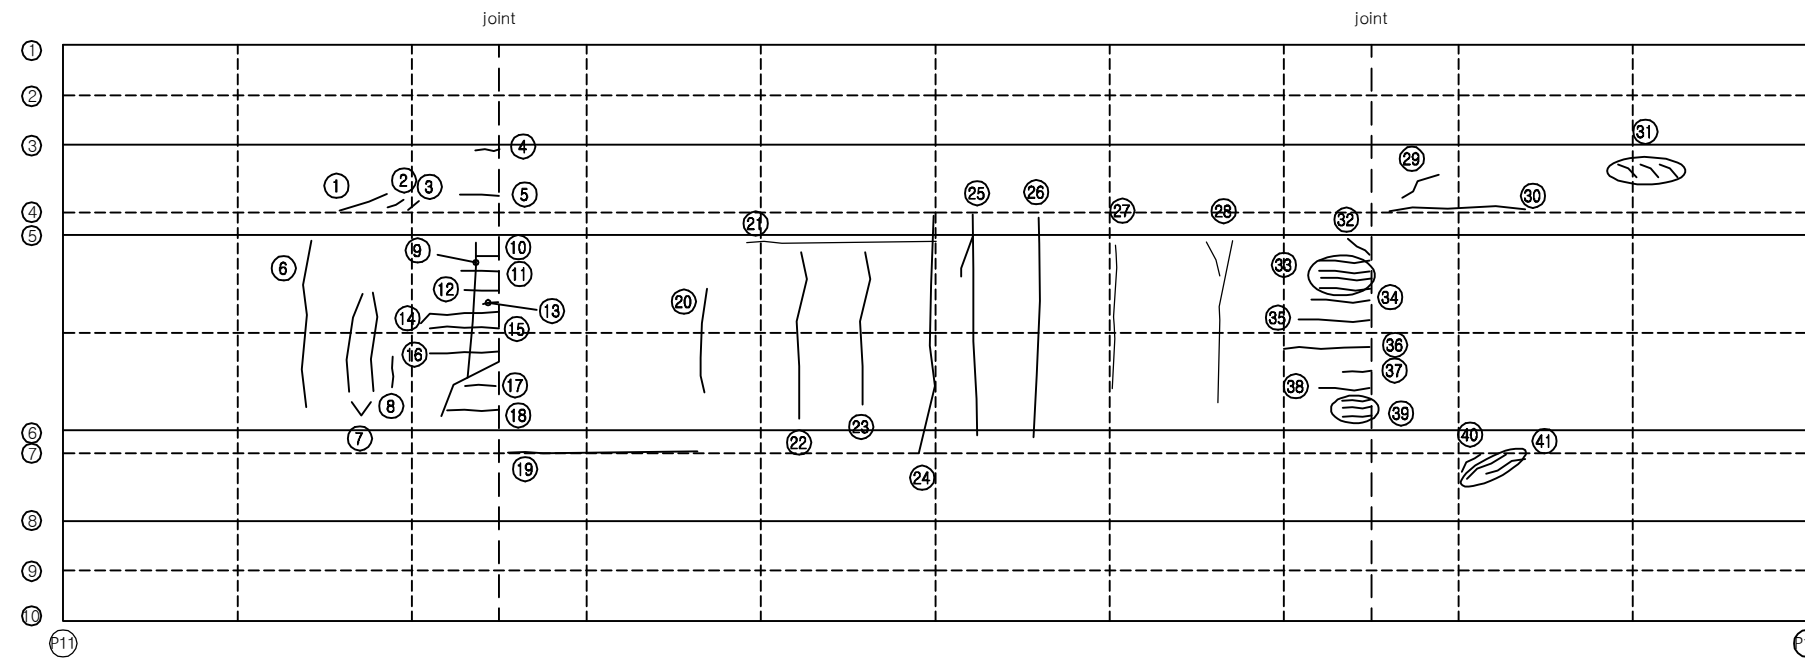


손 상 현 황 표


번호	신(N) 구(P)	손상내용	손상현황						결함 상태	손상 물량	비고
			폭	길이	너비	물량	단위	개소			
1	구	균열	0.1	1.0	-	1.00	m	1	b	1.00	
2	구	균열	0.1	0.4	-	0.40	m	1	b	0.40	
3	구	균열	0.1	0.3	-	0.30	m	1	b	0.30	
4	구	균열	0.1	0.6	-	0.60	m	1	b	0.60	
5	구	균열	0.1	1.2	-	1.20	m	1	b	1.20	
6	구	균열	0.1	3.0	-	3.00	m	1	b	3.00	
7	구	균열	0.1	1.5	-	1.50	m	2	b	3.00	
8	구	균열	0.1	0.7	-	0.70	m	1	b	0.70	
9	구	균열	0.1	2.8	-	2.80	m	1	b	2.80	
10	구	균열	0.1	0.6	-	0.60	m	1	b	0.60	
11	구	균열	0.1	0.8	-	0.80	m	1	b	0.80	
12	구	균열	0.1	0.7	-	0.70	m	1	b	0.70	
13	구	균열	0.1	0.5	-	0.50	m	1	b	0.50	
14	구	균열	0.1	2.0	-	2.00	m	1	b	2.00	
15	구	균열	0.1	1.8	-	1.80	m	1	b	1.80	
16	구	균열	0.1	1.8	-	1.80	m	1	b	1.80	
17	구	균열	0.1	0.5	-	0.50	m	1	b	0.50	
18	구	균열	0.1	1.2	-	1.20	m	1	b	1.20	
19	구	균열	0.1	6.5	-	6.50	m	1	b	6.50	
20	구	균열	0.1	3.0	-	3.00	m	1	b	3.00	
21	구	균열	0.1	7.0	-	7.00	m	1	b	7.00	
22	구	균열	0.1	3.4	-	3.40	m	1	b	3.40	
23	구	균열	0.1	3.3	-	3.30	m	1	b	3.30	
24	구	균열	0.1	4.0	-	4.00	m	1	b	4.00	
25	구	균열	0.1	4.5	-	4.50	m	1	b	4.50	
26	구	균열	0.1	4.0	-	4.00	m	1	b	4.00	
27	구	균열	0.1	3.6	-	3.60	m	1	b	3.60	
28	구	균열	0.1	4.8	-	4.80	m	1	b	4.80	
29	구	균열	0.1	1.0	-	1.00	m	1	b	1.00	
30	구	균열	0.1	3.5	-	3.50	m	1	b	3.50	
31	구	균열	0.1	0.5	-	0.50	m	3	b	1.50	
32	구	균열	0.1	0.7	-	0.70	m	1	b	0.70	
33	구	균열	0.1	1.0	-	1.00	m	4	b	4.00	
34	구	균열	0.1	1.2	-	1.20	m	1	b	1.20	
35	구	균열	0.1	1.6	-	1.60	m	1	b	1.60	
36	구	균열	0.1	2.0	-	2.00	m	1	b	2.00	
37	구	균열	0.1	0.6	-	0.60	m	1	b	0.60	
38	구	균열	0.1	1.0	-	1.00	m	1	b	1.00	
39	구	균열	0.1	0.6	-	0.60	m	3	b	1.80	
40	구	균열	0.1	0.8	-	0.80	m	1	b	0.80	
41	구	균열	0.1	1.0	-	1.00	m	2	b	2.00	
42											

주) 손상의 길이 및 너비는 「 m 」이며, 균열의 폭은 「 mm 」임

KEY PLAN

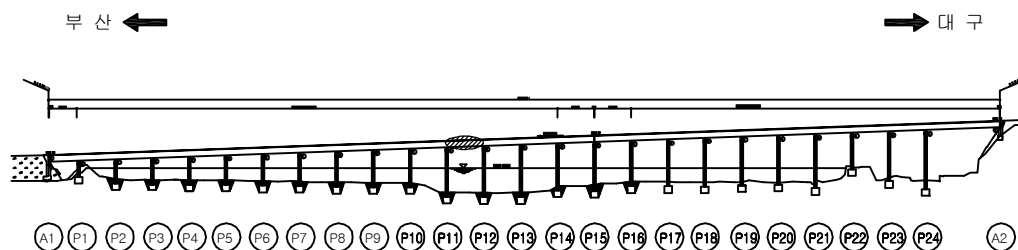

SECTION

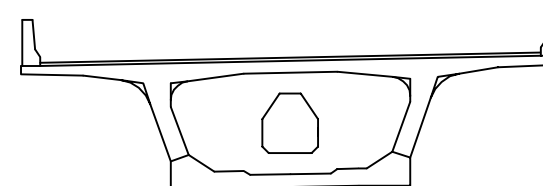


용역명	2016년 상반기 시설물 정기점검 용역
과업기간	2016. 04. 18 ~ 2016. 06. 30
발주처	신대구부산고속도로주식회사
용역사	(주)위드이앤오
도면번호	025

ID : 밀양대교(부산) - 주형외부-13

보 수 이 력			
	기 존 균 열		보 수(11. 하반기)
	신 규 균 열		보 수(12. 상반기)
	보수부위재균열		보 수(12. 하반기)
	보 수(기보수)		보 수(13. 상반기)
	보 수(08. 하반기)		보 수(13. 하반기)
	보 수(09. 상반기)		보 수(14. 상반기)
	보 수(09. 하반기)		보 수(14. 하반기)
	보 수(10. 상반기)		보 수(15. 상반기)
	보 수(10. 하반기)		보 수(15. 하반기)
	보 수(11. 상반기)		보 수(16. 상반기)

← 부 산

대 구 →

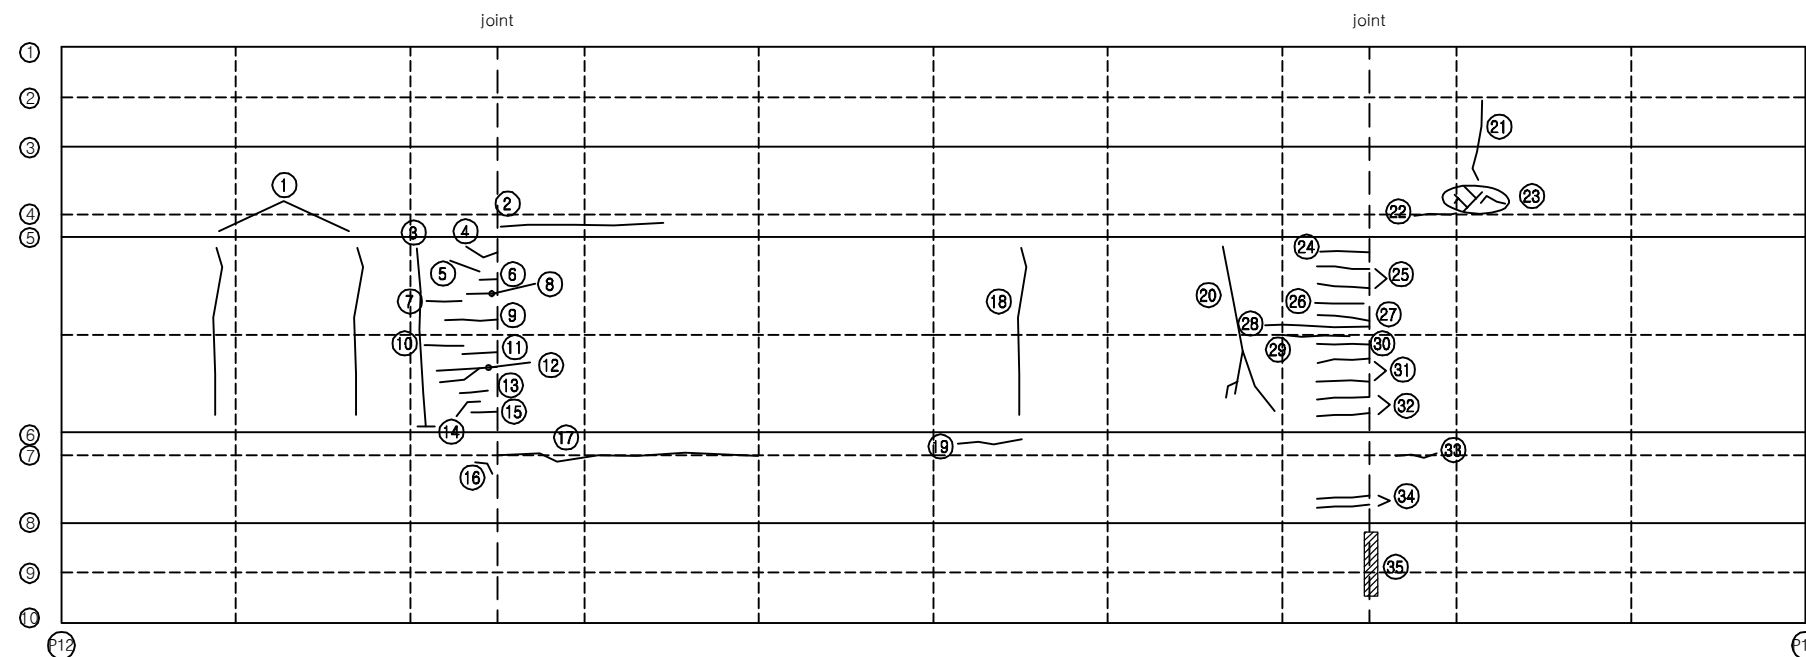


손 상 현 황 표


번호	신(N) 구(P)	손상내용	손상현황						결함 상태	손상 물량	비고
			폭	길이	너비	물량	단위	개소			
1	구	균열	0.1	4.0	-	4.00	m	2	b	8.00	
2	구	균열	0.1	4.2	-	4.20	m	1	b	4.20	
3	구	균열	0.1	3.0	-	3.00	m	1	b	3.00	
4	구	균열	0.1	1.0	-	1.00	m	1	b	1.00	
5	구	균열	0.1	0.9	-	0.90	m	1	b	0.90	
6	구	균열	0.1	0.4	-	0.40	m	1	b	0.40	
7	구	균열	0.1	1.0	-	1.00	m	1	b	1.00	
8	구	균열	0.1	1.0	-	1.00	m	1	b	1.00	
9	구	균열	0.1	1.5	-	1.50	m	1	b	1.50	
10	구	균열	0.1	1.1	-	1.10	m	1	b	1.10	
11	구	균열	0.1	1.0	-	1.00	m	1	b	1.00	
12	구	균열	0.1	3.0	-	3.00	m	1	b	3.00	
13	구	균열	0.1	0.8	-	0.80	m	1	b	0.80	
14	구	균열	0.1	0.9	-	0.90	m	1	b	0.90	
15	구	균열	0.1	0.8	-	0.80	m	1	b	0.80	
16	구	균열	0.1	0.5	-	0.50	m	1	b	0.50	
17	구	균열	0.1	7.5	-	7.50	m	1	b	7.50	
18	구	균열	0.1	4.0	-	4.00	m	1	b	4.00	
19	구	균열	0.1	1.5	-	1.50	m	1	b	1.50	
20	구	균열	0.1	4.0	-	4.00	m	1	b	4.00	
21	구	균열	0.1	1.8	-	1.80	m	1	b	1.80	
22	구	균열	0.2	2.0	-	2.00	m	1	c	2.00	
23	구	균열	0.1	0.8	-	0.80	m	1	b	0.80	
24	구	균열	0.1	1.0	-	1.00	m	1	b	1.00	
25	구	균열	0.1	1.0	-	1.00	m	2	b	2.00	
26	구	균열	0.1	1.0	-	1.00	m	1	b	1.00	
27	구	균열	0.1	1.0	-	1.00	m	1	b	1.00	
28	구	균열	0.1	2.0	-	2.00	m	1	b	2.00	
29	구	균열	0.1	1.0	-	1.00	m	1	b	1.00	
30	구	균열	0.1	1.2	-	1.20	m	1	b	1.20	
31	구	균열	0.1	1.0	-	1.00	m	2	b	2.00	
32	구	균열	0.1	1.0	-	1.00	m	2	b	2.00	
33	구	균열	0.2	1.8	-	1.80	m	1	c	1.80	
34	구	균열	0.1	1.0	-	1.00	m	2	b	2.00	
35	구	백태	-	0.1	2.0	0.20	m²	1	b	0.20	
36											
37											
38											
39											
40											
41											
42											

주) 손상의 길이 및 너비는 「 m 」 이며, 균열의 폭은 「 mm 」 임

KEY PLAN

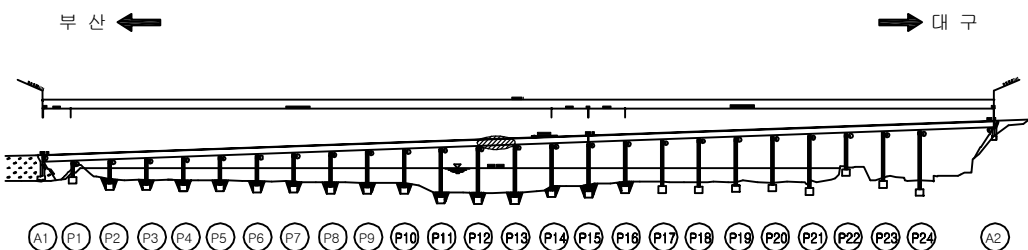

SECTION

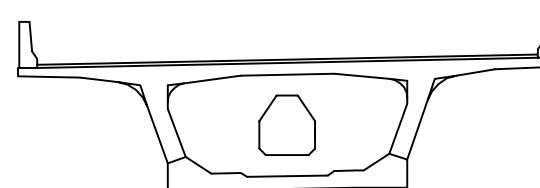


용역명	2016년 상반기 시설물 정기점검 용역
과업기간	2016. 04. 18 ~ 2016. 06. 30
발주처	신대구부산고속도로주식회사
용역사	(주)위드이앤오
도면번호	026


ID : 밀양대교(부산) - 주형외부-14

← 부 산


대 구 →

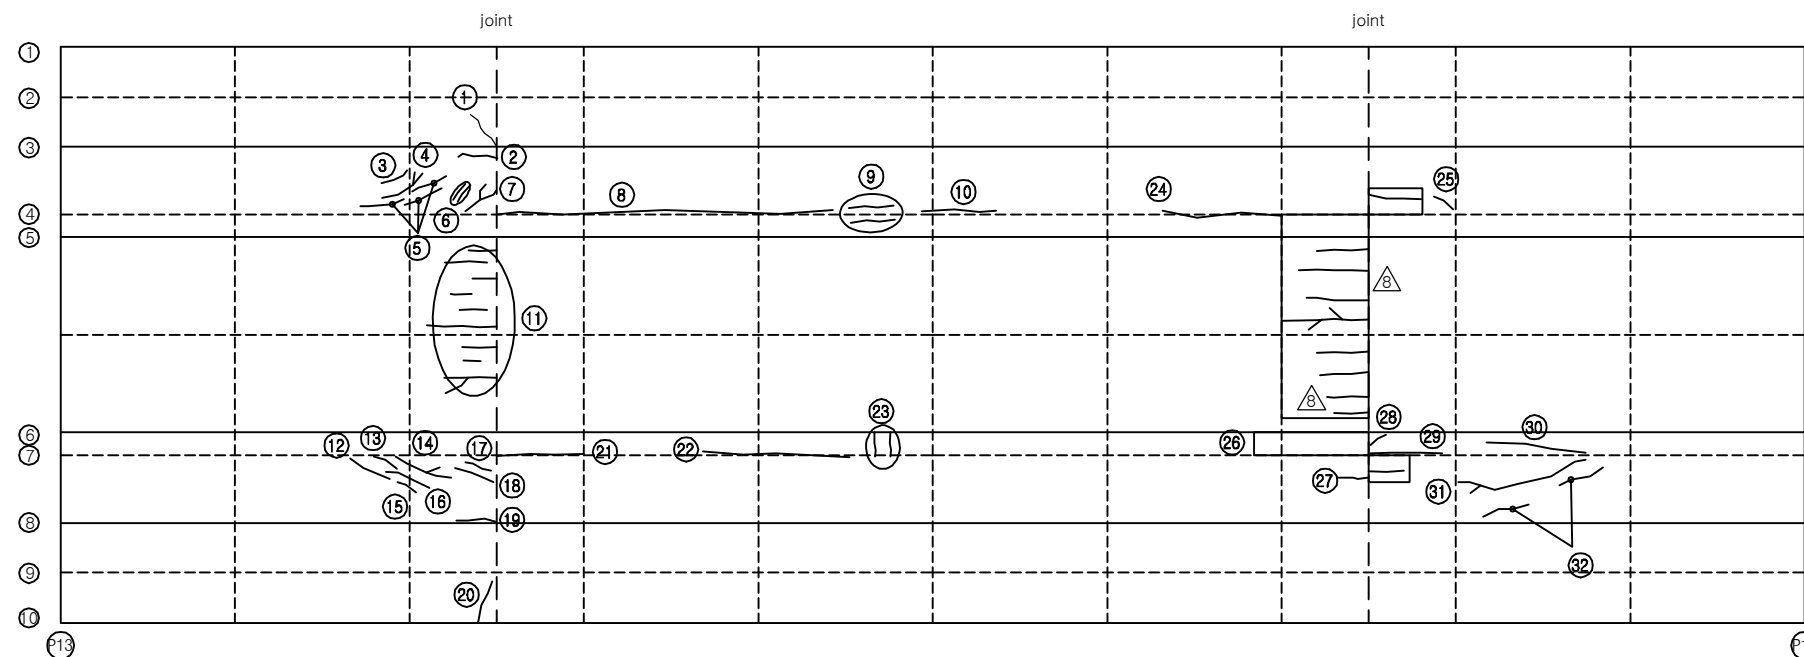

KEY PLAN

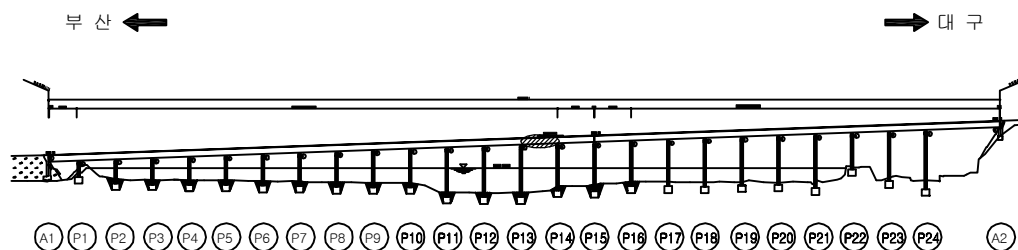

SECTION

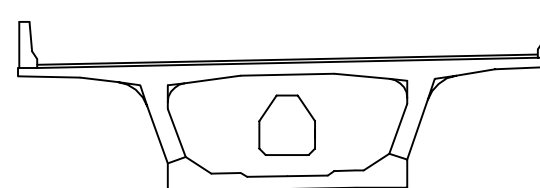

보 수 이 력

기 존 균 열	보 수(11. 하반기)
신 규 균 열	보 수(12. 상반기)
보수부위재균열	보 수(12. 하반기)
보 수(기보수)	보 수(13. 상반기)
보 수(08. 하반기)	보 수(13. 하반기)
보 수(09. 상반기)	보 수(14. 상반기)
보 수(09. 하반기)	보 수(14. 하반기)
보 수(10. 상반기)	보 수(15. 상반기)
보 수(10. 하반기)	보 수(15. 하반기)
보 수(11. 상반기)	보 수(16. 상반기)

손 상 현 황 표

번호	신(N) 구(P)	손상내용	손상현황						결함 상태	손상 물량	비고
			폭	길이	너비	물량	단위	개소			
1	구	균열	0.1	1.4	-	1.40	m	1	b	1.40	
2	구	균열	0.1	1.3	-	1.30	m	1	b	1.30	
3	구	균열	0.1	0.7	-	0.70	m	1	b	0.70	
4	구	균열	0.1	1.3	-	1.30	m	1	b	1.30	
5	구	균열	0.1	1.0	-	1.00	m	3	b	3.00	
6	구	균열	0.1	0.5	-	0.50	m	2	b	1.00	
7	구	균열	0.1	1.4	-	1.40	m	1	b	1.40	
8	구	균열	0.1	8.5	-	8.50	m	1	b	8.50	
9	구	균열	0.1	1.0	-	1.00	m	2	b	2.00	
10	구	균열	0.1	1.8	-	1.80	m	1	b	1.80	
11	구	균열	0.1	9.9	-	9.90	m	1	b	9.90	
12	구	균열	0.1	1.0	-	1.00	m	1	b	1.00	
13	구	균열	0.1	0.6	-	0.60	m	1	b	0.60	
14	구	균열	0.1	2.0	-	2.00	m	1	b	2.00	
15	구	균열	0.1	0.6	-	0.60	m	1	b	0.60	
16	구	균열	0.1	1.0	-	1.00	m	1	b	1.00	
17	구	균열	0.1	0.6	-	0.60	m	1	b	0.60	
18	구	균열	0.1	1.0	-	1.00	m	1	b	1.00	
19	구	균열	0.1	1.0	-	1.00	m	1	b	1.00	
20	구	균열	0.1	1.0	-	1.00	m	1	b	1.00	
21	구	균열	0.1	2.5	-	2.50	m	1	b	2.50	
22	구	균열	0.1	4.5	-	4.50	m	1	b	4.50	
23	구	균열	0.1	0.7	-	0.70	m	2	b	1.40	
24	구	균열	0.1	3.0	-	3.00	m	1	b	3.00	
25	구	균열	0.1	0.5	-	0.50	m	1	b	0.50	
26	구	망상균열	-	5.0	0.6	3.00	m ²	1	b	3.00	
27	구	균열	0.1	0.8	-	0.80	m	1	b	0.80	
28	구	균열	0.1	0.5	-	0.50	m	1	b	0.50	
29	구	균열	0.1	1.8	-	1.80	m	1	b	1.80	
30	구	균열	0.1	2.5	-	2.50	m	1	b	2.50	
31	구	균열	0.1	2.6	-	2.60	m	1	b	2.60	
32	구	균열	0.1	1.0	-	1.00	m	2	b	2.00	
33											
34											
주) 손상의 길이 및 너비는 「 m 」이며, 균열의 폭은 「 mm 」임

용역명 2016년 상반기 시설물 정기점검 용역

과업기간 2016. 04. 18 ~ 2016. 06. 30

발주처  신대구부산고속도로주식회사

용역사 (주)위드이앤오


도면번호 027

ID : 밀양대교(부산) - 주형외부-15

보 수 이 력			
	기 존 규 결		보 수(11. 하반기)
	신 규 규 결		보 수(12. 상반기)
	보수부위재결결		보 수(12. 하반기)
	보 수(기보수)		보 수(13. 상반기)
	보 수(08. 하반기)		보 수(13. 하반기)
	보 수(09. 상반기)		보 수(14. 상반기)
	보 수(09. 하반기)		보 수(14. 하반기)
	보 수(10. 상반기)		보 수(15. 상반기)
	보 수(10. 하반기)		보 수(15. 하반기)
	보 수(11. 상반기)		보 수(16. 상반기)

← 부 산

대 구 →

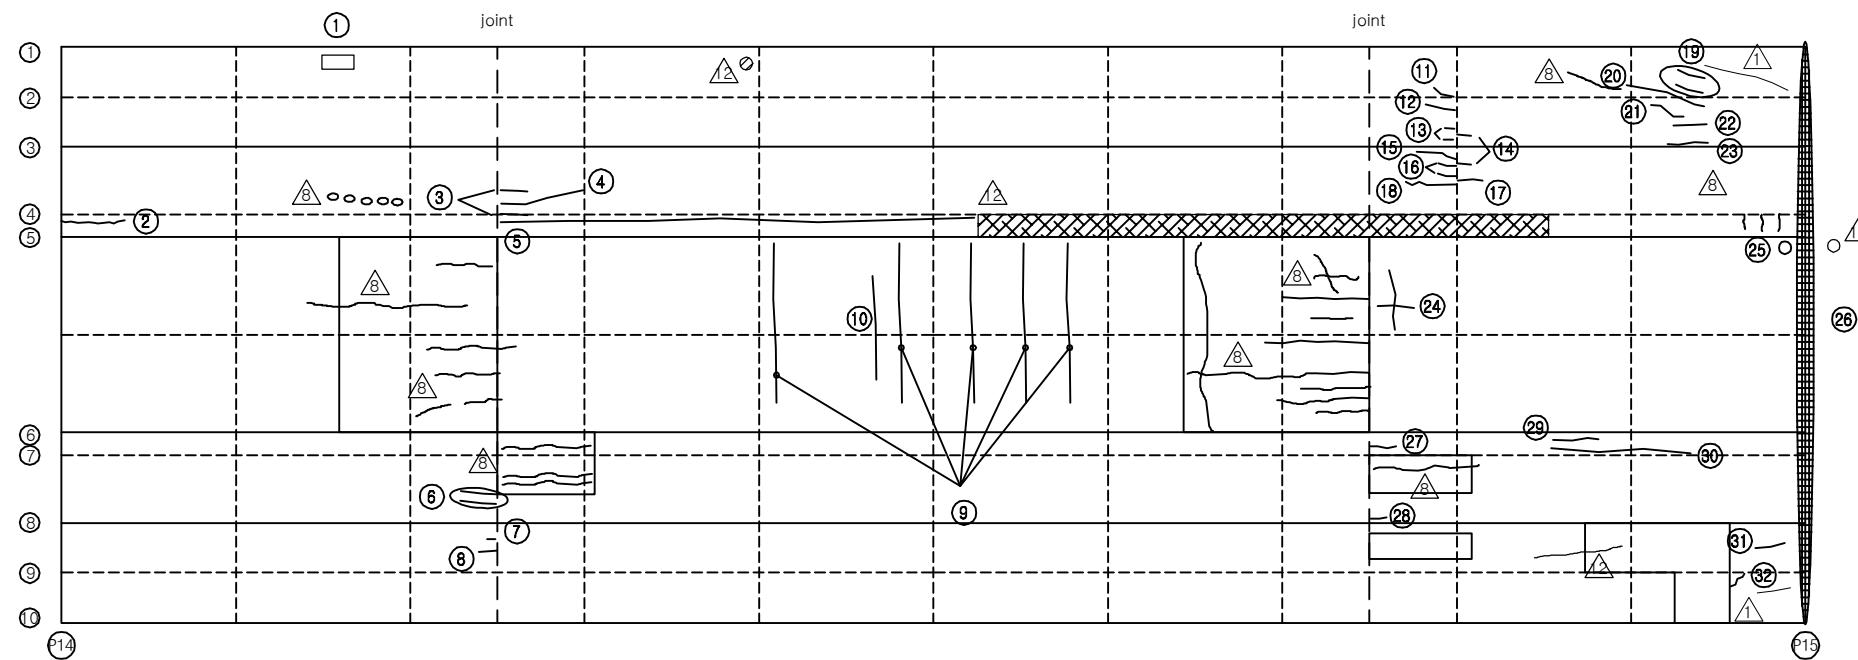


손 상 현 황 표


번호	신(N) 구(P)	손상내용	손상현황					결함 상태	손상 물량	비고
			폭	길이	너비	물량	단위			
1	구	배수관 연결부 누수	-	-	-	1.00	EA	1	c	1.00
2	구	균열	0.2	1.5	-	1.50	m	1	c	1.50
3	구	균열	0.1	0.6	-	0.60	m	2	b	1.20
4	구	균열	0.1	2.5	-	2.50	m	1	b	2.50
5	구	균열	0.1	15.0	-	15.00	m	1	b	15.00
6	구	균열	0.1	0.8	-	0.80	m	1	b	0.80
7	구	균열	0.1	0.2	-	0.20	m	1	b	0.20
8	구	균열	0.1	0.3	-	0.30	m	1	b	0.30
9	구	균열	0.1	3.8	-	3.80	m	5	b	19.00
10	구	균열	0.1	2.5	-	2.50	m	1	b	2.50
11	구	균열	0.1	0.6	-	0.60	m	1	b	0.60
12	구	균열	0.2	0.7	-	0.70	m	1	c	0.70
13	구	균열	0.1	0.2	-	0.20	m	2	b	0.40
14	구	균열	0.1	0.3	-	0.30	m	2	b	0.60
15	구	균열	0.1	1.0	-	1.00	m	1	b	1.00
16	구	균열	0.1	0.4	-	0.40	m	2	b	0.80
17	구	균열	0.1	0.6	-	0.60	m	1	b	0.60
18	구	균열	0.1	1.2	-	1.20	m	1	b	1.20
19	구	균열	0.1	0.6	-	0.60	m	2	b	1.20
20	구	균열	0.2	1.8	-	1.80	m	1	c	1.80
21	구	균열	0.1	1.2	-	1.20	m	1	b	1.20
22	구	균열	0.1	0.8	-	0.80	m	1	b	0.80
23	구	균열	0.1	0.9	-	0.90	m	1	b	0.90
24	구	균열	0.1	1.6	-	1.60	m	1	b	1.60
25	구	유도배수관 길이부족	-	-	-	1.00	EA	1	c	1.00
26	구	파손/철근노출	-	0.3	12.5	3.75	m ²	1	c	3.75
27	구	균열	0.1	0.6	-	0.60	m	1	b	0.60
28	구	균열	0.1	0.2	-	0.20	m	1	b	0.20
29	구	균열	0.1	1.2	-	1.20	m	1	b	1.20
30	구	균열	0.1	4.0	-	4.00	m	1	b	4.00
31	구	균열	0.1	0.6	-	0.60	m	1	b	0.60
32	구	균열	0.1	0.3	-	0.30	m	1	b	0.30
33										
34										
주) 손상의 길이 및 너비는 「 m 」이며, 균열의 폭은 「 mm 」임

KEY PLAN

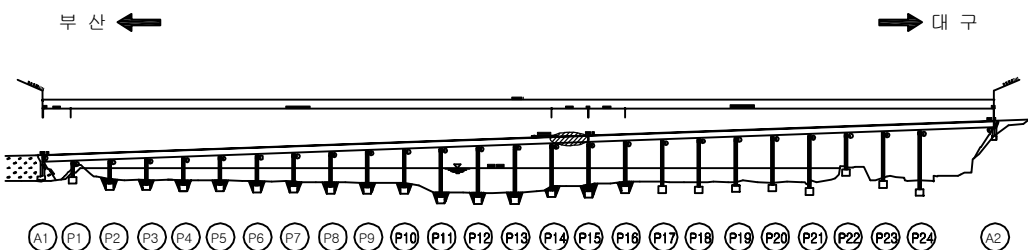

SECTION

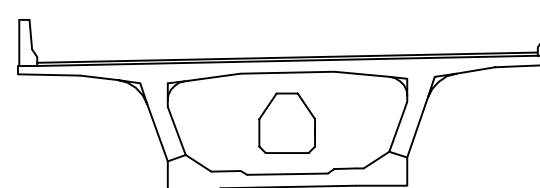


용역명	2016년 상반기 시설물 정기점검 용역
과업기간	2016. 04. 18 ~ 2016. 06. 30
발주처	신대구부산고속도로주식회사
용역사	(주)위드이앤오
도면번호	028


ID : 밀양대교(부산) - 주형외부-16 (1/2)

← 부 산


대 구 →

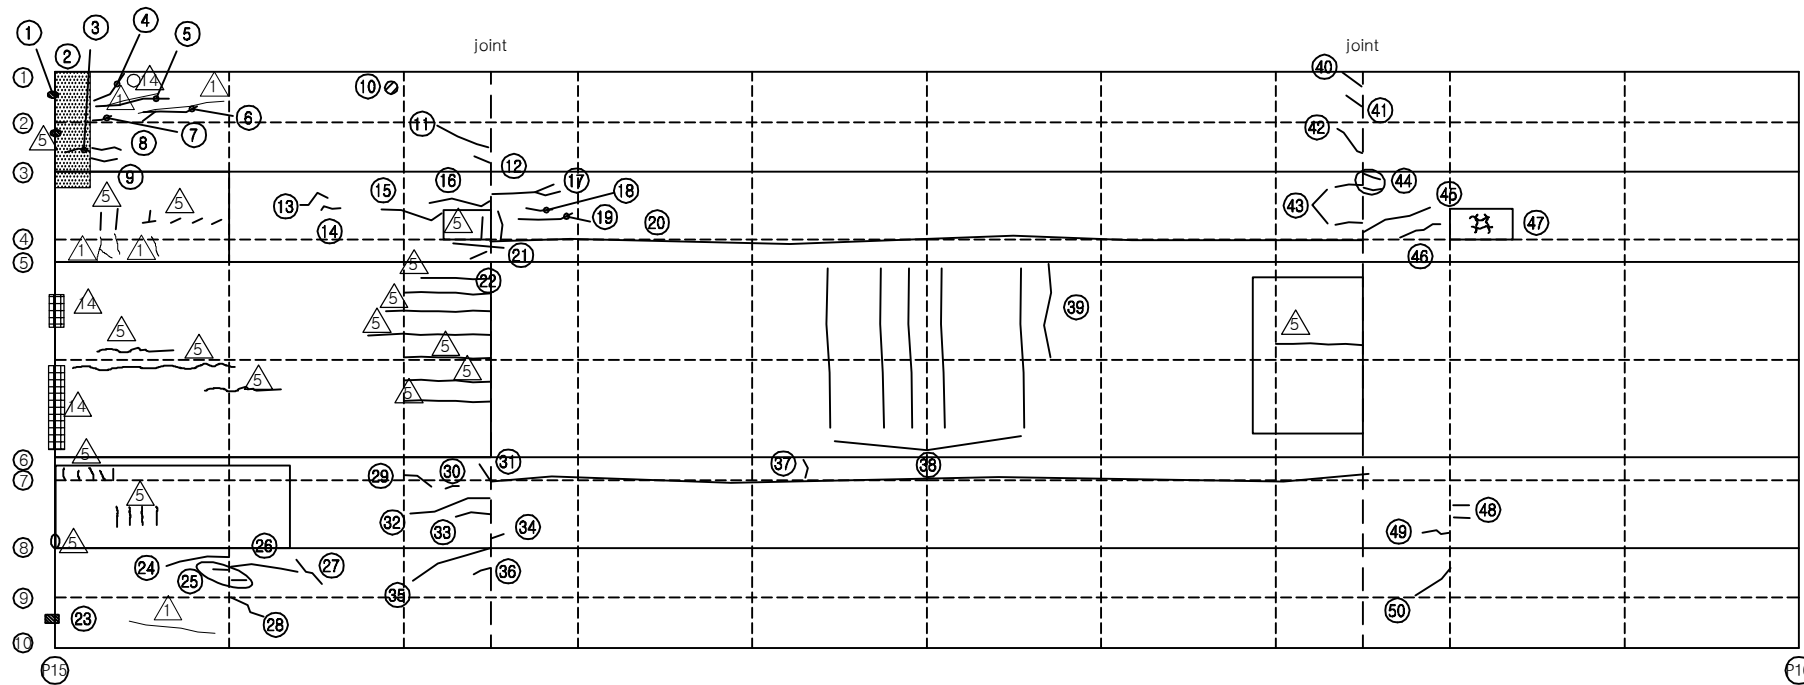

KEY PLAN

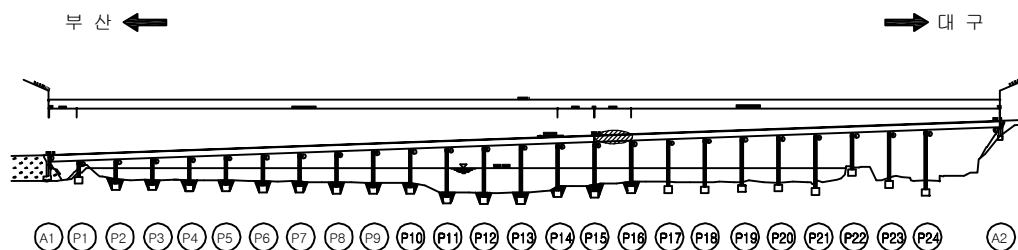

SECTION

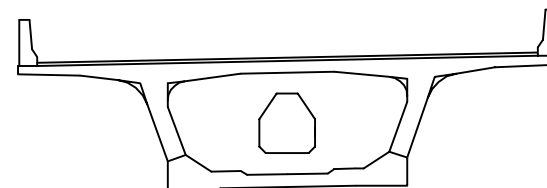

보 수 이 력

기 존 균 열	보 수(11. 하반기)
신 규 균 열	보 수(12. 상반기)
보 수부위재균열	보 수(12. 하반기)
보 수(기보수)	보 수(13. 상반기)
보 수(08. 하반기)	보 수(13. 하반기)
보 수(09. 상반기)	보 수(14. 상반기)
보 수(09. 하반기)	보 수(14. 하반기)
보 수(10. 상반기)	보 수(15. 상반기)
보 수(10. 하반기)	보 수(15. 하반기)
보 수(11. 상반기)	보 수(16. 상반기)

손 상 현 황 표

번호	신(N) 구(P)	손상내용	손상현황						결함 상태	손상 물량	비고
			폭	길이	너비	물량	단위	개소			
1	구	백태	-	0.5	0.3	0.15	m ²	1	b	0.15	
2	구	누수흔적	-	1.0	3.0	3.00	m ²	1	b	3.00	
3	구	균열	0.1	0.7	-	0.70	m	1	b	0.70	
4	구	균열	0.1	1.2	-	1.20	m	1	b	1.20	
5	구	균열	0.1	2.0	-	2.00	m	1	b	2.00	
6	구	균열	0.2	1.5	-	1.50	m	1	c	1.50	
7	구	균열	0.1	0.4	-	0.40	m	1	b	0.40	
8	구	균열	0.1	0.7	-	0.70	m	1	b	0.70	
9	구	균열	0.1	0.6	-	0.60	m	1	b	0.60	
10	구	배수관 녹발생	-	-	-	1.00	EA	1	b	1.00	
11	구	균열	0.2	1.5	-	1.50	m	1	c	1.50	
12	구	균열	0.1	0.3	-	0.30	m	1	b	0.30	
13	구	균열	0.1	0.8	-	0.80	m	1	b	0.80	
14	구	균열	0.1	0.5	-	0.50	m	1	b	0.50	
15	구	균열	0.1	1.5	-	1.50	m	1	b	1.50	
16	구	균열	0.1	1.5	-	1.50	m	1	b	1.50	
17	구	균열	0.1	2.0	-	2.00	m	1	b	2.00	
18	구	균열	0.1	0.6	-	0.60	m	1	b	0.60	
19	구	균열	0.1	1.2	-	1.20	m	1	b	1.20	
20	구	균열	0.1	25.0	-	25.00	m	1	b	25.00	
21	구	균열	0.1	1.2	-	1.20	m	1	b	1.20	
22	구	균열	0.1	0.4	-	0.40	m	1	b	0.40	
23	구	백태	-	0.1	0.2	0.02	m ²	1	b	0.02	
24	구	균열	0.1	1.0	-	1.00	m	1	b	1.00	
25	구	균열	0.1	0.3	-	0.30	m	2	b	0.60	
26	구	균열	0.1	2.2	-	2.20	m	1	b	2.20	
27	구	균열	0.1	1.0	-	1.00	m	1	b	1.00	
28	구	균열	0.1	1.0	-	1.00	m	1	b	1.00	
29	구	균열	0.1	0.6	-	0.60	m	1	b	0.60	
30	구	균열	0.1	0.3	-	0.30	m	1	b	0.30	
31	구	균열	0.1	25.0	-	25.00	m	1	b	25.00	
32	구	균열	0.1	2.0	-	2.00	m	1	b	2.00	
33	구	균열	0.1	0.8	-	0.80	m	1	b	0.80	
34	구	균열	0.1	0.3	-	0.30	m	1	b	0.30	
35	구	균열	0.1	2.0	-	2.00	m	1	b	2.00	
36	구	균열	0.1	0.4	-	0.40	m	1	b	0.40	
37	구	균열	0.1	0.4	-	0.40	m	1	b	0.40	
38	구	균열	0.1	3.8	-	3.80	m	5	b	19.00	
39	구	균열	0.1	2.2	-	2.20	m	1	b	2.20	
40	구	균열	0.1	0.5	-	0.50	m	1	b	0.50	
41	구	균열	0.1	0.4	-	0.40	m	1	b	0.40	
42	구	균열	0.1	0.8	-	0.80	m	1	b	0.80	

주) 손상의 길이 및 너비는 「 m 」이며, 균열의 폭은 「 mm 」임

용역명 2016년 상반기 시설물 정기점검 용역

과업기간 2016. 04. 18 ~ 2016. 06. 30

발주처  신대구부산고속도로주식회사


용역사 (주)위드이앤오

도면번호 029


ID : 밀양대교(부산) - 주형외부-16 (2/2)

← 부 산


대 구 →

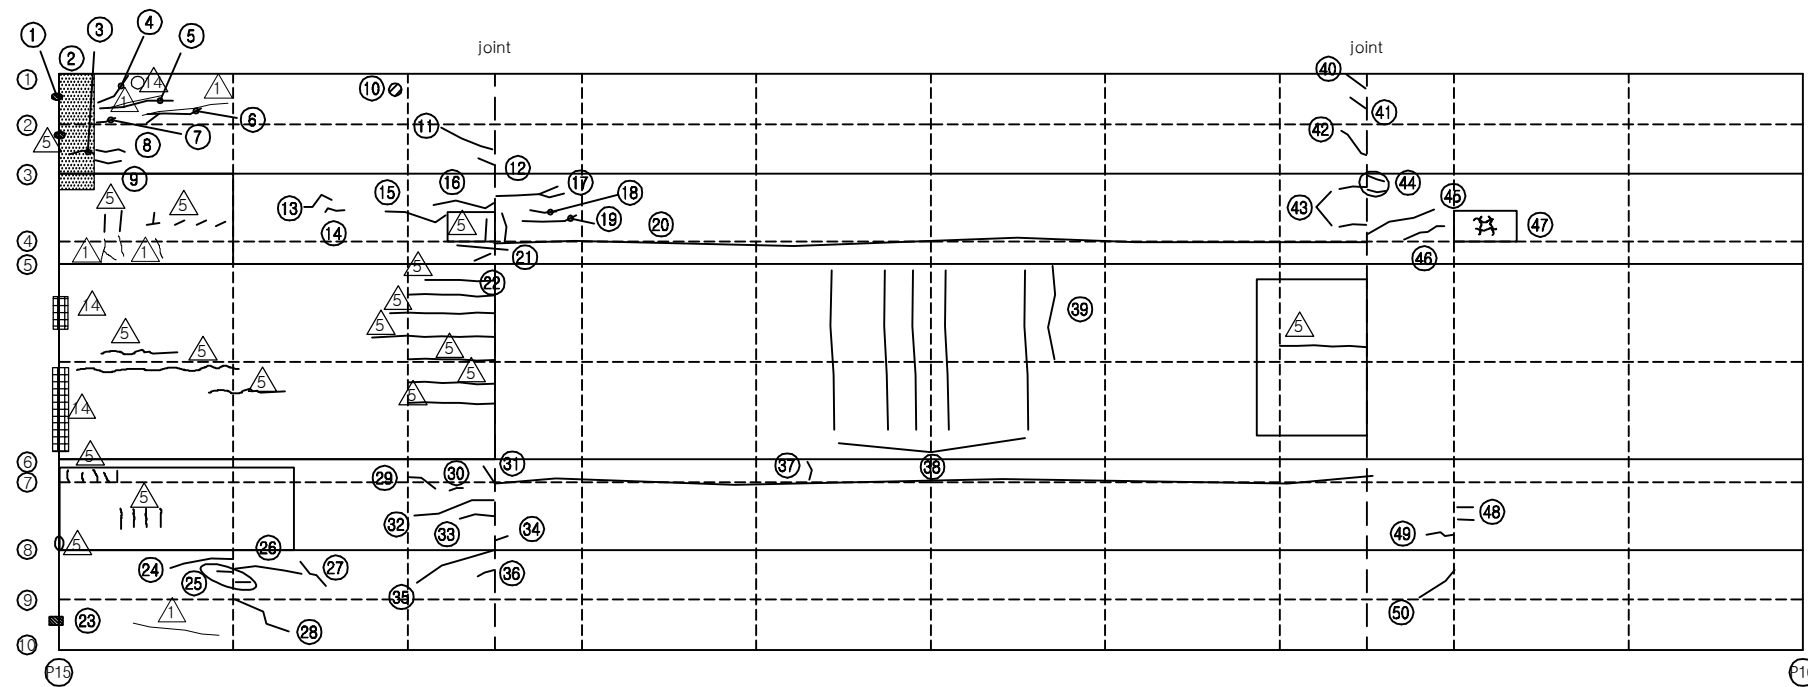

KEY PLAN

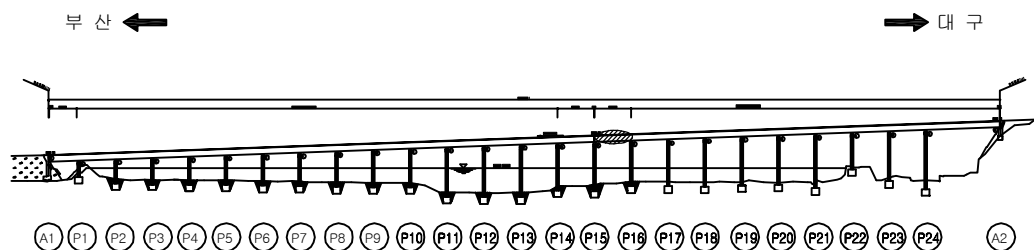

SECTION

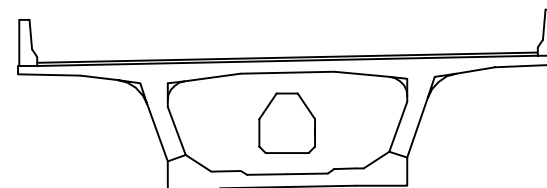

보 수 이 력

기 존 균 열	보 수(11. 상반기)
신 규 균 열	보 수(11. 하반기)
보 수부위재균열	보 수(12. 상반기)
보 수(기보수)	보 수(12. 하반기)
보 수(08. 하반기)	보 수(13. 상반기)
보 수(09. 상반기)	보 수(13. 하반기)
보 수(09. 하반기)	보 수(14. 상반기)
보 수(10. 상반기)	보 수(14. 하반기)
보 수(10. 하반기)	보 수(15. 상반기)
	보 수(15. 하반기)

손 상 현 황 표

번호	신(N) 구(P)	손상내용	손상현황						결함 상대	손상 물량	비고
			폭	길이	너비	물량	단위	개소			
43	구	균열	0.1	0.6	-	0.60	m	2	b	1.20	
44	구	균열	0.1	0.4	-	0.40	m	2	b	0.80	
45	구	균열	0.1	2.8	-	2.80	m	1	b	2.80	
46	구	균열	0.1	1.0	-	1.00	m	1	b	1.00	
47	구	망상균열	-	1.8	0.4	0.72	m	1	b	0.72	
48	구	균열	0.1	0.3	-	0.30	m	2	b	0.60	
49	구	균열	0.1	0.7	-	0.70	m	1	b	0.70	
50	구	균열	0.1	1.2	-	1.20	m	1	b	1.20	
51											
52											
주) 손상의 길이 및 너비는 「 m 」 이며, 균열의 폭은 「 mm 」 임

용역명 2016년 상반기 시설물 정기점검 용역

과업기간 2016. 04. 18 ~ 2016. 06. 30

발주처  신대구부산고속도로주식회사


용역사 (주)위드이앤오

도면번호 029


ID : 밀양대교(부산) - 주형외부-17

← 부 산


대 구 →

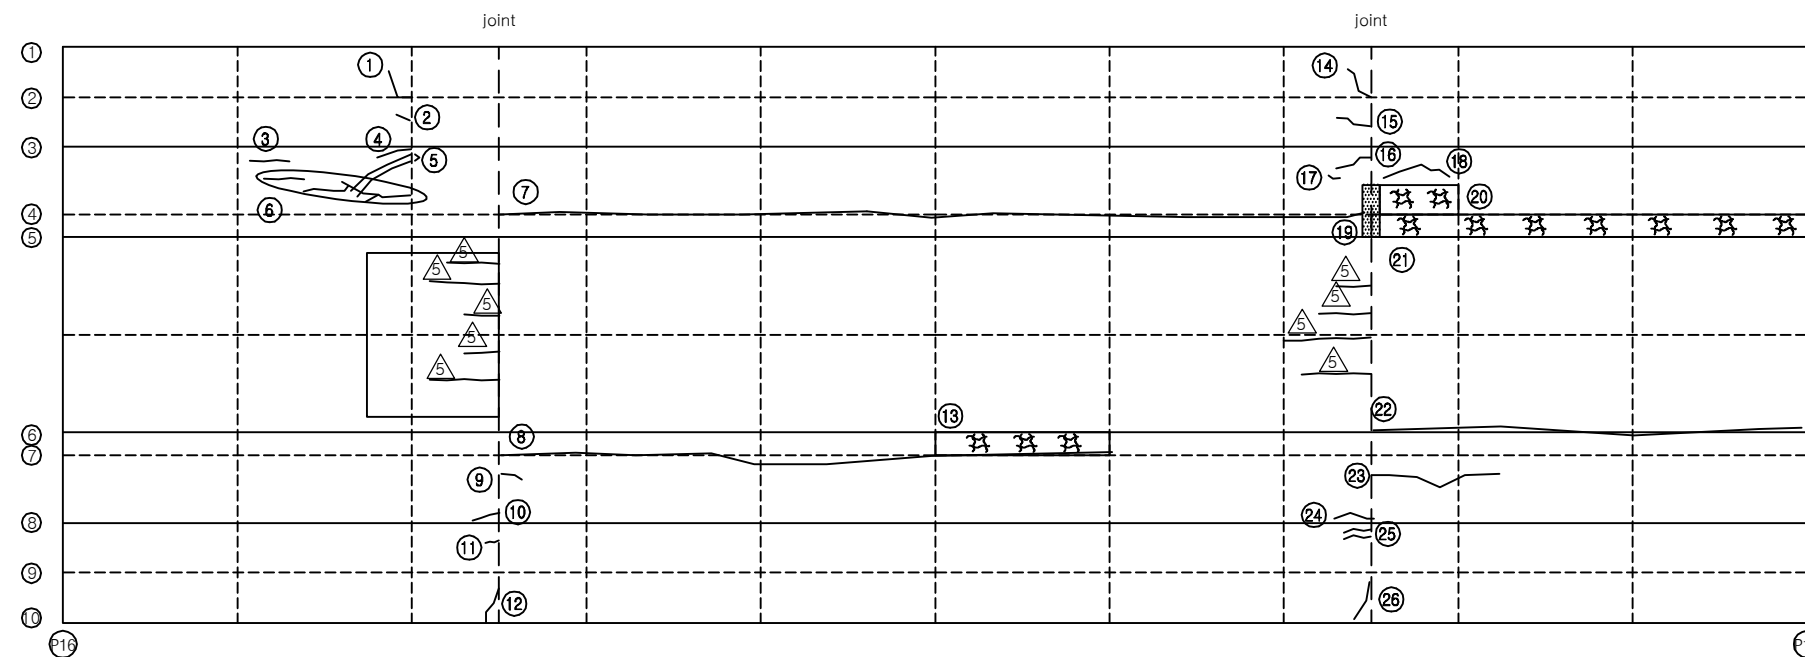

KEY PLAN

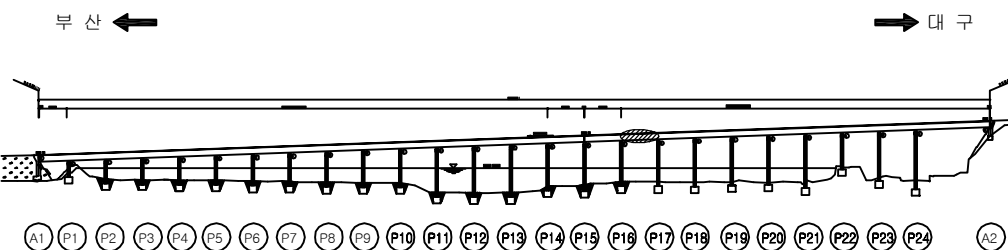

SECTION

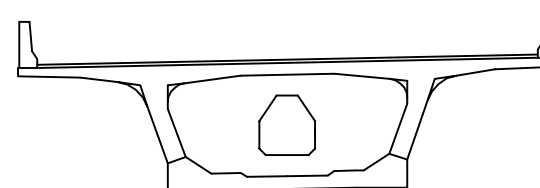

보 수 이 력

기 존 균 열	보 수(11. 하반기)
신 규 균 열	보 수(12. 상반기)
보수부위재균열	보 수(12. 하반기)
보 수(기보수)	보 수(13. 상반기)
보 수(08. 하반기)	보 수(13. 하반기)
보 수(09. 상반기)	보 수(14. 상반기)
보 수(09. 하반기)	보 수(14. 하반기)
보 수(10. 상반기)	보 수(15. 상반기)
보 수(10. 하반기)	보 수(15. 하반기)
보 수(11. 상반기)	보 수(16. 상반기)

손 상 현 황 표

번호	신(N) 구(P)	손상내용	손상현황						결함 상태	손상 물량	비고
			폭	길이	너비	물량	단위	개소			
1	구	균열	0.1	1.0	-	1.00	m	1	b	1.00	
2	구	균열	0.1	0.3	-	0.30	m	1	b	0.30	
3	구	균열	0.1	1.0	-	1.00	m	1	b	1.00	
4	구	균열	0.1	0.8	-	0.80	m	1	b	0.80	
5	구	균열	0.1	1.7	-	1.70	m	2	b	3.40	
6	구	균열	0.1	5.5	-	5.50	m	1	b	5.50	
7	구	균열	0.1	25.0	-	25.00	m	1	b	25.00	
8	구	균열	0.1	18.0	-	18.00	m	1	b	18.00	
9	구	균열	0.1	0.4	-	0.40	m	1	b	0.40	
10	구	균열	0.1	0.6	-	0.60	m	1	b	0.60	
11	구	균열	0.1	0.3	-	0.30	m	1	b	0.30	
12	구	균열	0.1	0.9	-	0.90	m	1	b	0.90	
13	구	망상균열	-	5.0	0.6	3.00	m ²	1	b	3.00	
14	구	균열	0.1	0.9	-	0.90	m	1	b	0.90	
15	구	균열	0.2	0.8	-	0.80	m	1	c	0.80	
16	구	균열	0.1	0.9	-	0.90	m	1	b	0.90	
17	구	균열	0.1	0.2	-	0.20	m	1	b	0.20	
18	구	균열	0.1	2.0	-	2.00	m	1	b	2.00	
19	구	망상균열	-	3.8	1.0	3.80	m ²	1	b	3.80	
20	구	백태	-	0.3	1.0	0.30	m ²	1	b	0.30	
21	구	망상균열	-	12.0	0.6	7.20	m ²	1	b	7.20	
22	구	균열	0.1	12.0	-	12.00	m	1	b	12.00	
23	구	균열	0.1	4.0	-	4.00	m	1	b	4.00	
24	구	균열	0.1	0.8	-	0.80	m	1	b	0.80	
25	구	균열	0.1	0.6	-	0.60	m	2	b	1.20	
26	구	균열	0.1	1.0	-	1.00	m	1	b	1.00	
27											
28											
주) 손상의 길이 및 너비는 「 m 」 이며, 균열의 폭은 「 mm 」 임

용역명 2016년 상반기 시설물 정기점검 용역

과업기간 2016. 04. 18 ~ 2016. 06. 30

발주처  신대구부산고속도로주식회사


용역사 (주)위드이앤오

도면번호 030

ID : 밀양대교(부산) - 주형외부-18

← 부 산

대 구 →

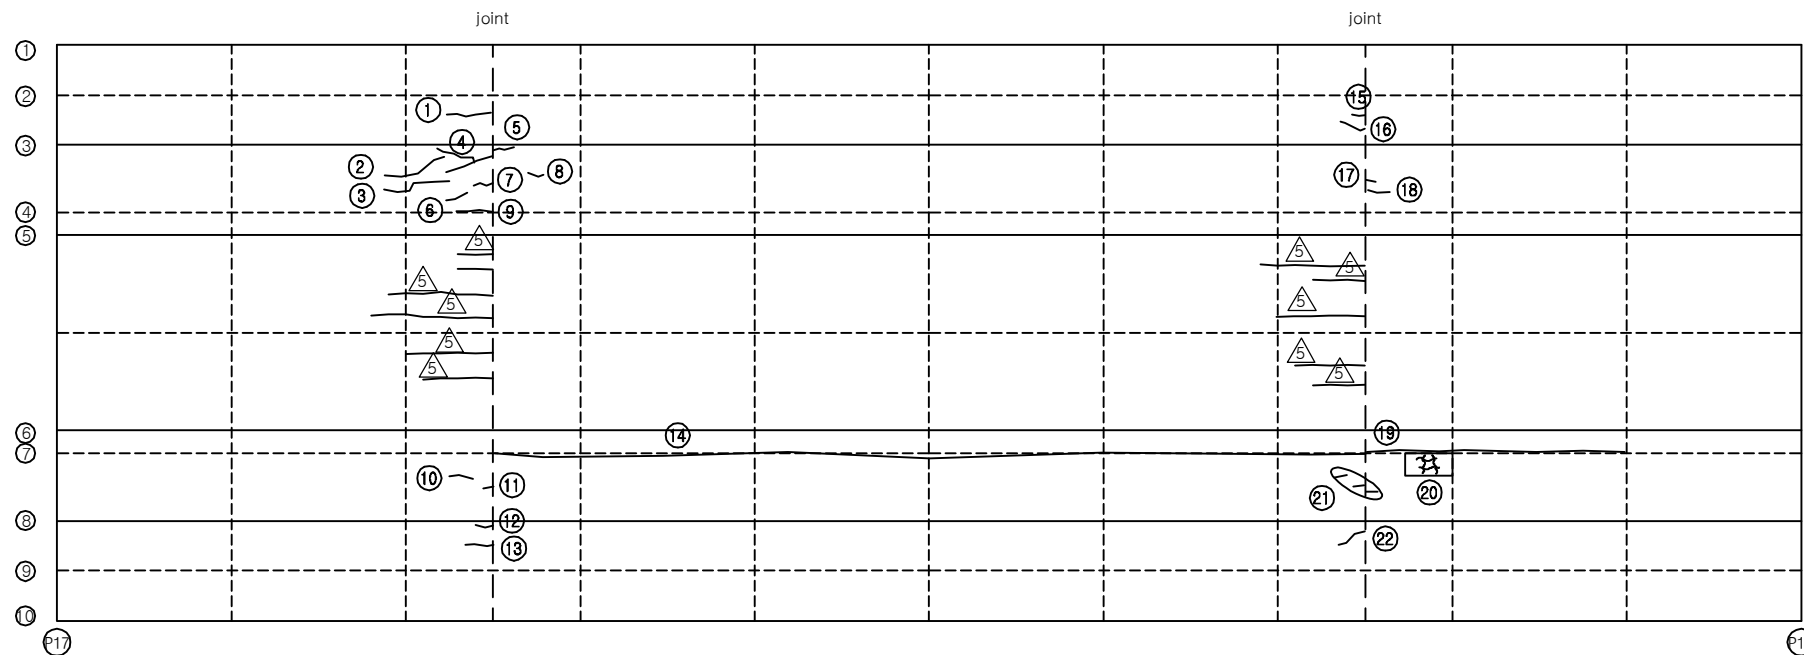


보 수 이 력			
	기 존 균 열		신 규 균 열
	보 수부위재균열		보 수(기보수)
	보 수(08. 하반기)		보 수(09. 상반기)
	보 수(09. 하반기)		보 수(10. 상반기)
	보 수(10. 하반기)		보 수(11. 상반기)
	보 수(11. 하반기)		보 수(12. 상반기)
	보 수(12. 하반기)		보 수(13. 상반기)
	보 수(13. 하반기)		보 수(14. 상반기)
	보 수(14. 하반기)		보 수(15. 상반기)
	보 수(15. 하반기)		보 수(16. 상반기)

손 상 현 황 표


번호	신(N) 구(P)	손상내용	손상현황						결함 상태	손상 물량	비고
			폭	길이	너비	물량	단위	개소			
1	구	균열	0.1	1.0	-	1.00	m	1	b	1.00	
2	구	균열	0.1	1.5	-	1.50	m	1	b	1.50	
3	구	균열	0.1	1.6	-	1.60	m	1	b	1.60	
4	구	균열	0.1	1.6	-	1.60	m	1	b	1.60	
5	구	균열	0.1	0.5	-	0.50	m	1	b	0.50	
6	구	균열	0.1	0.6	-	0.60	m	1	b	0.60	
7	구	균열	0.1	0.5	-	0.50	m	1	b	0.50	
8	구	균열	0.1	0.4	-	0.40	m	1	b	0.40	
9	구	균열	0.1	0.8	-	0.80	m	1	b	0.80	
10	구	균열	0.1	0.5	-	0.50	m	1	b	0.50	
11	구	균열	0.1	0.2	-	0.20	m	1	b	0.20	
12	구	균열	0.1	0.4	-	0.40	m	1	b	0.40	
13	구	균열	0.1	0.6	-	0.60	m	1	b	0.60	
14	구	균열	0.1	25.0	-	25.00	m	1	b	25.00	
15	구	균열	0.1	0.3	-	0.30	m	1	b	0.30	
16	구	균열	0.1	0.6	-	0.60	m	1	b	0.60	
17	구	균열	0.1	0.2	-	0.20	m	1	b	0.20	
18	구	균열	0.1	0.5	-	0.50	m	1	b	0.50	
19	구	균열	0.1	7.5	-	7.50	m	1	b	7.50	
20	구	망상균열	-	1.5	0.8	1.20	m ²	1	b	1.20	
21	구	균열	0.1	0.3	-	0.30	m	3	b	0.90	
22	구	균열	0.1	0.7	-	0.70	m	1	b	0.70	
23											
24											
주) 손상의 길이 및 너비는 「 m 」이며, 균열의 폭은 「 mm 」임

KEY PLAN

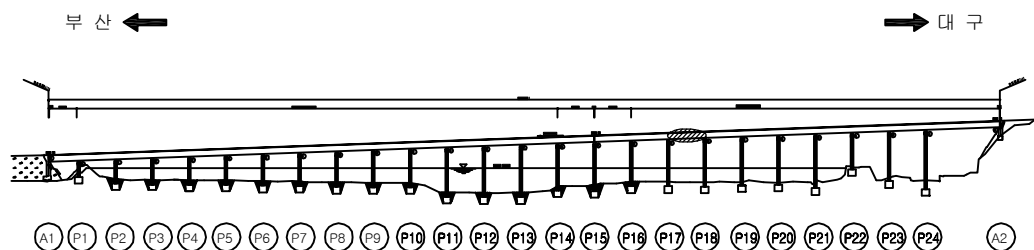

SECTION

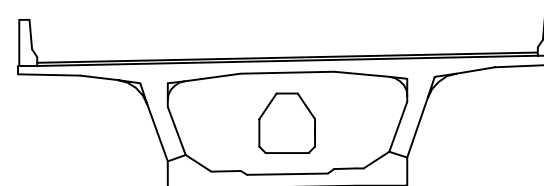


용역명	2016년 상반기 시설물 정기점검 용역
과업기간	2016. 04. 18 ~ 2016. 06. 30
발주처	신대구부산고속도로주식회사
용역사	(주)위드이앤오
도면번호	031


ID : 밀양대교(부산) - 주형외부-19

← 부 산


대 구 →

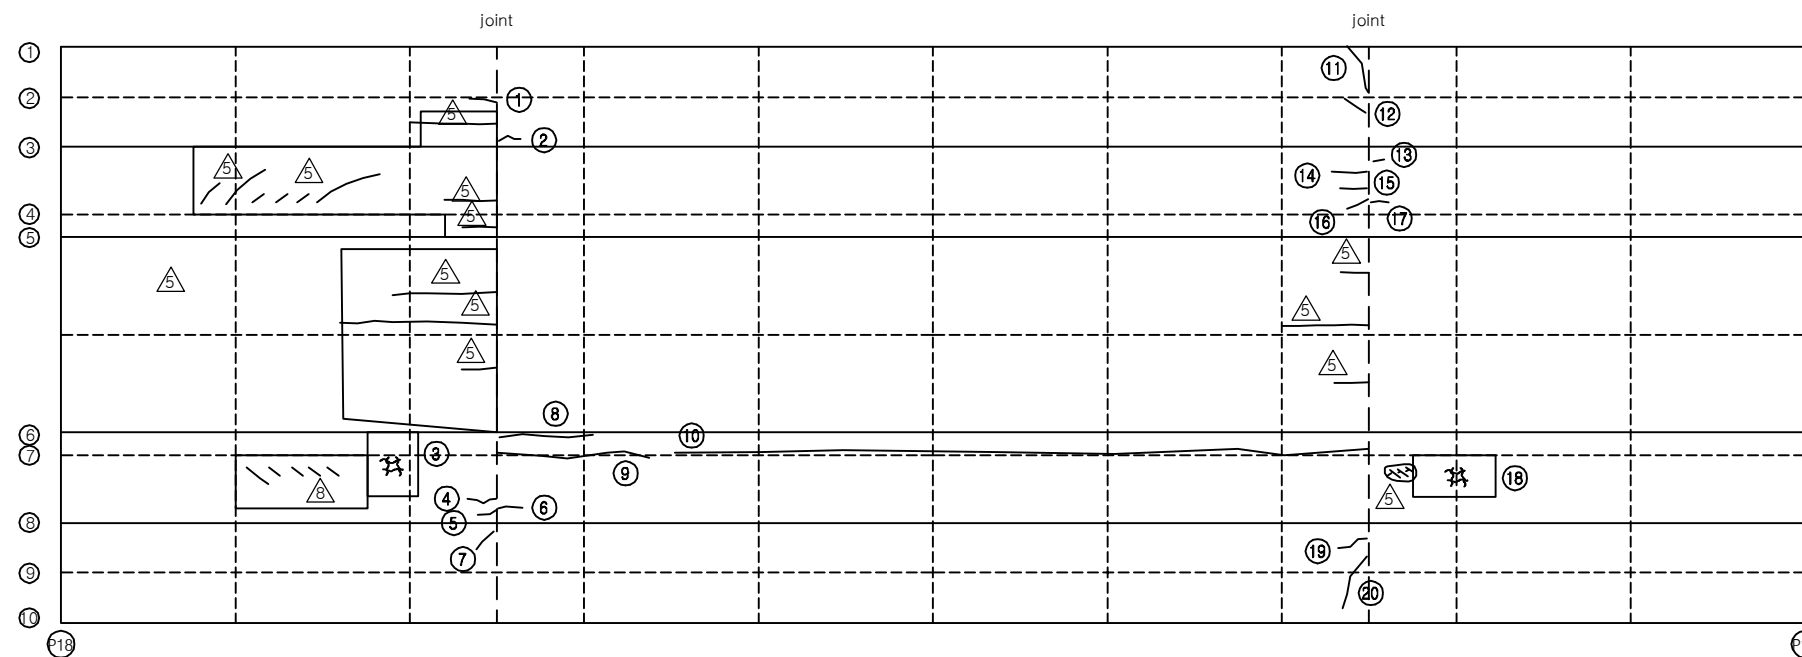

KEY PLAN

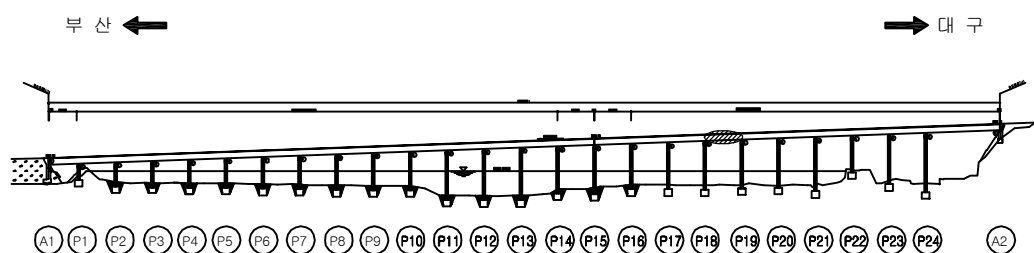

SECTION

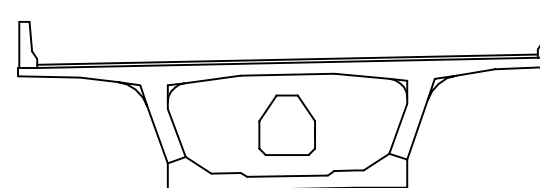

보 수 이 력

기 존 균 열	보 수(11. 하반기)
신 규 균 열	보 수(12. 상반기)
보 수부위재균열	보 수(12. 하반기)
보 수(기보수)	보 수(13. 상반기)
보 수(08. 하반기)	보 수(13. 하반기)
보 수(09. 상반기)	보 수(14. 상반기)
보 수(09. 하반기)	보 수(14. 하반기)
보 수(10. 상반기)	보 수(15. 상반기)
보 수(10. 하반기)	보 수(15. 하반기)
보 수(11. 상반기)	보 수(16. 상반기)

손 상 현 황 표

번호	신(N) 구(P)	손상내용	손상현황						결함 상대	손상 물량	비고
			폭	길이	너비	물량	단위	개소			
1	구	균열	0.1	0.6	-	0.60	m	1	b	0.60	
2	구	균열	0.1	0.4	-	0.40	m	1	b	0.40	
3	구	망상균열	-	1.8	1.8	3.24	m ²	1	b	3.24	
4	구	균열	0.1	0.7	-	0.70	m	1	b	0.70	
5	구	균열	0.1	0.5	-	0.50	m	1	b	0.50	
6	구	균열	0.1	0.6	-	0.60	m	1	b	0.60	
7	구	균열	0.1	0.6	-	0.60	m	1	b	0.60	
8	구	균열	0.1	3.0	-	3.00	m	1	b	3.00	
9	구	균열	0.1	4.0	-	4.00	m	1	b	4.00	
10	구	균열(경미)	0.1	20.0	-	20.00	m	1	b	20.00	
11	구	균열	0.2	1.8	-	1.80	m	1	c	1.80	
12	구	균열	0.1	0.6	-	0.60	m	1	b	0.60	
13	구	균열	0.1	0.2	-	0.20	m	1	b	0.20	
14	구	균열	0.1	0.8	-	0.80	m	1	b	0.80	
15	구	균열	0.1	0.6	-	0.60	m	1	b	0.60	
16	구	균열	0.1	0.5	-	0.50	m	1	b	0.50	
17	구	균열	0.1	0.4	-	0.40	m	1	b	0.40	
18	구	망상균열	-	3.6	0.9	3.24	m ²	1	b	3.24	
19	구	균열	0.1	0.6	-	0.60	m	1	b	0.60	
20	구	균열	0.2	1.2	-	1.20	m	1	b	1.20	
21											
22											
주) 손상의 길이 및 너비는 「 m 」 이며, 균열의 폭은 「 mm 」 임

용역명 2016년 상반기 시설물 정기점검 용역

과업기간 2016. 04. 18 ~ 2016. 06. 30

발주처  신대구부산고속도로주식회사


용역사 (주)위드이앤오

도면번호 032


ID : 밀양대교(부산) - 주형외부-20

← 부 산


대 구 →

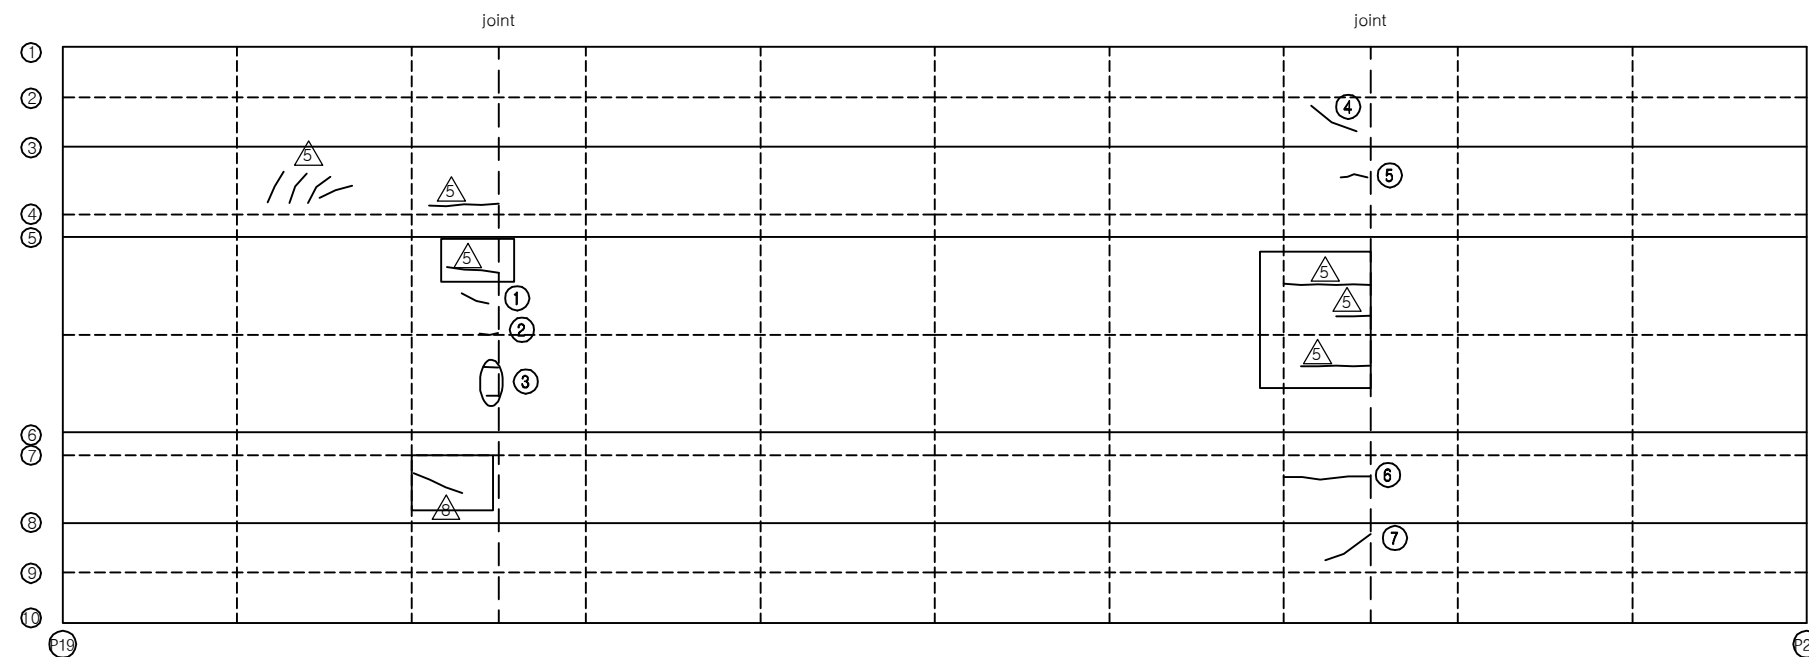

KEY PLAN

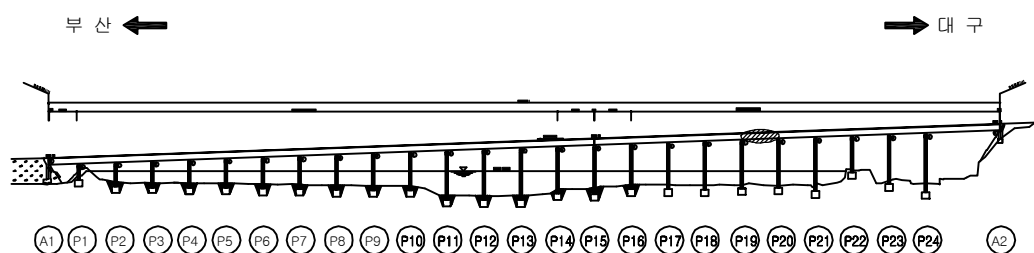

SECTION

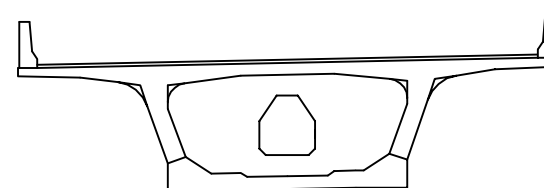

보 수 이 력

기 존 균 열	보 수(11. 하반기)
신 규 균 열	보 수(12. 상반기)
보수부위재균열	보 수(12. 하반기)
보 수(기보수)	보 수(13. 상반기)
보 수(08. 하반기)	보 수(13. 하반기)
보 수(09. 상반기)	보 수(14. 상반기)
보 수(09. 하반기)	보 수(14. 하반기)
보 수(10. 상반기)	보 수(15. 상반기)
보 수(10. 하반기)	보 수(15. 하반기)
보 수(11. 상반기)	보 수(16. 상반기)

손 상 현 황 표

번호	신(N) 구(P)	손상내용	손상현황						결함 상대	손상 물량	비고
			폭	길이	너비	물량	단위	개소			
1	구	균열	0.1	0.6	-	0.60	m	1	b	0.60	
2	구	균열	0.1	0.3	-	0.30	m	1	b	0.30	
3	구	균열	0.1	0.2	-	0.20	m	2	b	0.40	
4	구	균열	0.2	1.0	-	1.00	m	1	c	1.00	
5	구	균열	0.1	0.6	-	0.60	m	1	b	0.60	
6	구	균열	0.1	2.0	-	2.00	m	1	b	2.00	
7	구	균열	0.2	1.0	-	1.00	m	1	c	1.00	
8											
9											
주) 손상의 길이 및 너비는 「 m 」 이며, 균열의 폭은 「 mm 」 임

용역명 2016년 상반기 시설물 정기점검 용역

과업기간 2016. 04. 18 ~ 2016. 06. 30

발주처  신대구부산고속도로주식회사


용역사 (주)위드이앤오

도면번호 033


ID : 밀양대교(부산) - 주형외부-21

← 부 산


대 구 →

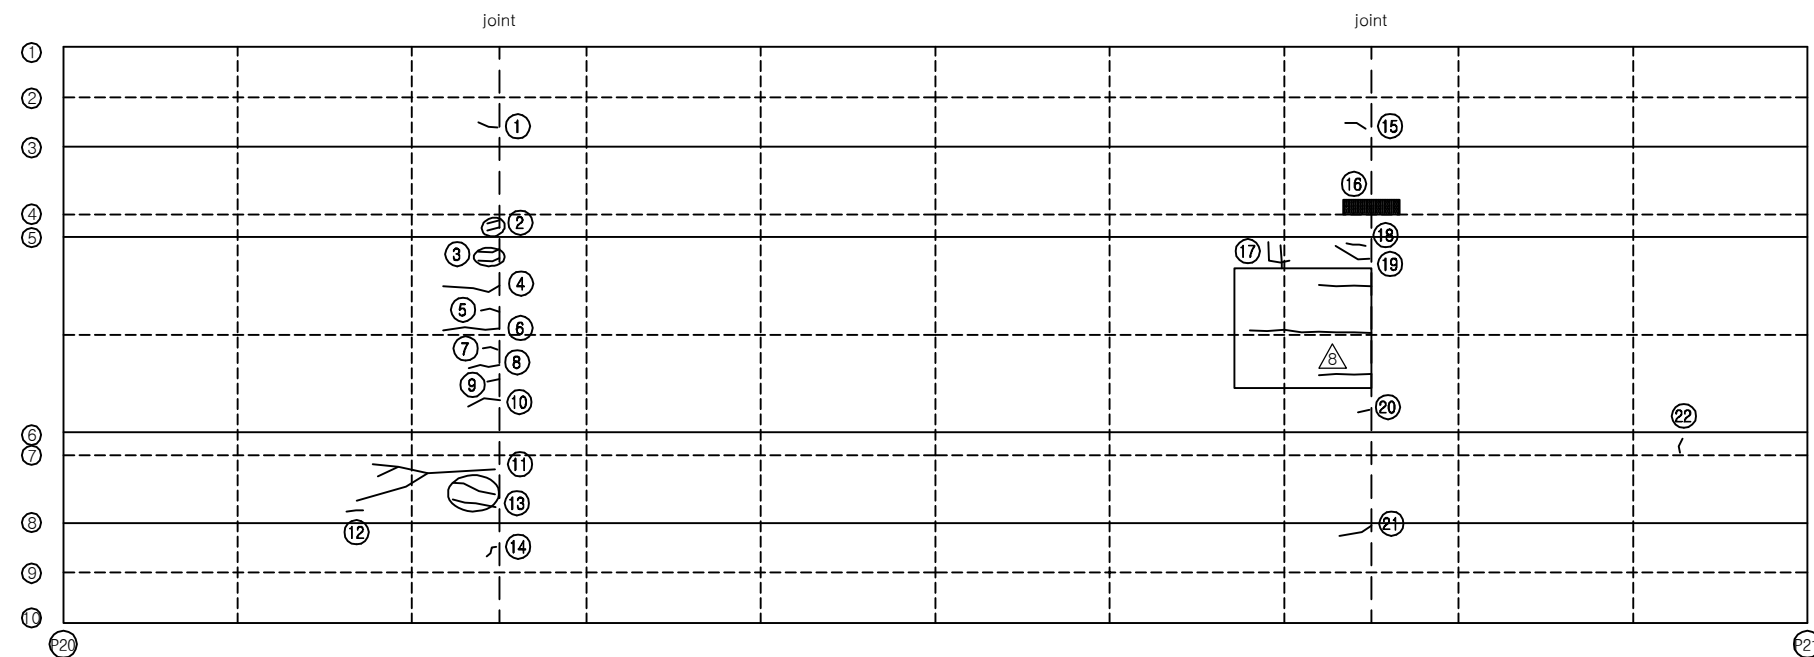

KEY PLAN

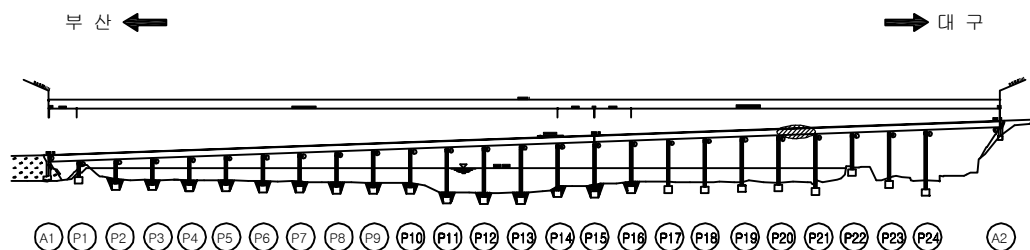

SECTION

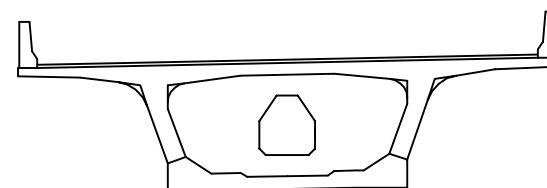

보 수 이 력

기 존 균 열	보 수(11. 하반기)
신 규 균 열	보 수(12. 상반기)
보수부위재균열	보 수(12. 하반기)
보 수(기보수)	보 수(13. 상반기)
보 수(08. 하반기)	보 수(13. 하반기)
보 수(09. 상반기)	보 수(14. 상반기)
보 수(09. 하반기)	보 수(14. 하반기)
보 수(10. 상반기)	보 수(15. 상반기)
보 수(10. 하반기)	보 수(15. 하반기)
보 수(11. 상반기)	보 수(16. 상반기)

손 상 현 황 표

번호	신(N) 구(P)	손상내용	손상현황						결함 상태	손상 물량	비고
			폭	길이	너비	물량	단위	개소			
1	구	균열	0.2	0.4	-	0.40	m	1	c	0.40	
2	구	균열	0.1	0.2	-	0.20	m	2	b	0.40	
3	구	균열	0.1	0.5	-	0.50	m	2	b	1.00	
4	구	균열	0.1	1.3	-	1.30	m	1	b	1.30	
5	구	균열	0.1	0.4	-	0.40	m	1	b	0.40	
6	구	균열	0.1	1.2	-	1.20	m	1	b	1.20	
7	구	균열	0.1	0.3	-	0.30	m	1	b	0.30	
8	구	균열	0.1	0.7	-	0.70	m	1	b	0.70	
9	구	균열	0.1	0.2	-	0.20	m	1	b	0.20	
10	구	균열	0.1	0.8	-	0.80	m	1	b	0.80	
11	구	균열	0.1	5.0	-	5.00	m	1	b	5.00	
12	구	균열	0.1	0.4	-	0.40	m	1	b	0.40	
13	구	균열	0.1	1.0	-	1.00	m	2	b	2.00	
14	구	균열	0.1	0.3	-	0.30	m	1	b	0.30	
15	구	균열	0.2	0.5	-	0.50	m	1	c	0.50	
16	구	백태	-	0.8	0.3	0.24	m ²	1	b	0.24	
17	구	균열	0.1	1.2	-	1.20	m	1	b	1.20	
18	구	균열	0.1	0.5	-	0.50	m	1	b	0.50	
19	구	균열	0.2	0.9	-	0.90	m	1	c	0.90	
20	구	균열	0.1	0.2	-	0.20	m	1	b	0.20	
21	구	균열	0.1	0.8	-	0.80	m	1	b	0.80	
22	구	균열	0.1	0.3	-	0.30	m	1	b	0.30	
23											
24											
주) 손상의 길이 및 너비는 「 m 」이며, 균열의 폭은 「 mm 」임

용역명 2016년 상반기 시설물 정기점검 용역

과업기간 2016. 04. 18 ~ 2016. 06. 30

발주처  신대구부산고속도로주식회사

용역사 (주)위드이앤오

도면번호 034

ID : 밀양대교(부산) - 주형외부-22

보 수 이 력			
	기 존 균 열		보 수 (11. 하반기)
	신 규 균 열		보 수 (12. 상반기)
	보수부위재균열		보 수 (12. 하반기)
	보 수 (기보수)		보 수 (13. 상반기)
	보 수 (08. 하반기)		보 수 (13. 하반기)
	보 수 (09. 상반기)		보 수 (14. 상반기)
	보 수 (09. 하반기)		보 수 (14. 하반기)
	보 수 (10. 상반기)		보 수 (15. 상반기)
	보 수 (10. 하반기)		보 수 (15. 하반기)
	보 수 (11. 상반기)		보 수 (16. 상반기)


손 상 현 황 표

번호	신 (N) 구 (P)	손상내용	손상현황						결함 상대	손상 물량	비고
			폭	길이	너비	물량	단위	개소			
1	구	균열	0.1	0.3	-	0.30	m	1	b	0.30	
2	구	균열	0.1	1.5	-	1.50	m	1	b	1.50	
3	구	균열	0.1	0.8	-	0.80	m	1	b	0.80	
4	구	균열	0.2	0.4	-	0.40	m	1	c	0.40	
5	구	균열	0.1	0.8	-	0.80	m	1	b	0.80	
6	구	균열	0.1	0.8	-	0.80	m	1	b	0.80	
7	구	균열	0.1	0.4	-	0.40	m	1	b	0.40	
8	구	균열	0.1	1.0	-	1.00	m	1	b	1.00	
9	구	균열	0.1	0.5	-	0.50	m	1	b	0.50	
10	구	균열	0.1	0.2	-	0.20	m	1	b	0.20	
11											
12											
주) 손상의 길이 및 너비는 「 m 」 이며, 균열의 폭은 「 mm 」 임

부 산 ←


대 구 →

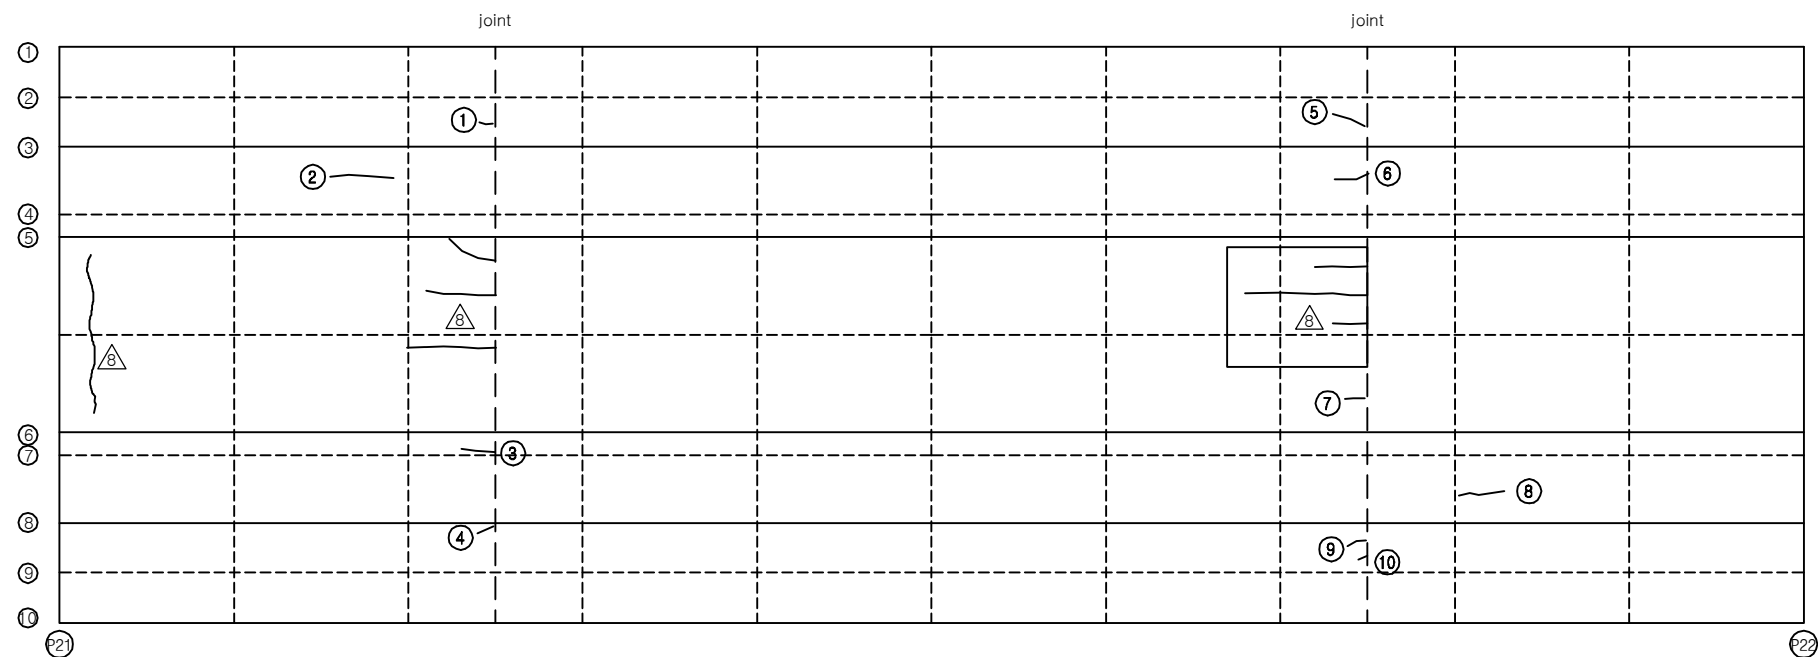

KEY PLAN


















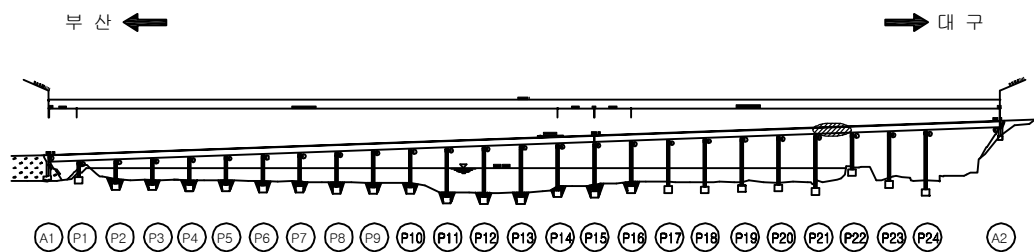


SECTION

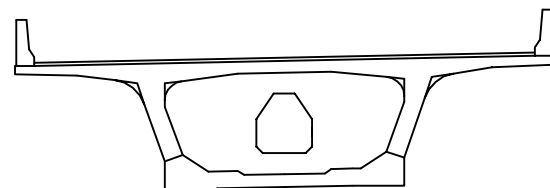

용역명	2016년 상반기 시설물 정기점검 용역
과업기간	2016. 04. 18 ~ 2016. 06. 30
발주처	신대구부산고속도로주식회사
용역사	(주)위드이앤오
도면번호	035

ID : 밀양대교(부산) - 주형외부-23

                  보 수 이 력			
	기 존 규 격		보 수 (11. 하반기)
	신 규 규 격		보 수 (12. 상반기)
	보수부위재규격		보 수 (12. 하반기)
	보 수 (기보수)		보 수 (13. 상반기)
	보 수 (08. 하반기)		보 수 (13. 하반기)
	보 수 (09. 상반기)		보 수 (14. 상반기)
	보 수 (09. 하반기)		보 수 (14. 하반기)
	보 수 (10. 상반기)		보 수 (15. 상반기)
	보 수 (10. 하반기)		보 수 (15. 하반기)
	보 수 (11. 상반기)		보 수 (16. 상반기)


← 부 산

대 구 →


손 상 현 황 표

번호	신(N) 구(P)	손상내용	손상현황						결함 상태	손상 물량	비고
			폭	길이	너비	물량	단위	개소			
1											
2											
주) 손상의 길이 및 너비는 「 m 」 이며, 균열의 폭은 「 mm 」 임

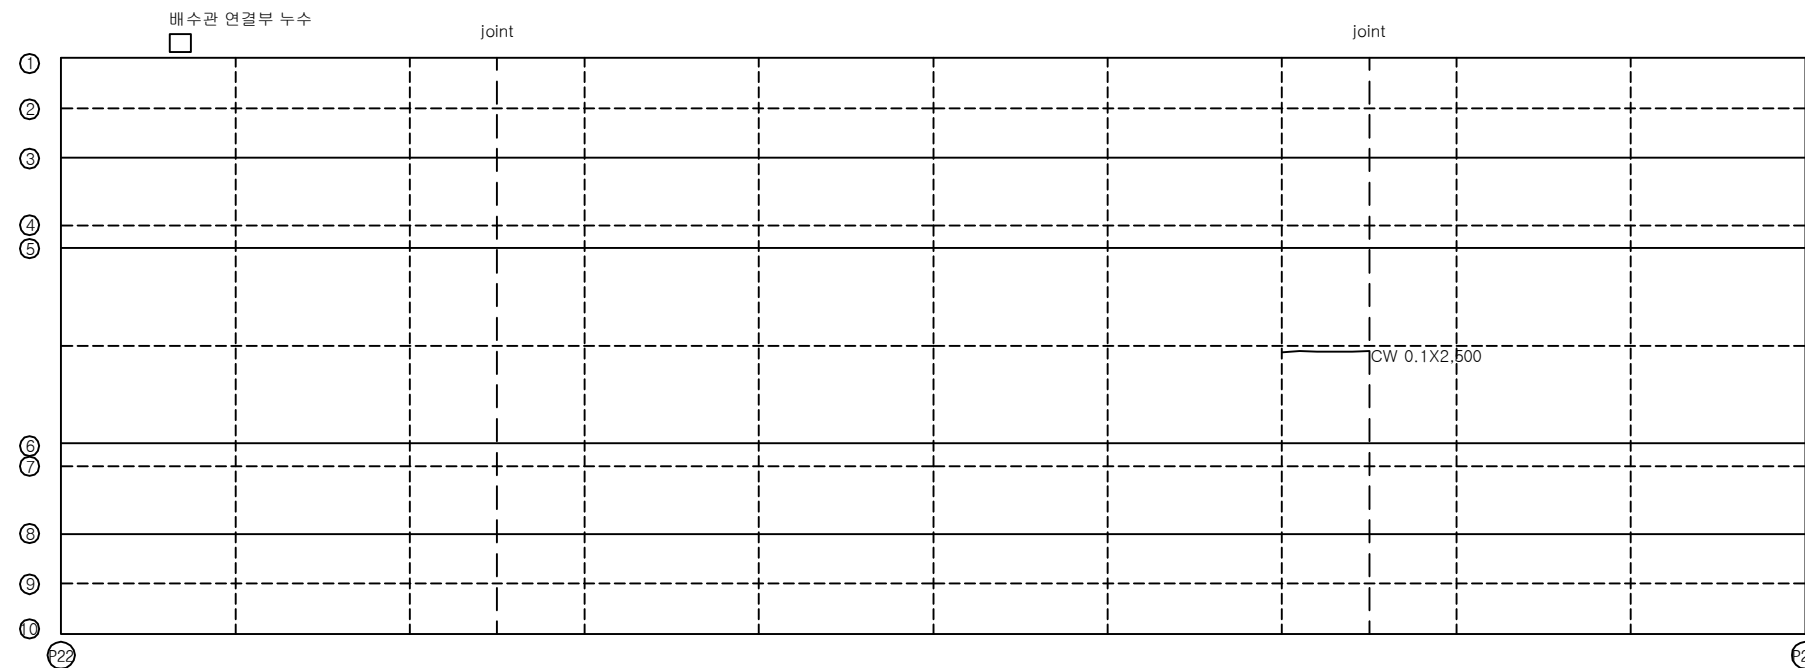

KEY PLAN

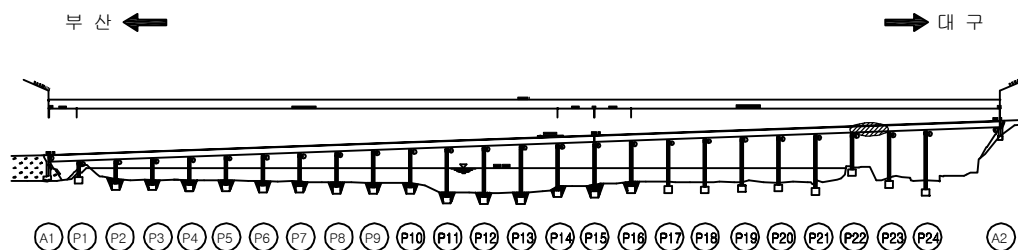

SECTION

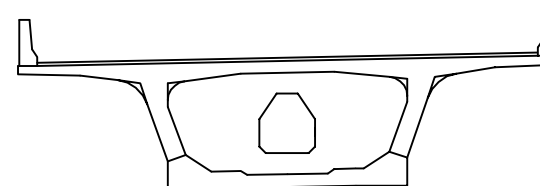


용역명	2016년 상반기 시설물 정기점검 용역
과업기간	2016. 04. 18 ~ 2016. 06. 30
발주처	 신대구부산고속도로주식회사
용역사	(주)위드이앤오
도면번호	036

ID : 밀양대교(부산) - 주형외부-24


보 수 이 력			
	기 존 균 열		보 수(11. 하반기)
	신 규 균 열		보 수(12. 상반기)
	보수부위재균열		보 수(12. 하반기)
	보 수(기보수)		보 수(13. 상반기)
	보 수(08. 하반기)		보 수(13. 하반기)
	보 수(09. 상반기)		보 수(14. 상반기)
	보 수(09. 하반기)		보 수(14. 하반기)
	보 수(10. 상반기)		보 수(15. 상반기)
	보 수(10. 하반기)		보 수(15. 하반기)
	보 수(11. 상반기)		보 수(16. 상반기)

← 부 산


대 구 →

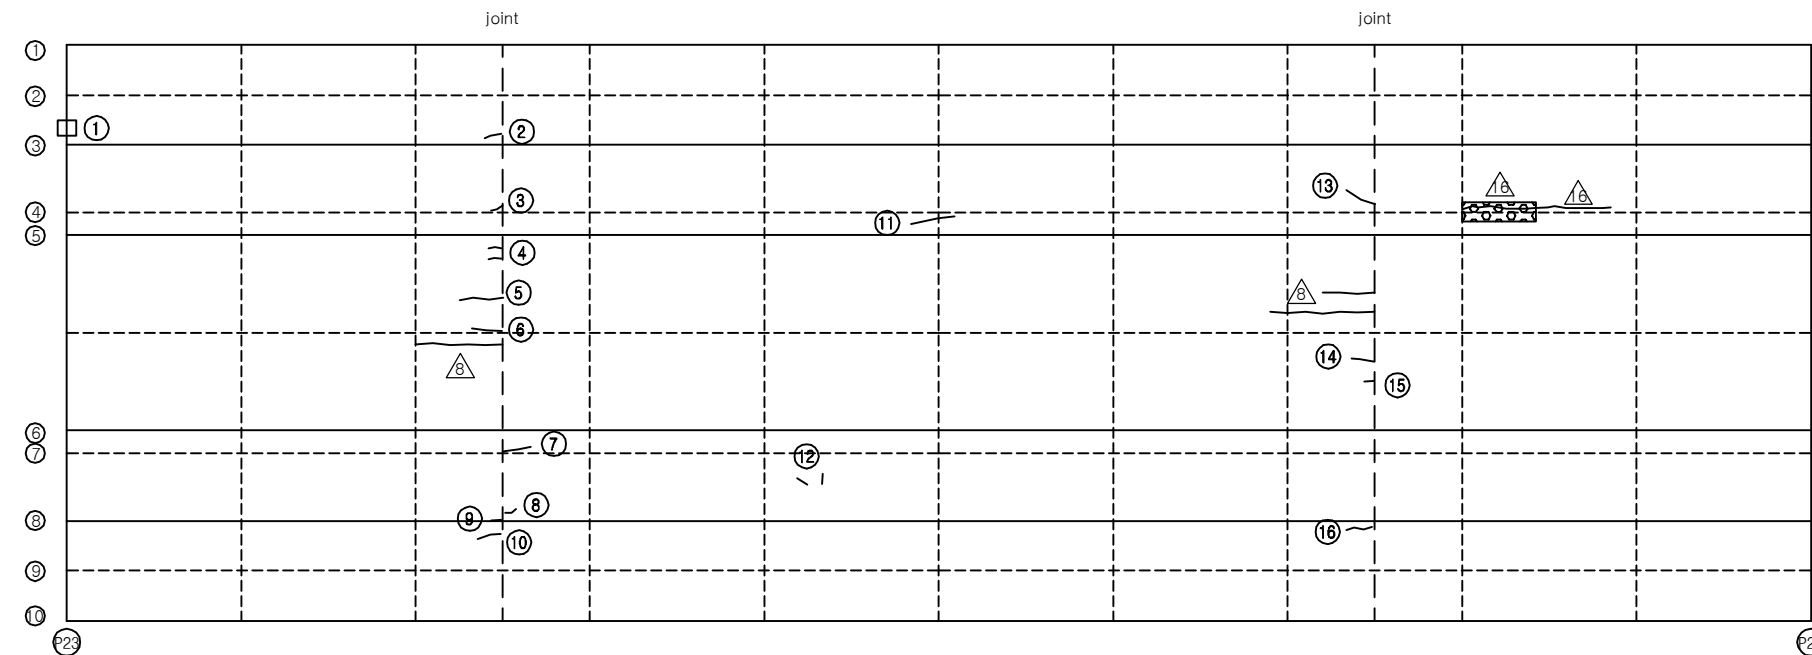

KEY PLAN

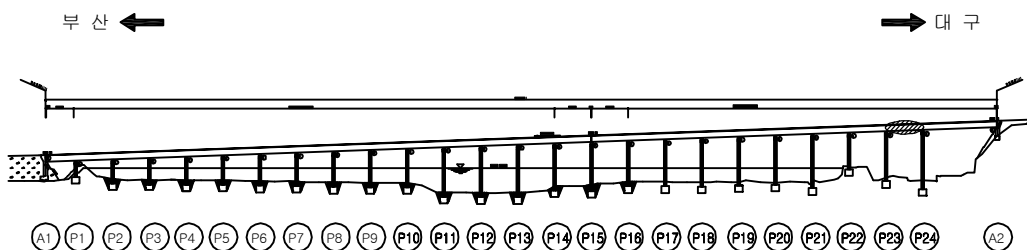

SECTION

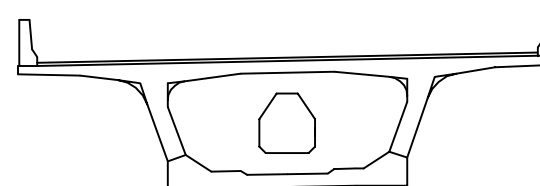

손 상 현 황 표

번호	신(N) 구(P)	손상내용	손상현황						결함 상대	손상 물량	비고
			폭	길이	너비	물량	단위	개소			
1	구	배수관 막힘	-	-	-	1.00	EA	1	c	1.00	
2	구	균열	0.2	0.4	-	0.40	m	1	c	0.40	
3	구	균열	0.1	0.3	-	0.30	m	1	b	0.30	
4	구	균열	0.1	0.3	-	0.30	m	2	b	0.60	
5	구	균열	0.1	1.0	-	1.00	m	1	b	1.00	
6	구	균열	0.1	0.7	-	0.70	m	1	b	0.70	
7	구	균열	0.1	0.6	-	0.60	m	1	b	0.60	
8	구	균열	0.1	0.3	-	0.30	m	1	b	0.30	
9	구	균열	0.1	0.2	-	0.20	m	1	b	0.20	
10	구	균열	0.2	0.6	-	0.60	m	1	c	0.60	
11	구	균열	0.1	2.0	-	2.00	m	1	b	2.00	
12	구	균열	0.1	0.2	-	0.20	m	2	b	0.40	
13	구	균열	0.1	0.7	-	0.70	m	1	b	0.70	
14	구	균열	0.1	0.3	-	0.30	m	1	b	0.30	
15	구	균열	0.1	0.2	-	0.20	m	1	b	0.20	
16	구	균열	0.1	0.6	-	0.60	m	1	b	0.60	
17											
18											
주) 손상의 길이 및 너비는 「 m 」 이며, 균열의 폭은 「 mm 」 임

용역명	2016년 상반기 시설물 정기점검 용역
과업기간	2016. 04. 18 ~ 2016. 06. 30
발주처	신대구부산고속도로주식회사
용역사	(주)위드이앤오
도면번호	037

ID : 밀양대교(부산) - 주형외부-25

보 수 이 력			
	기 존 균 열		보 수(11. 하반기)
	신 규 균 열		보 수(12. 상반기)
	보수부위재균열		보 수(12. 하반기)
	보 수(기보수)		보 수(13. 상반기)
	보 수(08. 하반기)		보 수(13. 하반기)
	보 수(09. 상반기)		보 수(14. 상반기)
	보 수(09. 하반기)		보 수(14. 하반기)
	보 수(10. 상반기)		보 수(15. 상반기)
	보 수(10. 하반기)		보 수(15. 하반기)
	보 수(11. 상반기)		보 수(16. 상반기)


손 상 현 황 표

번호	신(N) 구(P)	손상내용	손상현황						결함 상대	손상 물량	비고
			폭	길이	너비	물량	단위	개소			
1	구	균열	0.1	0.6	-	0.60	m	2	b	1.20	
2	구	균열	0.1	0.7	-	0.70	m	1	b	0.70	
3	구	균열	0.1	0.5	-	0.50	m	1	b	0.50	
4	구	균열	0.1	0.5	-	0.50	m	3	b	1.50	
5	구	보수부 재균열	0.1	0.5	-	0.50	m	1	b	0.50	
6	구	균열	0.2	0.5	-	0.50	m	1	c	0.50	
7											
8											
주) 손상의 길이 및 너비는 「 m 」 이며, 균열의 폭은 「 mm 」 임

부 산 ←


대 구 →

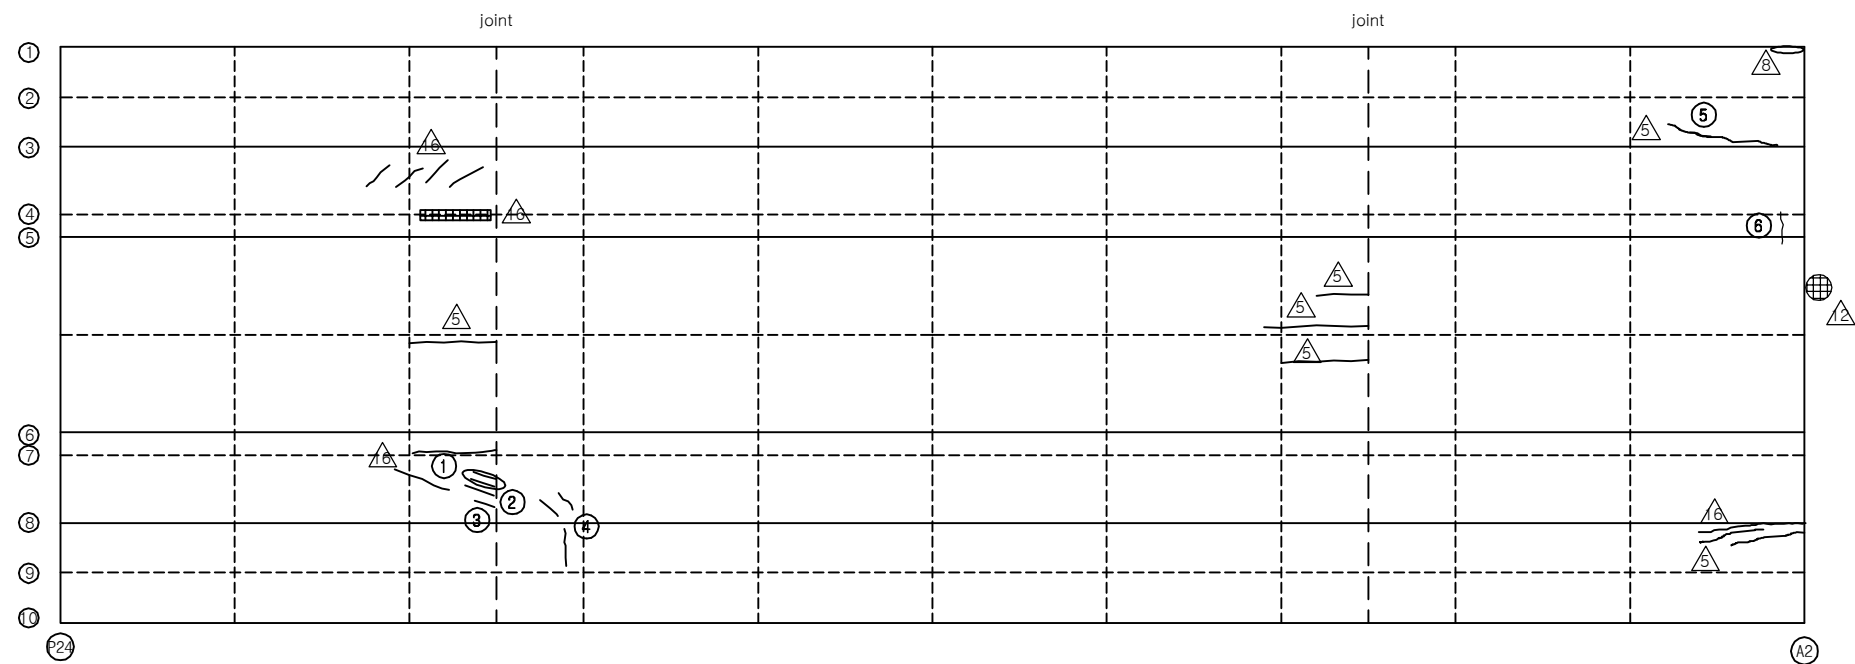

KEY PLAN

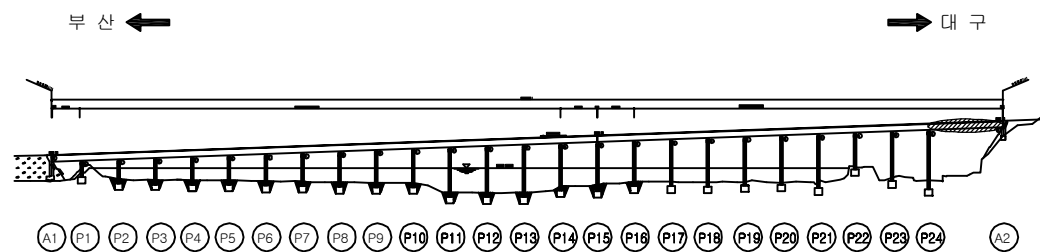

SECTION

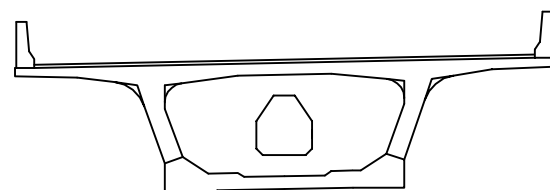


용역명	2016년 상반기 시설물 정기점검 용역
과업기간	2016. 04. 18 ~ 2016. 06. 30
발주처	신대구부산고속도로주식회사
용역사	(주)위드이앤오
도면번호	038

ID : 밀양대교(부산) - 주형내부-1

보수 이력			
	기존 균열		보수(11. 하반기)
	신규 균열		보수(12. 상반기)
	보수부위재균열		보수(12. 하반기)
	보수(기보수)		보수(13. 상반기)
	보수(08. 하반기)		보수(13. 하반기)
	보수(09. 상반기)		보수(14. 상반기)
	보수(09. 하반기)		보수(14. 하반기)
	보수(10. 상반기)		보수(15. 상반기)
	보수(10. 하반기)		보수(15. 하반기)
	보수(11. 상반기)		보수(16. 상반기)

← 부 산


대 구 →

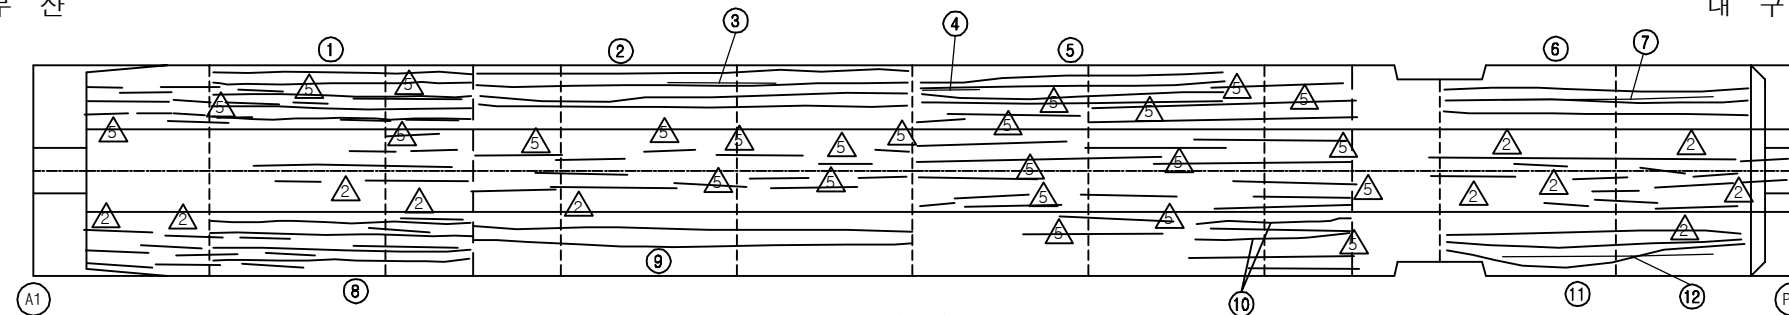


상 면

joint


joint

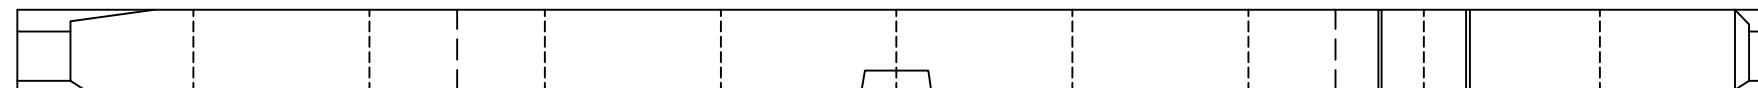


좌 측 면

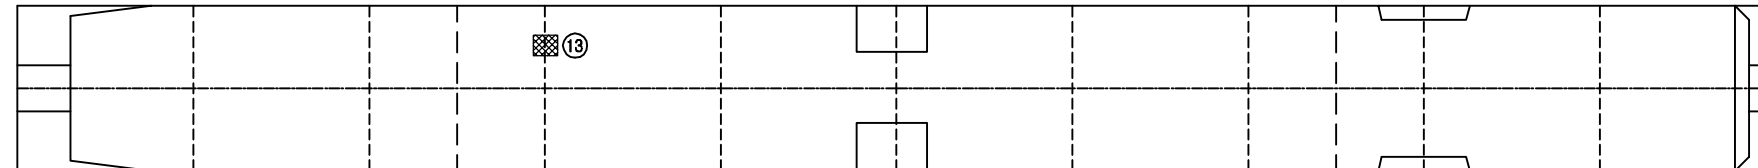


하 면

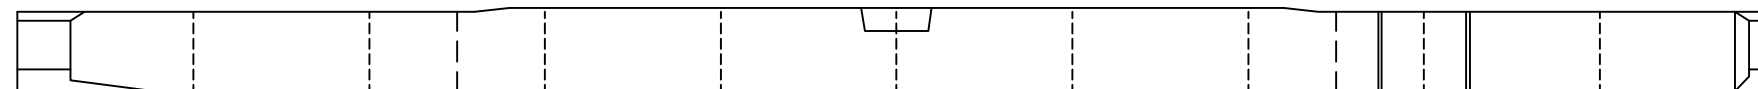

우 측 면

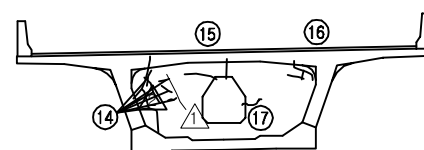

부산측

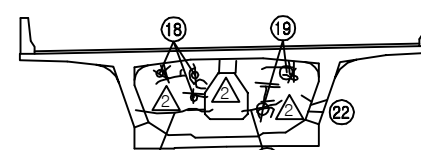

대구측

손상 현황 표


번호	신(N) 구(P)	손상내용	손상현황						결함 상태	손상 물량	비고
			폭	길이	너비	물량	단위	개소			
1	구	균열	0.1	5.0	-	5.00	m	5	b	25.00	
2	구	균열	0.1	8.0	-	8.00	m	4	b	32.00	
3	구	균열	0.1	3.0	-	3.00	m	1	b	3.00	
4	구	균열	0.1	2.5	-	2.50	m	1	b	2.50	
5	구	균열	0.2	5.0	-	5.00	m	4	b	20.00	
6	구	균열	0.2	10.0	-	10.00	m	3	c	30.00	
7	구	균열	0.1	8.0	-	8.00	m	1	b	8.00	
8	구	균열	0.1	5.0	-	5.00	m	4	b	20.00	
9	구	균열	0.1	9.0	-	9.00	m	2	b	18.00	
10	구	균열	0.1	4.0	-	4.00	m	2	b	8.00	
11	구	균열	0.1	10.0	-	10.00	m	3	b	30.00	
12	구	균열	0.1	8.0	-	8.00	m	1	b	8.00	
13	구	이물질 퇴적	-	0.1	0.1	0.01	m ²	1	b	0.01	
14	구	균열	0.2	3.0	-	3.00	m	1	c	3.00	
15	구	균열	0.2	1.0	-	1.00	m	1	b	1.00	
16	구	균열	0.2	1.0	-	1.00	m	1	c	1.00	
17	구	균열	0.2	0.2	-	0.20	m	1	c	0.20	
18	구	망상균열	-	1.0	1.7	1.70	m ²	1	b	1.70	
19	구	망상균열	-	1.0	1.0	1.00	m ²	1	b	1.00	
20	구	균열	0.2	2.5	-	2.50	m	1	c	2.50	
21	구	균열	0.2	1.2	-	1.20	m	1	c	1.20	
22	구	균열	0.2	1.2	-	1.20	m	1	c	1.20	
23											
24											
주) 손상의 길이 및 너비는 「 m 」이며, 균열의 폭은 「 mm 」임


KEY PLAN

부 산 ←

→ 대 구

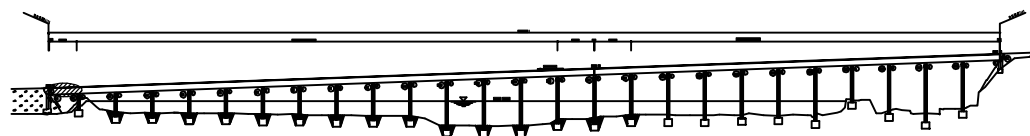

SECTION

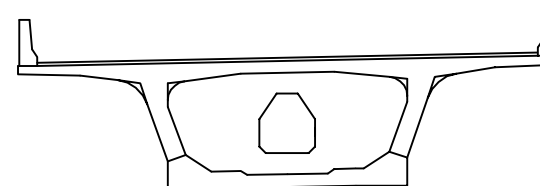


용역명	2016년 상반기 시설물 정기점검 용역
과업기간	2016. 04. 18 ~ 2016. 06. 30
발주처	신대구부산고속도로주식회사
용역사	(주)위드이앤오
도면번호	039

ID : 밀양대교(부산) - 주형내부-2

보수 이력			
	기 존 균열		보 수(11. 하반기)
	신 규 균열		보 수(12. 상반기)
	보수부위재균열		보 수(12. 하반기)
	보 수(기보수)		보 수(13. 상반기)
	보 수(08. 하반기)		보 수(13. 하반기)
	보 수(09. 상반기)		보 수(14. 상반기)
	보 수(09. 하반기)		보 수(14. 하반기)
	보 수(10. 상반기)		보 수(15. 상반기)
	보 수(10. 하반기)		보 수(15. 하반기)
	보 수(11. 상반기)		보 수(16. 상반기)

← 부 산

대 구 →

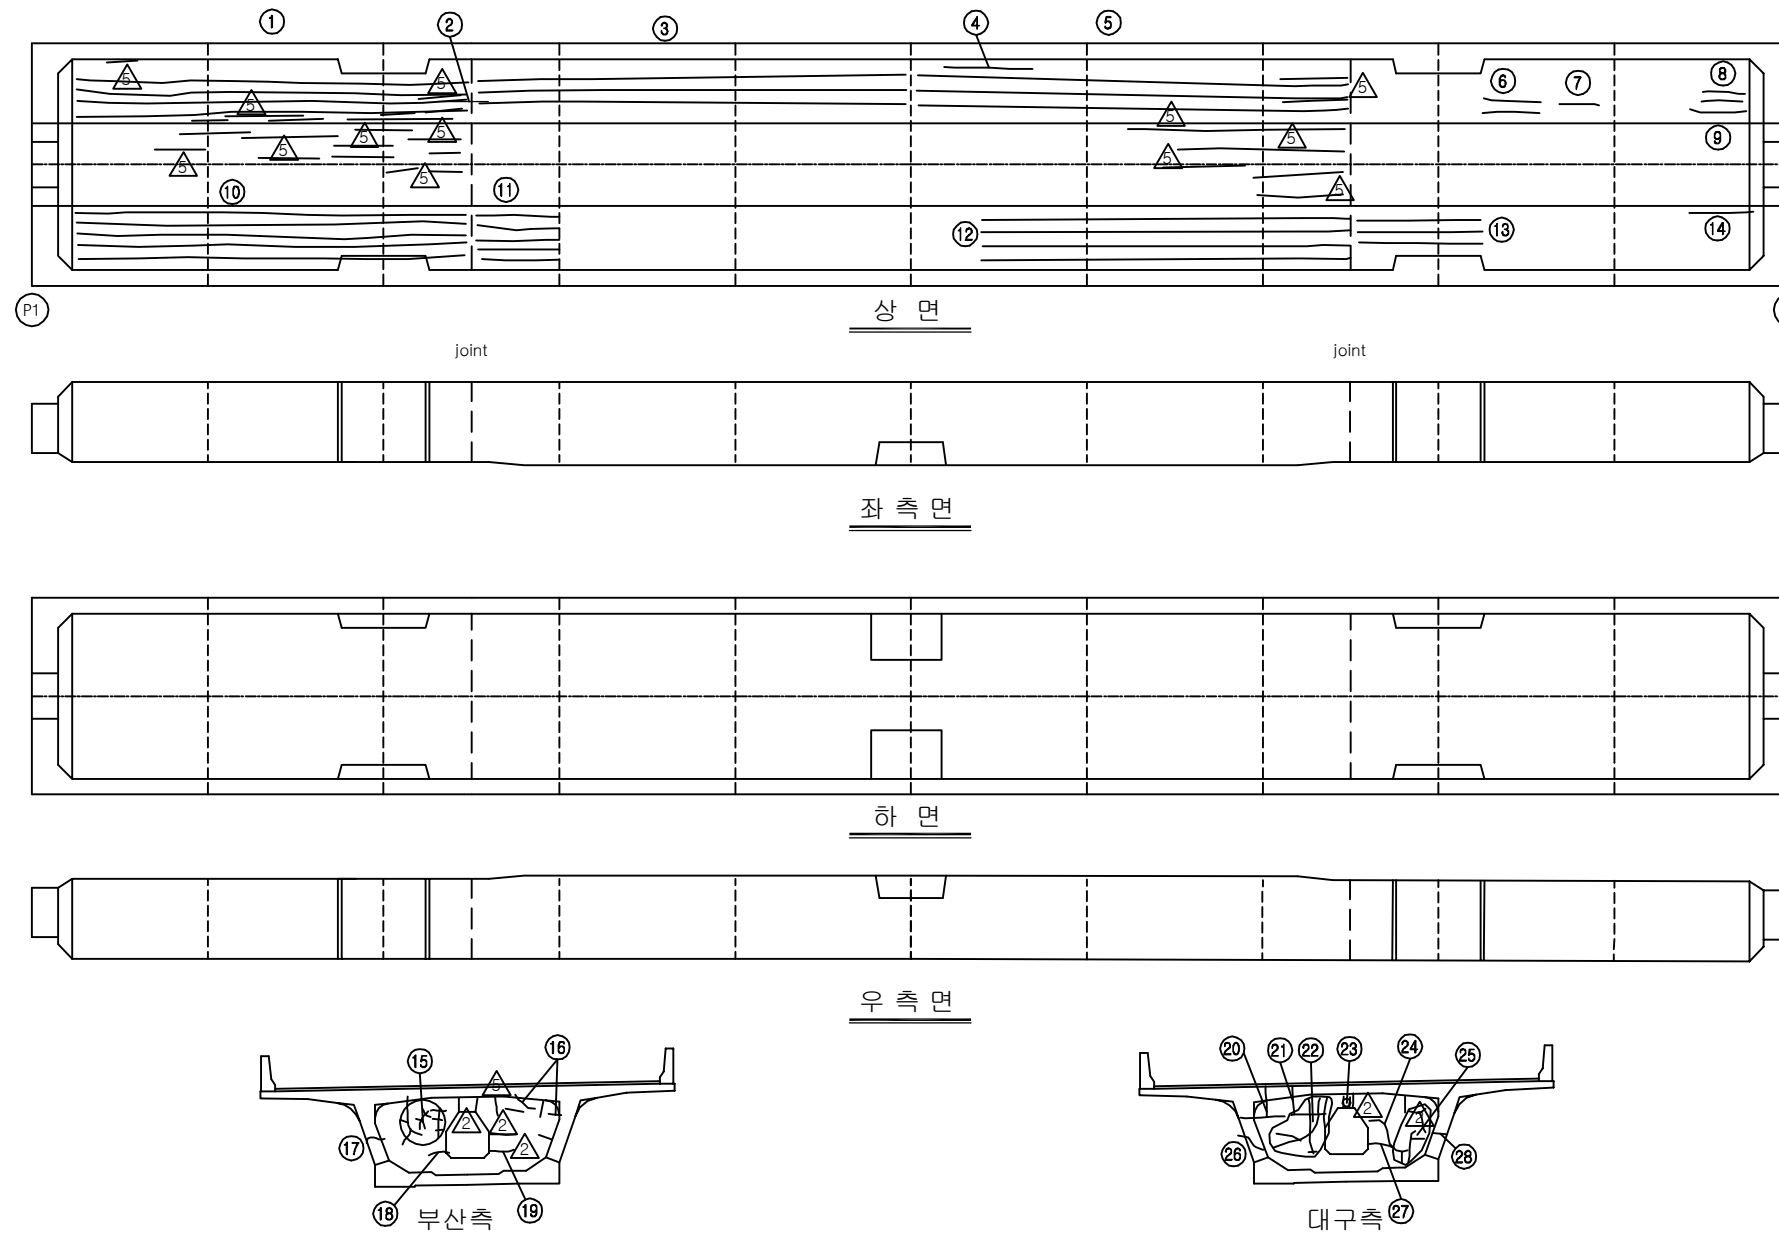


손상 현황 표


번호	신(N) 구(P)	손상내용	손상현황						결함 상태	손상 물량	비고
			폭	길이	너비	물량	단위	개소			
1	구	균열	0.1	10.0	-	10.00	m	4	b	40.00	
2	구	균열	0.2	0.7	-	0.70	m	1	c	0.70	
3	구	균열	0.1	12.0	-	12.00	m	3	b	36.00	
4	구	균열	0.1	1.5	-	1.50	m	1	b	1.50	
5	구	균열	0.1	12.0	-	12.00	m	3	b	36.00	
6	구	균열	0.1	2.0	-	2.00	m	2	b	4.00	
7	구	균열	0.2	1.3	-	1.30	m	1	c	1.30	
8	구	균열	0.2	1.0	-	1.00	m	2	c	2.00	
9	구	균열	0.2	1.2	-	1.20	m	1	c	1.20	
10	구	균열	0.1	10.0	-	10.00	m	5	b	50.00	
11	구	균열	0.1	2.0	-	2.00	m	6	b	12.00	
12	구	균열	0.1	8.0	-	8.00	m	4	b	32.00	
13	구	균열	0.1	3.0	-	3.00	m	3	b	9.00	
14	구	균열	0.1	2.5	-	2.50	m	1	b	2.50	
15	구	망상균열	-	0.8	1.2	0.96	m ²	1	b	0.96	
16	구	균열	0.2	1.0	-	1.00	m	1	c	1.00	
17	구	균열	0.2	0.8	-	0.80	m	1	c	0.80	
18	구	균열	0.2	1.0	-	1.00	m	1	c	1.00	
19	구	균열	0.2	1.5	-	1.50	m	1	c	1.50	
20	구	균열	0.2	1.5	-	1.50	m	1	c	1.50	
21	구	균열	0.2	1.0	-	1.00	m	1	c	1.00	
22	구	망상균열	-	1.0	1.5	1.50	m ²	1	b	1.50	
23	구	균열	0.2	0.2	-	0.20	m	2	c	0.40	
24	구	균열	0.2	1.0	-	1.00	m	1	c	1.00	
25	구	망상균열	-	0.6	1.8	1.08	m ²	1	b	1.08	
26	구	균열	0.2	0.8	-	0.80	m	1	c	0.80	
27	구	균열	0.2	0.8	-	0.80	m	1	c	0.80	
28	구	균열	0.2	0.8	-	0.80	m	1	c	0.80	
29											
30											
주) 손상의 길이 및 너비는 「 m 」이며, 균열의 폭은 「 mm 」임

KEY PLAN

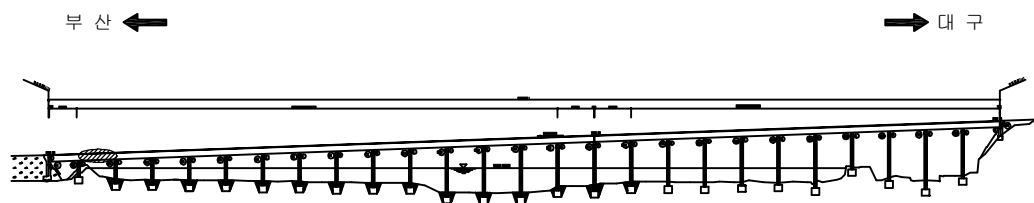

SECTION

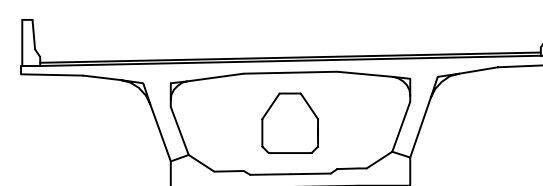






용역명	2016년 상반기 시설물 정기점검 용역
과업기간	2016. 04. 18 ~ 2016. 06. 30
발주처	신대구부산고속도로주식회사
용역사	(주)위드이앤오
도면번호	040

ID : 밀양대교(부산) - 주형내부-3

보 수 이 력			
	기 존 균 열		보 수 (11. 하반기)
	신 규 균 열		보 수 (12. 상반기)
	보수부위재균열		보 수 (12. 하반기)
	보 수(기보수)		보 수 (13. 상반기)
	보 수(08. 하반기)		보 수 (13. 하반기)
	보 수(09. 상반기)		보 수 (14. 상반기)
	보 수(09. 하반기)		보 수 (14. 하반기)
	보 수(10. 상반기)		보 수 (15. 상반기)
	보 수(10. 하반기)		보 수 (15. 하반기)
	보 수(11. 상반기)		보 수 (16. 상반기)

← 부 산

대 구 →

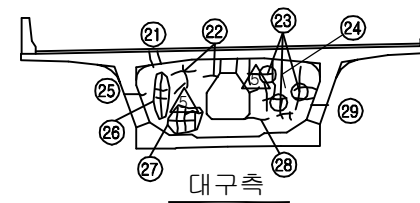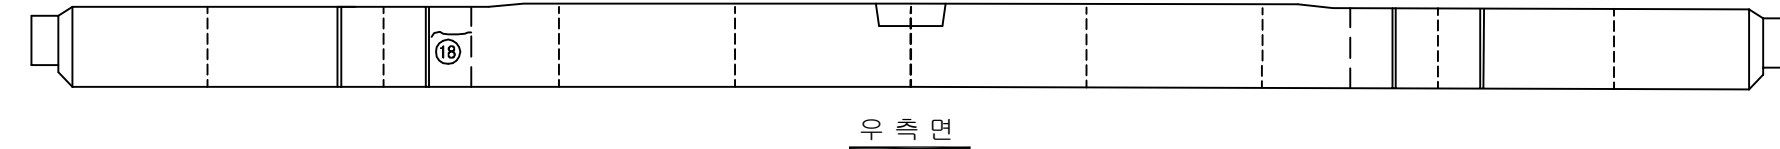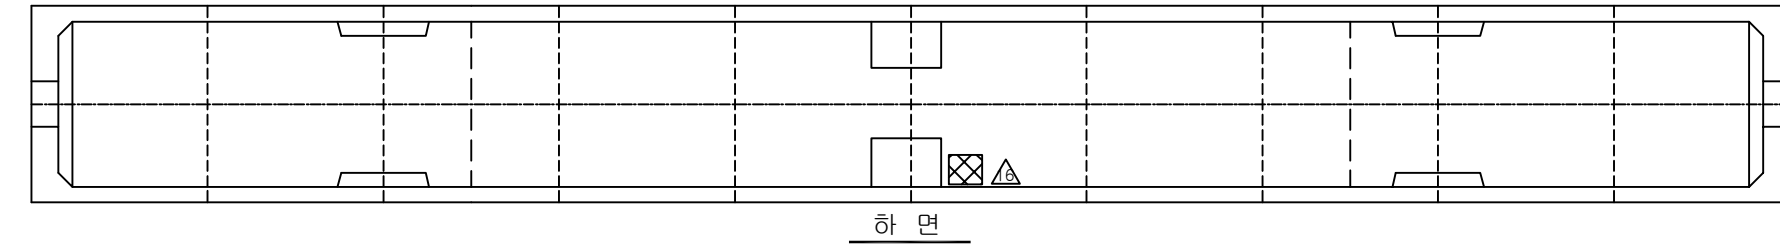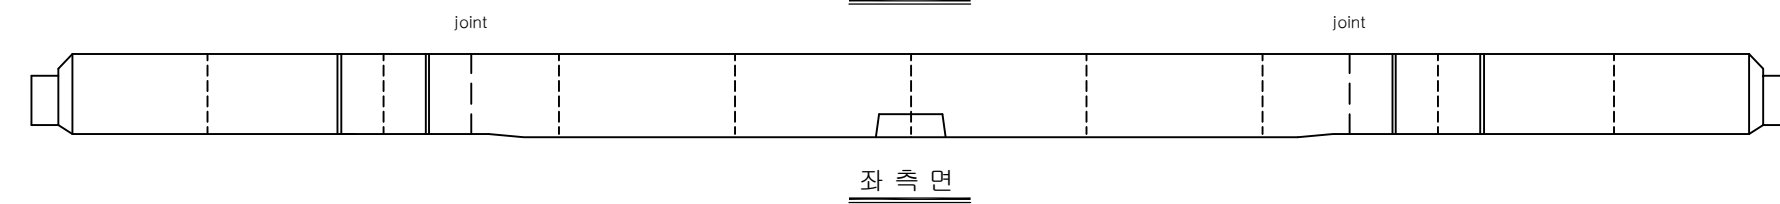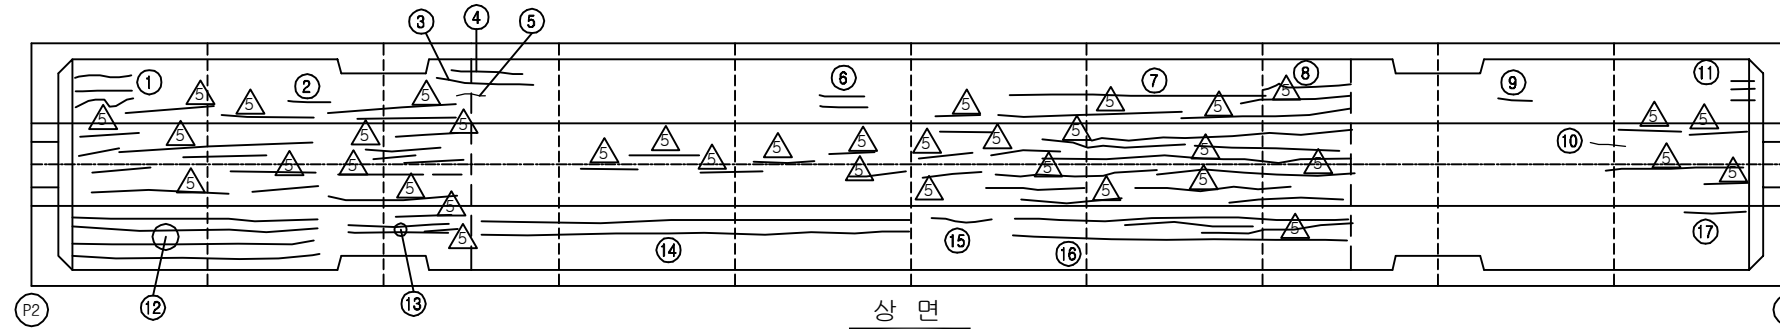


손 상 현 황 표


번호	신(N) 구(P)	손상내용	손상현황						결함 상태	손상 물량	비고
			폭	길이	너비	물량	단위	개소			
1	구	균열	0.1	1.0	-	1.00	m	3	b	3.00	
2	구	균열	0.2	1.1	-	1.10	m	1	c	1.10	
3	구	균열	0.1	2.2	-	2.20	m	1	b	2.20	
4	구	균열	0.1	1.6	-	1.60	m	1	b	1.60	
5	구	균열	0.2	0.5	-	0.50	m	1	c	0.50	
6	구	균열	0.2	1.0	-	1.00	m	2	c	2.00	
7	구	균열	0.1	10.0	-	10.00	m	1	b	10.00	
8	구	균열	0.1	1.5	-	1.50	m	1	b	1.50	
9	구	균열	0.1	0.8	-	0.80	m	1	b	0.80	
10	구	균열	0.1	0.7	-	0.70	m	1	b	0.70	
11	구	균열	0.1	0.6	-	0.60	m	3	b	1.80	
12	구	균열	0.1	8.0	-	8.00	m	4	b	32.00	
13	구	균열	0.1	3.0	-	3.00	m	2	b	6.00	
14	구	균열	0.1	12.0	-	12.00	m	2	b	24.00	
15	구	균열	0.1	0.8	-	0.80	m	1	b	0.80	
16	구	균열	0.1	11.0	-	11.00	m	2	b	22.00	
17	구	균열	0.1	0.8	-	0.80	m	1	b	0.80	
18	구	균열	0.2	1.0	-	1.00	m	1	c	1.00	
19	구	균열	0.2	2.0	-	2.00	m	1	c	2.00	
20	구	망상균열	-	1.5	1.5	2.25	m ²	1	b	2.25	
21	구	균열	0.2	0.8	-	0.80	m	1	c	0.80	
22	구	균열	0.2	0.5	-	0.50	m	2	c	1.00	
23	구	망상균열	-	1.5	1.5	2.25	m ²	1	b	2.25	
24	구	균열	0.2	0.6	-	0.60	m	1	b	0.60	
25	구	균열	0.2	0.8	-	0.80	m	1	c	0.80	
26	구	망상균열	-	0.5	1.0	0.50	m ²	1	b	0.50	
27	구	망상균열	-	1.0	1.0	1.00	m ²	1	b	1.00	
28	구	균열	0.2	0.5	-	0.50	m	1	c	0.50	
29	구	균열	0.2	0.8	-	0.80	m	1	c	0.80	
30											
31											
주) 손상의 길이 및 너비는 「 m 」 이며, 균열의 폭은 「 mm 」 임

KEY PLAN

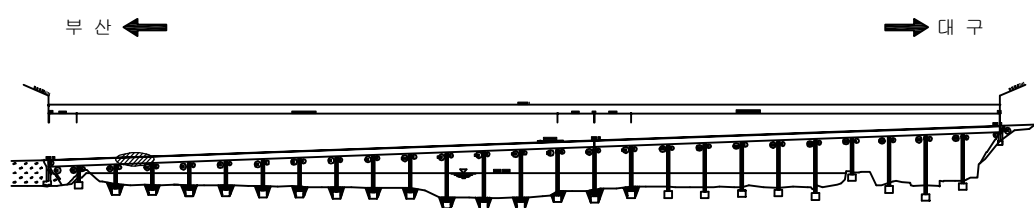



SECTION

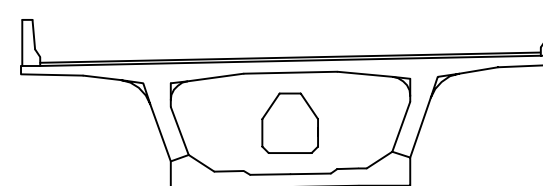

용역명	2016년 상반기 시설물 정기점검 용역
과업기간	2016. 04. 18 ~ 2016. 06. 30
발주처	신대구부산고속도로주식회사
용역사	(주)위드이앤오
도면번호	041

ID : 밀양대교(부산) - 주형내부-4


← 부 산

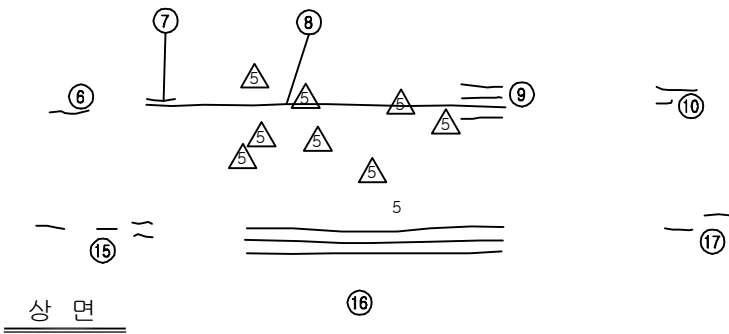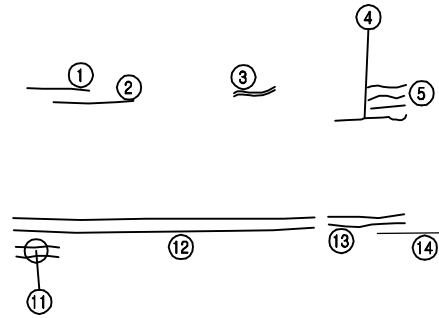


좌 측 면

하 면

우 측 면

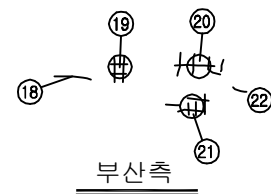


부산측

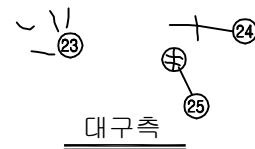


대구측

KEY PLAN

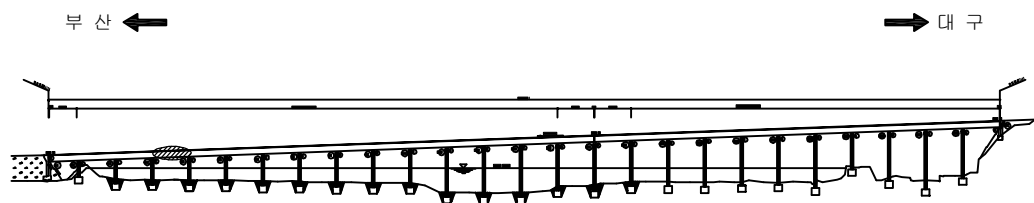

SECTION

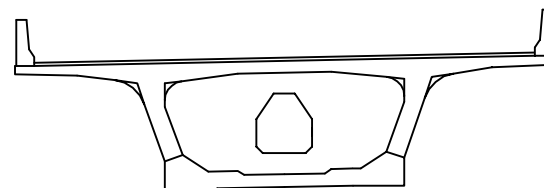

보 수 이 력

기 존 균 열	보 수(11. 하반기)
신 규 균 열	보 수(12. 상반기)
보수부위재균열	보 수(12. 하반기)
보 수(기보수)	보 수(13. 상반기)
보 수(08. 하반기)	보 수(13. 하반기)
보 수(09. 상반기)	보 수(14. 상반기)
보 수(09. 하반기)	보 수(14. 하반기)
보 수(10. 상반기)	보 수(15. 상반기)
보 수(10. 하반기)	보 수(15. 하반기)
보 수(11. 상반기)	보 수(16. 상반기)

손 상 현 황 표

번호	신(N) 구(P)	손상내용	손상현황						결함 상태	손상 물량	비고
			폭	길이	너비	물량	단위	개소			
1	구	균열	0.1	1.1	-	1.10	m	1	b	1.10	
2	구	균열	0.1	1.5	-	1.50	m	1	b	1.50	
3	구	균열	0.1	1.1	-	1.10	m	2	b	2.20	
4	구	균열	0.1	1.5	-	1.50	m	1	b	1.50	
5	구	균열	0.1	1.0	-	1.00	m	3	b	3.00	
6	구	균열	0.1	0.8	-	0.80	m	1	b	0.80	
7	구	균열	0.1	0.5	-	0.50	m	1	b	0.50	
8	구	균열	0.1	9.0	-	9.00	m	1	b	9.00	
9	구	균열	0.1	1.0	-	1.00	m	1	b	1.00	
10	구	균열	0.1	1.0	-	1.00	m	1	b	1.00	
11	구	균열	0.1	1.0	-	1.00	m	2	b	2.00	
12	구	균열	0.1	9.0	-	9.00	m	2	b	18.00	
13	구	균열	0.1	2.0	-	2.00	m	2	b	4.00	
14	구	균열	0.2	1.2	-	1.20	m	1	c	1.20	
15	구	균열	0.1	0.3	-	0.30	m	4	b	1.20	
16	구	균열	0.1	7.0	-	7.00	m	3	b	21.00	
17	구	균열	0.1	0.3	-	0.30	m	2	b	0.60	
18	구	균열	0.2	0.6	-	0.60	m	1	c	0.60	
19	구	망상균열	-	0.5	0.5	0.25	m ²	1	b	0.25	
20	구	망상균열	-	0.3	1.2	0.36	m ²	1	b	0.36	
21	구	망상균열	-	0.5	1.1	0.55	m ²	1	b	0.55	
22	구	균열	0.2	0.8	-	0.80	m	1	c	0.80	
23	구	균열	0.2	0.6	-	0.60	m	4	c	2.40	
24	구	균열	0.2	1.0	-	1.00	m	1	c	1.00	
25	구	망상균열	-	0.3	0.6	0.18	m ²	1	b	0.18	
26											
27											
주) 손상의 길이 및 너비는 「 m 」이며, 균열의 폭은 「 mm 」임

용역명 2016년 상반기 시설물 정기점검 용역

과업기간 2016. 04. 18 ~ 2016. 06. 30


발주처  신대구부산고속도로주식회사

용역사 (주)위드이앤오

도면번호 042

ID : 밀양대교(부산) - 주형내부-5

보 수 이 력			
	기 준 공 월		보 수(11. 하반기)
	신 규 공 월		보 수(12. 상반기)
	보수부위재공월		보 수(12. 하반기)
	보 수(기보수)		보 수(13. 상반기)
	보 수(08. 하반기)		보 수(13. 하반기)
	보 수(09. 상반기)		보 수(14. 상반기)
	보 수(09. 하반기)		보 수(14. 하반기)
	보 수(10. 상반기)		보 수(15. 상반기)
	보 수(10. 하반기)		보 수(15. 하반기)
	보 수(11. 상반기)		보 수(16. 상반기)

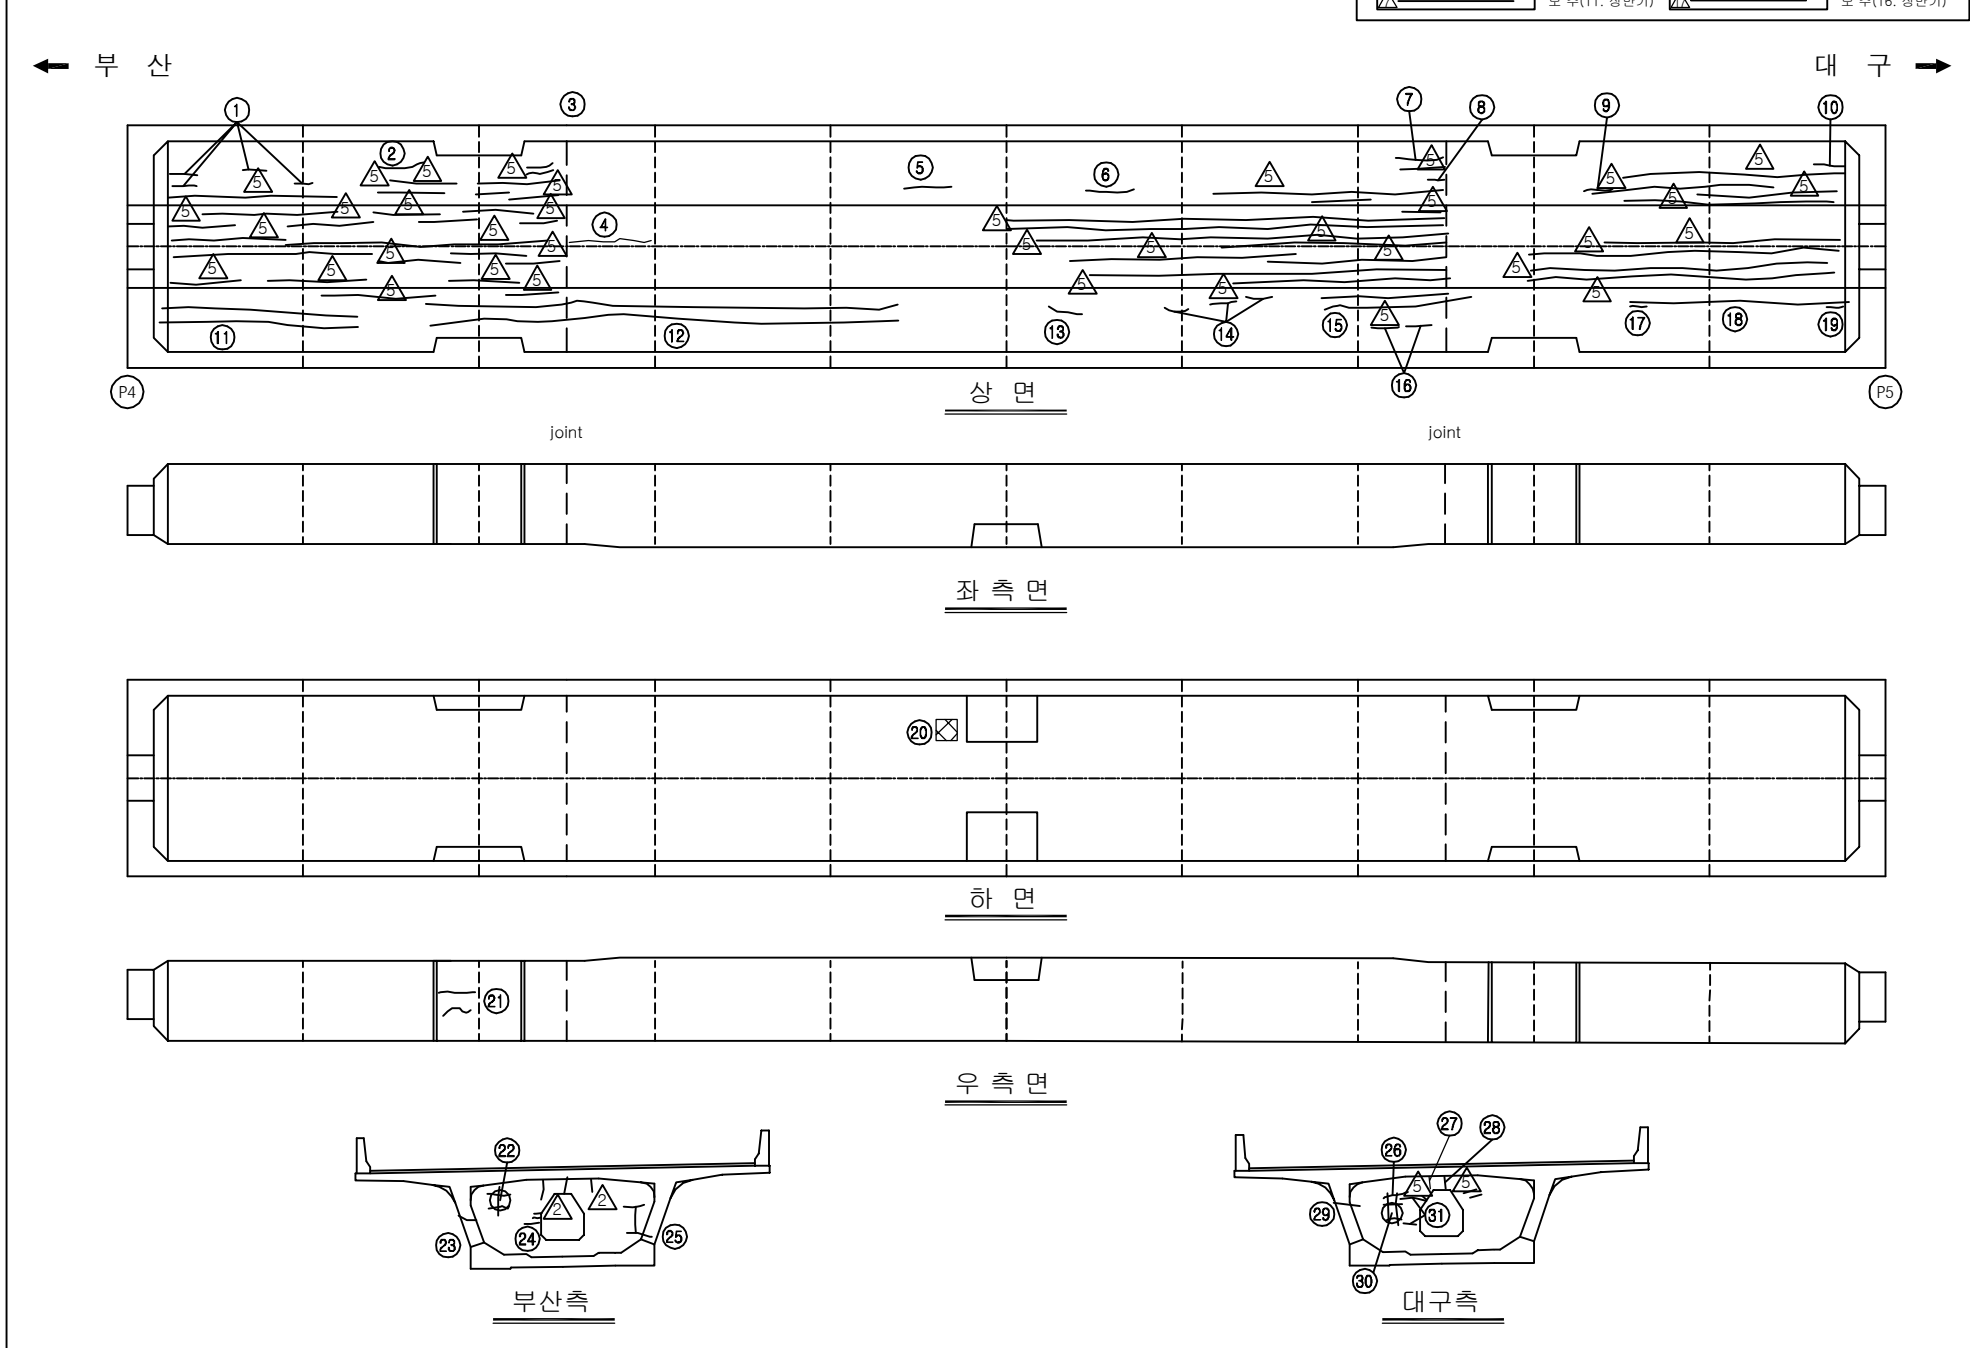

손 상 현 황 표

번호	신(N) 구(P)	손상내용	손상현황						결함 상태	손상 물량	비고
			폭	길이	너비	물량	단위	개소			
1	구	균열	0.1	0.3	-	0.30	m	4	b	1.20	
2	구	균열	0.1	1.0	-	1.00	m	1	b	1.00	
3	구	균열	0.1	0.6	-	0.60	m	2	b	1.20	
4	구	균열	0.1	1.8	-	1.80	m	1	b	1.80	
5	구	균열	0.1	1.0	-	1.00	m	1	b	1.00	
6	구	균열	0.1	1.0	-	1.00	m	1	b	1.00	
7	구	균열	0.1	1.0	-	1.00	m	1	b	1.00	
8	구	균열	0.1	0.2	-	0.20	m	1	b	0.20	
9	구	균열	0.1	0.6	-	0.60	m	1	b	0.60	
10	구	균열	0.1	0.3	-	0.30	m	1	b	0.30	
11	구	균열	0.1	6.5	-	6.50	m	2	b	13.00	
12	구	균열	0.1	12.0	-	12.00	m	2	b	24.00	
13	구	균열	0.2	0.4	-	0.40	m	1	c	0.40	
14	구	균열	0.1	0.3	-	0.30	m	3	b	0.90	
15	구	균열	0.1	2.5	-	2.50	m	1	b	2.50	
16	구	균열	0.1	0.3	-	0.30	m	2	b	0.60	
17	구	균열	0.1	0.3	-	0.30	m	1	b	0.30	
18	구	균열	0.1	6.0	-	6.00	m	1	b	6.00	
19	구	균열	0.1	0.3	-	0.30	m	1	b	0.30	
20	구	이물질 퇴적	-	0.2	0.2	0.04	㎡	1	b	0.04	
21	구	균열	0.1	1.1	-	1.10	m	2	b	2.20	
22	구	망상균열	-	0.3	0.5	0.15	㎡	1	b	0.15	
23	구	균열	0.1	0.5	-	0.50	m	1	b	0.50	
24	구	균열	0.1	1.2	-	1.20	m	1	b	1.20	
25	구	균열	0.1	1.0	-	1.00	m	1	b	1.00	
26	구	균열	0.1	0.8	-	0.80	m	1	b	0.80	
27	구	균열	0.1	0.4	-	0.40	m	1	b	0.40	
28	구	균열	0.2	0.8	-	0.80	m	1	c	0.80	
29	구	균열	0.1	0.8	-	0.80	m	1	b	0.80	
30	구	망상균열	-	0.5	0.7	0.35	㎡	1	b	0.35	
31	구	균열	0.2	1.2	-	1.20	m	1	c	1.20	
32											
33											
주) 손상의 길이 및 너비는 「 m 」이며, 균열의 폭은 「 mm 」임

주) 손상의 길이 및 너비는 「 m 」이며, 균열의 폭은 「 mm 」임

KEY PLAN

부산 ← → 대구

SECTION

The diagram shows a cross-section of a wide-flange beam. It has a central web and two side flanges. A large octagonal hole is cut out from the center of the web. The flanges are wider at the top and bottom edges and taper towards the center. The entire section is enclosed within a rectangular frame.





용역명	2016년 상반기 시설물 정기점검 용역
과업기간	2016. 04. 18 ~ 2016. 06. 30
발주처	 신대구부산고속도로주식회사
용역사	(주)위드이앤오
도면번호	043

ID : 밀양대교(부산) - 주형내부-6


보 수 이 력			
	기 존 균 열		보 수 (11. 하반기)
	신 규 균 열		보 수 (12. 상반기)
	보수부위재균열		보 수 (12. 하반기)
	보 수 (기보수)		보 수 (13. 상반기)
	보 수 (08. 하반기)		보 수 (13. 하반기)
	보 수 (09. 상반기)		보 수 (14. 상반기)
	보 수 (09. 하반기)		보 수 (14. 하반기)
	보 수 (10. 상반기)		보 수 (15. 상반기)
	보 수 (10. 하반기)		보 수 (15. 하반기)
	보 수 (11. 상반기)		보 수 (16. 상반기)

← 부 산

대 구 →

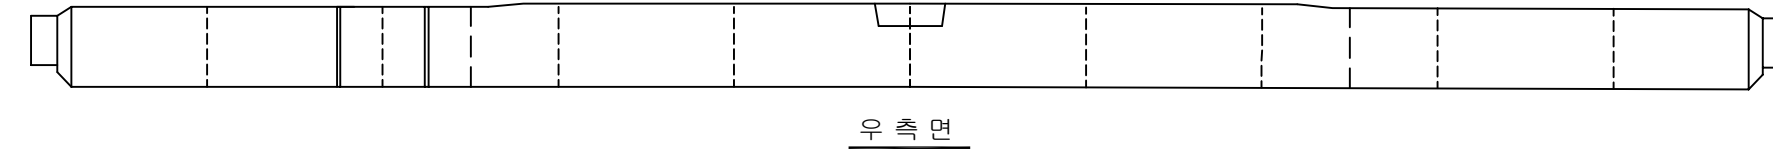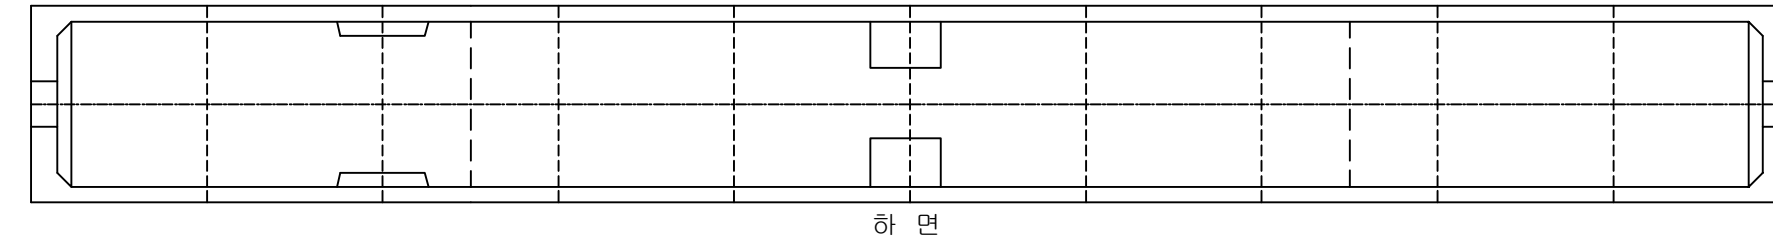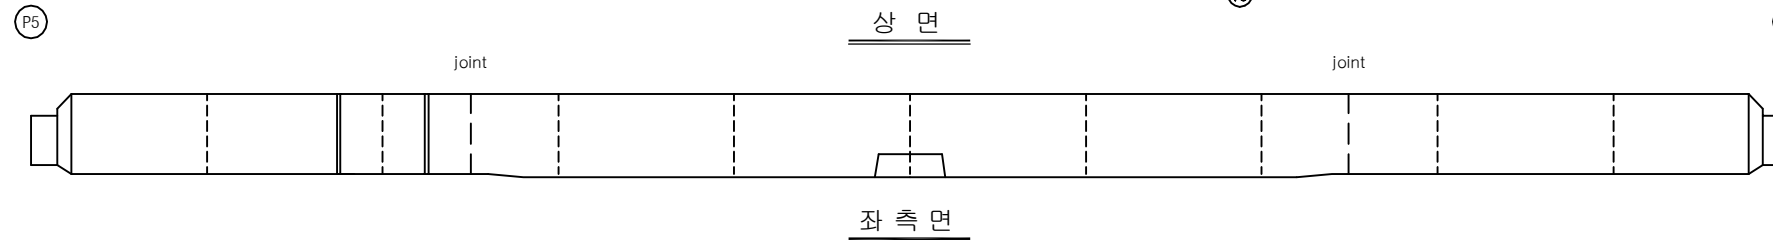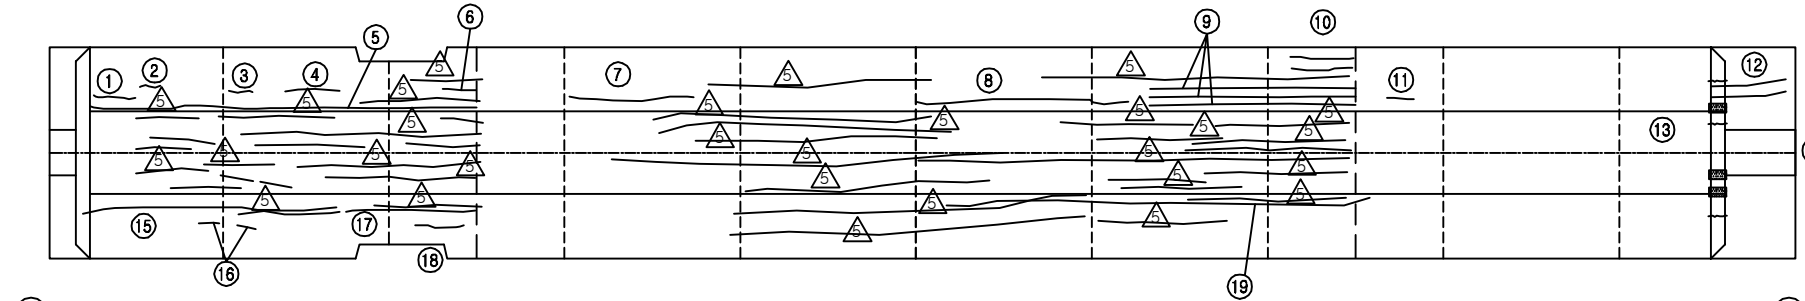

부산측

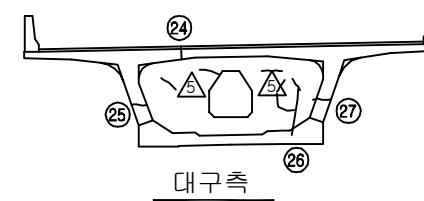


대구측

손 상 현 황 표


번호	신(N) 구(P)	손상내용	손상현황						결함 상태	손상 물량	비고
			폭	길이	너비	물량	단위	개소			
1	구	균열	0.1	0.6	-	0.60	m	1	b	0.60	
2	구	균열	0.1	0.3	-	0.30	m	1	b	0.30	
3	구	균열	0.1	0.3	-	0.30	m	1	b	0.30	
4	구	균열	0.1	1.1	-	1.10	m	1	b	1.10	
5	구	균열	0.1	14.0	-	14.00	m	1	b	14.00	
6	구	균열	0.1	1.0	-	1.00	m	1	b	1.00	
7	구	균열	0.1	4.5	-	4.50	m	1	b	4.50	
8	구	균열	0.1	9.0	-	9.00	m	1	b	9.00	
9	구	균열	0.1	6.0	-	6.00	m	3	b	18.00	
10	구	균열	0.1	0.8	-	0.80	m	2	b	1.60	
11	구	균열	0.1	0.1	-	0.10	m	1	b	0.10	
12	구	균열	0.1	2.5	-	2.50	m	2	b	5.00	
13	구	균열	0.2	1.8	-	1.80	m	3	b	5.40	
14	구	백태	-	0.2	0.9	0.18	m ²	3	b	0.54	
15	구	균열	0.1	8.0	-	8.00	m	1	b	8.00	
16	구	균열	0.1	0.3	-	0.30	m	2	b	0.60	
17	구	균열	0.1	5.0	-	5.00	m	1	b	5.00	
18	구	균열	0.1	0.5	-	0.50	m	1	b	0.50	
19	구	균열	0.1	13.0	-	13.00	m	1	b	13.00	
20	구	균열	0.2	1.2	-	1.20	m	1	c	1.20	
21	구	균열	0.1	0.3	-	0.30	m	1	b	0.30	
22	구	균열	0.1	0.3	-	0.30	m	1	b	0.30	
23	구	균열	0.2	1.2	-	1.20	m	1	c	1.20	
24	구	균열	0.2	0.6	-	0.60	m	1	c	0.60	
25	구	균열	0.2	0.6	-	0.60	m	1	c	0.60	
26	구	균열	0.2	1.2	-	1.20	m	1	c	1.20	
27	구	균열	0.2	0.7	-	0.70	m	1	c	0.70	
28											
29											
주) 손상의 길이 및 너비는 「 m 」 이며, 균열의 폭은 「 mm 」 임

KEY PLAN

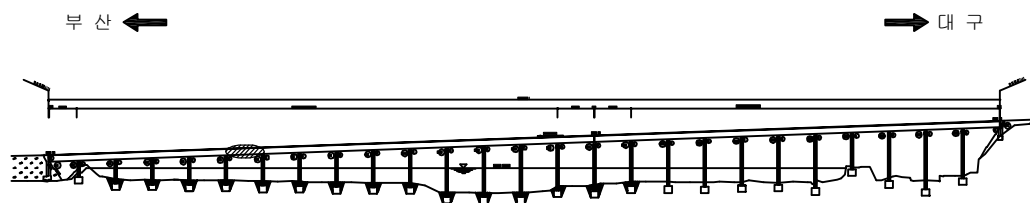

SECTION

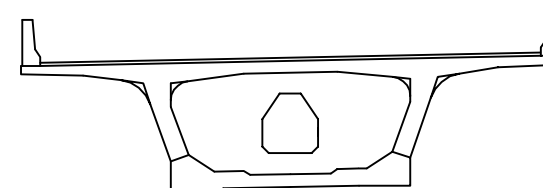


용역명	2016년 상반기 시설물 정기점검 용역
과업기간	2016. 04. 18 ~ 2016. 06. 30
발주처	신대구부산고속도로주식회사
용역사	(주)위드이앤오
도면번호	044

ID : 밀양대교(부산) - 주형내부-7


보수 이력			
	기존 균열		보수(11. 하반기)
	신규 균열		보수(12. 상반기)
	보수부위재균열		보수(12. 하반기)
	보수(기보수)		보수(13. 상반기)
	보수(08. 하반기)		보수(13. 하반기)
	보수(09. 상반기)		보수(14. 상반기)
	보수(09. 하반기)		보수(14. 하반기)
	보수(10. 상반기)		보수(15. 상반기)
	보수(10. 하반기)		보수(15. 하반기)
	보수(11. 상반기)		보수(16. 상반기)

← 부 산


대 구 →

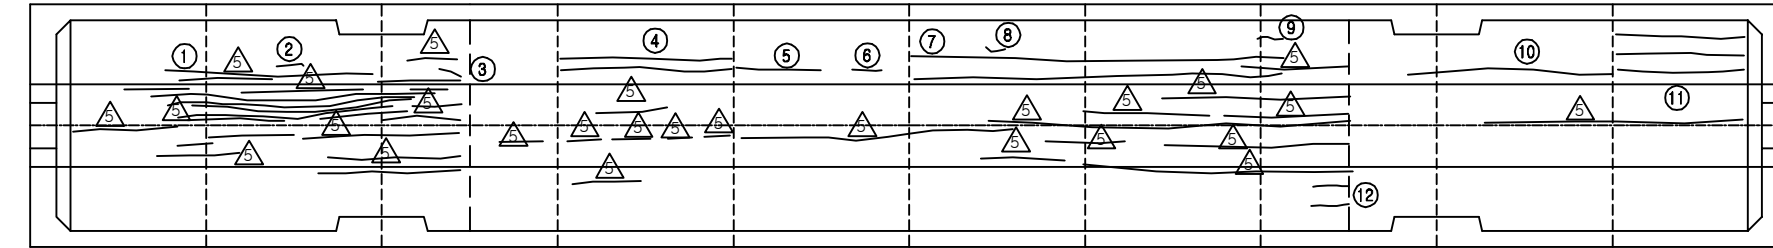


P6 joint joint P7

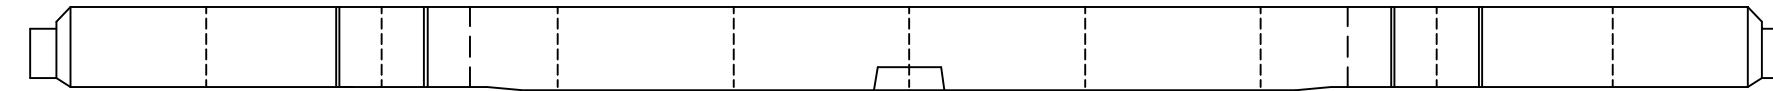


좌 측 면

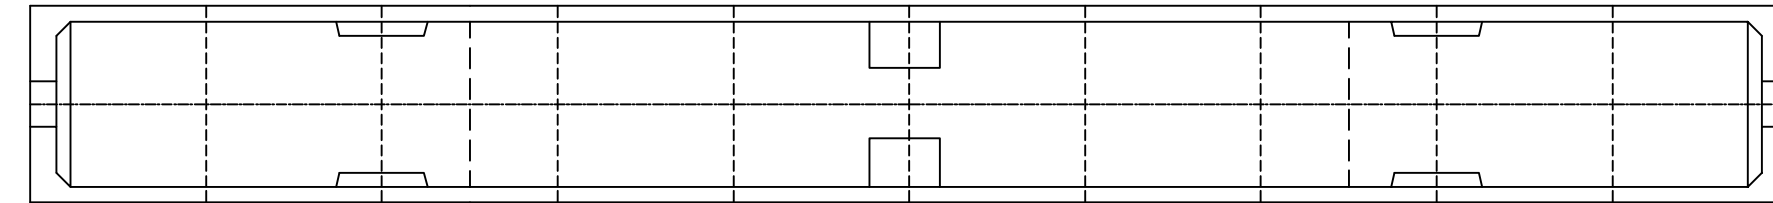


하 면

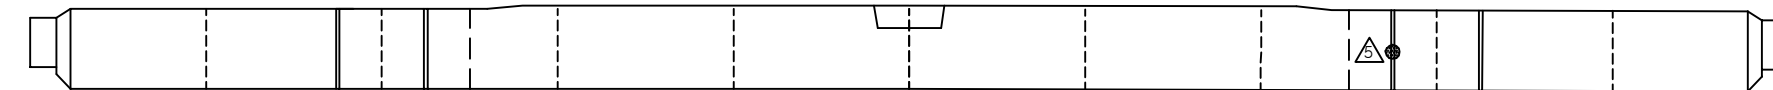

우 측 면

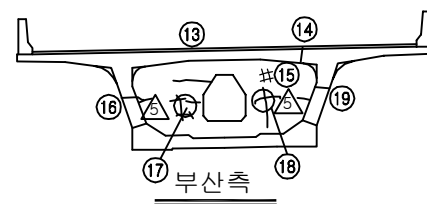

부산측

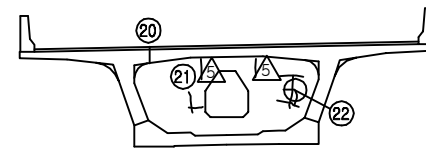


대구측

손상 현황 표


번호	신(N) 구(P)	손상내용	손상현황						결함 상태	손상 물량	비고
			폭	길이	너비	물량	단위	개소			
1	구	균열	0.1	6.0	-	6.00	m	1	b	6.00	
2	구	균열	0.1	0.3	-	0.30	m	1	b	0.30	
3	구	균열	0.1	0.3	-	0.30	m	1	b	0.30	
4	구	균열	0.1	6.0	-	6.00	m	2	b	12.00	
5	구	균열	0.1	3.0	-	3.00	m	1	b	3.00	
6	구	균열	0.1	0.3	-	0.30	m	1	b	0.30	
7	구	균열	0.1	14.0	-	14.00	m	2	b	28.00	
8	구	균열	0.1	0.3	-	0.30	m	1	b	0.30	
9	구	균열	0.1	0.3	-	0.30	m	1	b	0.30	
10	구	균열	0.1	7.5	-	7.50	m	1	b	7.50	
11	구	균열	0.1	4.0	-	4.00	m	3	b	12.00	
12	구	균열	0.1	0.8	-	0.80	m	2	b	1.60	
13	구	균열	0.2	1.1	-	1.10	m	1	c	1.10	
14	구	균열	0.2	0.6	-	0.60	m	1	c	0.60	
15	구	망상균열	-	0.5	1.0	0.50	m ²	1	b	0.50	
16	구	균열	0.2	0.7	-	0.70	m	1	c	0.70	
17	구	망상균열	-	0.5	1.0	0.50	m ²	1	b	0.50	
18	구	균열	0.2	1.5	-	1.50	m	1	c	1.50	
19	구	균열	0.2	0.3	-	0.30	m	1	c	0.30	
20	구	균열	0.2	0.7	-	0.70	m	1	c	0.70	
21	구	균열	0.2	0.9	-	0.90	m	1	c	0.90	
22	구	망상균열	-	0.8	1.1	0.88	m ²	1	b	0.88	
23											
24											
주) 손상의 길이 및 너비는 「 m 」이며, 균열의 폭은 「 mm 」임

KEY PLAN

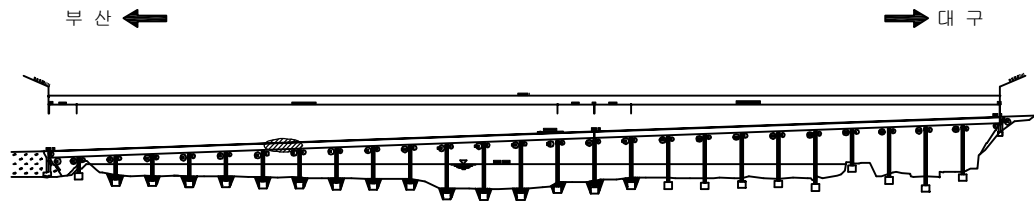

SECTION

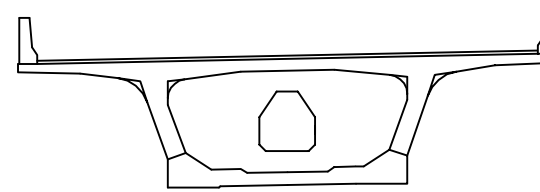


용역명	2016년 상반기 시설물 정기점검 용역
과업기간	2016. 04. 18 ~ 2016. 06. 30
발주처	신대구부산고속도로주식회사
용역사	(주)위드이앤오
도면번호	045

ID : 밀양대교(부산) - 주형내부-8

보 수 이 력			
	기 존 균 열		보 수(11. 하반기)
	신 규 균 열		보 수(12. 상반기)
	보수부위재균열		보 수(12. 하반기)
	보 수(기보수)		보 수(13. 상반기)
	보 수(08. 하반기)		보 수(13. 하반기)
	보 수(09. 상반기)		보 수(14. 상반기)
	보 수(09. 하반기)		보 수(14. 하반기)
	보 수(10. 상반기)		보 수(15. 상반기)
	보 수(10. 하반기)		보 수(15. 하반기)
	보 수(11. 상반기)		보 수(16. 상반기)

← 부 산

대 구 →

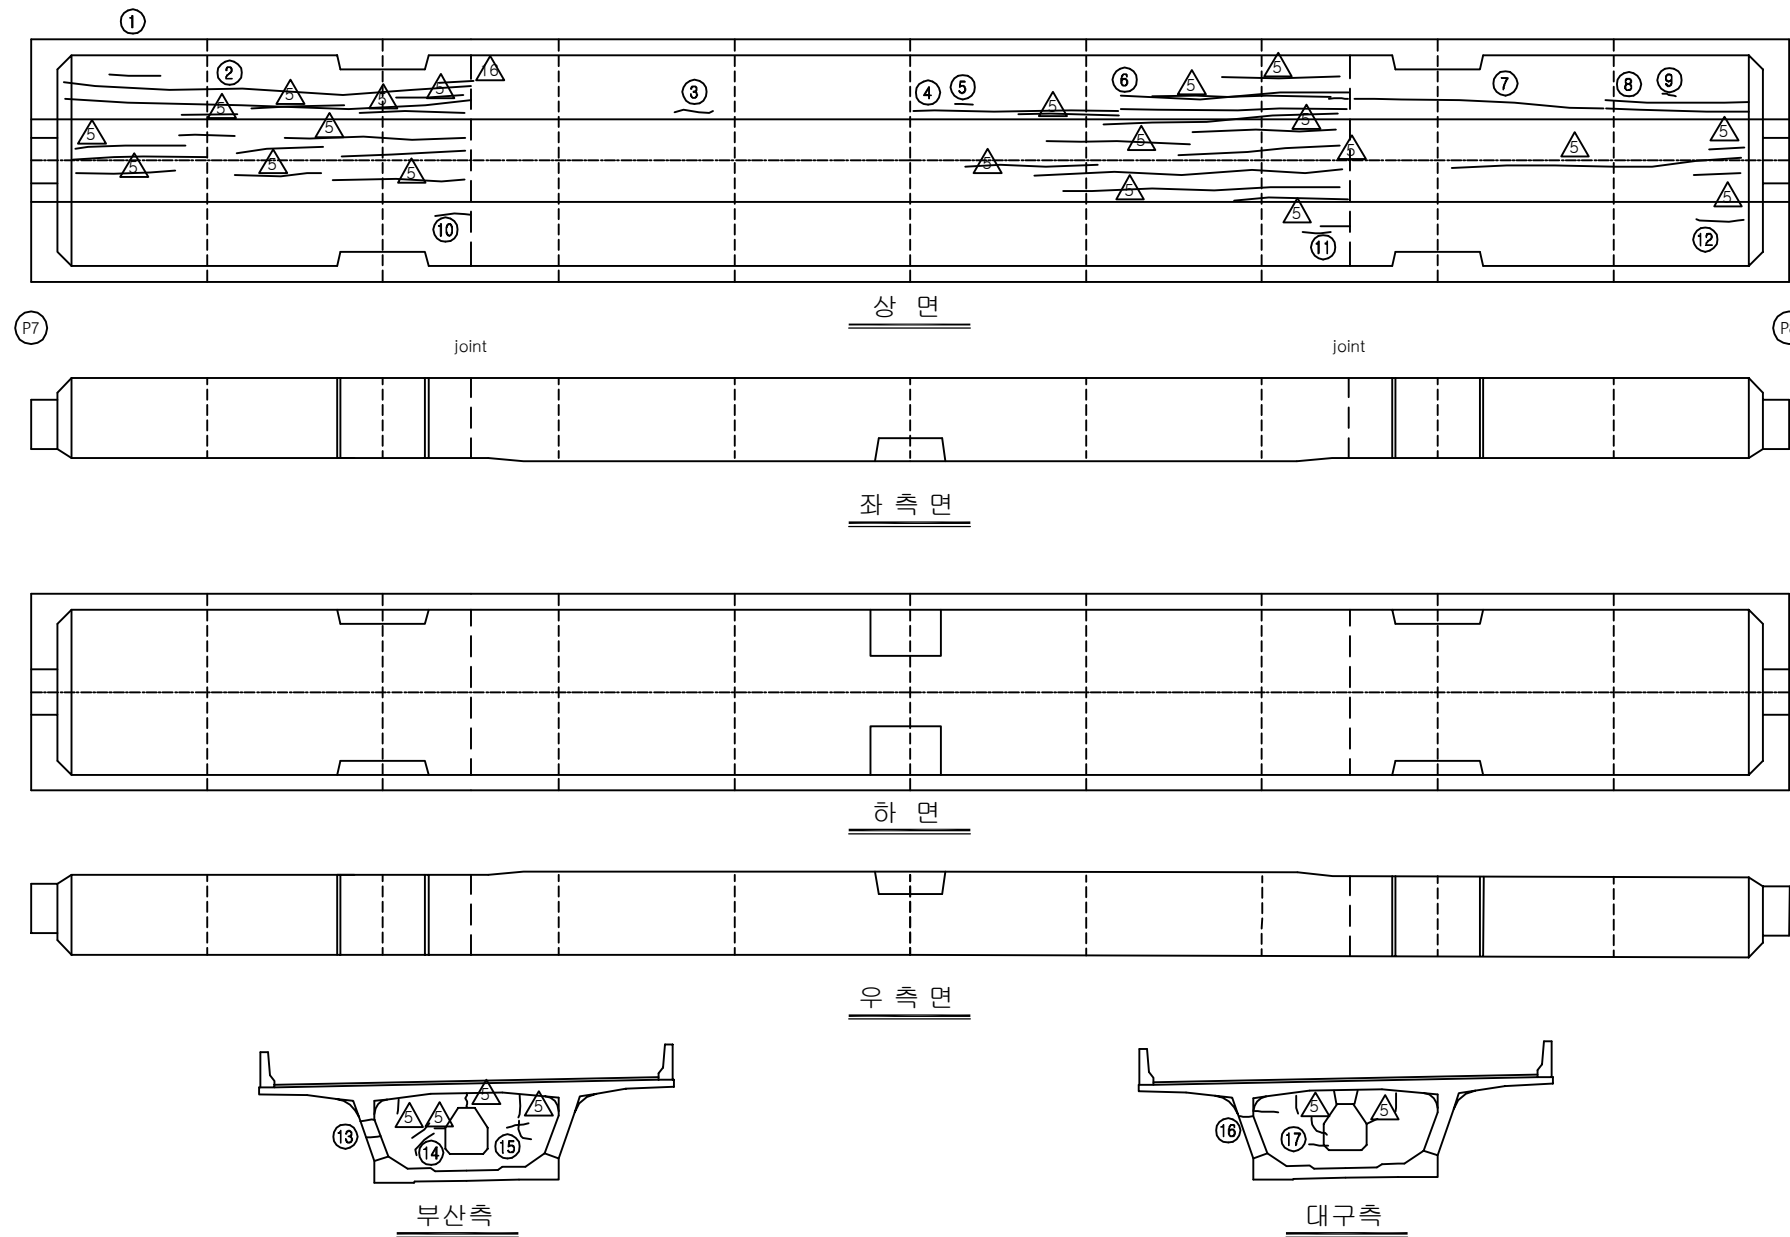


손 상 현 황 표


번호	신(N) 구(P)	손상내용	손상현황						결함 상태	손상 물량	비고
			폭	길이	너비	물량	단위	개소			
1	구	균열	0.1	0.6	-	0.60	m	1	b	0.60	
2	구	균열	0.1	14.0	-	14.00	m	1	b	14.00	
3	구	균열	0.1	0.2	-	0.20	m	1	b	0.20	
4	구	균열	0.1	9.0	-	9.00	m	1	b	9.00	
5	구	균열	0.1	0.3	-	0.30	m	1	b	0.30	
6	구	균열	0.1	6.0	-	6.00	m	2	b	12.00	
7	구	균열	0.1	7.0	-	7.00	m	1	b	7.00	
8	구	균열	0.1	6.0	-	6.00	m	2	b	12.00	
9	구	균열	0.1	0.2	-	0.20	m	1	b	0.20	
10	구	균열	0.1	0.3	-	0.30	m	1	b	0.30	
11	구	균열	0.1	0.5	-	0.50	m	1	b	0.50	
12	구	균열	0.1	0.8	-	0.80	m	1	b	0.80	
13	구	균열	0.2	0.6	-	0.60	m	2	c	1.20	
14	구	균열	0.1	3.0	-	3.00	m	1	b	3.00	
15	구	균열	0.2	0.8	-	0.80	m	1	c	0.80	
16	구	균열	0.2	1.3	-	1.30	m	1	c	1.30	
17	구	균열	0.2	0.3	-	0.30	m	2	c	0.60	
18											
19											
주) 손상의 길이 및 너비는 「 m 」 이며, 균열의 폭은 「 mm 」 임

KEY PLAN

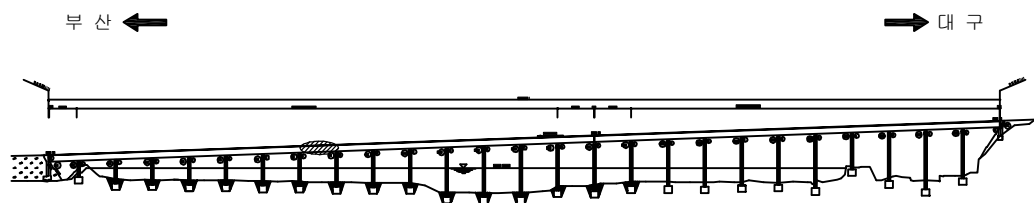

SECTION

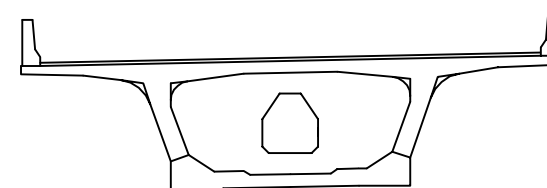


용역명	2016년 상반기 시설물 정기점검 용역
과업기간	2016. 04. 18 ~ 2016. 06. 30
발주처	신대구부산고속도로주식회사
용역사	(주)위드이앤오
도면번호	046

ID : 밀양대교(부산) - 주형내부-9

보 수 이 력			
	기 존 균 열		보 수 (11. 하반기)
	신 규 균 열		보 수 (12. 상반기)
	보수부위재균열		보 수 (12. 하반기)
	보 수 (기보수)		보 수 (13. 상반기)
	보 수 (08. 하반기)		보 수 (13. 하반기)
	보 수 (09. 상반기)		보 수 (14. 상반기)
	보 수 (09. 하반기)		보 수 (14. 하반기)
	보 수 (10. 상반기)		보 수 (15. 상반기)
	보 수 (10. 하반기)		보 수 (15. 하반기)
	보 수 (11. 상반기)		보 수 (16. 상반기)

← 부 산

대 구 →

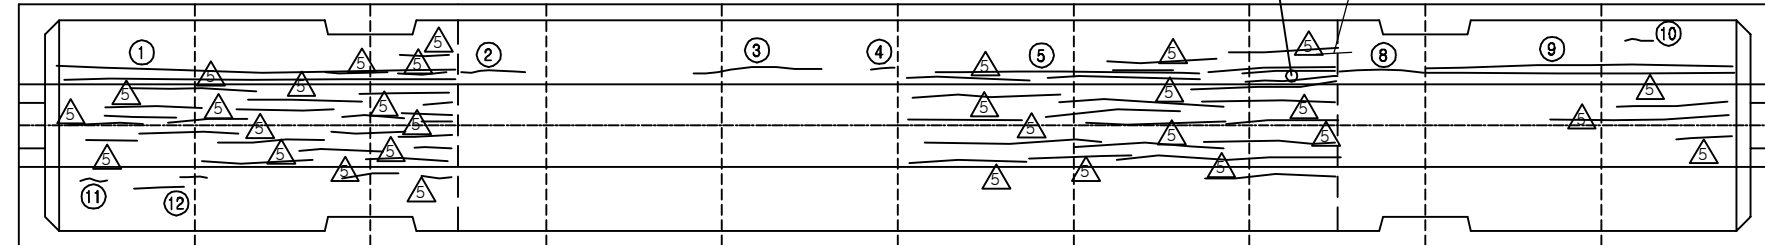


P8

joint


상 면

joint


P9

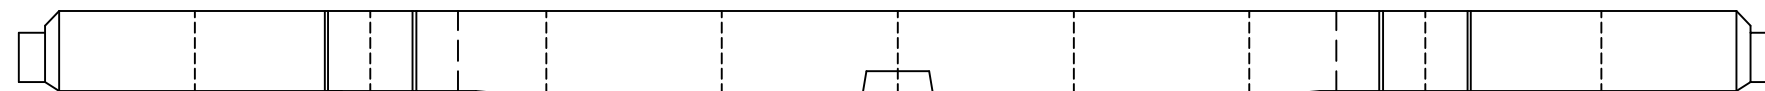


좌 측 면

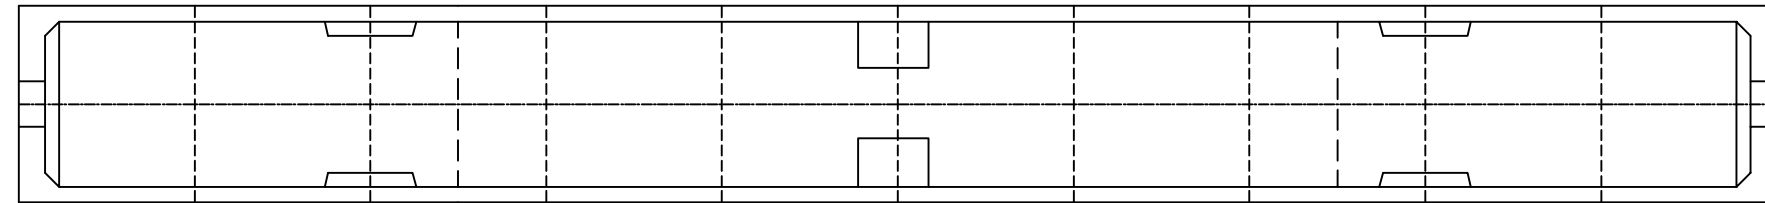


하 면

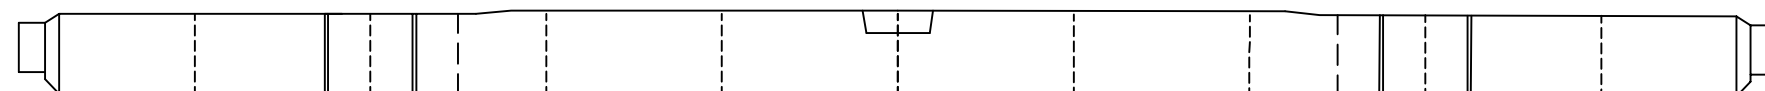

우 측 면

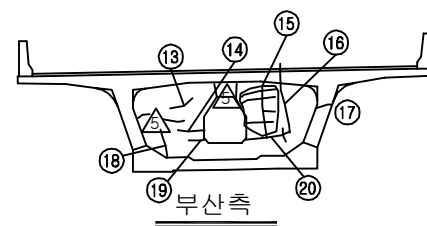

부 산 측

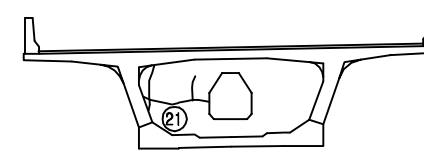

대 구 측

손 상 현 황 표


번호	신(N) 구(P)	손상내용	손상현황						결함 상태	손상 물량	비고
			폭	길이	너비	물량	단위	개소			
1	구	균열	0.1	14.0	-	14.00	m	2	b	28.00	
2	구	균열	0.1	1.5	-	1.50	m	1	b	1.50	
3	구	균열	0.1	6.0	-	6.00	m	1	b	6.00	
4	구	균열	0.1	0.1	-	0.10	m	1	b	0.10	
5	구	균열	0.1	8.0	-	8.00	m	1	b	8.00	
6	구	균열	0.1	3.0	-	3.00	m	2	b	6.00	
7	구	균열	0.1	0.4	-	0.40	m	1	b	0.40	
8	구	균열	0.1	3.0	-	3.00	m	1	b	3.00	
9	구	균열	0.1	10.0	-	10.00	m	1	b	10.00	
10	구	균열	0.1	0.3	-	0.30	m	1	b	0.30	
11	구	균열	0.1	0.3	-	0.30	m	1	b	0.30	
12	구	균열	0.1	1.2	-	1.20	m	1	b	1.20	
13	구	균열	0.1	0.4	-	0.40	m	1	b	0.40	
14	구	균열	0.1	0.6	-	0.60	m	1	b	0.60	
15	구	망상균열	-	0.6	0.6	0.36	m ²	1	b	0.36	
16	구	균열	0.2	1.5	-	1.50	m	1	c	1.50	
17	구	균열	0.2	0.8	-	0.80	m	1	c	0.80	
18	구	균열	0.1	0.8	-	0.80	m	1	b	0.80	
19	구	균열	0.1	0.3	-	0.30	m	1	b	0.30	
20	구	균열	0.2	1.5	-	1.50	m	1	c	1.50	
21	구	균열	0.2	2.1	-	2.10	m	1	c	2.10	
22											
23											
주) 손상의 길이 및 너비는 「 m 」이며, 균열의 폭은 「 mm 」임


KEY PLAN

부 산 ←

→ 대 구

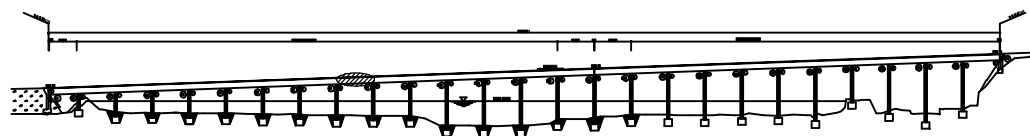

SECTION

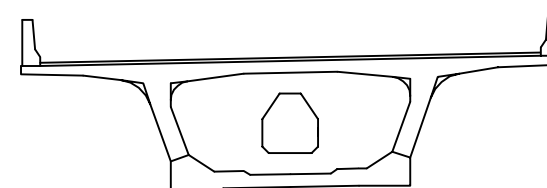


용역명	2016년 상반기 시설물 정기점검 용역
과업기간	2016. 04. 18 ~ 2016. 06. 30
발주처	신대구부산고속도로주식회사
용역사	(주)위드이앤오
도면번호	047

ID : 밀양대교(부산) - 주형내부-10


보 수 이 력			
	기 존 균 열		보 수(11. 하반기)
	신 규 균 열		보 수(12. 상반기)
	보수부위재균열		보 수(12. 하반기)
	보 수(기보수)		보 수(13. 상반기)
	보 수(08. 하반기)		보 수(13. 하반기)
	보 수(09. 상반기)		보 수(14. 상반기)
	보 수(09. 하반기)		보 수(14. 하반기)
	보 수(10. 상반기)		보 수(15. 상반기)
	보 수(10. 하반기)		보 수(15. 하반기)
	보 수(11. 상반기)		보 수(16. 상반기)

← 부 산


대 구 →

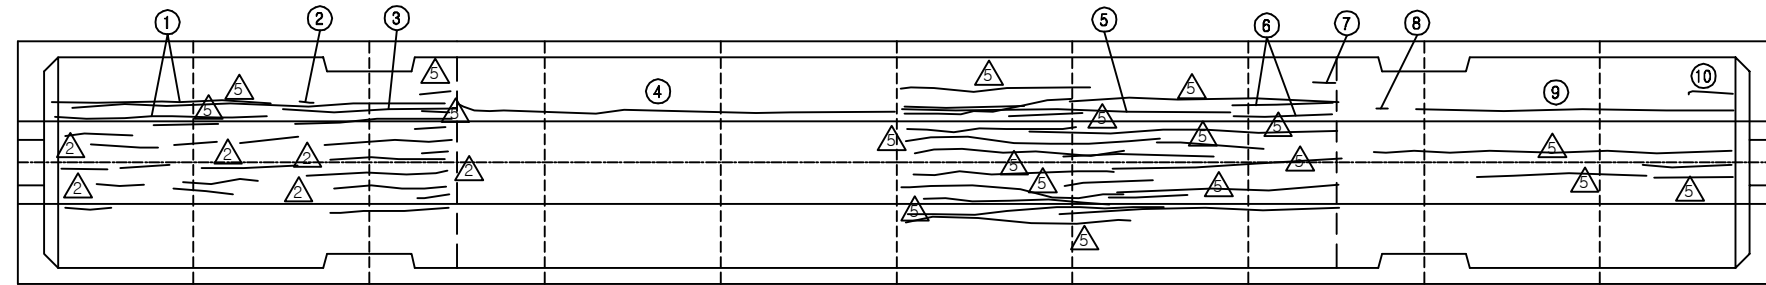


joint joint

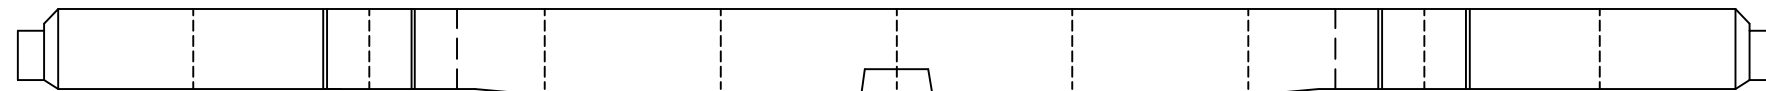


좌 측 면

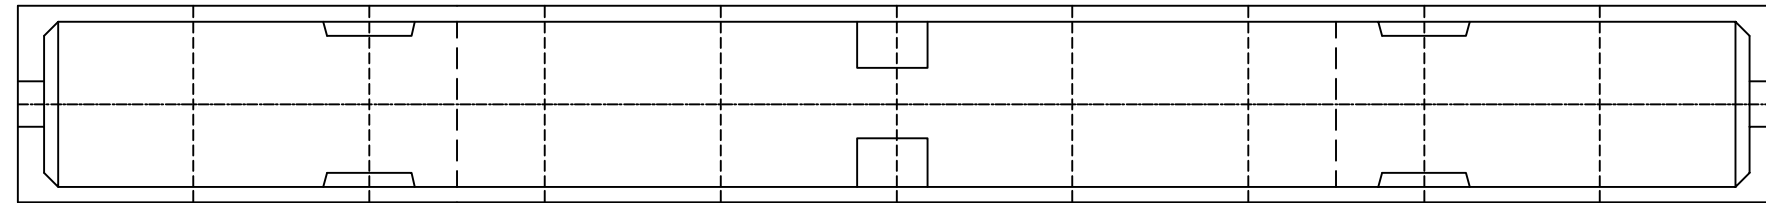

하 면

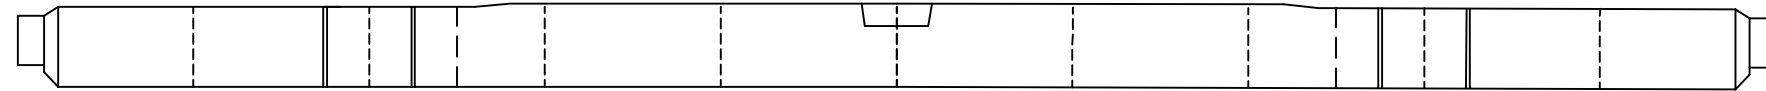

우 측 면

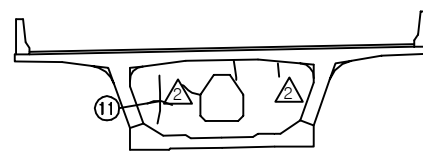

부산측



대구측

손 상 현 황 표


번호	신(N) 구(P)	손상내용	손상현황						결함 상태	손상 물량	비고
			폭	길이	너비	물량	단위	개소			
1	구	균열	0.1	7.0	-	7.00	m	2	b	14.00	
2	구	균열	0.1	0.3	-	0.30	m	1	b	0.30	
3	구	균열	0.1	6.0	-	6.00	m	1	b	6.00	
4	구	균열	0.1	14.0	-	14.00	m	1	b	14.00	
5	구	균열	0.1	12.0	-	12.00	m	1	b	12.00	
6	구	균열	0.1	3.0	-	3.00	m	2	b	6.00	
7	구	균열	0.1	0.2	-	0.20	m	1	b	0.20	
8	구	균열	0.1	0.1	-	0.10	m	1	b	0.10	
9	구	균열	0.1	10.0	-	10.00	m	1	b	10.00	
10	구	균열	0.1	0.3	-	0.30	m	1	b	0.30	
11	구	균열	0.2	1.3	-	1.30	m	1	c	1.30	
12	구	균열	0.2	2.0	-	2.00	m	1	c	2.00	
13	구	균열	0.2	1.6	-	1.60	m	1	c	1.60	
14											
15											
주) 손상의 길이 및 너비는 「 m 」 이며, 균열의 폭은 「 mm 」 임


KEY PLAN

부 산 ←

→ 대 구

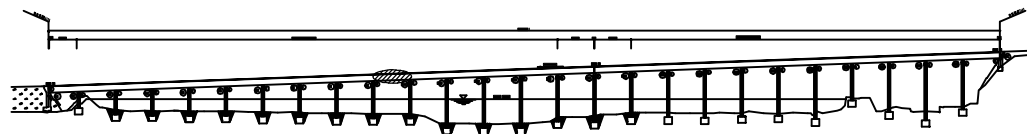

SECTION

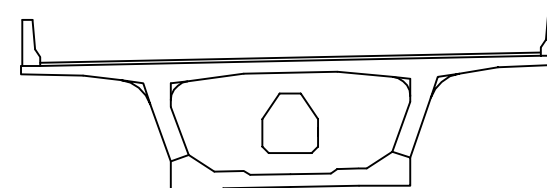


용역명	2016년 상반기 시설물 정기점검 용역
과업기간	2016. 04. 18 ~ 2016. 06. 30
발주처	신대구부산고속도로주식회사
용역사	(주)위드이앤오
도면번호	048

ID : 밀양대교(부산) - 주형내부-11

보수 이력			
	기 존 균 열		보 수 (11. 하반기)
	신 규 균 열		보 수 (12. 상반기)
	보수부위재균열		보 수 (12. 하반기)
	보 수 (기보수)		보 수 (13. 상반기)
	보 수 (08. 하반기)		보 수 (13. 하반기)
	보 수 (09. 상반기)		보 수 (14. 상반기)
	보 수 (09. 하반기)		보 수 (14. 하반기)
	보 수 (10. 상반기)		보 수 (15. 상반기)
	보 수 (10. 하반기)		보 수 (15. 하반기)
	보 수 (11. 상반기)		보 수 (16. 상반기)

← 부 산

대 구 →

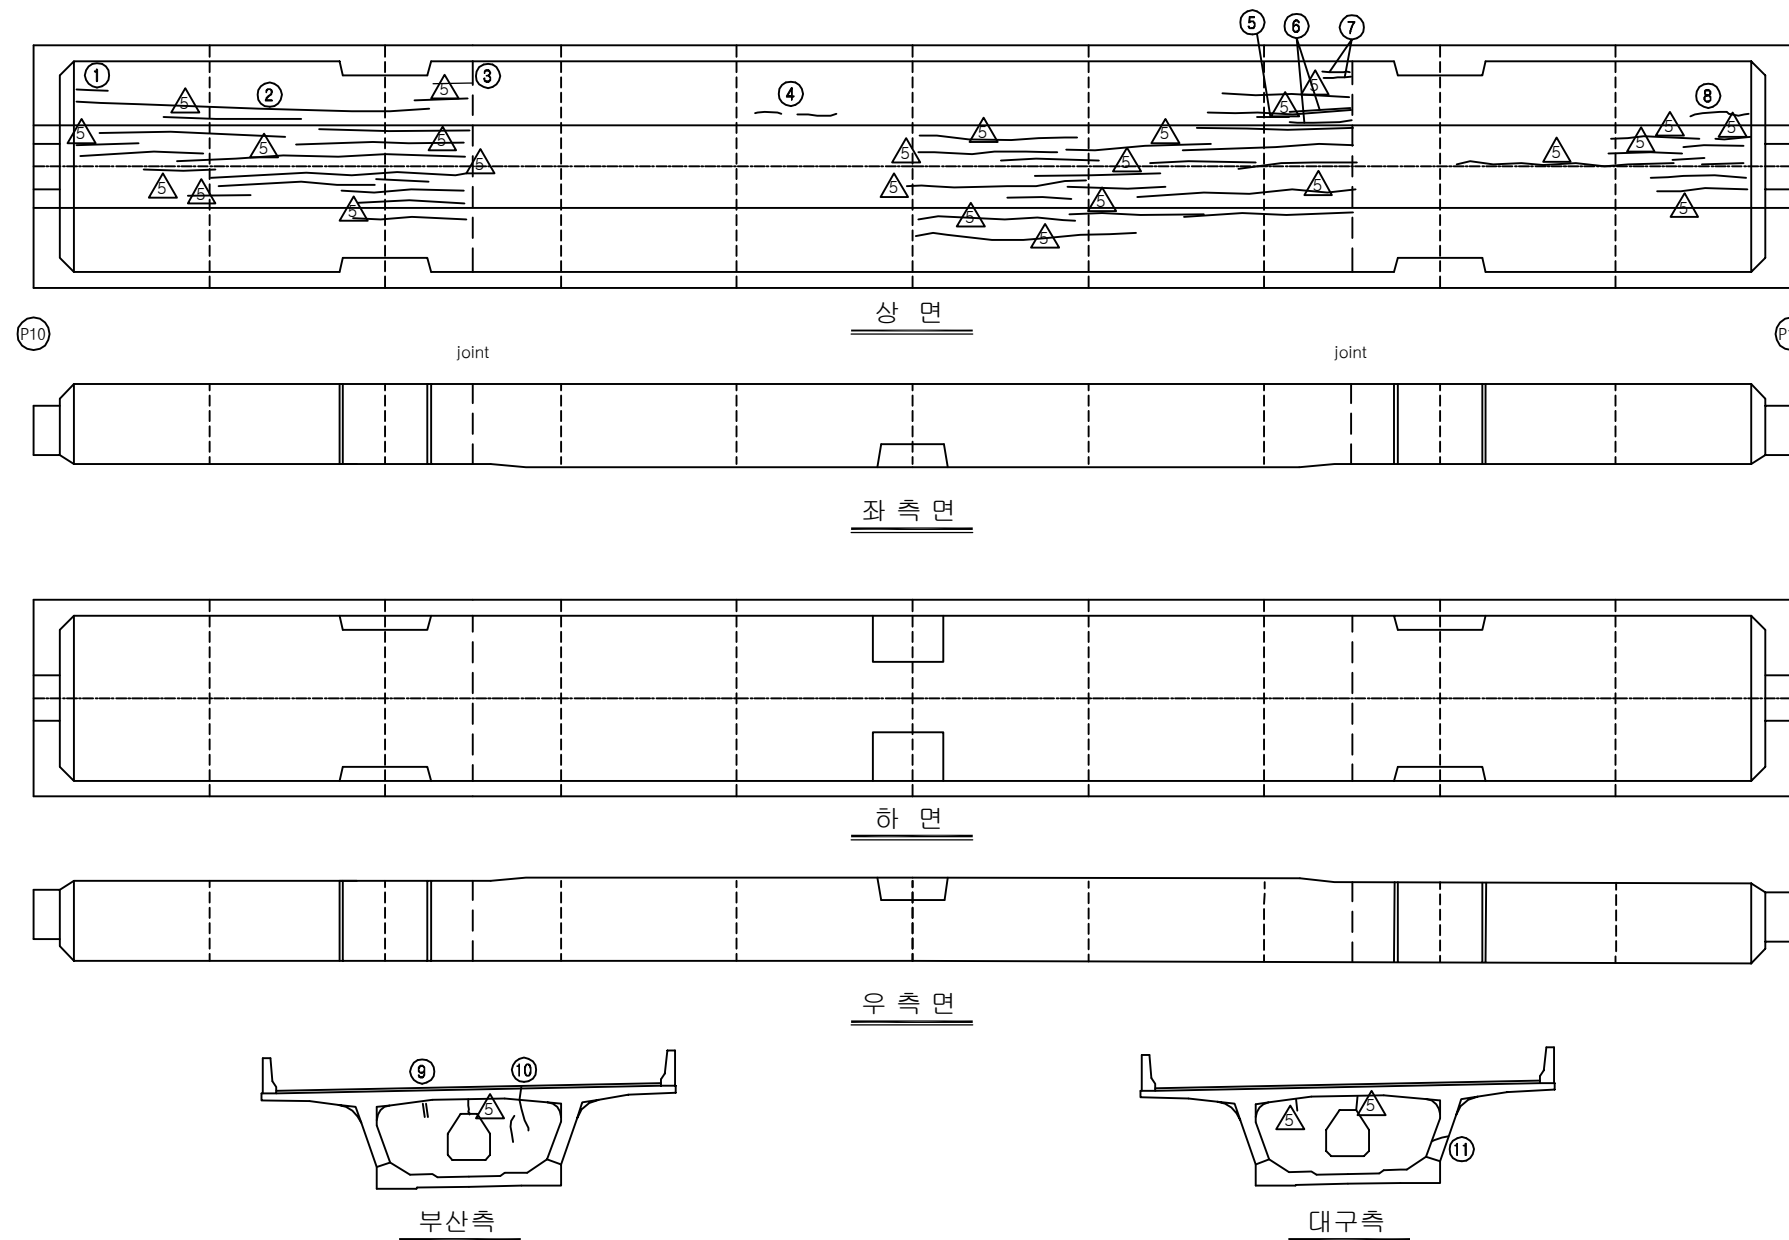


손상 현황 표


번호	신(N) 구(P)	손상내용	손상현황						결함 상태	손상 물량	비고
			폭	길이	너비	물량	단위	개소			
1	구	균열	0.1	0.6	-	0.60	m	1	b	0.60	
2	구	균열	0.1	13.0	-	13.00	m	1	b	13.00	
3	구	균열	0.1	0.3	-	0.30	m	1	b	0.30	
4	구	균열	0.1	0.2	-	0.20	m	2	b	0.40	
5	구	균열	0.1	0.3	-	0.30	m	1	b	0.30	
6	구	균열	0.1	1.5	-	1.50	m	2	b	3.00	
7	구	균열	0.1	0.3	-	0.30	m	2	b	0.60	
8	구	균열	0.1	0.8	-	0.80	m	1	b	0.80	
9	구	보수부 재균열	0.2	0.6	-	0.60	m	1	c	0.60	
10	구	균열	0.2	1.5	-	1.50	m	1	c	1.50	
11	구	균열	0.2	0.8	-	0.80	m	1	c	0.80	
12											
13											
주) 손상의 길이 및 너비는 「 m 」이며, 균열의 폭은 「 mm 」임

KEY PLAN

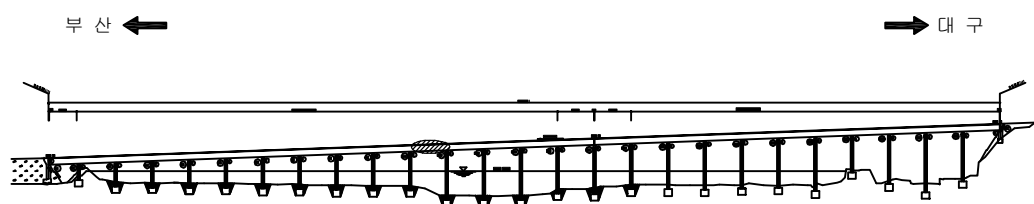

SECTION

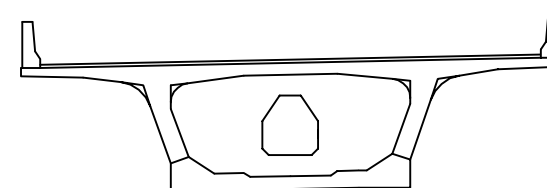


용역명	2016년 상반기 시설물 정기점검 용역
과업기간	2016. 04. 18 ~ 2016. 06. 30
발주처	신대구부산고속도로주식회사
용역사	(주)위드이앤오
도면번호	049

ID : 밀양대교(부산) - 주형내부-12

보수 이력			
	기 존 강 령		보 수 (11. 하반기)
	신 규 강 령		보 수 (12. 상반기)
	보수부위재강령		보 수 (12. 하반기)
	보 수(기보수)		보 수 (13. 상반기)
	보 수(08. 하반기)		보 수 (13. 하반기)
	보 수(09. 상반기)		보 수 (14. 상반기)
	보 수(09. 하반기)		보 수 (14. 하반기)
	보 수(10. 상반기)		보 수 (15. 상반기)
	보 수(10. 하반기)		보 수 (15. 하반기)
	보 수(11. 상반기)		보 수 (16. 상반기)

← 부 산

대 구 →

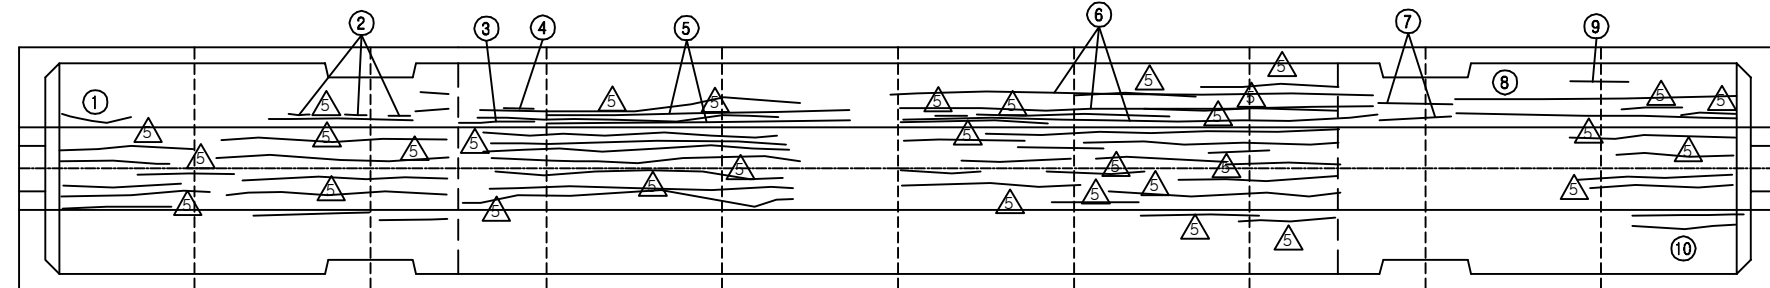


(P11)

joint


상 면

joint


(P12)

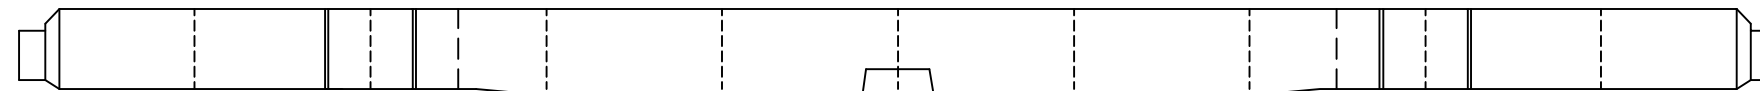


좌 측 면

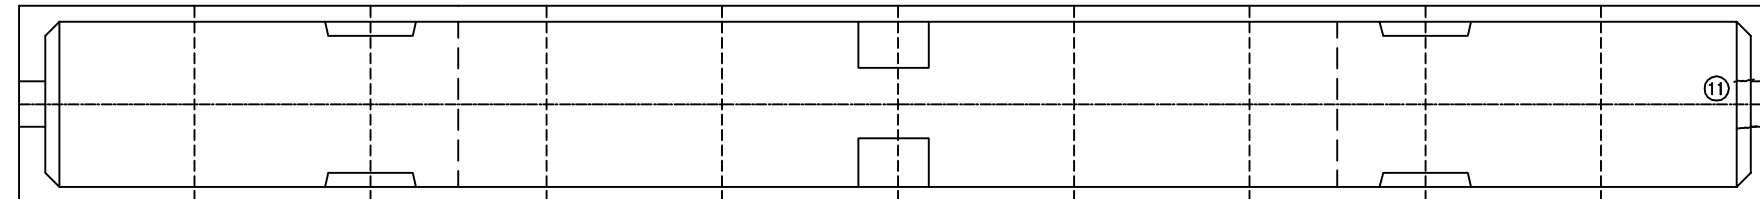

하 면

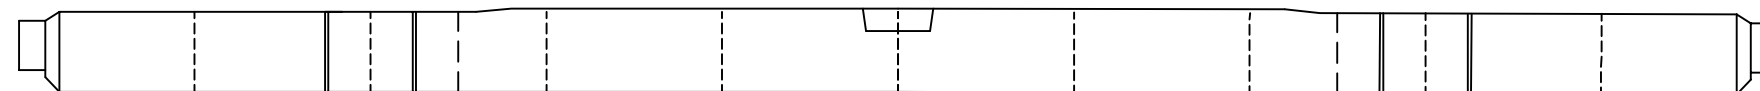

우 측 면

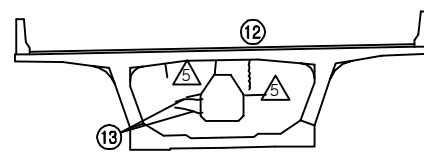

부산측



대구측

손 상 현 황 표


번호	신(N) 구(P)	손상내용	손상현황						결함 상태	손상 물량	비고
			폭	길이	너비	물량	단위	개소			
1	구	균열	0.1	1.0	-	1.00	m	1	b	1.00	
2	구	균열	0.1	0.3	-	0.30	m	3	b	0.90	
3	구	균열	0.1	3.0	-	3.00	m	1	b	3.00	
4	구	균열	0.1	0.5	-	0.50	m	1	b	0.50	
5	구	균열	0.1	12.0	-	12.00	m	1	b	12.00	
6	구	균열	0.1	15.0	-	15.00	m	3	b	45.00	
7	구	균열	0.2	3.5	-	3.50	m	2	c	7.00	
8	구	균열	0.1	9.0	-	9.00	m	2	b	18.00	
9	구	균열	0.1	1.0	-	1.00	m	1	b	1.00	
10	구	균열	0.2	3.0	-	3.00	m	2	c	6.00	
11	구	균열	0.1	1.0	-	1.00	m	2	b	2.00	
12	구	보수부 재균열	0.3	0.6	-	0.60	m	1	c	0.60	
13	구	균열	0.2	0.5	-	0.50	m	2	c	1.00	
14	구	균열	0.2	1.0	-	1.00	m	1	c	1.00	
15	구	균열	0.2	0.5	-	0.50	m	1	c	0.50	
16	구	균열	0.2	0.7	-	0.70	m	1	c	0.70	
17	구	망상균열	-	1.0	0.8	0.80	m ²	1	b	0.80	
18	구	균열	0.2	2.0	-	2.00	m	1	c	2.00	
19	구	균열	0.2	0.6	-	0.60	m	2	c	1.20	
20	구	균열	0.1	1.0	-	1.00	m	2	b	2.00	
21	구	균열	0.2	1.5	-	1.50	m	1	c	1.50	
22											
23											
주) 손상의 길이 및 너비는 「 m 」이며, 균열의 폭은 「 mm 」임


KEY PLAN

부 산 ←

→ 대 구

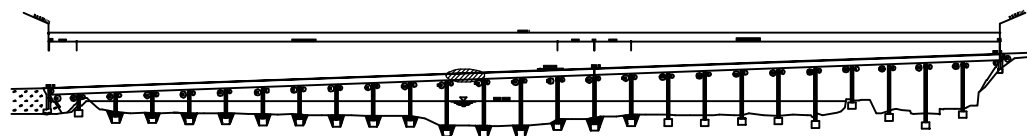

SECTION

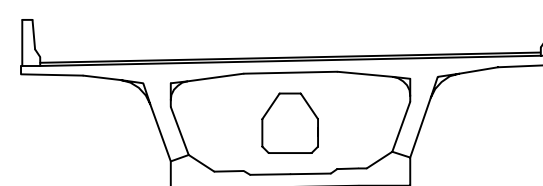







용역명	2016년 상반기 시설물 정기점검 용역
과업기간	2016. 04. 18 ~ 2016. 06. 30
발주처	신대구부산고속도로주식회사
용역사	(주)위드이앤오
도면번호	050

ID : 밀양대교(부산) - 주형내부-13

보 수 이 력			
	기 존 균 열		보 수 (11. 하반기)
	신 규 균 열		보 수 (12. 상반기)
	보수부위재균열		보 수 (12. 하반기)
	보 수 (기보수)		보 수 (13. 상반기)
	보 수 (08. 하반기)		보 수 (13. 하반기)
	보 수 (09. 상반기)		보 수 (14. 상반기)
	보 수 (09. 하반기)		보 수 (14. 하반기)
	보 수 (10. 상반기)		보 수 (15. 상반기)
	보 수 (10. 하반기)		보 수 (15. 하반기)
	보 수 (11. 상반기)		보 수 (16. 상반기)

← 부 산

대 구 →

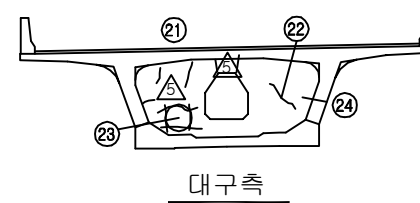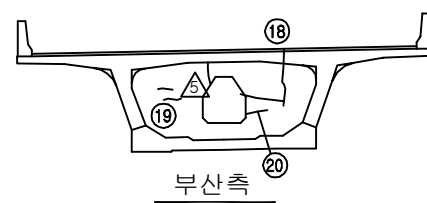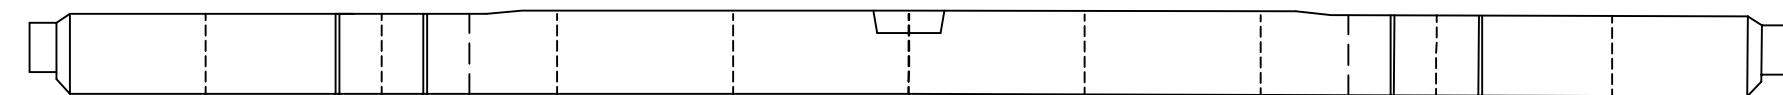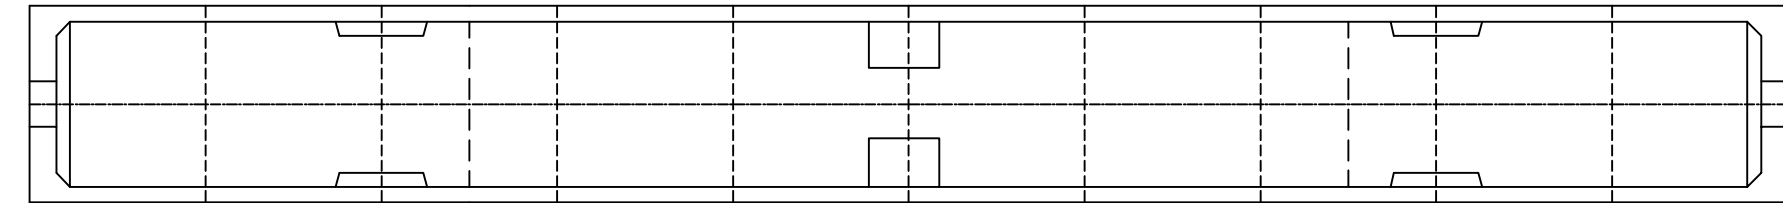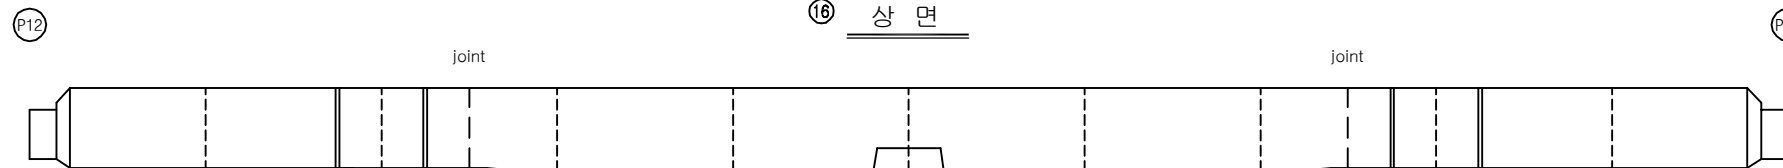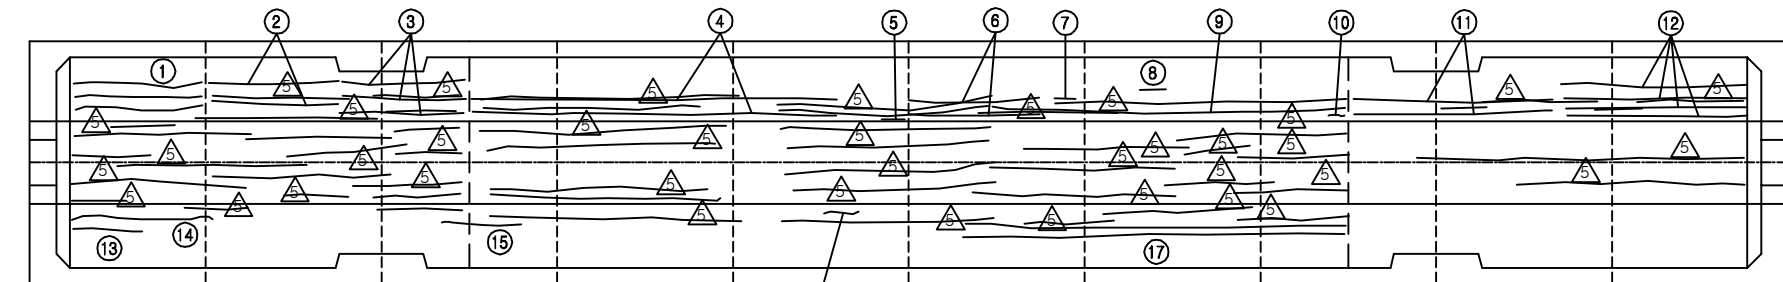


손 상 현 황 표


번호	신(N) 구(P)	손상내용	손상현황						결함 상태	손상 물량	비고
			폭	길이	너비	물량	단위	개소			
1	구	균열	0.1	2.5	-	2.50	m	3	b	7.50	
2	구	균열	0.1	4.5	-	4.50	m	2	b	9.00	
3	구	균열	0.1	4.5	-	4.50	m	3	b	13.50	
4	구	균열	0.1	13.0	-	13.00	m	2	b	26.00	
5	구	균열	0.1	0.3	-	0.30	m	1	b	0.30	
6	구	균열	0.1	5.0	-	5.0	m	2	b	10.00	
7	구	균열	0.1	0.3	-	0.30	m	1	b	0.30	
8	구	균열	0.1	0.3	-	0.30	m	1	b	0.30	
9	구	균열	0.1	8.0	-	8.00	m	1	b	8.00	
10	구	균열	0.1	0.3	-	0.30	m	1	b	0.30	
11	구	균열	0.1	6.0	-	6.00	m	2	b	12.00	
12	구	균열	0.1	6.0	-	6.00	m	4	b	24.00	
13	구	균열	0.1	1.2	-	1.20	m	1	b	1.20	
14	구	균열	0.1	5.5	-	5.50	m	1	b	5.50	
15	구	균열	0.1	1.1	-	1.10	m	1	b	1.10	
16	구	균열	0.1	0.3	-	0.30	m	1	b	0.30	
17	구	균열	0.1	12.0	-	12.00	m	2	b	24.00	
18	구	균열	0.2	2.2	-	2.20	m	1	c	2.20	
19	구	균열	0.2	0.5	-	0.50	m	1	c	0.50	
20	구	균열	0.2	0.6	-	0.60	m	1	c	0.60	
21	구	균열	0.2	1.0	-	1.00	m	1	c	1.00	
22	구	균열	0.1	0.8	-	0.80	m	1	b	0.80	
23	구	망상균열	-	0.8	1.0	0.80	m²	1	b	0.80	
24	구	균열	0.1	0.7	-	0.70	m	1	b	0.70	
25											
26											
주) 손상의 길이 및 너비는 「 m 」이며, 균열의 폭은 「 mm 」임

KEY PLAN

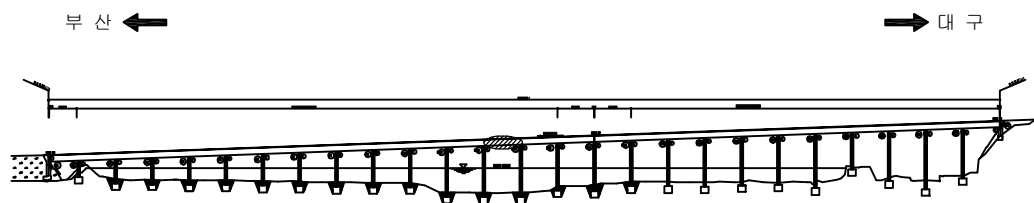

SECTION

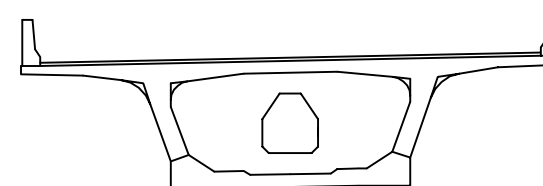


용역명	2016년 상반기 시설물 정기점검 용역
과업기간	2016. 04. 18 ~ 2016. 06. 30
발주처	신대구부산고속도로주식회사
용역사	(주)위드이앤오
도면번호	051

ID : 밀양대교(부산) - 주형내부-14

보수 이력			
	기존 균열		보수(11. 하반기)
	신규 균열		보수(12. 상반기)
	보수부위재균열		보수(12. 하반기)
	보수(기보수)		보수(13. 상반기)
	보수(08. 하반기)		보수(13. 하반기)
	보수(09. 상반기)		보수(14. 상반기)
	보수(09. 하반기)		보수(14. 하반기)
	보수(10. 상반기)		보수(15. 상반기)
	보수(10. 하반기)		보수(15. 하반기)
	보수(11. 상반기)		보수(16. 상반기)

← 부 산

대 구 →

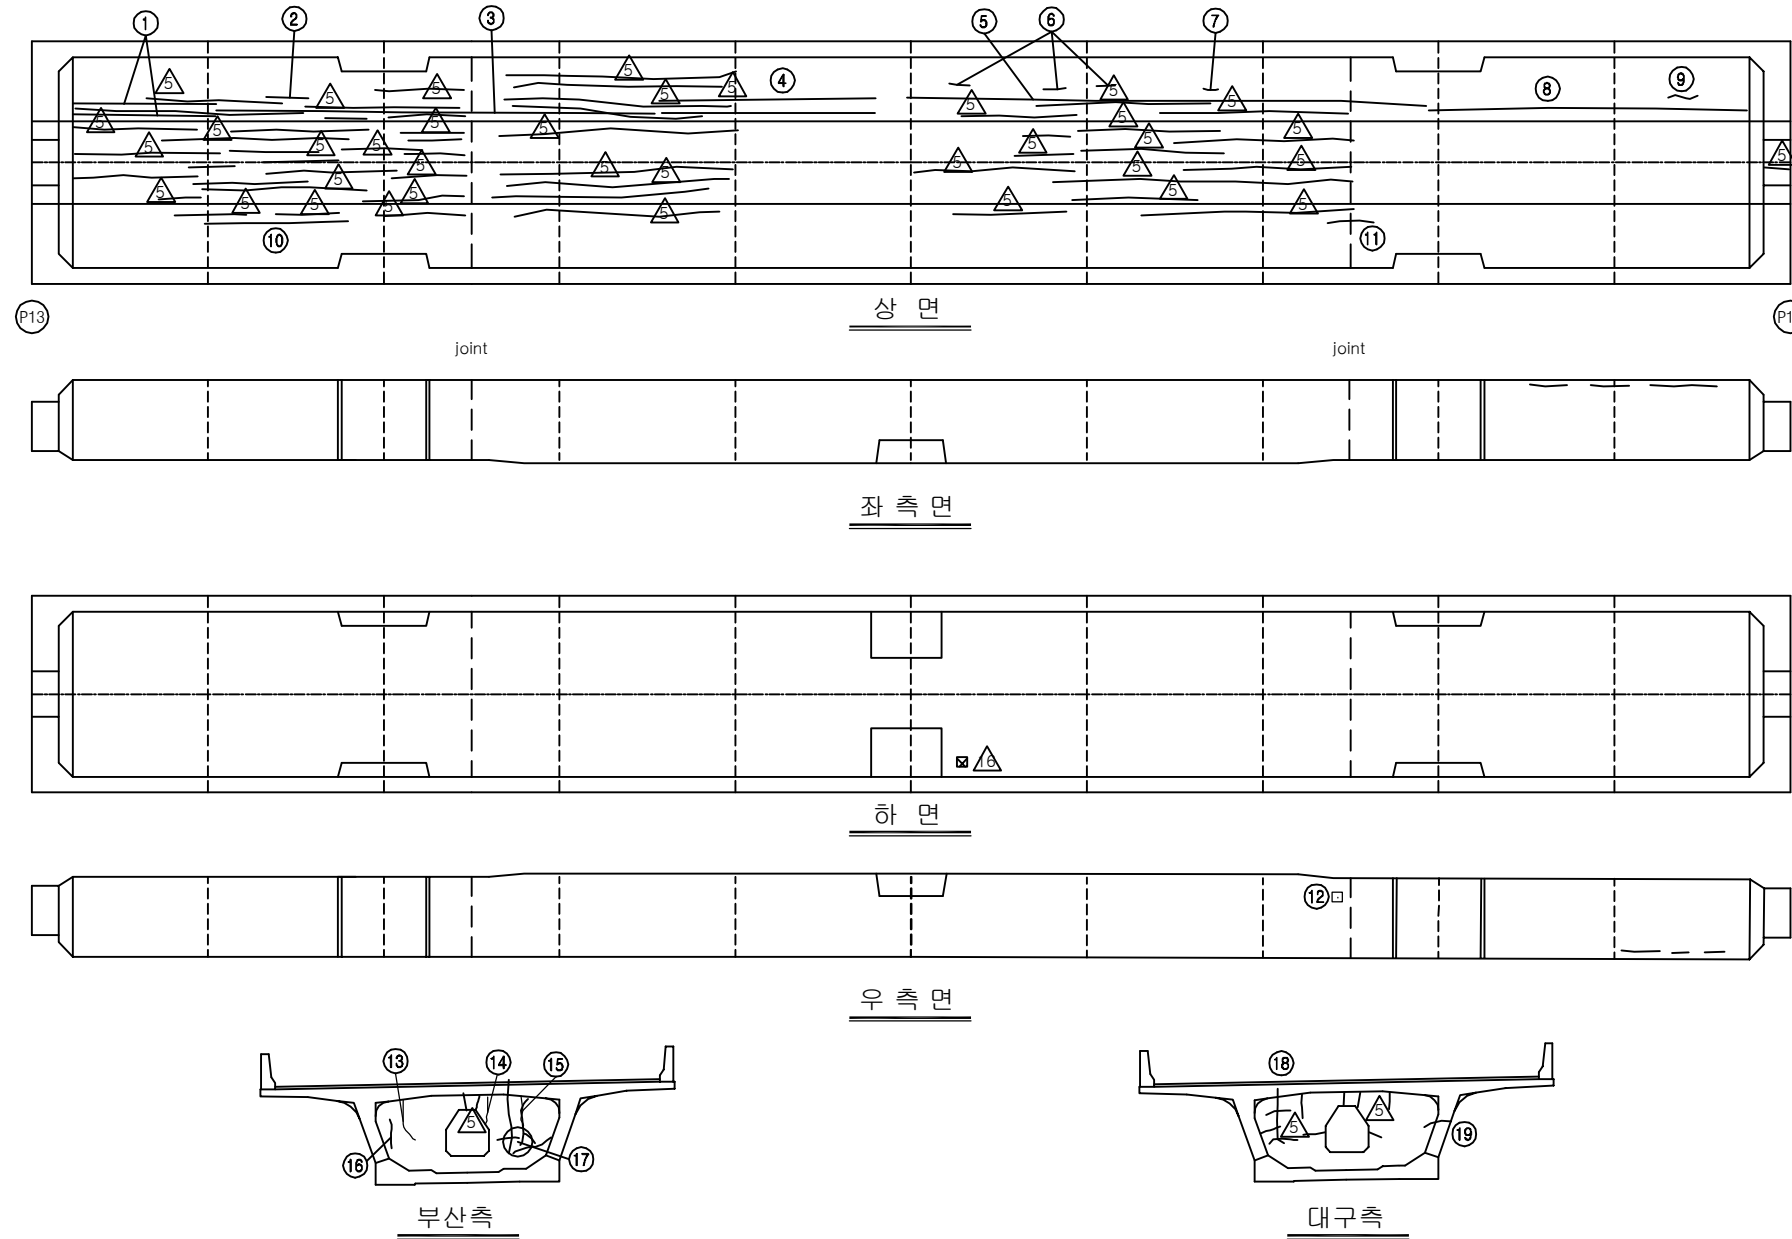


손상 현황 표


번호	신(N) 구(P)	손상내용	손상현황						결함 상태	손상 물량	비고
			폭	길이	너비	물량	단위	개소			
1	구	균열	0.1	4.0	-	4.00	m	2	b	8.00	
2	구	균열	0.1	0.5	-	0.50	m	1	b	0.50	
3	구	균열	0.1	15.0	-	15.00	m	1	b	15.00	
4	구	균열	0.1	7.0	-	7.00	m	2	b	14.00	
5	구	균열	0.1	17.0	-	17.00	m	1	b	17.00	
6	구	균열	0.1	0.3	-	0.30	m	3	b	0.90	
7	구	균열	0.1	0.3	-	0.30	m	1	b	0.30	
8	구	균열	0.1	10.0	-	10.00	m	1	b	10.00	
9	구	균열	0.1	0.4	-	0.40	m	1	b	0.40	
10	구	균열	0.1	5.5	-	5.50	m	1	b	5.50	
11	구	균열	0.1	0.5	-	0.50	m	1	b	0.50	
12	구	균열백태	-	0.3	0.3	0.09	m²	1	b	0.09	
13	구	균열	0.3	1.5	-	1.50	m	1	c	1.50	
14	구	균열	0.1	1.0	-	1.00	m	1	b	1.00	
15	구	균열	0.2	1.2	-	1.20	m	1	c	1.20	
16	구	균열	0.1	0.6	-	0.60	m	1	b	0.60	
17	구	균열	0.2	2.0	-	2.00	m	1	c	2.00	
18	구	균열	0.2	1.0	-	1.00	m	1	c	1.00	
19	구	균열	0.2	0.8	-	0.80	m	1	c	0.80	
20											
21											
주) 손상의 길이 및 너비는 「 m 」이며, 균열의 폭은 「 mm 」임

KEY PLAN

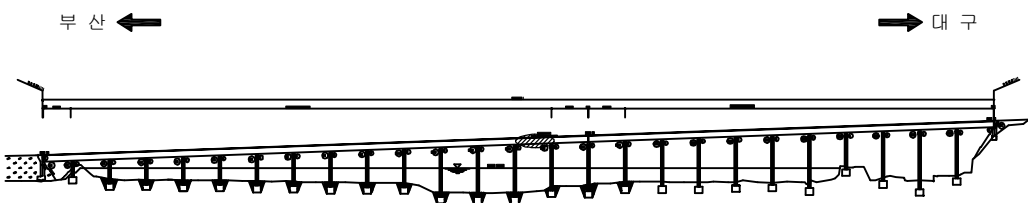

SECTION

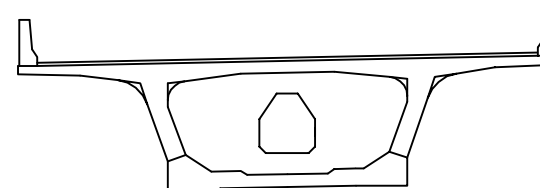







용역명	2016년 상반기 시설물 정기점검 용역
과업기간	2016. 04. 18 ~ 2016. 06. 30
발주처	신대구부산고속도로주식회사
용역사	(주)위드이앤오
도면번호	052

ID : 밀양대교(부산) - 주형내부-15


보수 이력			
	기존 균열		보수(11. 하반기)
	신규 균열		보수(12. 상반기)
	보수부위재균열		보수(12. 하반기)
	보수(기보수)		보수(13. 상반기)
	보수(08. 하반기)		보수(13. 하반기)
	보수(09. 상반기)		보수(14. 상반기)
	보수(09. 하반기)		보수(14. 하반기)
	보수(10. 상반기)		보수(15. 상반기)
	보수(10. 하반기)		보수(15. 하반기)
	보수(11. 상반기)		보수(16. 상반기)

← 부 산


대 구 →

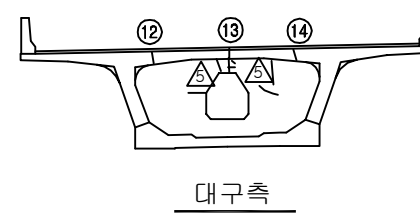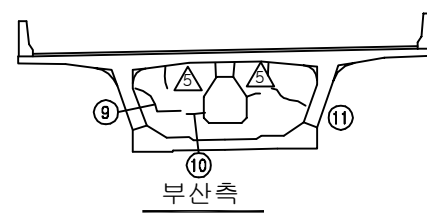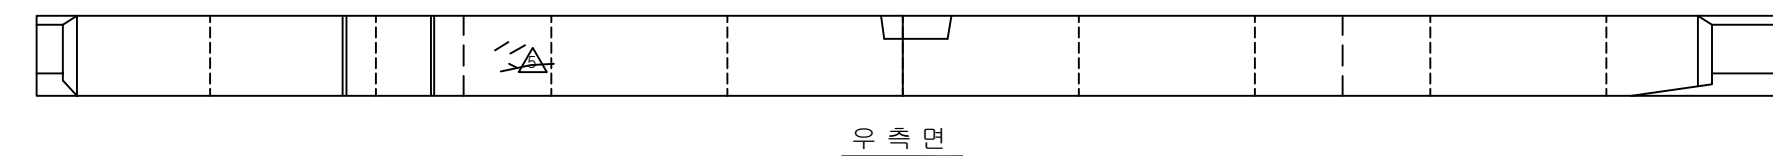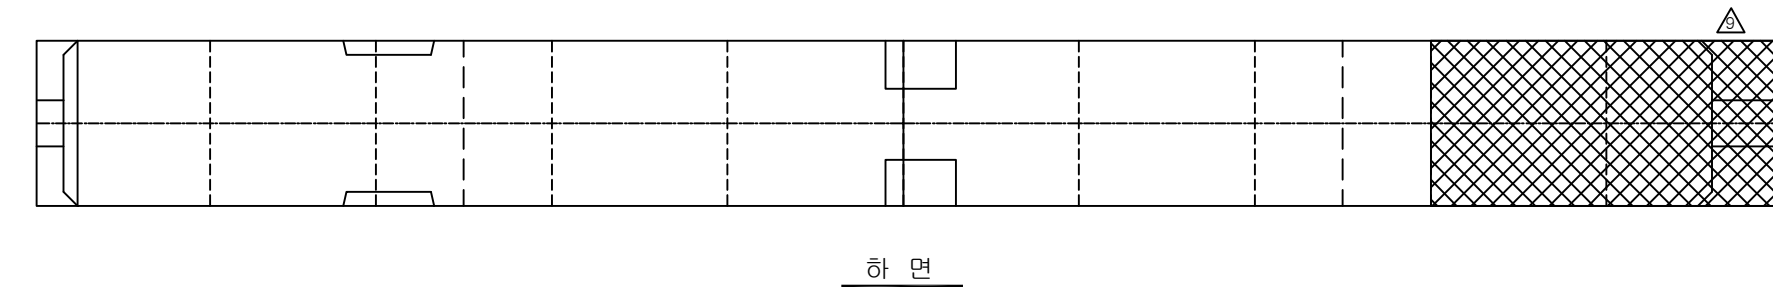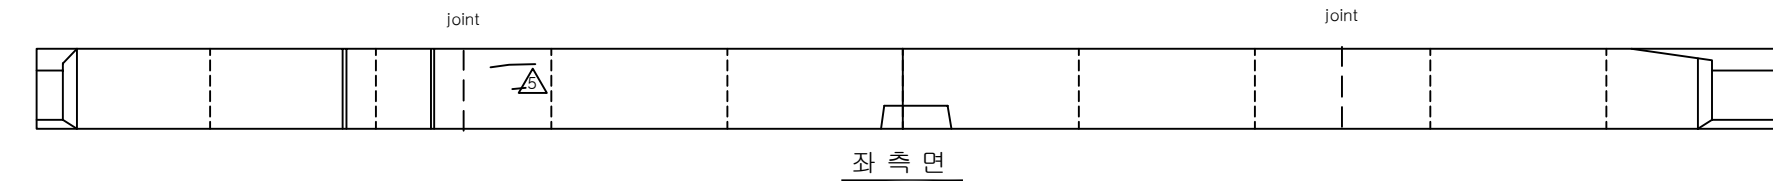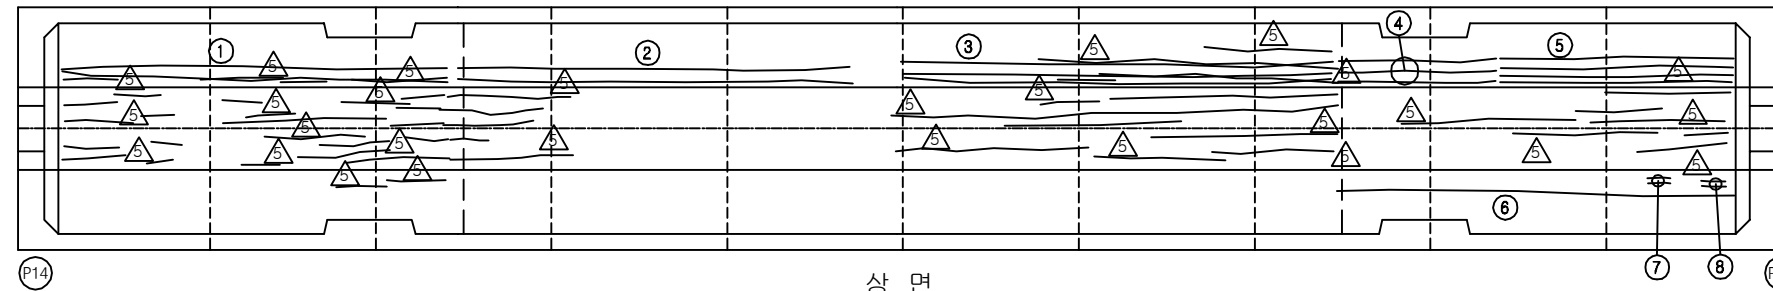

KEY PLAN

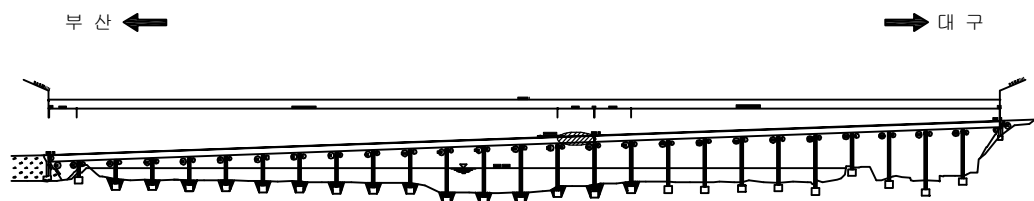

SECTION

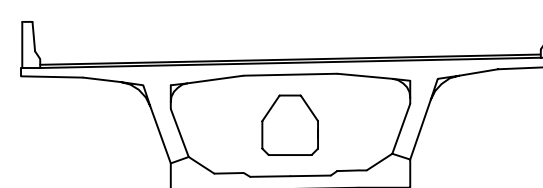

손상 현황 표

번호	신(N) 구(P)	손상내용	손상현황						결함 상대	손상 물량	비고
			폭	길이	너비	물량	단위	개소			
1	구	균열	0.1	13.0	-	13.00	m	2	b	26.00	
2	구	균열	0.1	13.0	-	13.00	m	2	b	26.00	
3	구	균열	0.1	13.0	-	13.00	m	3	b	39.00	
4	구	균열	0.1	4.0	-	4.00	m	3	b	12.00	
5	구	균열	0.1	6.0	-	6.00	m	4	b	24.00	
6	구	균열	0.1	13.0	-	13.00	m	1	b	13.00	
7	구	균열	0.1	0.6	-	0.60	m	1	b	0.60	
8	구	균열	0.1	0.6	-	0.60	m	1	b	0.60	
9	구	균열	0.2	1.0	-	1.00	m	1	c	1.00	
10	구	균열	0.2	0.3	-	0.30	m	1	c	0.30	
11	구	균열	0.2	1.0	-	1.00	m	1	c	1.00	
12	구	균열	0.2	0.4	-	0.40	m	1	c	0.40	
13	구	균열	0.2	0.5	-	0.50	m	1	c	0.50	
14	구	균열	0.2	0.4	-	0.40	m	1	c	0.40	
15											
16											
주) 손상의 길이 및 너비는 「 m 」이며, 균열의 폭은 「 mm 」임


용역명	2016년 상반기 시설물 정기점검 용역
과업기간	2016. 04. 18 ~ 2016. 06. 30
발주처	신대구부산고속도로주식회사
용역사	(주)위드이앤오
도면번호	053

ID : 밀양대교(부산) - 주형내부-16


보수 이력			
	기존 균열		보수(11. 하반기)
	신규 균열		보수(12. 상반기)
	보수부위재균열		보수(12. 하반기)
	보수(기보수)		보수(13. 상반기)
	보수(08. 하반기)		보수(13. 하반기)
	보수(09. 상반기)		보수(14. 상반기)
	보수(09. 하반기)		보수(14. 하반기)
	보수(10. 상반기)		보수(15. 상반기)
	보수(10. 하반기)		보수(15. 하반기)
	보수(11. 상반기)		보수(16. 상반기)

← 부 산


대 구 →

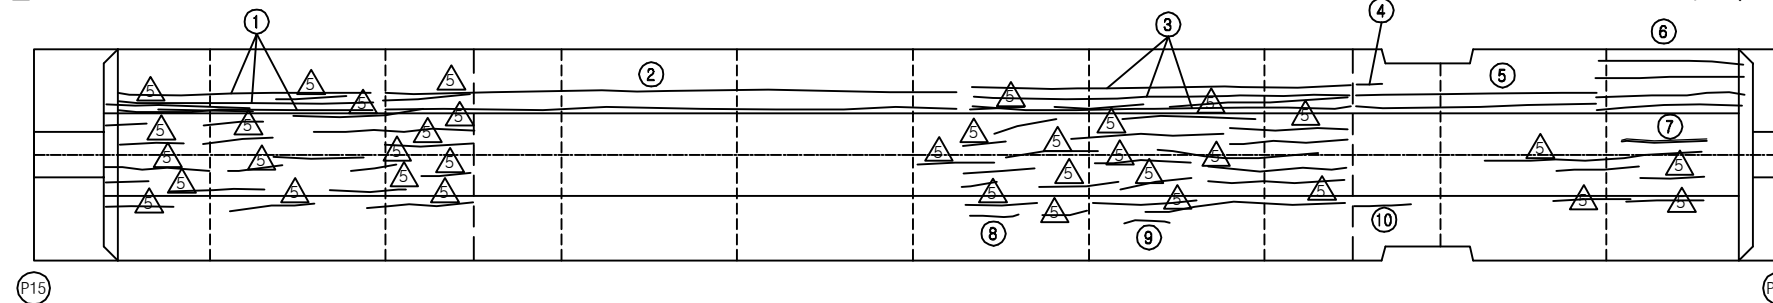


상 면

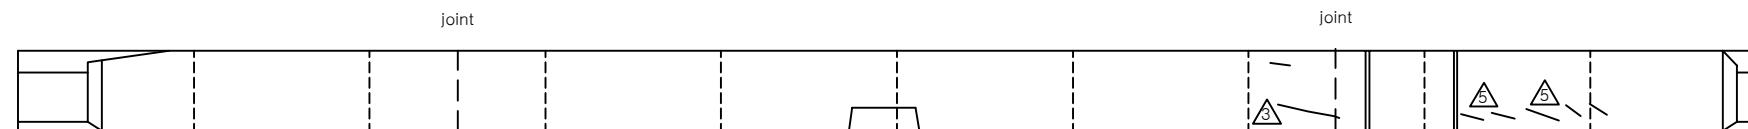


좌 측 면

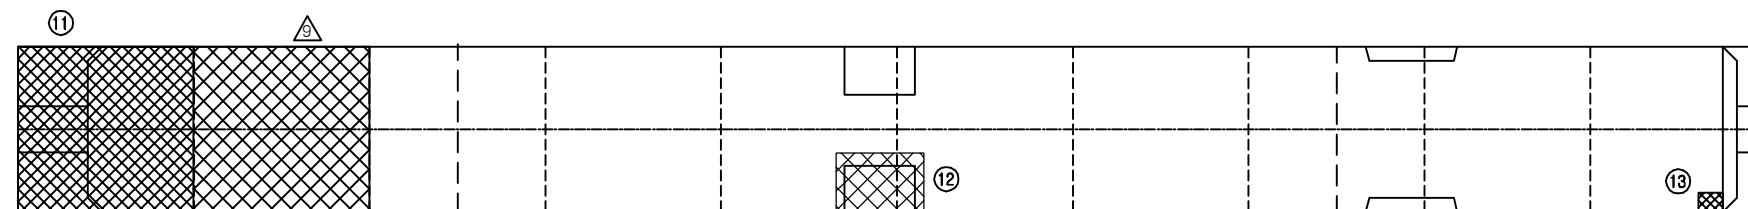


하 면

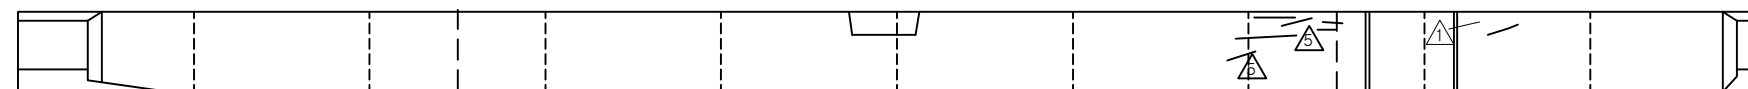

우 측 면

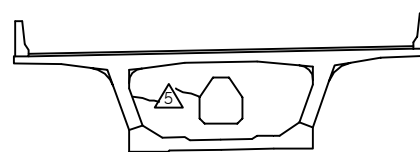

부 산 측

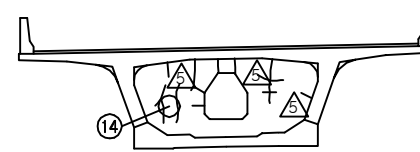

대 구 측

손상 현황 표


번호	신(N) 구(P)	손상내용	손상현황						결함 상태	손상 물량	비고
			폭	길이	너비	물량	단위	개소			
1	구	균열	0.1	5.5	-	5.50	m	3	b	16.50	
2	구	균열	0.1	18.0	-	18.00	m	2	b	36.00	
3	구	균열	0.1	13.0	-	13.00	m	3	b	39.00	
4	구	균열	0.1	0.3	-	0.30	m	1	b	0.30	
5	구	균열	0.1	8.0	-	8.00	m	2	b	16.00	
6	구	균열	0.1	4.5	-	4.50	m	4	b	18.00	
7	구	보수부 재균열	0.1	0.5	-	0.50	m	1	b	0.50	
8	구	균열	0.1	0.5	-	0.50	m	1	b	0.50	
9	구	균열	0.1	0.3	-	0.30	m	1	b	0.30	
10	구	균열	0.1	1.0	-	1.00	m	1	b	1.00	
11	구	이물질 퇴적	-	4.0	6.0	24.00	m ²	1	b	24.00	
12	구	이물질 퇴적	-	1.0	4.0	4.00	m ²	1	b	4.00	
13	구	이물질 퇴적	-	1.0	1.2	1.20	m ²	1	b	1.20	
14	구	백태	0.2	1.6	-	1.60	m	1	b	1.60	
15											
16											
주) 손상의 길이 및 너비는 「 m 」이며, 균열의 폭은 「 mm 」임


KEY PLAN

부 산 ←

→ 대 구

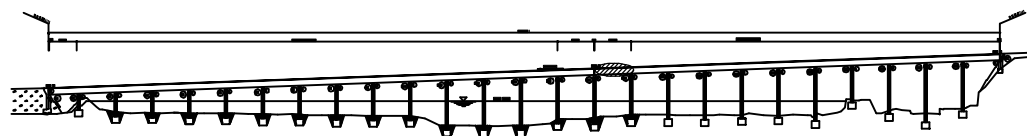

SECTION

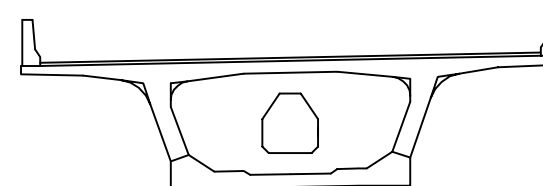


용역명	2016년 상반기 시설물 정기점검 용역
과업기간	2016. 04. 18 ~ 2016. 06. 30
발주처	신대구부산고속도로주식회사
용역사	(주)위드이앤오
도면번호	054

ID : 밀양대교(부산) - 주형내부-17

보수 이력			
	기존 균열		보수(11. 하반기)
	신규 균열		보수(12. 상반기)
	보수부위재균열		보수(12. 하반기)
	보수(기보수)		보수(13. 상반기)
	보수(08. 하반기)		보수(13. 하반기)
	보수(09. 상반기)		보수(14. 상반기)
	보수(09. 하반기)		보수(14. 하반기)
	보수(10. 상반기)		보수(15. 상반기)
	보수(10. 하반기)		보수(15. 하반기)
	보수(11. 상반기)		보수(16. 상반기)

← 부 산

대 구 →

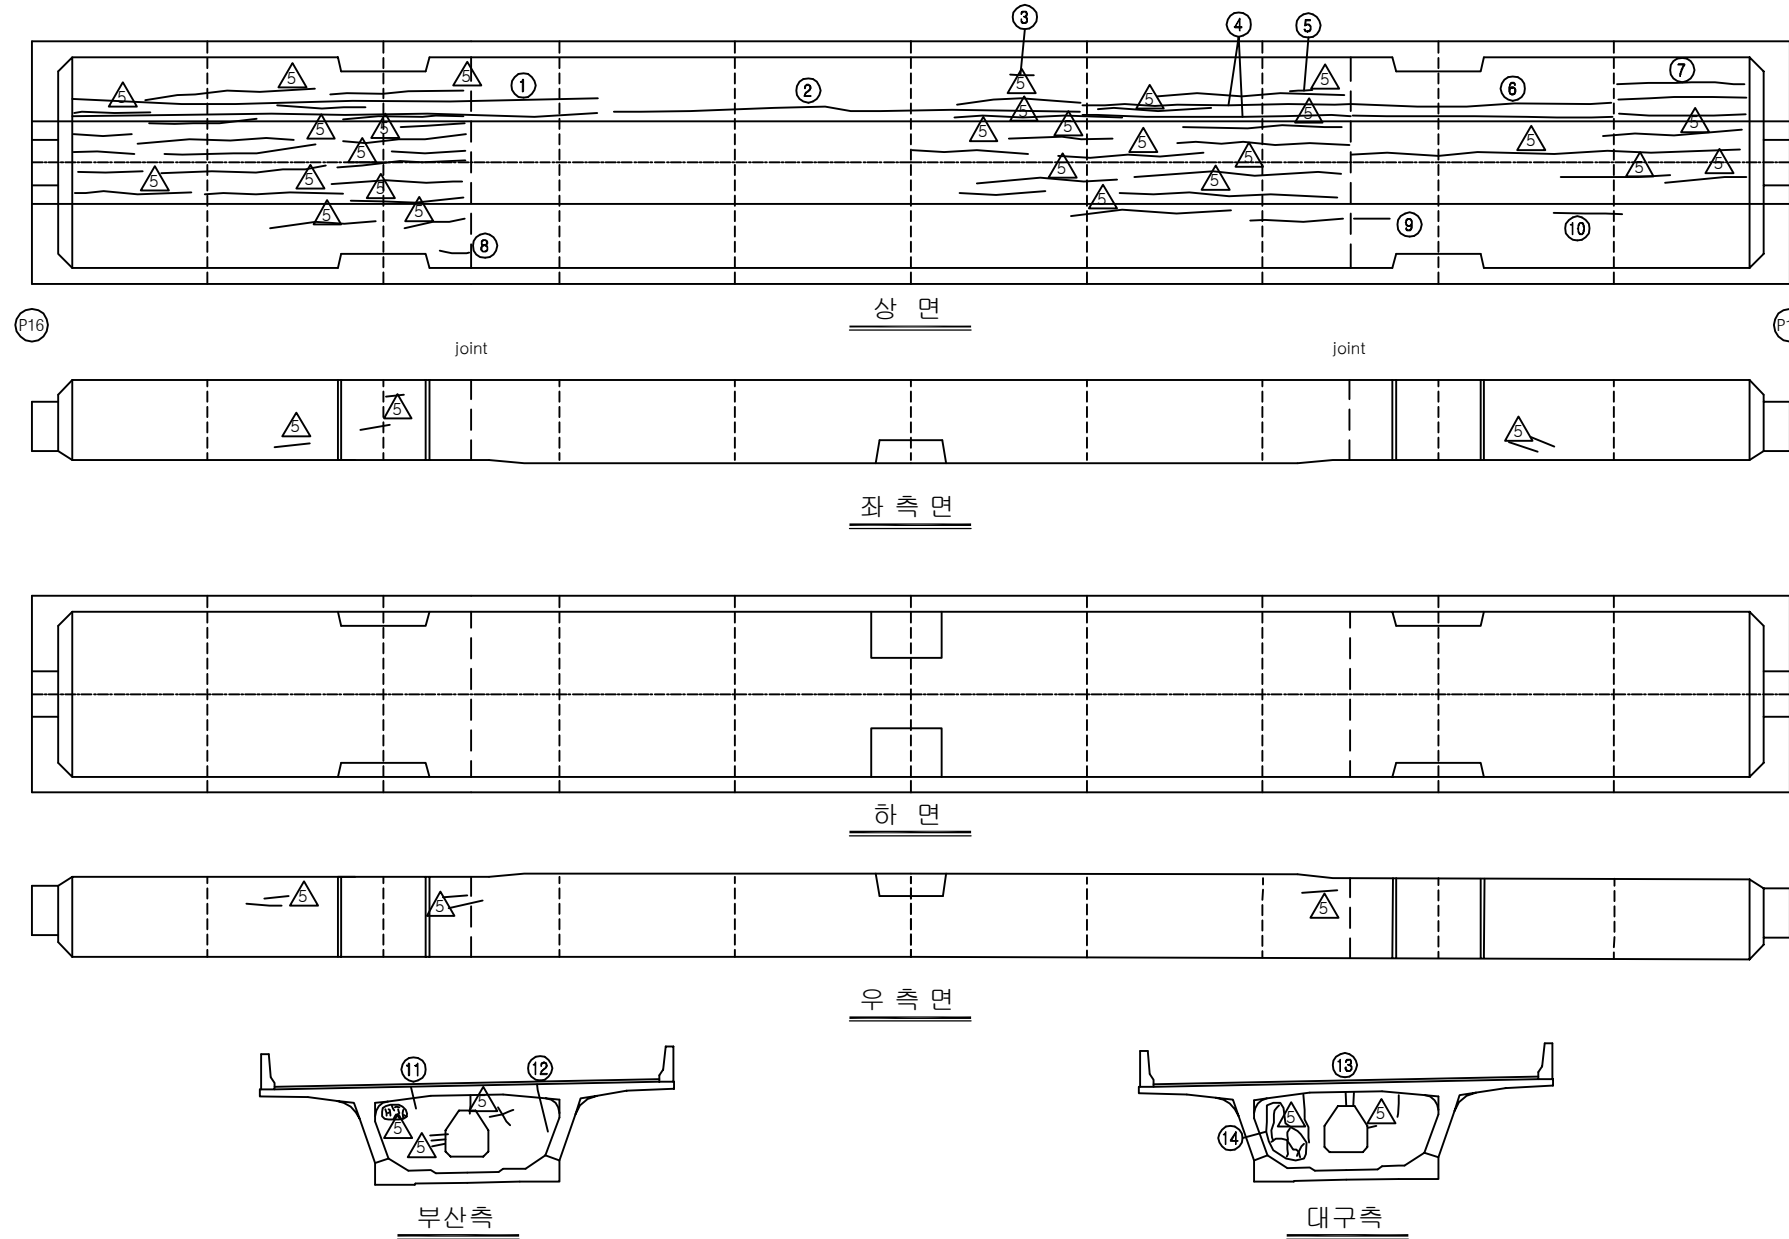


손상 현황 표


번호	신(N) 구(P)	손상내용	손상현황						결함 상태	손상 물량	비고
			폭	길이	너비	물량	단위	개소			
1	구	균열	0.1	20.0	-	20.00	m	2	b	40.00	
2	구	균열	0.1	13.0	-	13.00	m	1	b	13.00	
3	구	균열	0.1	0.3	-	0.30	m	1	b	0.30	
4	구	균열	0.1	8.0	-	8.00	m	2	b	16.00	
5	구	균열	0.1	0.3	-	0.30	m	1	b	0.30	
6	구	균열	0.1	8.0	-	8.00	m	2	b	16.00	
7	구	균열	0.1	4.5	-	4.50	m	3	b	13.50	
8	구	균열	0.1	0.3	-	0.30	m	1	b	0.30	
9	구	균열	0.1	0.6	-	0.60	m	1	b	0.60	
10	구	균열	0.1	2.5	-	2.50	m	1	b	2.50	
11	구	균열	0.1	0.3	-	0.30	m	1	b	0.30	
12	구	균열	0.2	1.0	-	1.00	m	1	c	1.00	
13	구	균열	0.2	0.5	-	0.50	m	1	c	0.50	
14	구	백태	-	1.0	1.1	1.10	m²	1	b	1.10	
15											
16											
주) 손상의 길이 및 너비는 「 m 」이며, 균열의 폭은 「 mm 」임

KEY PLAN

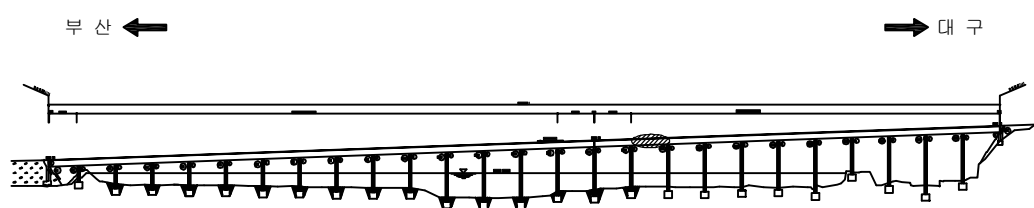

SECTION

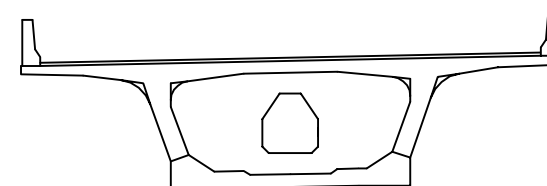







용역명	2016년 상반기 시설물 정기점검 용역
과업기간	2016. 04. 18 ~ 2016. 06. 30
발주처	신대구부산고속도로주식회사
용역사	(주)위드이앤오
도면번호	055

ID : 밀양대교(부산) - 주형내부-18


보수 이력			
	기존 균열		보수(11. 하반기)
	신규 균열		보수(12. 상반기)
	보수부위재균열		보수(12. 하반기)
	보수(기보수)		보수(13. 상반기)
	보수(08. 하반기)		보수(13. 하반기)
	보수(09. 상반기)		보수(14. 상반기)
	보수(09. 하반기)		보수(14. 하반기)
	보수(10. 상반기)		보수(15. 상반기)
	보수(10. 하반기)		보수(15. 하반기)
	보수(11. 상반기)		보수(16. 상반기)

← 부 산


대 구 →

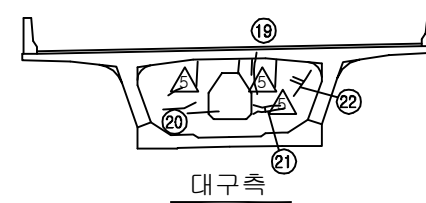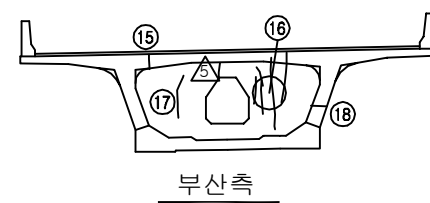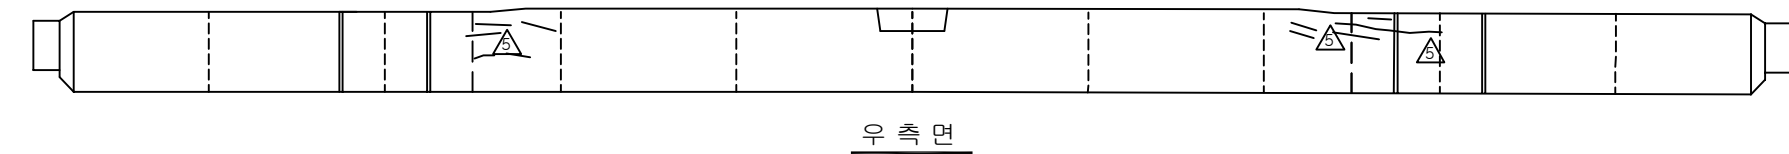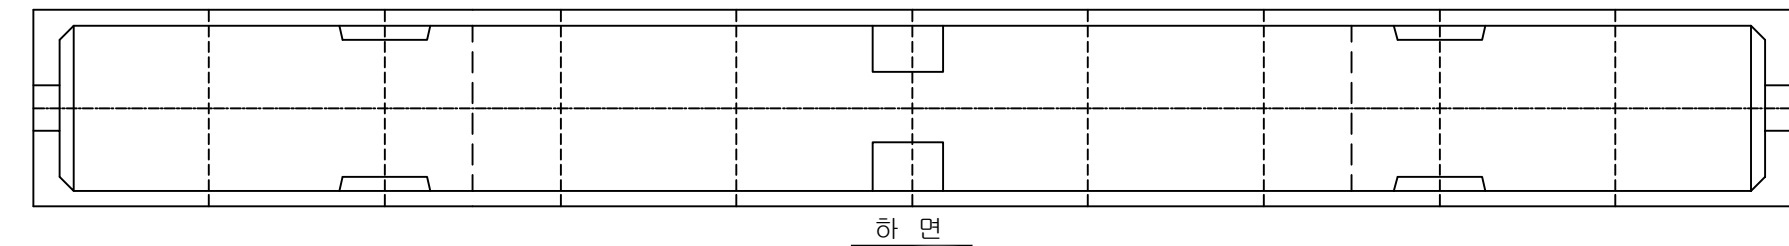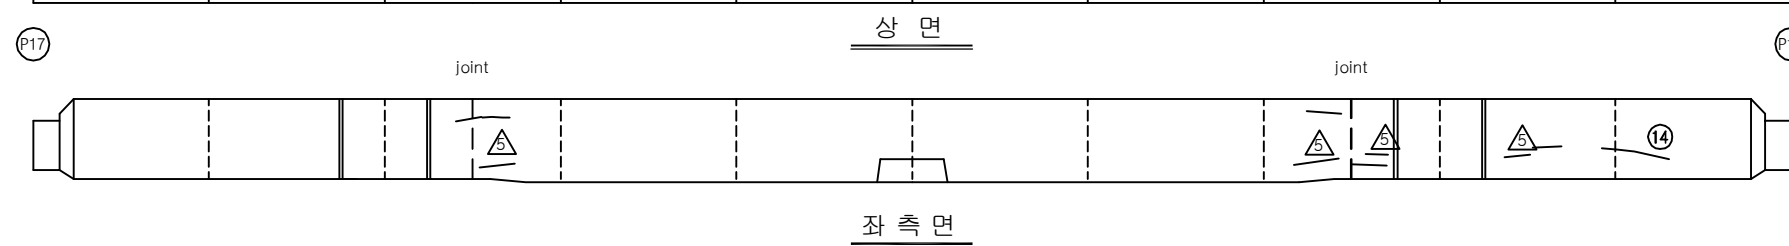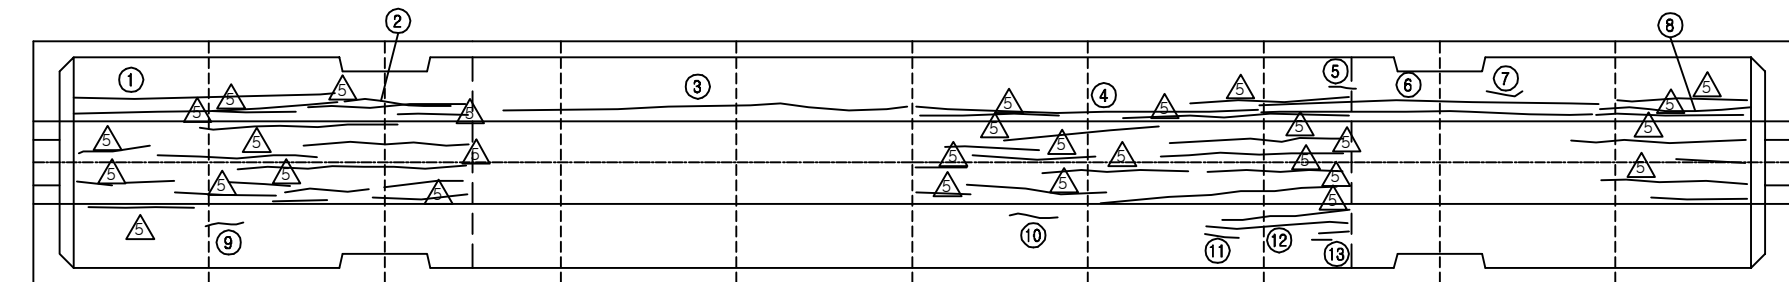

KEY PLAN

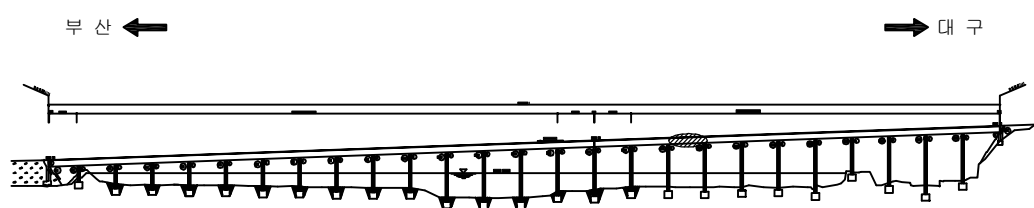

SECTION

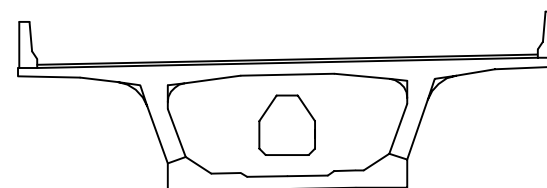

손상 현황 표

번호	신(N) 구(P)	손상내용	손상현황						결함 상태	손상 물량	비고
			폭	길이	너비	물량	단위	개소			
1	구	균열	0.1	10.0	-	10.00	m	2	b	20.00	
2	구	균열	0.1	3.0	-	3.00	m	1	b	3.00	
3	구	균열	0.1	13.0	-	13.00	m	1	b	13.00	
4	구	균열	0.1	12.0	-	12.00	m	1	b	12.00	
5	구	균열	0.1	0.4	-	0.40	m	1	b	0.40	
6	구	균열	0.1	10.0	-	10.00	m	2	b	20.00	
7	구	균열	0.1	0.3	-	0.30	m	1	b	0.30	
8	구	균열	0.1	6.0	-	6.00	m	1	b	6.00	
9	구	균열	0.1	0.3	-	0.30	m	1	b	0.30	
10	구	균열	0.1	1.0	-	1.00	m	1	b	1.00	
11	구	균열	0.1	0.5	-	0.50	m	1	b	0.50	
12	구	균열	0.1	5.0	-	5.00	m	1	b	5.00	
13	구	균열	0.1	1.1	-	1.10	m	1	b	1.10	
14	구	균열	0.2	1.8	-	1.80	m	1	c	1.80	
15	구	균열	0.2	0.4	-	0.40	m	1	c	0.40	
16	구	균열	0.2	3.5	-	3.50	m	1	c	3.50	
17	구	균열	0.2	0.7	-	0.70	m	1	c	0.70	
18	구	균열	0.2	0.4	-	0.40	m	1	c	0.40	
19	구	균열	0.2	1.2	-	1.20	m	1	c	1.20	
20	구	균열	0.2	1.6	-	1.60	m	1	c	1.60	
21	구	균열	0.2	1.5	-	1.50	m	1	c	1.50	
22	구	균열	0.1	0.8	-	0.80	m	1	b	0.80	
23											
24											
주) 손상의 길이 및 너비는 「 m 」이며, 균열의 폭은 「 mm 」임


용역명	2016년 상반기 시설물 정기점검 용역
과업기간	2016. 04. 18 ~ 2016. 06. 30
발주처	신대구부산고속도로주식회사
용역사	(주)위드이앤오
도면번호	056

ID : 밀양대교(부산) - 주형내부-19

보수 이력			
	기존 균열		보수(11. 하반기)
	신규 균열		보수(12. 상반기)
	보수부위재균열		보수(12. 하반기)
	보수(기보수)		보수(13. 상반기)
	보수(08. 하반기)		보수(13. 하반기)
	보수(09. 상반기)		보수(14. 상반기)
	보수(09. 하반기)		보수(14. 하반기)
	보수(10. 상반기)		보수(15. 상반기)
	보수(10. 하반기)		보수(15. 하반기)
	보수(11. 상반기)		보수(16. 상반기)

← 부 산

대 구 →

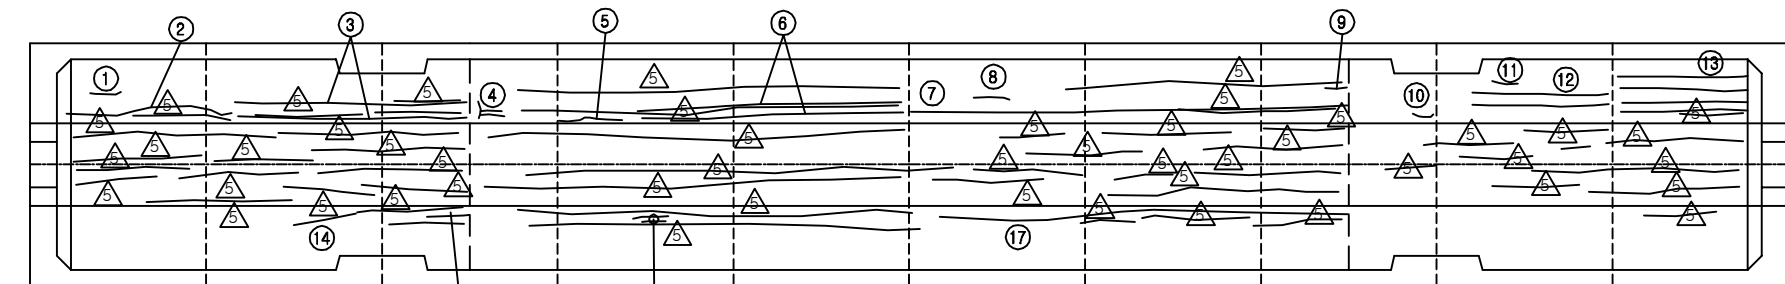


P18


joint

joint


P19

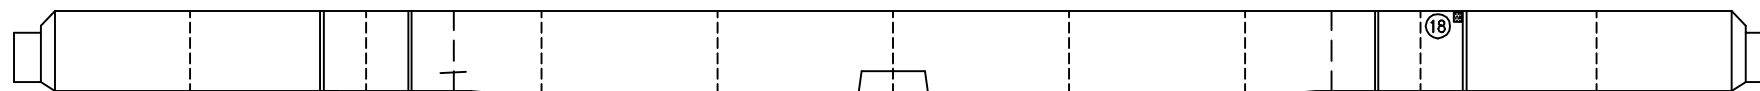


좌 측 면

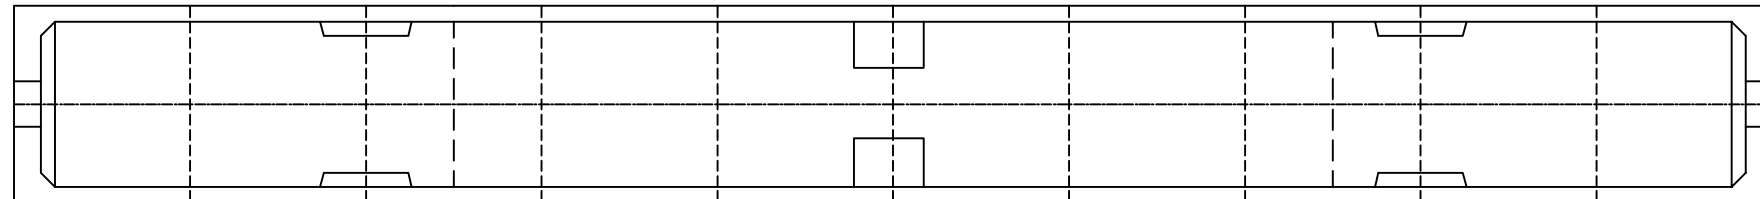


하 면

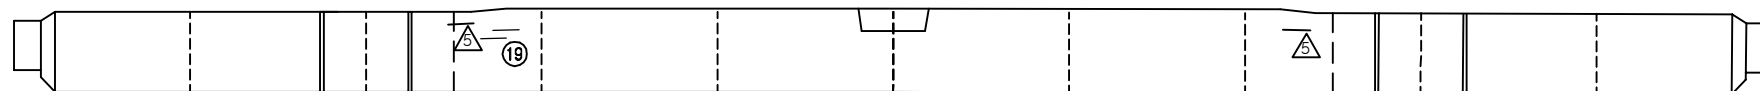

우 측 면

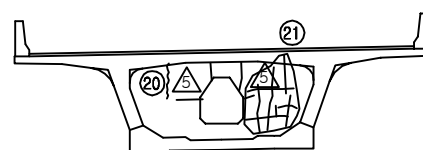

부산측

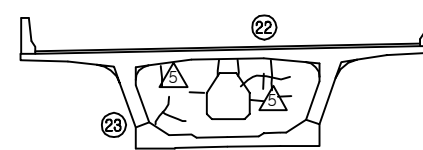

대구측

손상 현황 표


번호	신(N) 구(P)	손상내용	손상현황						결함 상태	손상 물량	비고
			폭	길이	너비	물량	단위	개소			
1	구	균열	0.1	0.3	-	0.30	m	1	b	0.30	
2	구	균열	0.1	5.0	-	5.00	m	1	b	5.00	
3	구	균열	0.1	7.0	-	7.00	m	2	b	14.00	
4	구	균열	0.1	0.4	-	0.40	m	1	b	0.40	
5	구	균열	0.1	2.5	-	2.50	m	1	b	2.50	
6	구	균열	0.1	8.0	-	8.00	m	2	b	16.00	
7	구	균열	0.1	14.0	-	14.00	m	1	b	14.00	
8	구	균열	0.1	0.3	-	0.30	m	1	b	0.30	
9	구	균열	0.1	0.5	-	0.50	m	1	b	0.50	
10	구	균열	0.1	0.3	-	0.30	m	1	b	0.30	
11	구	균열	0.1	0.3	-	0.30	m	1	b	0.30	
12	구	균열	0.1	5.0	-	5.00	m	2	b	10.00	
13	구	균열	0.1	4.0	-	4.00	m	4	b	16.00	
14	구	균열	0.1	1.0	-	1.00	m	1	b	1.00	
15	구	균열	0.1	0.8	-	0.80	m	1	b	0.80	
16	구	균열	0.1	1.0	-	1.00	m	1	b	1.00	
17	구	균열	0.1	13.0	-	13.00	m	1	b	13.00	
18	구	백태	-	0.2	0.2	0.04	m ²	1	b	0.04	
19	구	균열	0.2	0.8	-	0.80	m	2	c	1.60	
20	구	보수부 재균열	0.2	0.6	-	0.60	m	1	c	0.60	
21	구	망상균열	-	1.2	1.5	1.80	m ²	1	b	1.80	
22	구	균열	0.2	1.2	-	1.20	m	1	c	1.20	
23	구	균열	0.2	0.6	-	0.60	m	1	c	0.60	
24											
25											
주) 손상의 길이 및 너비는 「 m 」이며, 균열의 폭은 「 mm 」임


KEY PLAN

부 산 ←

→ 대 구

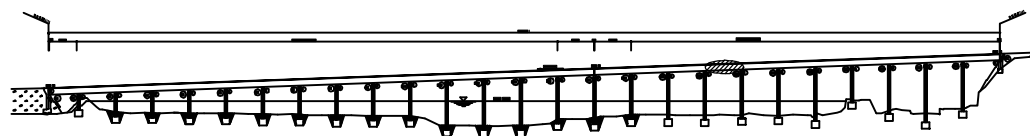

SECTION

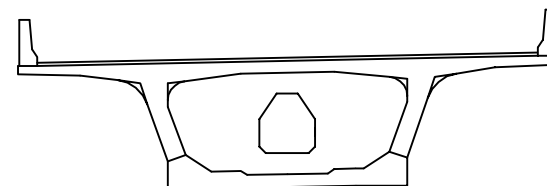


용역명	2016년 상반기 시설물 정기점검 용역
과업기간	2016. 04. 18 ~ 2016. 06. 30
발주처	신대구부산고속도로주식회사
용역사	(주)위드이앤오
도면번호	057

ID : 밀양대교(부산) - 주형내부-20

보수 이력			
	기존 균열		보수(11. 하반기)
	신규 균열		보수(12. 상반기)
	보수부위재균열		보수(12. 하반기)
	보수(기보수)		보수(13. 상반기)
	보수(08. 하반기)		보수(13. 하반기)
	보수(09. 상반기)		보수(14. 상반기)
	보수(09. 하반기)		보수(14. 하반기)
	보수(10. 상반기)		보수(15. 상반기)
	보수(10. 하반기)		보수(15. 하반기)
	보수(11. 상반기)		보수(16. 상반기)

← 부 산

대 구 →

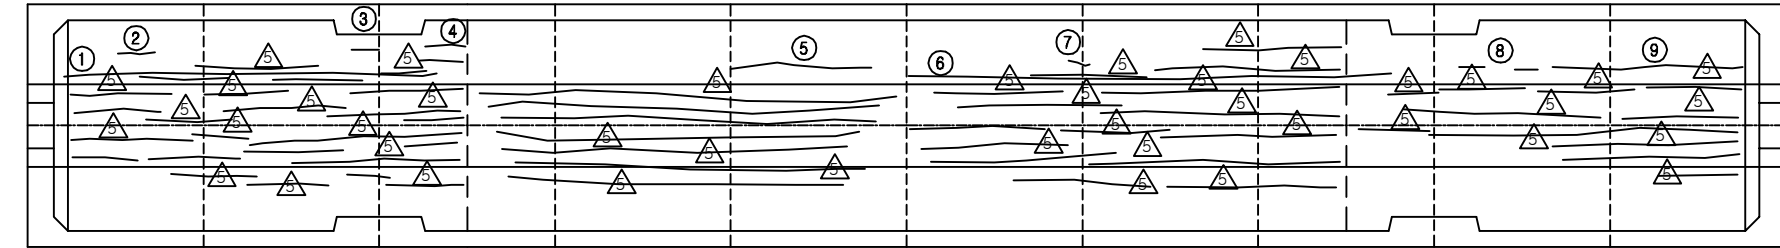


P19


joint

joint


P20

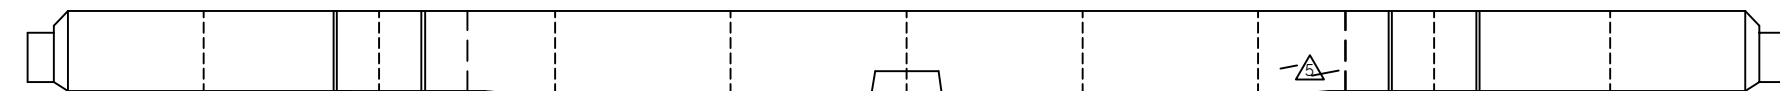


좌측면

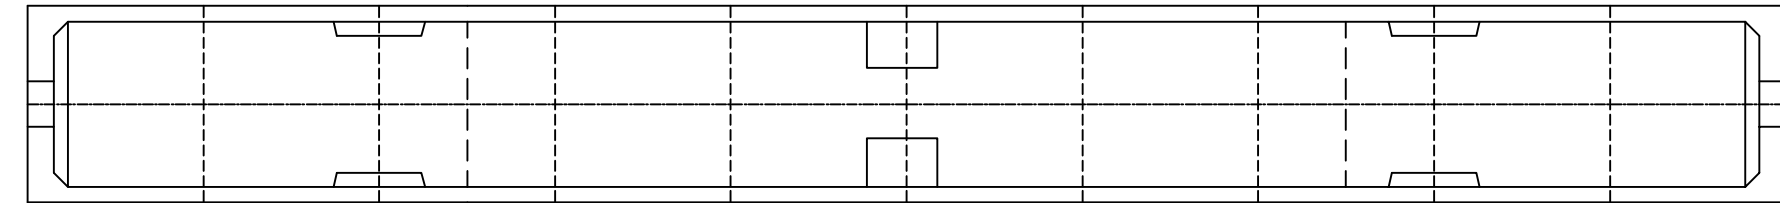


하면

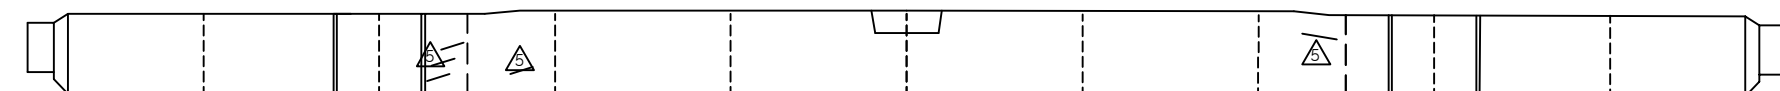

우측면

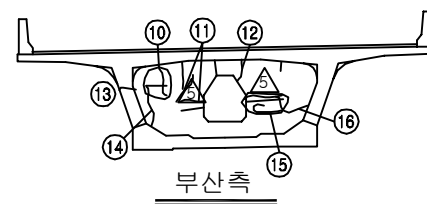

부산측

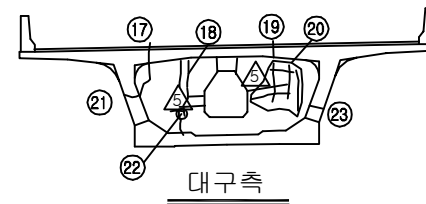


대구측


KEY PLAN

부 산 ←

→ 대 구

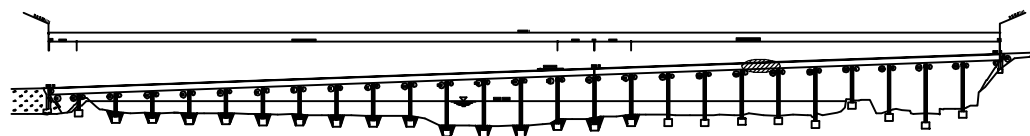

SECTION

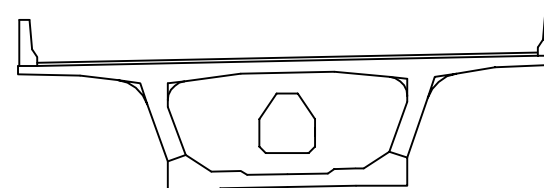

손상 현황 표

번호	신(N) 구(P)	손상내용	손상현황					결함 상태	손상 물량	비고
			폭	길이	너비	물량	단위			
1	구	균열	0.1	11.0	-	11.00	m	1	b	11.00
2	구	균열	0.1	0.4	-	0.40	m	1	b	0.40
3	구	균열	0.1	0.3	-	0.30	m	1	b	0.30
4	구	균열	0.1	0.4	-	0.40	m	1	b	0.40
5	구	균열	0.1	4.0	-	4.00	m	1	b	4.00
6	구	균열	0.1	13.0	-	13.00	m	1	b	13.00
7	구	균열	0.1	0.3	-	0.30	m	1	b	0.30
8	구	균열	0.1	0.3	-	0.30	m	2	b	0.60
9	구	균열	0.1	7.0	-	7.00	m	1	b	7.00
10	구	망상균열	-	0.5	0.6	0.30	m ²	1	b	0.30
11	구	균열	0.2	0.5	-	0.50	m	1	c	0.50
12	구	균열	0.2	0.3	-	0.30	m	1	c	0.30
13	구	균열	0.2	0.8	-	0.80	m	1	c	0.80
14	구	균열	0.2	1.1	-	1.10	m	1	c	1.10
15	구	망상균열	-	0.8	1.0	0.80	m ²	1	b	0.80
16	구	균열	0.2	1.0	-	1.00	m	1	c	1.00
17	구	균열	0.2	1.2	-	1.20	m	1	c	1.20
18	구	균열	0.3	0.6	-	0.60	m	1	c	0.60
19	구	균열	0.2	0.8	-	0.80	m	1	c	0.80
20	구	망상균열	-	0.5	1.3	0.65	m ²	1	b	0.65
21	구	균열	0.2	0.8	-	0.80	m	1	c	0.80
22	구	균열	0.2	1.2	-	1.20	m	1	c	1.20
23	구	균열	0.2	0.5	-	0.50	m	1	c	0.50
24										
25										
주) 손상의 길이 및 너비는 「 m 」이며, 균열의 폭은 「 mm 」임

용역명 2016년 상반기 시설물 정기점검 용역

과업기간 2016. 04. 18 ~ 2016. 06. 30

발주처 신대구부산고속도로주식회사

용역사 (주)위드이앤오







도면번호 058

ID : 밀양대교(부산) - 주형내부-21

보 수 이 력			
	기 존 균 열		보 수 (11. 하반기)
	신 규 균 열		보 수 (12. 상반기)
	보 수부위재균열		보 수 (12. 하반기)
	보 수 (기보수)		보 수 (13. 상반기)
	보 수 (08. 하반기)		보 수 (13. 하반기)
	보 수 (09. 상반기)		보 수 (14. 상반기)
	보 수 (09. 하반기)		보 수 (14. 하반기)
	보 수 (10. 상반기)		보 수 (15. 상반기)
	보 수 (10. 하반기)		보 수 (15. 하반기)
	보 수 (11. 상반기)		보 수 (16. 상반기)

← 부 산

대 구 →

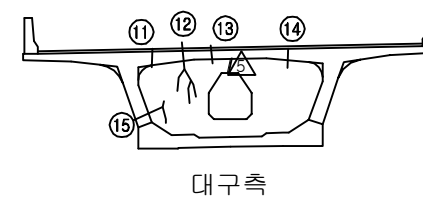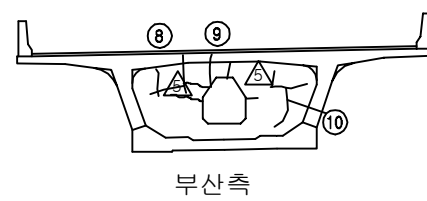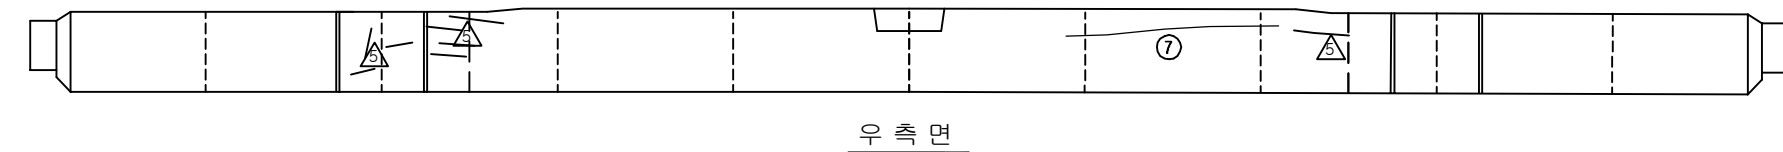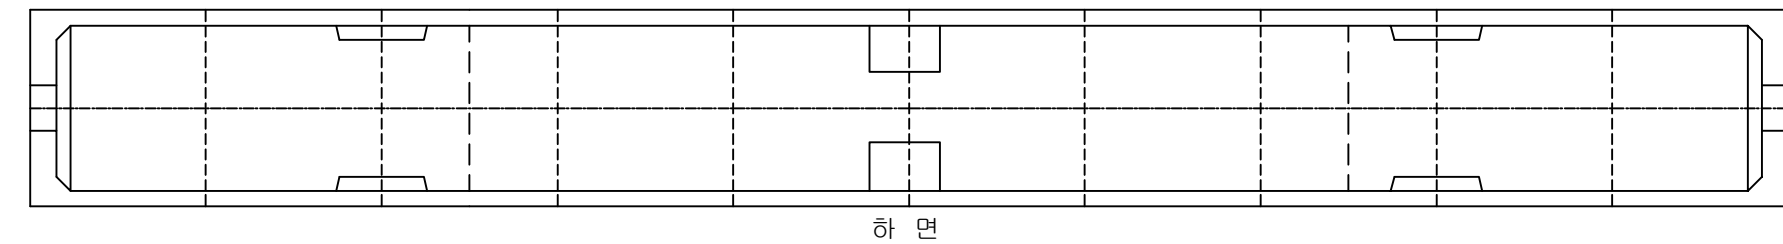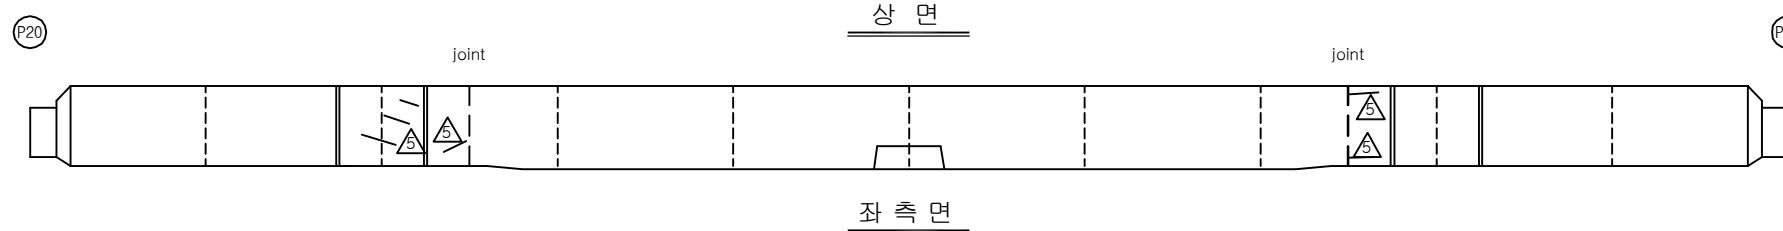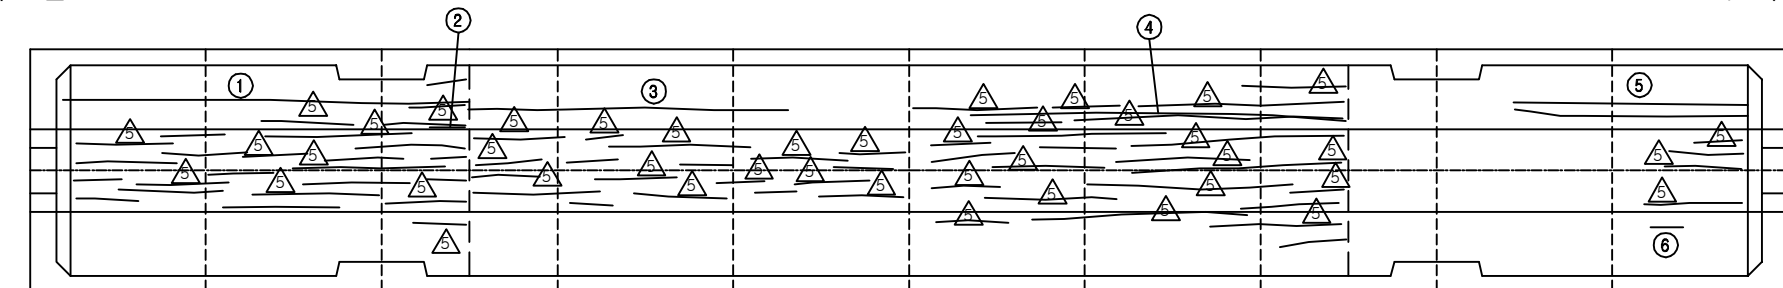


손 상 현 황 표


번호	신 (N) 구 (P)	손상내용	손상현황						결함 상태	손상 물량	비고
			폭	길이	너비	물량	단위	개소			
1	구	균열	0.1	12.0	-	12.00	m	1	b	12.00	
2	구	균열	0.1	0.4	-	0.40	m	1	b	0.40	
3	구	균열	0.1	10.0	-	10.00	m	1	b	10.00	
4	구	균열	0.1	11.0	-	11.00	m	1	b	11.00	
5	구	균열	0.1	6.5	-	6.50	m	2	b	13.00	
6	구	균열	0.1	0.3	-	0.30	m	1	b	0.30	
7	구	균열	0.2	5.0	-	5.00	m	1	c	5.00	
8	구	균열	0.2	1.5	-	1.50	m	1	c	1.50	
9	구	균열	0.2	0.6	-	0.60	m	1	c	0.60	
10	구	균열	0.2	2.0	-	2.00	m	1	c	2.00	
11	구	균열	0.1	0.8	-	0.80	m	1	b	0.80	
12	구	균열	0.2	2.0	-	2.00	m	1	c	2.00	
13	구	균열	0.1	0.6	-	0.60	m	1	b	0.60	
14	구	균열	0.1	0.8	-	0.80	m	1	b	0.80	
15	구	균열	0.1	0.5	-	0.50	m	1	b	0.50	
16											
17											
주) 손상의 길이 및 너비는 「 m 」이며, 균열의 폭은 「 mm 」임

KEY PLAN

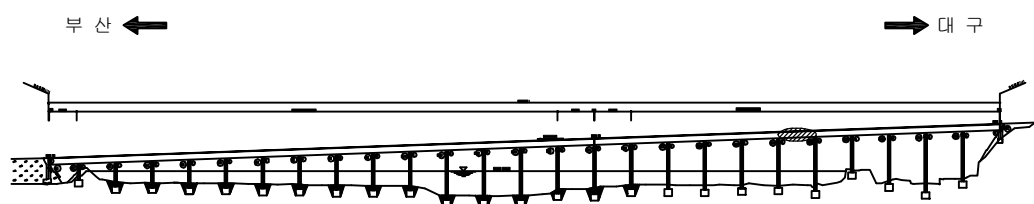

SECTION

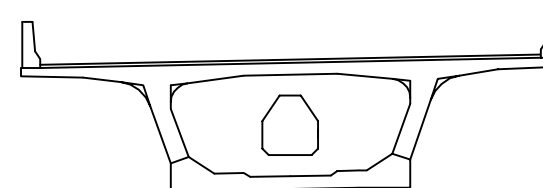



용역명	2016년 상반기 시설물 정기점검 용역
과업기간	2016. 04. 18 ~ 2016. 06. 30
발주처	신대구부산고속도로주식회사
용역사	(주)위드이앤오
도면번호	059

ID : 밀양대교(부산) - 주형내부-22


보 수 이 력			
	기 존 균 열		보 수(11. 하반기)
	신 규 균 열		보 수(12. 상반기)
	보수부위재균열		보 수(12. 하반기)
	보 수(기보수)		보 수(13. 상반기)
	보 수(08. 하반기)		보 수(13. 하반기)
	보 수(09. 상반기)		보 수(14. 상반기)
	보 수(09. 하반기)		보 수(14. 하반기)
	보 수(10. 상반기)		보 수(15. 상반기)
	보 수(10. 하반기)		보 수(15. 하반기)
	보 수(11. 상반기)		보 수(16. 상반기)

← 부 산


대 구 →

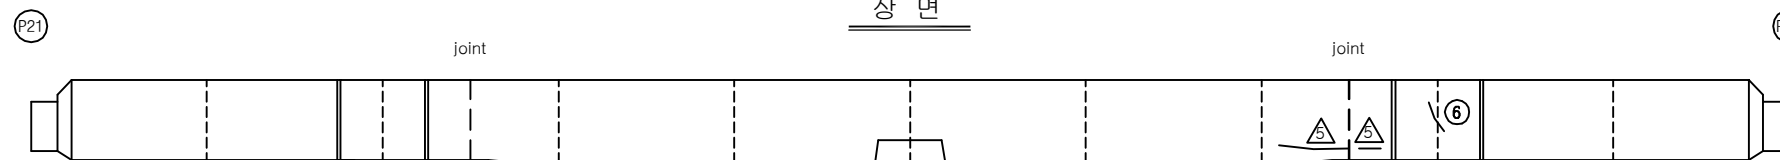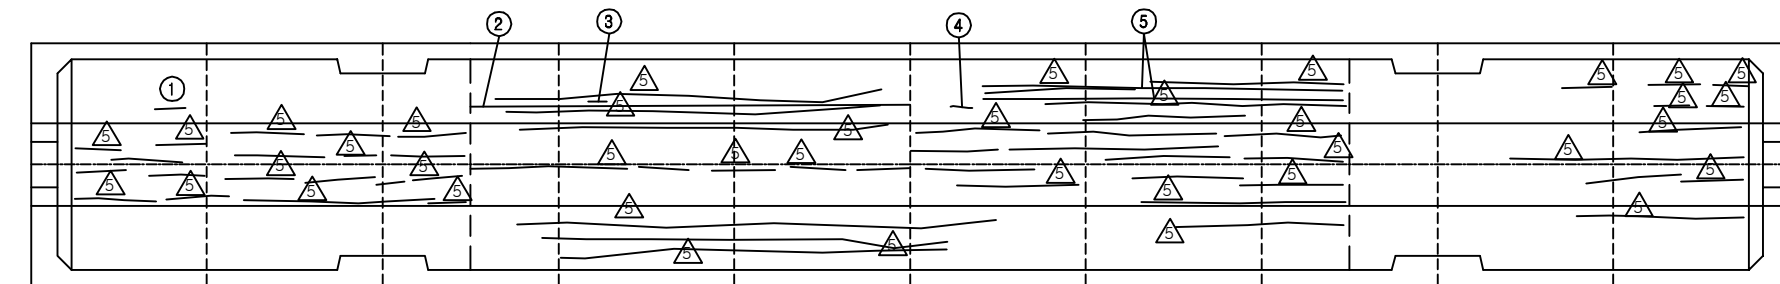


좌 측 면

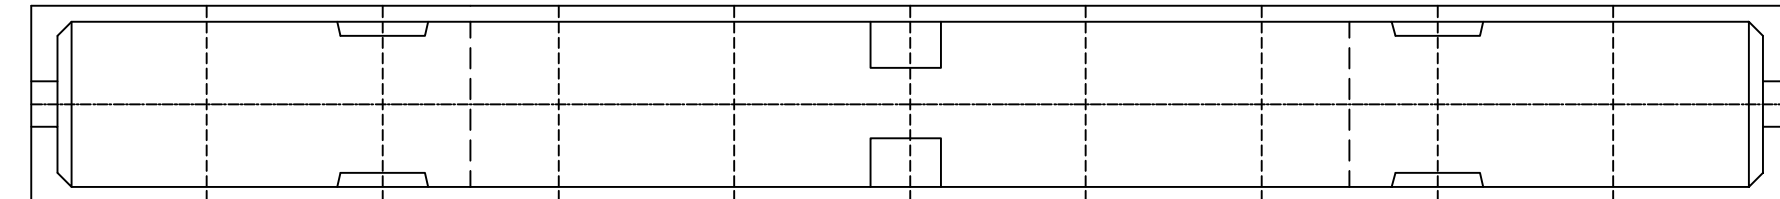


하 면

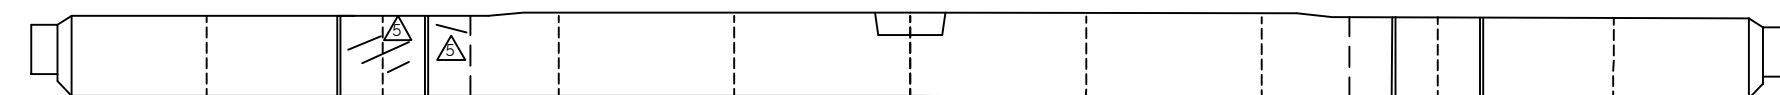

우 측 면

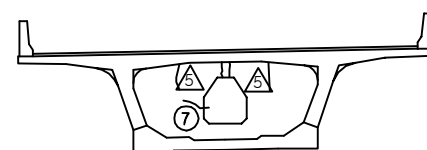

부산측

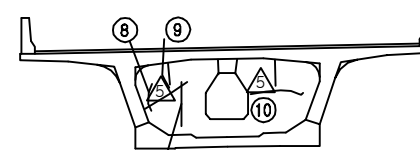

대구측

손 상 현 황 표


번호	신(N) 구(P)	손상내용	손상현황						결함 상대	손상 물량	비고
			폭	길이	너비	물량	단위	개소			
1	구	균열	0.1	0.3	-	0.30	m	1	b	0.30	
2	구	균열	0.1	13.0	-	13.00	m	1	b	13.00	
3	구	균열	0.1	0.2	-	0.20	m	1	b	0.20	
4	구	균열	0.1	0.2	-	0.20	m	1	b	0.20	
5	구	균열	0.1	12.0	-	12.00	m	2	b	24.00	
6	구	균열	0.2	0.3	-	0.30	m	1	c	0.30	
7	구	균열	0.1	0.3	-	0.30	m	1	b	0.30	
8	구	균열	0.1	0.5	-	0.50	m	1	b	0.50	
9	구	균열	0.1	1.0	-	1.00	m	1	b	1.00	
10	구	균열	0.1	1.2	-	1.20	m	1	b	1.20	
11	구	균열	0.1	1.0	-	1.00	m	1	b	1.00	
12											
13											
주) 손상의 길이 및 너비는 「 m 」이며, 균열의 폭은 「 mm 」임


KEY PLAN

부 산 ←

→ 대 구

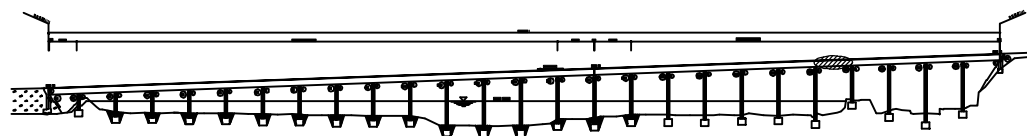

SECTION

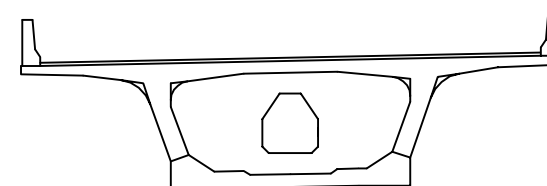






용역명	2016년 상반기 시설물 정기점검 용역
과업기간	2016. 04. 18 ~ 2016. 06. 30
발주처	신대구부산고속도로주식회사
용역사	(주)위드이앤오
도면번호	060

ID : 밀양대교(부산) - 주형내부-23


보수 이력			
	기 존 규 격		보 수(11. 하반기)
	신 규 규 격		보 수(12. 상반기)
	보수부위재규격		보 수(12. 하반기)
	보 수(기보수)		보 수(13. 상반기)
	보 수(08. 하반기)		보 수(13. 하반기)
	보 수(09. 상반기)		보 수(14. 상반기)
	보 수(09. 하반기)		보 수(14. 하반기)
	보 수(10. 상반기)		보 수(15. 상반기)
	보 수(10. 하반기)		보 수(15. 하반기)
	보 수(11. 상반기)		보 수(16. 상반기)

← 부 산

대 구 →

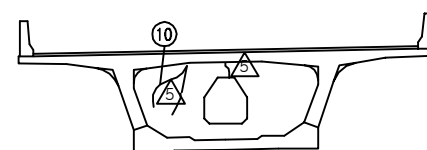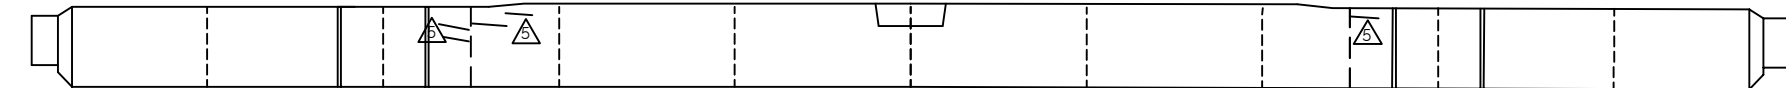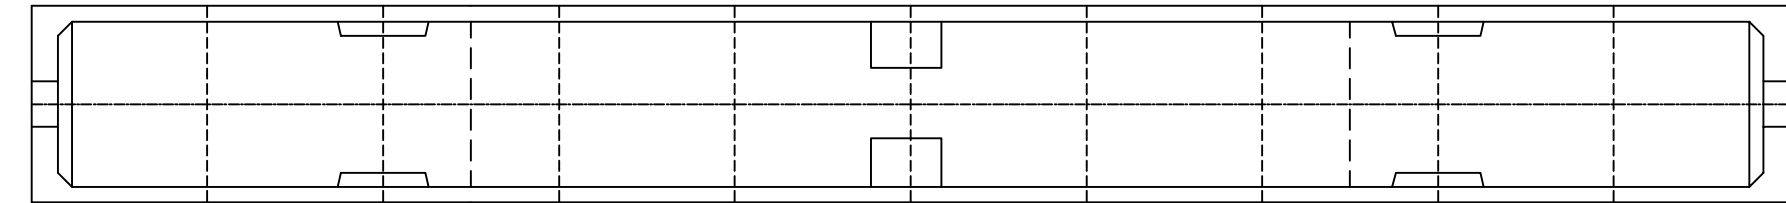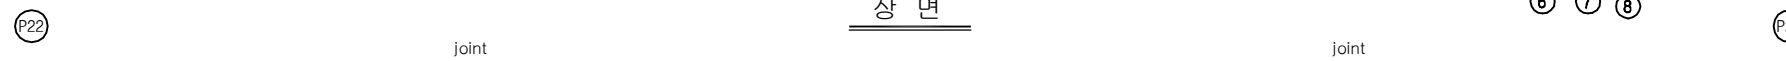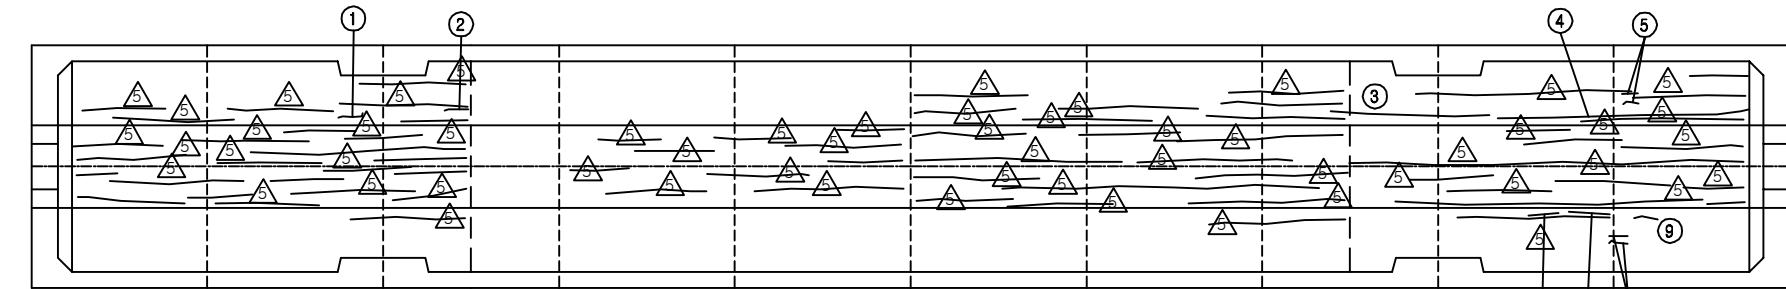

부산측

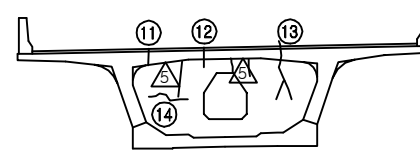


대구측

손상 현황 표


번호	신(N) 구(P)	손상내용	손상현황						결함 상태	손상 물량	비고
			폭	길이	너비	물량	단위	개소			
1	구	균열	0.1	0.3	-	0.30	m	1	b	0.30	
2	구	균열	0.1	0.4	-	0.40	m	1	b	0.40	
3	구	균열	0.1	5.0	-	5.00	m	1	b	5.00	
4	구	균열	0.1	6.5	-	6.50	m	1	b	6.50	
5	구	균열	0.1	0.3	-	0.30	m	2	b	0.60	
6	구	균열	0.1	0.4	-	0.40	m	1	b	0.40	
7	구	균열	0.1	0.5	-	0.50	m	1	b	0.50	
8	구	균열	0.1	0.3	-	0.30	m	2	b	0.60	
9	구	균열	0.1	0.3	-	0.30	m	1	b	0.30	
10	구	균열	0.1	0.8	-	0.80	m	1	b	0.80	
11	구	균열	0.1	0.8	-	0.80	m	1	b	0.80	
12	구	균열	0.1	0.8	-	0.80	m	1	b	0.80	
13	구	균열	0.1	1.2	-	1.20	m	1	b	1.20	
14	구	균열	0.1	0.3	-	0.30	m	1	b	0.30	
15											
16											
주) 손상의 길이 및 너비는 「 m 」이며, 균열의 폭은 「 mm 」임

KEY PLAN

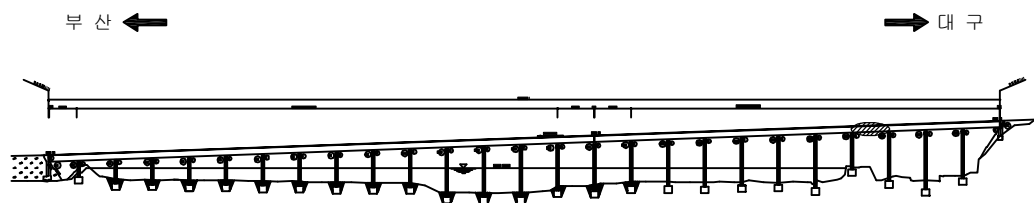

SECTION

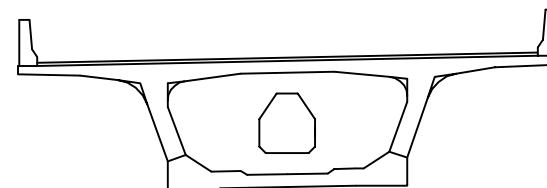


용역명	2016년 상반기 시설물 정기점검 용역
과업기간	2016. 04. 18 ~ 2016. 06. 30
발주처	신대구부산고속도로주식회사
용역사	(주)위드이앤오
도면번호	061

ID : 밀양대교(부산) - 주형내부-24


보수 이력			
	기 존 균열		보 수 (11. 하반기)
	신 규 균열		보 수 (12. 상반기)
	보수부위재균열		보 수 (12. 하반기)
	보 수 (기보수)		보 수 (13. 상반기)
	보 수 (08. 하반기)		보 수 (13. 하반기)
	보 수 (09. 상반기)		보 수 (14. 상반기)
	보 수 (09. 하반기)		보 수 (14. 하반기)
	보 수 (10. 상반기)		보 수 (15. 상반기)
	보 수 (10. 하반기)		보 수 (15. 하반기)
	보 수 (11. 상반기)		보 수 (16. 상반기)

← 부 산


대 구 →

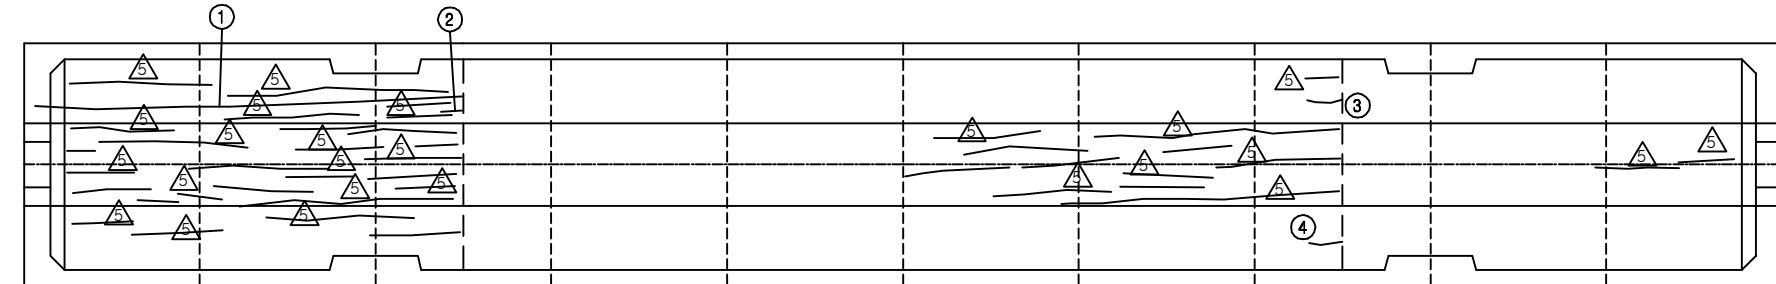


상 면

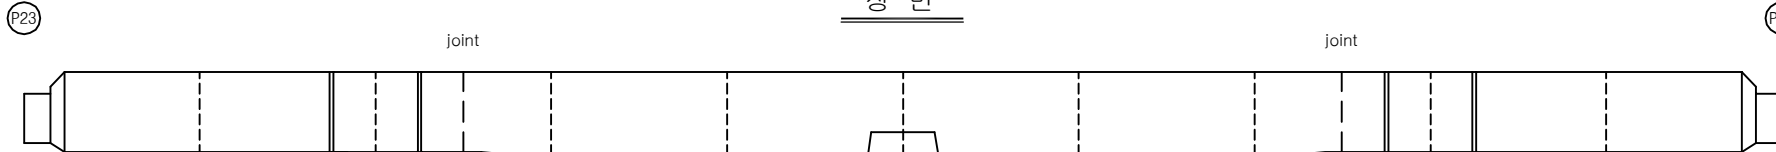


좌 측 면

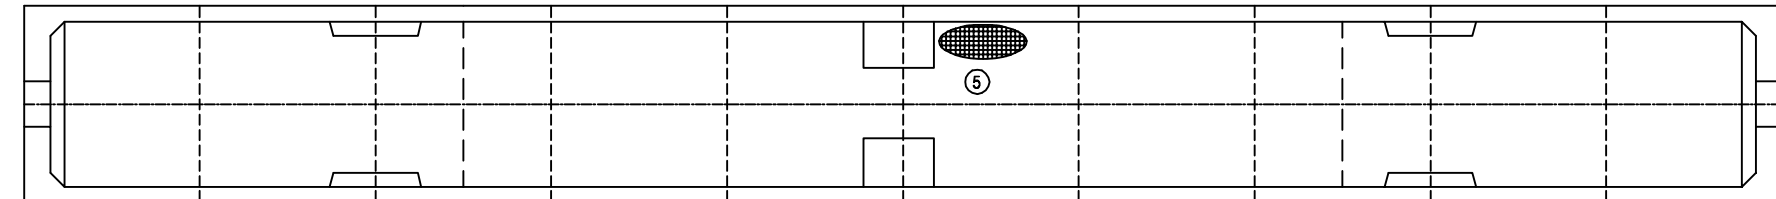


하 면

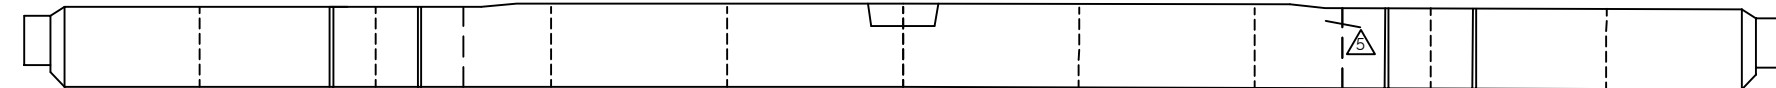

우 측 면

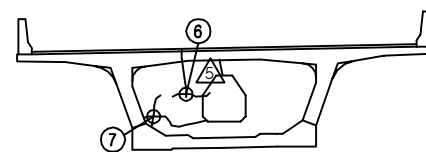

부산측

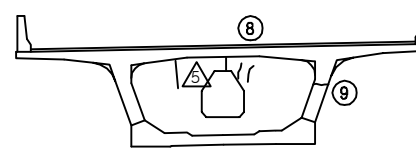


대구측


KEY PLAN

부 산 ←

→ 대 구

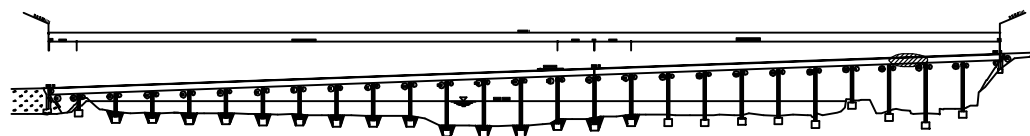

SECTION

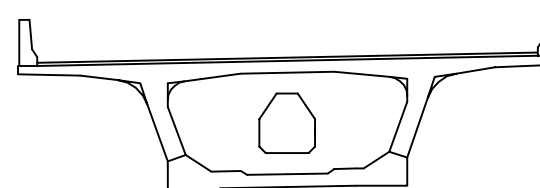

손 상 현 황 표

번호	신(N) 구(P)	손상내용	손상현황						결함 상대	손상 물량	비고
			폭	길이	너비	물량	단위	개소			
1	구	균열	0.1	12.0	-	12.00	m	1	b	12.00	
2	구	균열	0.1	0.3	-	0.30	m	1	b	0.30	
3	구	균열	0.1	0.3	-	0.30	m	1	b	0.30	
4	구	균열	0.1	0.3	-	0.30	m	1	b	0.30	
5	구	이물질 퇴적	-	1.0	2.0	2.00	m ²	1	b	2.00	
6	구	균열	0.2	1.6	-	1.60	m	1	c	1.60	
7	구	균열	0.2	1.3	-	1.30	m	1	c	1.30	
8	구	균열	0.2	0.5	-	0.50	m	2	c	1.00	
9	구	균열	0.2	0.6	-	0.60	m	1	c	0.60	
10											
11											
주) 손상의 길이 및 너비는 「 m 」이며, 균열의 폭은 「 mm 」임

용역명 2016년 상반기 시설물 정기점검 용역

과업기간 2016. 04. 18 ~ 2016. 06. 30

발주처 신대구부산고속도로주식회사

용역사 (주)위드이앤오


도면번호 062

ID : 밀양대교(부산) - 주형내부-25

보 수 이 력			
	기 존 균 열		보 수(11. 하반기)
	신 규 균 열		보 수(12. 상반기)
	보수부위재균열		보 수(12. 하반기)
	보 수(기보수)		보 수(13. 상반기)
	보 수(08. 하반기)		보 수(13. 하반기)
	보 수(09. 상반기)		보 수(14. 상반기)
	보 수(09. 하반기)		보 수(14. 하반기)
	보 수(10. 상반기)		보 수(15. 상반기)
	보 수(10. 하반기)		보 수(15. 하반기)
	보 수(11. 상반기)		보 수(16. 상반기)

← 부 산

대 구 →

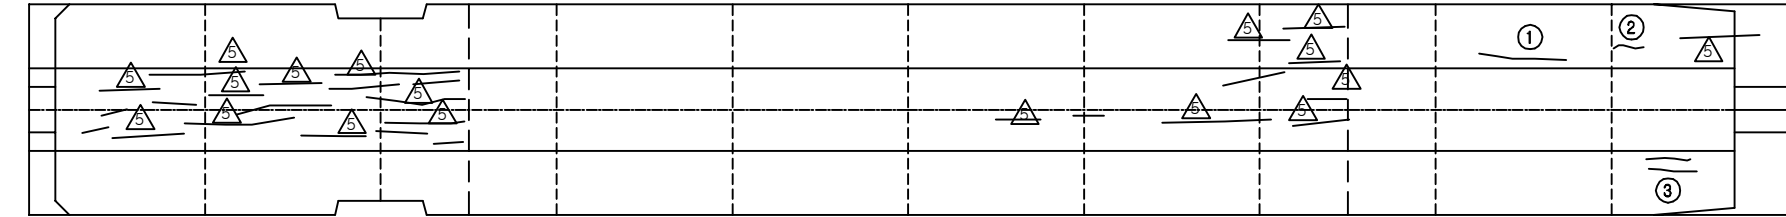

P24


A2

상 면

joint


joint

좌 측 면

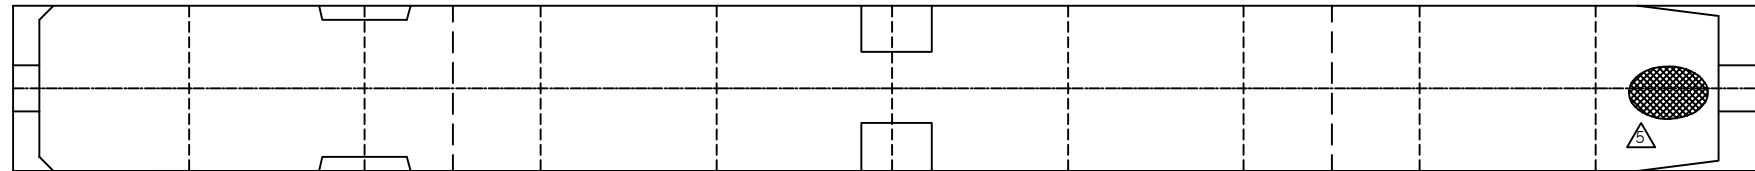

하 면

우 측 면

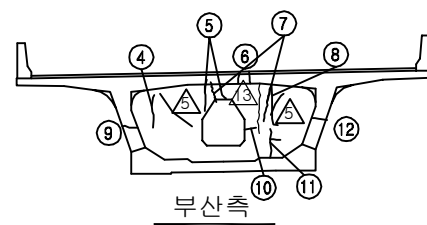

부산측

대구측

손 상 현 황 표


번호	신(N) 구(P)	손상내용	손상현황						결함 상대	손상 물량	비고
			폭	길이	너비	물량	단위	개소			
1	구	균열	0.1	1.5	-	1.50	m	1	b	1.50	
2	구	균열	0.1	0.3	-	0.30	m	1	b	0.30	
3	구	균열	0.1	0.8	-	0.80	m	2	b	1.60	
4	구	균열	0.2	0.6	-	0.60	m	1	c	0.60	
5	구	균열	0.2	1.5	-	1.50	m	1	c	1.50	
6	구	균열	0.2	0.5	-	0.50	m	1	c	0.50	
7	구	균열	0.2	1.2	-	1.20	m	2	c	2.40	
8	구	균열	0.2	0.6	-	0.60	m	1	c	0.60	
9	구	균열	0.2	0.3	-	0.30	m	1	c	0.30	
10	구	균열	0.2	0.3	-	0.30	m	1	c	0.30	
11	구	균열	0.2	0.6	-	0.60	m	1	c	0.60	
12	구	균열	0.2	0.3	-	0.30	m	1	c	0.30	
13	구	균열	0.1	0.2	-	0.20	m	1	b	0.20	
14											
15											
주) 손상의 길이 및 너비는 「 m 」이며, 균열의 폭은 「 mm 」임


KEY PLAN

부 산 ←

→ 대 구

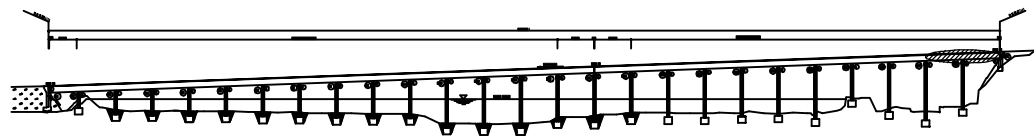

SECTION

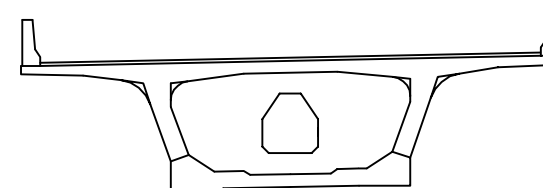

용역명	2016년 상반기 시설물 정기점검 용역
과업기간	2016. 04. 18 ~ 2016. 06. 30
발주처	신대구부산고속도로주식회사
용역사	(주)위드이앤오
도면번호	063



ID : 밀양대교(부산) - 교대 A1

보 수 이 력			
	기 존 균 열		보 수(11. 하반기)
	신 규 균 열		보 수(12. 상반기)
	보수부위재균열		보 수(12. 하반기)
	보 수(기보수)		보 수(13. 상반기)
	보 수(08. 하반기)		보 수(13. 하반기)
	보 수(09. 상반기)		보 수(14. 상반기)
	보 수(09. 하반기)		보 수(14. 하반기)
	보 수(10. 상반기)		보 수(15. 상반기)
	보 수(10. 하반기)		보 수(15. 하반기)
	보 수(11. 상반기)		보 수(16. 상반기)


손 상 현 황 표

번호	신(N) 구(P)	손상내용	손상현황						결함 상대	손상 물량	비고
			폭	길이	너비	물량	단위	개소			
1	구	균열	0.2	1.0	-	1.00	m	1	b	1.00	
2	구	균열	0.2	0.3	-	0.30	m	1	b	0.30	
3	구	보수부 재균열	0.2	1.0	-	1.00	m	1	b	1.00	
4	구	균열	0.2	1.0	-	1.00	m	1	b	1.00	
5	구	채수흔적	-	1.0	2.0	2.00	m ²	1	b	2.00	
6	구	받침 Plate 녹발생	-	-	-	1.00	EA	2	b	2.00	
7	구	파손	-	8.6	0.3	2.58	m ²	1	b	2.58	
8	구	보수부 재균열	0.2	1.0	-	1.00	m	1	b	1.00	
9	구	보수부 재균열	0.2	1.0	-	1.00	m	1	b	1.00	
10	구	보수부 재균열	0.2	1.5	-	1.50	m	1	b	1.50	
11	구	보수부 재균열	0.2	0.5	-	0.50	m	1	b	0.50	
12	구	배수측구 균열	2.0	0.6	-	0.60	m	1	b	0.60	
13											
14											
주) 손상의 길이 및 너비는 「 m 」이며, 균열의 폭은 「 mm 」임

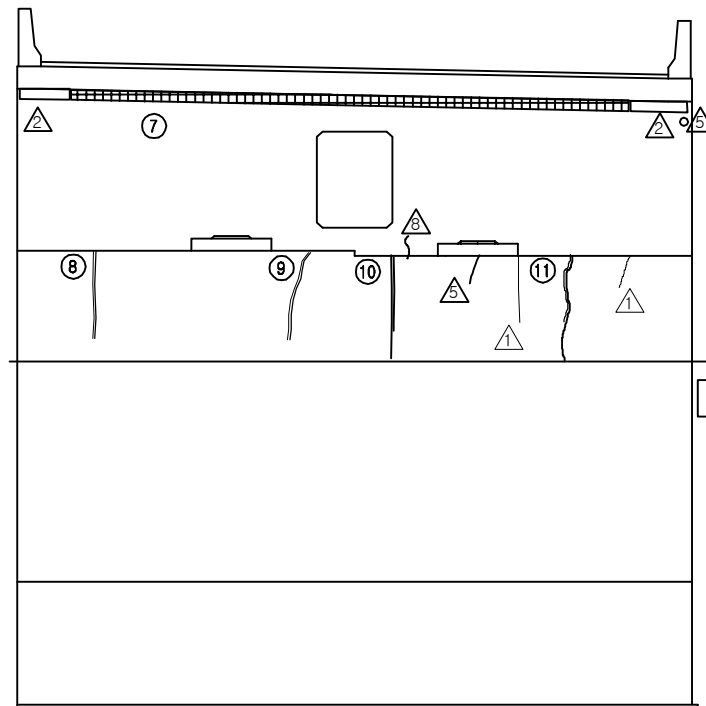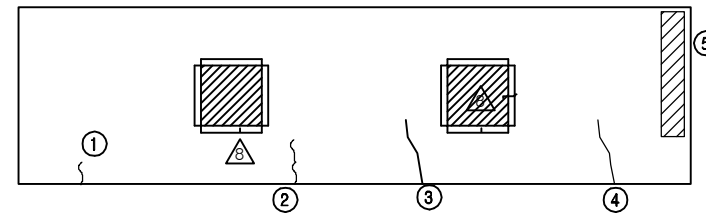

정 면 도

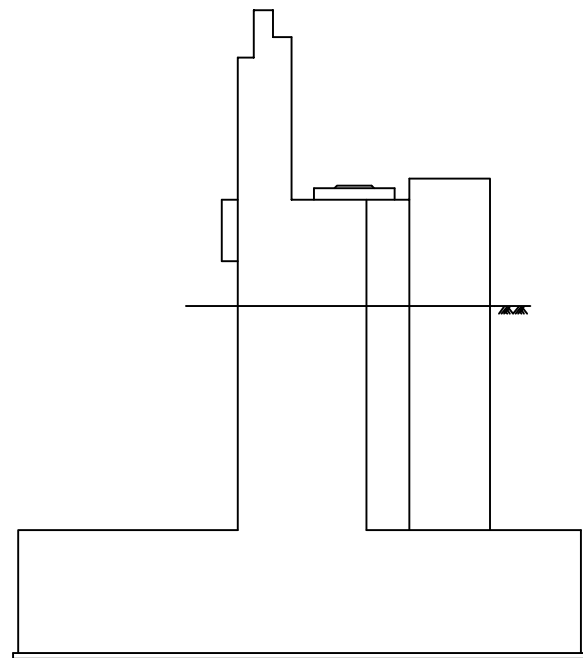


좌측면도

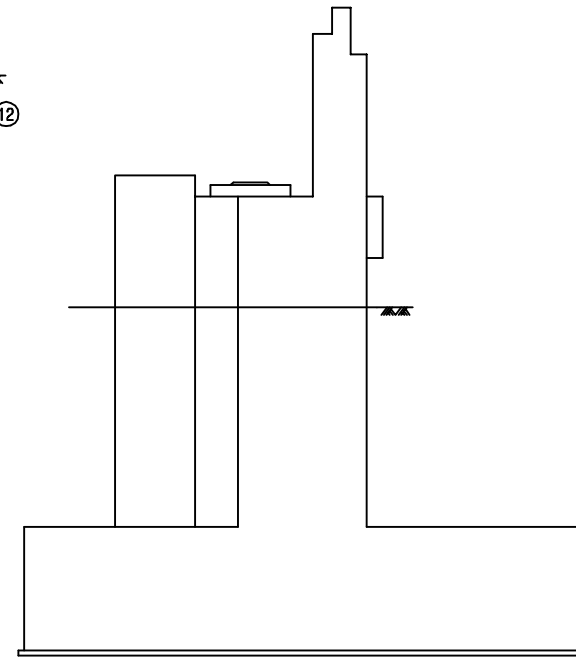

우측면도

KEY PLAN

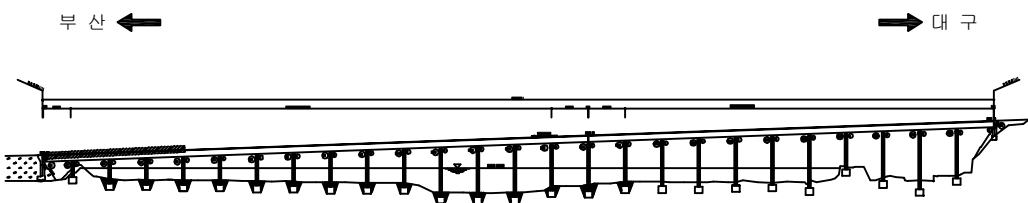

SECTION

용역명	2016년 상반기 시설물 정기점검 용역
과업기간	2016. 04. 18 ~ 2016. 06. 30
발주처	신대구부산고속도로주식회사
용역사	(주)위드이앤오
도면번호	064

ID : 밀양대교(부산) - 교대 A2

보 수 이 력			
	기 존 균 열		보 수(11. 하반기)
	신 규 균 열		보 수(12. 상반기)
	보수부위재균열		보 수(12. 하반기)
	보 수(기보수)		보 수(13. 상반기)
	보 수(08. 하반기)		보 수(13. 하반기)
	보 수(09. 상반기)		보 수(14. 상반기)
	보 수(09. 하반기)		보 수(14. 하반기)
	보 수(10. 상반기)		보 수(15. 상반기)
	보 수(10. 하반기)		보 수(15. 하반기)
	보 수(11. 상반기)		보 수(16. 상반기)

손 상 현 황 표

번호	신(N) 구(P)	손상내용	손상현황						결함 상대	손상 물량	비고
			폭	길이	너비	물량	단위	개소			
1	구	받침 고무재 들뜸	-	-	-	1.00	EA	1	b	1.00	
2	구	받침 Plate 녹발생	-	-	-	1.00	EA	1	b	1.00	
3	구	재균열	0.2	1.0	-	1.00	m	1	b	1.00	
4	구	법면 보호블럭 침하	-	3.5	2.5	8.75	m ²	1	b	8.75	
5	구	법면 보호블럭 침하	-	0.6	0.6	0.36	m ²	1	b	0.36	
6											
7											
주) 손상의 길이 및 너비는 「 m 」이며, 균열의 폭은 「 mm 」임

정 면 도

좌측면도

우측면도



KEY PLAN

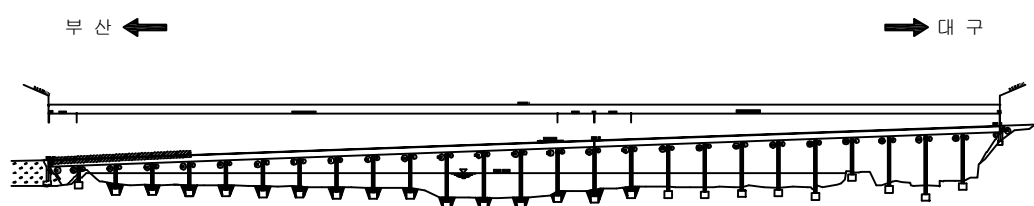


SECTION

용역명	2016년 상반기 시설물 정기점검 용역
과업기간	2016. 04. 18 ~ 2016. 06. 30
발주처	신대구부산고속도로주식회사
용역사	(주)위드이앤오
도면번호	065

ID : 밀양대교(부산) - 교각 P1

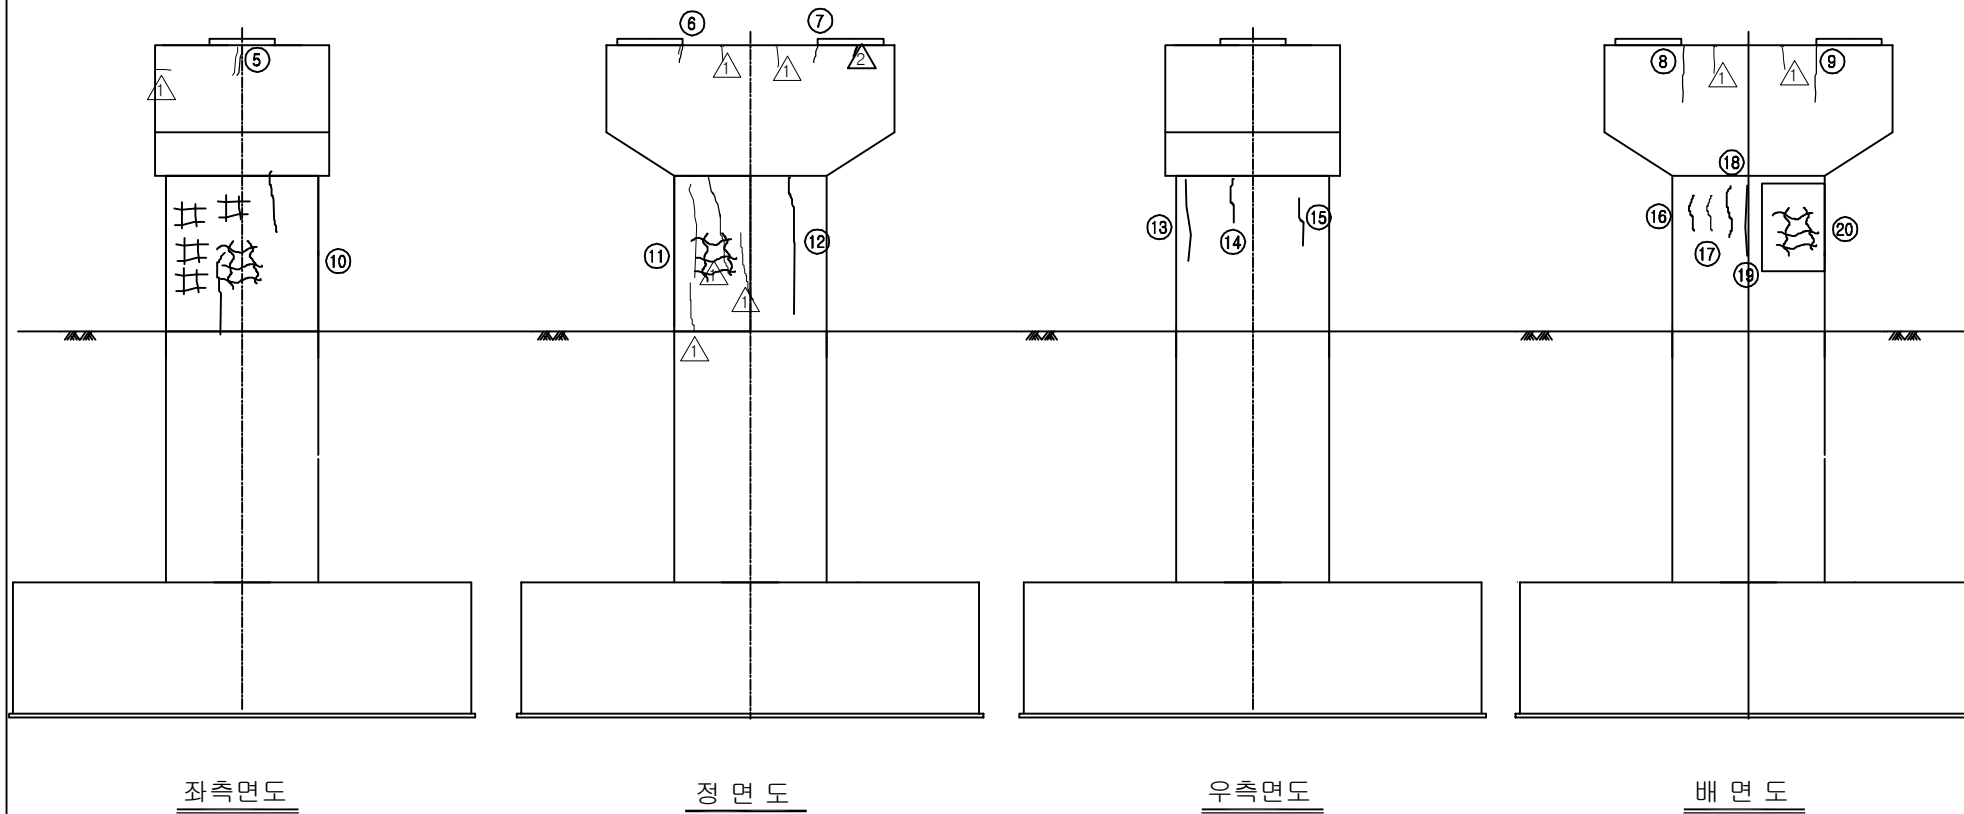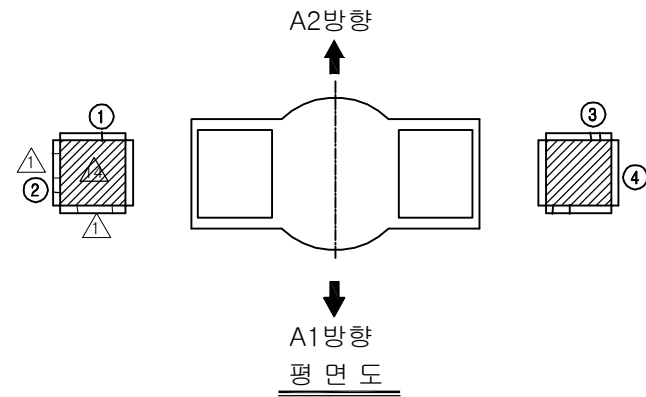

KEY PLAN

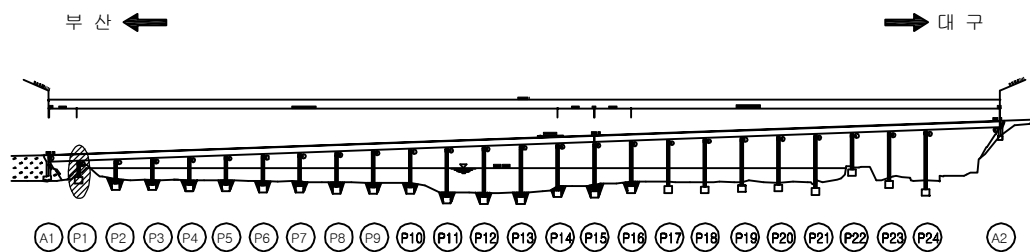

SECTION

보수 이력

기존 균열	보수(11. 하반기)
신규 균열	보수(12. 상반기)
보수부위재균열	보수(12. 하반기)
보수(기보수)	보수(13. 상반기)
보수(08. 하반기)	보수(13. 하반기)
보수(09. 상반기)	보수(14. 상반기)
보수(09. 하반기)	보수(14. 하반기)
보수(10. 상반기)	보수(15. 상반기)
보수(10. 하반기)	보수(15. 하반기)
보수(11. 상반기)	보수(16. 상반기)

손상 현황 표

번호	신(N) 구(P)	손상내용	손상현황						결함 상대	손상 물량	비고
			폭	길이	너비	물량	단위	개소			
1	구	받침 물탈 균열	0.1	0.2	-	0.20	m	1	b	0.20	
2	구	받침 물탈 균열	0.1	0.2	-	0.20	m	1	b	0.20	
3	구	받침 물탈 균열	0.1	0.8	-	0.80	m	1	b	0.80	
4	구	받침 Plate 도장박리(보수미흡)	-	-	-	1.00	EA	1	b	1.00	
5	구	보수부 재균열	0.1	0.5	-	0.50	m	1	b	0.50	
6	구	균열	0.1	0.5	-	0.50	m	1	b	0.50	
7	구	균열	0.1	0.5	-	0.50	m	1	b	0.50	
8	구	균열	0.1	0.5	-	0.50	m	1	b	0.50	
9	구	균열	0.1	0.5	-	0.50	m	1	b	0.50	
10	구	망상균열	-	2.4	1.8	4.32	m ²	1	b	4.32	
11	구	망상균열	-	1.9	1.6	3.04	m ²	1	b	3.04	
12	구	균열	0.1	2.2	-	2.20	m	1	b	2.20	
13	구	균열	0.1	1.5	-	1.50	m	1	b	1.50	
14	구	균열	0.1	0.5	-	0.50	m	1	b	0.50	
15	구	균열	0.1	0.6	-	0.60	m	1	b	0.60	
16	구	균열	0.1	0.6	-	0.60	m	1	b	0.60	
17	구	균열	0.1	0.4	-	0.40	m	1	b	0.40	
18	구	균열	0.1	0.6	-	0.60	m	1	b	0.60	
19	구	균열	0.2	0.9	-	0.90	m	1	b	0.90	
20	구	망상균열	-	1.5	1.0	1.50	m ²	1	b	1.50	
21											
22											
주) 손상의 길이 및 너비는 「 m 」이며, 균열의 폭은 「 mm 」임

용역명: 2016년 상반기 시설물 정기점검 용역

과업기간: 2016. 04. 18 ~ 2016. 06. 30

발주처: 신대구부산고속도로주식회사

용역사: (주)위드이앤오

도면번호: 066



ID : 밀양대교(부산) - 교각 P2

보 수 이 력			
	기 존 균 열		보 수(11. 하반기)
	신 규 균 열		보 수(12. 상반기)
	보수부위재균열		보 수(12. 하반기)
	보 수(기보수)		보 수(13. 상반기)
	보 수(08. 하반기)		보 수(13. 하반기)
	보 수(09. 상반기)		보 수(14. 상반기)
	보 수(09. 하반기)		보 수(14. 하반기)
	보 수(10. 상반기)		보 수(15. 상반기)
	보 수(10. 하반기)		보 수(15. 하반기)
	보 수(11. 상반기)		보 수(16. 상반기)


손 상 현 황 표

번호	신(N) 구(P)	손상내용	손상현황						결함 상대	손상 물량	비고
			폭	길이	너비	물량	단위	개소			
1	구	받침 Plate 녹발생	-	-	-	1.00	EA	1	b	1.00	
2	구	받침 물탈 균열	0.1	0.6	-	0.60	m	1	b	0.60	
3	구	균열	0.2	1.0	-	1.00	m	1	b	1.00	
4	구	균열	0.2	0.8	-	0.80	m	1	b	0.80	
5	구	받침 물탈 파손	-	0.1	0.3	0.03	m	1	b	0.03	
6	구	받침 Plate 녹발생	-	-	-	1.00	EA	1	b	1.00	
7	구	받침 물탈 균열	0.1	0.8	-	0.80	m	1	b	0.80	
8	구	균열	0.1	1.0	-	1.00	m	1	b	1.00	
9	구	균열	0.2	2.7	-	2.70	m	1	b	2.70	
10											
11											
주) 손상의 길이 및 너비는 「 m 」이며, 균열의 폭은 「 mm 」임

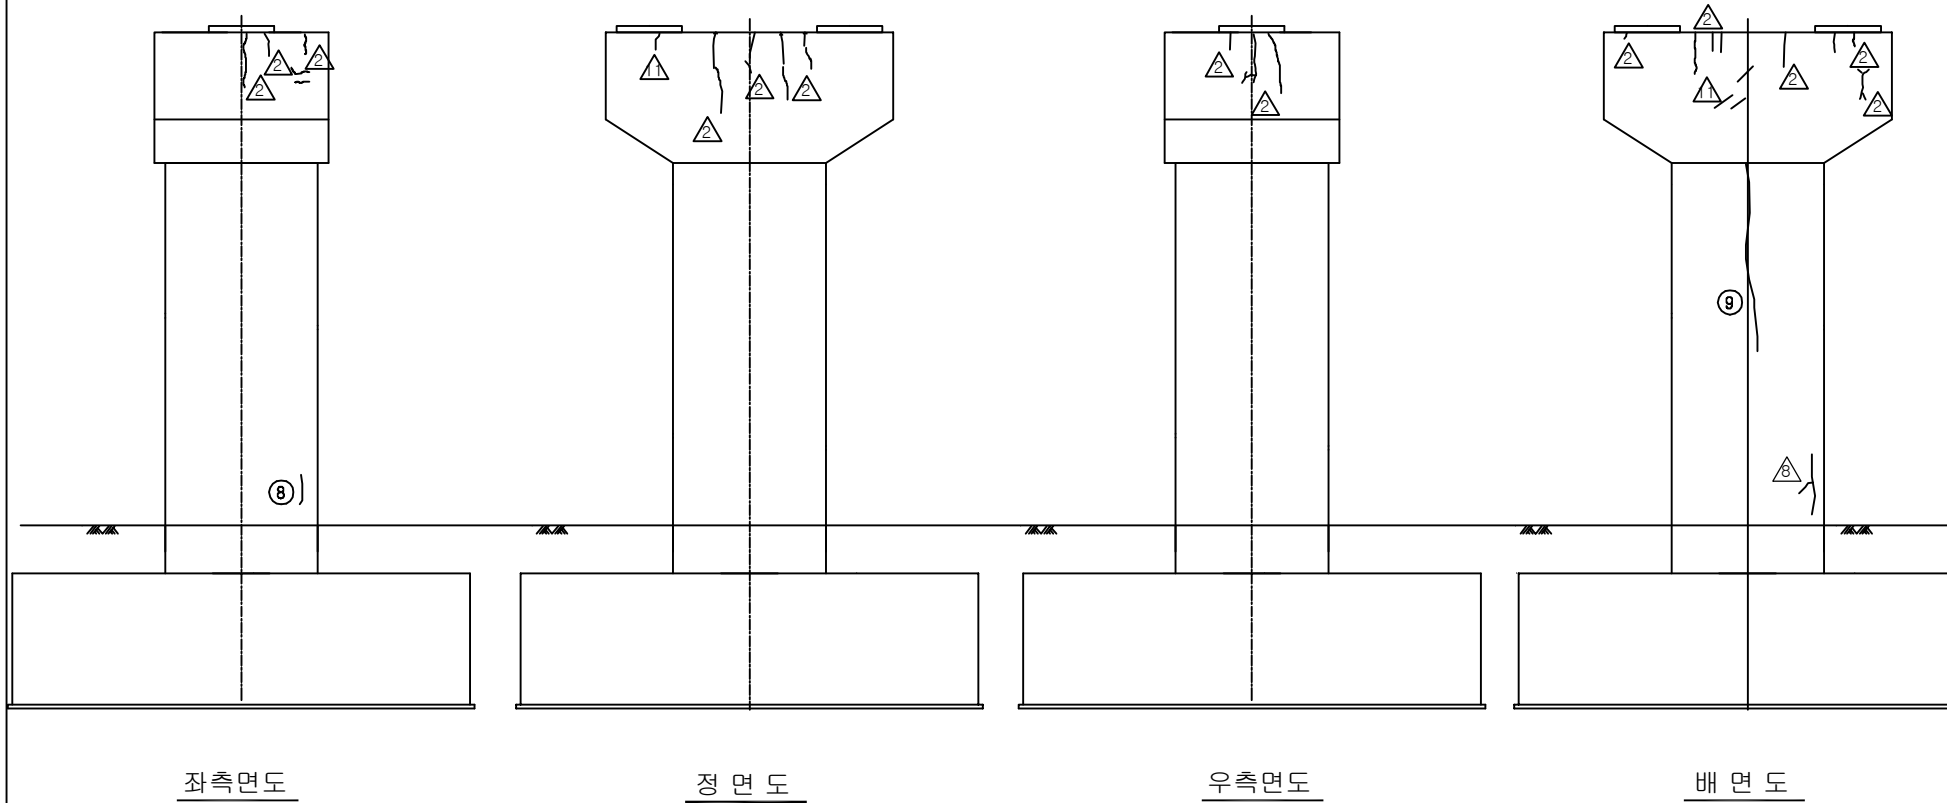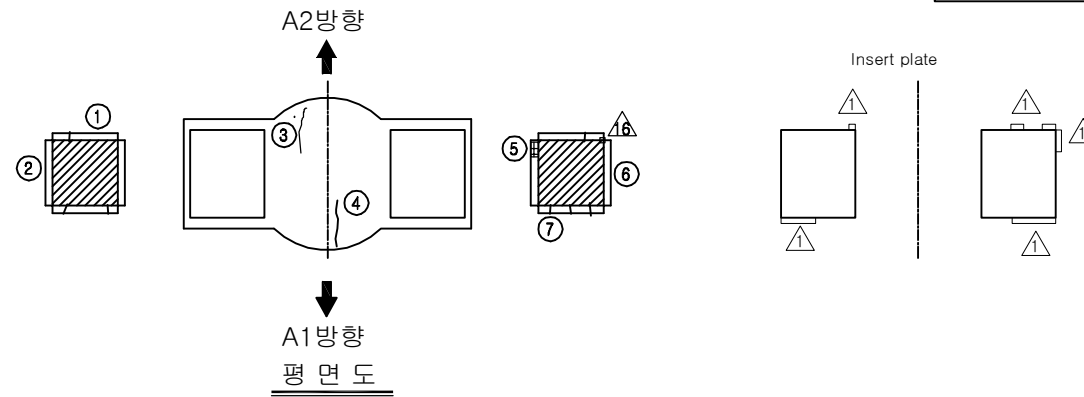

KEY PLAN

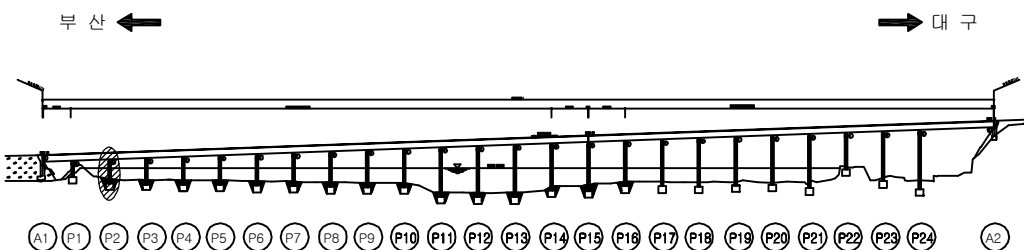

SECTION

용역명	2016년 상반기 시설물 정기점검 용역
과업기간	2016. 04. 18 ~ 2016. 06. 30
발주처	신대구부산고속도로주식회사
용역사	(주)위드이앤오
도면번호	067



ID : 밀양대교(부산) - 교각 P3

보 수 이 력			
	기 존 균 열		보 수(11. 하반기)
	신 규 균 열		보 수(12. 상반기)
	보수부위재균열		보 수(12. 하반기)
	보 수(기보수)		보 수(13. 상반기)
	보 수(08. 하반기)		보 수(13. 하반기)
	보 수(09. 상반기)		보 수(14. 상반기)
	보 수(09. 하반기)		보 수(14. 하반기)
	보 수(10. 상반기)		보 수(15. 상반기)
	보 수(10. 하반기)		보 수(15. 하반기)
	보 수(11. 상반기)		보 수(16. 상반기)


손 상 현 황 표

번호	신(N) 구(P)	손상내용	손상현황						결함 상대	손상 물량	비고
			폭	길이	너비	물량	단위	개소			
1	구	받침 물탈 균열	0.1	0.8	-	0.80	m	1	b	0.80	
2	구	받침 Plate 녹발생	-	-	-	1.00	EA	1	b	1.00	
3	구	받침 Plate 녹발생	-	-	-	1.00	EA	1	b	1.00	
4	구	받침 물탈 균열	0.1	0.8	-	0.80	m	1	b	0.80	
5	구	균열	0.1	0.6	-	0.60	m	1	b	0.60	
6	구	균열	0.1	0.3	-	0.30	m	1	b	0.30	
7	구	균열	0.1	1.3	-	1.30	m	1	b	1.30	
8	구	균열	0.1	3.0	-	3.00	m	1	b	3.00	
9	구	교각부 주변 토사유실	-	12.0	1.5	18.00	m³	1	b	18.00	D=1.0
10											
11											
주) 손상의 길이 및 너비는 「 m 」 이며, 균열의 폭은 「 mm 」 임

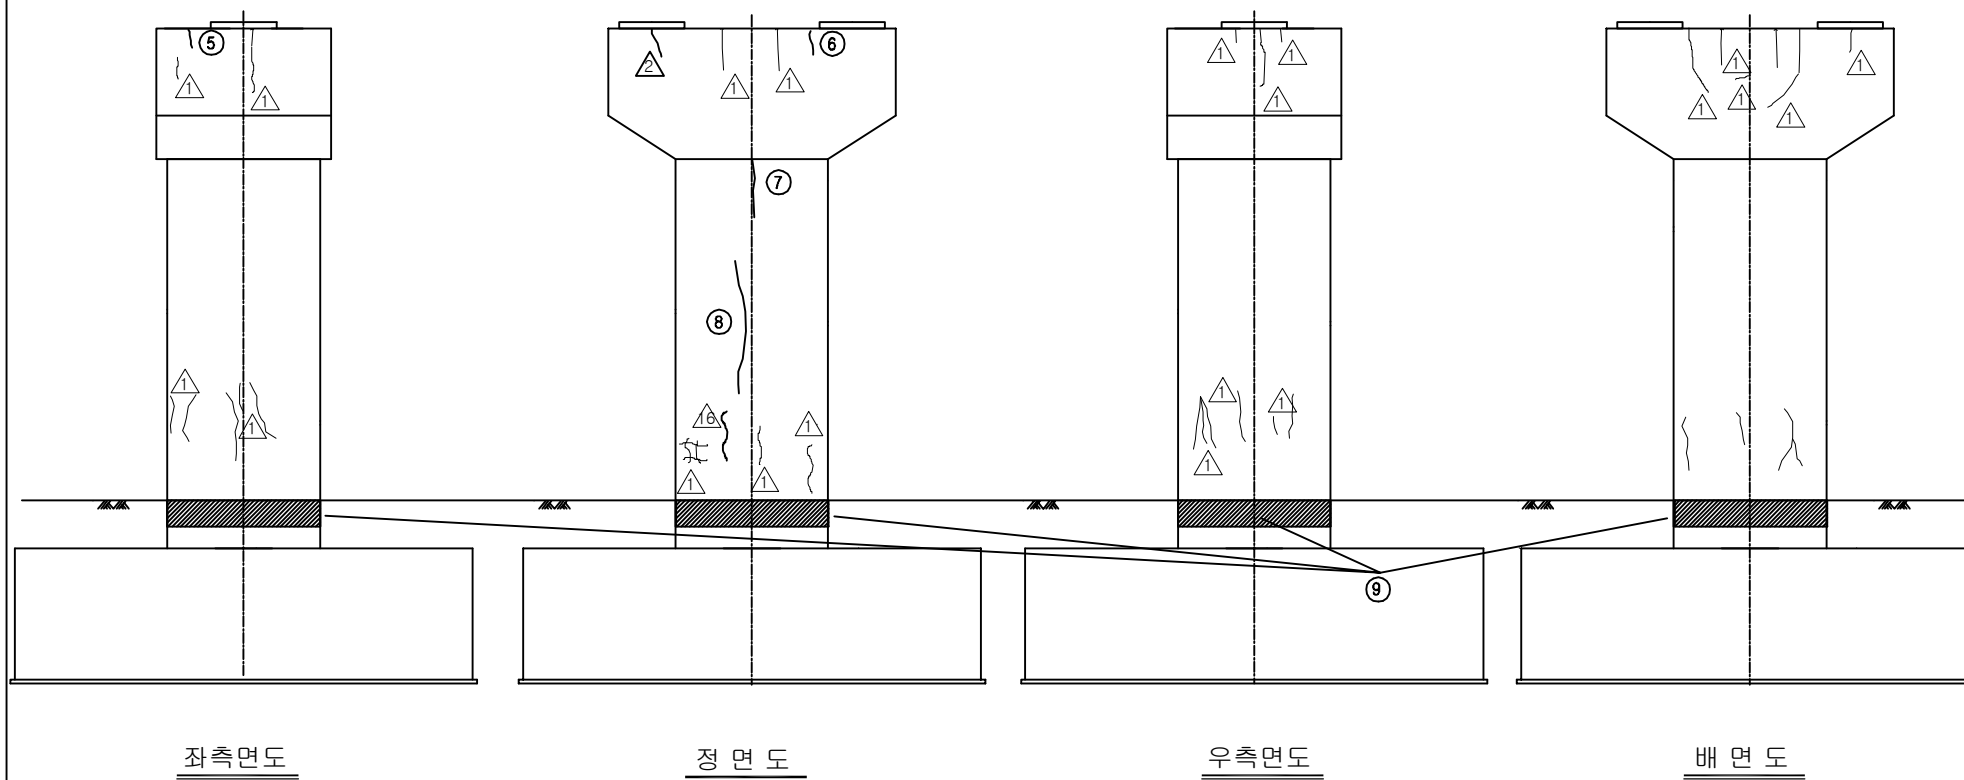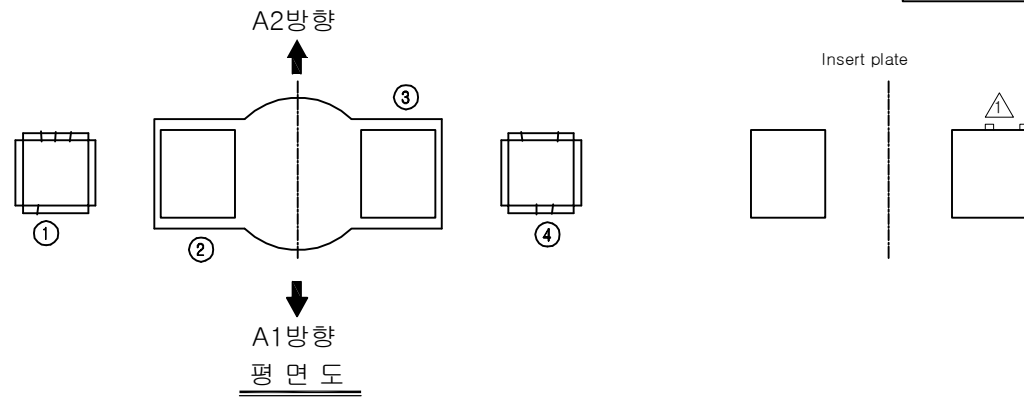

KEY PLAN


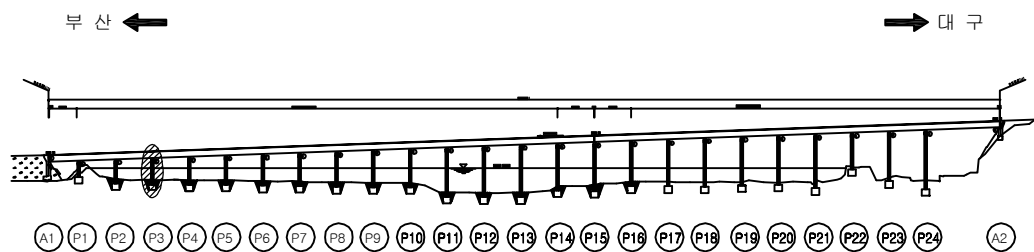


SECTION

용역명	2016년 상반기 시설물 정기점검 용역
과업기간	2016. 04. 18 ~ 2016. 06. 30
발주처	신대구부산고속도로주식회사
용역사	(주)위드이앤오
도면번호	068

ID : 밀양대교(부산) - 교각 P4

보 수 이 력			
	기 존 균 열		보 수(11. 하반기)
	신 규 균 열		보 수(12. 상반기)
	보수부위재균열		보 수(12. 하반기)
	보 수(기보수)		보 수(13. 상반기)
	보 수(08. 하반기)		보 수(13. 하반기)
	보 수(09. 상반기)		보 수(14. 상반기)
	보 수(09. 하반기)		보 수(14. 하반기)
	보 수(10. 상반기)		보 수(15. 상반기)
	보 수(10. 하반기)		보 수(15. 하반기)
	보 수(11. 상반기)		보 수(16. 상반기)

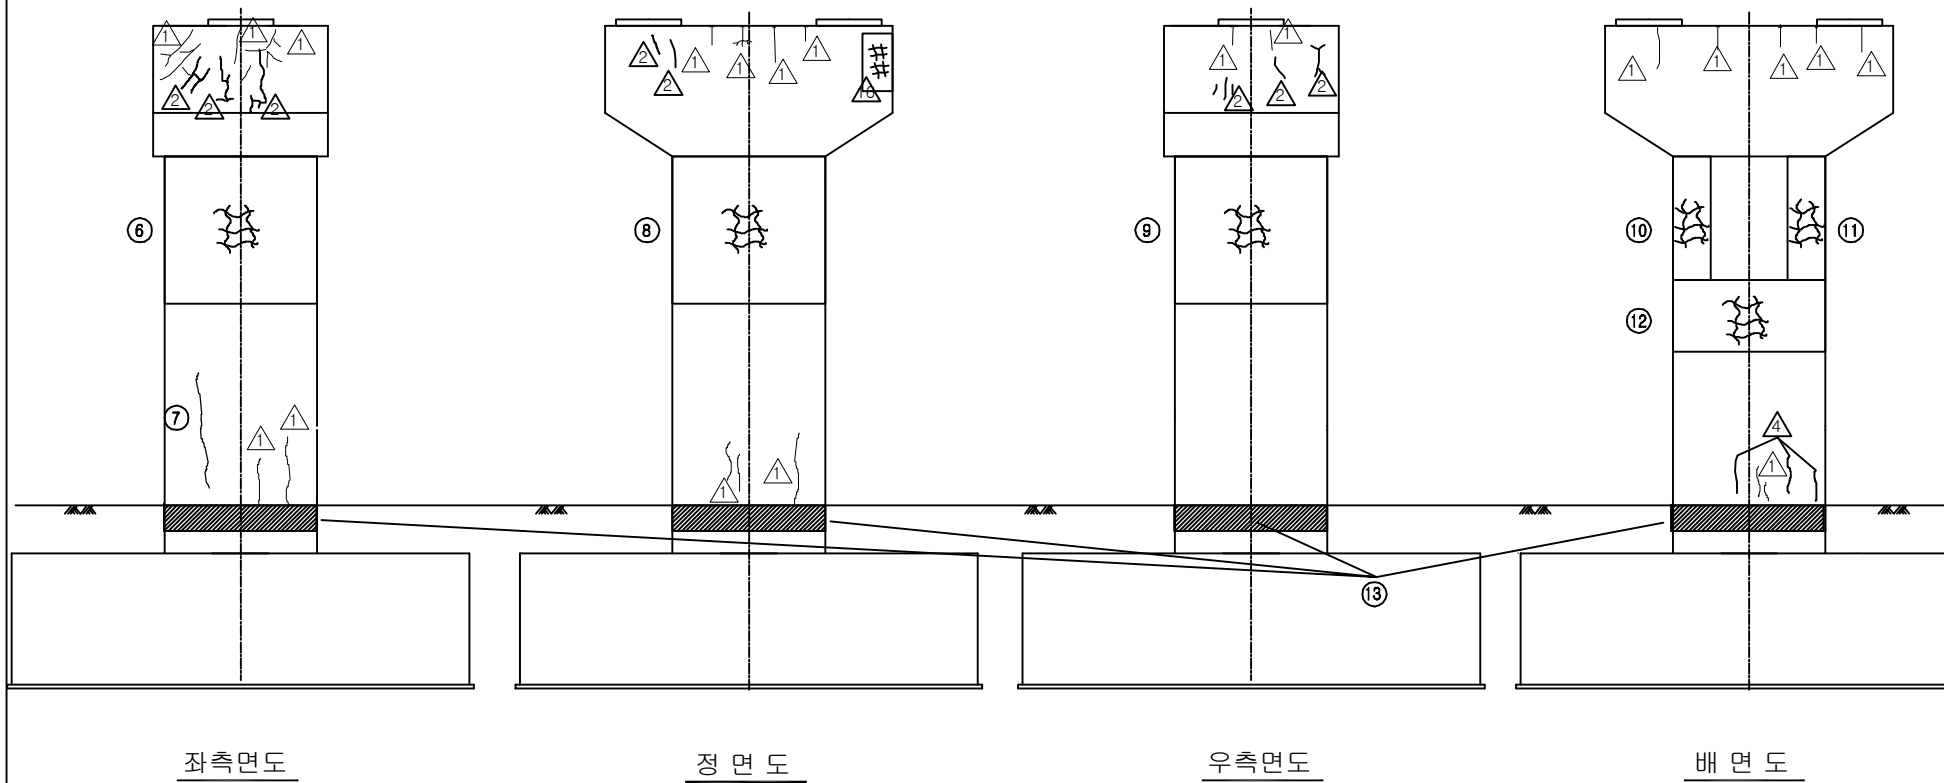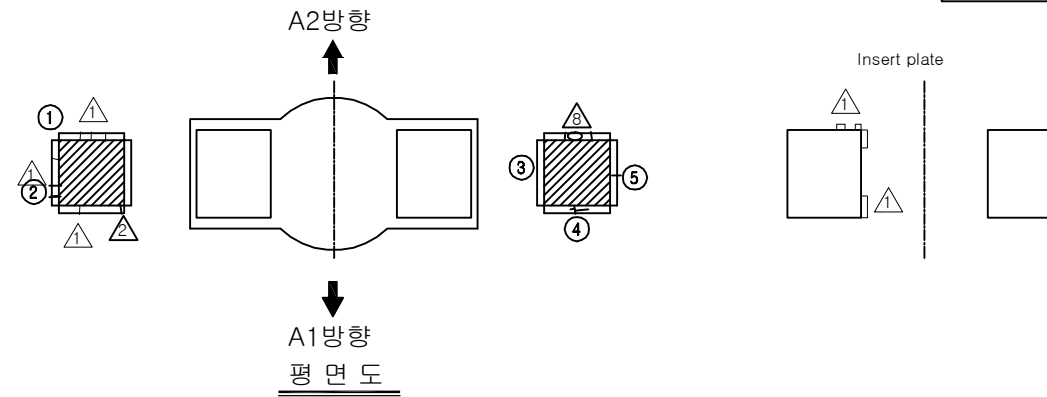


손 상 현 황 표

번호	신(N) 구(P)	손상내용	손상현황						결함 상태	손상 물량	비고
			폭	길이	너비	물량	단위	개소			
1	구	받침 Plate 녹발생	-	-	-	1.00	EA	1	b	1.00	
2	구	받침 물탈 재균열	0.1	0.2	-	0.20	m	1	b	0.20	
3	구	받침 Plate 녹발생	-	-	-	1.00	EA	1	b	1.00	
4	구	받침 물탈 균열	0.1	1.2	-	1.20	m	1	b	1.20	
5	구	균열	0.1	0.2	-	0.20	m	1	b	0.20	
6	구	망상균열	-	3.0	3.6	10.80	m ²	1	b	10.80	
7	구	균열	0.1	3.5	-	3.50	m	1	b	3.50	
8	구	망상균열	-	3.0	3.6	10.80	m ²	1	b	10.80	
9	구	망상균열	-	3.0	3.6	10.80	m ²	1	b	10.80	
10	구	망상균열	-	0.8	2.4	1.92	m ²	1	b	1.92	
11	구	망상균열	-	0.8	2.4	1.92	m ²	1	b	1.92	
12	구	망상균열	-	3.0	1.2	3.60	m ²	1	b	3.60	
13	구	교각부 주변 토사유실	-	12.0	2.0	24.00	m ²	1	b	14.40	D=0.6
14											
15											
주) 손상의 길이 및 너비는 「 m 」 이며, 균열의 폭은 「 mm 」 임

KEY PLAN

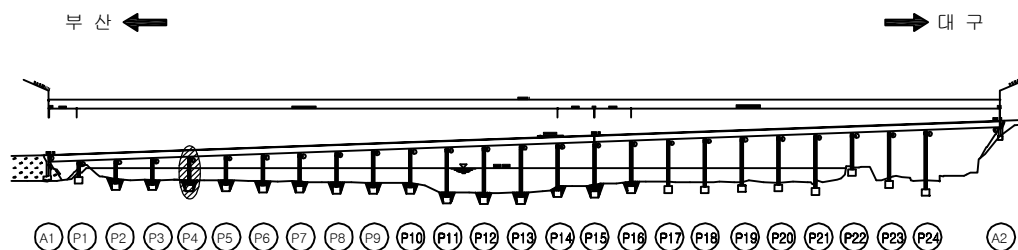

SECTION

용역명	2016년 상반기 시설물 정기점검 용역
과업기간	2016. 04. 18 ~ 2016. 06. 30
발주처	신대구부산고속도로주식회사
용역사	(주)위드이앤오
도면번호	069



ID : 밀양대교(부산) - 교각 P5

보 수 이 력			
	기 존 균 열		보 수(11. 하반기)
	신 규 균 열		보 수(12. 상반기)
	보수부위재균열		보 수(12. 하반기)
	보 수(기보수)		보 수(13. 상반기)
	보 수(08. 하반기)		보 수(13. 하반기)
	보 수(09. 상반기)		보 수(14. 상반기)
	보 수(09. 하반기)		보 수(14. 하반기)
	보 수(10. 상반기)		보 수(15. 상반기)
	보 수(10. 하반기)		보 수(15. 하반기)
	보 수(11. 상반기)		보 수(16. 상반기)


손 상 현 황 표

번호	신(N) 구(P)	손상내용	손상현황						결함 상태	손상 물량	비고
			폭	길이	너비	물량	단위	개소			
1	구	받침 물탈 재균열	0.2	0.2	-	0.20	m	1	b	0.20	
2	구	받침 Plate 녹발생	-	-	-	1.00	EA	1	b	1.00	
3	구	받침 물탈 균열	0.1	0.2	-	0.20	m	1	b	0.20	
4	구	균열	0.1	1.0	-	1.00	m	1	b	1.00	
5	구	균열	0.1	0.2	-	0.20	m	1	b	0.20	
6	구	균열	0.1	1.0	-	1.00	m	3	b	3.00	
7	구	균열	0.1	1.5	-	1.50	m	1	b	1.50	
8	구	보수부 재균열	0.2	1.0	-	1.00	m	1	b	1.00	
9	구	균열	0.1	1.0	-	1.00	m	1	b	1.00	
10	구	망상균열	-	2.5	1.5	3.75	m ²	1	b	3.75	
11	구	망상균열	-	1.0	1.0	1.00	m ²	1	b	1.00	
12	구	망상균열	-	1.0	1.0	1.00	m ²	1	b	1.00	
13	구	망상균열	-	3.0	1.5	4.50	m ²	1	b	4.50	
14	구	균열	0.1	1.6	-	1.60	m	1	b	1.60	
15	구	균열	0.1	2.0	-	2.00	m	1	b	2.00	
16	구	균열	0.1	1.5	-	1.50	m	1	b	1.50	
17	구	균열	0.1	0.6	-	0.60	m	1	b	0.60	
18	구	균열	0.1	0.7	-	0.70	m	1	b	0.70	
19	구	균열	0.1	1.0	-	1.00	m	1	b	1.00	
20											
21											
주) 손상의 길이 및 너비는 「 m 」이며, 균열의 폭은 「 mm 」임

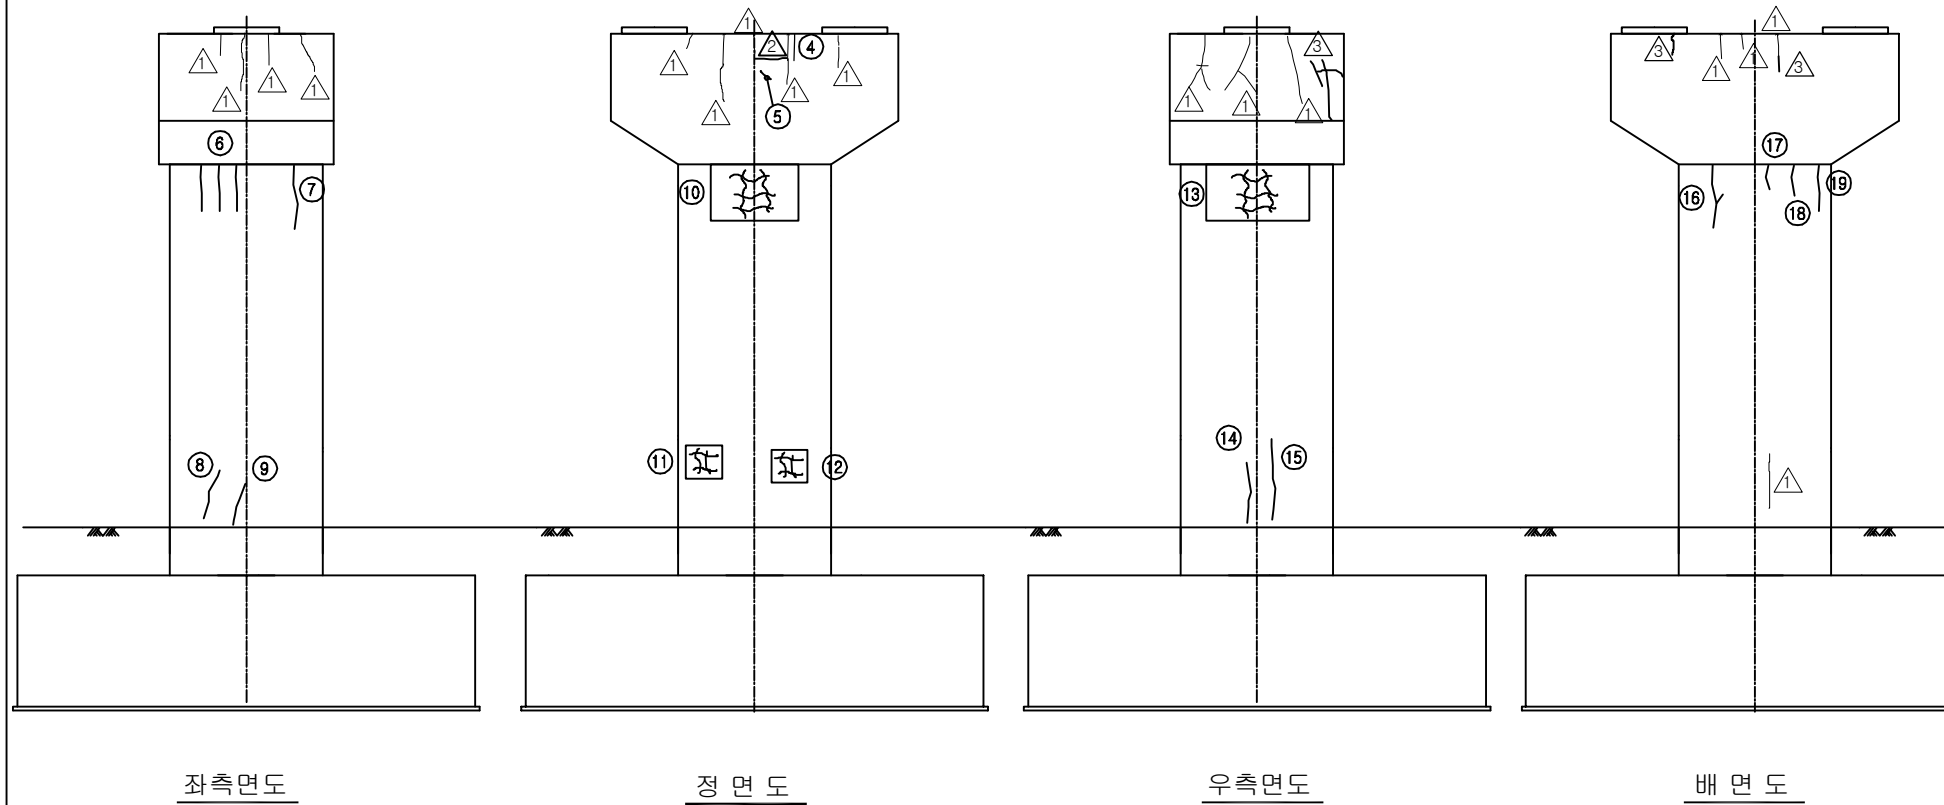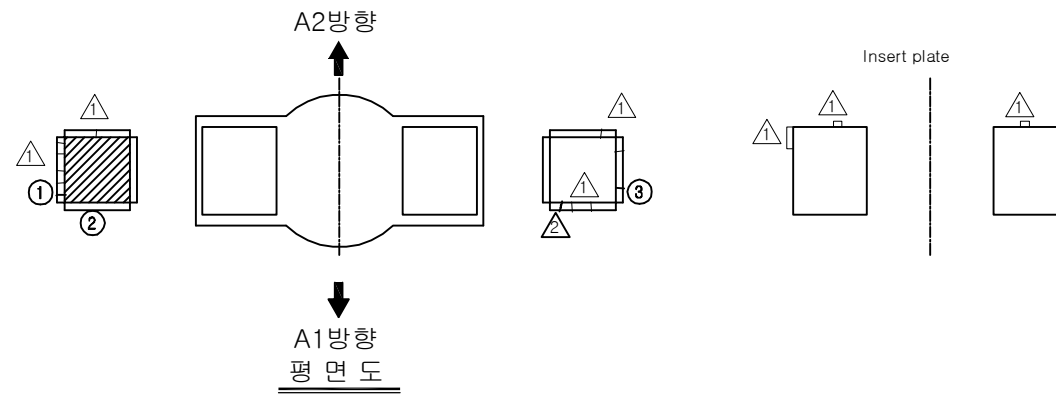



KEY PLAN

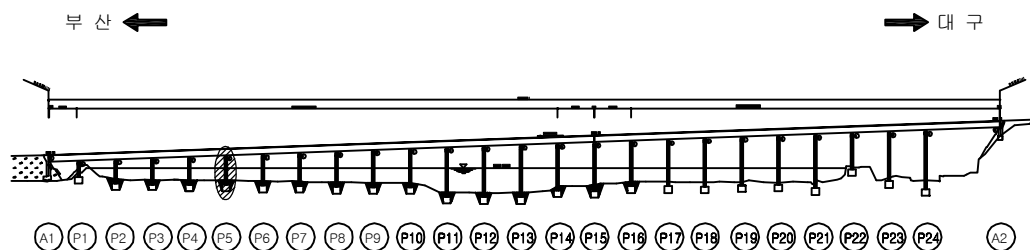


SECTION

용역명	2016년 상반기 시설물 정기점검 용역
과업기간	2016. 04. 18 ~ 2016. 06. 30
발주처	신대구부산고속도로주식회사
용역사	(주)위드이앤오
도면번호	070

ID : 밀양대교(부산) - 교각 P6

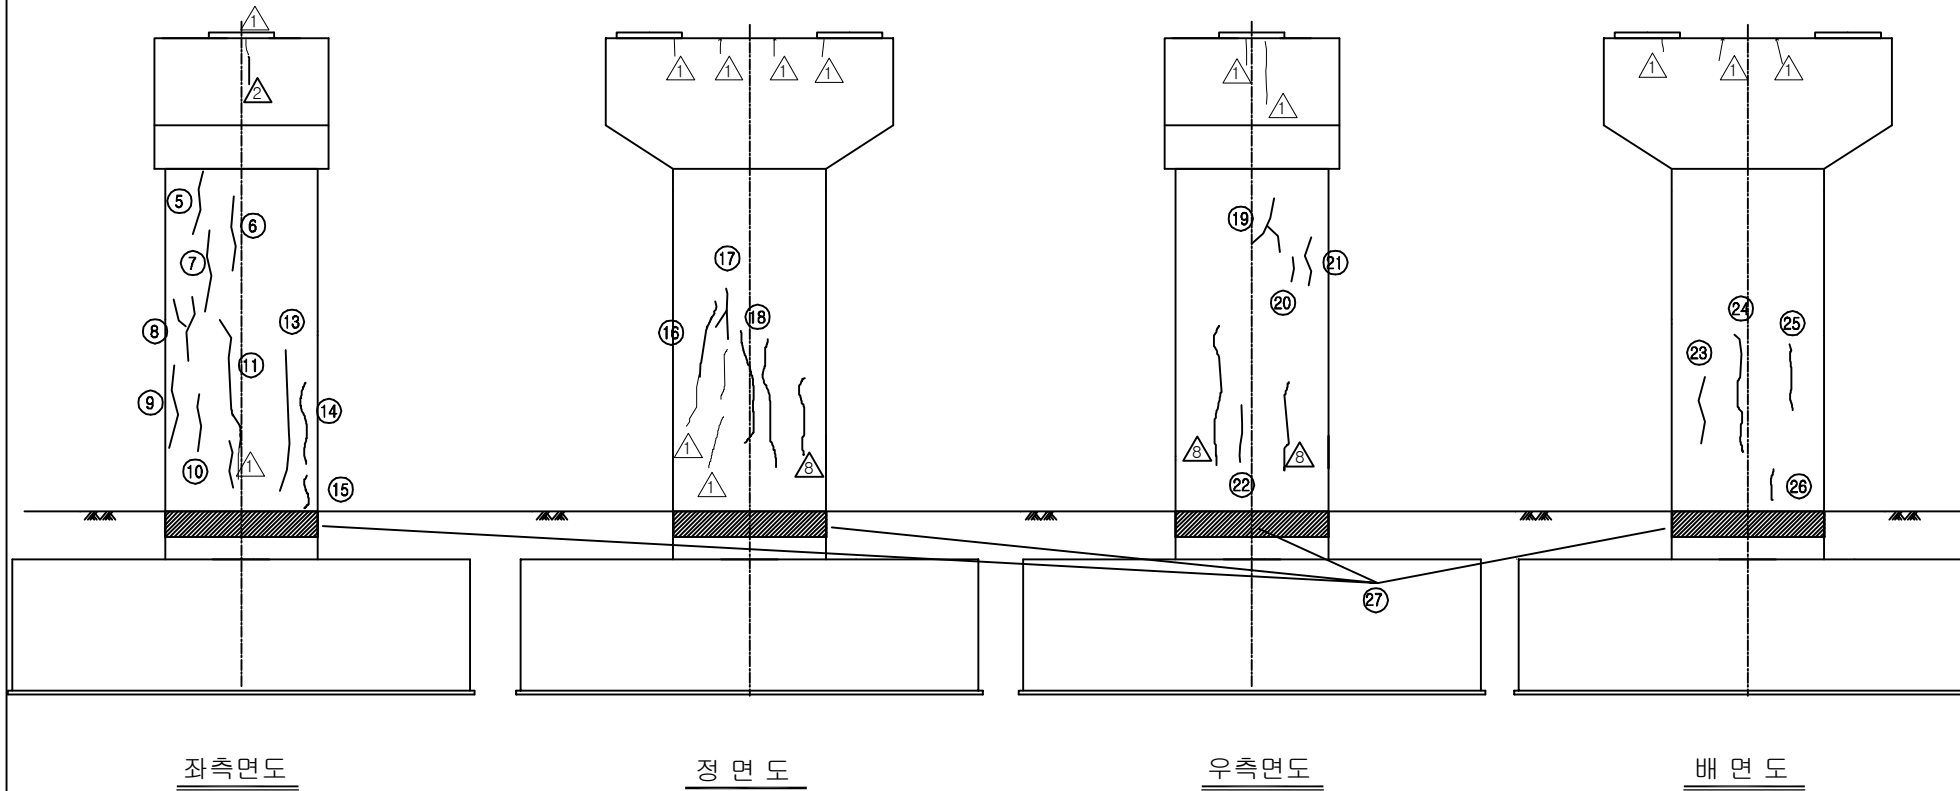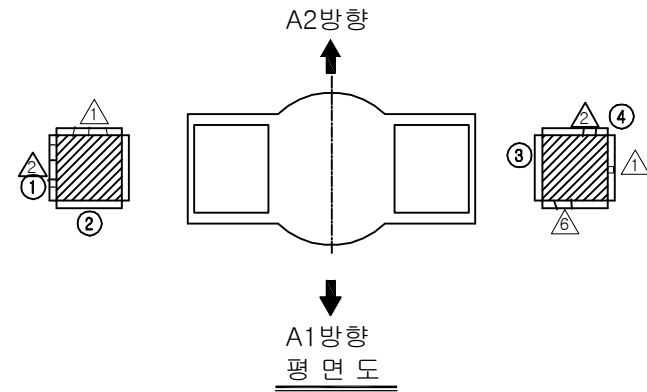

KEY PLAN

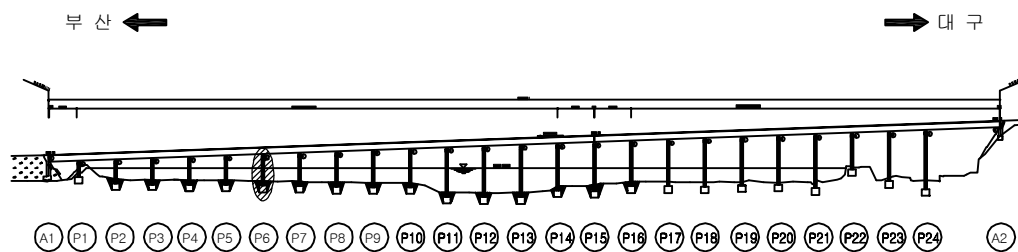

SECTION

보수 이력

기존 균열	보수(11. 하반기)
신규 균열	보수(12. 상반기)
보수부위재균열	보수(12. 하반기)
보수(기보수)	보수(13. 상반기)
보수(08. 하반기)	보수(13. 하반기)
보수(09. 상반기)	보수(14. 상반기)
보수(09. 하반기)	보수(14. 하반기)
보수(10. 상반기)	보수(15. 상반기)
보수(10. 하반기)	보수(15. 하반기)
보수(11. 상반기)	보수(16. 상반기)

손상 현황 표

번호	신(N) 구(P)	손상내용	손상현황						결함 상태	손상 물량	비고
			폭	길이	너비	물량	단위	개소			
1	구	받침 물탈 균열	0.1	0.15	-	0.15	m	1	b	0.15	
2	구	받침 Plate 녹발생	-	-	-	1.00	EA	1	b	1.00	
3	구	받침 Plate 녹발생	-	-	-	1.00	EA	1	b	1.00	
4	구	받침 물탈 균열	0.1	0.2	-	0.20	m	1	b	0.20	
5	구	균열	0.1	1.5	-	1.50	m	1	b	1.50	
6	구	균열	0.1	1.8	-	1.80	m	1	b	1.80	
7	구	균열	0.1	2.0	-	2.00	m	1	b	2.00	
8	구	균열	0.1	2.4	-	2.40	m	1	b	2.40	
9	구	균열	0.1	2.0	-	2.00	m	1	b	2.00	
10	구	균열	0.1	1.4	-	1.40	m	1	b	1.40	
11	구	균열	0.1	4.0	-	4.00	m	1	b	4.00	
12	구	균열	0.1	1.1	-	1.10	m	1	b	1.10	
13	구	균열	0.1	3.0	-	3.00	m	1	b	3.00	
14	구	균열	0.1	2.5	-	2.50	m	1	b	2.50	
15	구	균열	0.1	1.0	-	1.00	m	1	b	1.00	
16	구	균열	0.1	2.0	-	2.00	m	1	b	2.00	
17	구	균열	0.1	1.4	-	1.40	m	1	b	1.40	
18	구	균열	0.2	4.0	-	4.00	m	2	b	8.00	
19	구	균열	0.1	2.5	-	2.50	m	1	b	2.50	
20	구	균열	0.1	0.6	-	0.60	m	1	b	0.60	
21	구	균열	0.1	1.2	-	1.20	m	1	b	1.20	
22	구	균열	0.1	2.0	-	2.00	m	1	b	2.00	
23	구	균열	0.1	1.6	-	1.60	m	1	b	1.60	
24	구	균열	0.2	3.6	-	3.60	m	1	b	3.60	
25	구	균열	0.1	1.7	-	1.70	m	1	b	1.70	
26	구	균열	0.1	1.0	-	1.00	m	1	b	1.00	
27	구	교각부 주변 토사유실	-	12.0	1.5	18.00	m³	1	b	9.00	D=0.5
28											
29											
주) 손상의 길이 및 너비는 「m」이며, 균열의 폭은 「mm」임

용역명: 2016년 상반기 시설물 정기점검 용역

과업기간: 2016. 04. 18 ~ 2016. 06. 30



발주처:  신대구부산고속도로주식회사

용역사: (주)위드이앤오

도면번호: 071

ID : 밀양대교(부산) - 교각 P7

보 수 이 력			
	기 존 균 열		보 수(11. 하반기)
	신 규 균 열		보 수(12. 상반기)
	보수부위재균열		보 수(12. 하반기)
	보 수(기보수)		보 수(13. 상반기)
	보 수(08. 하반기)		보 수(13. 하반기)
	보 수(09. 상반기)		보 수(14. 상반기)
	보 수(09. 하반기)		보 수(14. 하반기)
	보 수(10. 상반기)		보 수(15. 상반기)
	보 수(10. 하반기)		보 수(15. 하반기)
	보 수(11. 상반기)		보 수(16. 상반기)

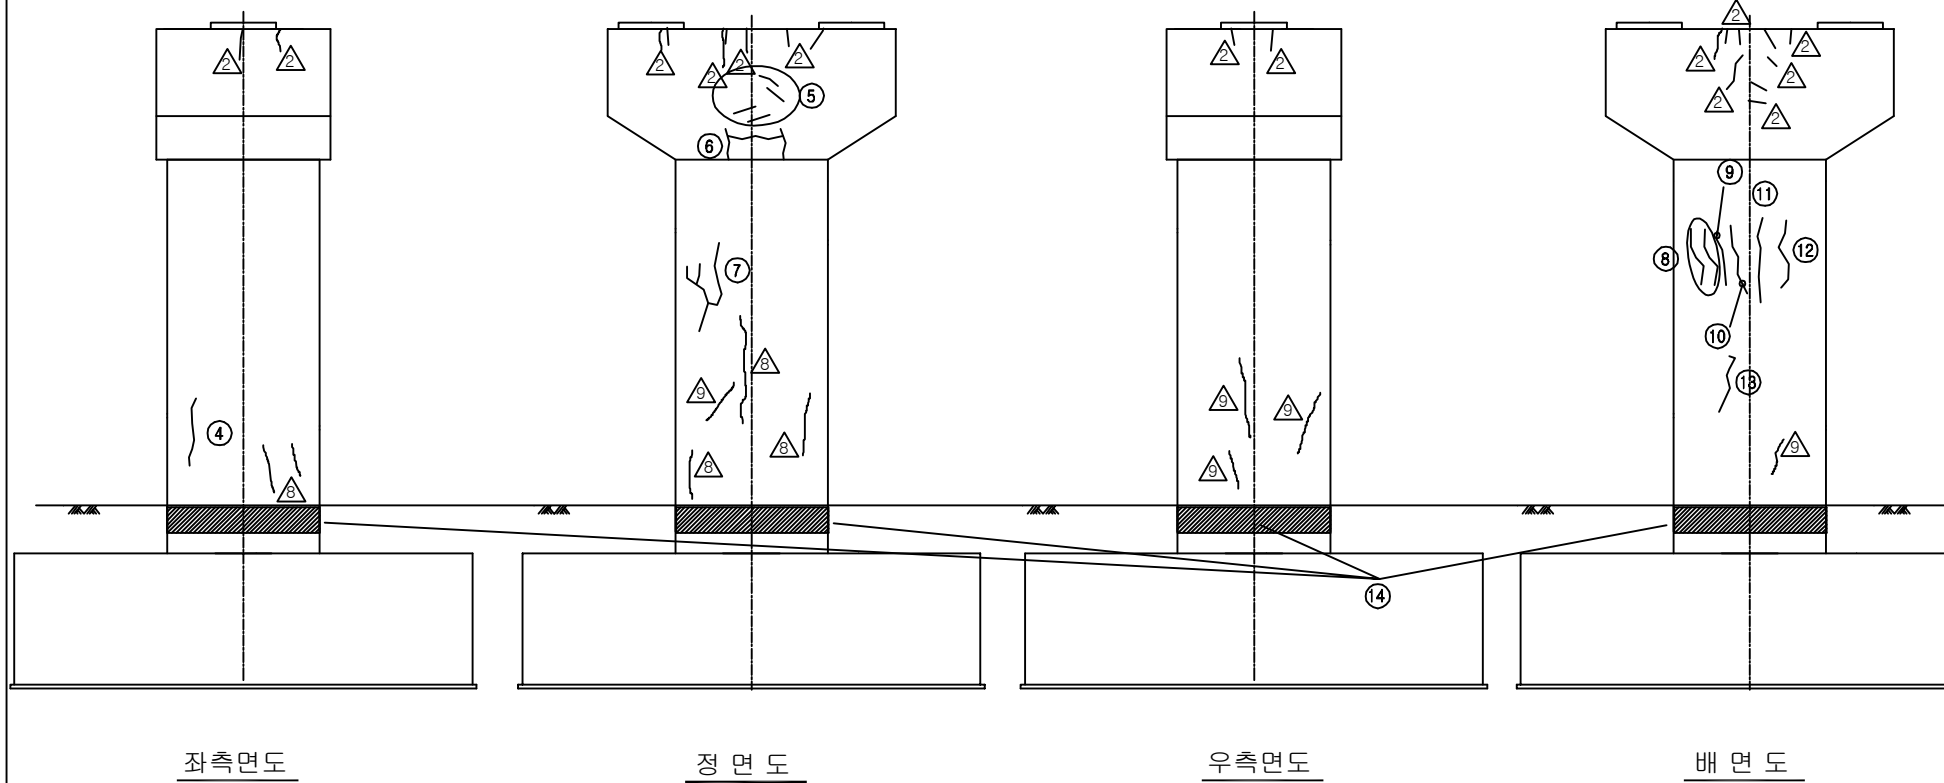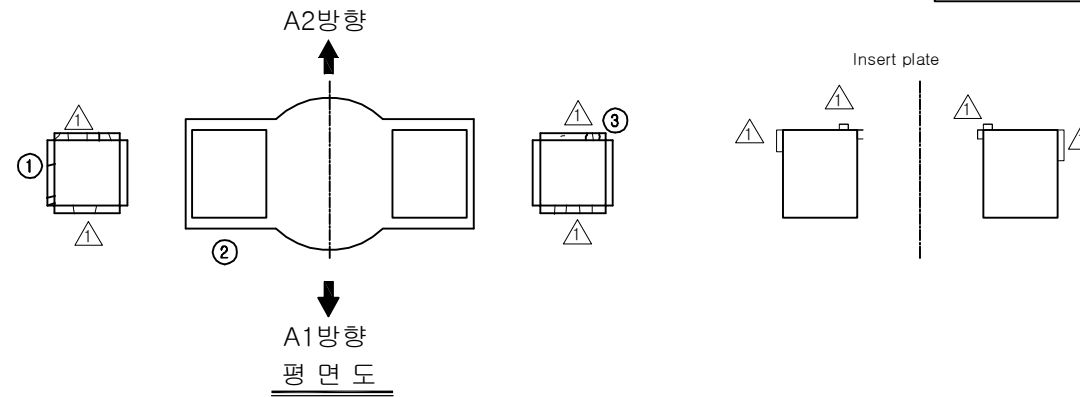


손 상 현 황 표

번호	신(N) 구(P)	손상내용	손상현황						결함 상대	손상 물량	비고
			폭	길이	너비	물량	단위	개소			
1	구	받침 물탈 균열	0.2	0.8	-	0.80	m	1	b	0.80	
2	구	받침 Plate 녹발생	-	-	-	1.00	EA	2	b	2.00	
3	구	받침 물탈 균열	0.1	0.15	-	0.15	m	1	b	0.15	
4	구	균열	0.1	1.0	-	1.00	m	1	b	1.00	
5	구	균열	0.1	2.1	-	2.10	m	1	b	2.10	
6	구	균열	0.1	2.2	-	2.20	m	1	b	2.20	
7	구	균열	0.1	3.0	-	3.00	m	1	b	3.00	
8	구	균열	0.1	1.4	-	1.40	m	2	b	2.80	
9	구	균열	0.1	1.2	-	1.20	m	1	b	1.20	
10	구	균열	0.1	1.7	-	1.70	m	1	b	1.70	
11	구	균열	0.1	2.1	-	2.10	m	1	b	2.10	
12	구	균열	0.1	1.8	-	1.80	m	1	b	1.80	
13	구	균열	0.1	1.6	-	1.60	m	1	b	1.60	
14	구	교각부 주변 토사유실	-	12.0	1.5	18.00	m³	1	b	14.40	D=0.8
15											
16											
주) 손상의 길이 및 너비는 「 m 」 이며, 균열의 폭은 「 mm 」 임

KEY PLAN

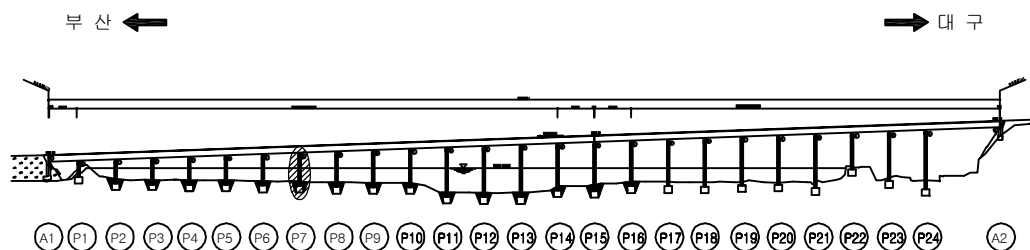

SECTION

용역명	2016년 상반기 시설물 정기점검 용역
과업기간	2016. 04. 18 ~ 2016. 06. 30
발주처	신대구부산고속도로주식회사
용역사	(주)위드이앤오
도면번호	072



ID : 밀양대교(부산) - 교각 P8

보수 이력			
	기 존 균열		보 수(11. 하반기)
	신 규 균열		보 수(12. 상반기)
	보수부위재균열		보 수(12. 하반기)
	보 수(기보수)		보 수(13. 상반기)
	보 수(08. 하반기)		보 수(13. 하반기)
	보 수(09. 상반기)		보 수(14. 상반기)
	보 수(09. 하반기)		보 수(14. 하반기)
	보 수(10. 상반기)		보 수(15. 상반기)
	보 수(10. 하반기)		보 수(15. 하반기)
	보 수(11. 상반기)		보 수(16. 상반기)


손상 현황 표

번호	신(N) 구(P)	손상내용	손상현황						결함 상태	손상 물량	비고
			폭	길이	너비	물량	단위	개소			
1	구	받침 Plate 녹발생	-	-	-	1.00	EA	1	b	1.00	
2	구	받침 Plate 녹발생	-	-	-	1.00	EA	1	b	1.00	
3	구	받침 물탈 균열	0.1	0.15	-	0.15	m	1	b	0.15	
4	구	받침 물탈 균열	0.1	0.4	-	0.40	m	1	b	0.40	
5	구	균열	0.1	0.5	-	0.50	m	1	b	0.50	
6	구	균열	0.1	0.8	-	0.80	m	1	b	0.80	
7	구	균열	0.1	2.0	-	2.00	m	1	b	2.00	
8	구	보수부 재균열	0.1	1.0	-	1.00	m	1	b	1.00	
9	구	균열	0.1	0.7	-	0.70	m	1	b	0.70	
10	구	균열	0.1	1.8	-	1.80	m	1	b	1.80	
11	구	망상균열	-	3.0	1.2	3.60	m ²	1	b	3.60	
12	구	균열	0.1	0.6	-	0.60	m	1	b	0.60	
13	구	균열	0.1	0.8	-	0.80	m	1	b	0.80	
14	구	균열	0.1	2.0	-	2.00	m	1	b	2.00	
15	구	균열	0.1	2.4	-	2.40	m	1	b	2.40	
16	구	균열	0.1	1.0	-	1.00	m	1	b	1.00	
17	구	균열	0.2	0.6	-	0.60	m	1	b	0.60	
18	구	균열	0.1	1.2	-	1.20	m	1	b	1.20	
19	구	균열	0.1	0.8	-	0.80	m	1	b	0.80	
20	구	균열	0.1	1.6	-	1.60	m	1	b	1.60	
21	구	균열	0.1	2.4	-	2.40	m	1	b	2.40	
22	구	망상균열	-	2.0	3.2	6.40	m ²	1	b	6.40	
23	구	균열	0.1	0.4	-	0.40	m	1	b	0.40	
24	구	균열	0.1	2.6	-	2.60	m	1	b	2.60	
25	구	균열	0.1	0.6	-	0.60	m	1	b	0.60	
26	구	균열	0.1	1.7	-	1.70	m	1	b	1.70	
27	구	망상균열	-	3.0	3.2	9.60	m ²	1	b	9.60	
28	구	균열	0.2	4.2	-	4.20	m	1	b	4.20	
29	구	균열	0.2	1.8	-	1.80	m	1	b	1.80	
30	구	교각부 주변 돌출기 유실	-	12.0	2.5	30.00	m ²	1	b	24.00	D=0.8
31											
32											
주) 손상의 길이 및 너비는 「 m 」이며, 균열의 폭은 「 mm 」임

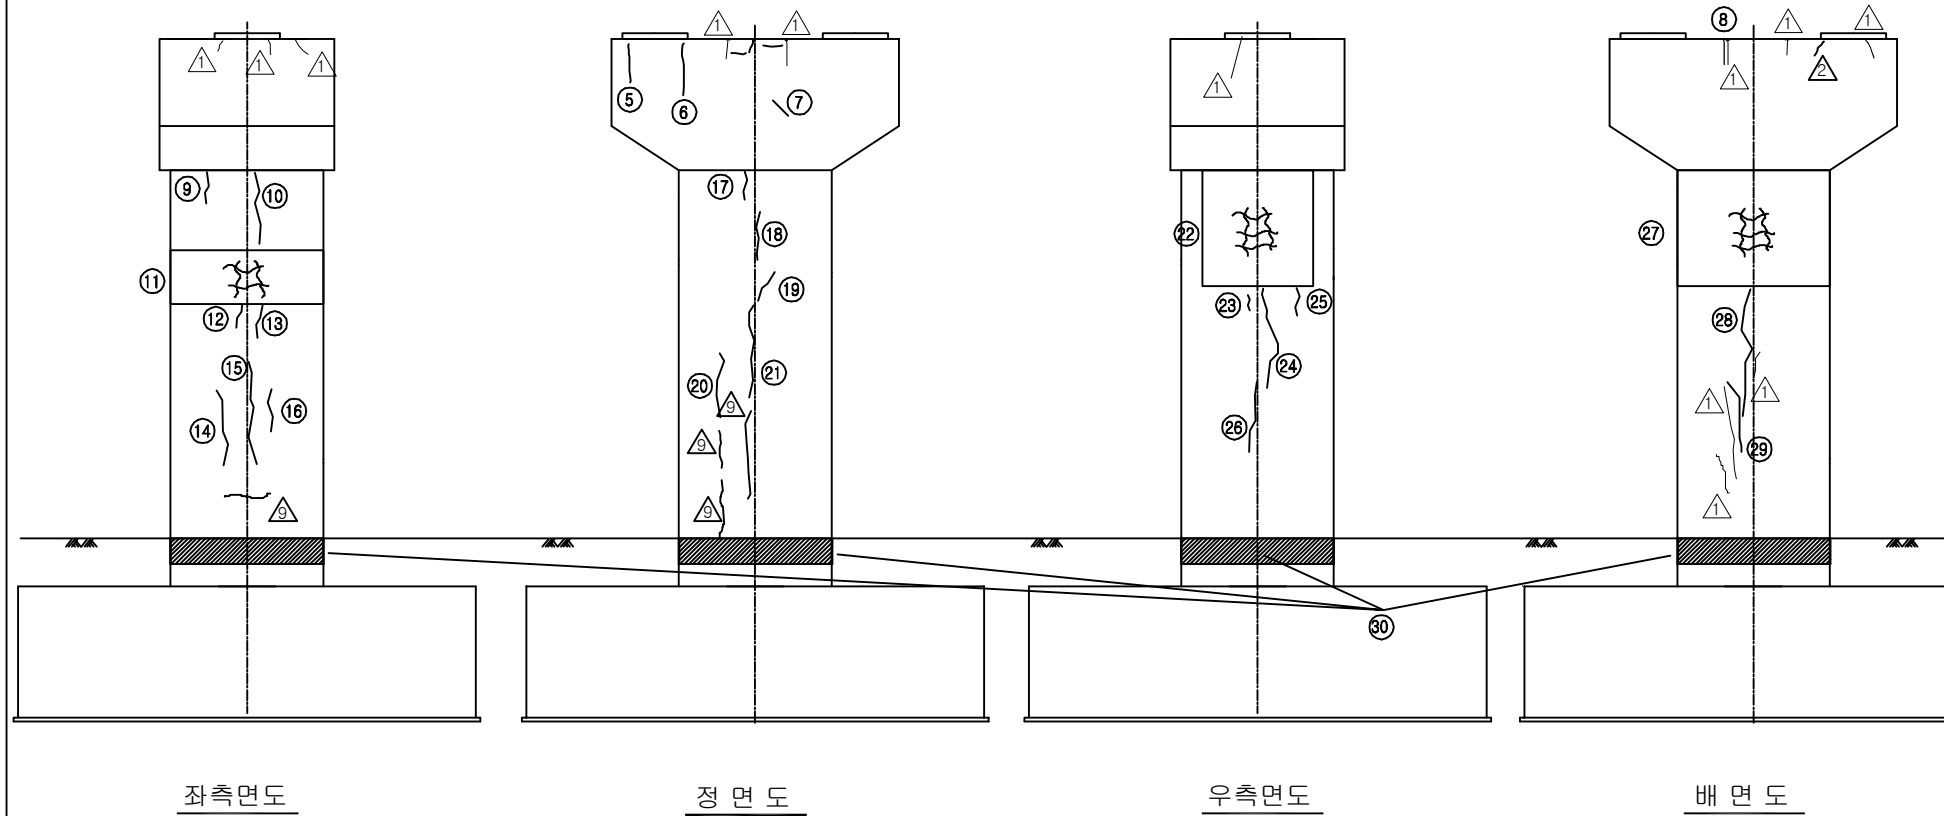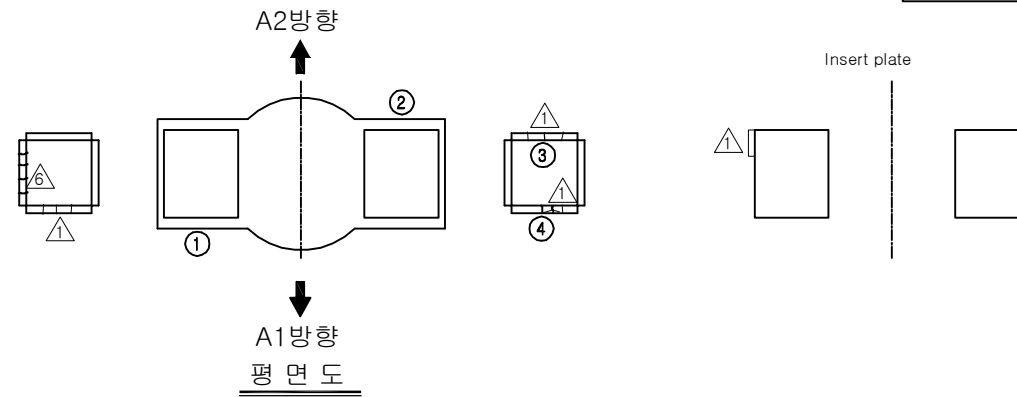



KEY PLAN

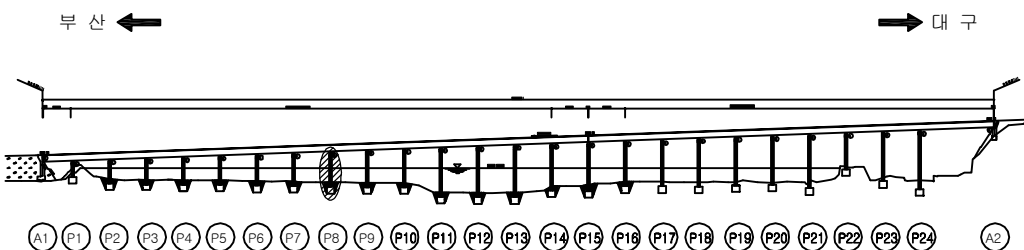


SECTION

용역명	2016년 상반기 시설물 정기점검 용역
과업기간	2016. 04. 18 ~ 2016. 06. 30
발주처	신대구부산고속도로주식회사
용역사	(주)위드이앤오
도면번호	073

ID : 밀양대교(부산) - 교각 P9

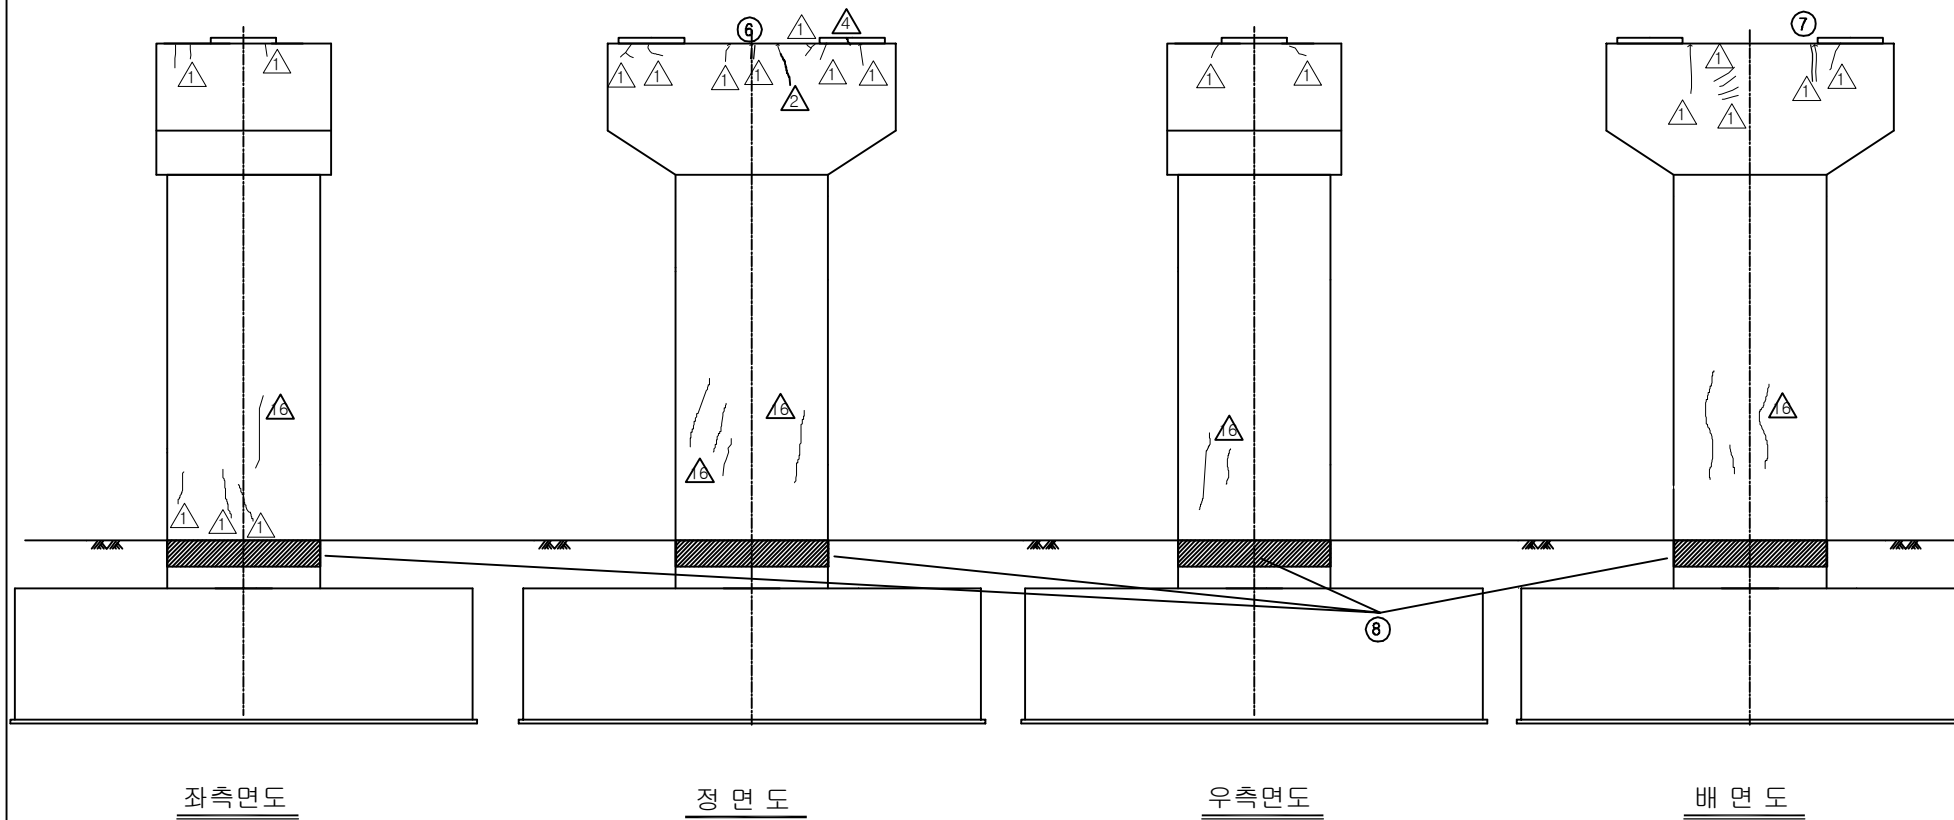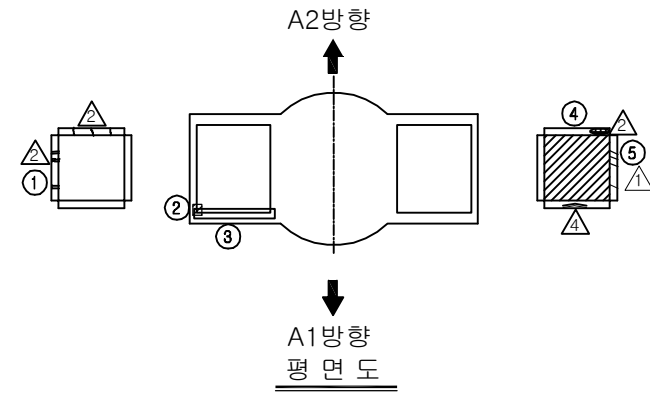

KEY PLAN

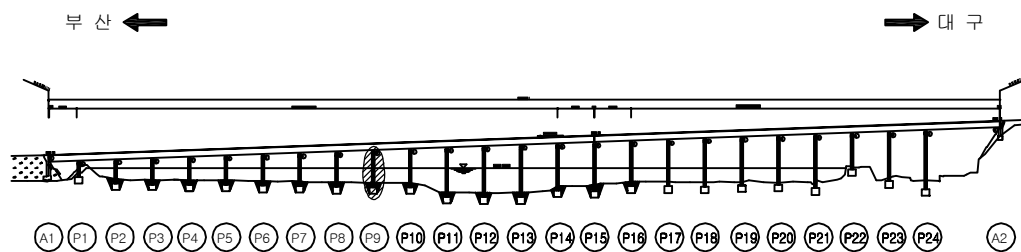

SECTION

보수 이력

	기 존 규 준		보 수 (11. 하반기)
	신 규 규 준		보 수 (12. 상반기)
	보수부위재균열		보 수 (12. 하반기)
	보 수(기보수)		보 수 (13. 상반기)
	보 수(08. 하반기)		보 수 (13. 하반기)
	보 수(09. 상반기)		보 수 (14. 상반기)
	보 수(09. 하반기)		보 수 (14. 하반기)
	보 수(10. 상반기)		보 수 (15. 상반기)
	보 수(10. 하반기)		보 수 (15. 하반기)
	보 수(11. 상반기)		보 수 (16. 상반기)

손상 현황 표

번호	신(N) 구(P)	손상내용	손상현황						결함 상대	손상 물량	비고
			폭	길이	너비	물량	단위	개소			
1	구	받침 물탈 재균열	0.1	0.6	-	0.60	m	1	b	0.60	
2	구	받침 Plate 녹발생	-	0.1	0.1	0.01	m²	1	b	0.01	
3	구	받침 고무재 배부름	-	-	-	1.00	EA	1	b	1.00	
4	구	받침 Plate 녹발생	-	-	-	1.00	EA	1	b	1.00	
5	구	받침 물탈 균열	0.1	0.6	-	0.60	m	1	b	0.60	
6	구	보수부 재균열	0.1	0.5	-	0.50	m	1	b	0.50	
7	구	보수부 재균열	0.1	1.0	-	1.00	m	1	b	1.00	
8	구	교각부 주변 돌출기 유실	-	12.0	2.5	30.00	m³	1	b	36.00	D=1.2
9											
10											
주) 손상의 길이 및 너비는 「 m 」이며, 균열의 폭은 「 mm 」임

용역명 2016년 상반기 시설물 정기점검 용역



과업기간 2016. 04. 18 ~ 2016. 06. 30

발주처 신대구부산고속도로주식회사


용역사 (주)위드이앤오

도면번호 074

ID : 밀양대교(부산) - 교각 P10

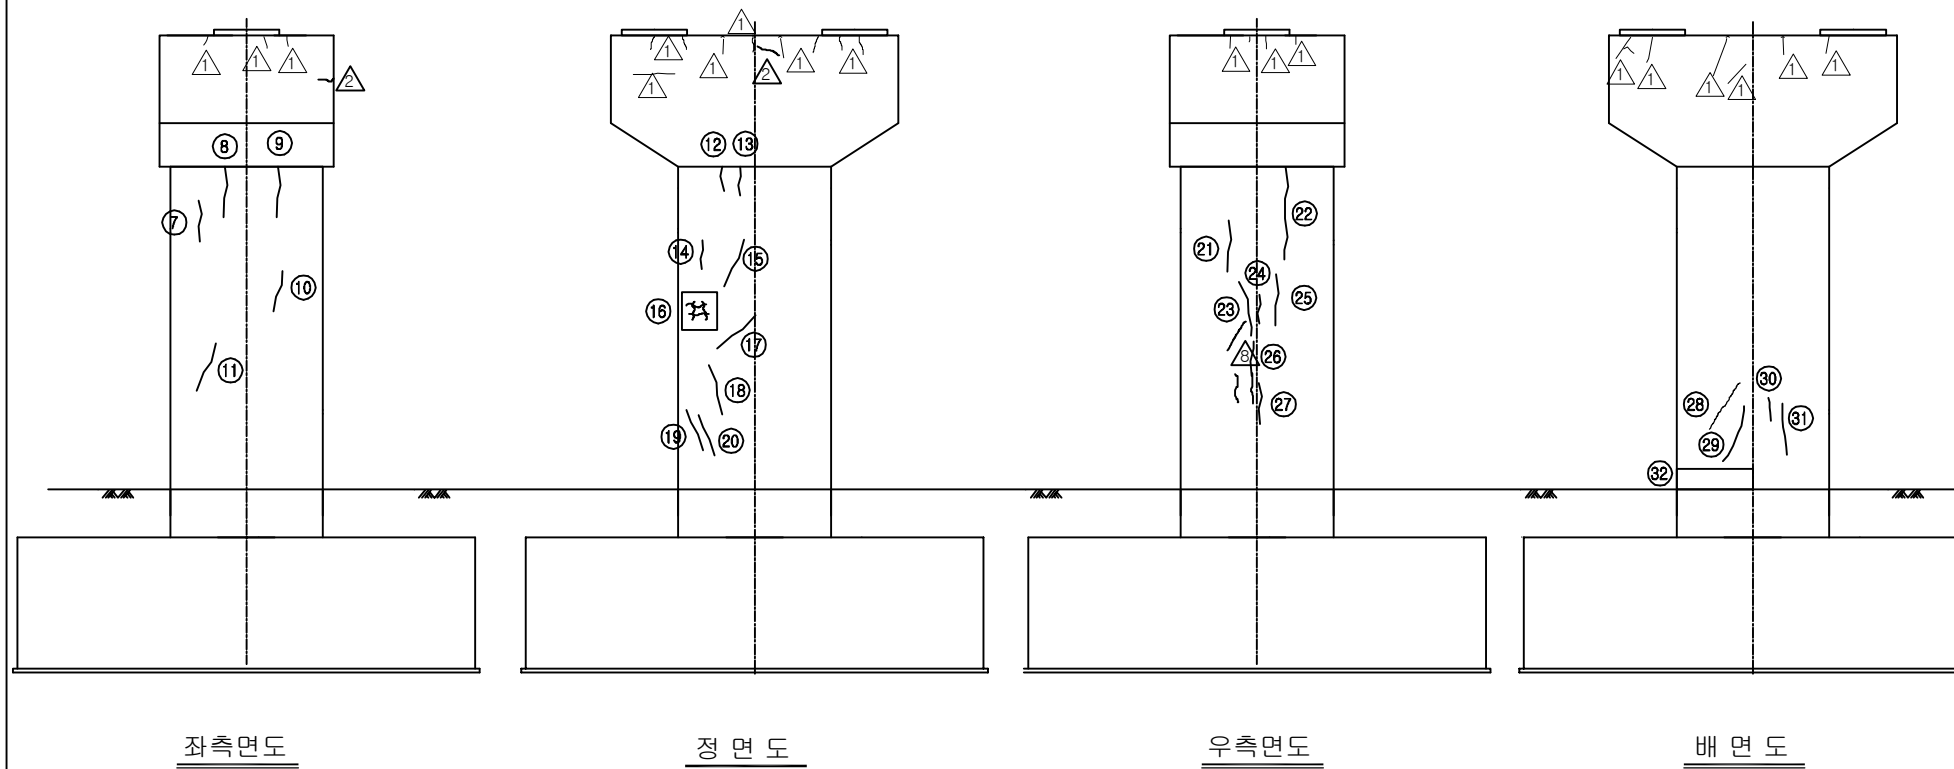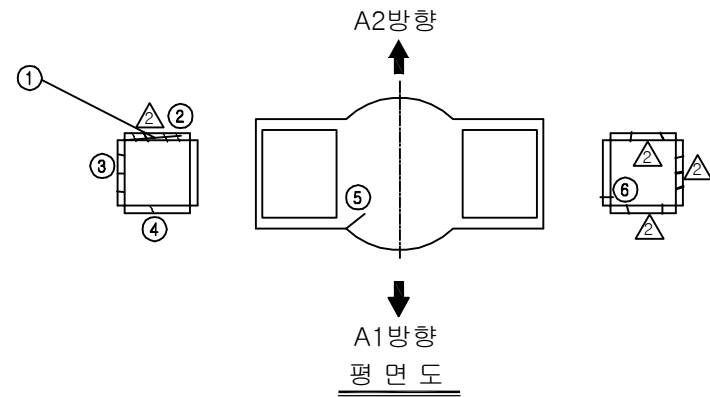

KEY PLAN

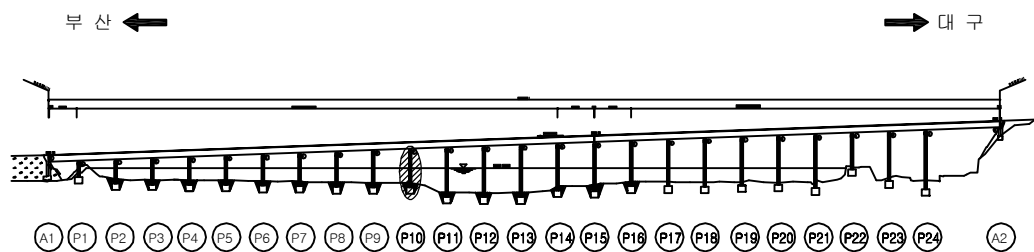

SECTION

보 수 이 력

기 존 균 열		보 수(11. 하반기)
신 규 균 열		보 수(12. 상반기)
보수부위재균열		보 수(12. 하반기)
보 수(기보수)		보 수(13. 상반기)
보 수(08. 하반기)		보 수(13. 하반기)
보 수(09. 상반기)		보 수(14. 상반기)
보 수(09. 하반기)		보 수(14. 하반기)
보 수(10. 상반기)		보 수(15. 상반기)
보 수(10. 하반기)		보 수(15. 하반기)
보 수(11. 상반기)		보 수(16. 상반기)

손 상 현 황 표

번호	신(N) 구(P)	손상내용	손상현황					결함 상태	손상 물량	비고
			폭	길이	너비	물량	단위	개소		
1	구	받침 고무재 갈라짐	-	-	-	1.00	EA	1	b	1.00
2	구	받침 물탈 균열	0.1	0.6	-	0.60	m	1	b	0.60
3	구	받침 물탈 재균열	0.1	0.2	-	0.20	m	1	b	0.20
4	구	받침 물탈 균열	0.1	0.2	-	0.20	m	1	b	0.20
5	구	균열	0.2	0.5	-	0.50	m	1	b	0.50
6	구	균열	0.1	0.2	-	0.20	m	1	b	0.20
7	구	균열	0.1	1.0	-	1.00	m	1	b	1.00
8	구	균열	0.1	1.2	-	1.20	m	1	b	1.20
9	구	균열	0.1	1.2	-	1.20	m	1	b	1.20
10	구	균열	0.1	1.0	-	1.00	m	1	b	1.00
11	구	균열	0.1	1.2	-	1.20	m	1	b	1.20
12	구	균열	0.1	0.6	-	0.60	m	1	b	0.60
13	구	균열	0.1	0.7	-	0.70	m	1	b	0.70
14	구	균열	0.1	0.7	-	0.70	m	1	b	0.70
15	구	균열	0.1	1.2	-	1.20	m	1	b	1.20
16	구	망상균열	-	1.2	1.2	1.44	m ²	1	b	1.44
17	구	균열	0.1	1.2	-	1.20	m	1	b	1.20
18	구	균열	0.1	1.2	-	1.20	m	1	b	1.20
19	구	균열	0.1	0.6	-	0.60	m	1	b	0.60
20	구	균열	0.1	0.6	-	0.60	m	1	b	0.60
21	구	균열	0.1	1.2	-	1.20	m	1	b	1.20
22	구	균열	0.2	2.4	-	2.40	m	1	b	2.40
23	구	균열	0.1	1.6	-	1.60	m	1	b	1.60
24	구	균열	0.1	0.7	-	0.70	m	1	b	0.70
25	구	균열	0.1	1.2	-	1.20	m	1	b	1.20
26	구	균열	0.1	0.9	-	0.90	m	1	b	0.90
27	구	균열	0.1	1.0	-	1.00	m	1	b	1.00
28	구	균열	0.1	1.2	-	1.20	m	1	b	1.20
29	구	보수부 재균열	0.2	1.5	-	1.50	m	1	b	1.50
30	구	보수부 재균열	0.2	0.4	-	0.40	m	1	b	0.40
31	구	보수부 재균열	0.2	1.2	-	1.20	m	1	b	1.20
32	구	그을음	-	1.5	0.7	1.05	m ²	1	b	1.05
33										
34										
주) 손상의 길이 및 너비는 「 m 」이며, 균열의 폭은 「 mm 」임

용역명 2016년 상반기 시설물 정기점검 용역

과업기간 2016. 04. 18 ~ 2016. 06. 30



발주처 신대구부산고속도로주식회사

용역사 (주)위드이앤오

도면번호 075

ID : 밀양대교(부산) - 교각 P11

보 수 이 력			
	기 존 균 열		보 수(11. 하반기)
	신 규 균 열		보 수(12. 상반기)
	보수부위재균열		보 수(12. 하반기)
	보 수(기보수)		보 수(13. 상반기)
	보 수(08. 하반기)		보 수(13. 하반기)
	보 수(09. 상반기)		보 수(14. 상반기)
	보 수(09. 하반기)		보 수(14. 하반기)
	보 수(10. 상반기)		보 수(15. 상반기)
	보 수(10. 하반기)		보 수(15. 하반기)
	보 수(11. 상반기)		보 수(16. 상반기)

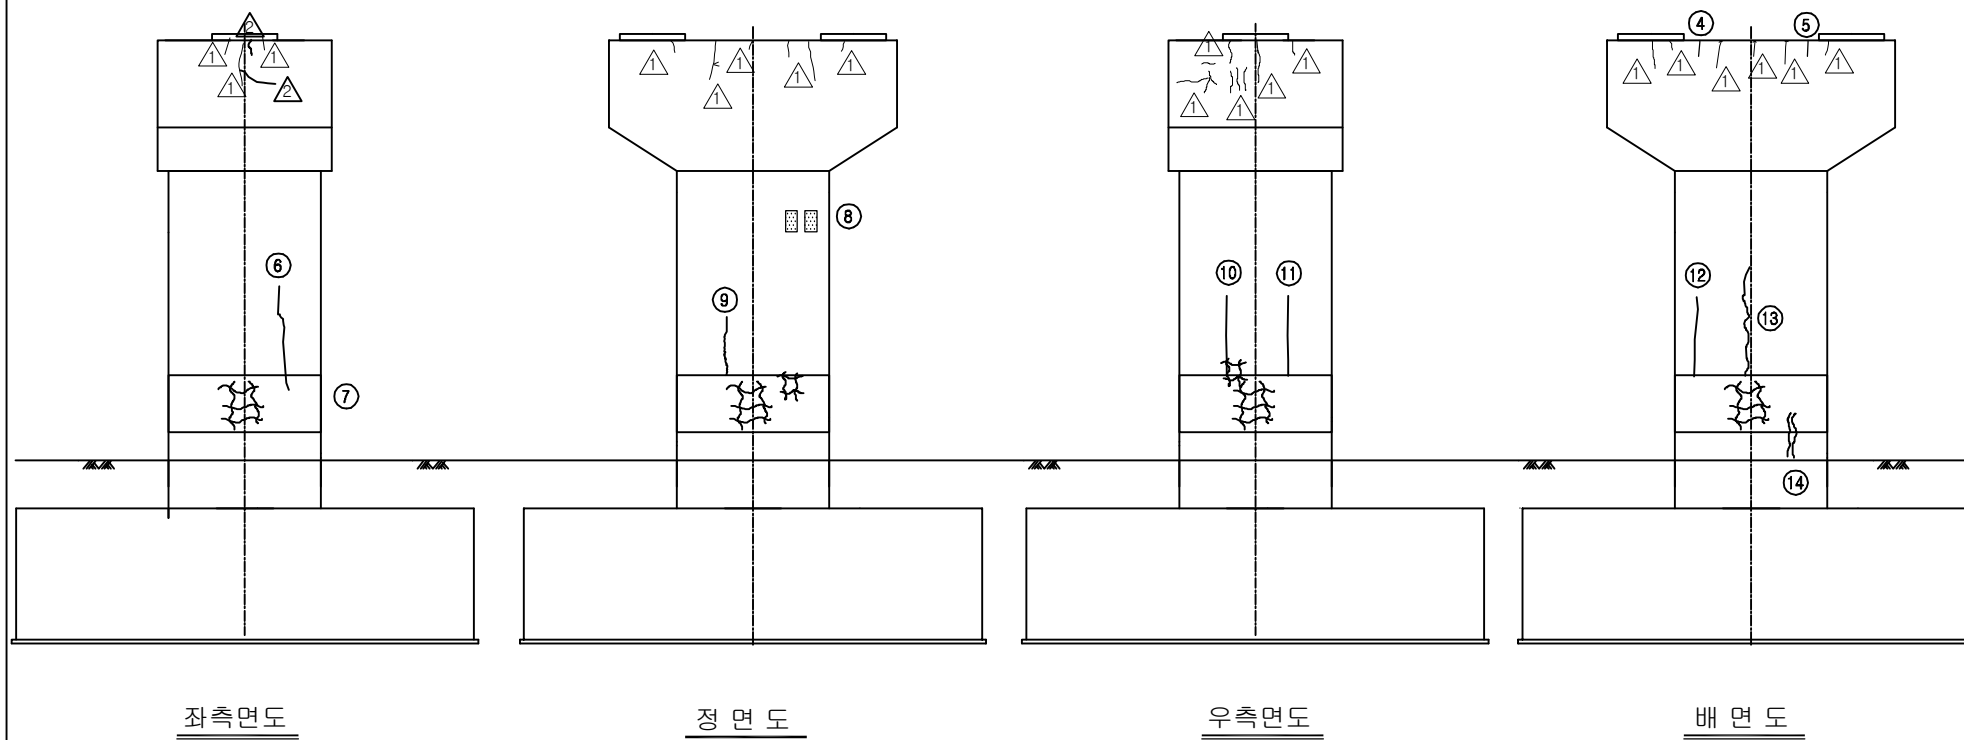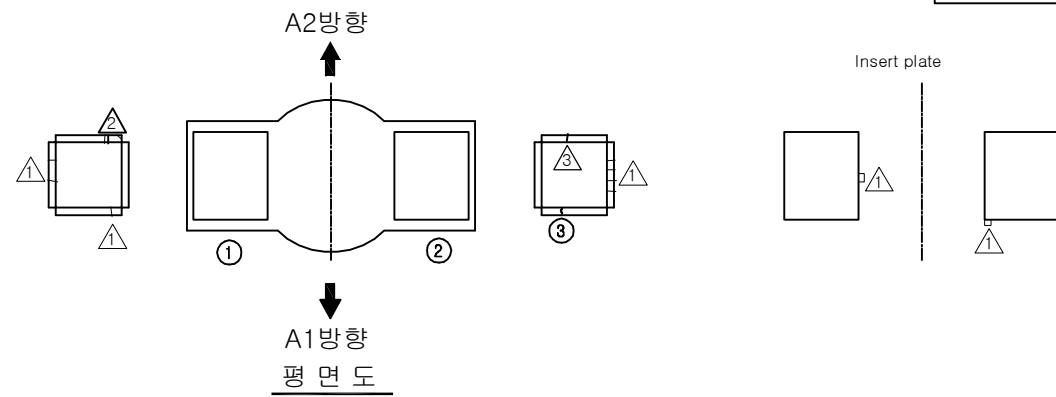


손 상 현 황 표

번호	신(N) 구(P)	손상내용	손상현황						결함 상태	손상 물량	비고
			폭	길이	너비	물량	단위	개소			
1	구	받침 Plate 녹발생	-	-	-	1.00	EA	1	b	1.00	
2	구	받침 Plate 녹발생	-	-	-	1.00	EA	1	b	1.00	
3	구	받침 물탈 균열	0.1	0.1	-	0.10	m	1	b	0.10	
4	구	균열	0.1	1.0	-	1.00	m	1	b	1.00	
5	구	균열	0.1	1.0	-	1.00	m	1	b	1.00	
6	구	균열	0.2	3.6	-	3.60	m	1	b	3.60	
7	구	망상균열	-	3.0	3.6	10.80	m²	4	b	43.20	
8	구	백태	-	0.1	0.3	0.03	m²	2	b	0.06	
9	구	균열	0.2	3.6	-	3.60	m	1	b	3.60	
10	구	균열	0.2	3.0	-	3.00	m	1	b	3.00	
11	구	균열	0.2	3.0	-	3.00	m	1	b	3.00	
12	구	균열	0.2	2.4	-	2.40	m	1	b	2.40	
13	구	균열	0.2	3.6	-	3.60	m	1	b	3.60	
14	구	균열	0.1	1.0	-	1.00	m	2	b	2.00	
15											
16											
주) 손상의 길이 및 너비는 「 m 」 이며, 균열의 폭은 「 mm 」 임


KEY PLAN

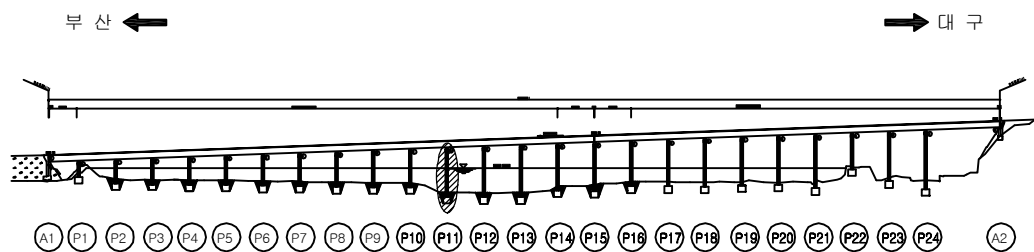

SECTION

용역명	2016년 상반기 시설물 정기점검 용역
과업기간	2016. 04. 18 ~ 2016. 06. 30
발주처	신대구부산고속도로주식회사
용역사	(주)위드이앤오
도면번호	076

ID : 밀양대교(부산) - 교각 P12

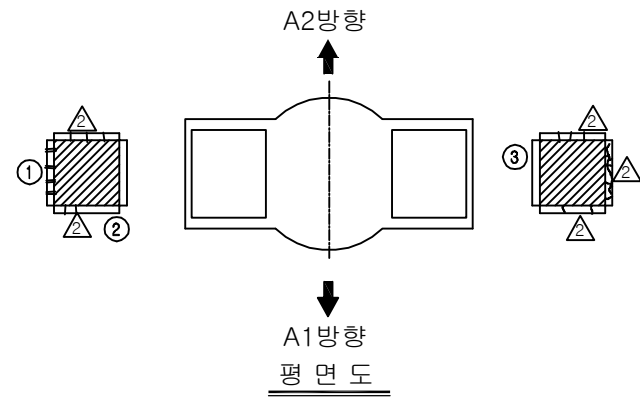


보수 이력			
	기 존 규 령		보 수(11. 하반기)
	신 규 규 령		보 수(12. 상반기)
	보수부위재균열		보 수(12. 하반기)
	보 수(기보수)		보 수(13. 상반기)
	보 수(08. 하반기)		보 수(13. 하반기)
	보 수(09. 상반기)		보 수(14. 상반기)
	보 수(09. 하반기)		보 수(14. 하반기)
	보 수(10. 상반기)		보 수(15. 상반기)
	보 수(10. 하반기)		보 수(15. 하반기)
	보 수(11. 상반기)		보 수(16. 상반기)


손상 현황 표

번호	신(N) 구(P)	손상내용	손상현황						결함 상태	손상 물량	비고
			폭	길이	너비	물량	단위	개소			
1	구	받침 물탈 재균열	0.1	0.8	-	0.80	m	1	b	0.80	
2	구	받침 Plate 녹발생	-	-	-	1.00	EA	1	b	1.00	
3	구	받침 Plate 녹발생	-	-	-	1.00	EA	1	b	1.00	
4	구	파손	-	0.1	0.2	0.02	m²	1	b	0.02	
5	구	보수부 재균열	0.1	1.0	-	1.00	m	1	b	1.00	
6	구	균열	0.1	3.0	-	3.00	m	1	b	3.00	
7	구	균열	0.1	3.6	-	3.60	m	1	b	3.60	
8	구	균열	0.2	1.2	-	1.20	m	1	b	1.20	
9	구	균열	0.1	2.0	-	2.00	m	1	b	2.00	
10	구	균열	0.2	2.4	-	2.40	m	1	b	2.40	
11	구	균열	0.2	1.2	-	1.20	m	1	b	1.20	
12	구	균열	0.1	2.8	-	2.80	m	1	b	2.80	
13	구	균열	0.2	4.0	-	4.00	m	1	b	4.00	
14	구	균열	0.1	0.7	-	0.70	m	1	b	0.70	
15	구	균열	0.1	2.4	-	2.40	m	1	b	2.40	
16	구	균열	0.1	2.4	-	2.40	m	1	b	2.40	
17	구	균열	0.1	1.5	-	1.50	m	1	b	1.50	
18											
19											
주) 손상의 길이 및 너비는 「 m 」이며, 균열의 폭은 「 mm 」임

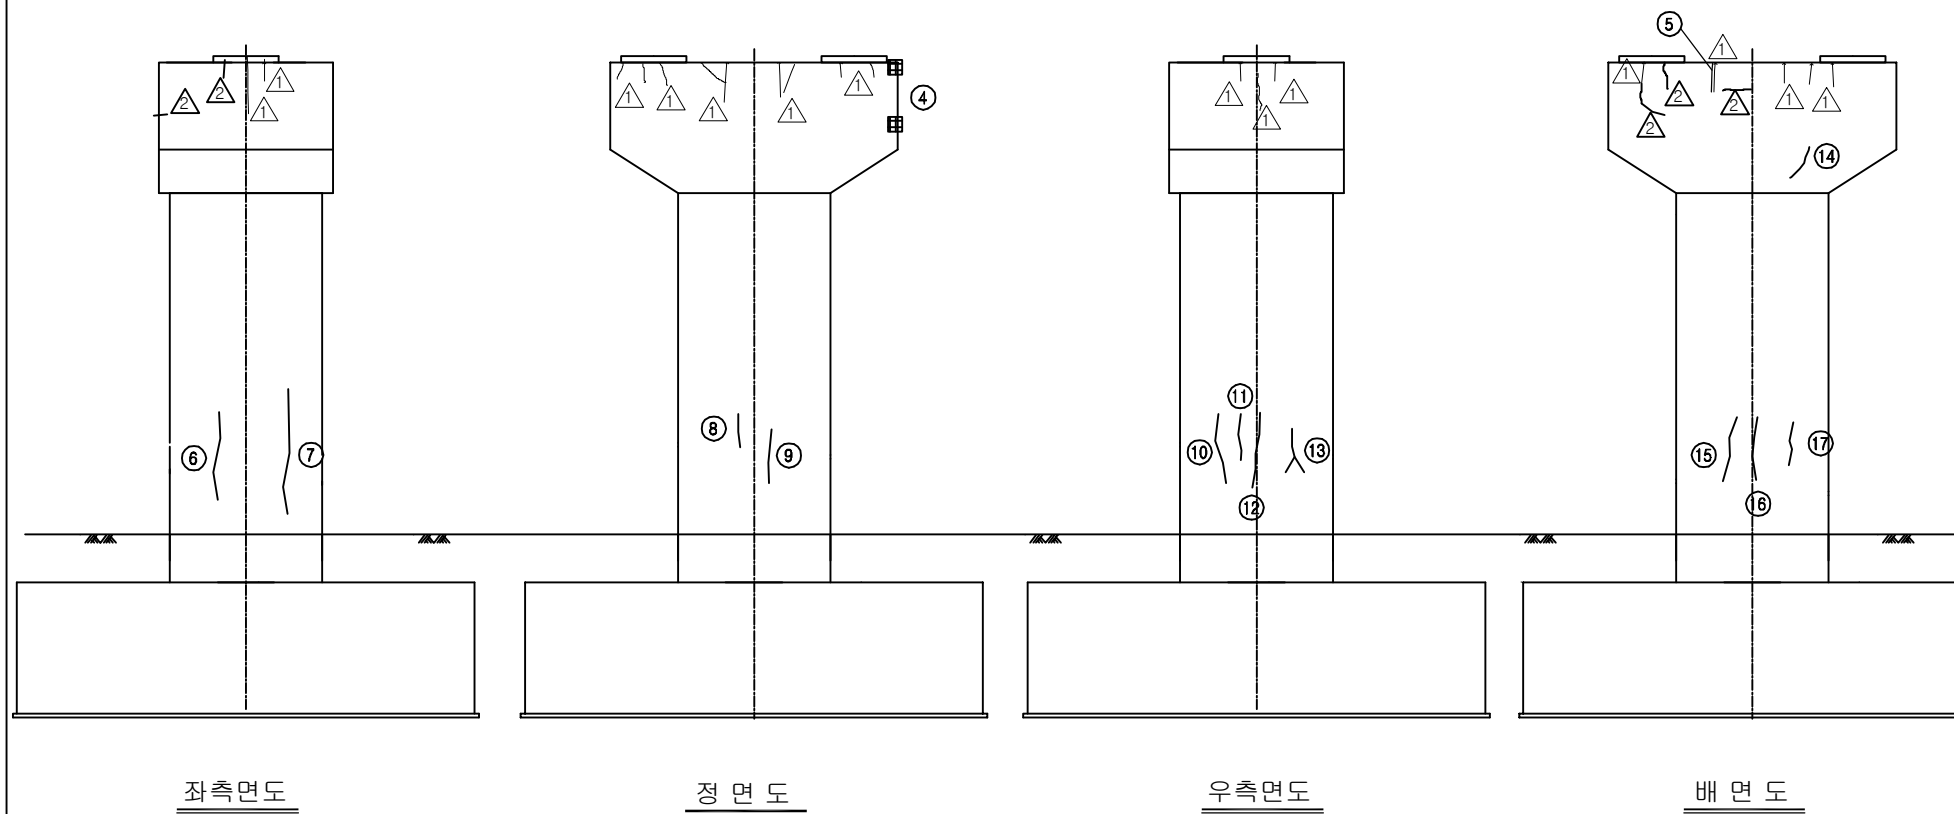



KEY PLAN

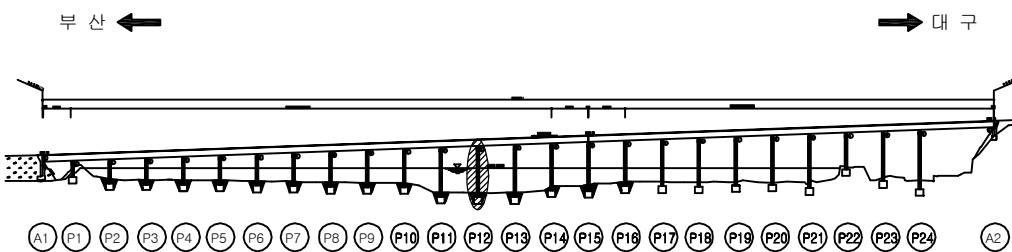


SECTION

용역명	2016년 상반기 시설물 정기점검 용역
과업기간	2016. 04. 18 ~ 2016. 06. 30
발주처	신대구부산고속도로주식회사
용역사	(주)위드이앤오
도면번호	077

ID : 밀양대교(부산) - 교각 P13

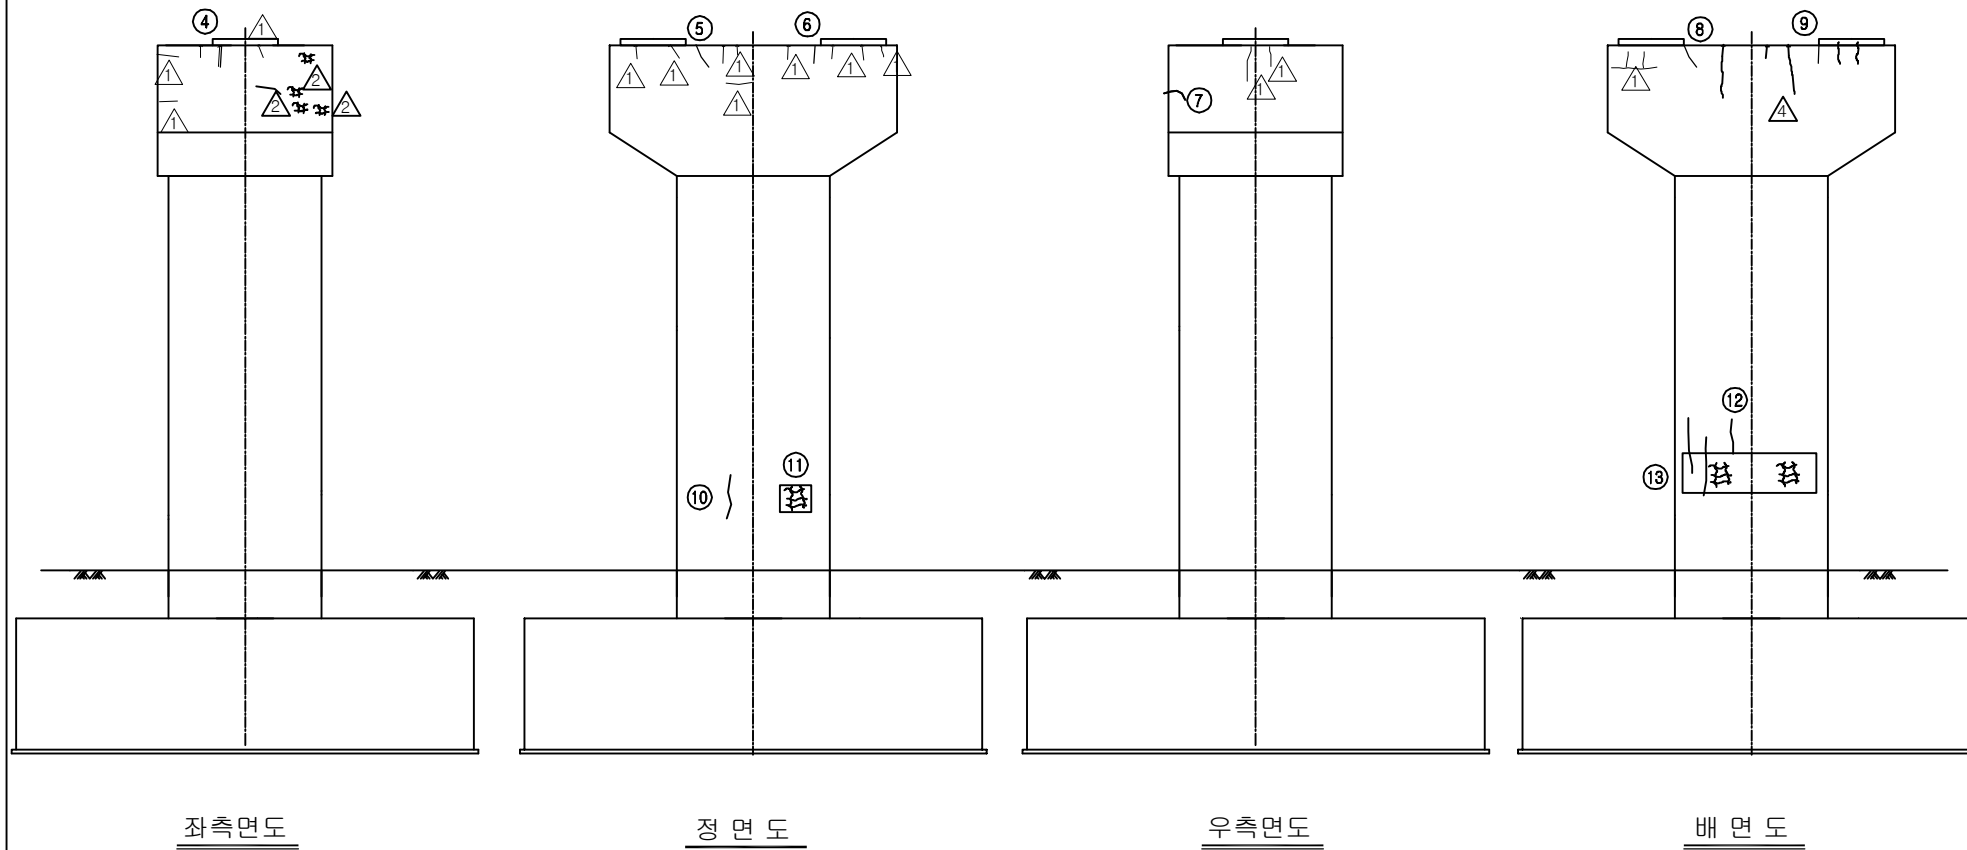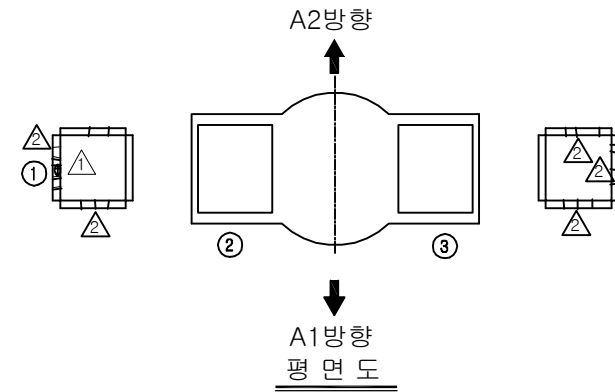

KEY PLAN

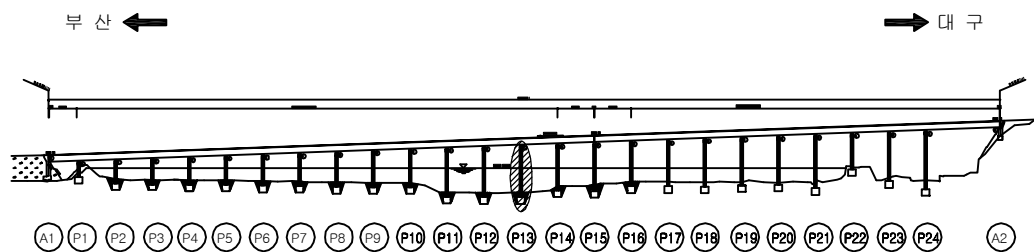

SECTION

보 수 이 력			
기 존 균 열		보 수(11. 하반기)	
신 규 균 열		보 수(12. 상반기)	
보수부위재균열		보 수(12. 하반기)	
보 수(기보수)		보 수(13. 상반기)	
보 수(08. 하반기)		보 수(13. 하반기)	
보 수(09. 상반기)		보 수(14. 상반기)	
보 수(09. 하반기)		보 수(14. 하반기)	
보 수(10. 상반기)		보 수(15. 상반기)	
보 수(10. 하반기)		보 수(15. 하반기)	
보 수(11. 상반기)		보 수(16. 상반기)	

손 상 현 황 표

번호	신(N) 구(P)	손상내용	손상현황						결함 상대	손상 물량	비고
			폭	길이	너비	물량	단위	개소			
1	구	받침 물탈 재균열	0.1	0.6	-	0.60	m	1	b	0.60	
2	구	받침 Plate 녹발생	-	-	-	1.00	EA	1	b	1.00	
3	구	받침 Plate 녹발생	-	-	-	1.00	EA	1	b	1.00	
4	구	보수부 재균열	0.2	0.5	-	0.50	m	1	b	0.50	
5	구	균열	0.1	0.5	-	0.50	m	1	b	0.50	
6	구	균열	0.1	0.5	-	0.50	m	1	b	0.50	
7	구	균열	0.1	0.6	-	0.60	m	1	b	0.60	
8	구	균열	0.1	1.0	-	1.00	m	1	b	1.00	
9	구	균열	0.1	1.0	-	1.00	m	1	b	1.00	
10	구	균열	0.2	1.2	-	1.20	m	1	b	1.20	
11	구	망상균열	-	1.0	1.2	1.20	m ²	1	b	1.20	
12	구	균열	0.1	1.8	-	1.80	m	1	b	1.80	
13	구	망상균열	-	3.0	1.2	3.60	m ²	1	b	3.60	
14											
15											
주) 손상의 길이 및 너비는 「 m 」이며, 균열의 폭은 「 mm 」임

용역명 2016년 상반기 시설물 정기점검 용역

과업기간 2016. 04. 18 ~ 2016. 06. 30

발주처  신대구부산고속도로주식회사

용역사 (주)위드이앤오

도면번호 078


ID :

보 수 이 력			
	기 존 균 열		보 수(11. 하반기)
	신 규 균 열		보 수(12. 상반기)
	보수부위재균열		보 수(12. 하반기)
	보 수(기보수)		보 수(13. 상반기)
	보 수(08. 하반기)		보 수(13. 하반기)
	보 수(09. 상반기)		보 수(14. 상반기)
	보 수(09. 하반기)		보 수(14. 하반기)
	보 수(10. 상반기)		보 수(15. 상반기)
	보 수(10. 하반기)		보 수(15. 하반기)
	보 수(11. 상반기)		보 수(16. 상반기)


손 상 현 황 표

번호	신(N) 구(P)	손상내용	손상현황					결함 상태	손상 물량	비고
			폭	길이	너비	물량	단위			
1	구	받침 고무재 들뜸(하단부)	-	-	-	1.00	EA	1	b	1.00
2	구	받침 고무재 들뜸(하단부)	-	-	-	1.00	EA	1	b	1.00
3	구	받침 Plate 녹발생	-	-	-	1.00	EA	1	b	1.00
4	구	받침 볼트 녹발생	-	-	-	1.00	EA	1	b	1.00
5	구	받침 Plate 녹발생	-	-	-	1.00	EA	1	b	1.00
6	구	받침 몰탈 균열	0.1	0.2	-	0.20	m	1	b	0.20
7	구	망상균열	-	1.0	0.6	0.60	m ²	1	b	0.60
8										0.80
9										0.60
10										0.60
11										1.00
12										2.40
13										0.70
14					-	0.80	m	1	b	0.80
15	구	균열	0.1	1.2	-	1.20	m	1	b	1.20
16	구	보수부 재균열	0.1	2.0	-	2.00	m	1	b	2.00
17	구	망상균열	-	1.6	2.4	3.84	m ²	1	b	3.84
18	구	균열	0.1	1.4	-	1.40	m	1	b	1.40
19	구	균열	0.1	0.8	-	0.80	m	1	b	0.80
20	구	균열	0.1	1.0	-	1.00	m	1	b	1.00
21	구	균열	0.1	0.4	-	0.40	m	1	b	0.40
22	구	균열	0.1	1.8	-	1.80	m	1	b	1.80
23	구	파손	-	0.2	0.1	0.02	m ²	1	b	0.02
24	구	균열	0.1	1.1	-	1.10	m	1	b	1.10
25	구	균열	0.1	1.2	-	1.20	m	1	b	1.20
26	구	균열	0.1	1.8	-	1.80	m	1	b	1.80
27	구	균열	0.2	2.6	-	2.60	m	1	b	2.60
28	구	균열	0.1	0.8	-	0.80	m	1	b	0.80
29	구	균열	0.1	0.6	-	0.60	m	1	b	0.60
30	구	균열	0.1	1.8	-	1.80	m	1	b	1.80
31	구	균열	0.1	1.0	-	1.00	m	1	b	1.00
32	구	균열	0.1	0.8	-	0.80	m	1	b	0.80
33	구	균열	0.1	6.2	-	6.20	m	1	b	6.20
34	구	균열	0.1	1.0	-	1.00	m	2	b	2.00
35	구	균열	0.1	0.9	-	0.90	m	1	b	0.90
36	구	균열	0.1	2.2	-	2.20	m	1	b	2.20
37	구	균열	0.1	1.2	-	1.20	m	1	b	1.20
38	구	균열	0.1	0.8	-	0.80	m	2	b	1.60
39	구	보수부 재균열	0.1	0.8	-	0.80	m	3	b	2.40
40	구	균열	0.1	2.4	-	2.40	m	1	b	2.40
41	구	균열	0.1	0.5	-	0.50	m	1	b	0.50
42	구	보수부 재균열	0.1	2.0	-	2.00	m	1	b	2.00


주) 손상의 길이 및 너비는 「 m 」이며, 균열의 폭은 「 mm 」임

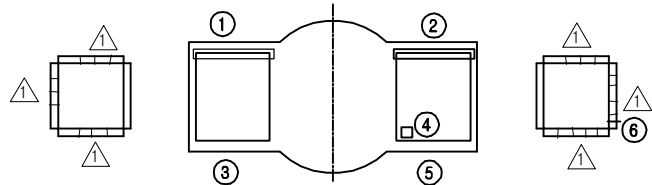

Insert plate

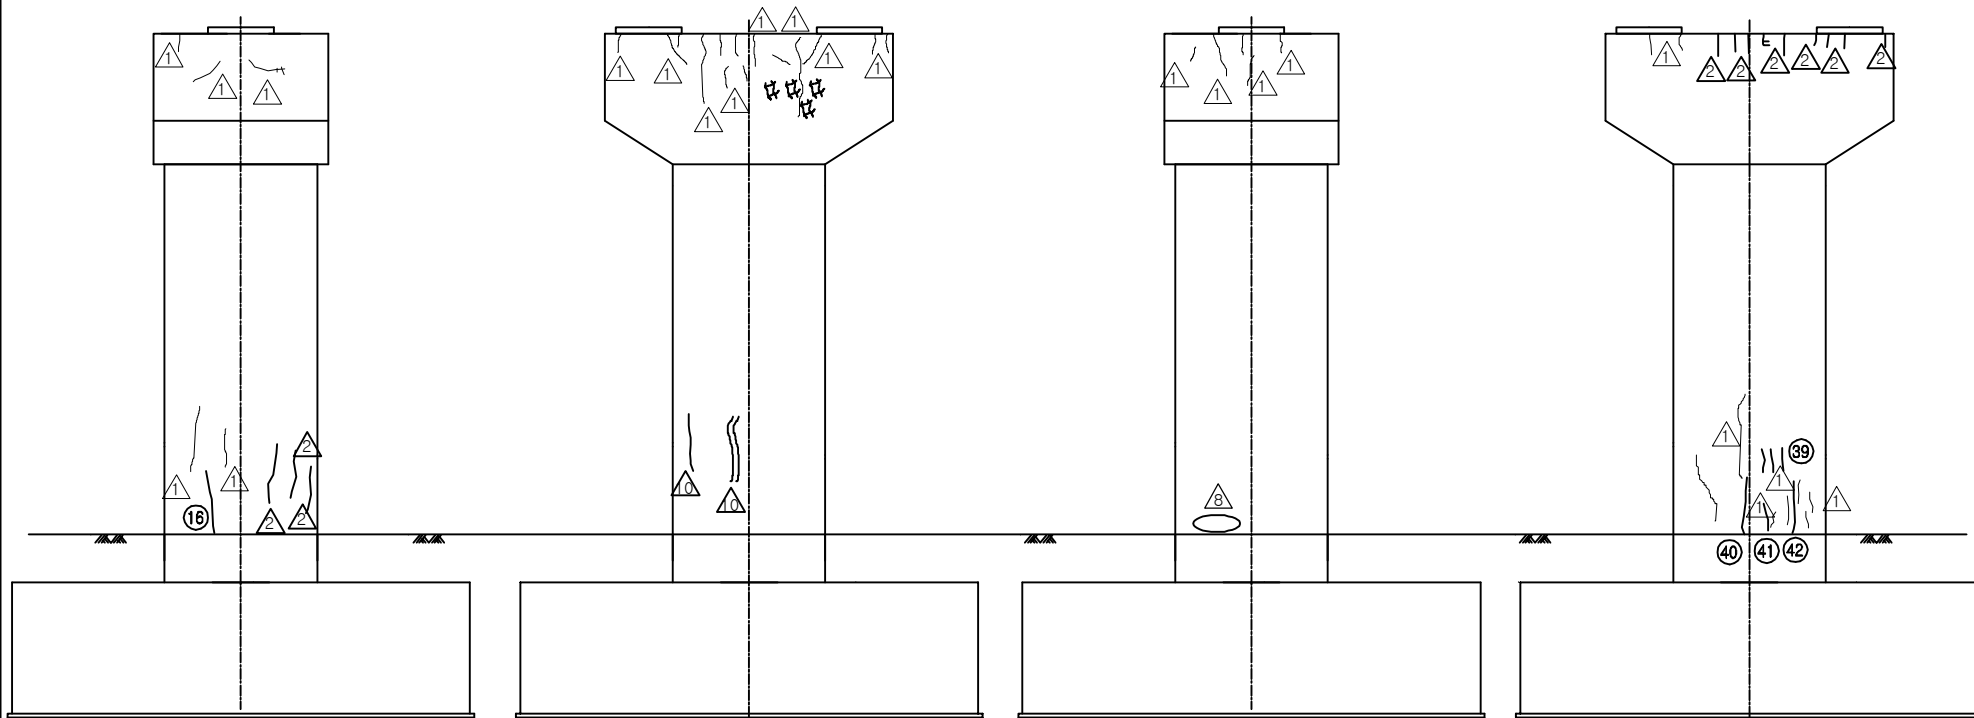

KEY PLAN

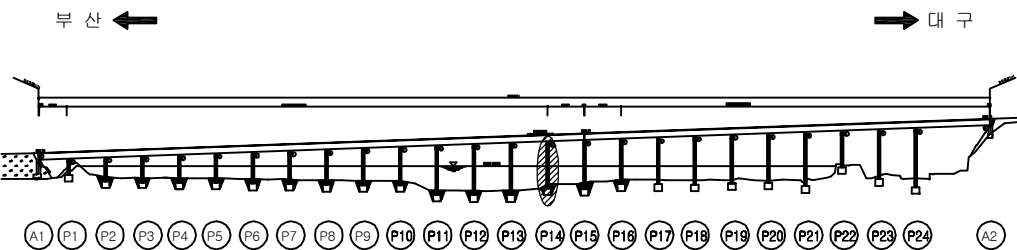

SECTION

용역명 2016년 상반기 시설물 정기점검 용역



과업기간 2016. 04. 18 ~ 2016. 06. 30

발주처 신대구부산고속도로주식회사





용역사 (주)위드이앤오

도면번호

ID : 밀양대교(부산) - 교각 P15

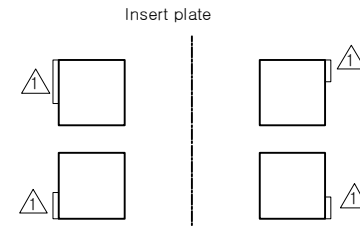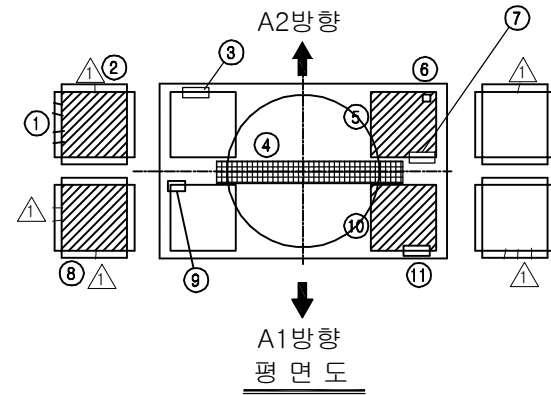

- 15 * 점검 사다리 지지판 변형/파손
- 16 * 점검로 난간 변형
- 17 * 점검로 이물질 퇴적(조류배설물)

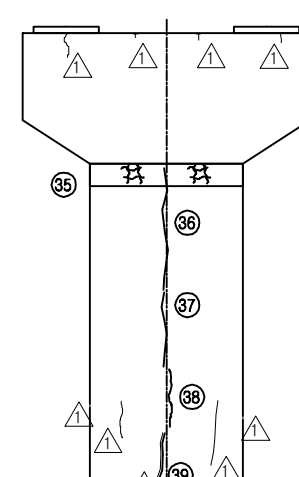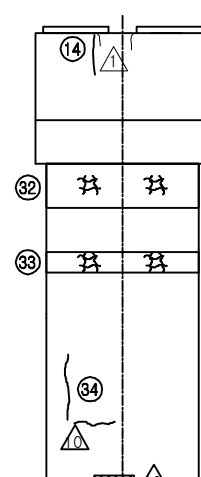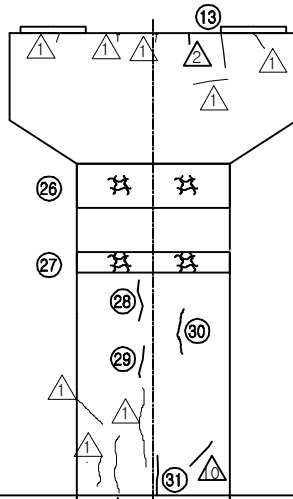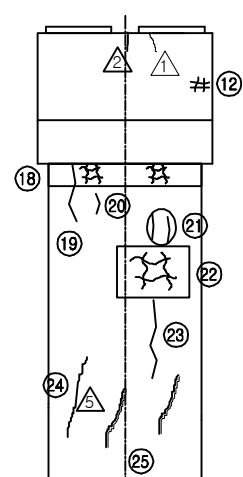


좌측면도

정면도

우측면도

배면도

KEY PLAN

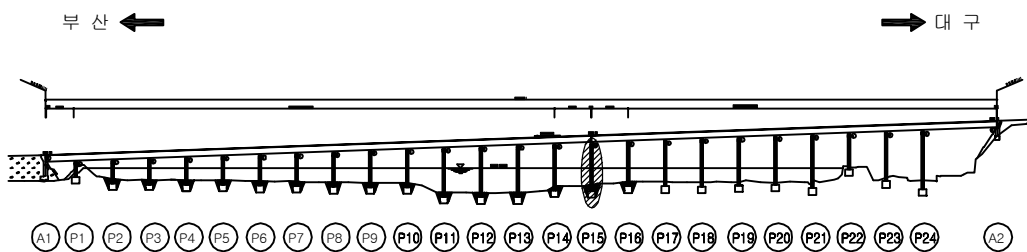

SECTION

보수 이력	
기존 균열	보수(11. 하반기)
신규 균열	보수(12. 상반기)
보수부위재균열	보수(12. 하반기)
보수(기보수)	보수(13. 상반기)
보수(08. 하반기)	보수(13. 하반기)
보수(09. 상반기)	보수(14. 상반기)
보수(09. 하반기)	보수(14. 하반기)
보수(10. 상반기)	보수(15. 상반기)
보수(10. 하반기)	보수(15. 하반기)
보수(11. 상반기)	보수(16. 상반기)

손상 현황 표

번호	신(N) 구(P)	손상내용	손상현황						결함 상태	손상 물량	비고
			폭	길이	너비	물량	단위	개소			
1	구	받침 물탈 균열	0.1	0.8	-	0.80	m	1	b	0.80	
2	구	받침 Plate 녹발생	-	-	-	1.00	EA	1	b	1.00	
3	구	받침 고무재 들뜸(하단부)	-	-	-	1.00	EA	1	b	1.00	
4	구	이물질 퇴적	-	1.0	8.0	8.00	m ²	1	b	8.00	
5	구	받침 Plate 녹발생	-	-	-	1.00	EA	1	b	1.00	
6	구	받침 볼트 체결 불량	-	-	-	1.00	EA	1	b	1.00	
7	구	받침 고무재 들뜸(하단부)	-	-	-	1.00	EA	1	b	1.00	
8	구	받침 Plate 녹발생	-	-	-	1.00	EA	1	b	1.00	
9	구	받침 고무재 들뜸(하단부)	-	-	-	1.00	EA	1	b	1.00	
10	구	받침 Plate 녹발생	-	-	-	1.00	EA	1	b	1.00	
11	구	받침 고무재 들뜸(상단부)	-	-	-	1.00	EA	1	b	1.00	
12	구	망상균열	-	0.4	0.4	0.16	m ²	1	b	0.16	
13	구	균열	0.1	1.0	-	1.00	m	1	b	1.00	
14	구	보수부 재균열	0.1	1.0	-	1.00	m	1	b	1.00	
15	구	점검사다리 지지판 변형/파손	-	-	-	1.00	EA	1	b	1.00	
16	구	점검로 난간 변형	-	4.1	-	4.10	m	1	b	4.10	
17	구	점검로 이물질 퇴적(조류배설물)	-	1.0	29.0	29.00	m ²	1	b	29.00	
18	구	망상균열	-	3.0	1.2	3.60	m ²	1	b	3.60	
19	구	균열	0.1	1.4	-	1.40	m	1	b	1.40	
20	구	균열	0.1	0.5	-	0.50	m	1	b	0.50	
21	구	균열	0.1	0.7	-	0.70	m	2	b	1.40	
22	구	망상균열	-	2.0	2.4	4.80	m ²	1	b	4.80	
23	구	균열	0.1	2.0	-	2.00	m	1	b	2.00	
24	구	보수부 재균열	0.1	1.5	-	1.50	m	1	b	1.50	
25	구	보수부 재균열	0.1	1.0	-	1.00	m	2	b	2.00	
26	구	망상균열	-	3.0	2.4	7.20	m ²	1	b	7.20	
27	구	망상균열	-	3.0	1.0	3.00	m ²	1	b	3.00	
28	구	균열	0.2	1.0	-	1.00	m	1	b	1.00	
29	구	균열	0.2	2.6	-	2.60	m	1	b	2.60	
30	구	균열	0.1	1.0	-	1.00	m	1	b	1.00	
31	구	균열	0.1	2.0	-	2.00	m	1	b	2.00	
32	구	망상균열	-	3.0	2.4	7.20	m ²	1	b	7.20	
33	구	망상균열	-	3.0	1.0	3.00	m ²	1	b	3.00	
34	구	균열	0.2	1.5	-	1.50	m	1	b	1.50	
35	구	망상균열	-	3.0	1.2	3.60	m ²	1	b	3.60	
36	구	균열	0.2	3.0	-	3.00	m	1	b	3.00	
37	구	균열	0.2	2.4	-	2.40	m	1	b	2.40	
38	구	균열	0.1	1.5	-	1.50	m	1	b	1.50	
39	구	보수부 재균열	0.1	2.0	-	2.00	m	1	b	2.00	
40											
41											
42											

주) 손상의 길이 및 너비는 「m」이며, 균열의 폭은 「mm」임

용역명: 2016년 상반기 시설물 정기점검 용역



과업기간: 2016. 04. 18 ~ 2016. 06. 30

발주처: 신대구부산고속도로주식회사


용역사: (주)위드이앤오

도면번호: 080

ID : 밀양대교(부산) - 교각 P16

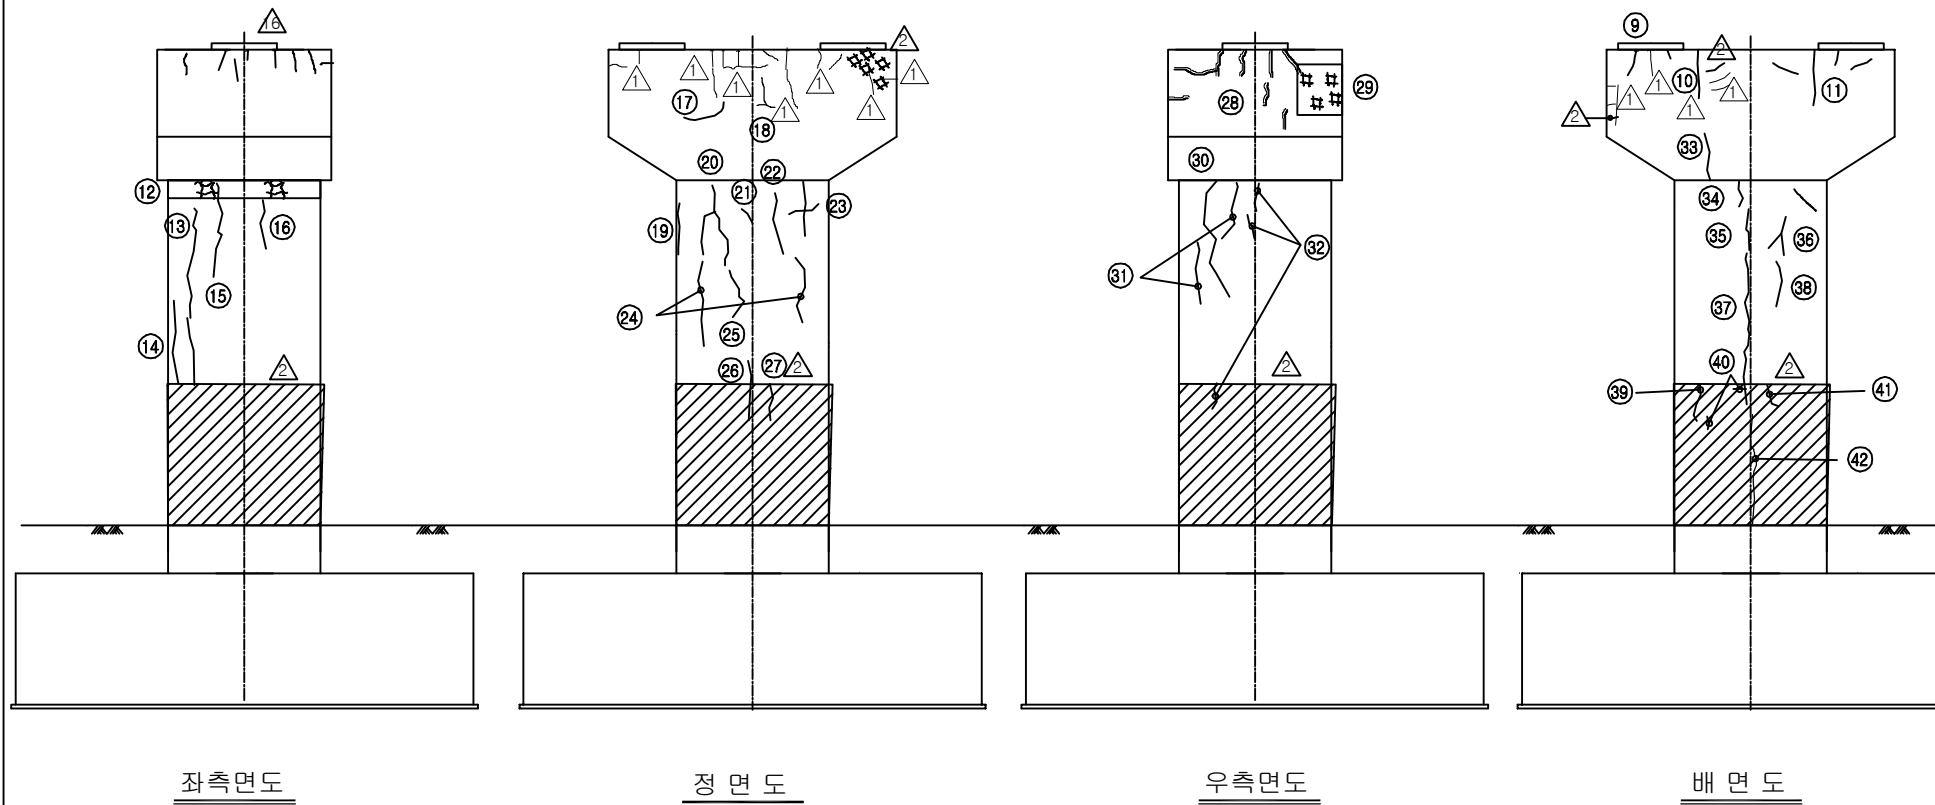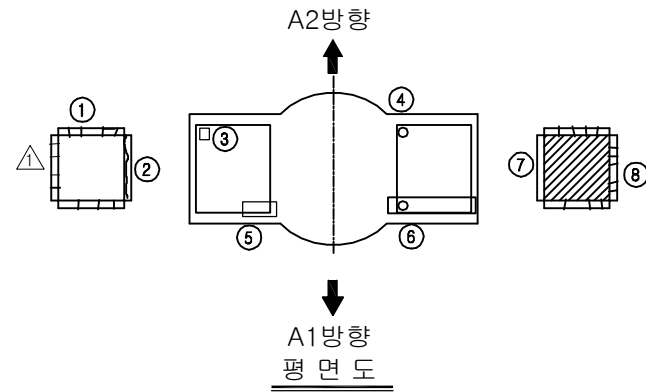

KEY PLAN

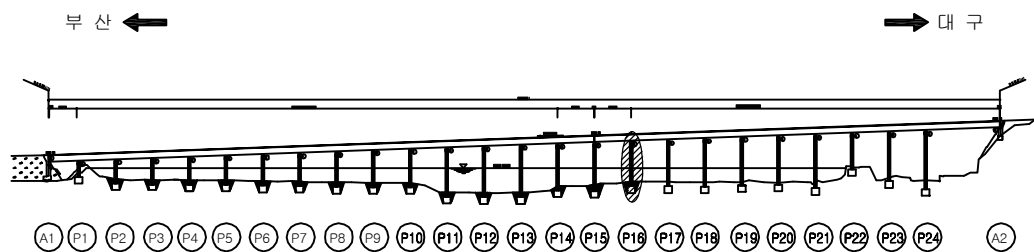

SECTION

보수 이력

기존 균열	보수(11. 하반기)
신규 균열	보수(12. 상반기)
보수부위재균열	보수(12. 하반기)
보수(기보수)	보수(13. 상반기)
보수(08. 하반기)	보수(13. 하반기)
보수(09. 상반기)	보수(14. 상반기)
보수(09. 하반기)	보수(14. 하반기)
보수(10. 상반기)	보수(15. 상반기)
보수(10. 하반기)	보수(15. 하반기)
보수(11. 상반기)	보수(16. 상반기)

손상 현황 표

번호	신(N) 구(P)	손상내용	손상현황						결함 상태	손상 물량	비고
			폭	길이	너비	물량	단위	개소			
1	구	받침 물탈 균열	0.1	3.0	-	3.00	m	1	b	3.00	
2	구	받침 물탈 균열	0.2	1.5	-	1.50	m	1	b	1.50	
3	구	받침 볼트 녹발생	-	-	-	1.00	EA	1	b	1.00	
4	구	받침 볼트 체결불량	-	-	-	1.00	EA	1	b	1.00	
5	구	받침 고무재 들뜸(하단부)	-	-	-	1.00	EA	1	b	1.00	
6	구	받침 고무재 들뜸(하단부)	-	-	-	1.00	EA	1	b	1.00	
7	구	받침 Plate 녹발생	-	-	-	1.00	EA	1	b	1.00	
8	구	받침 물탈 균열	0.1	3.6	-	3.60	m	1	b	3.60	
9	구	균열	0.1	0.7	-	0.70	m	1	b	0.70	
10	구	균열	0.1	1.0	-	1.00	m	1	b	1.00	
11	구	균열	0.1	2.0	-	2.00	m	1	b	2.00	
12	구	망상균열	-	3.0	0.6	1.80	m ²	1	b	1.80	
13	구	균열	0.1	6.0	-	6.00	m	1	b	6.00	
14	구	균열	0.1	2.0	-	2.00	m	1	b	2.00	
15	구	균열	0.1	3.0	-	3.00	m	1	b	3.00	
16	구	균열	0.1	1.2	-	1.20	m	1	b	1.20	
17	구	균열	0.2	1.0	-	1.00	m	1	b	1.00	
18	구	균열	0.1	0.3	-	0.30	m	2	b	0.60	
19	구	균열	0.1	1.2	-	1.20	m	1	b	1.20	
20	구	균열	0.1	5.0	-	5.00	m	1	b	5.00	
21	구	균열	0.1	0.4	-	0.40	m	1	b	0.40	
22	구	균열	0.1	1.5	-	1.50	m	1	b	1.50	
23	구	균열	0.1	2.0	-	2.00	m	1	b	2.00	
24	구	균열	0.1	2.8	-	2.80	m	2	b	5.60	
25	구	균열	0.1	1.3	-	1.30	m	1	b	1.30	
26	구	균열	0.2	1.2	-	1.20	m	1	b	1.20	
27	구	보수부 재균열	0.1	1.0	-	1.00	m	1	b	1.00	
28	구	재균열	0.2	1.0	-	1.00	m	1	b	1.00	
29	구	망상균열	-	0.8	0.3	0.24	m ²	1	b	0.24	
30	구	균열	0.1	4.5	-	4.50	m	1	b	4.50	
31	구	균열	0.1	1.5	-	1.50	m	2	b	3.00	
32	구	균열	0.1	0.6	-	0.60	m	3	b	1.80	
33	구	균열	0.1	1.0	-	1.00	m	1	b	1.00	
34	구	균열	0.1	0.6	-	0.60	m	1	b	0.60	
35	구	균열	0.2	1.2	-	1.20	m	1	b	1.20	
36	구	균열	0.2	1.6	-	1.60	m	1	b	1.60	
37	구	균열	0.2	3.8	-	3.80	m	1	b	3.80	
38	구	균열	0.1	1.2	-	1.20	m	1	b	1.20	
39	구	보수부 재균열	0.1	0.7	-	0.70	m	1	b	0.70	
40	구	보수부 재균열	0.1	0.3	-	0.30	m	2	b	0.60	
41	구	보수부 재균열	0.1	0.6	-	0.60	m	1	b	0.60	
42	구	보수부 재균열	0.1	5.0	-	5.00	m	1	b	5.00	

주) 손상의 길이 및 너비는 「m」이며, 균열의 폭은 「mm」임

용역명: 2016년 상반기 시설물 정기점검 용역



과업기간: 2016. 04. 18 ~ 2016. 06. 30

발주처:  신대구부산고속도로주식회사


용역사: (주)위드이앤오

도면번호: 081

ID : 밀양대교(부산) - 교각 P17

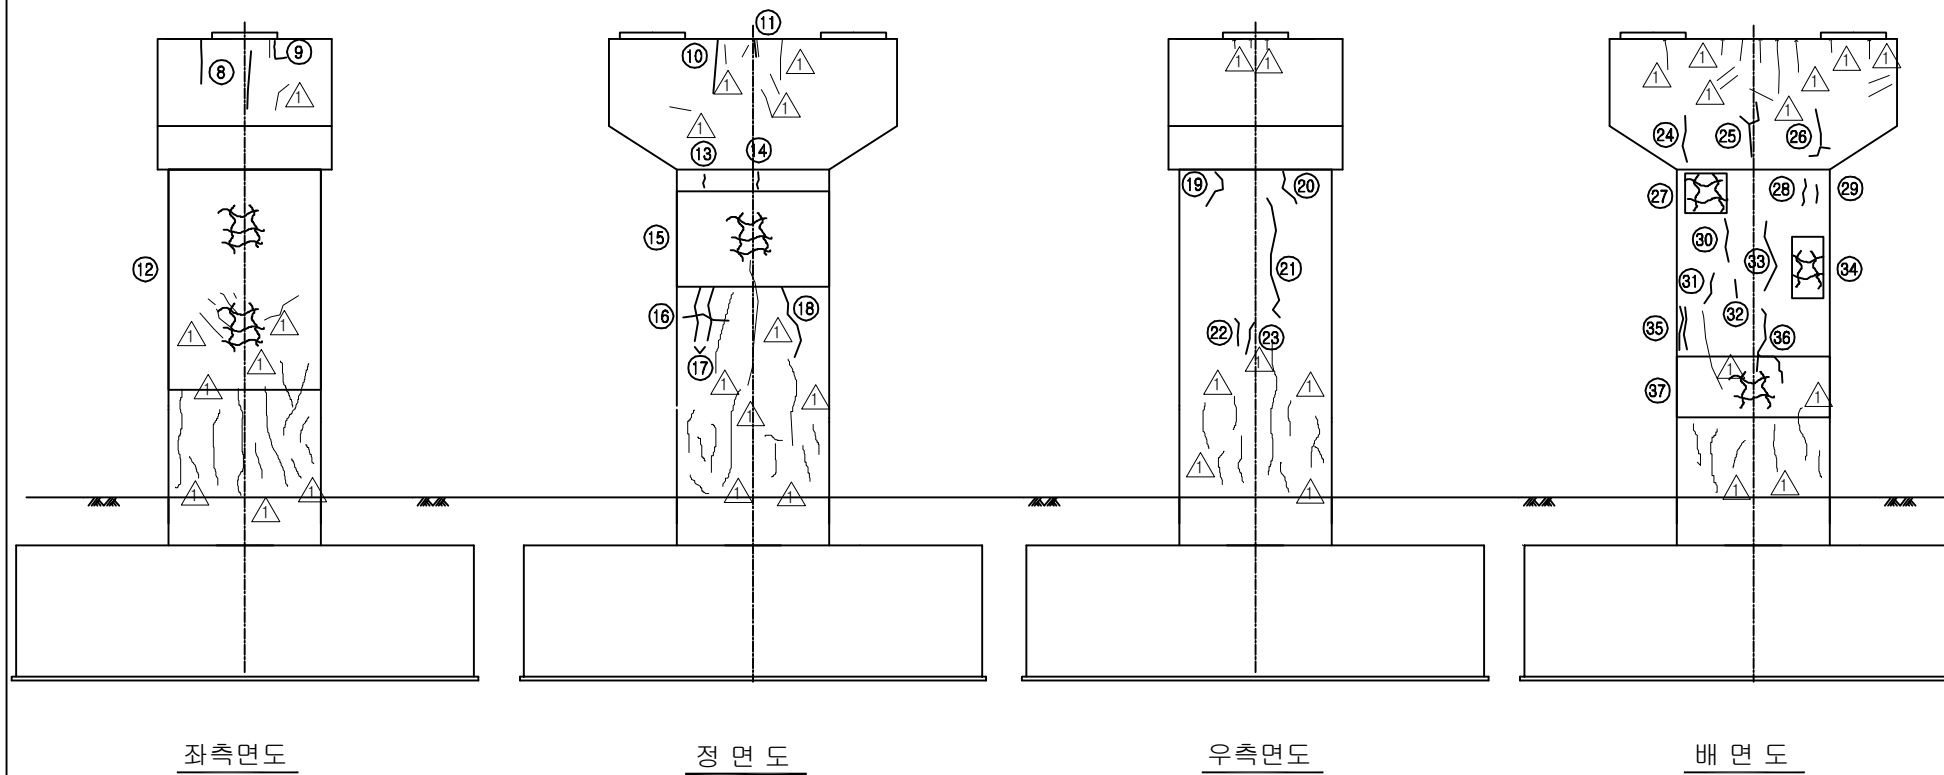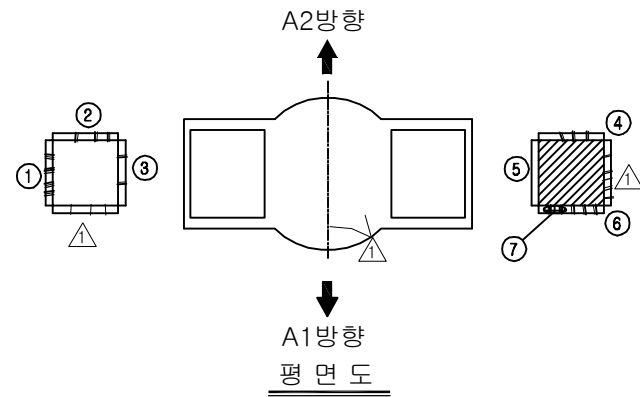

KEY PLAN

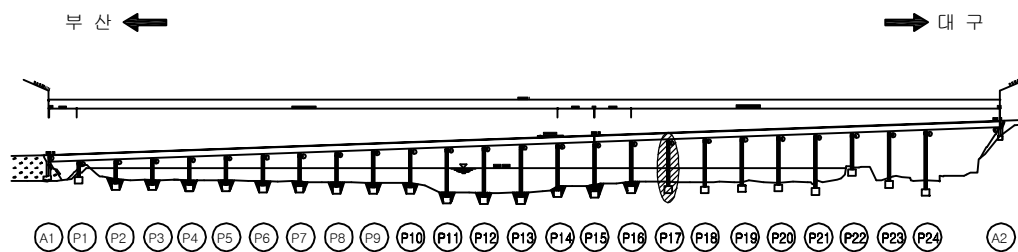

SECTION

보수 이력

기존 균열		보수(11. 하반기)
신규 균열		보수(12. 상반기)
보수부위재균열		보수(12. 하반기)
보수(기보수)		보수(13. 상반기)
보수(08. 하반기)		보수(13. 하반기)
보수(09. 상반기)		보수(14. 상반기)
보수(09. 하반기)		보수(14. 하반기)
보수(10. 상반기)		보수(15. 상반기)
보수(10. 하반기)		보수(15. 하반기)
보수(11. 상반기)		보수(16. 상반기)

손상 현황 표

번호	신(N) 구(P)	손상내용	손상현황						결함 상태	손상 물량	비고
			폭	길이	너비	물량	단위	개소			
1	구	받침 물탈 재균열	0.2	0.8	-	0.80	m	1	b	0.80	
2	구	받침 물탈 균열	0.2	1.4	-	1.40	m	1	b	1.40	
3	구	받침 물탈 균열	0.1	0.4	-	0.40	m	1	b	0.40	
4	구	받침 물탈 재균열	0.2	1.0	-	1.00	m	1	b	1.00	
5	구	받침 Plate 녹발생	-	-	-	1.00	EA	1	b	1.00	
6	구	받침 물탈 균열	0.1	1.6	-	1.60	m	1	b	1.60	
7	구	받침 물탈 박락	-	0.1	0.6	0.06	m²	1	b	0.06	
8	구	보수부 재균열	0.1	1.1	-	1.10	m	1	b	1.10	
9	구	보수부 재균열	0.1	0.3	-	0.30	m	1	b	0.30	
10	구	보수부 재균열	0.1	1.2	-	1.20	m	1	b	1.20	
11	구	보수부 재균열	0.2	5.0	-	5.00	m	1	b	5.00	
12	구	망상균열	-	3.0	6.0	18.00	m²	1	b	18.00	
13	구	균열	0.1	0.3	-	0.30	m	1	b	0.30	
14	구	균열	0.1	0.4	-	0.40	m	1	b	0.40	
15	구	망상균열	-	3.0	2.4	7.20	m²	1	b	7.20	
16	구	균열	0.1	1.0	-	1.00	m	1	b	1.00	
17	구	균열	0.1	1.2	-	1.20	m	2	b	2.40	
18	구	균열	0.1	1.8	-	1.80	m	1	b	1.80	
19	구	균열	0.1	1.2	-	1.20	m	1	b	1.20	
20	구	균열	0.1	1.0	-	1.00	m	1	b	1.00	
21	구	균열	0.1	3.0	-	3.00	m	1	b	3.00	
22	구	균열	0.1	0.7	-	0.70	m	1	b	0.70	
23	구	균열	0.1	0.8	-	0.80	m	1	b	0.80	
24	구	균열	0.1	1.0	-	1.00	m	1	b	1.00	
25	구	균열	0.1	1.5	-	1.50	m	1	b	1.50	
26	구	균열	0.1	1.2	-	1.20	m	1	b	1.20	
27	구	망상균열	-	1.2	1.2	1.44	m²	1	b	1.44	
28	구	균열	0.1	0.6	-	0.60	m	1	b	0.60	
29	구	균열	0.1	0.4	-	0.40	m	1	b	0.40	
30	구	균열	0.1	1.0	-	1.00	m	1	b	1.00	
31	구	균열	0.1	0.7	-	0.70	m	1	b	0.70	
32	구	균열	0.1	0.4	-	0.40	m	1	b	0.40	
33	구	균열	0.1	1.8	-	1.80	m	1	b	1.80	
34	구	망상균열	-	0.8	1.6	1.28	m²	1	b	1.28	
35	구	균열	0.1	1.0	-	1.00	m	2	b	2.00	
36	구	균열	0.1	1.6	-	1.60	m	1	b	1.60	
37	구	망상균열	-	3.0	2.4	7.20	m²	1	b	7.20	
38											
39											
40											
41											
42											

주) 손상의 길이 및 너비는 「 m 」 이며, 균열의 폭은 「 mm 」 임

용역명 2016년 상반기 시설물 정기점검 용역


과업기간 2016. 04. 18 ~ 2016. 06. 30

발주처  신대구부산고속도로주식회사


용역사 (주)위드이앤오

도면번호 082


ID : 밀양대교(부산) - 교각 P18

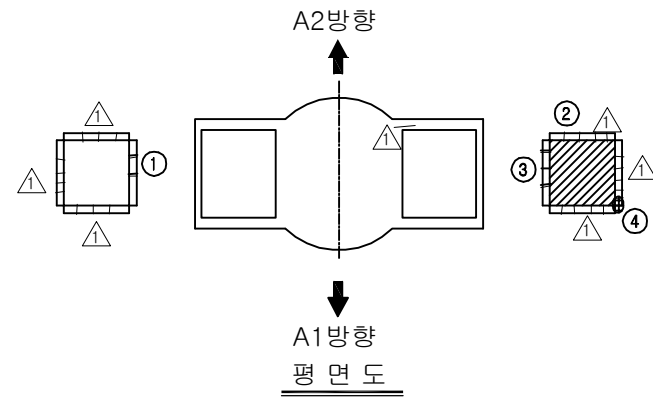

⑦ *점검로 이물질 퇴적(조류동지)

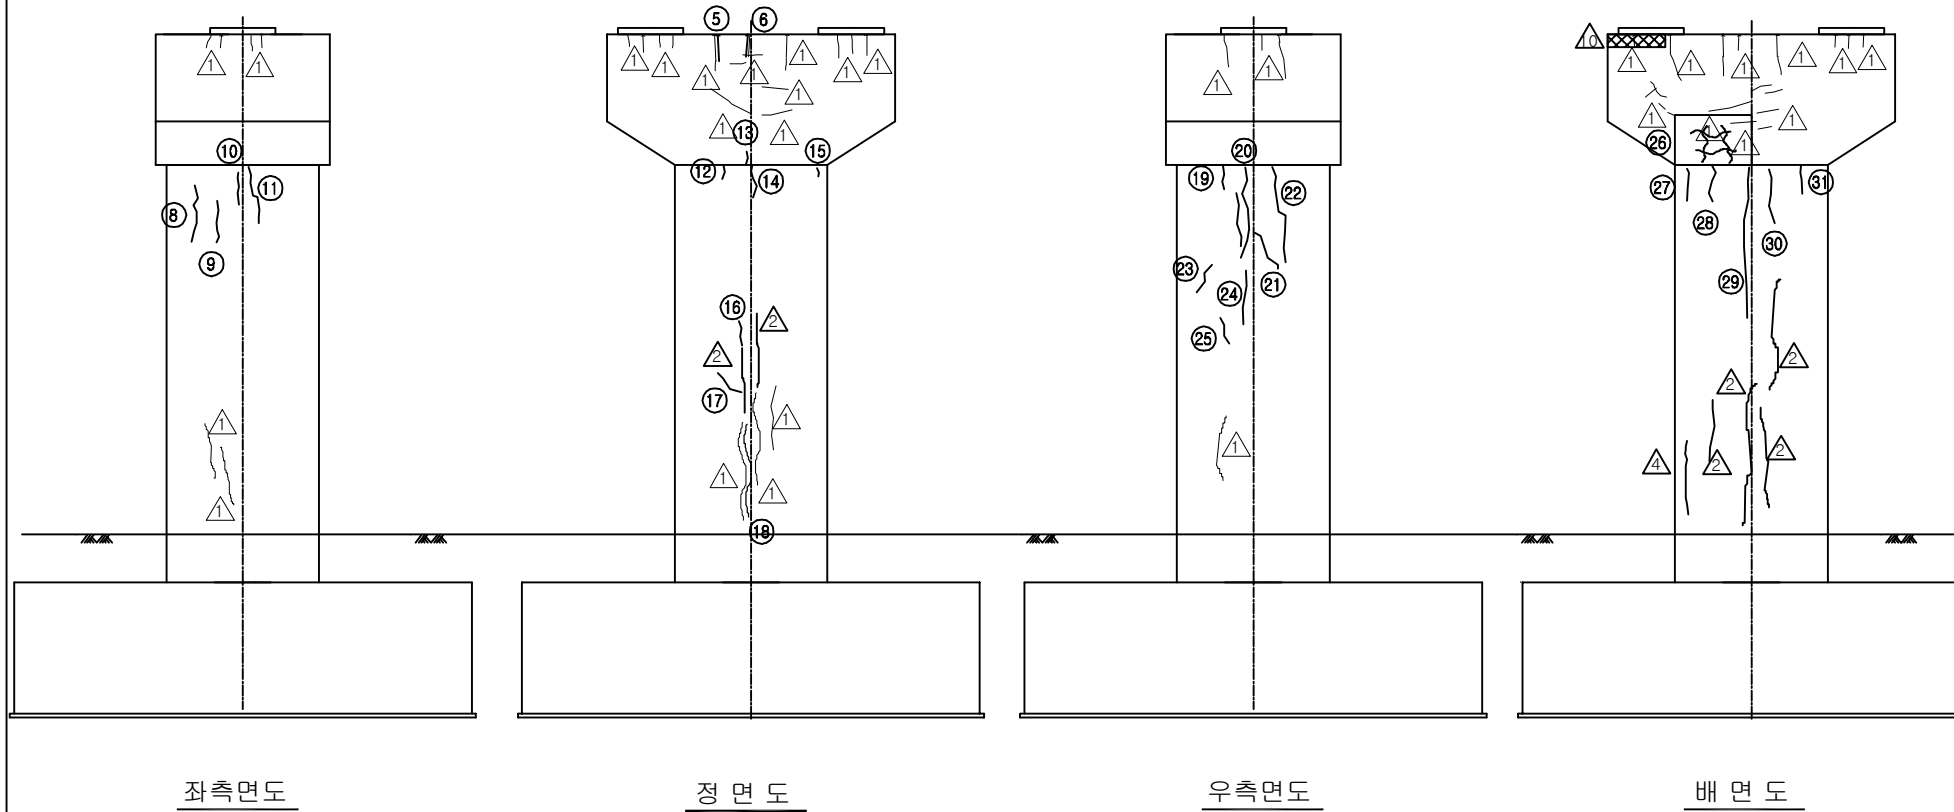

KEY PLAN

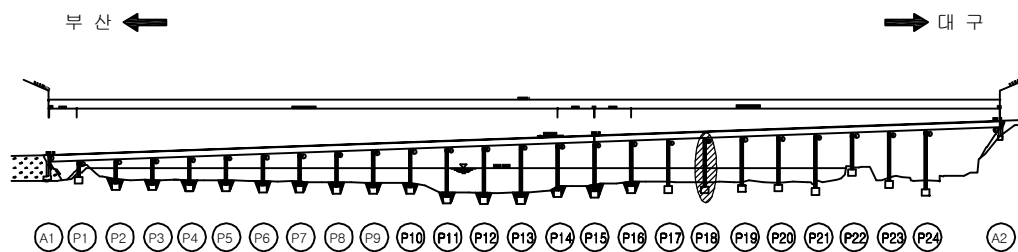

SECTION

보수 이력

기존 균열	보수(11. 하반기)
신규 균열	보수(12. 상반기)
보수부위재균열	보수(12. 하반기)
보수(기보수)	보수(13. 상반기)
보수(08. 하반기)	보수(13. 하반기)
보수(09. 상반기)	보수(14. 상반기)
보수(09. 하반기)	보수(14. 하반기)
보수(10. 상반기)	보수(15. 상반기)
보수(10. 하반기)	보수(15. 하반기)
보수(11. 상반기)	보수(16. 상반기)

손상 현황 표

번호	신(N) 구(P)	손상내용	손상현황						결함 상태	손상 물량	비고
			폭	길이	너비	물량	단위	개소			
1	구	받침 물탈 재균열	0.2	0.4	-	0.40	m	1	b	0.40	
2	구	받침 Plate 녹발생	-	-	-	1.00	EA	1	b	1.00	
3	구	받침 물탈 균열	0.2	0.6	-	0.60	m	1	b	0.60	
4	구	받침 물탈 파손	-	0.1	0.1	0.01	m²	1	b	0.01	
5	구	보수부 재균열	0.2	0.7	-	0.70	m	1	b	0.70	
6	구	보수부 재균열	0.2	1.2	-	1.20	m	1	b	1.20	
7	구	점검로 이물질 퇴적(조류배설물)	-	1.0	27.0	27.00	m³	1	b	27.00	
8	구	균열	0.1	1.2	-	1.20	m	1	b	1.20	
9	구	균열	0.1	1.0	-	1.00	m	1	b	1.00	
10	구	균열	0.1	0.7	-	0.70	m	1	b	0.70	
11	구	균열	0.1	1.4	-	1.40	m	1	b	1.40	
12	구	균열	0.1	0.3	-	0.30	m	1	b	0.30	
13	구	균열	0.1	0.3	-	0.30	m	1	b	0.30	
14	구	균열	0.1	0.8	-	0.80	m	1	b	0.80	
15	구	균열	0.1	0.2	-	0.20	m	1	b	0.20	
16	구	균열	0.1	0.6	-	0.60	m	1	b	0.60	
17	구	균열	0.1	0.6	-	0.60	m	1	b	0.60	
18	구	보수부 재균열	0.2	4.0	-	4.00	m	1	b	4.00	
19	구	균열	0.1	0.6	-	0.60	m	1	b	0.60	
20	구	균열	0.1	3.0	-	3.00	m	1	b	3.00	
21	구	균열	0.1	1.2	-	1.20	m	1	b	1.20	
22	구	균열	0.1	2.4	-	2.40	m	1	b	2.40	
23	구	균열	0.1	0.8	-	0.80	m	1	b	0.80	
24	구	균열	0.1	1.2	-	1.20	m	1	b	1.20	
25	구	균열	0.1	0.6	-	0.60	m	1	b	0.60	
26	구	망상균열	-	2.5	1.5	3.75	m²	1	b	3.75	
27	구	균열	0.1	0.8	-	0.80	m	1	b	0.80	
28	구	균열	0.1	0.9	-	0.90	m	1	b	0.90	
29	구	균열	0.1	3.6	-	3.60	m	1	b	3.60	
30	구	균열	0.1	1.3	-	1.30	m	1	b	1.30	
31	구	균열	0.1	0.6	-	0.60	m	1	b	0.60	
32											
33											
주) 손상의 길이 및 너비는 「 m 」이며, 균열의 폭은 「 mm 」임

용역명 2016년 상반기 시설물 정기점검 용역

과업기간 2016. 04. 18 ~ 2016. 06. 30

발주처  신대구부산고속도로주식회사

용역사 (주)위드이앤오



도면번호 083

보 수 이 력			
	기 존 보 령		보 수(11. 하반기)
	신 규 보 령		보 수(12. 상반기)
	보 수(12. 하반기)		보 수(13. 상반기)
	보 수(13. 하반기)		보 수(14. 상반기)
	보 수(14. 하반기)		보 수(15. 상반기)
	보 수(15. 하반기)		보 수(16. 상반기)


손 상 현 황 표

번호	신(N) 구(P)	손상내용	손상현황						결함 상태	손상 물량	비고
			폭	길이	너비	물량	단위	개소			
1	구	받침 물탈 균열	0.3	0.1	-	0.10	m	1	c	0.10	
2	구	받침 물탈 균열	0.1	0.1	-	0.10	m	1	b	0.10	
3	구	받침 Plate 녹발생	-	-	-	1.00	EA	1	b	1.00	
4	구	받침 Plate 녹발생	-	-	-	1.00	EA	1	b	1.00	
5	구	받침 물탈 균열	0.2	0.8	-	0.80	m	1	b	0.80	
6	구	받침 물탈 들뜸	-	0.1	0.1	0.01	m²	2	b	0.02	
7	구	받침 물탈 균열	0.1	0.3	-	0.30	m	1	b	0.30	
8	구	받침 물탈 박락	-	0.1	0.1	0.01	m²	1	b	0.01	
9	구	균열	0.1	2.0	-	2.00	m	1	b	2.00	
10	구	균열	0.1	2.0	-	2.00	m	1	b	2.00	
11	구	균열	0.1	0.8	-	0.80	m	1	b	0.80	
12	구	균열	0.1	2.4	-	2.40	m	1	b	2.40	
13	구	균열	0.1	1.8	-	1.80	m	1	b	1.80	
14	구	균열	0.1	0.8	-	0.80	m	1	b	0.80	
15	구	균열	0.1	0.6	-	0.60	m	1	b	0.60	
16	구	균열	0.1	3.2	-	3.20	m	1	b	3.20	
17	구	균열	0.2	0.4	-	0.40	m	1	b	0.40	
18	구	균열	0.1	2.0	-	2.00	m	1	b	2.00	
19	구	균열	0.1	1.5	-	1.50	m	1	b	1.50	
20	구	균열	0.1	0.3	-	0.30	m	1	b	0.30	
21	구	균열	0.2	1.0	-	1.00	m	1	b	1.00	
22	구	균열	0.1	1.4	-	1.40	m	1	b	1.40	
23	구	균열	0.1	0.5	-	0.50	m	1	b	0.50	
24	구	균열	0.1	1.7	-	1.70	m	1	b	1.70	
25	구	균열	0.1	1.8	-	1.80	m	1	b	1.80	
26	구	균열	0.1	0.6	-	0.60	m	1	b	0.60	
27	구	균열	0.1	1.6	-	1.60	m	1	b	1.60	
28	구	균열	0.1	2.0	-	2.00	m	1	b	2.00	
29	구	균열	0.1	0.3	-	0.30	m	1	b	0.30	
30	구	균열	0.1	0.7	-	0.70	m	1	b	0.70	
31	구	망상균열	-	1.0	1.0	1.00	m²	1	b	1.00	
32	구	균열	0.2	2.0	-	2.00	m	1	b	2.00	
33	구	균열	0.2	3.0	-	3.00	m	1	b	3.00	
34	구	균열	0.1	0.8	-	0.80	m	1	b	0.80	
35	구	균열	0.1	0.4	-	0.40	m	1	b	0.40	
36	구	균열	0.1	0.8	-	0.80	m	1	b	0.80	
37	구	균열	0.1	1.0	-	1.00	m	1	b	1.00	
38	구	균열	0.1	0.5	-	0.50	m	1	b	0.50	
39	구	균열	0.1	3.5	-	3.50	m	1	b	3.50	
40	구	균열	0.1	0.3	-	0.30	m	1	b	0.30	
41	구	균열	0.1	2.5	-	2.50	m	1	b	2.50	
42	구	균열	0.1	2.5	-	2.50	m	1	b	2.50	

주) 손상의 길이 및 너비는 「 m 」이며, 균열의 폭은 「 mm 」임

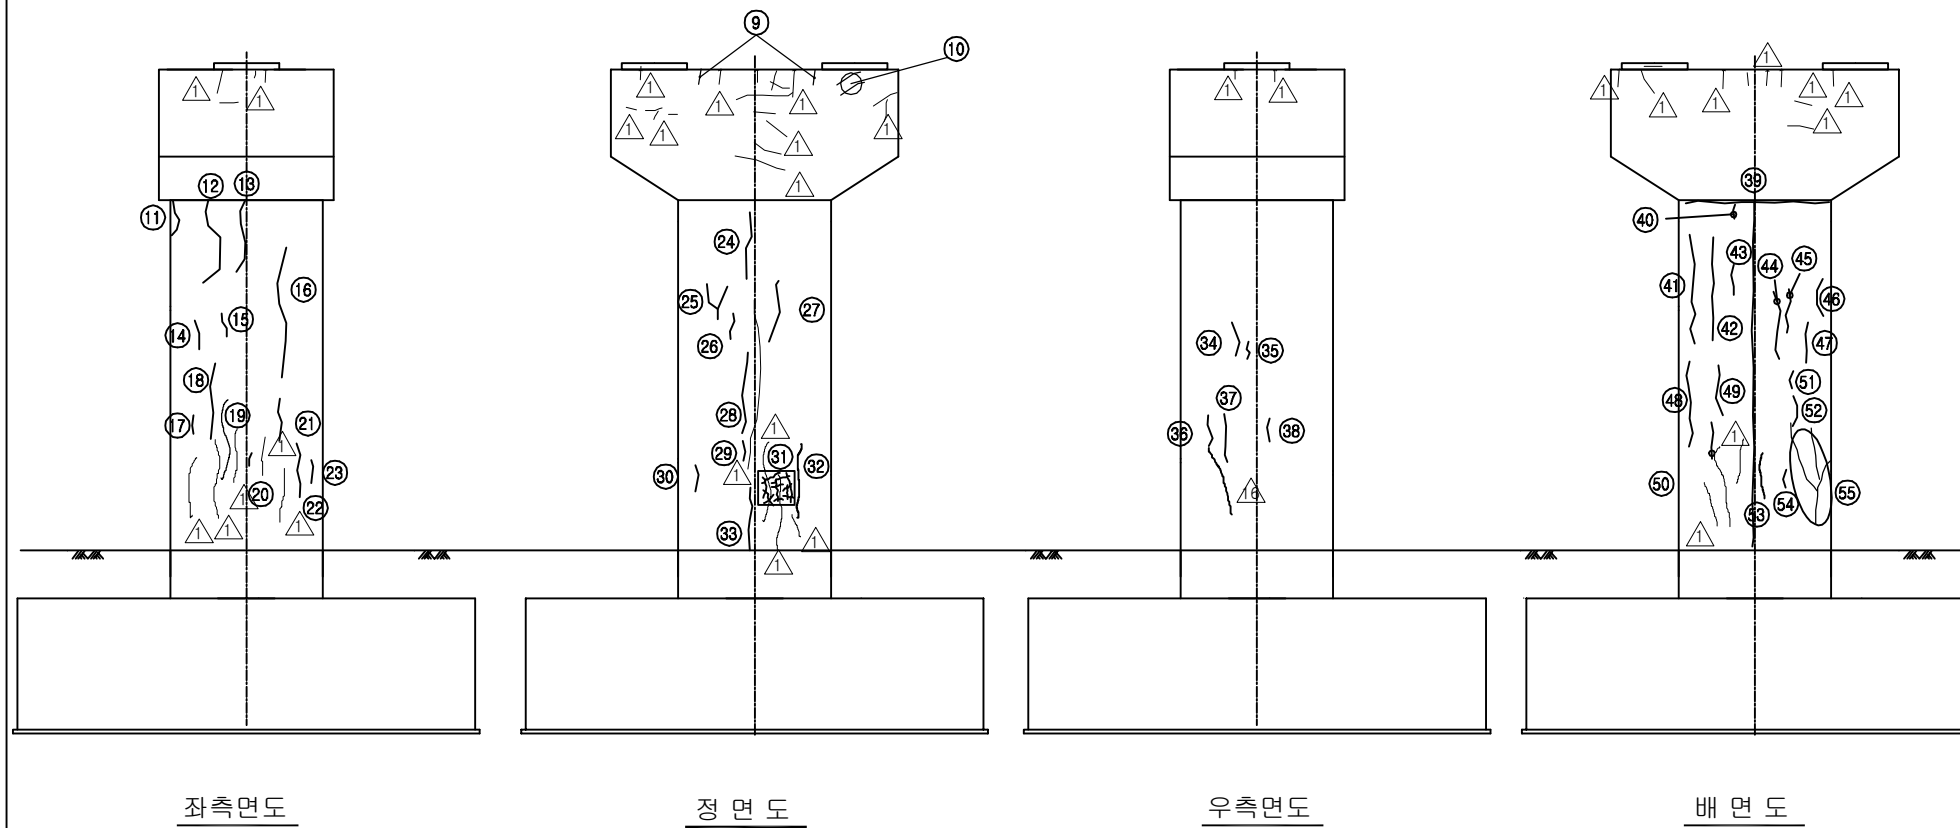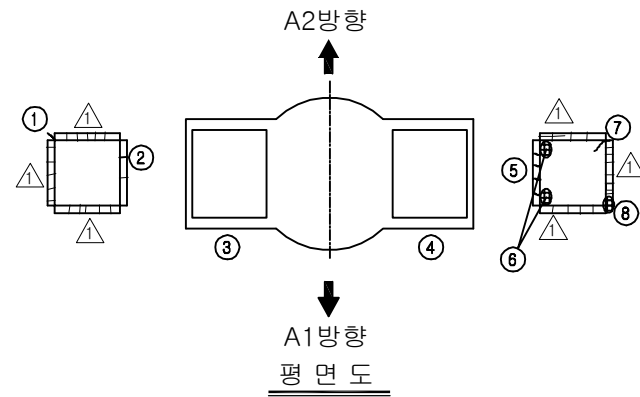



KEY PLAN

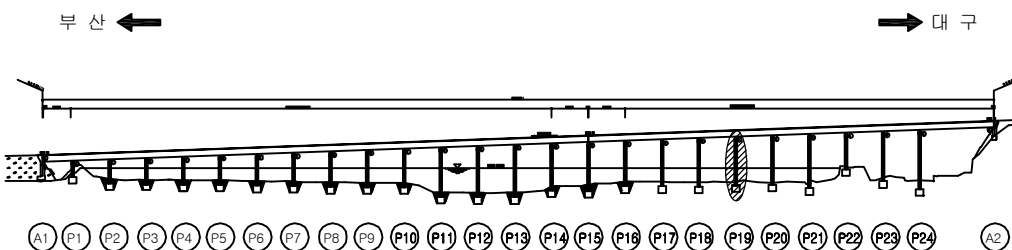

SECTION

용역명	2016년 상반기 시설물 정기점검 용역
과업기간	2016. 04. 18 ~ 2016. 06. 30
발주처	신대구부산고속도로주식회사
용역사	(주)위드이앤오
도면번호	084

보 수 이 력			
	기 존 규 격		보 수(11. 상반기)
	신 규 규 격		보 수(11. 하반기)
	보 수부위재규격		보 수(12. 상반기)
	보 수(기보수)		보 수(12. 하반기)
	보 수(08. 하반기)		보 수(13. 상반기)
	보 수(09. 상반기)		보 수(13. 하반기)
	보 수(09. 하반기)		보 수(14. 상반기)
	보 수(10. 상반기)		보 수(14. 하반기)
	보 수(10. 하반기)		보 수(15. 상반기)
			보 수(15. 하반기)

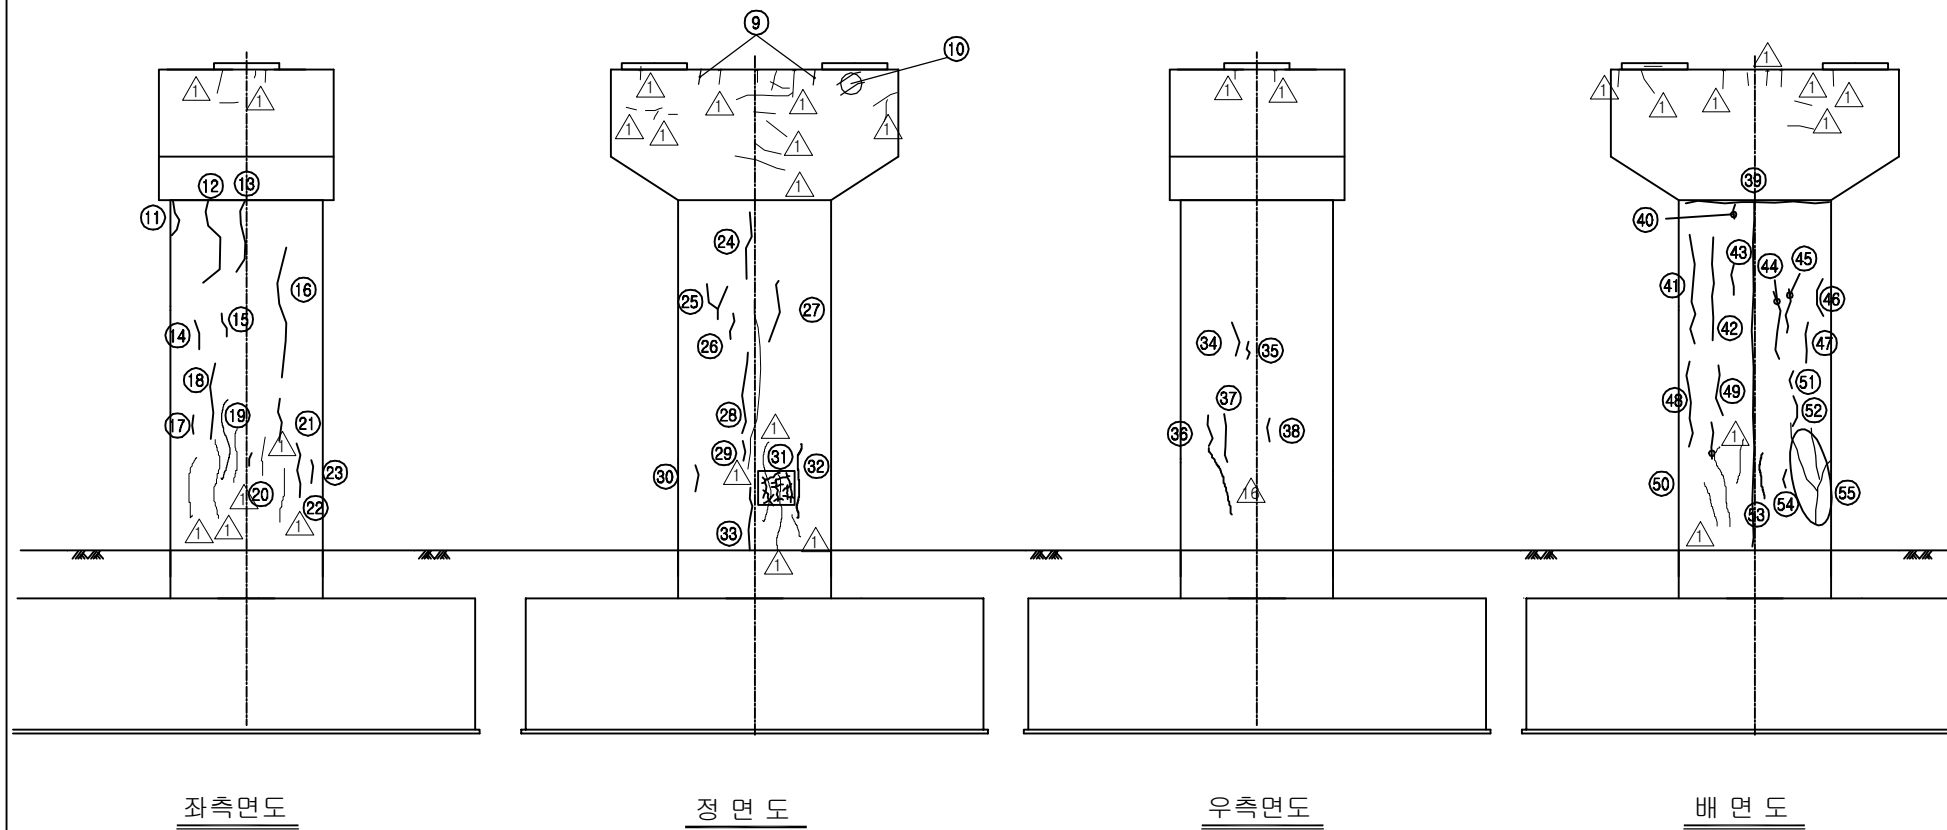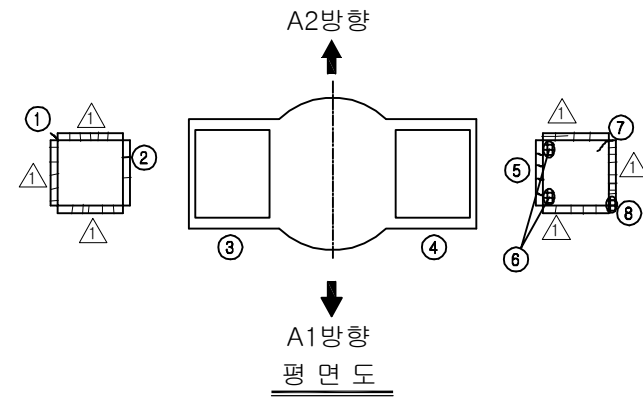


손 상 현 황 표

번호	신(N) 구(P)	손상내용	손상현황						결함 상태	손상 물량	비고
			폭	길이	너비	물량	단위	개소			
43	구	균열	0.1	0.8	-	0.80	m	1	b	0.80	
44	구	균열	0.1	1.6	-	1.60	m	1	b	1.60	
45	구	균열	0.1	1.0	-	1.00	m	1	b	1.00	
46	구	균열	0.1	1.1	-	1.10	m	1	b	1.10	
47	구	균열	0.1	1.2	-	1.20	m	1	b	1.20	
48	구	균열	0.1	2.2	-	2.20	m	1	b	2.20	
49	구	균열	0.1	1.2	-	1.20	m	1	b	1.20	
50	구	균열	0.2	0.8	-	0.80	m	1	b	0.80	
51	구	균열	0.2	0.4	-	0.40	m	1	b	0.40	
52	구	균열	0.1	0.8	-	0.80	m	1	b	0.80	
53	구	균열	0.1	1.0	-	1.00	m	1	b	1.00	
54	구	균열	0.2	0.4	-	0.40	m	1	b	0.40	
55	구	균열	0.1	5.0	-	5.00	m	1	b	5.00	
56											
57											
주) 손상의 길이 및 너비는 「 m 」이며, 균열의 폭은 「 mm 」임

KEY PLAN


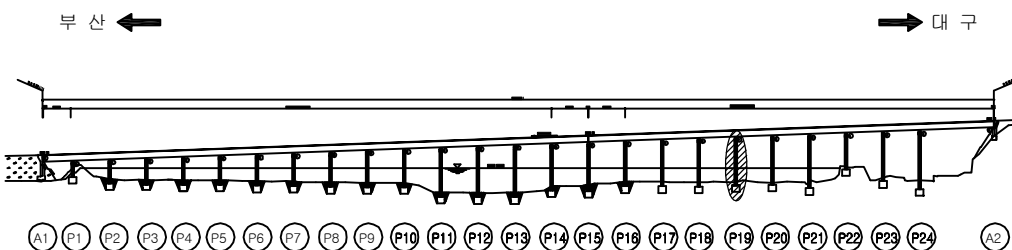


SECTION

용역명	2016년 상반기 시설물 정기점검 용역
과업기간	2016. 04. 18 ~ 2016. 06. 30
발주처	신대구부산고속도로주식회사
용역사	(주)위드이앤오
도면번호	084

ID : 밀양대교(부산) - 교각 P20

보 수 이 력			
	기 존 균 열		보 수(11. 하반기)
	신 규 균 열		보 수(12. 상반기)
	보수부위재균열		보 수(12. 하반기)
	보 수(기보수)		보 수(13. 상반기)
	보 수(08. 하반기)		보 수(13. 하반기)
	보 수(09. 상반기)		보 수(14. 상반기)
	보 수(09. 하반기)		보 수(14. 하반기)
	보 수(10. 상반기)		보 수(15. 상반기)
	보 수(10. 하반기)		보 수(15. 하반기)
	보 수(11. 상반기)		보 수(16. 상반기)

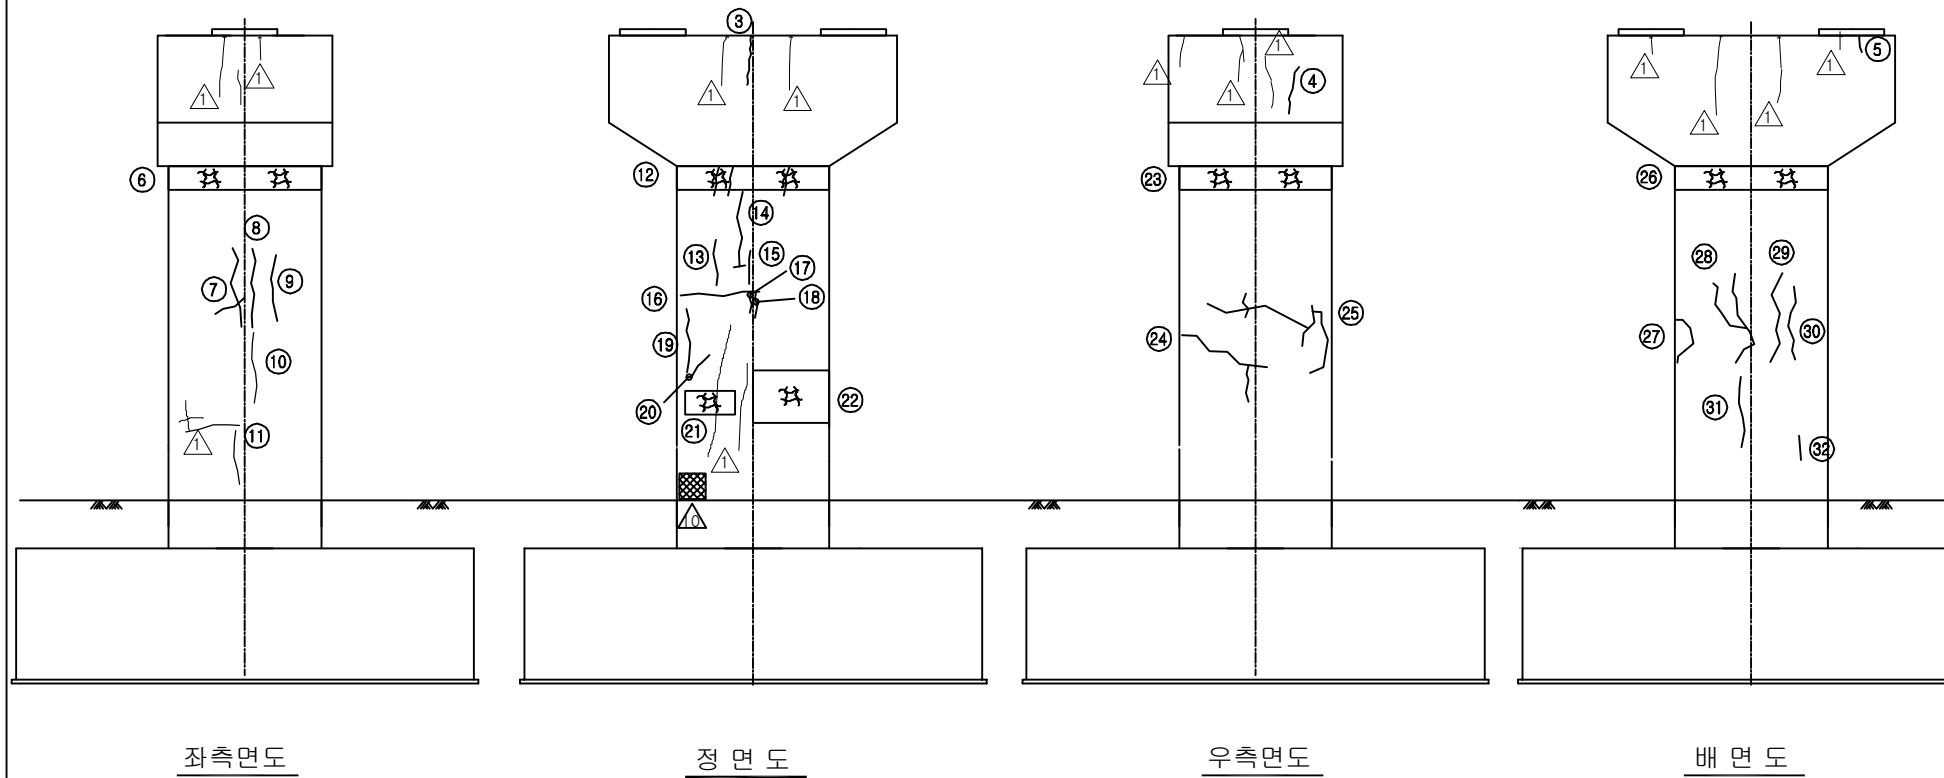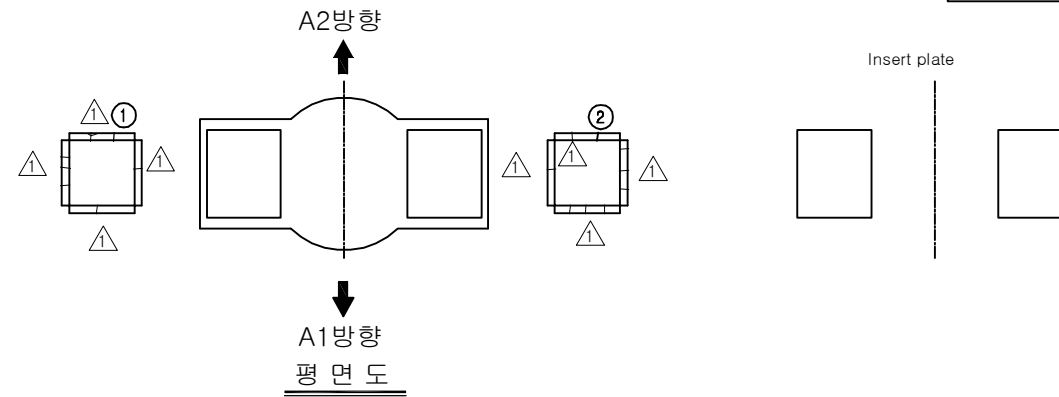


손 상 현 황 표

번호	신(N) 구(P)	손상내용	손상현황						결함 상태	손상 물량	비고
			폭	길이	너비	물량	단위	개소			
1	구	받침 물탈 균열	0.1	0.2	-	0.20	m	1	b	0.20	
2	구	받침 물탈 균열	0.1	0.2	-	0.20	m	1	b	0.20	
3	구	균열	0.1	0.8	-	0.80	m	1	b	0.80	
4	구	균열	0.1	1.0	-	1.00	m	1	b	1.00	
5	구	균열	0.1	0.3	-	0.30	m	1	b	0.30	
6	구	망상균열	-	3.0	0.6	1.80	m ²	1	b	1.80	
7	구	균열	0.1	2.3	-	2.30	m	1	b	2.30	
8	구	균열	0.1	1.9	-	1.90	m	1	b	1.90	
9	구	균열	0.1	1.7	-	1.70	m	1	b	1.70	
10	구	균열	0.1	2.0	-	2.00	m	1	b	2.00	
11	구	균열	0.1	2.0	-	2.00	m	2	b	4.00	
12	구	망상균열	-	3.0	0.6	1.80	m ²	1	b	1.80	
13	구	균열	0.1	1.0	-	1.00	m	1	b	1.00	
14	구	균열	0.1	1.2	-	1.20	m	1	b	1.20	
15	구	균열	0.1	0.8	-	0.80	m	1	b	0.80	
16	구	균열	0.1	2.5	-	2.50	m	1	b	2.50	
17	구	균열	0.1	0.5	-	0.50	m	1	b	0.50	
18	구	균열	0.1	0.6	-	0.60	m	1	b	0.60	
19	구	균열	0.2	1.8	-	1.80	m	1	b	1.80	
20	구	균열	0.2	0.8	-	0.80	m	1	b	0.80	
21	구	망상균열	-	2.0	1.2	2.40	m ²	1	b	2.40	
22	구	망상균열	-	2.0	2.4	4.80	m ²	1	b	4.80	
23	구	망상균열	-	3.0	0.6	1.80	m ²	1	b	1.80	
24	구	균열	0.1	2.8	-	2.80	m	1	b	2.80	
25	구	균열	0.1	4.5	-	4.50	m	1	b	4.50	
26	구	망상균열	-	3.0	0.6	1.80	m ²	1	b	1.80	
27	구	균열	0.1	1.2	-	1.20	m	1	b	1.20	
28	구	균열	0.1	4.5	-	4.50	m	1	b	4.50	
29	구	균열	0.2	2.6	-	2.60	m	1	b	2.60	
30	구	균열	0.2	2.0	-	2.00	m	1	b	2.00	
31	구	균열	0.1	1.0	-	1.00	m	1	b	1.00	
32	구	균열	0.1	0.5	-	0.50	m	1	b	0.50	
33											
34											
주) 손상의 길이 및 너비는 「 m 」 이며, 균열의 폭은 「 mm 」 임



KEY PLAN

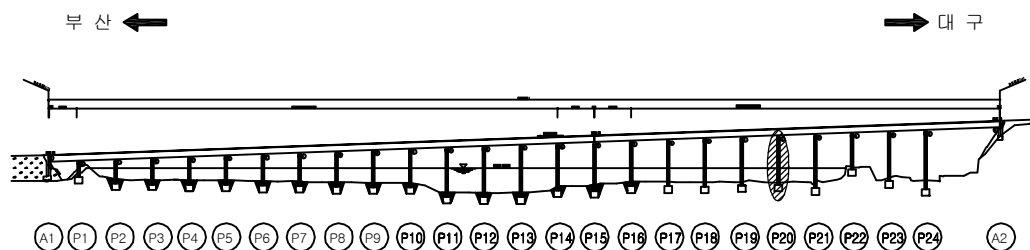


SECTION

용역명	2016년 상반기 시설물 정기점검 용역
과업기간	2016. 04. 18 ~ 2016. 06. 30
발주처	신대구부산고속도로주식회사
용역사	(주)위드이앤오
도면번호	085

ID : 밀양대교(부산) - 교각 P21

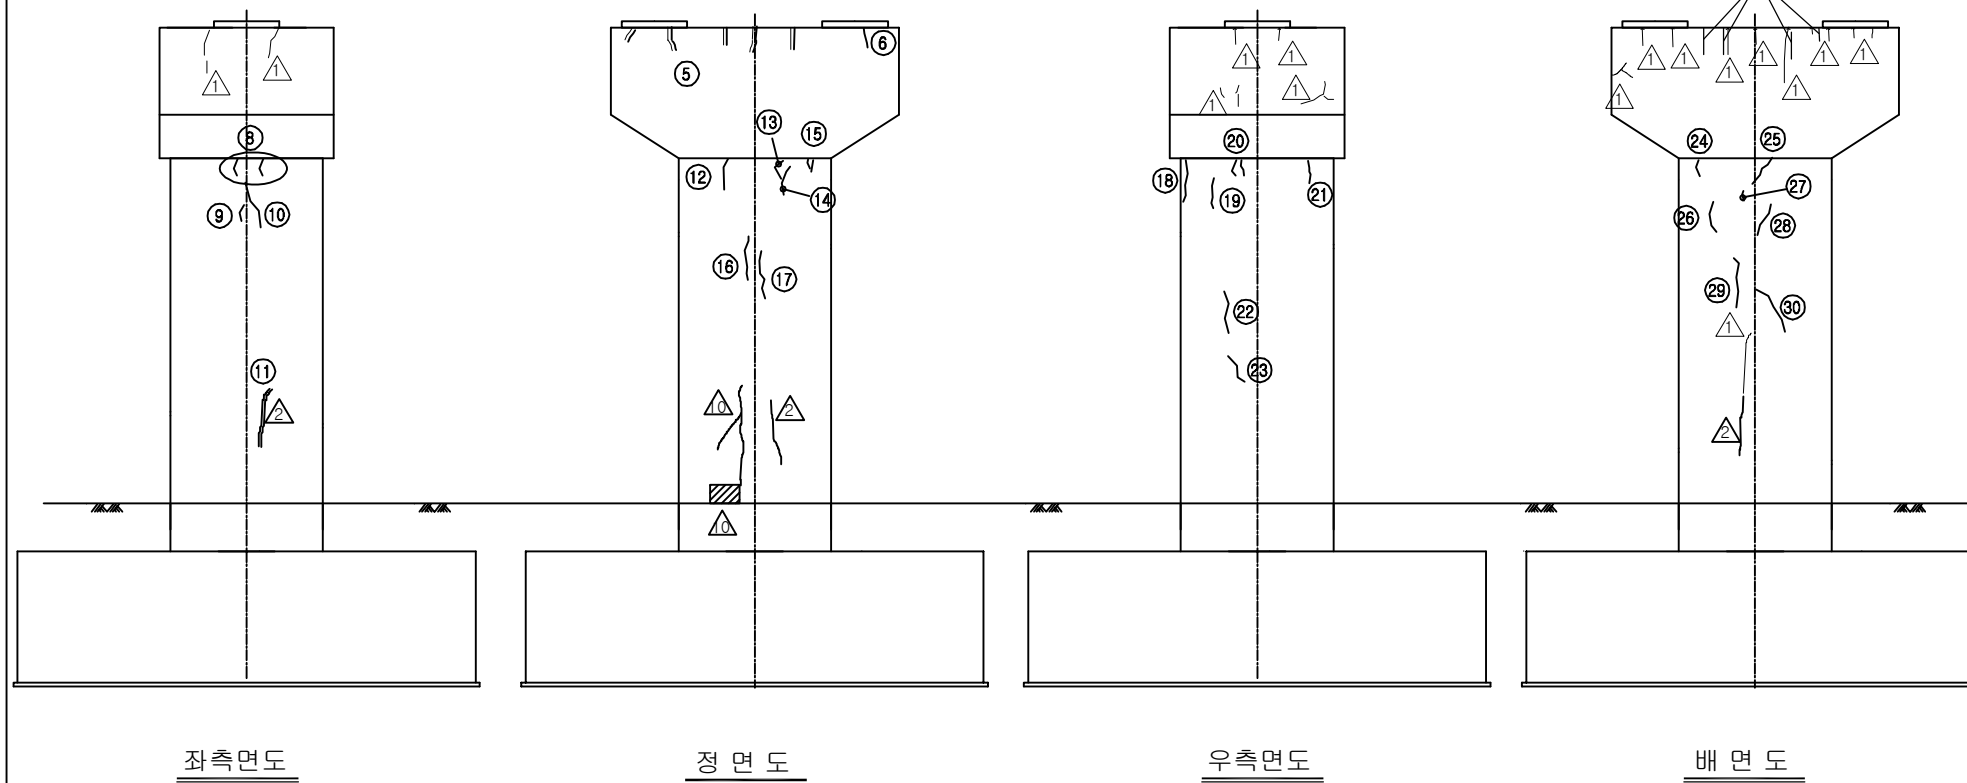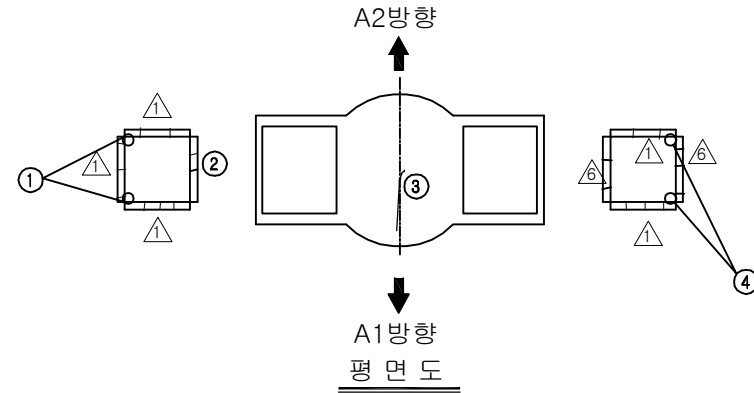

KEY PLAN

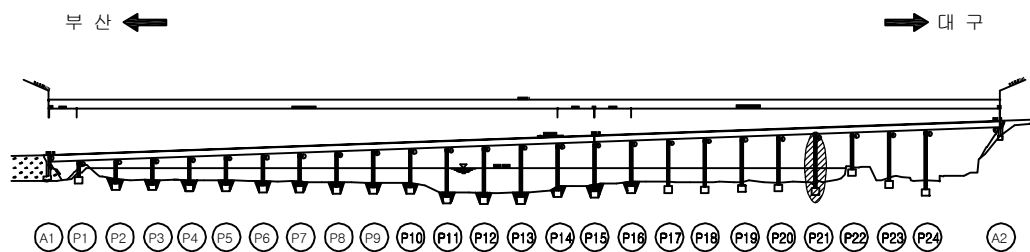

SECTION

보수 이력			
기존 균열		보수(11. 하반기)	
신규 균열		보수(12. 상반기)	
보수부위재균열		보수(12. 하반기)	
보수(기보수)		보수(13. 상반기)	
보수(08. 하반기)		보수(13. 하반기)	
보수(09. 상반기)		보수(14. 상반기)	
보수(09. 하반기)		보수(14. 하반기)	
보수(10. 상반기)		보수(15. 상반기)	
보수(10. 하반기)		보수(15. 하반기)	
보수(11. 상반기)		보수(16. 상반기)	

손상 현황 표

번호	신(N) 구(P)	손상내용	손상현황						결함 상태	손상 물량	비고
			폭	길이	너비	물량	단위	개소			
1	구	방침 볼트 체결 불량	-	-	-	1.00	EA	1	b	1.00	
2	구	방침 물탈 균열	0.2	0.3	-	0.30	m	1	b	0.30	
3	구	균열	0.2	1.5	-	1.50	m	1	b	1.50	
4	구	방침 볼트 체결 불량	-	-	-	1.00	EA	1	b	1.00	
5	구	보수부 재균열	0.1	3.0	-	3.00	m	1	b	3.00	
6	구	균열	0.1	0.3	-	0.30	m	1	b	0.30	
7	구	균열	0.2	4.0	-	4.00	m	1	b	4.00	
8	구	균열	0.1	0.3	-	0.30	m	2	b	0.60	
9	구	균열	0.1	0.4	-	0.40	m	1	b	0.40	
10	구	균열	0.1	1.1	-	1.10	m	1	b	1.10	
11	구	보수부 재균열	0.2	1.2	-	1.20	m	1	b	1.20	
12	구	균열	0.1	0.6	-	0.60	m	1	b	0.60	
13	구	균열	0.1	0.6	-	0.60	m	1	b	0.60	
14	구	균열	0.1	0.7	-	0.70	m	1	b	0.70	
15	구	균열	0.1	0.2	-	0.20	m	2	b	0.40	
16	구	균열	0.1	1.0	-	1.00	m	1	b	1.00	
17	구	균열	0.1	1.2	-	1.20	m	1	b	1.20	
18	구	균열	0.1	1.0	-	1.00	m	1	b	1.00	
19	구	균열	0.1	0.7	-	0.70	m	1	b	0.70	
20	구	균열	0.1	0.4	-	0.40	m	2	b	0.80	
21	구	균열	0.1	0.5	-	0.50	m	1	b	0.50	
22	구	균열	0.1	1.0	-	1.00	m	1	b	1.00	
23	구	균열	0.1	0.8	-	0.80	m	1	b	0.80	
24	구	균열	0.1	0.4	-	0.40	m	1	b	0.40	
25	구	균열	0.1	0.8	-	0.80	m	1	b	0.80	
26	구	균열	0.1	0.8	-	0.80	m	1	b	0.80	
27	구	균열	0.2	0.2	-	0.20	m	1	b	0.20	
28	구	균열	0.1	1.8	-	1.80	m	1	b	1.80	
29	구	균열	0.1	1.2	-	1.20	m	1	b	1.20	
30	구	균열	0.1	1.3	-	1.30	m	1	b	1.30	
31											
32											
주) 손상의 길이 및 너비는 「 m 」이며, 균열의 폭은 「 mm 」임

용역명 2016년 상반기 시설물 정기점검 용역


과업기간 2016. 04. 18 ~ 2016. 06. 30

발주처  신대구부산고속도로주식회사

용역사 (주)위드이앤오

도면번호 086

ID : 밀양대교(부산) - 교각 P22

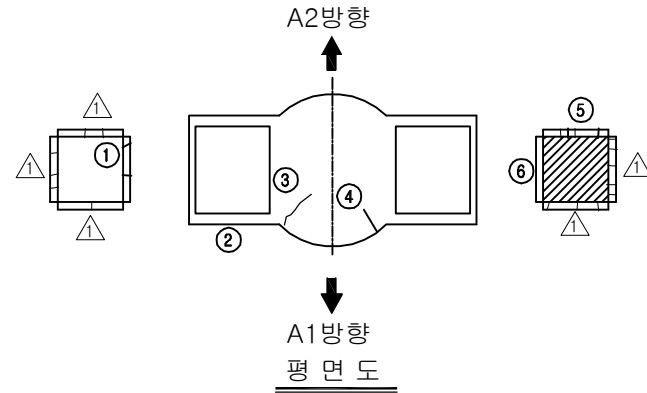


보수 이력			
	기존 균열		보수(11. 하반기)
	신규 균열		보수(12. 상반기)
	보수부위재균열		보수(12. 하반기)
	보수(기보수)		보수(13. 상반기)
	보수(08. 하반기)		보수(13. 하반기)
	보수(09. 상반기)		보수(14. 상반기)
	보수(09. 하반기)		보수(14. 하반기)
	보수(10. 상반기)		보수(15. 상반기)
	보수(10. 하반기)		보수(15. 하반기)
	보수(11. 상반기)		보수(16. 상반기)


손상 현황 표

번호	신(N) 구(P)	손상내용	손상현황						결함 상태	손상 물량	비고
			폭	길이	너비	물량	단위	개소			
1	구	받침 물탈 균열	0.2	0.6	-	0.60	m	1	b	0.60	
2	구	받침 Plate 녹발생	-	-	-	1.00	EA	1	b	1.00	
3	구	균열	0.2	1.0	-	1.00	m	1	b	1.00	
4	구	균열	0.2	0.8	-	0.80	m	1	b	0.80	
5	구	받침 물탈 균열	0.3	0.4	-	0.40	m	1	c	0.40	
6	구	받침 Plate 녹발생	-	-	-	1.00	EA	1	b	1.00	
7	구	보수부 재균열	0.1	1.5	-	1.50	m	1	b	1.50	
8	구	균열	0.2	1.0	-	1.00	m	1	b	1.00	
9	구	균열	0.2	1.0	-	1.00	m	1	b	1.00	
10	구	보수부 재균열	0.2	1.0	-	1.00	m	1	b	1.00	
11	구	균열	0.2	1.0	-	1.00	m	1	b	1.00	
12	구	균열	0.2	1.0	-	1.00	m	1	b	1.00	
13	구	균열	0.2	1.0	-	1.00	m	1	b	1.00	
14	구	균열	0.1	1.0	-	1.00	m	1	b	1.00	
15	구	균열	0.1	1.0	-	1.00	m	1	b	1.00	
16	구	균열	0.1	1.2	-	1.20	m	1	b	1.20	
17	구	균열	0.2	0.4	-	0.40	m	1	b	0.40	
18	구	균열	0.2	1.0	-	1.00	m	1	b	1.00	
19	구	균열	0.1	0.6	-	0.60	m	2	b	1.20	
20											
21											
주) 손상의 길이 및 너비는 「 m 」이며, 균열의 폭은 「 mm 」임

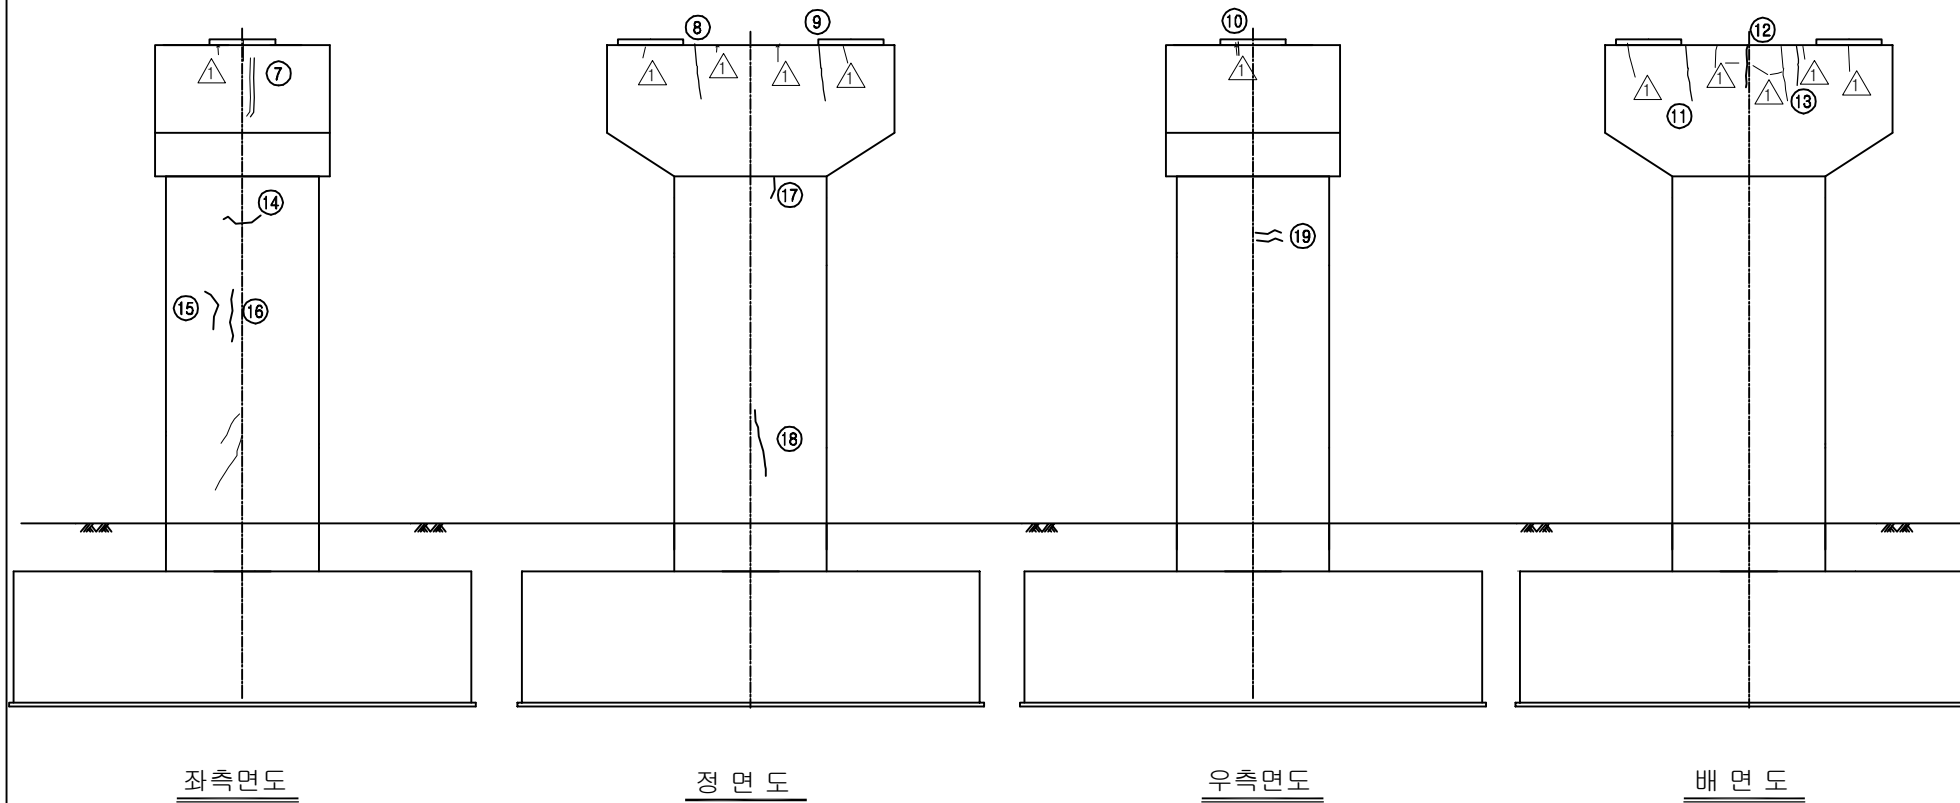


KEY PLAN

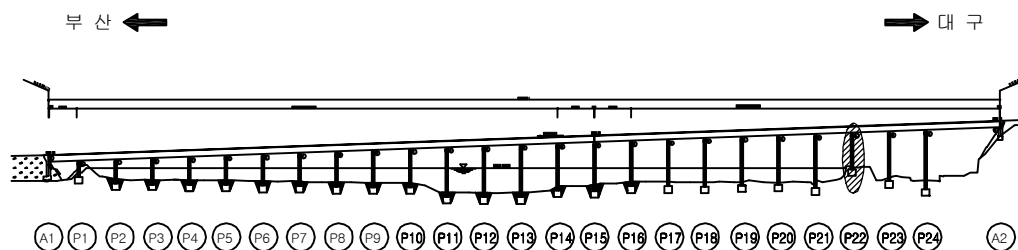


SECTION

용역명	2016년 상반기 시설물 정기점검 용역
과업기간	2016. 04. 18 ~ 2016. 06. 30
발주처	신대구부산고속도로주식회사
용역사	(주)위드이앤오
도면번호	087


ID : 밀양대교(부산) - 교각 P23

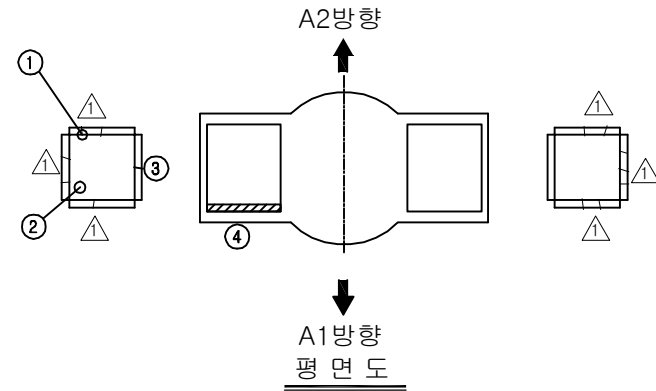

⑦ * 점검로 이물질 퇴적(조류 등지)

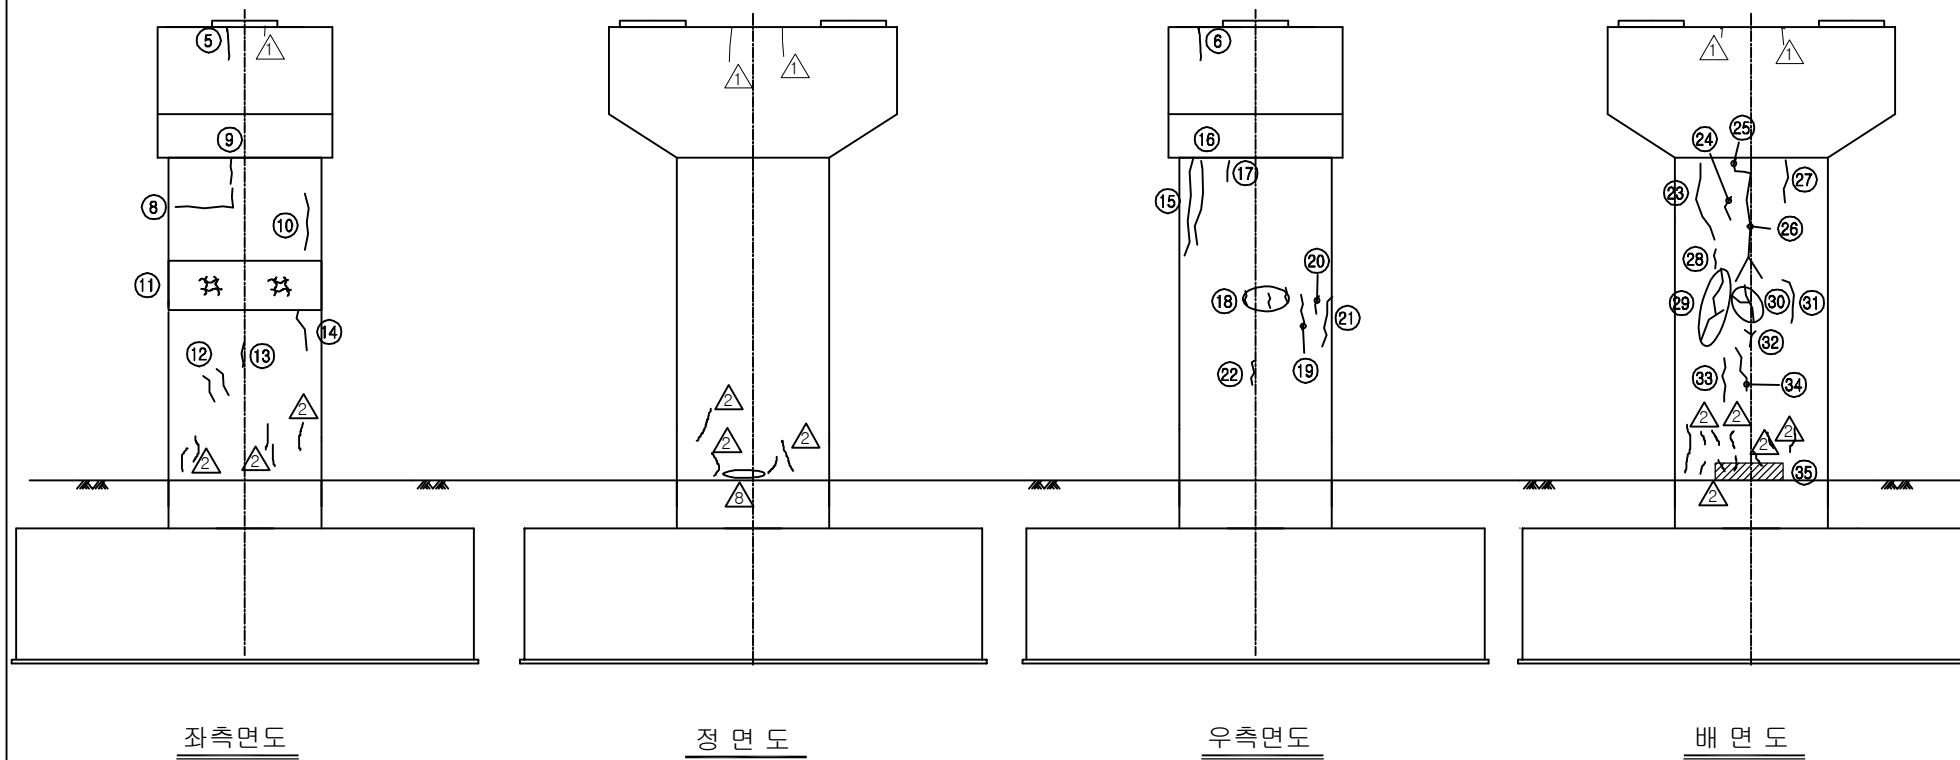

KEY PLAN

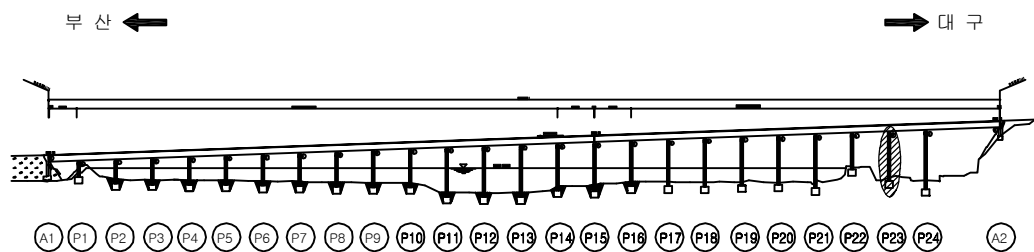

SECTION

보수 이력

기존 균열	보수(11. 하반기)
신규 균열	보수(12. 상반기)
보수부위재균열	보수(12. 하반기)
보수(기보수)	보수(13. 상반기)
보수(08. 하반기)	보수(13. 하반기)
보수(09. 상반기)	보수(14. 상반기)
보수(09. 하반기)	보수(14. 하반기)
보수(10. 상반기)	보수(15. 상반기)
보수(10. 하반기)	보수(15. 하반기)
보수(11. 상반기)	보수(16. 상반기)

손상 현황 표

번호	신(N) 구(P)	손상내용	손상현황						결함 상태	손상 물량	비고
			폭	길이	너비	물량	단위	개소			
1	구	받침 Plate 녹발생	-	-	-	1.00	EA	1	b	1.00	
2	구	받침 볼트 체결불량	-	-	-	1.00	EA	2	b	2.00	
3	구	받침 물탈 균열	0.2	0.3	-	0.30	m	1	b	0.30	
4	구	받침 고무재 들뜸(하단부)	-	-	-	1.00	EA	1	b	1.00	
5	구	균열	0.1	0.6	-	0.60	m	1	b	0.60	
6	구	균열	0.1	0.6	-	0.60	m	1	b	0.60	
7	구	점검로 이물질 퇴적(조류 등지)	-	1.5	1.5	2.25	m ²	1	b	2.25	
8	구	균열	0.1	1.8	-	1.80	m	1	b	1.80	
9	구	균열	0.1	0.6	-	0.60	m	1	b	0.60	
10	구	균열	0.2	1.6	-	1.60	m	1	b	1.60	
11	구	망상균열	-	3.0	1.2	3.60	m ²	1	b	3.60	
12	구	균열	0.1	0.8	-	0.80	m	2	b	1.60	
13	구	균열	0.1	0.6	-	0.60	m	1	b	0.60	
14	구	균열	0.2	1.0	-	1.00	m	1	b	1.00	
15	구	균열	0.1	2.4	-	2.40	m	1	b	2.40	
16	구	균열	0.1	2.2	-	2.20	m	1	b	2.20	
17	구	균열	0.1	0.5	-	0.50	m	1	b	0.50	
18	구	균열	0.1	0.3	-	0.30	m	3	b	0.90	
19	구	균열	0.1	0.8	-	0.80	m	1	b	0.80	
20	구	균열	0.1	0.4	-	0.40	m	1	b	0.40	
21	구	균열	0.1	1.4	-	1.40	m	1	b	1.40	
22	구	균열	0.1	0.6	-	0.60	m	1	b	0.60	
23	구	균열	0.2	2.0	-	2.00	m	1	b	2.00	
24	구	균열	0.1	0.6	-	0.60	m	1	b	0.60	
25	구	균열	0.1	0.7	-	0.70	m	1	b	0.70	
26	구	균열	0.2	3.0	-	3.00	m	1	b	3.00	
27	구	균열	0.2	1.0	-	1.00	m	1	b	1.00	
28	구	균열	0.1	0.4	-	0.40	m	1	b	0.40	
29	구	균열	0.1	2.2	-	2.20	m	1	b	2.20	
30	구	균열	0.2	1.8	-	1.80	m	1	b	1.80	
31	구	균열	0.1	1.2	-	1.20	m	1	b	1.20	
32	구	균열	0.1	2.2	-	2.20	m	1	b	2.20	
33	구	균열	0.1	1.0	-	1.00	m	1	b	1.00	
34	구	균열	0.1	1.2	-	1.20	m	1	b	1.20	
35	구	이물질 적치	-	1.0	3.0	3.00	m ²	1	b	3.00	
36											
37											
38											
39											
40											
41											
42											

주) 손상의 길이 및 너비는 「 m 」이며, 균열의 폭은 「 mm 」임

용역명 2016년 상반기 시설물 정기점검 용역


과업기간 2016. 04. 18 ~ 2016. 06. 30

발주처  신대구부산고속도로주식회사


용역사 (주)위드이앤오

도면번호 088


ID : 밀양대교(부산) - 교각 P24

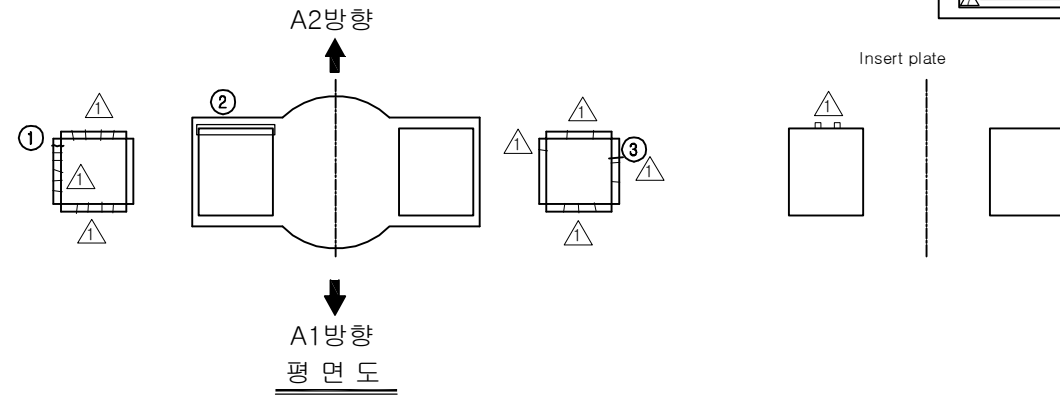

Insert plate

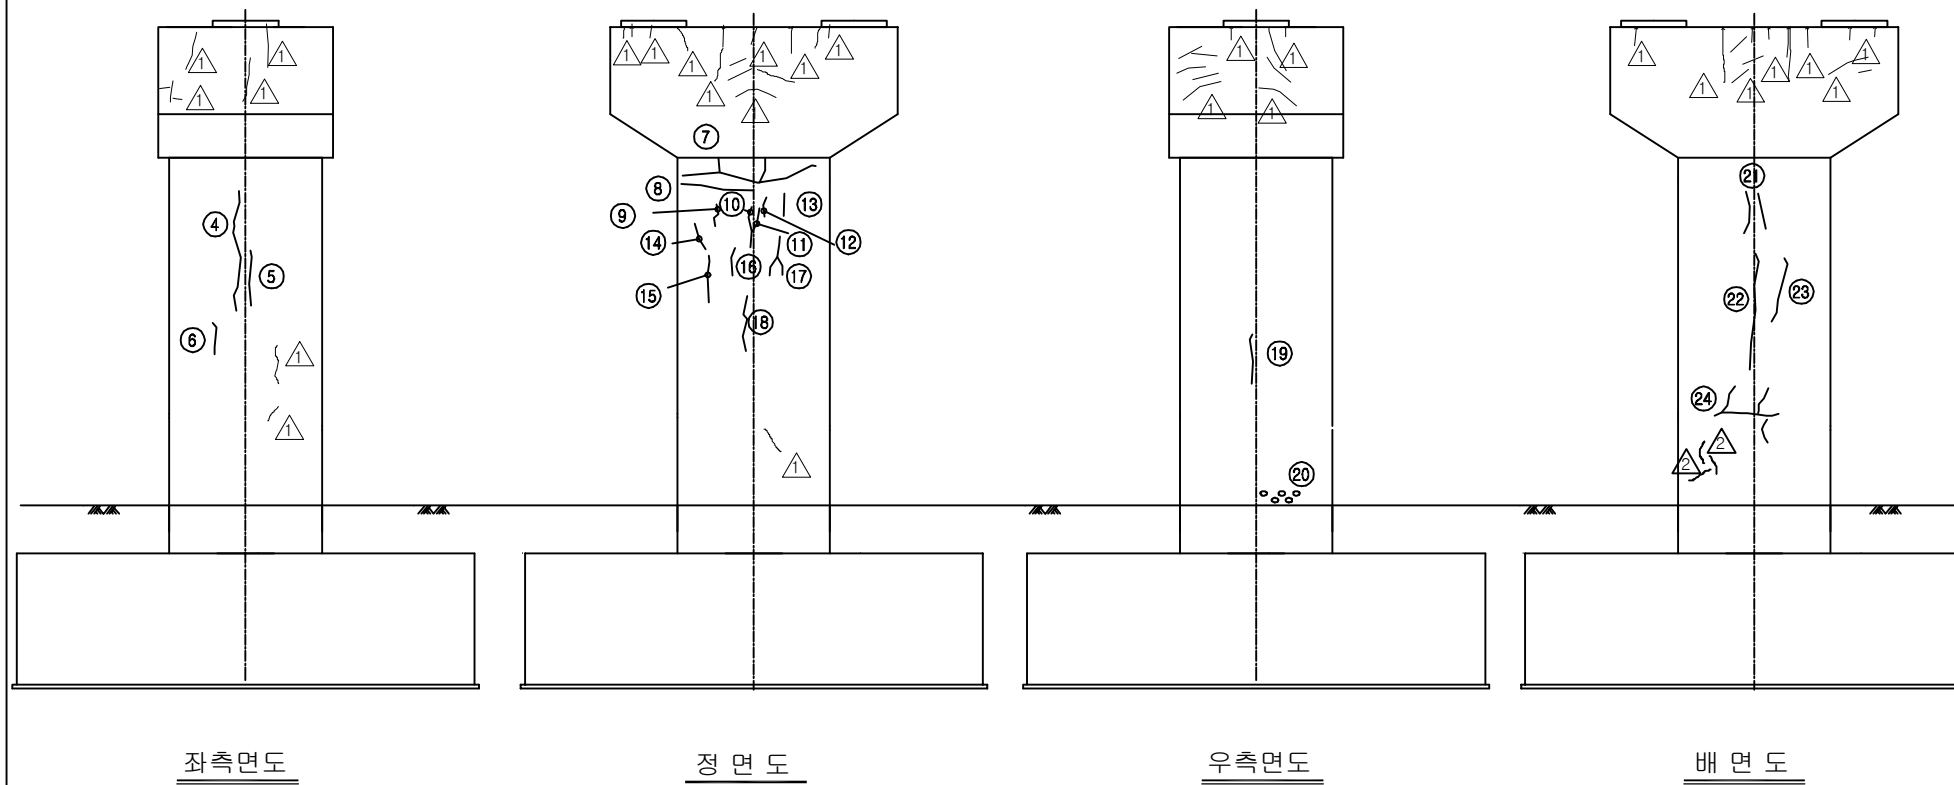

KEY PLAN

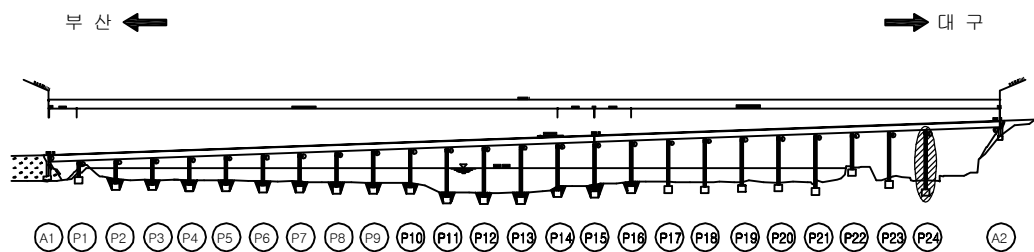

SECTION

보수 이력

기존 균열	보수(11. 하반기)
신규 균열	보수(12. 상반기)
보수부위재균열	보수(12. 하반기)
보수(기보수)	보수(13. 상반기)
보수(08. 하반기)	보수(13. 하반기)
보수(09. 상반기)	보수(14. 상반기)
보수(09. 하반기)	보수(14. 하반기)
보수(10. 상반기)	보수(15. 상반기)
보수(10. 하반기)	보수(15. 하반기)
보수(11. 상반기)	보수(16. 상반기)

손상 현황 표

번호	신(N) 구(P)	손상내용	손상현황						결함 상태	손상 물량	비고
			폭	길이	너비	물량	단위	개소			
1	구	받침 물탈 균열	0.1	0.2	-	0.20	m	1	b	0.20	
2	구	받침 고무재 들뜸(하단부)	-	-	-	1.00	EA	1	b	1.00	
3	구	받침 물탈 균열	0.1	0.2	-	0.20	m	1	b	0.20	
4	구	균열	0.1	3.0	-	3.00	m	1	b	3.00	
5	구	균열	0.1	1.0	-	1.00	m	1	b	1.00	
6	구	균열	0.1	0.8	-	0.80	m	1	b	0.80	
7	구	균열	0.1	4.0	-	4.00	m	1	b	4.00	
8	구	균열	0.1	1.8	-	1.80	m	1	b	1.80	
9	구	균열	0.1	0.5	-	0.50	m	1	b	0.50	
10	구	균열	0.1	1.0	-	1.00	m	1	b	1.00	
11	구	균열	0.1	0.6	-	0.60	m	1	b	0.60	
12	구	균열	0.1	0.4	-	0.40	m	1	b	0.40	
13	구	균열	0.1	0.5	-	0.50	m	1	b	0.50	
14	구	균열	0.1	0.5	-	0.50	m	1	b	0.50	
15	구	균열	0.1	1.2	-	1.20	m	1	b	1.20	
16	구	균열	0.1	0.7	-	0.70	m	1	b	0.70	
17	구	균열	0.2	1.0	-	1.00	m	1	b	1.00	
18	구	균열	0.2	1.4	-	1.40	m	1	b	1.40	
19	구	균열	0.1	1.2	-	1.20	m	1	b	1.20	
20	구	박락	-	0.1	0.2	0.02	m²	5	b	0.10	
21	구	균열	0.2	1.0	-	1.00	m	2	b	2.00	
22	구	균열	0.2	3.0	-	3.00	m	1	b	3.00	
23	구	균열	0.1	1.5	-	1.50	m	1	b	1.50	
24	구	균열	0.1	1.5	-	1.50	m	1	b	1.50	
25											
26											
주) 손상의 길이 및 너비는 「 m 」이며, 균열의 폭은 「 mm 」임

용역명: 2016년 상반기 시설물 정기점검 용역

과업기간: 2016. 04. 18 ~ 2016. 06. 30

발주처:  신대구부산고속도로주식회사

용역사: (주)위드이앤오

도면번호: 089


ID : 밀양대교 - 거더내부 시점부 출입 BOX(A2측)

보 수 이 력			
	기 존 규 격		보 수(11. 하반기)
	신 규 규 격		보 수(12. 상반기)
	보수부위재교결		보 수(12. 하반기)
	보 수(기보수)		보 수(13. 상반기)
	보 수(08. 하반기)		보 수(13. 하반기)
	보 수(09. 상반기)		보 수(14. 상반기)
	보 수(09. 하반기)		보 수(14. 하반기)
	보 수(10. 상반기)		보 수(15. 상반기)
	보 수(10. 하반기)		보 수(15. 하반기)
	보 수(11. 상반기)		보 수(16. 상반기)


손 상 현 황 표

번호	신(N) 구(P)	손상내용	손상현황					결함 상태	손상 물량	비고
			폭	길이	너비	물량	단위	개소		
1	구	백태	0.4	1.5	-	0.60	m ²	1	b	0.60
2										
3										
주) 손상의 길이 및 너비는 「 m 」이며, 균열의 폭은 「 mm 」임

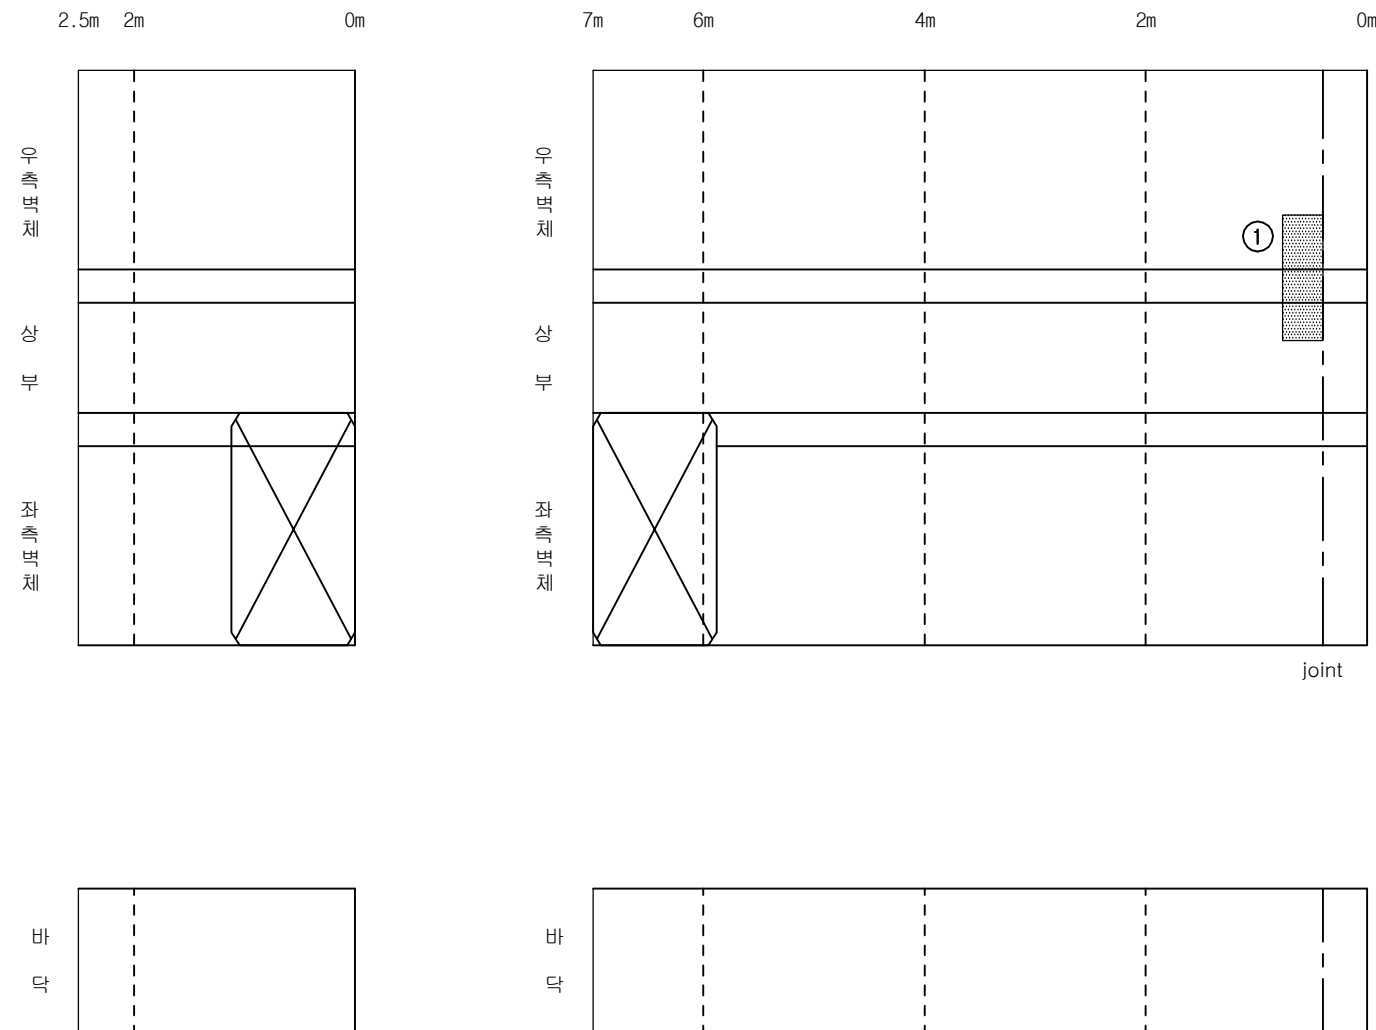



KEY PLAN

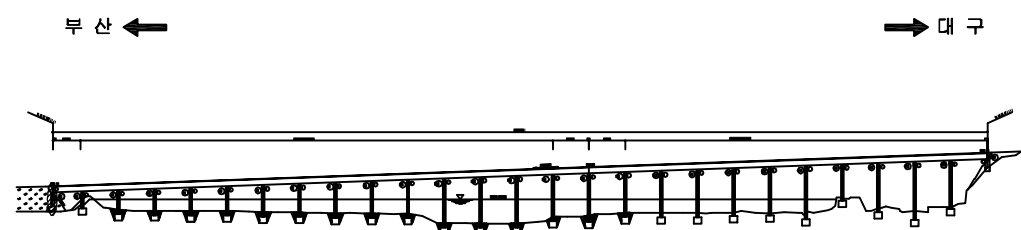

SECTION

용역명	2016년 상반기 시설물 정기점검 용역
과업기간	2016. 04. 18 ~ 2016. 06. 30
발주처	신대구부산고속도로주식회사
용역사	(주)위드이앤오
도면번호	003

ID : 밀양대교 - 거더내부 종점부 출입 BOX(A1측)

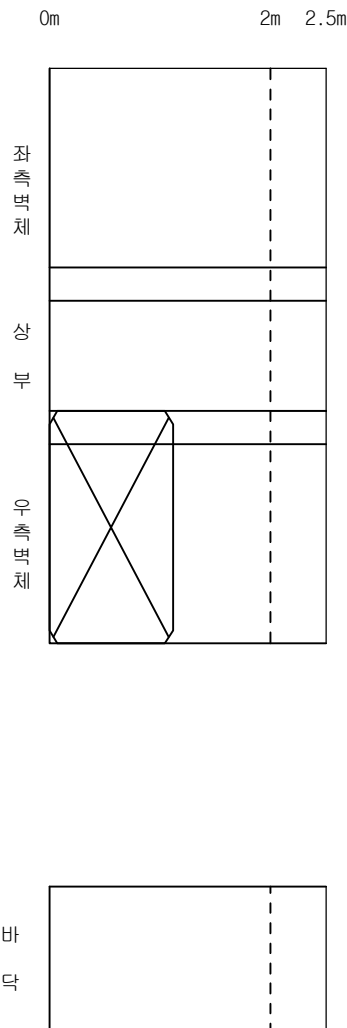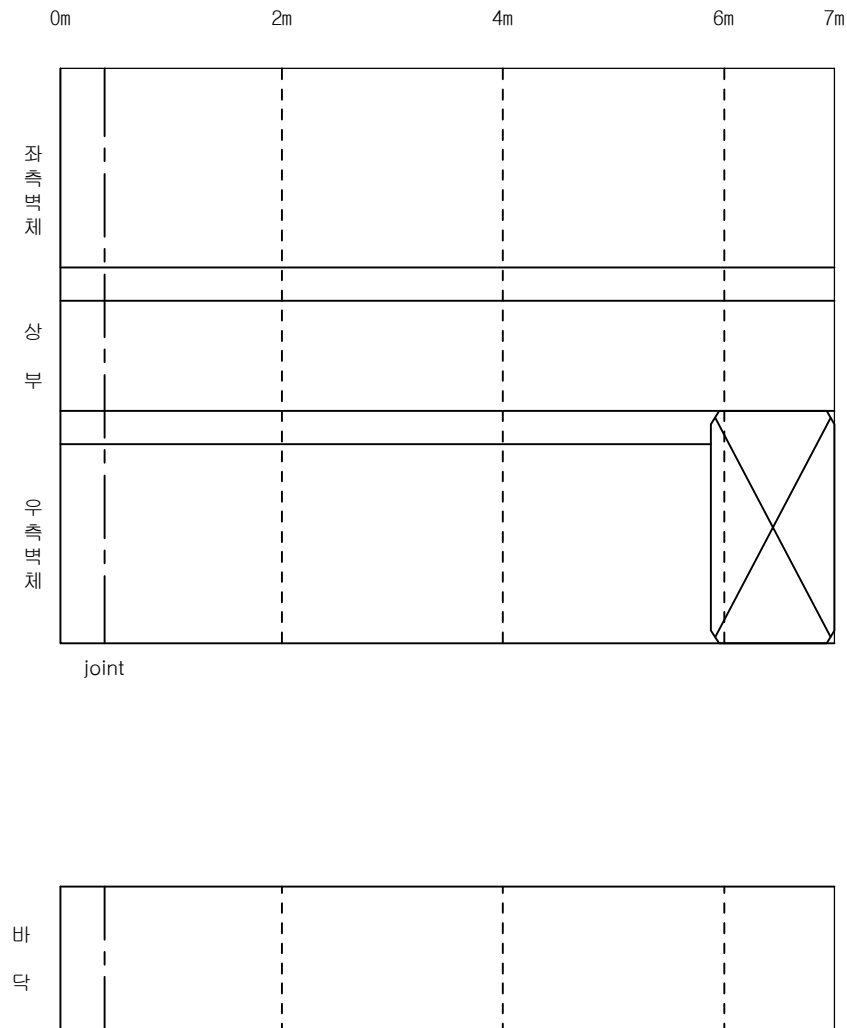


보 수 이 력			
	기 존 균 열		보 수(11. 하반기)
	신 규 균 열		보 수(12. 상반기)
	보수부위재균열		보 수(12. 하반기)
	보 수(기보수)		보 수(13. 상반기)
	보 수(08. 하반기)		보 수(13. 하반기)
	보 수(09. 상반기)		보 수(14. 상반기)
	보 수(09. 하반기)		보 수(14. 하반기)
	보 수(10. 상반기)		보 수(15. 상반기)
	보 수(10. 하반기)		보 수(15. 하반기)
	보 수(11. 상반기)		보 수(16. 상반기)

손 상 현 황 표

번호	신(N) 구(P)	손상내용	손상현황						결함 상태	손상 물량	비고
			폭	길이	너비	물량	단위	개소			
1											
2											
주) 손상의 길이 및 너비는 「 m 」이며, 균열의 폭은 「 mm 」임

KEY PLAN

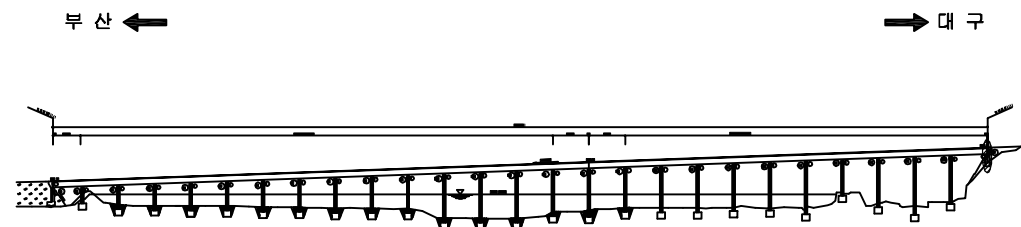

SECTION

용역명	2016년 상반기 시설물 정기점검 용역
과업기간	2016. 04. 18 ~ 2016. 06. 30
발주처	신대구부산고속도로주식회사
용역사	(주)위드이앤오
도면번호	004