

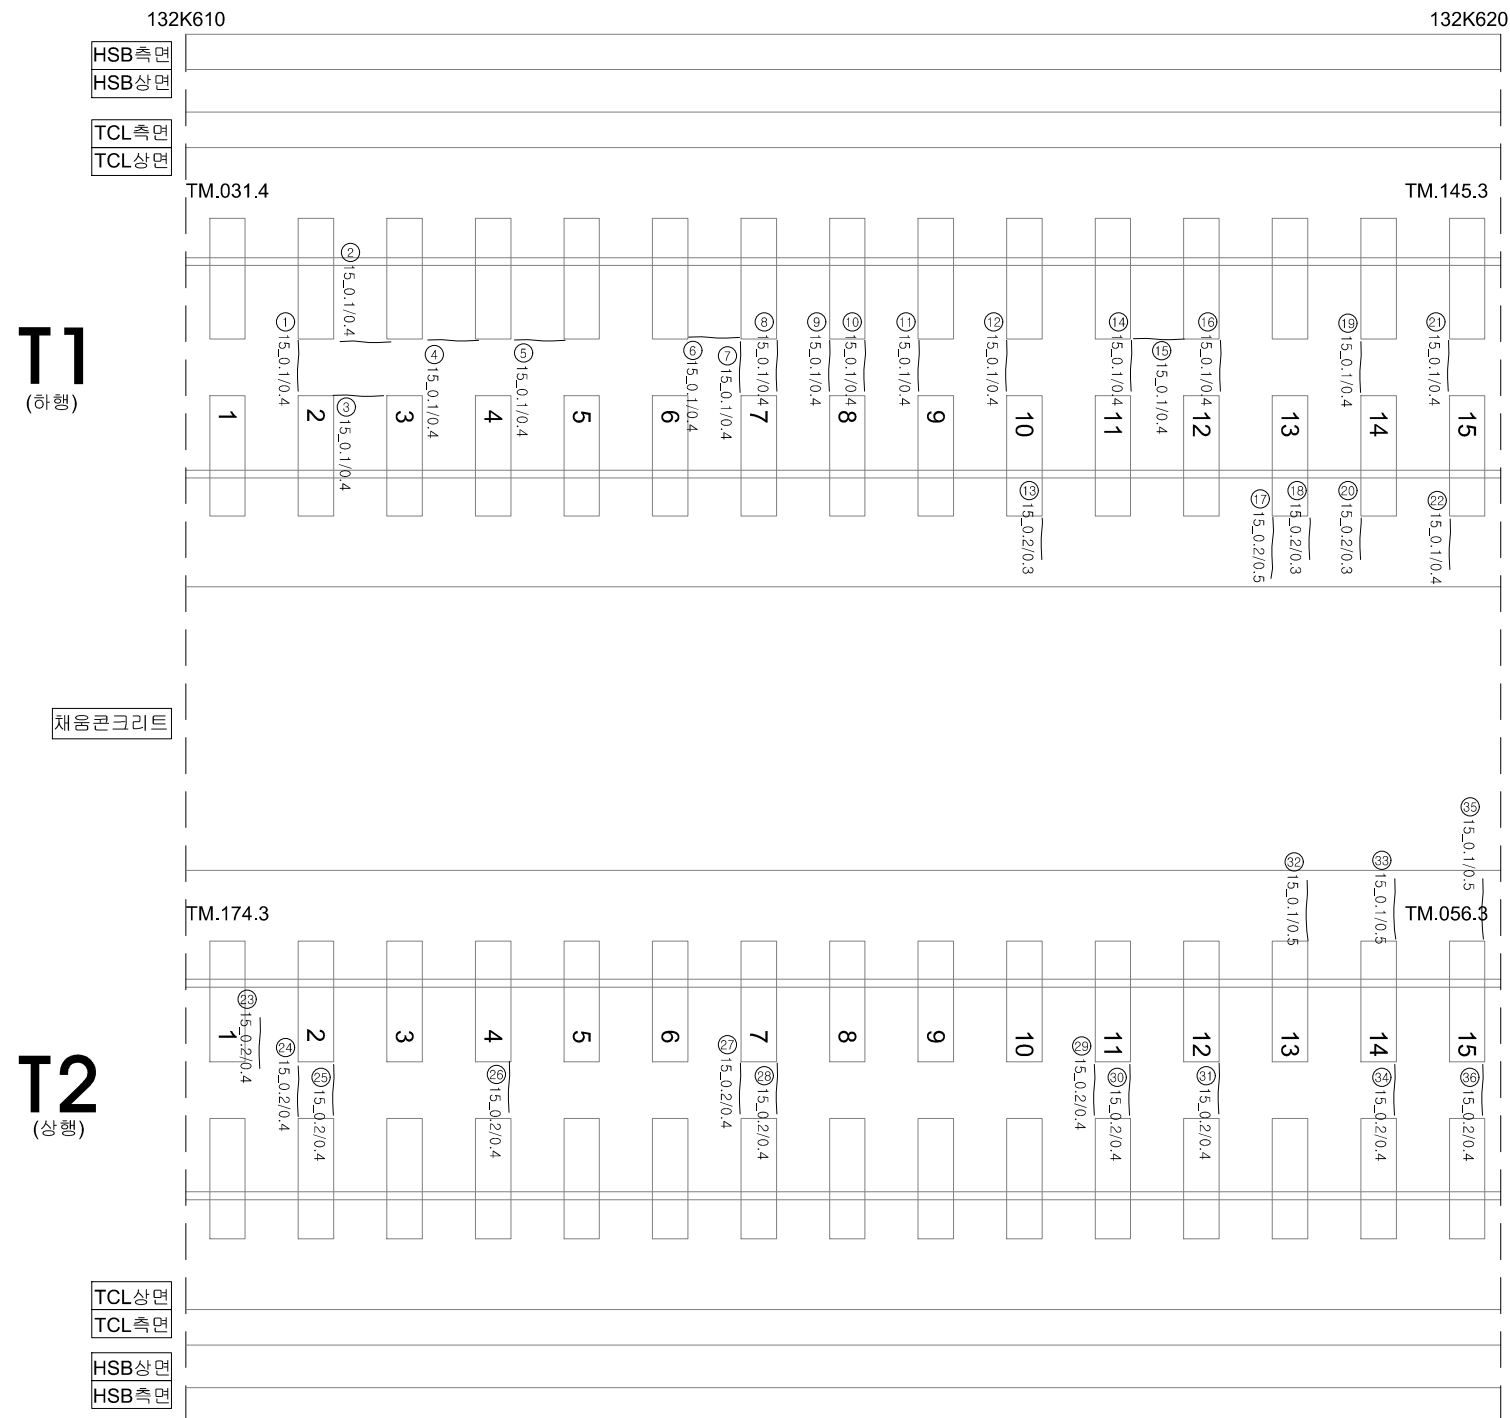
38. G65_정읍천교_토공노반

점검 일자	2017. 07.12~2017. 10.25
평균 기온	17.9 ~ 30.5℃

호남고속선 정읍천교_토공노반_17(132.610~132.620km, L=10m)

외관조사망도 번호

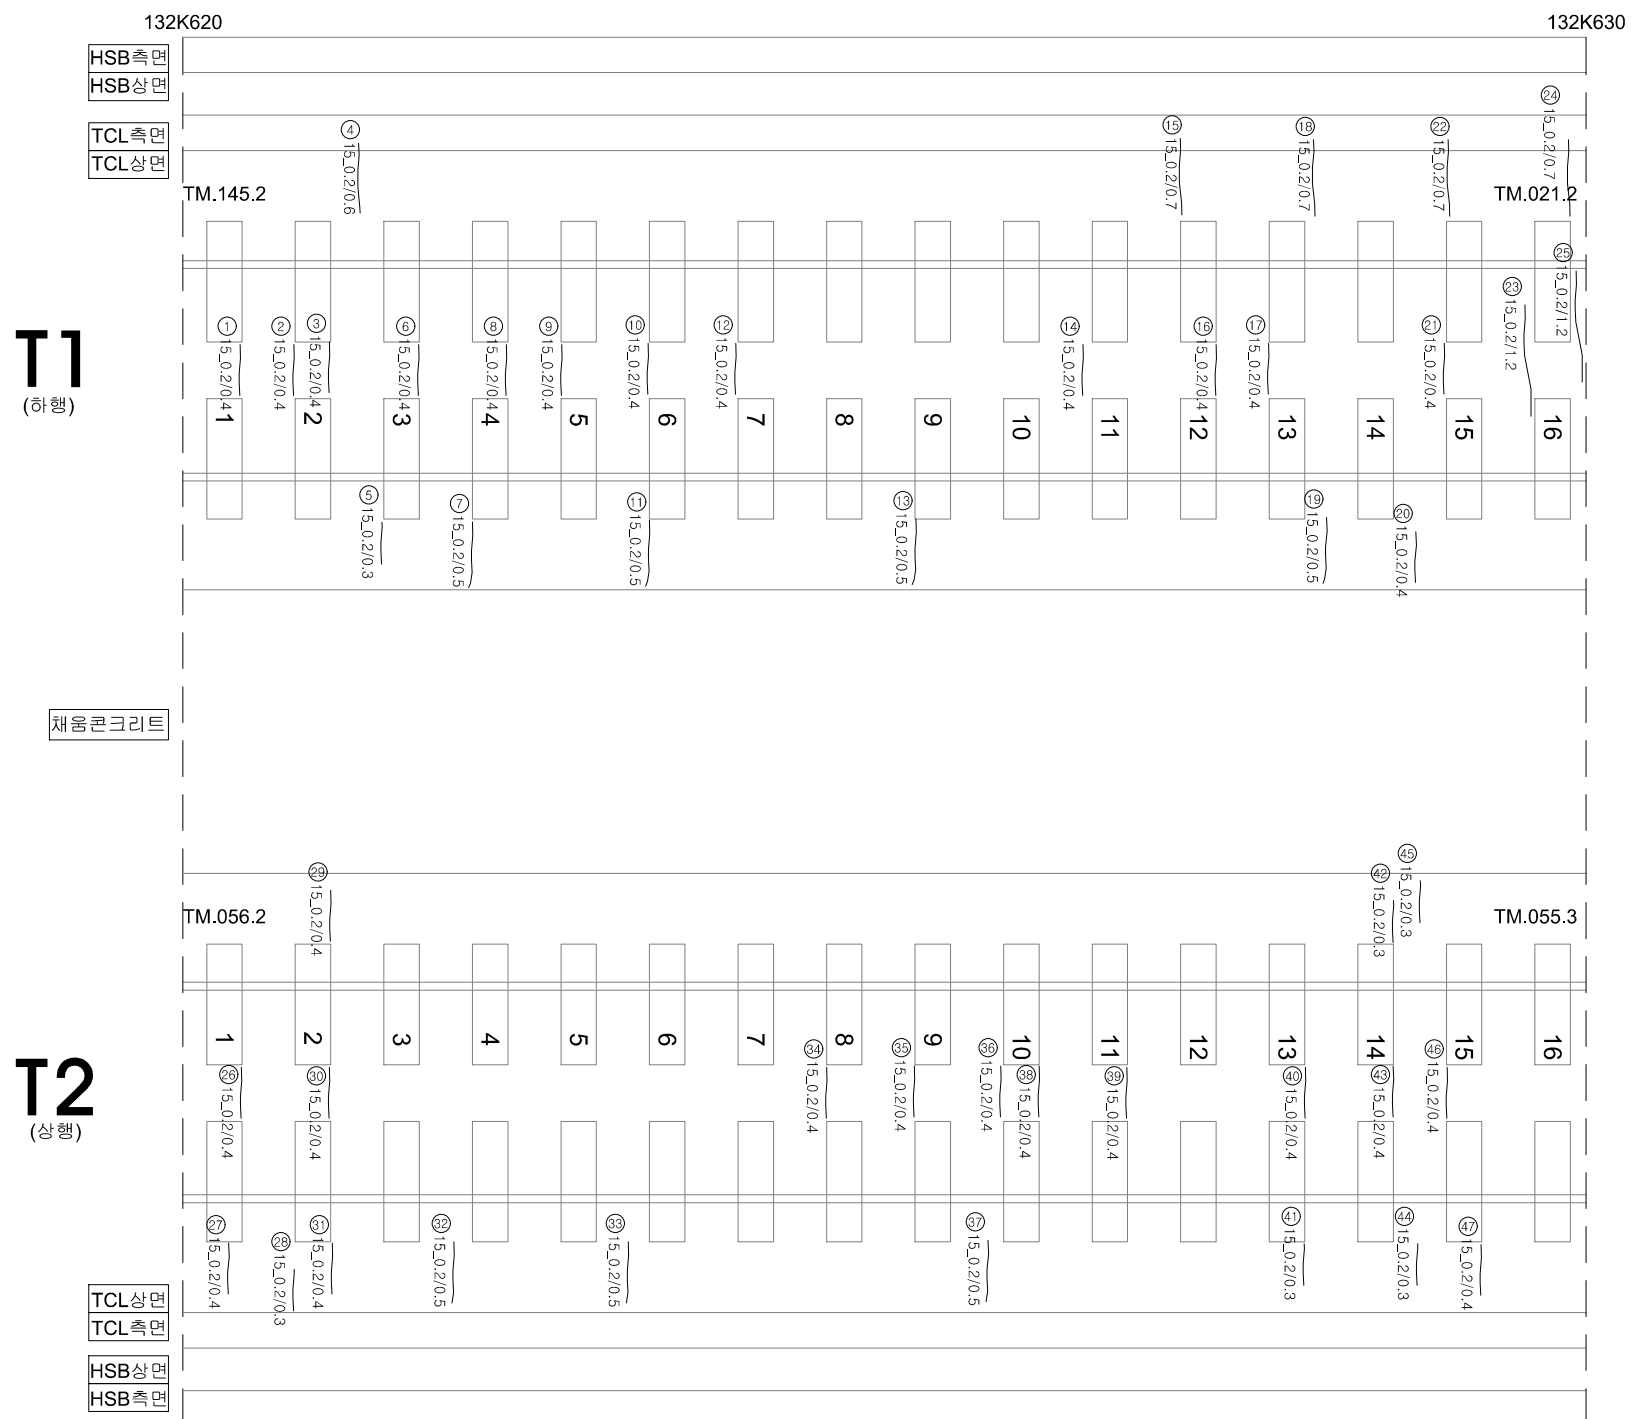
G65_정읍천교_토공노반_17(132.610~132.620)

[illegible]

호남고속선 정읍천교_토공노반_18(132.620~132.630km, L=10m)

외관조사망도 번호

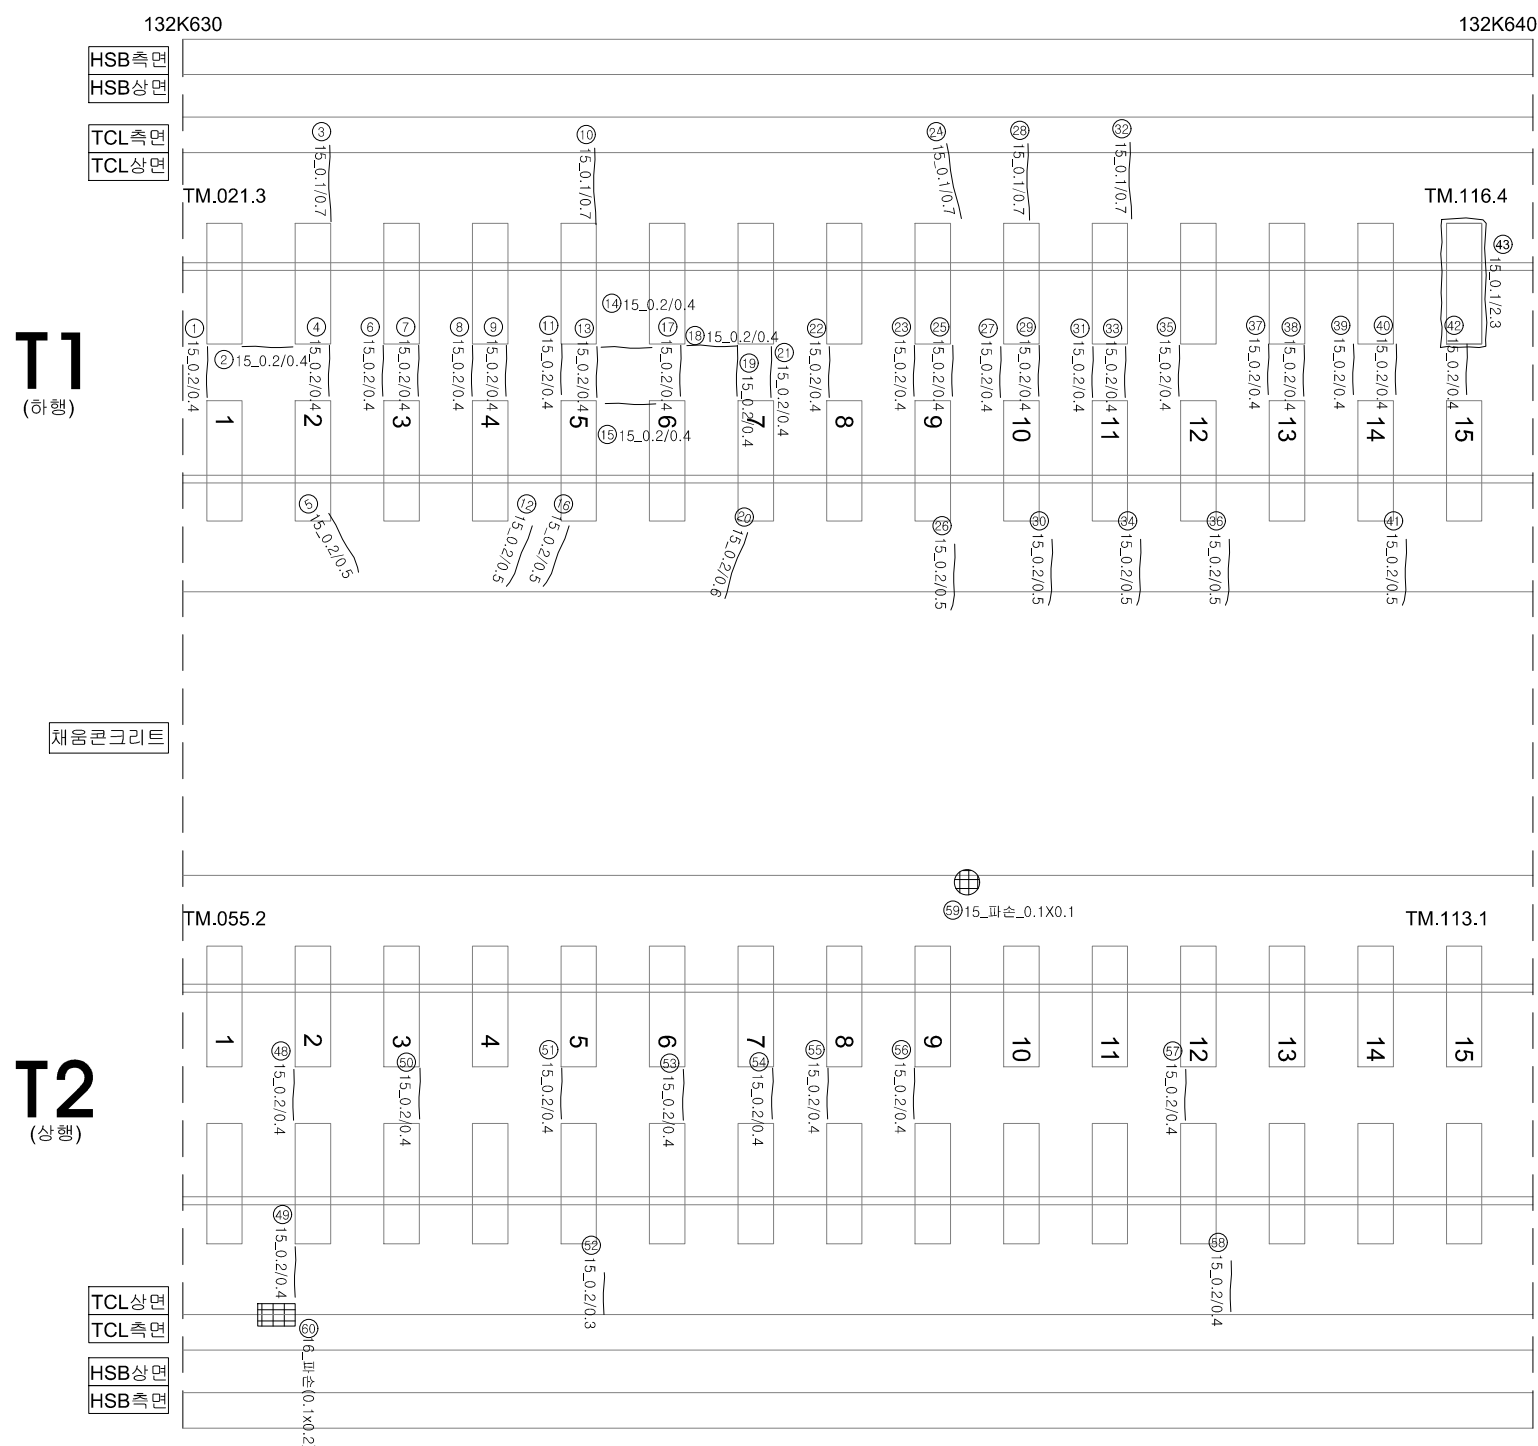
G65_정읍천교_토공노반_18(132.620~132.630)

[illegible]

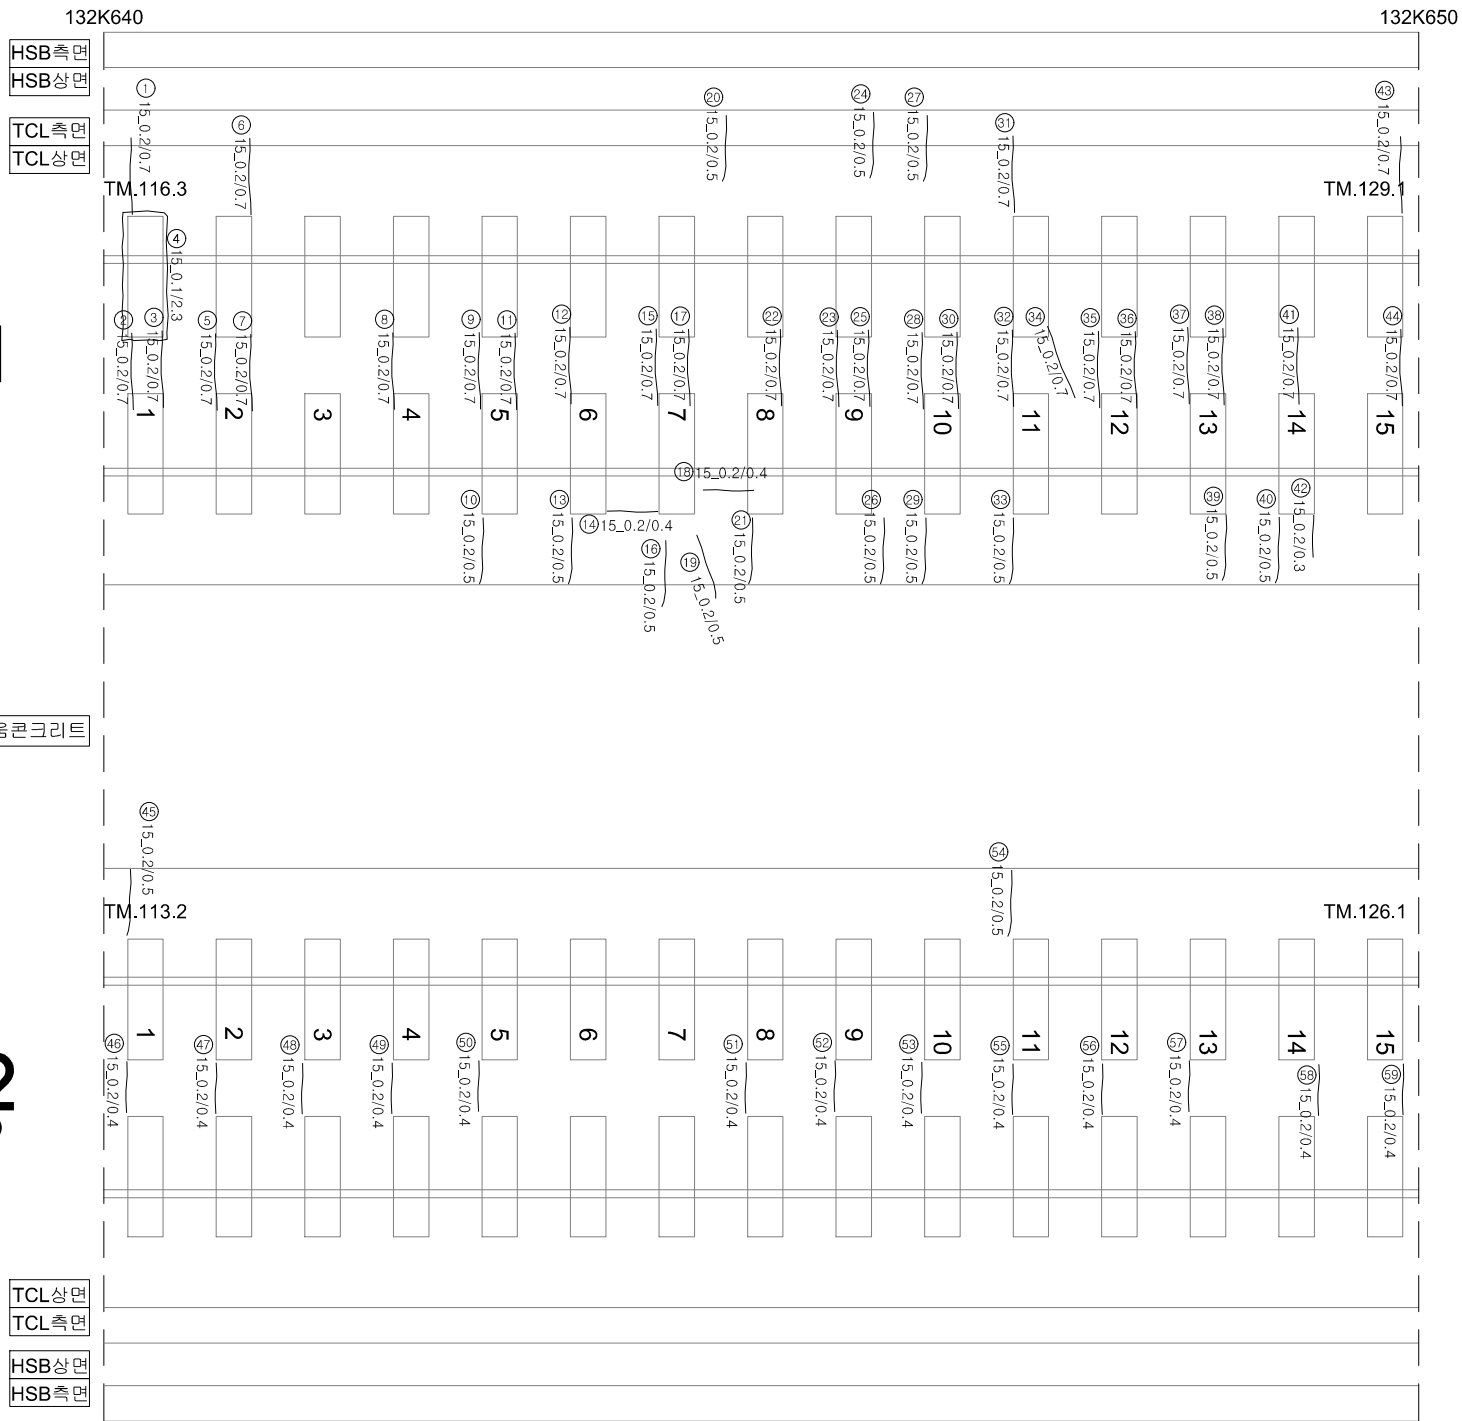
호남고속선 정읍천교_토공노반_19(132.630~132.640km, L=10m)

외관조사망도 번호

G65_정읍천교_토공노반_19(132.630~132.640)

[illegible]

호남고속선 정읍천교_토공노반_20(132.640~132.650km, L=10m)

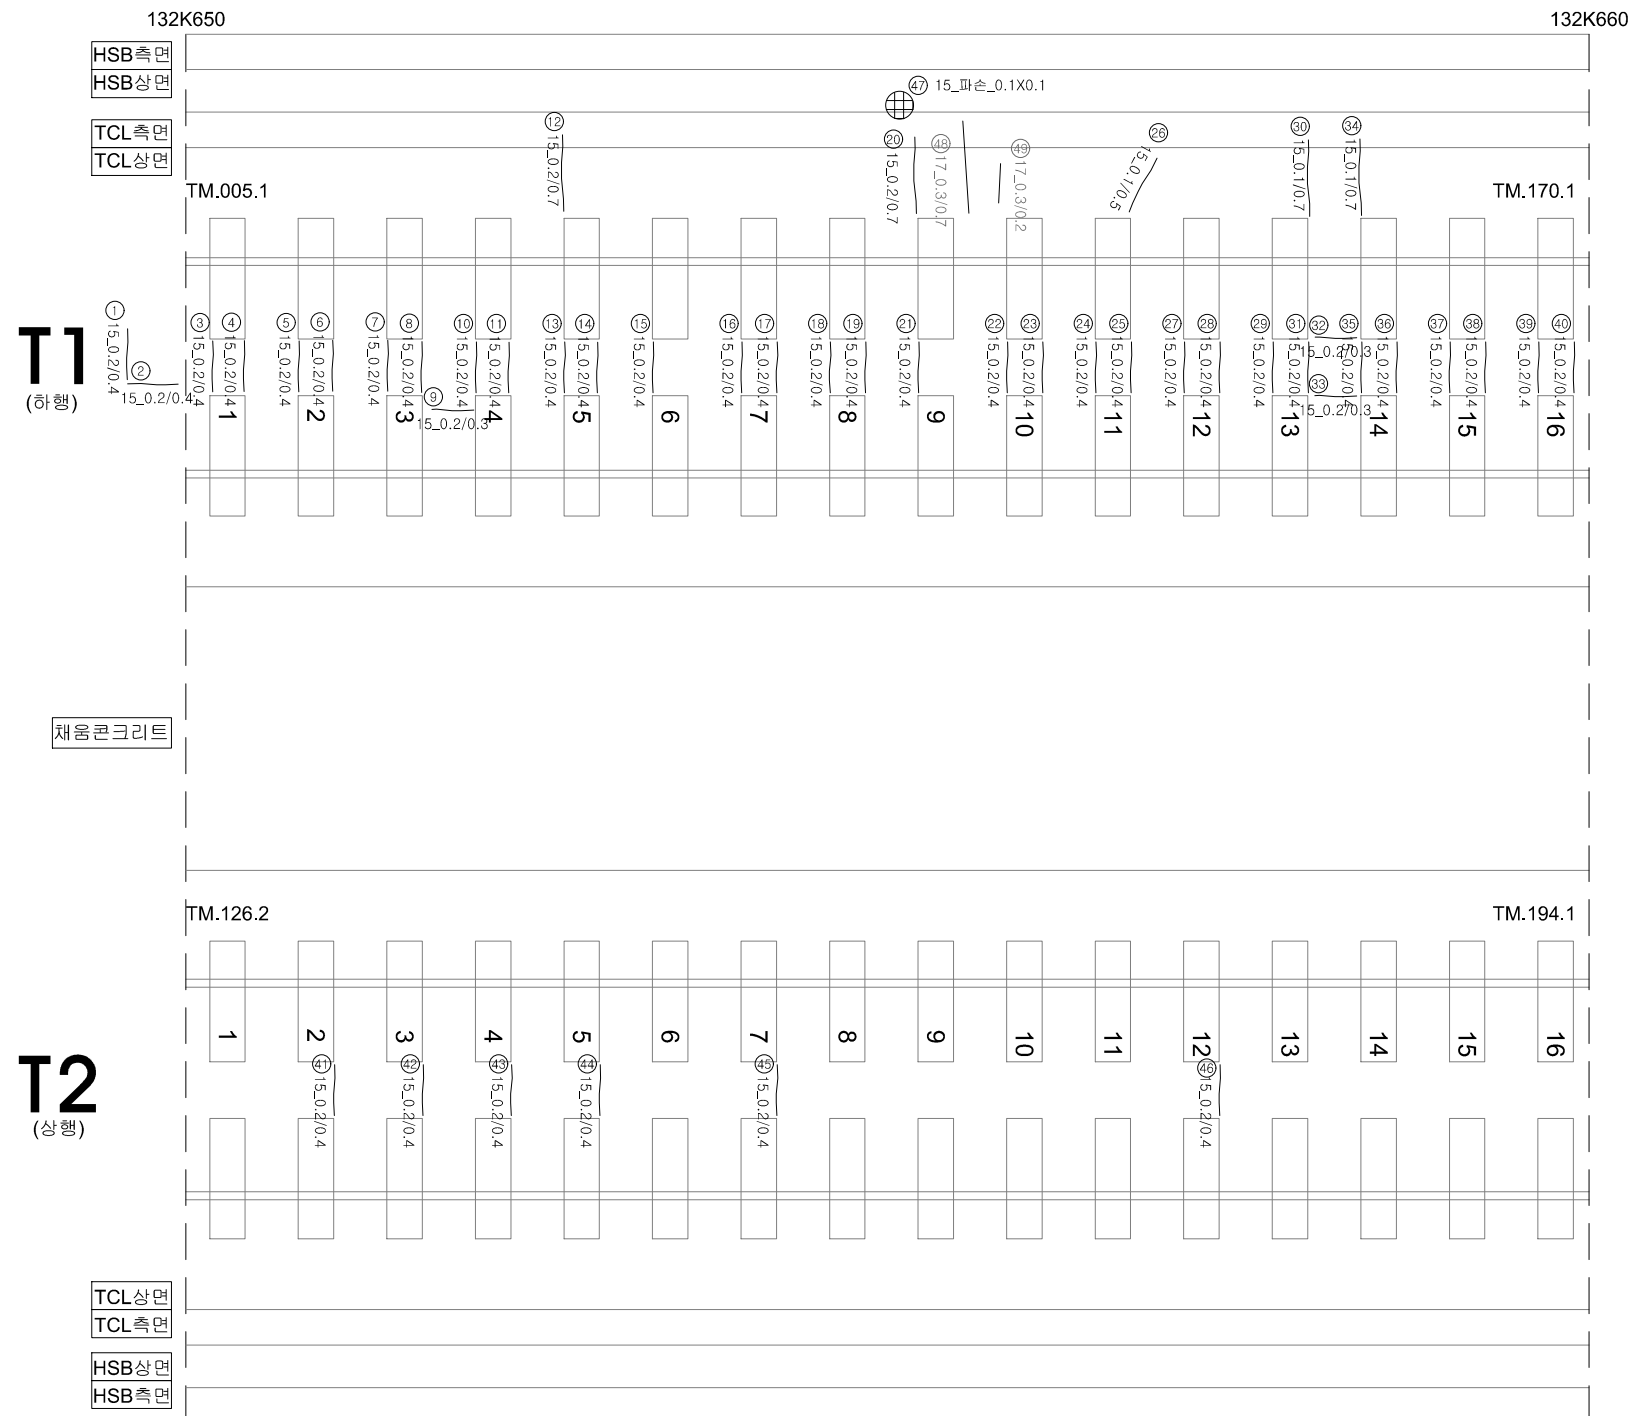


연번	손상	폭		연장		비고	연번	손상	폭		연장		비고
1	균열	0.2	mm	0.7	m		56	균열	0.2	mm	0.4	m	
2	균열	0.2	mm	0.7	m		57	균열	0.2	mm	0.4	m	
3	균열	0.2	mm	0.7	m		58	균열	0.2	mm	0.4	m	
4	균열	0.1	mm	2.3	m		59	균열	0.2	mm	0.4	m	
5	균열	0.2	mm	0.7	m								
6	균열	0.2	mm	0.7	m								
7	균열	0.2	mm	0.7	m								
8	균열	0.2	mm	0.7	m								
9	균열	0.2	mm	0.7	m								
10	균열	0.2	mm	0.5	m								
11	균열	0.2	mm	0.7	m								
12	균열	0.2	mm	0.7	m								
13	균열	0.2	mm	0.5	m								
14	균열	0.2	mm	0.4	m								
15	균열	0.2	mm	0.7	m								
16	균열	0.2	mm	0.5	m								
17	균열	0.2	mm	0.7	m								
18	균열	0.2	mm	0.4	m								
19	균열	0.2	mm	0.5	m								
20	균열	0.2	mm	0.5	m								
21	균열	0.2	mm	0.5	m								
22	균열	0.2	mm	0.7	m								
23	균열	0.2	mm	0.7	m								
24	균열	0.2	mm	0.5	m								
25	균열	0.2	mm	0.7	m								
26	균열	0.2	mm	0.5	m								
27	균열	0.2	mm	0.5	m								
28	균열	0.2	mm	0.7	m								
29	균열	0.2	mm	0.5	m								
30	균열	0.2	mm	0.7	m								
31	균열	0.2	mm	0.7	m								
32	균열	0.2	mm	0.7	m								
33	균열	0.2	mm	0.5	m								
34	균열	0.2	mm	0.7	m								
35	균열	0.2	mm	0.7	m								
36	균열	0.2	mm	0.7	m								
37	균열	0.2	mm	0.7	m								
38	균열	0.2	mm	0.7	m								
39	균열	0.2	mm	0.5	m								
40	균열	0.2	mm	0.5	m								
41	균열	0.2	mm	0.7	m								
42	균열	0.2	mm	0.3	m								
43	균열	0.2	mm	0.7	m								
44	균열	0.2	mm	0.7	m								
45	균열	0.2	mm	0.5	m								
46	균열	0.2	mm	0.4	m								
47	균열	0.2	mm	0.4	m								
48	균열	0.2	mm	0.4	m								
49	균열	0.2	mm	0.4	m								
50	균열	0.2	mm	0.4	m								
51	균열	0.2	mm	0.4	m								
52	균열	0.2	mm	0.4	m								
53	균열	0.2	mm	0.4	m								
54	균열	0.2	mm	0.5	m								
55	균열	0.2	mm	0.4	m								

호남고속선 정읍천교_토공노반_21(132.650~132.660km, L=10m)

외관조사망도 번호

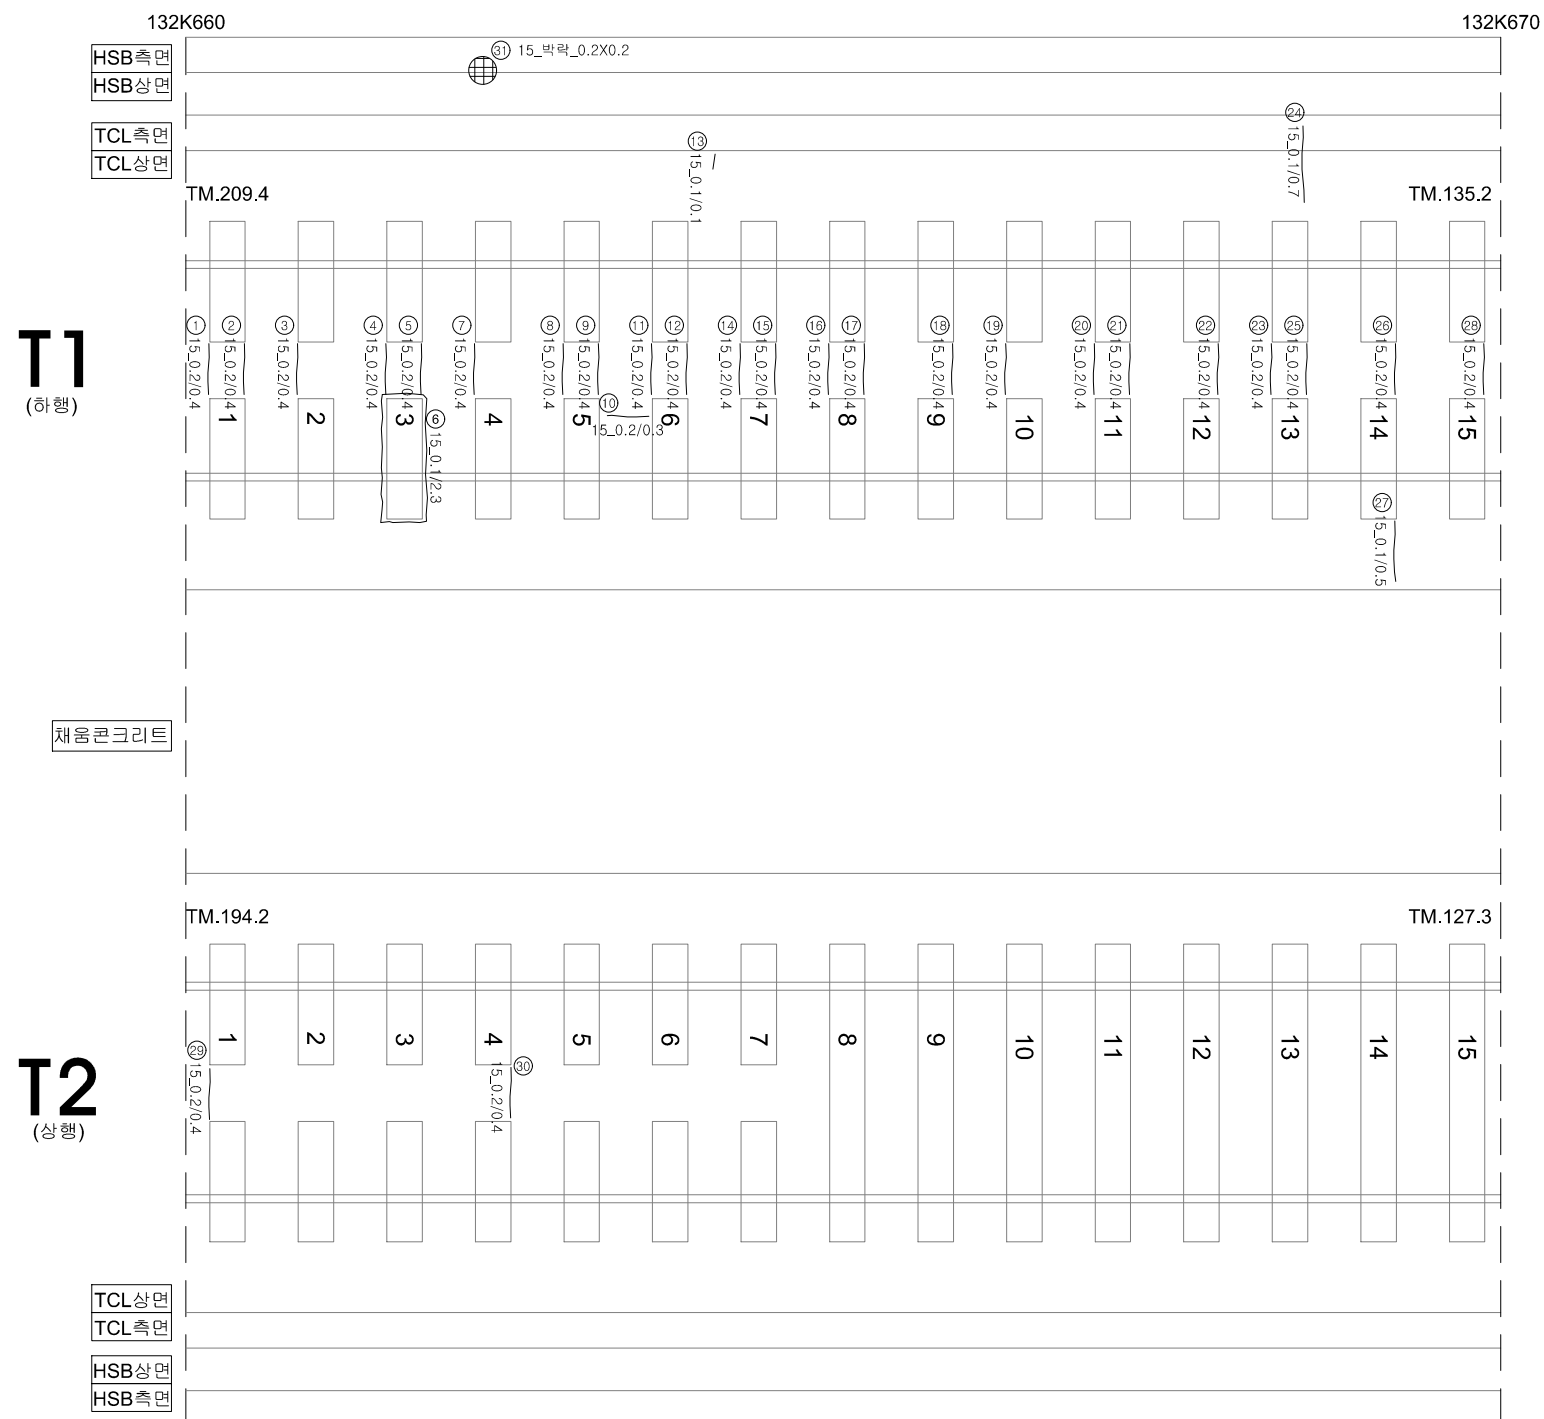
G65_정읍천교_토공노반_21(132.650~132.660)

[illegible]

호남고속선 정읍천교_토공노반_22(132.660~132.670km, L=10m)

외관조사망도 번호

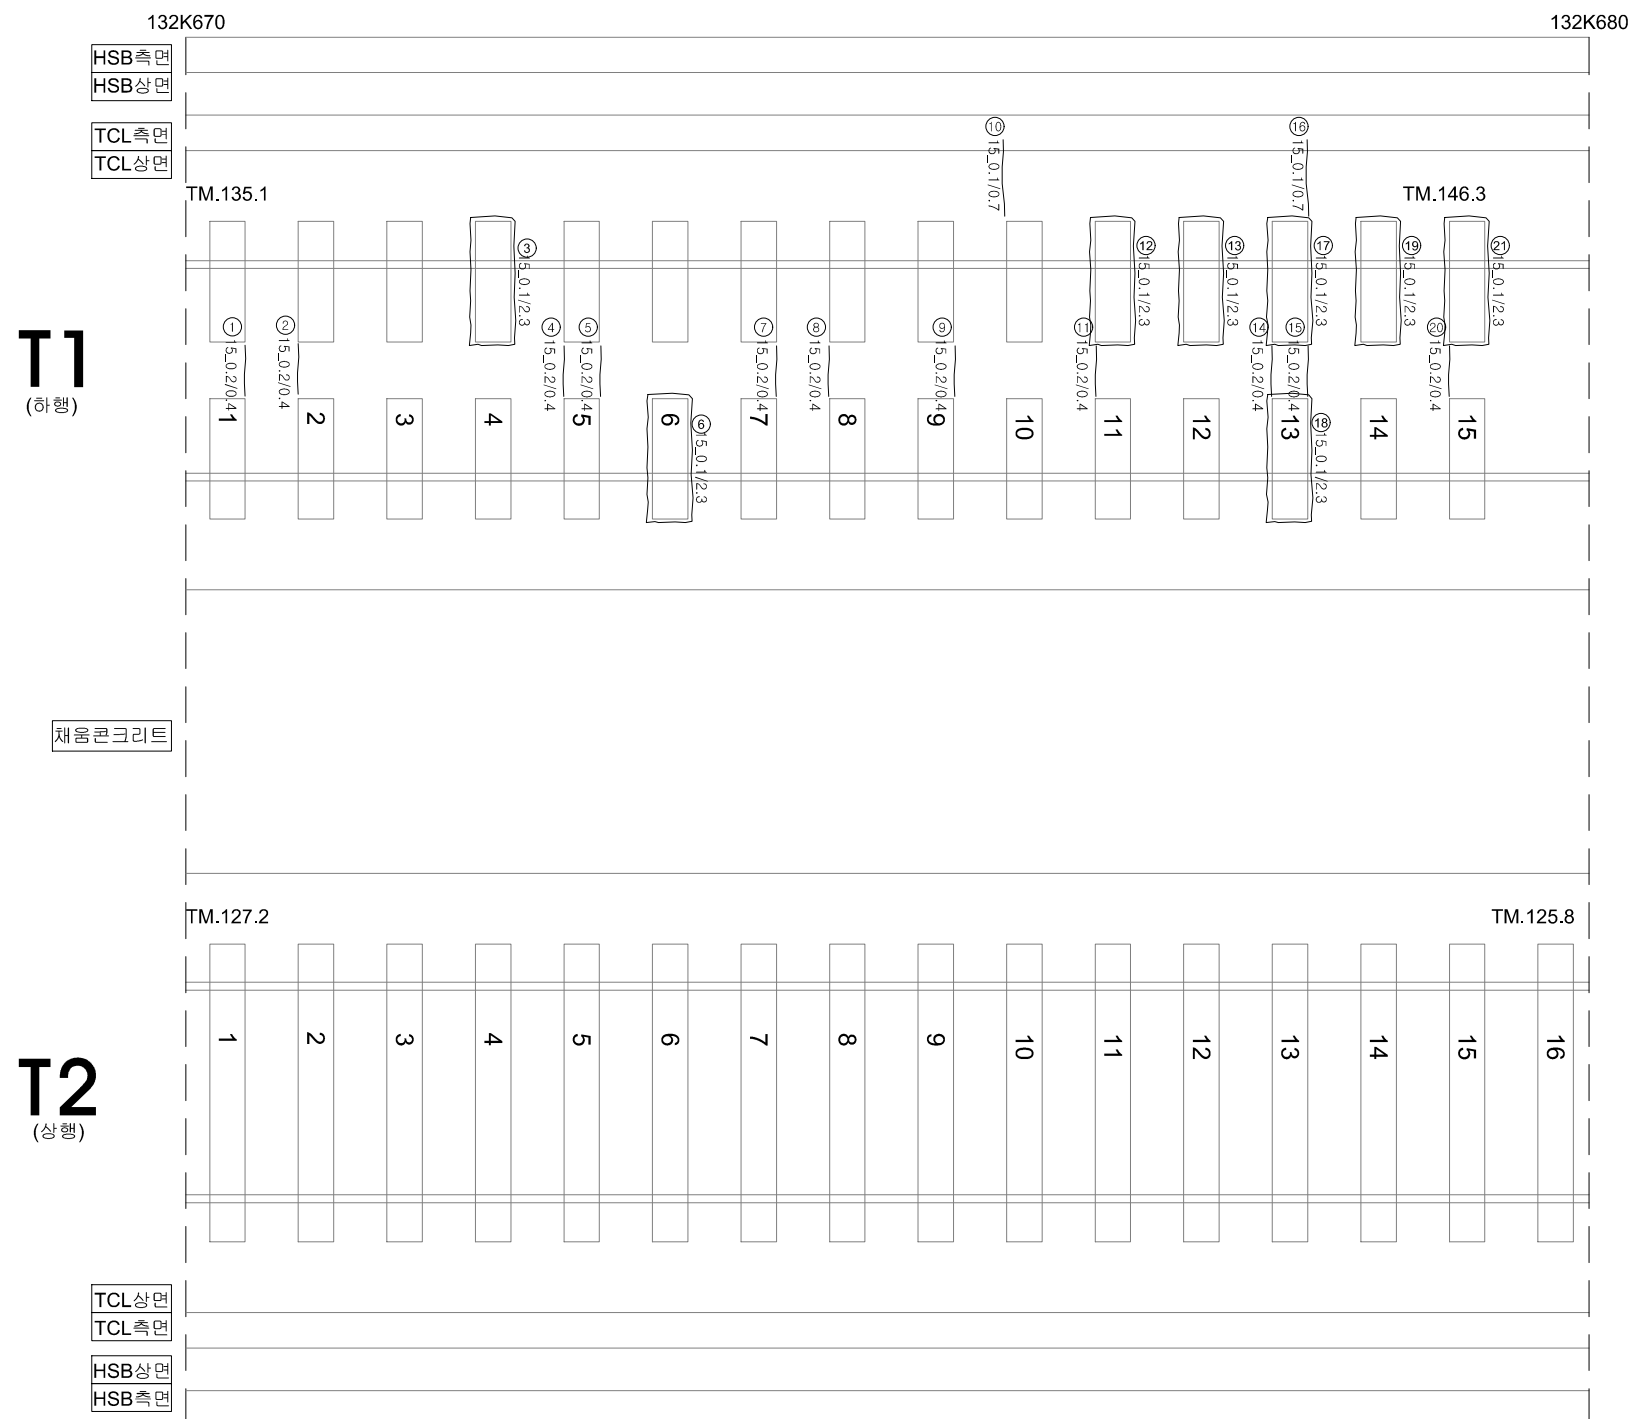
G65_정읍천교_토공노반_22(132.660~132.670)

[illegible]

호남고속선 정읍천교_토공노반_23(132.670~132.680km, L=10m)

외관조사망도 번호

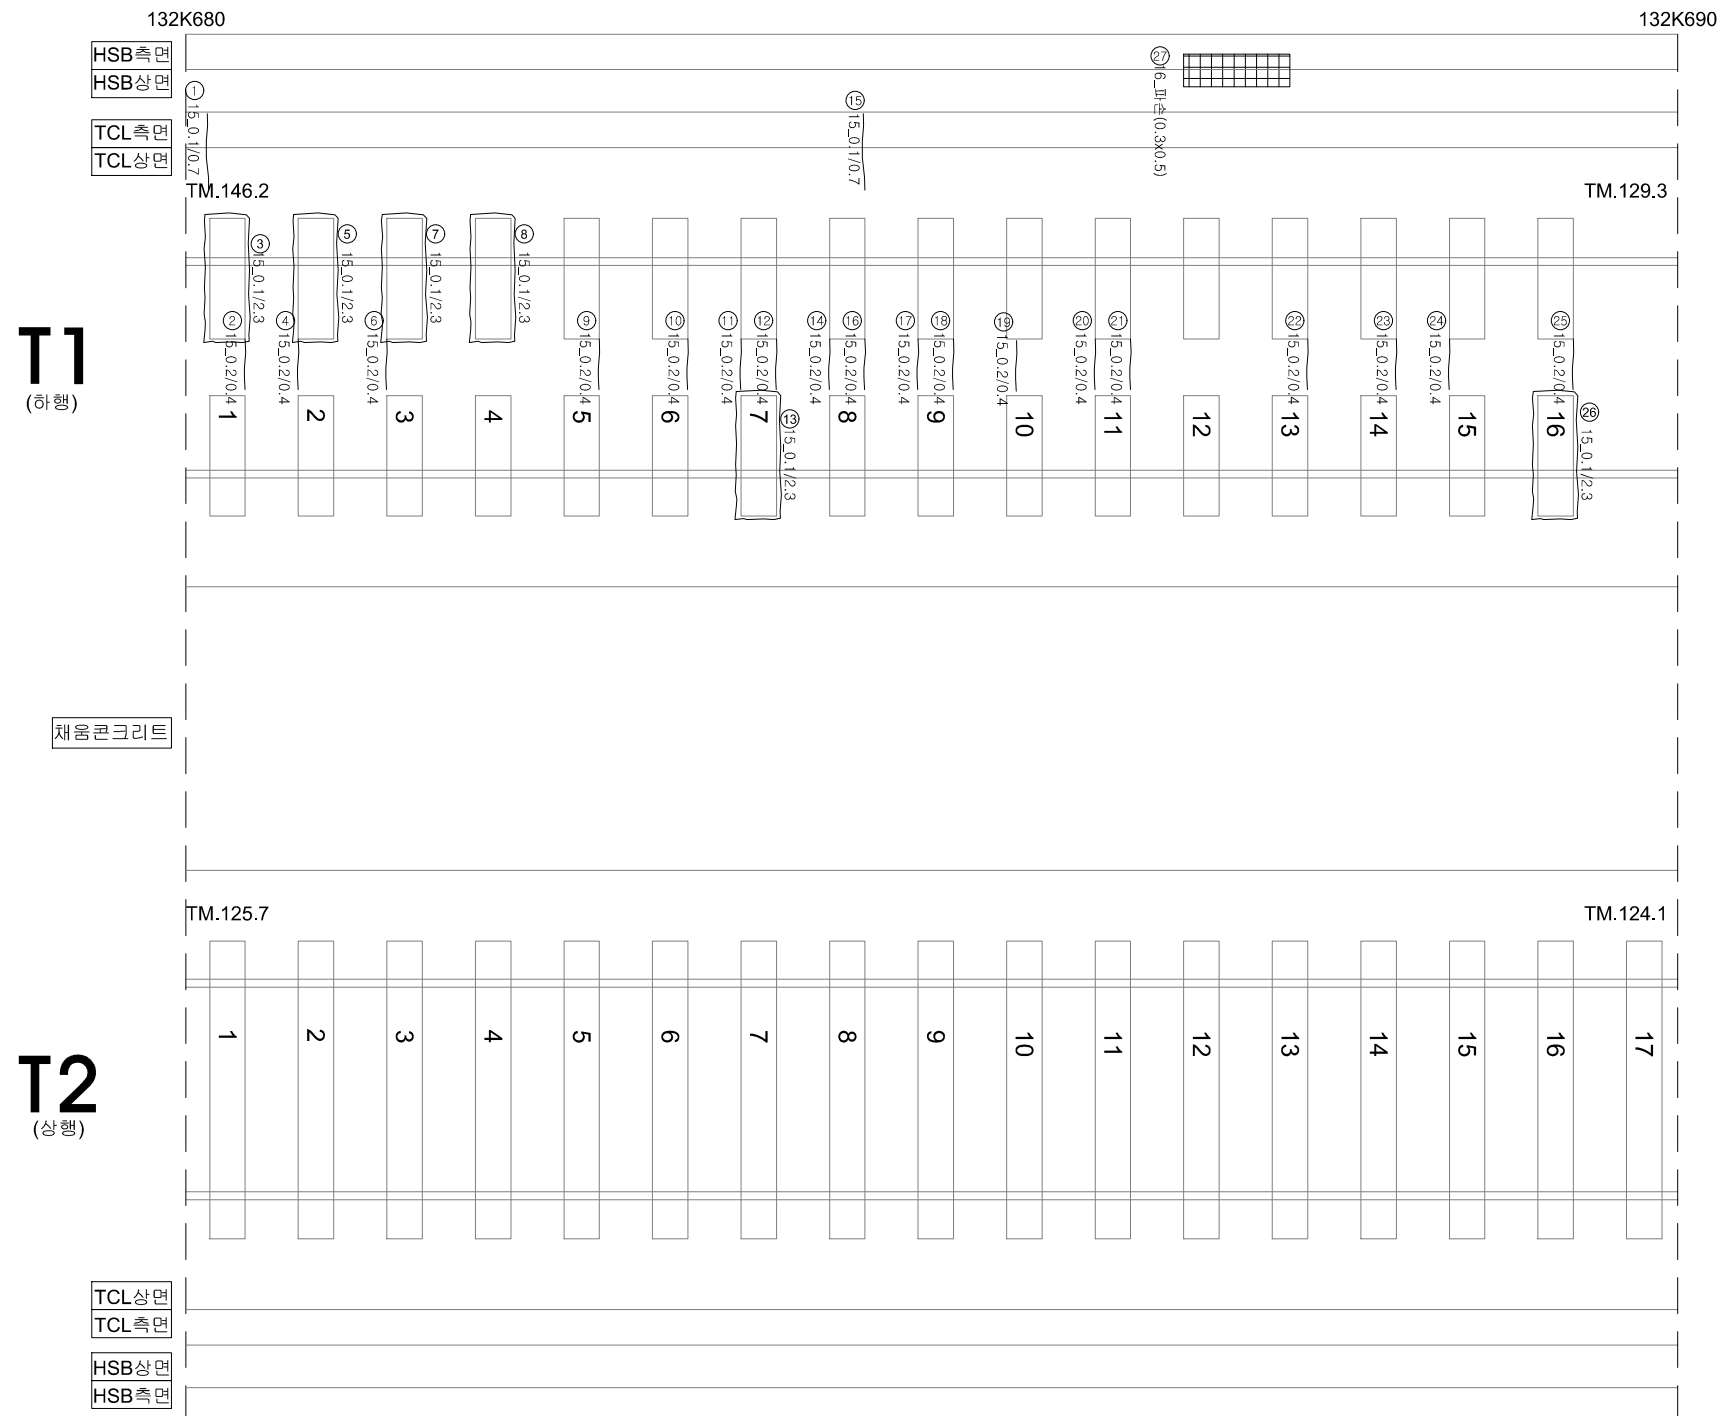
G65_정읍천교_토공노반_23(132.670~132.680)

[illegible]

호남고속선 정읍천교_토공노반_24(132.680~132.690km, L=10m)

외관조사망도 번호

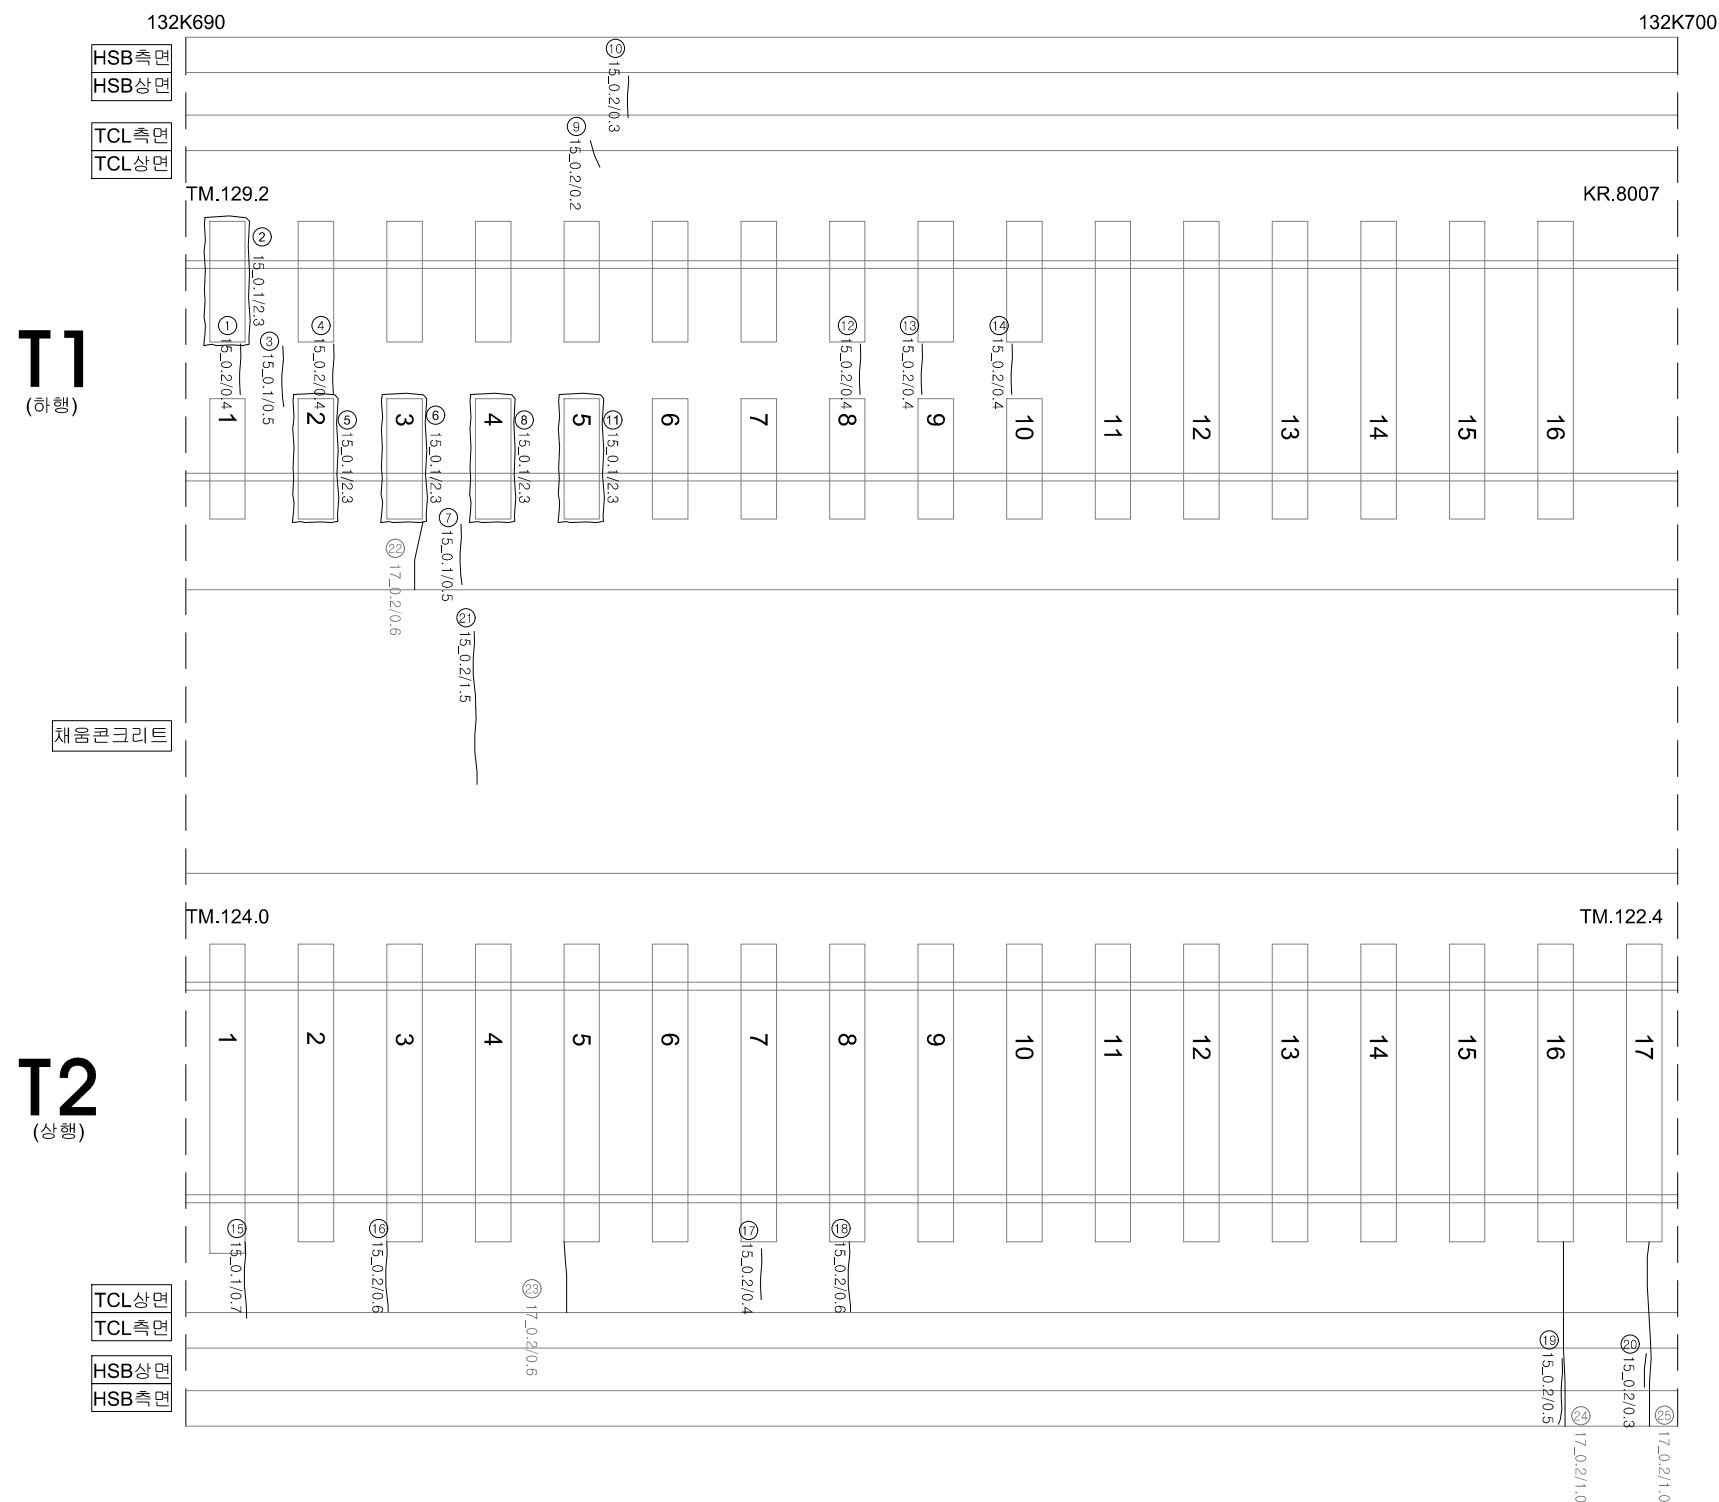
G65_정읍천교_토공노반_24(132.680~132.690)

[illegible]

호남고속선 정읍천교_토공노반_25(132.690~132.700km, L=10m)

외관조사망도 번호

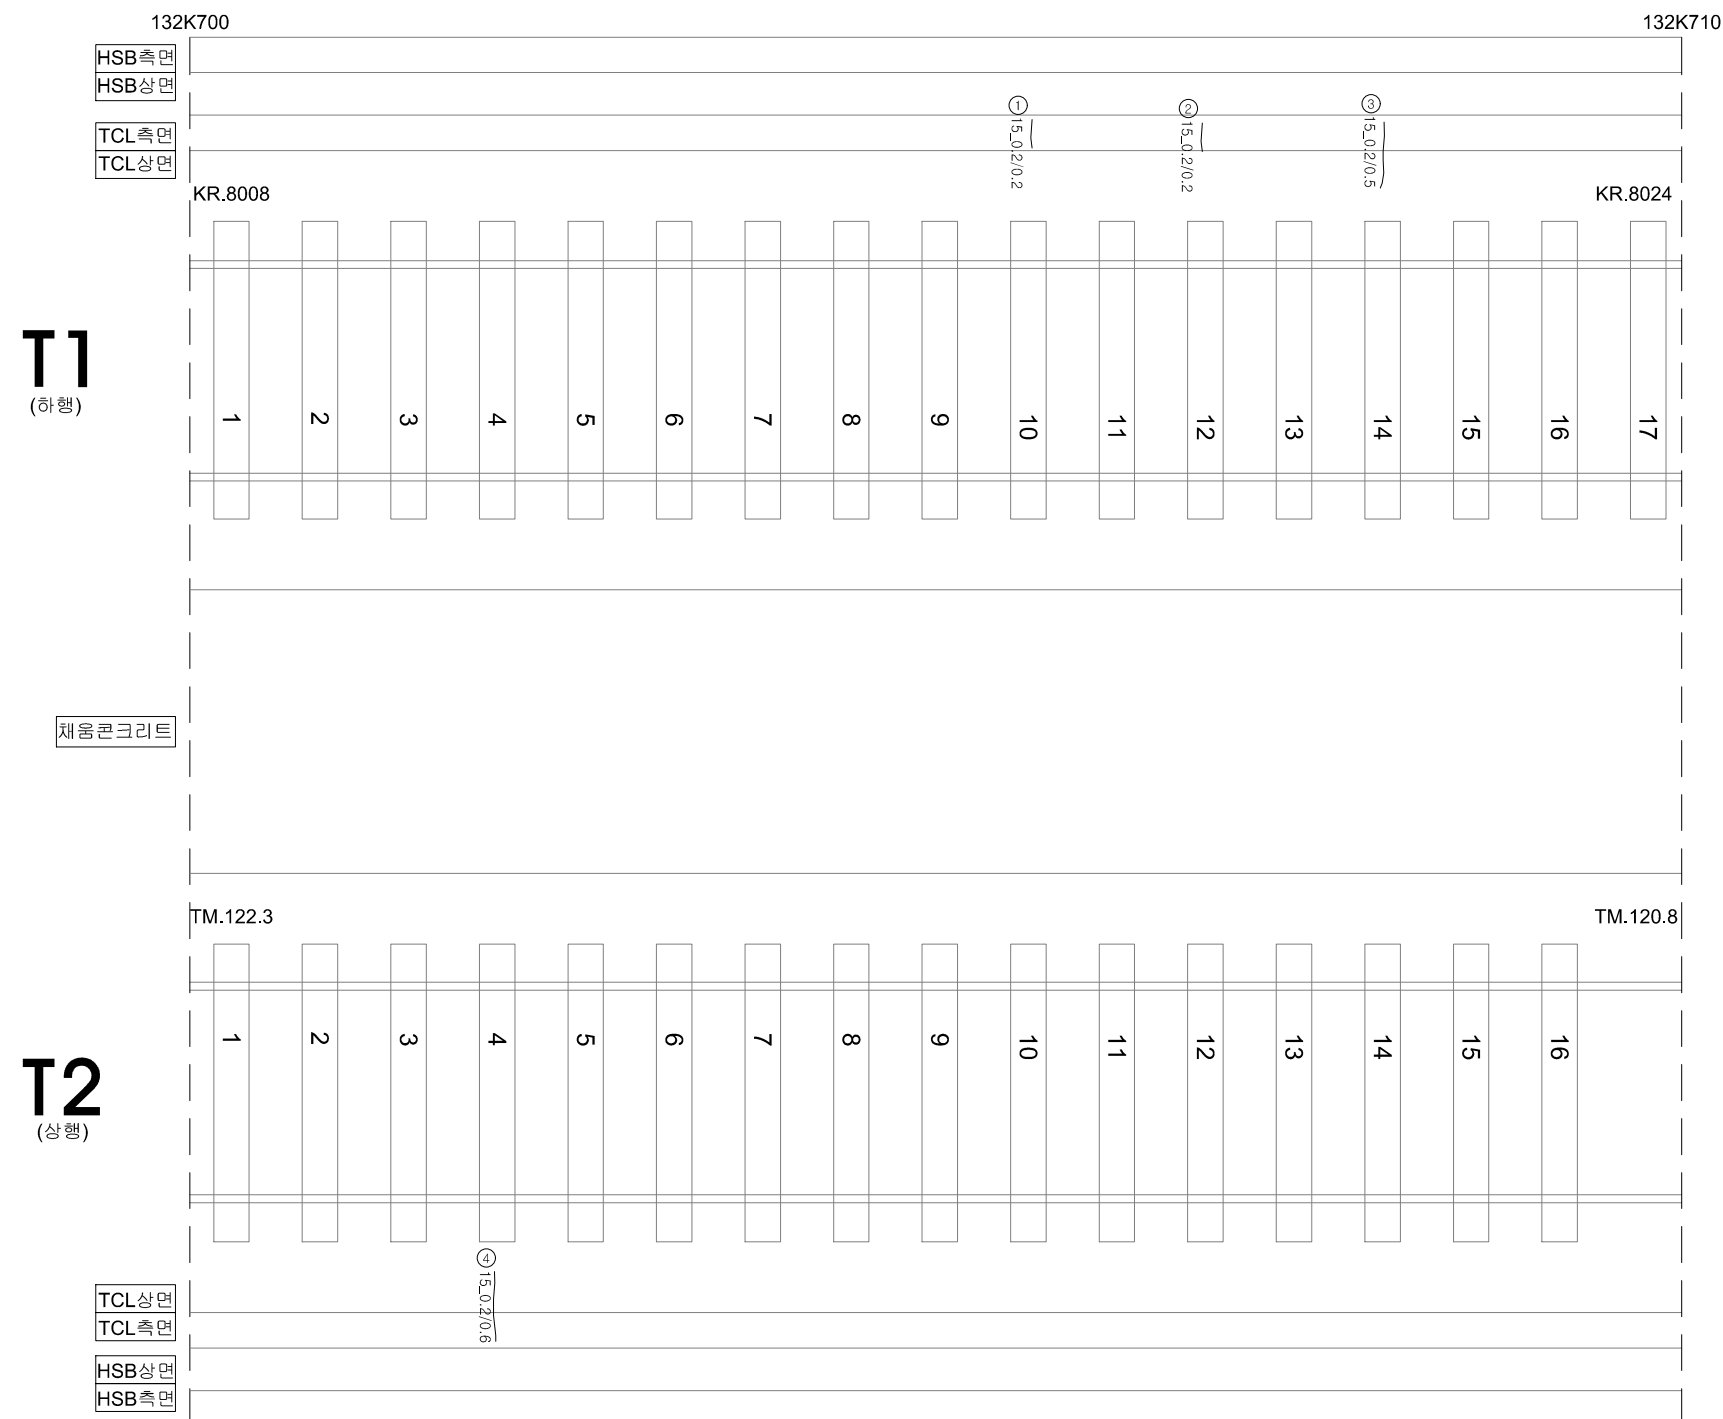
G65_정읍천교_토공노반_25(132.690~132.700)

[illegible]

호남고속선 정읍천교_토공노반_26(132.700~132.710km, L=10m)

외관조사망도 번호

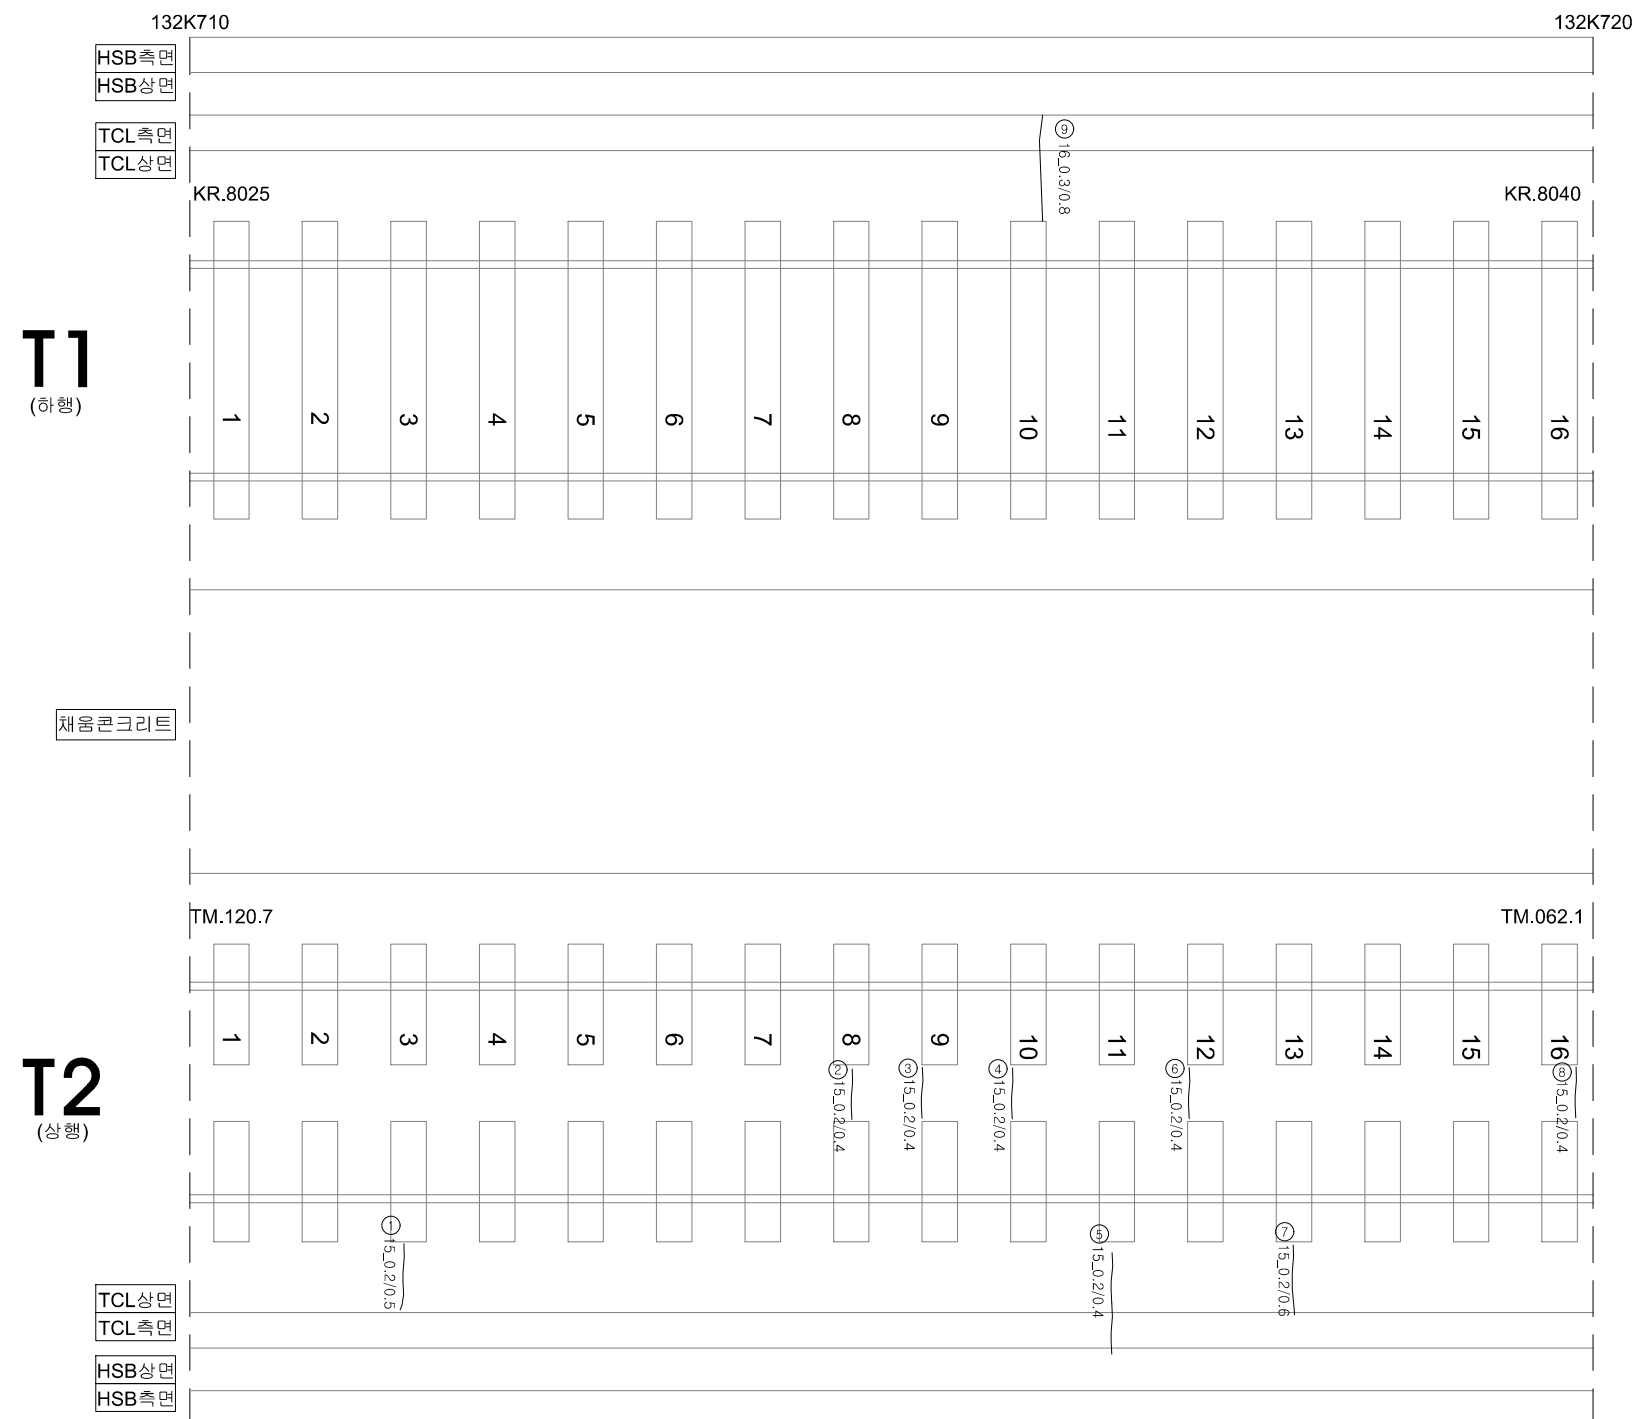
G65_정읍천교_토공노반_26(132.700~132.710)

[illegible]

호남고속선 정읍천교_토공노반_27(132.710~132.720km, L=10m)

외관조사망도 번호

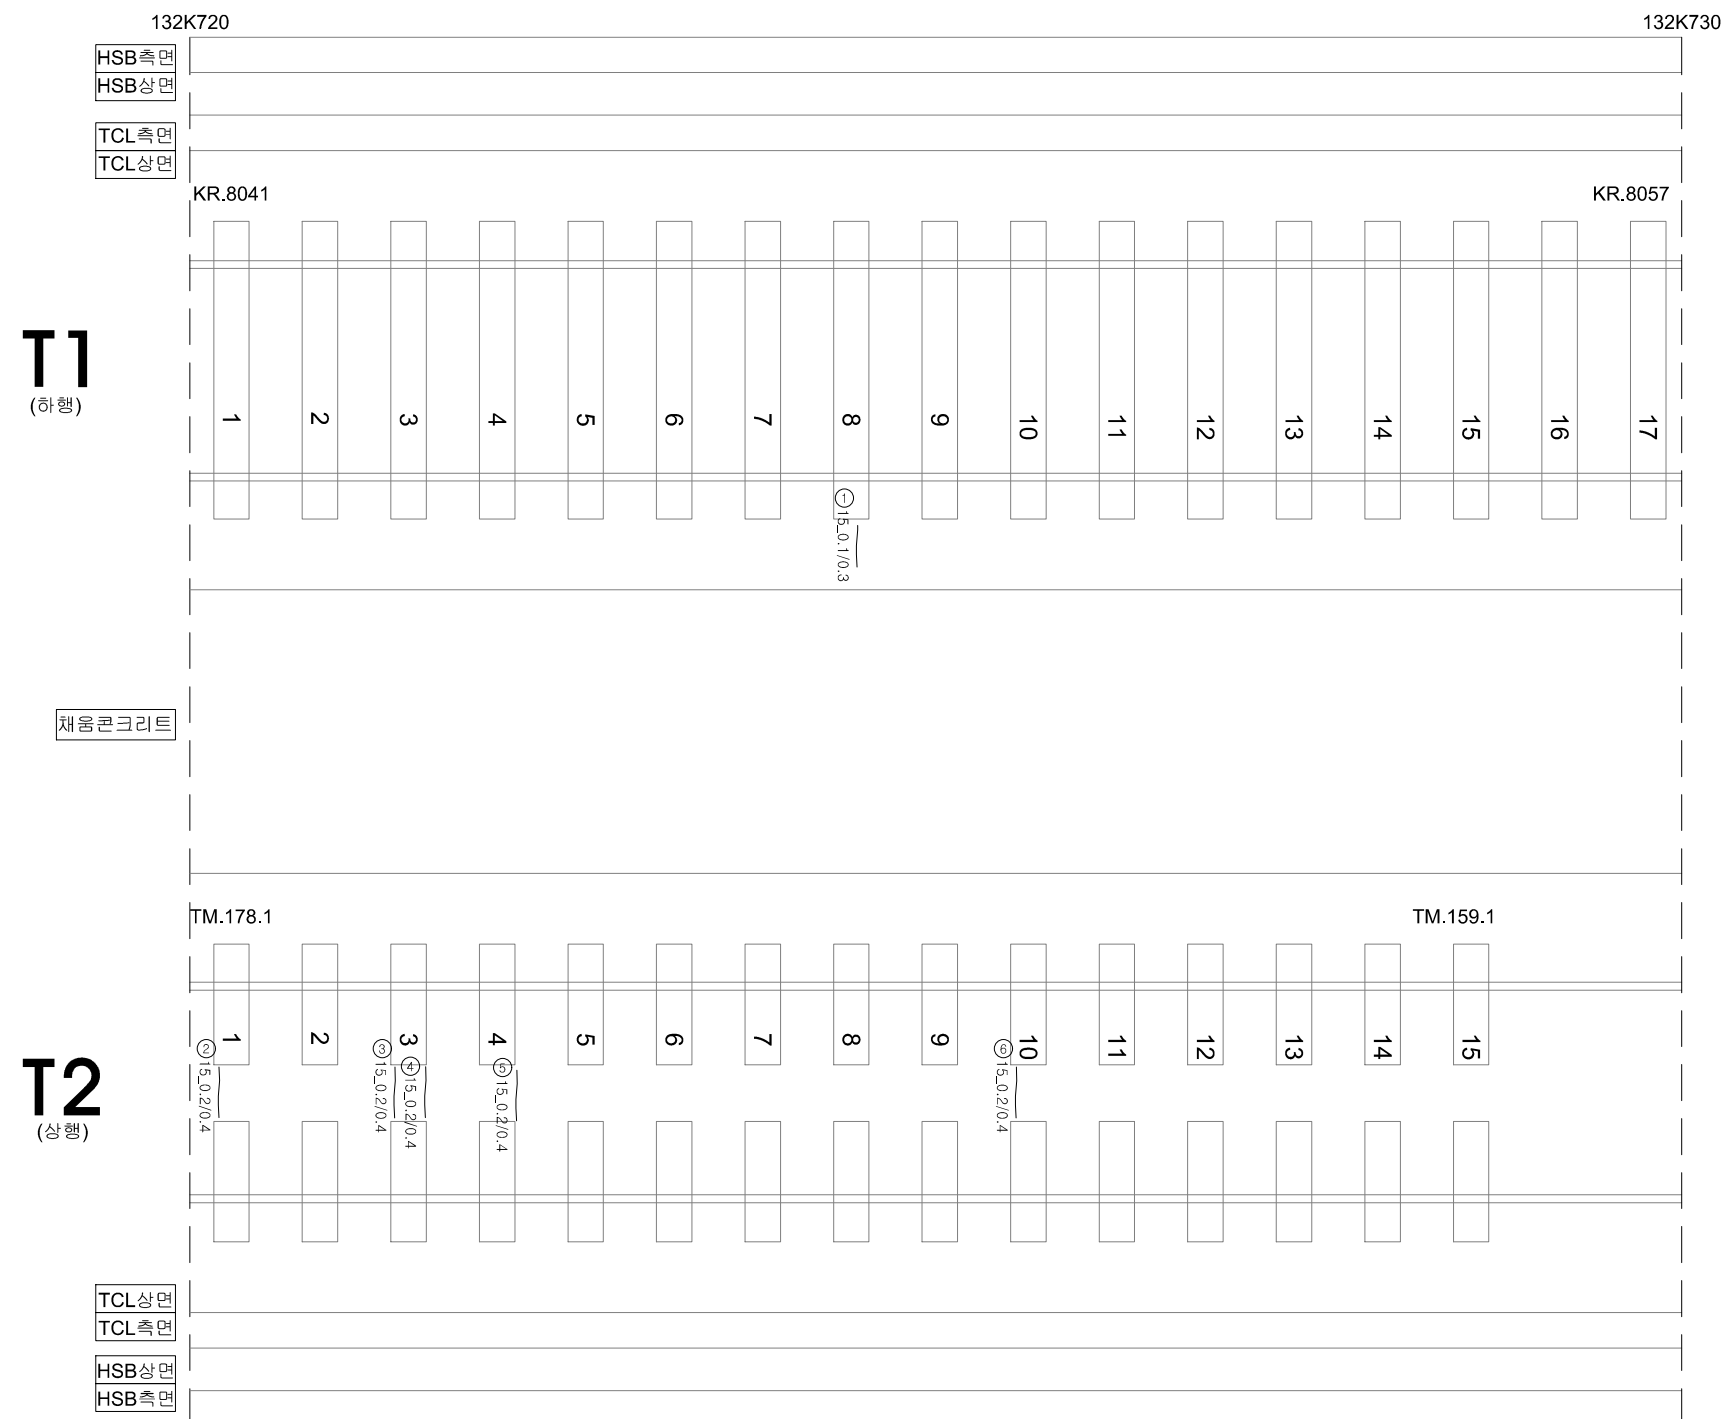
G65_정읍천교_토공노반_27(132.710~132.720)

[illegible]

호남고속선 정읍천교_토공노반_28(132.720~132.730km, L=10m)

외관조사망도 번호

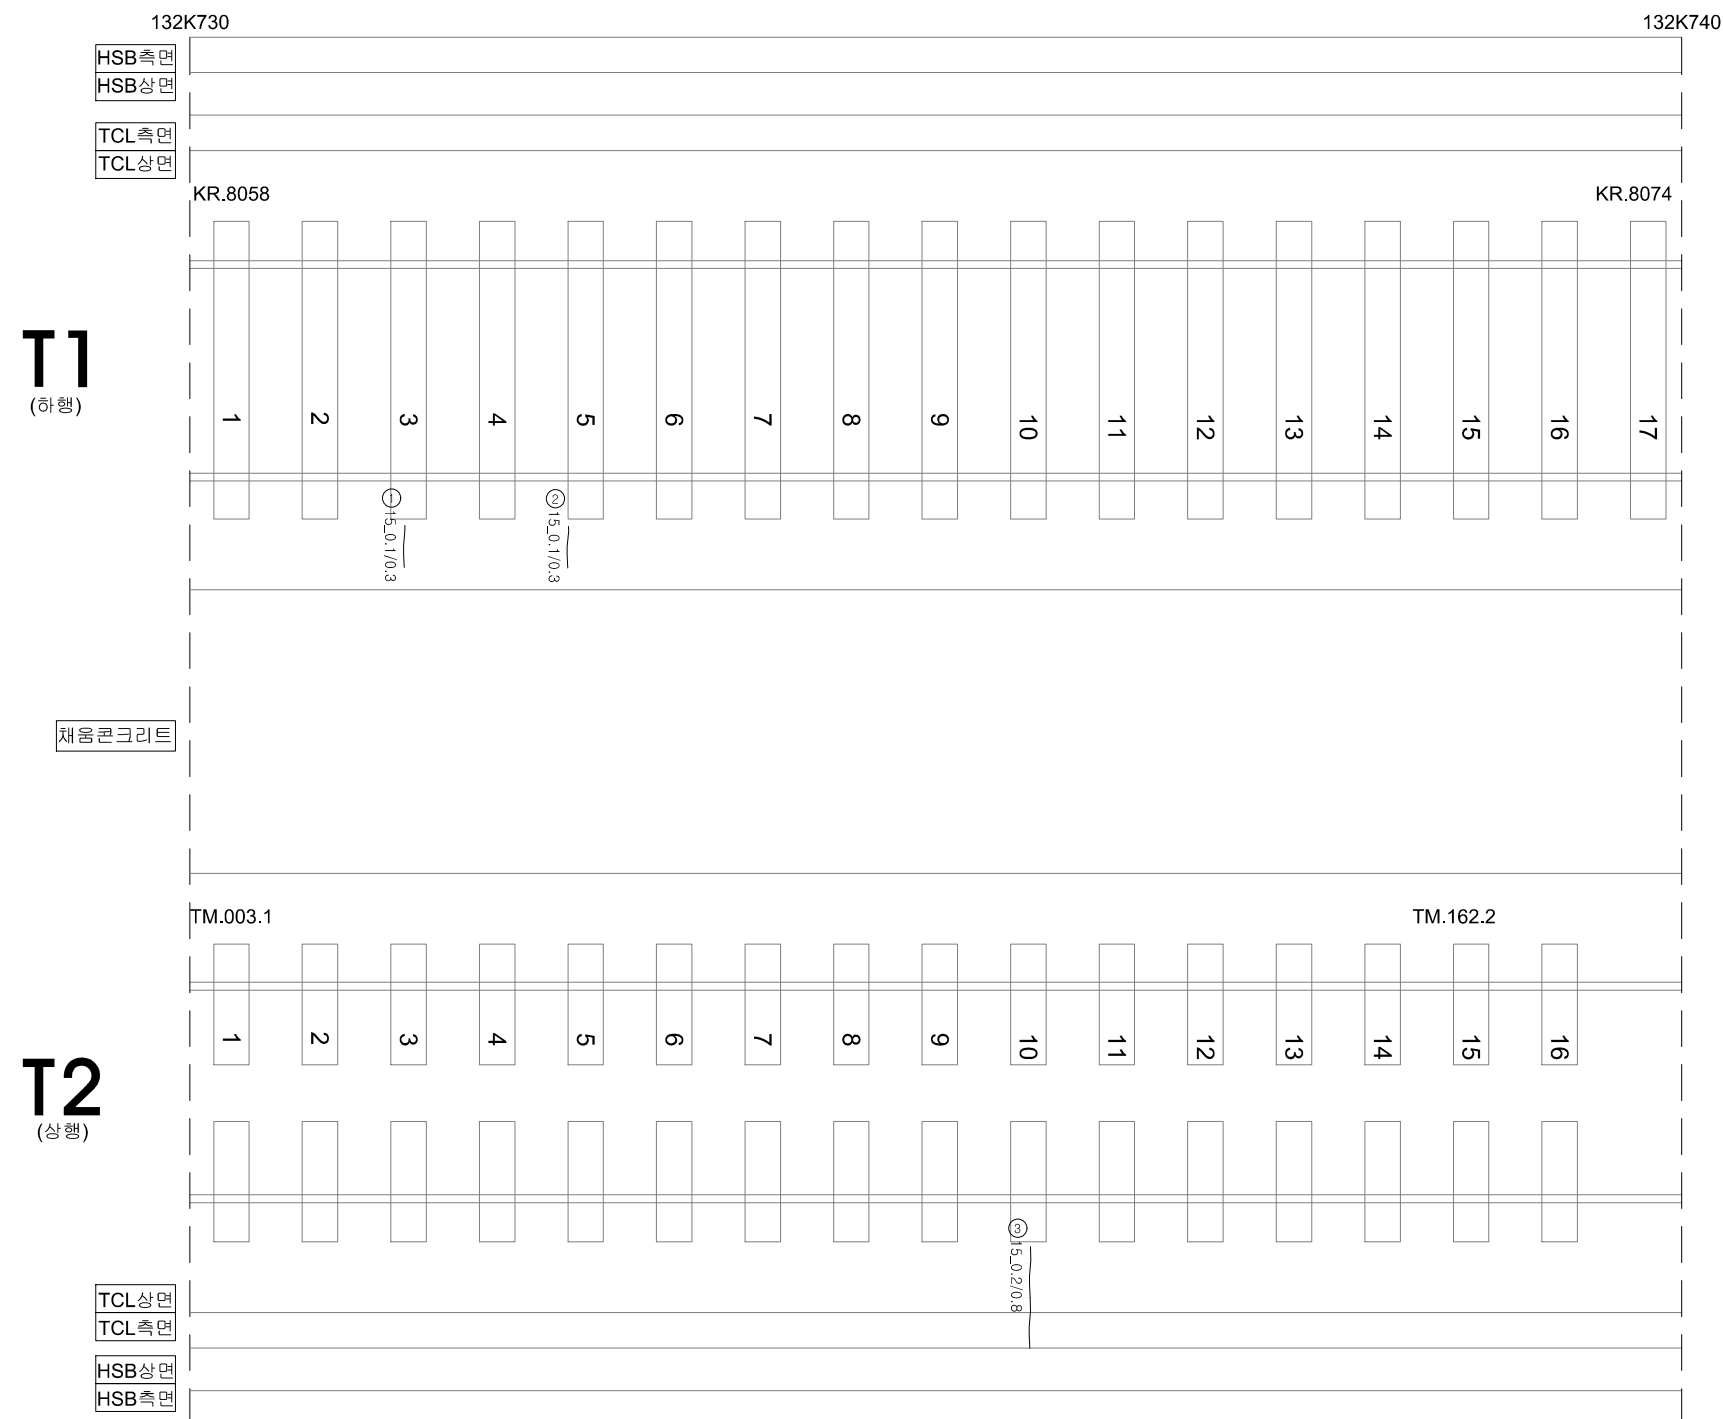
G65_정읍천교_토공노반_28(132.720~132.730)

[illegible]

호남고속선 정읍천교_토공노반_29(132.730~132.740km, L=10m)

외관조사망도 번호

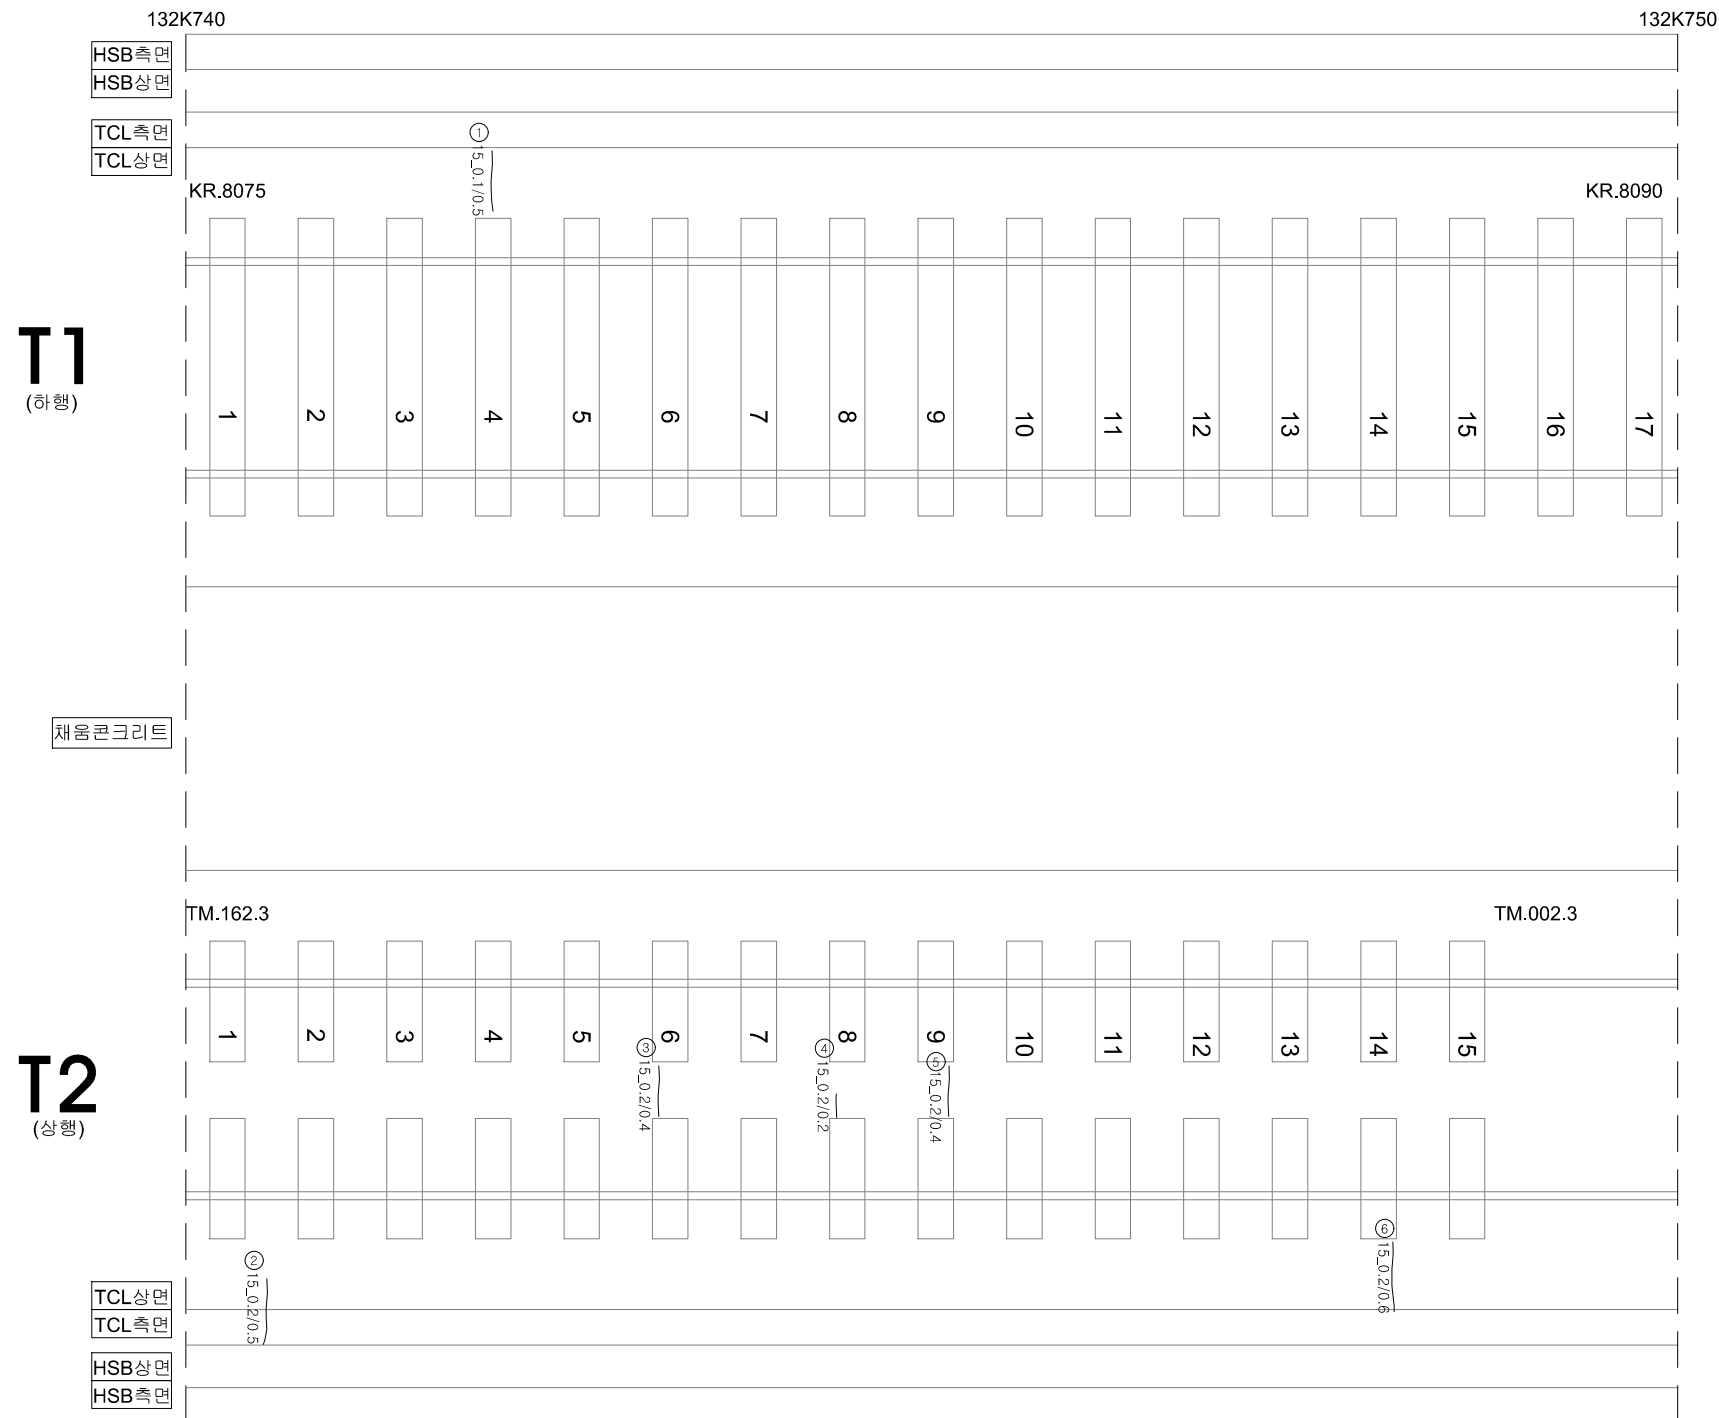
G65_정읍천교_토공노반_29(132.730~132.740)

[illegible]

호남고속선 정읍천교_토공노반_30(132.740~132.750km, L=10m)

외관조사망도 번호

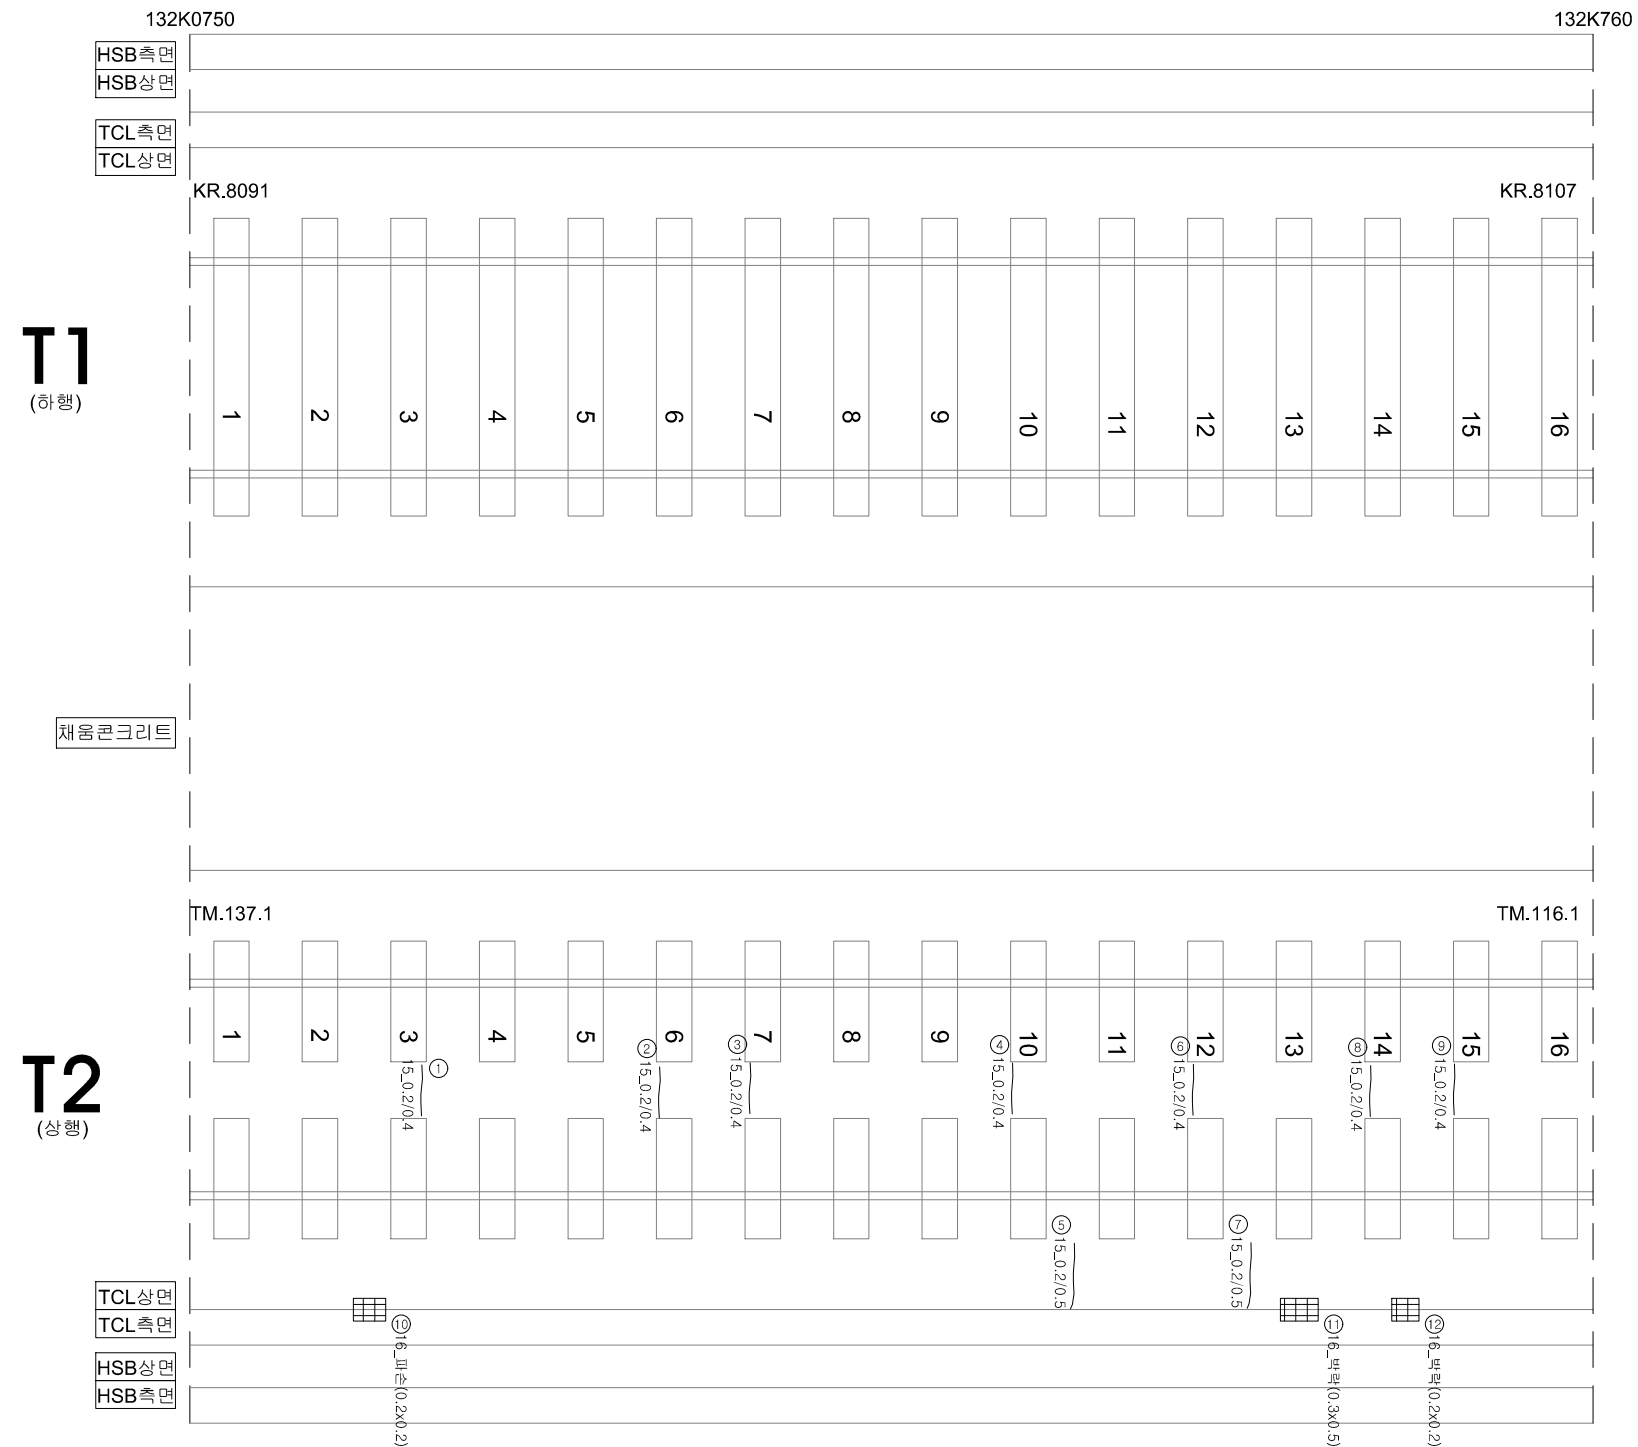
G65_정읍천교_토공노반_30(132.740~132.750)

[illegible]

호남고속선 정읍천교_토공노반_31(132.750~132.760km, L=10m)

외관조사망도 번호

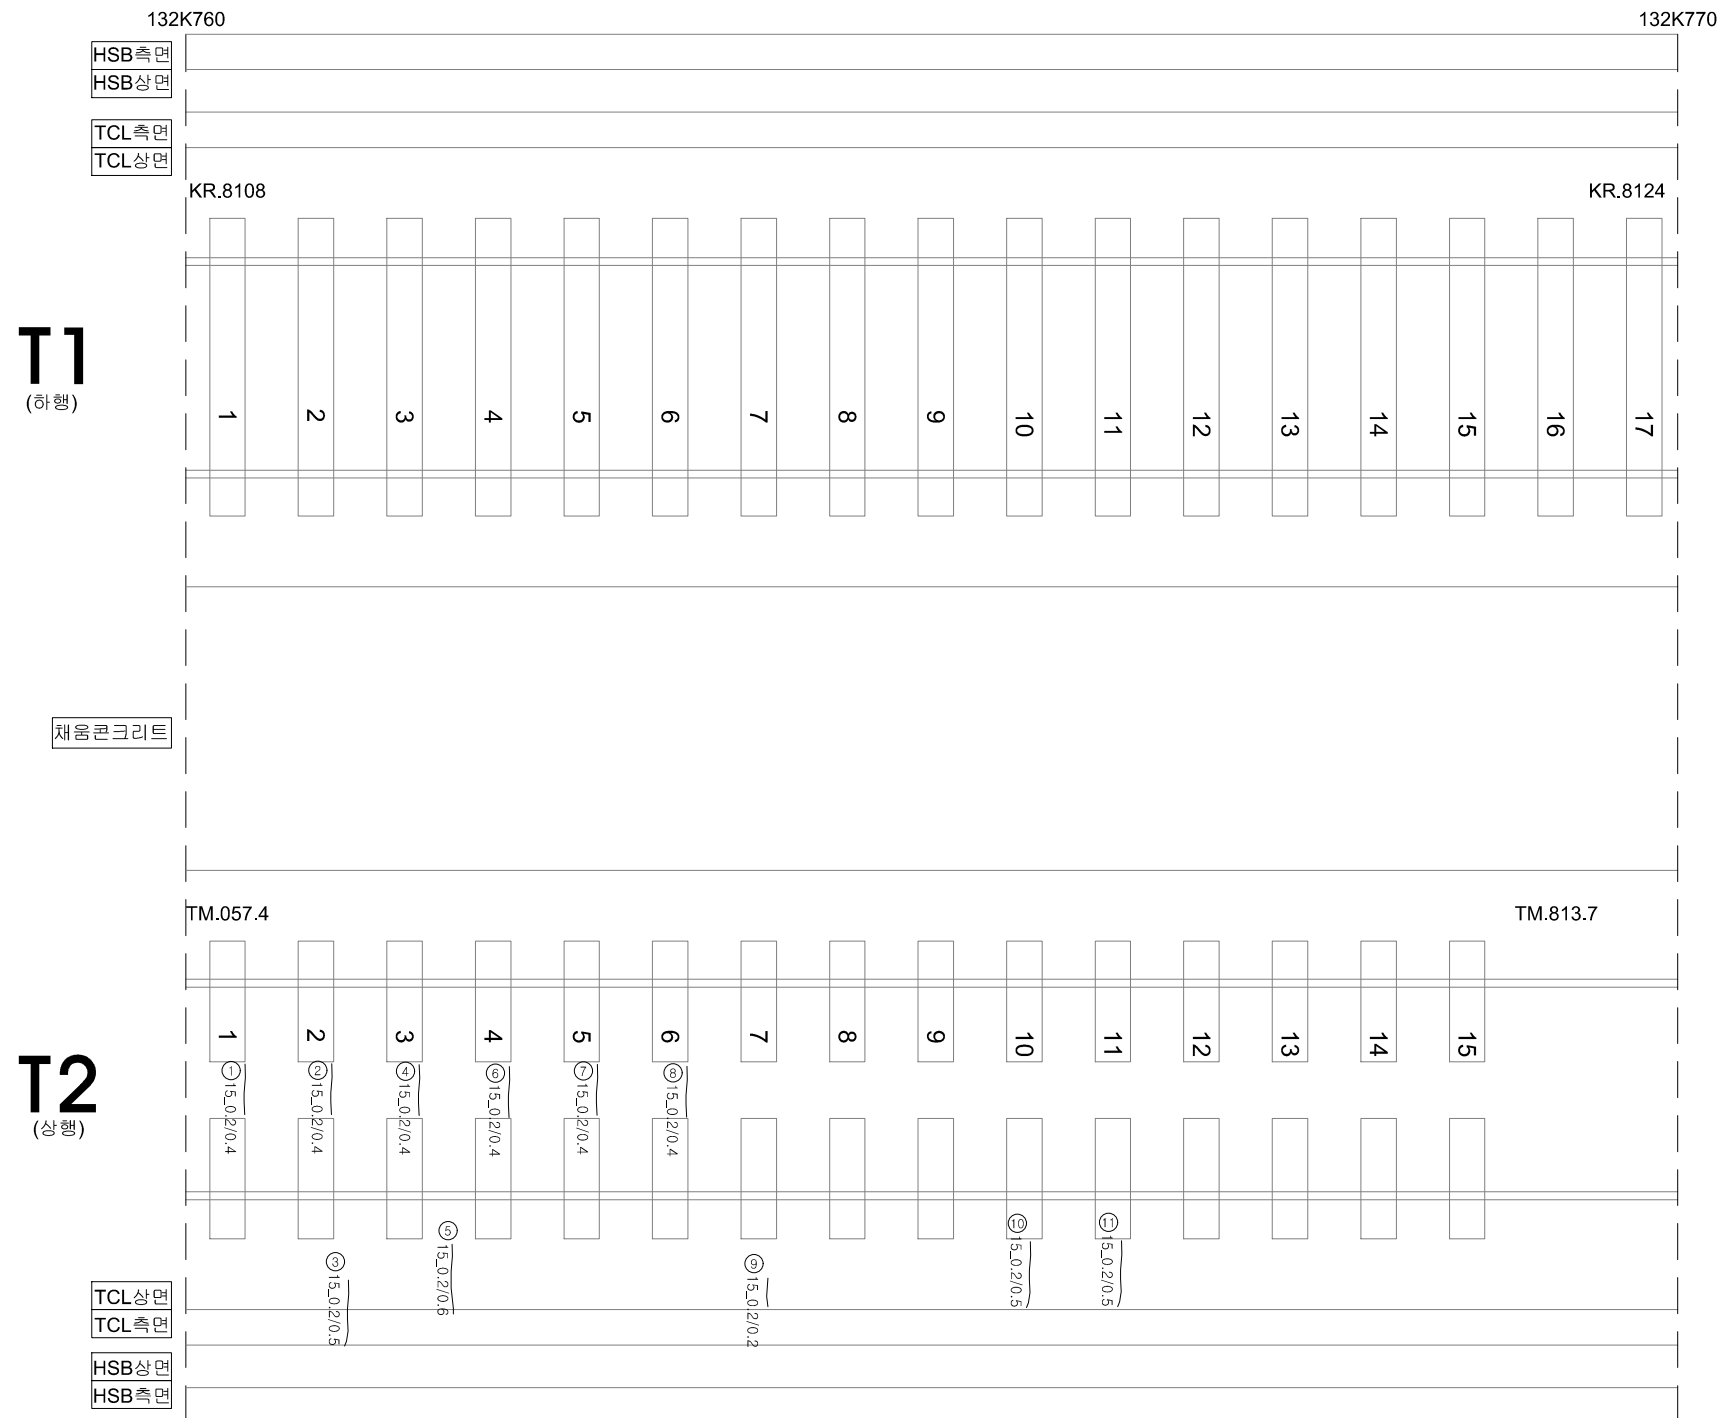
G65_정읍천교_토공노반_31(132.750~132.760)

[illegible]

호남고속선 정읍천교_토공노반_32(132.760~132.770km, L=10m)

외관조사망도 번호

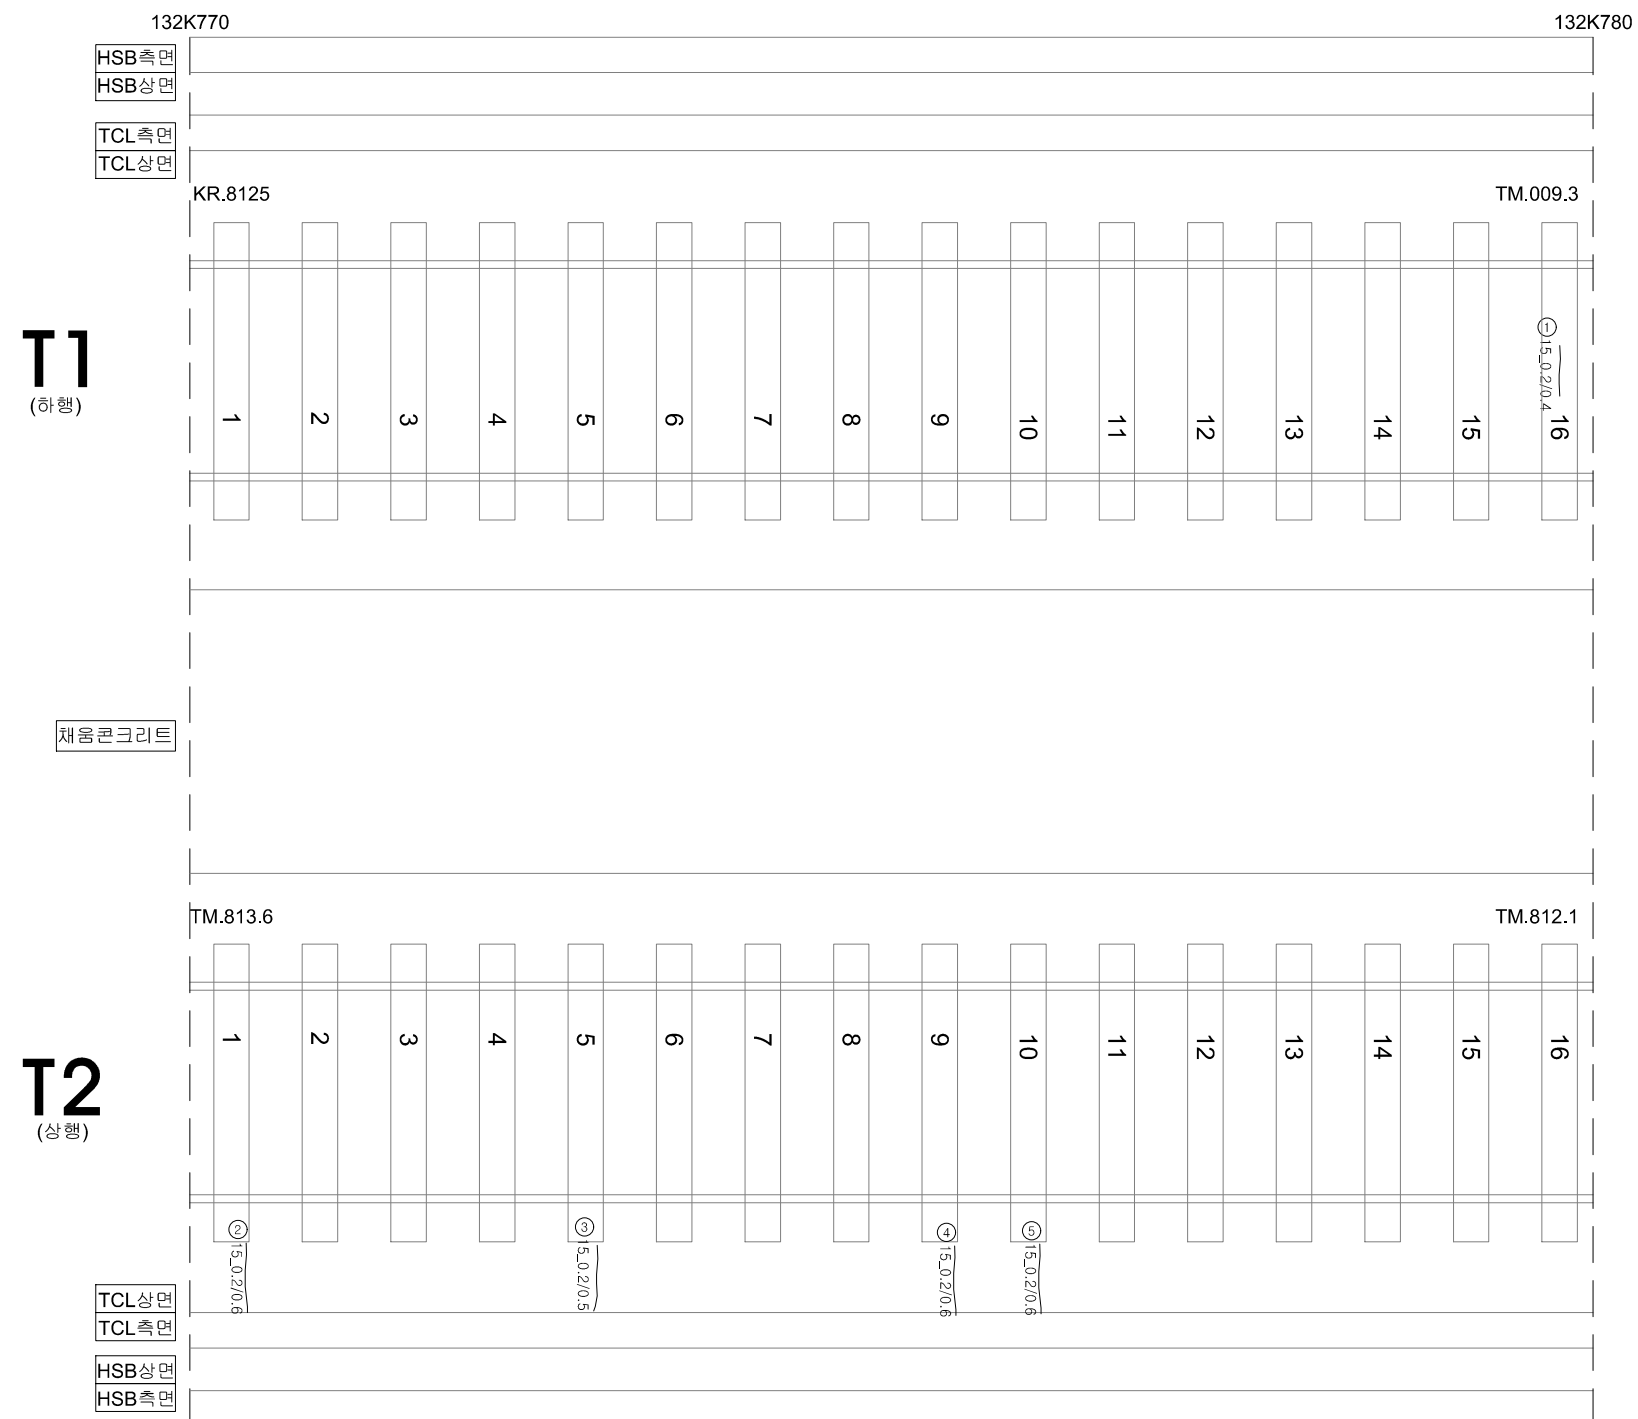
G65_정읍천교_토공노반_32(132.760~132.770)

[illegible]

호남고속선 정읍천교_토공노반_33(132.770~132.780km, L=10m)

외관조사망도 번호

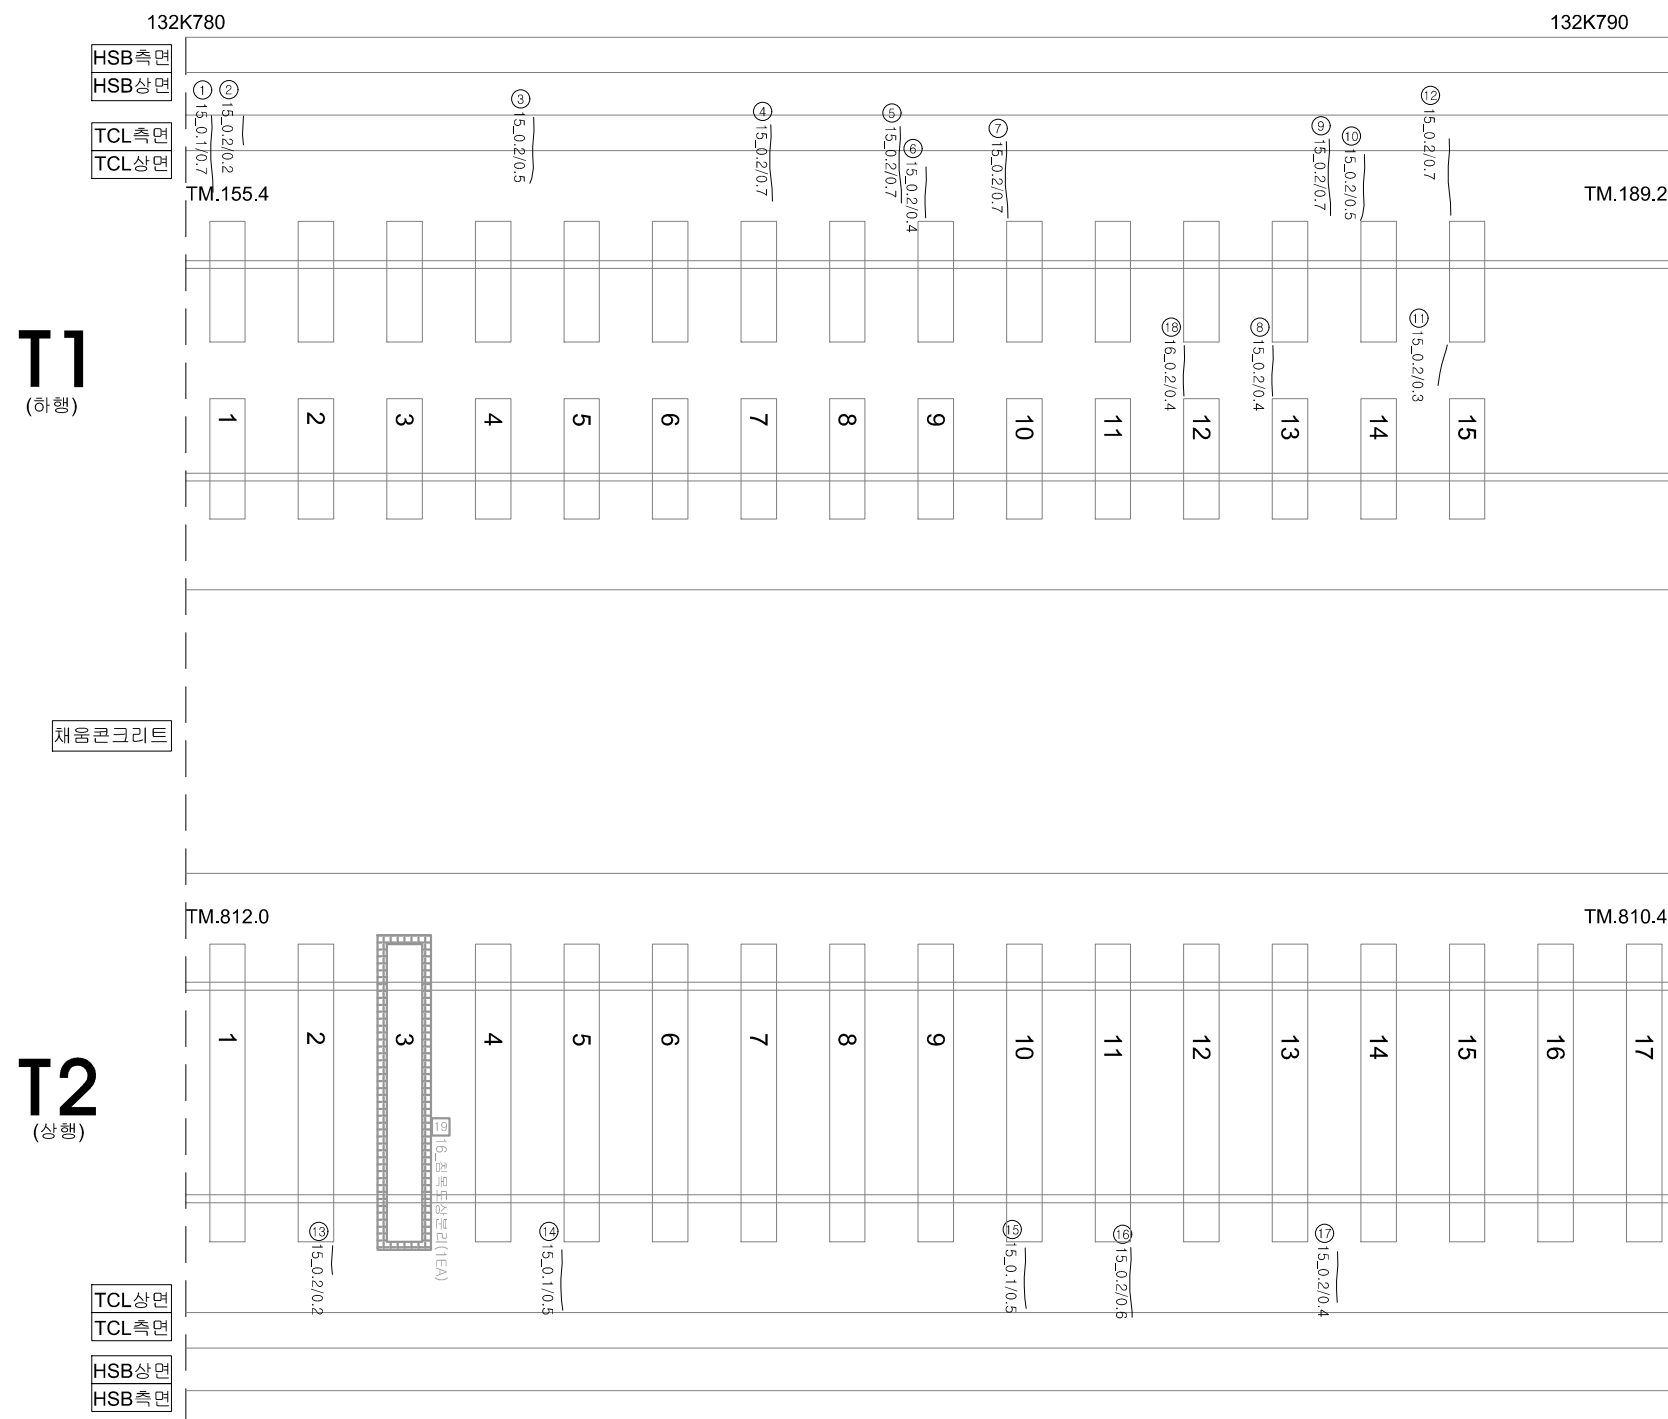
G65_정읍천교_토공노반_33(132.770~132.780)

[illegible]

호남고속선 정읍천교_토공노반_34(132.780~132.790km, L=10m)

외관조사망도 번호

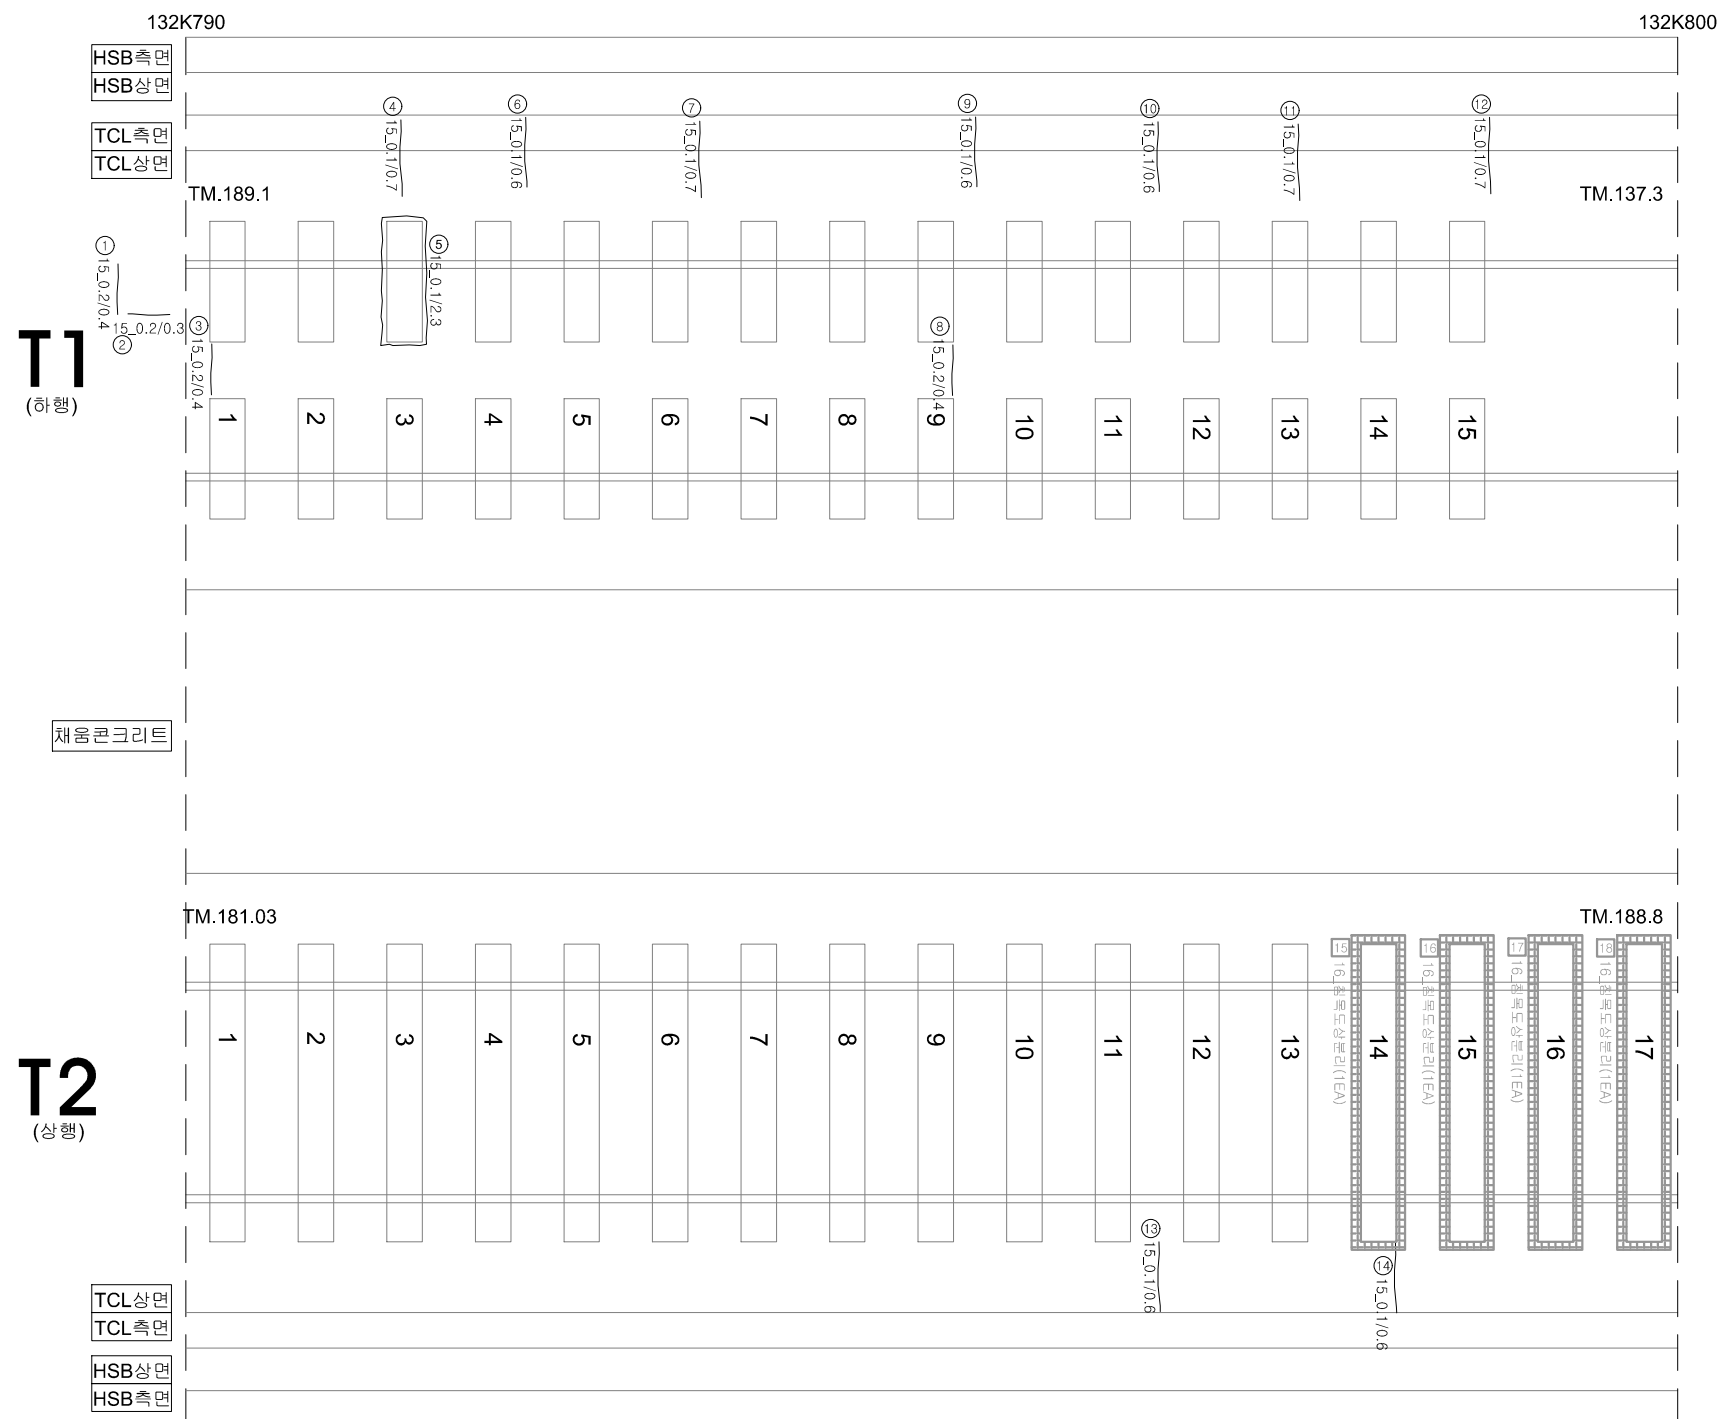
G65_정읍천교_토공노반_34(132.780~132.790)

[illegible]

호남고속선 정읍천교_토공노반_35(132.790~132.800km, L=10m)

외관조사망도 번호

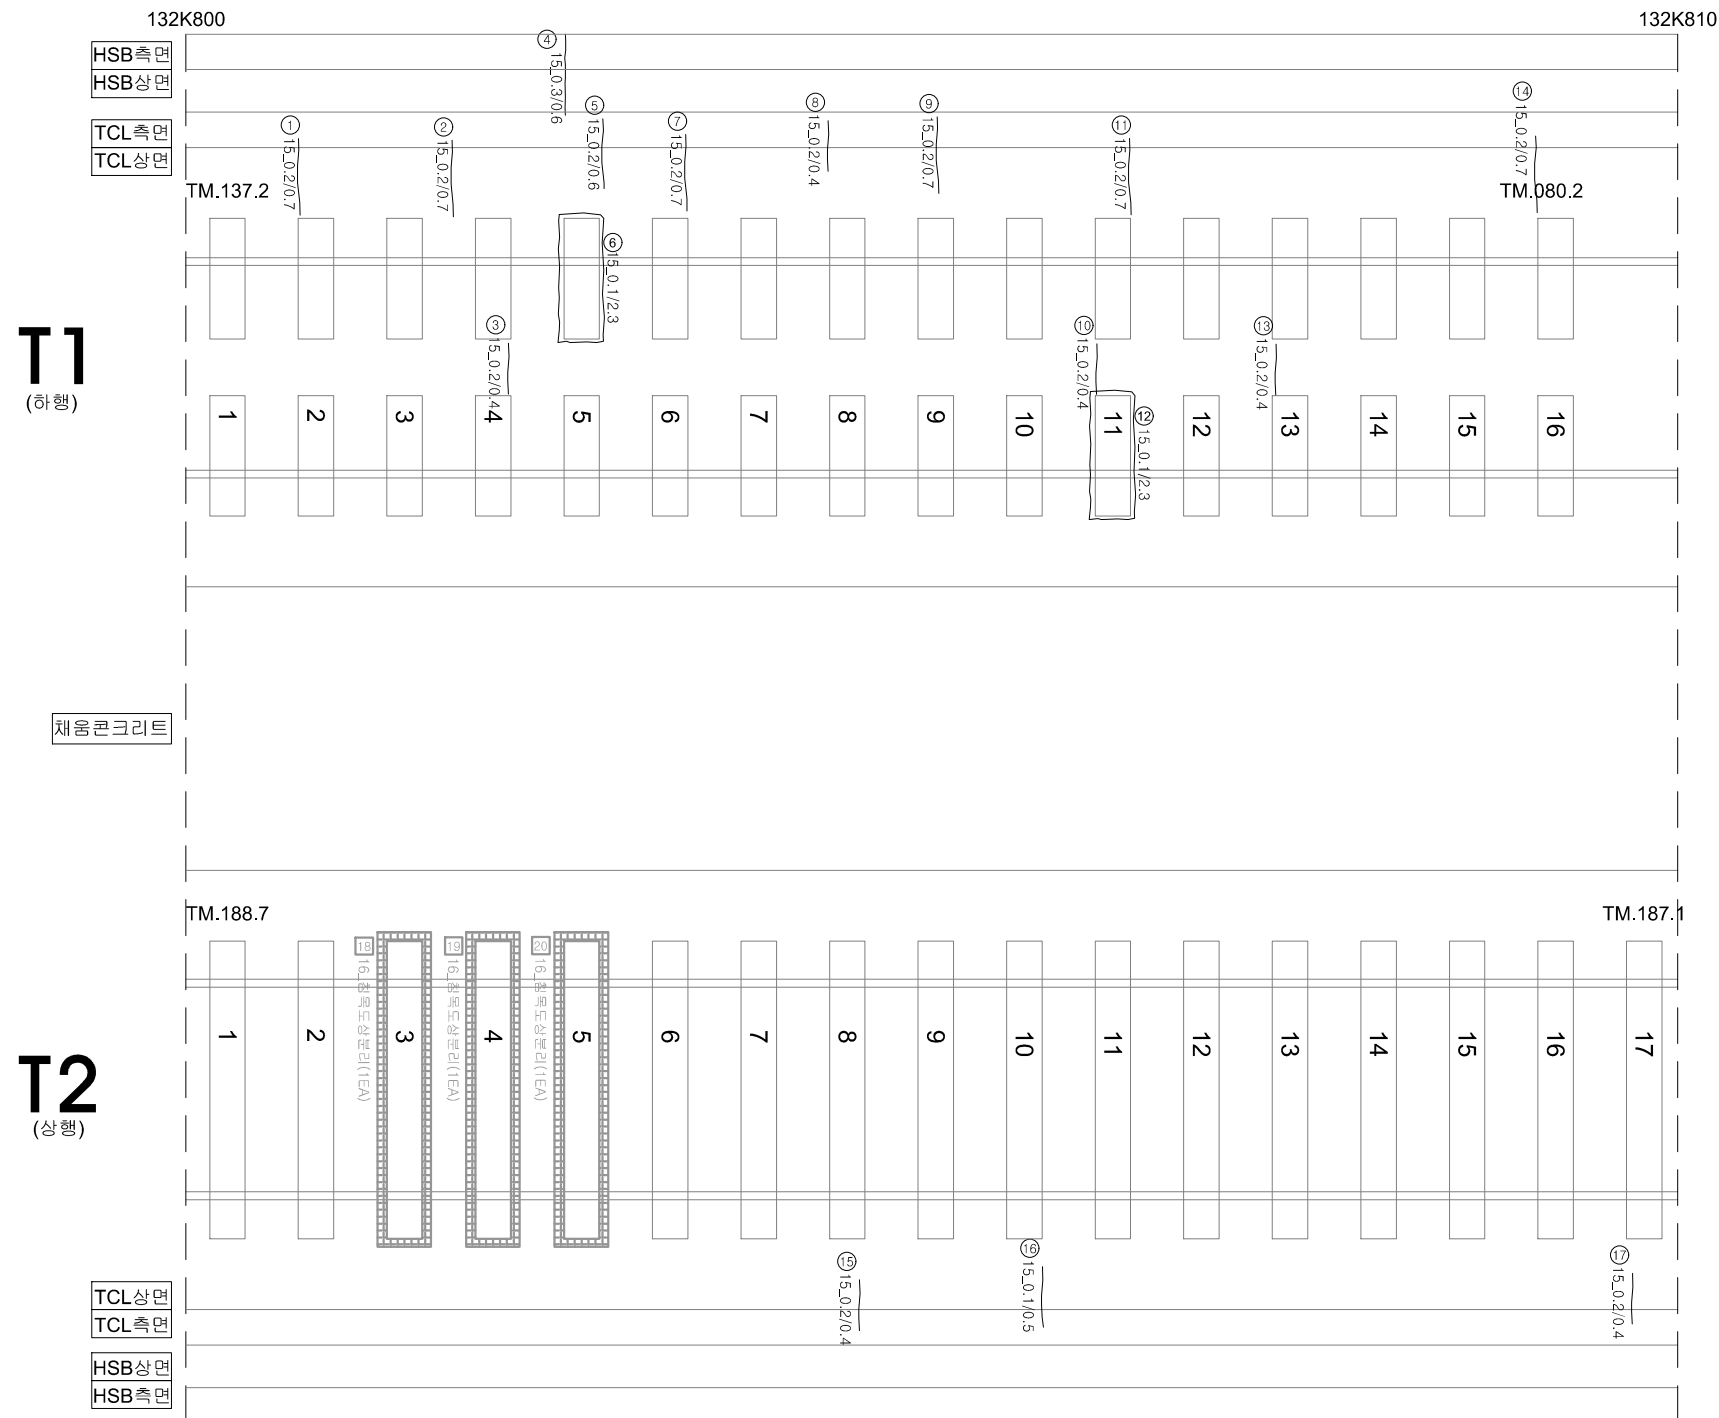
G65_정읍천교_토공노반_35(132.790~132.800)

[illegible]

호남고속선 정읍천교_토공노반_36(132.800~132.810km, L=10m)

외관조사망도 번호

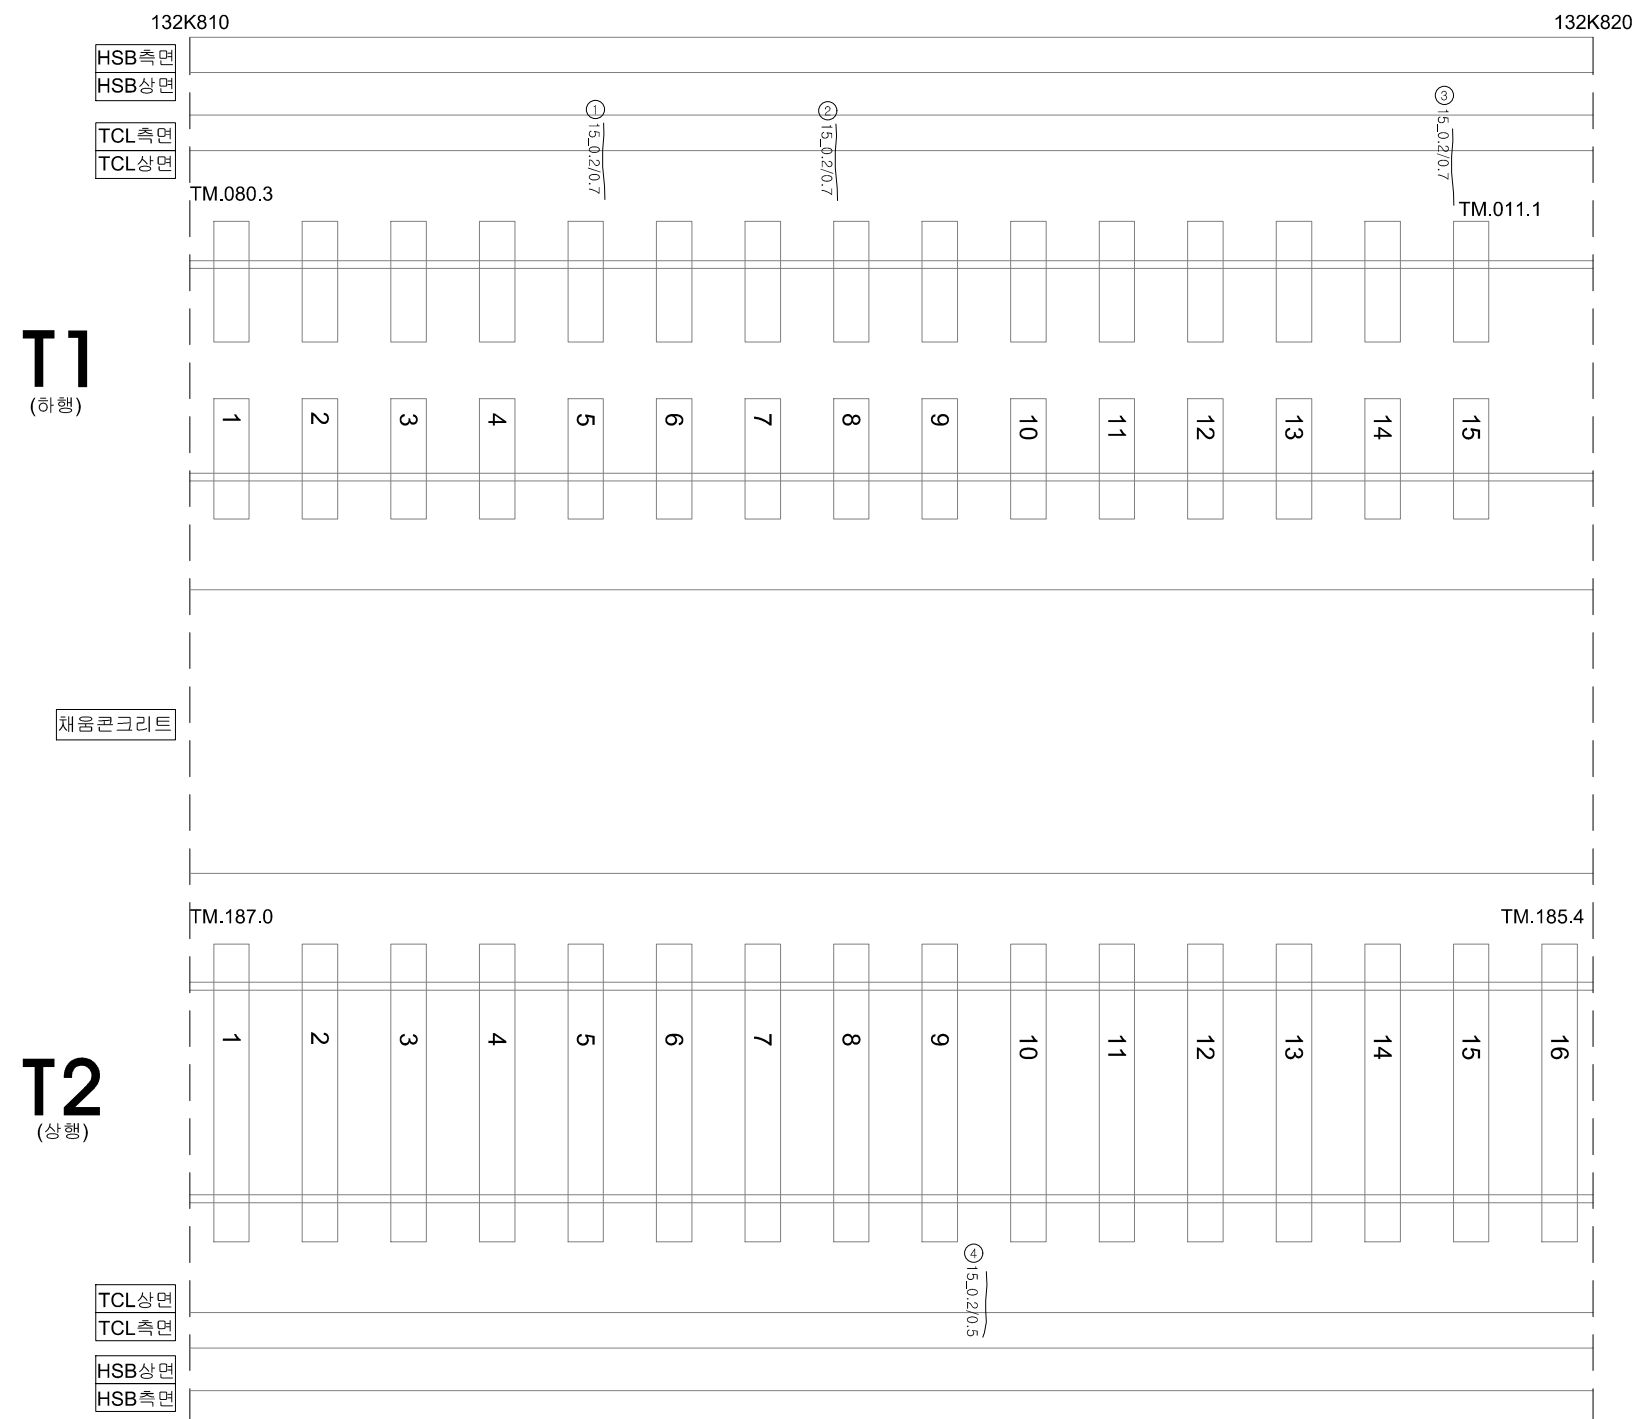
G65_정읍천교_토공노반_36(132.800~132.810)

[illegible]

호남고속선 정읍천교_토공노반_37(132.810~132.820km, L=10m)

외관조사망도 번호

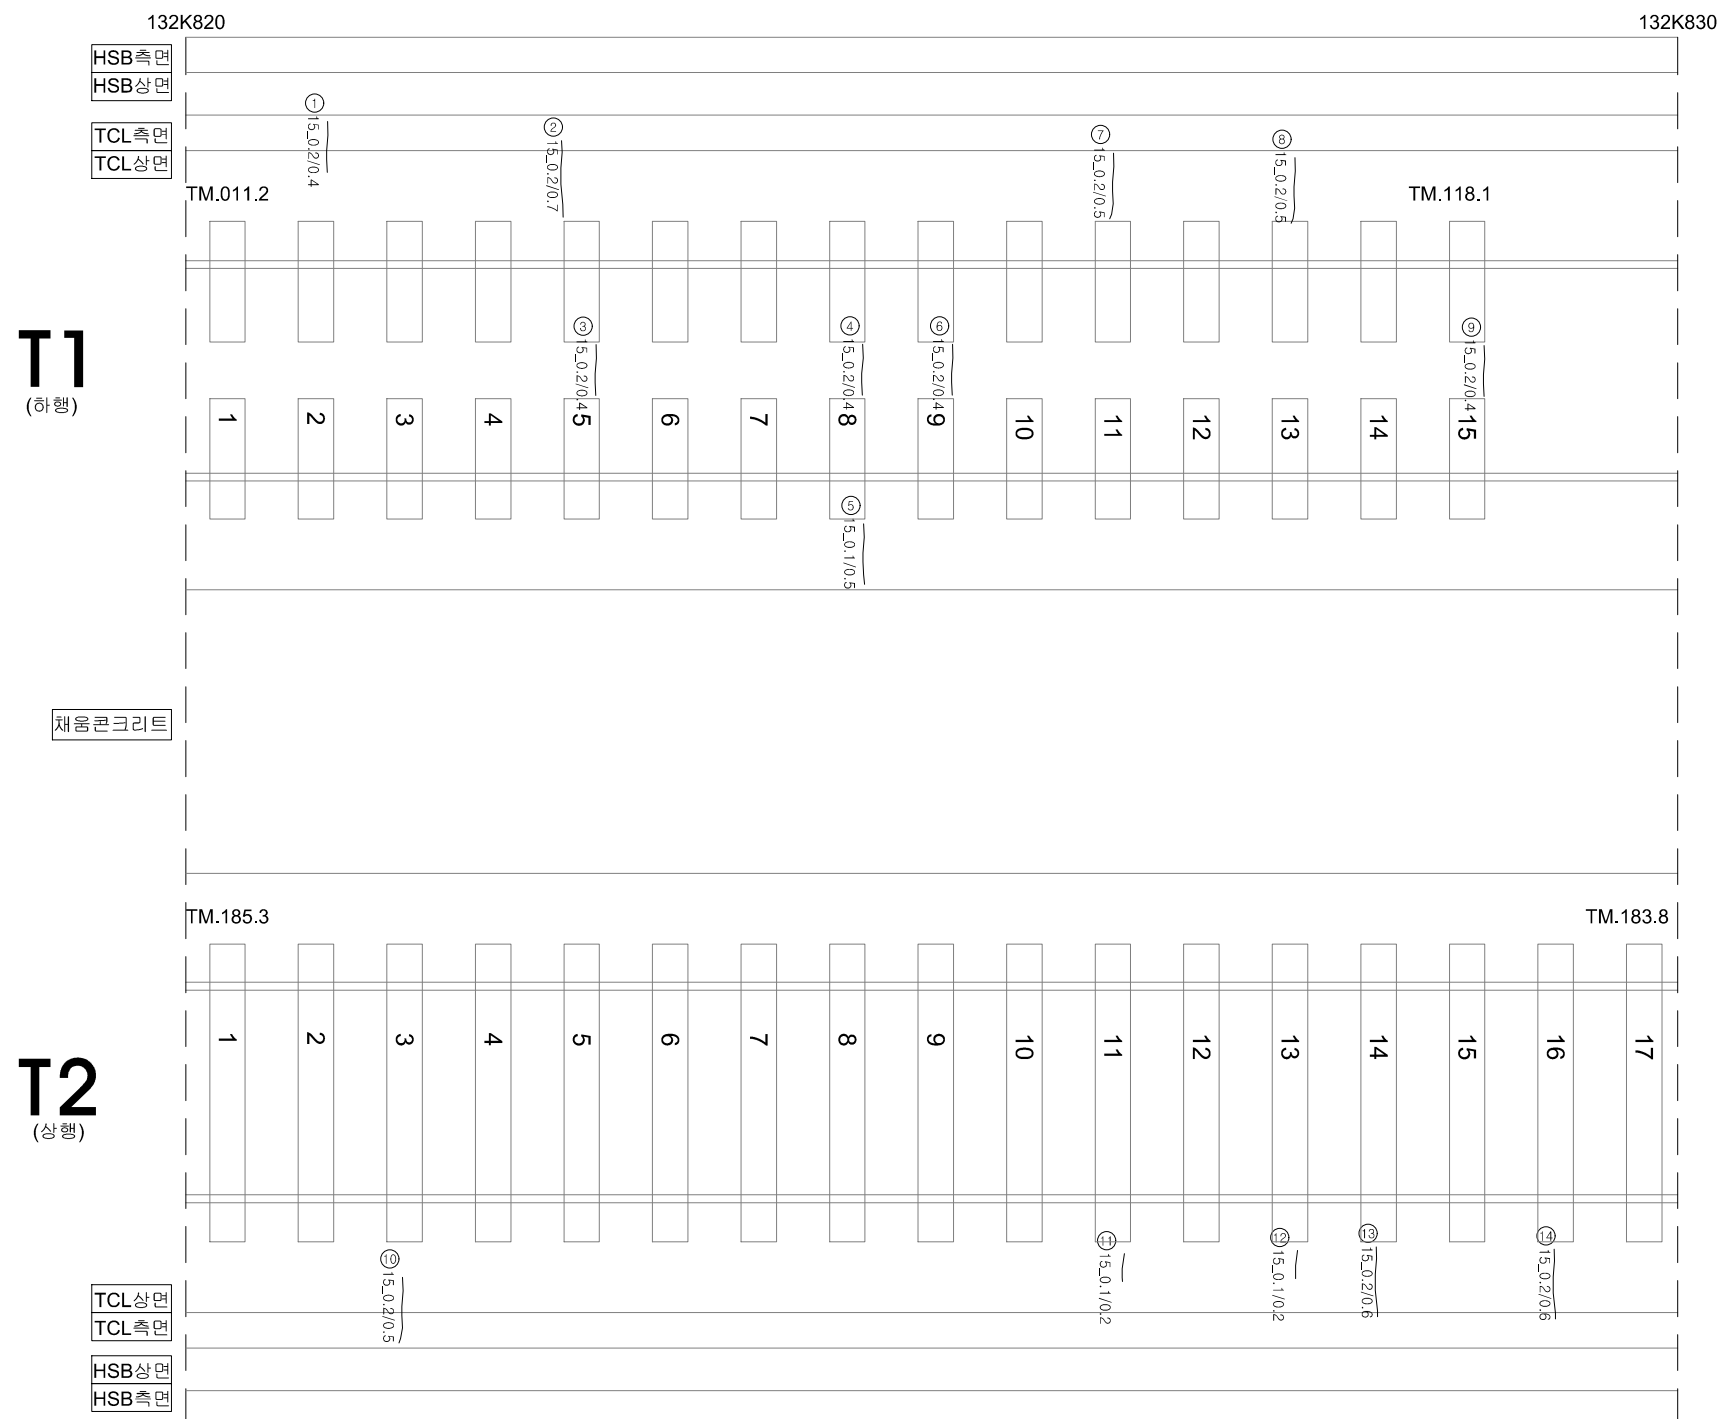
G65_정읍천교_토공노반_37(132.810~132.820)

[illegible]

호남고속선 정읍천교_토공노반_38(132.820~132.830km, L=10m)

외관조사망도 번호

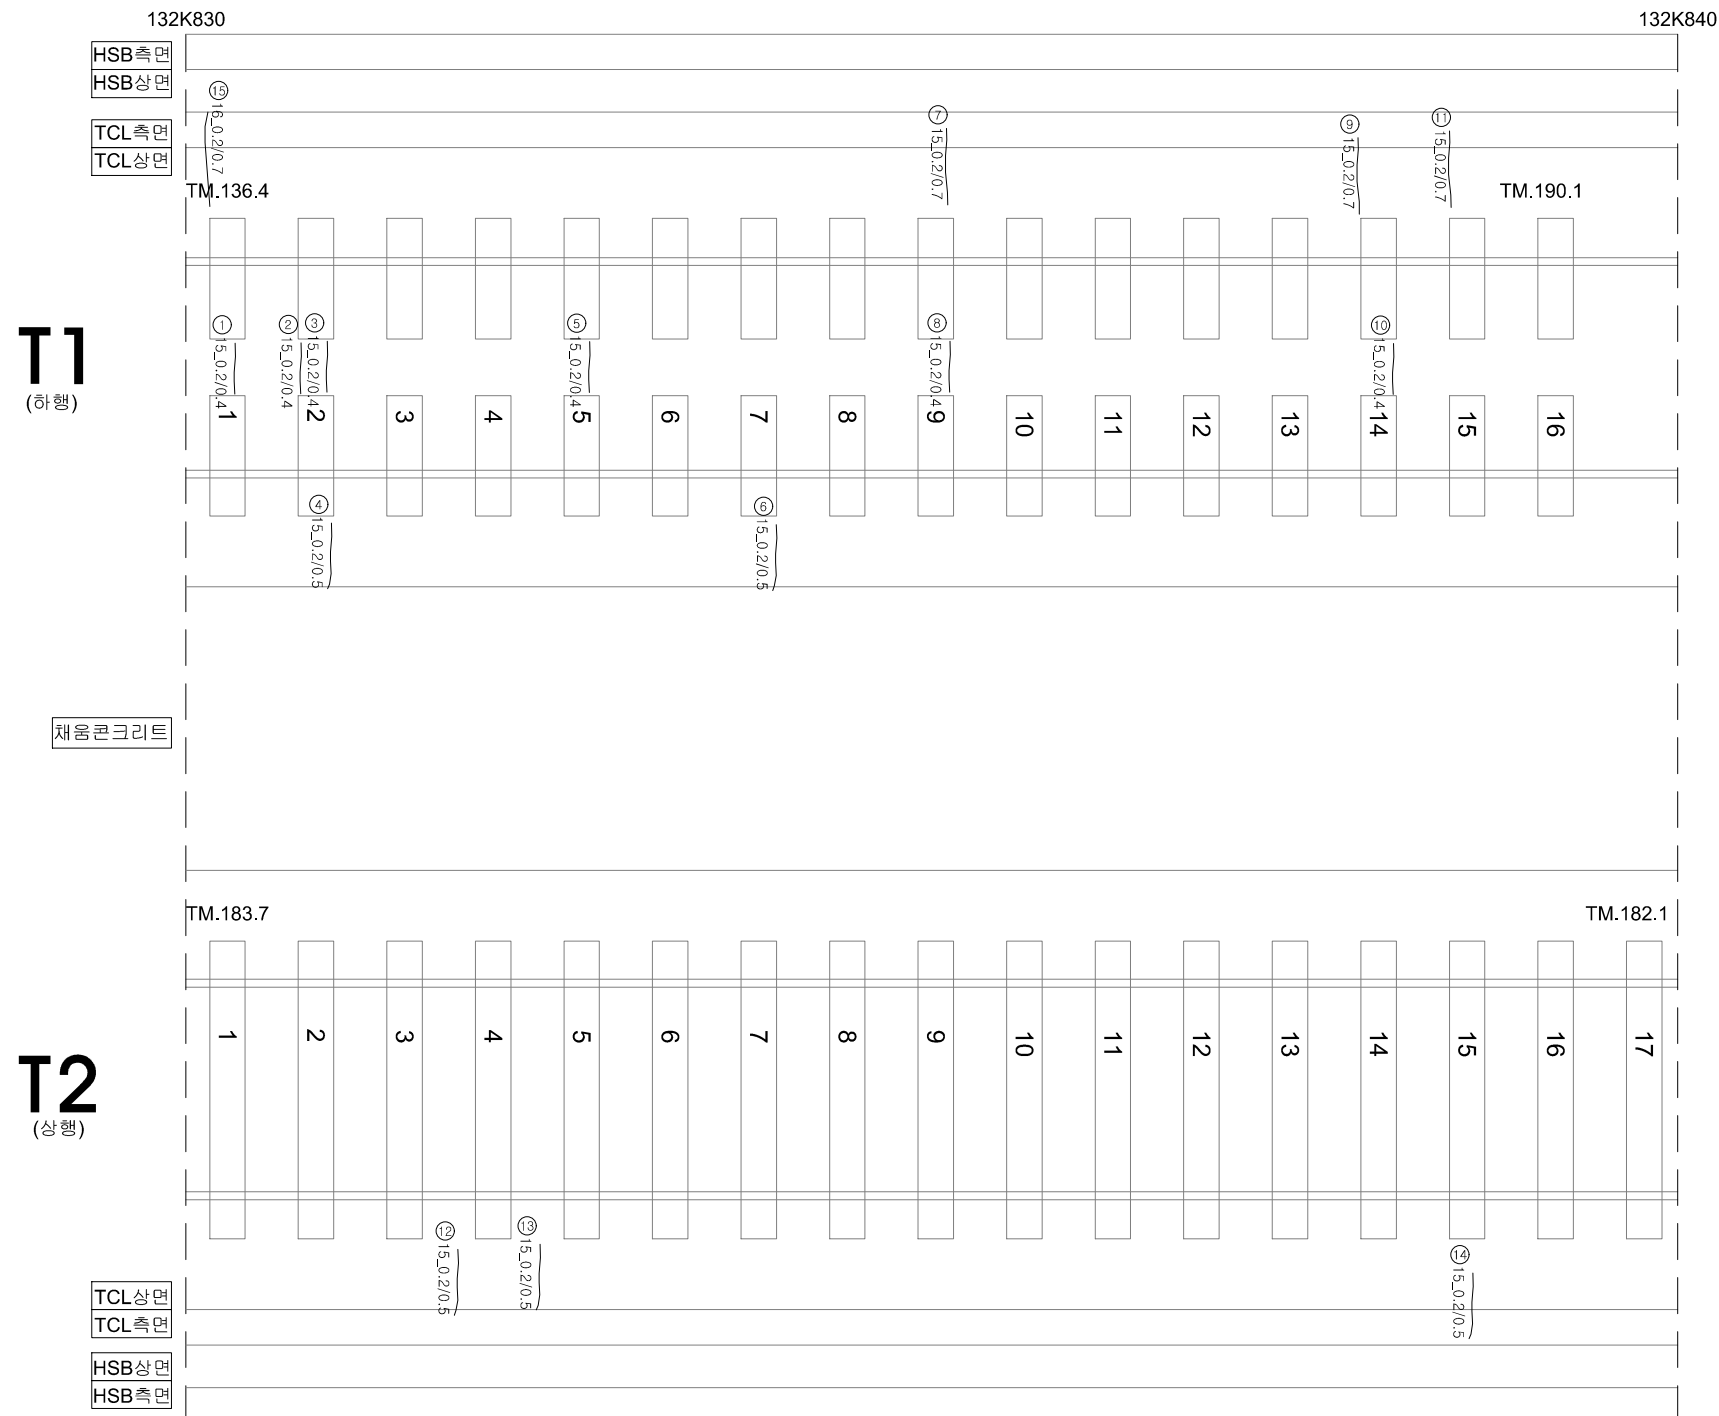
G65_정읍천교_토공노반_38(132.820~132.830)

[illegible]

호남고속선 정읍천교_토공노반_39(132.830~132.840km, L=10m)

외관조사망도 번호

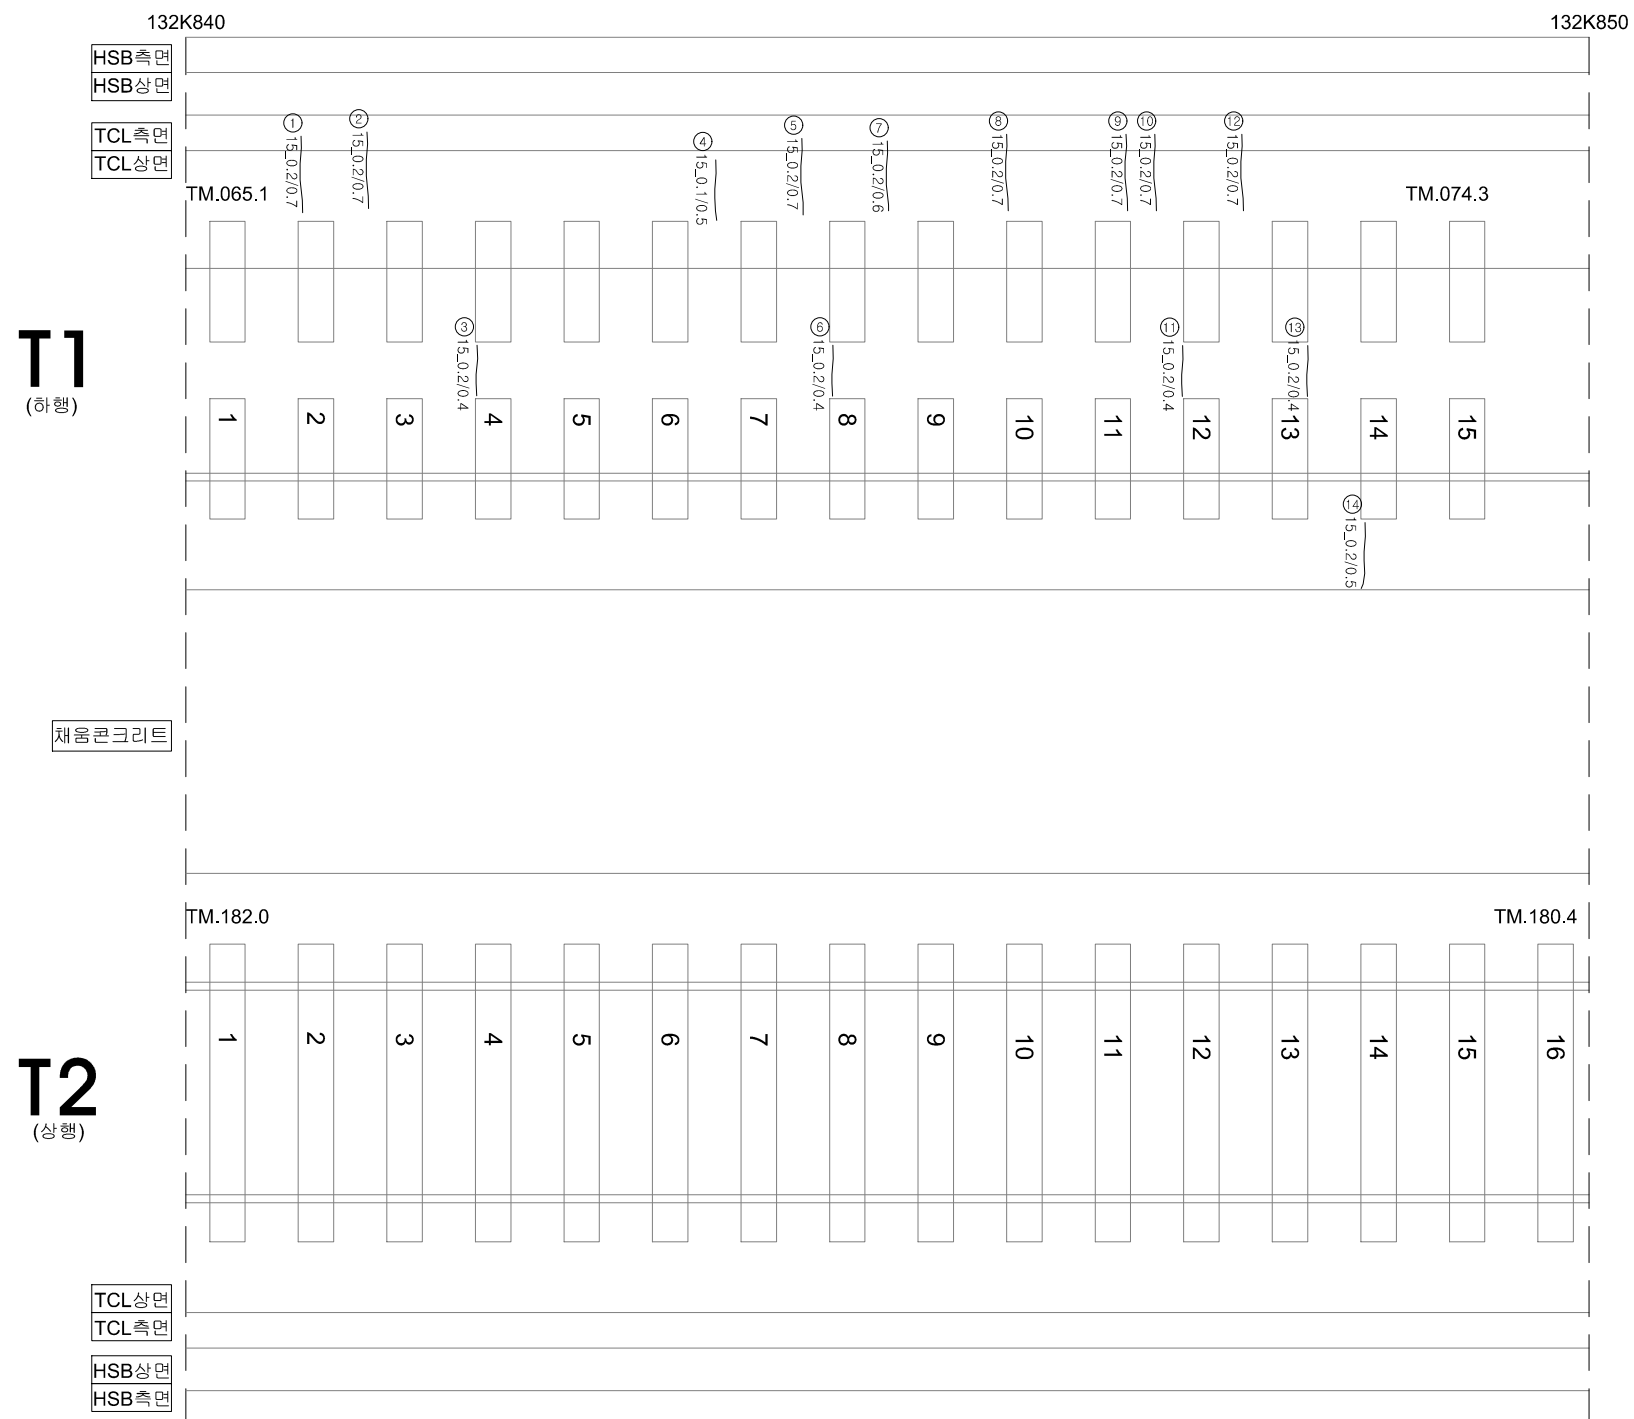
G65_정읍천교_토공노반_39(132.830~132.840)

[illegible]

호남고속선 정읍천교_토공노반_40(132.840~132.850km, L=10m)

외관조사망도 번호

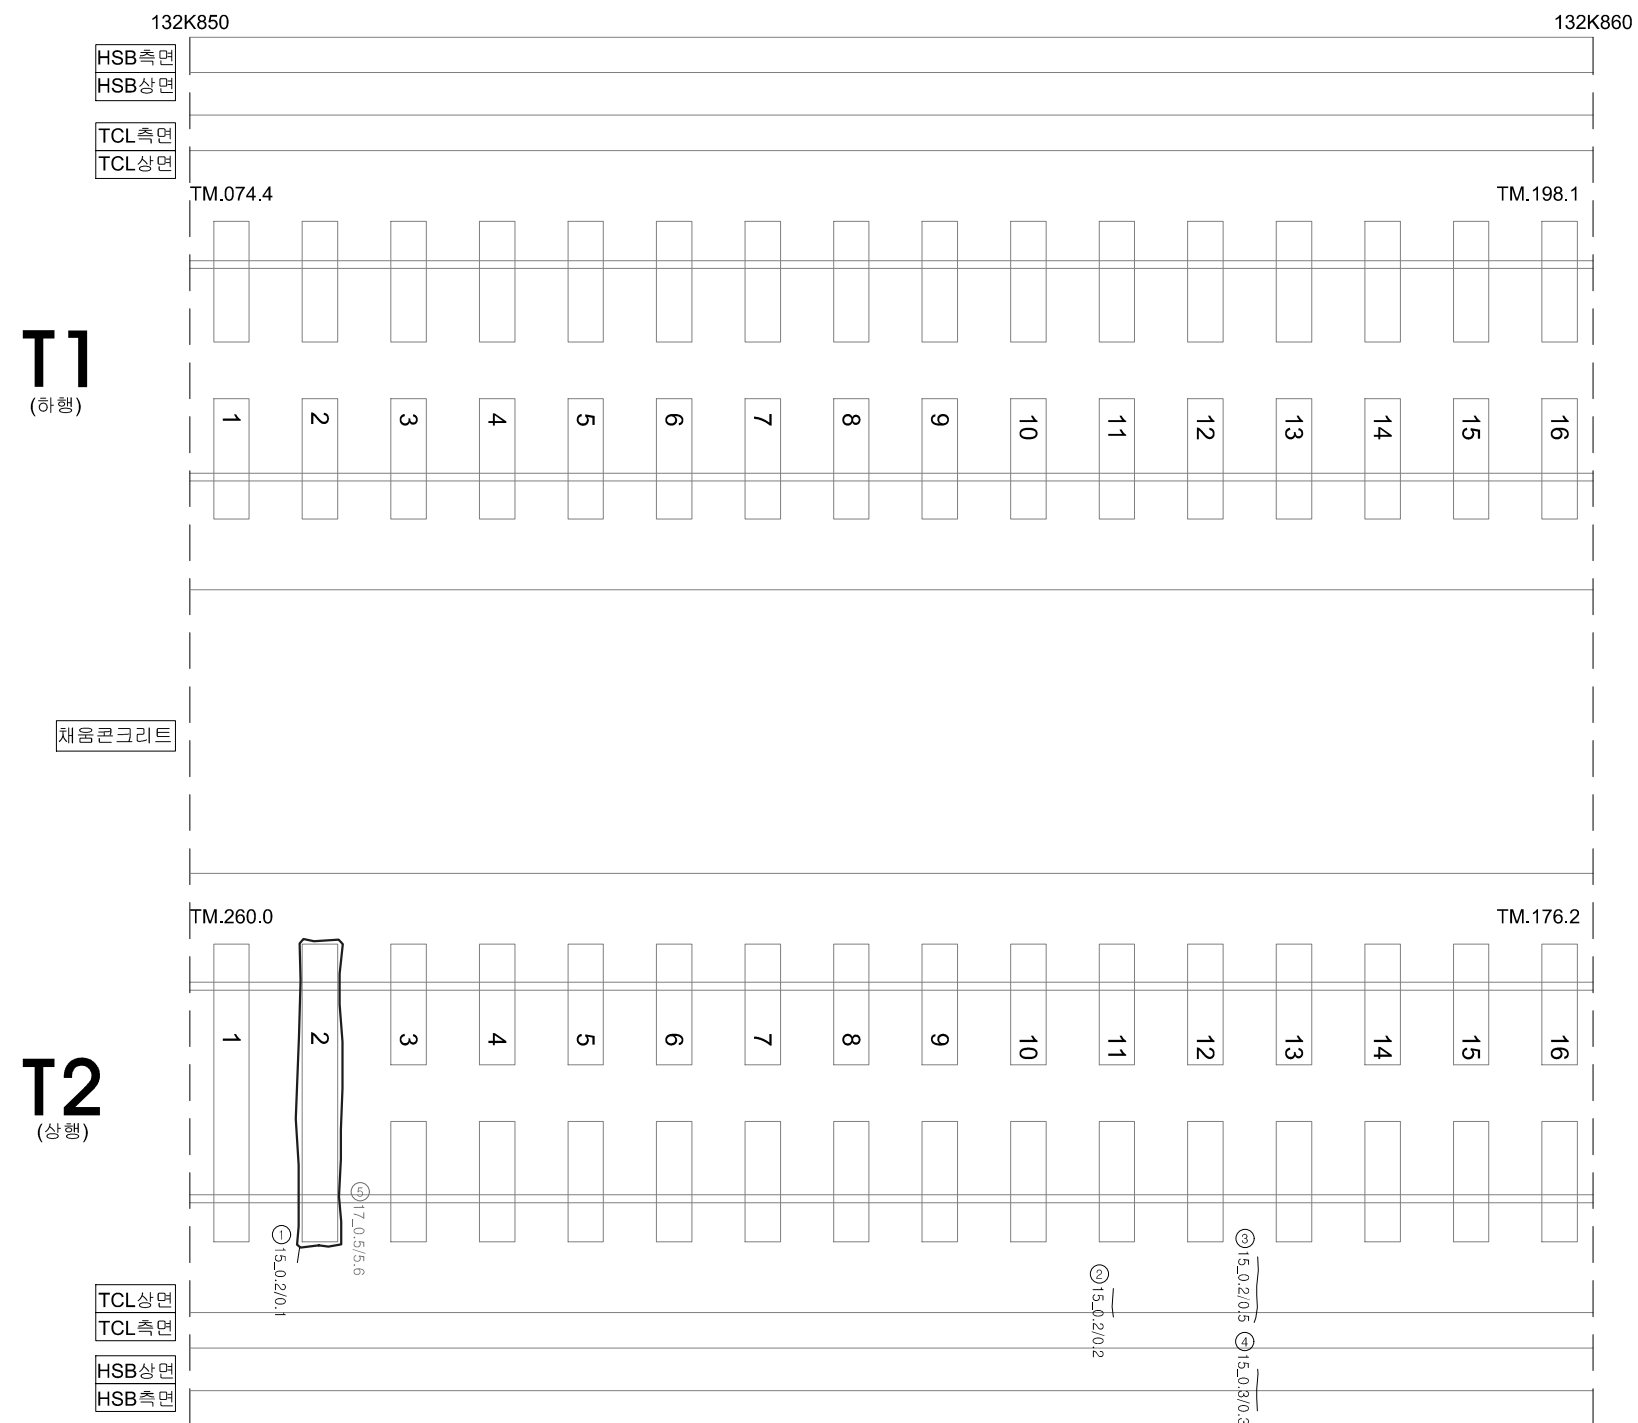
G65_정읍천교_토공노반_40(132.840~132.850)

[illegible]

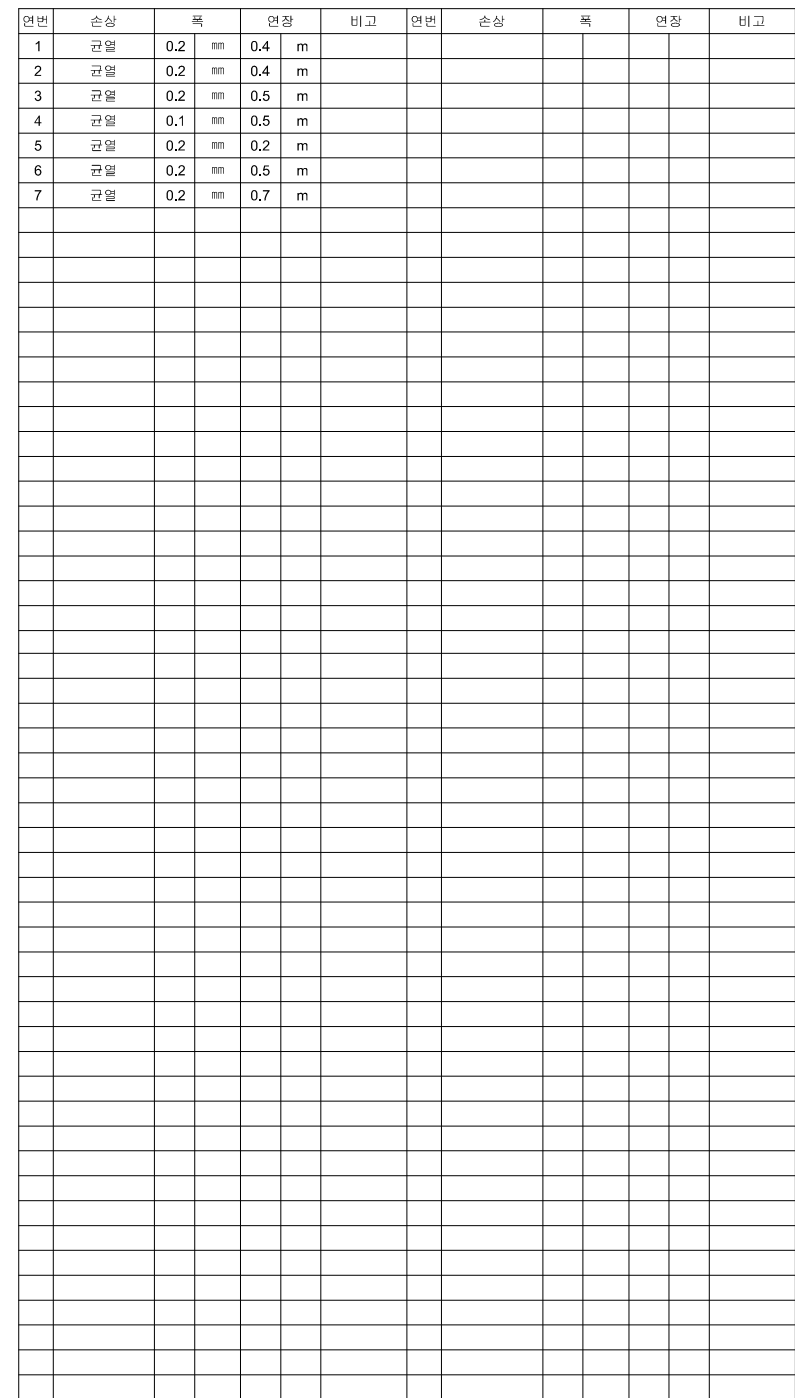
호남고속선 정읍천교_토공노반_41(132.850~132.860km, L=10m)

외관조사망도 번호

G65_정읍천교_토공노반_41(132.850~132.860)

[illegible]

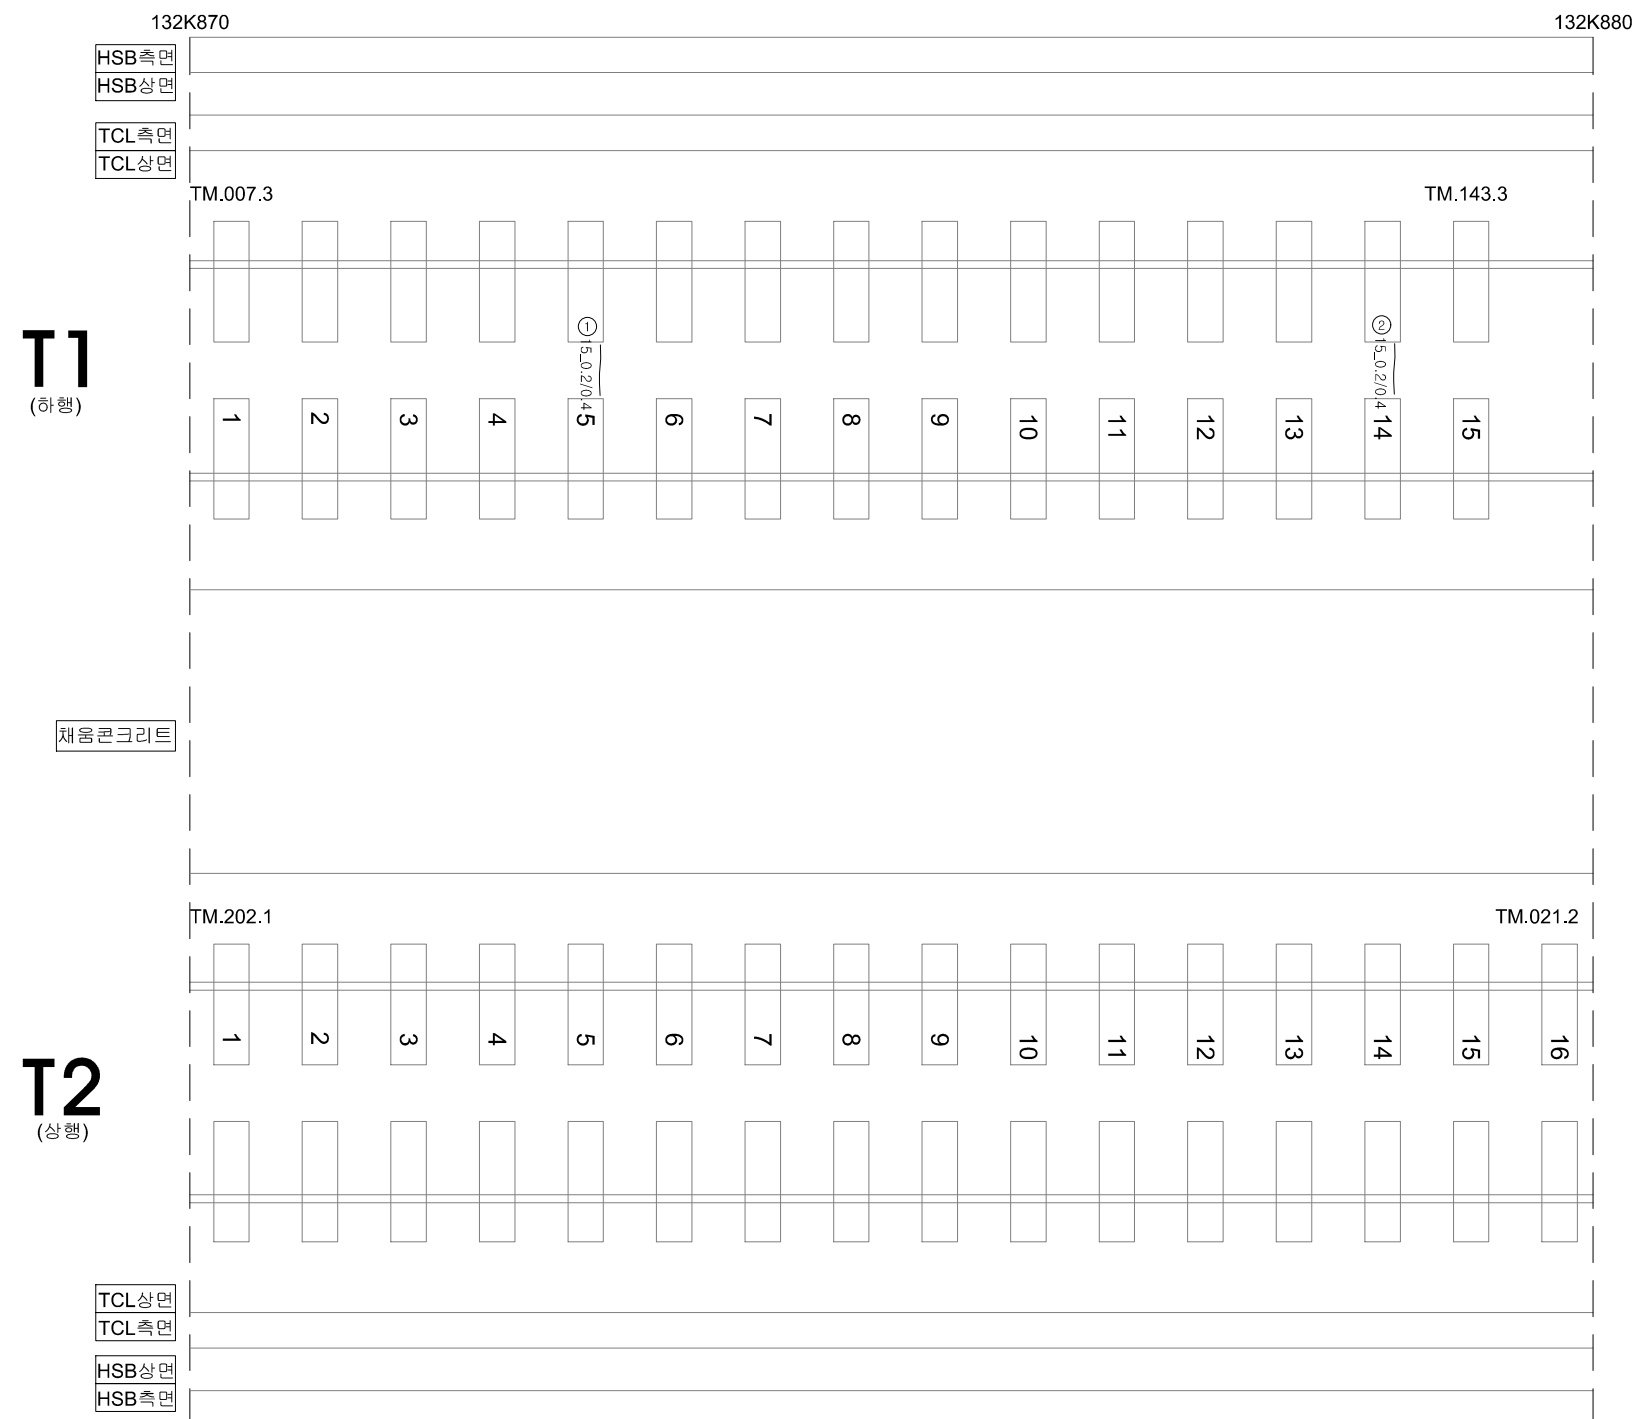
G65_정읍천교_토공노반_42(132.860~132.870)



호남고속선 정읍천교_토공노반_43(132.870~132.880km, L=10m)

외관조사망도 번호

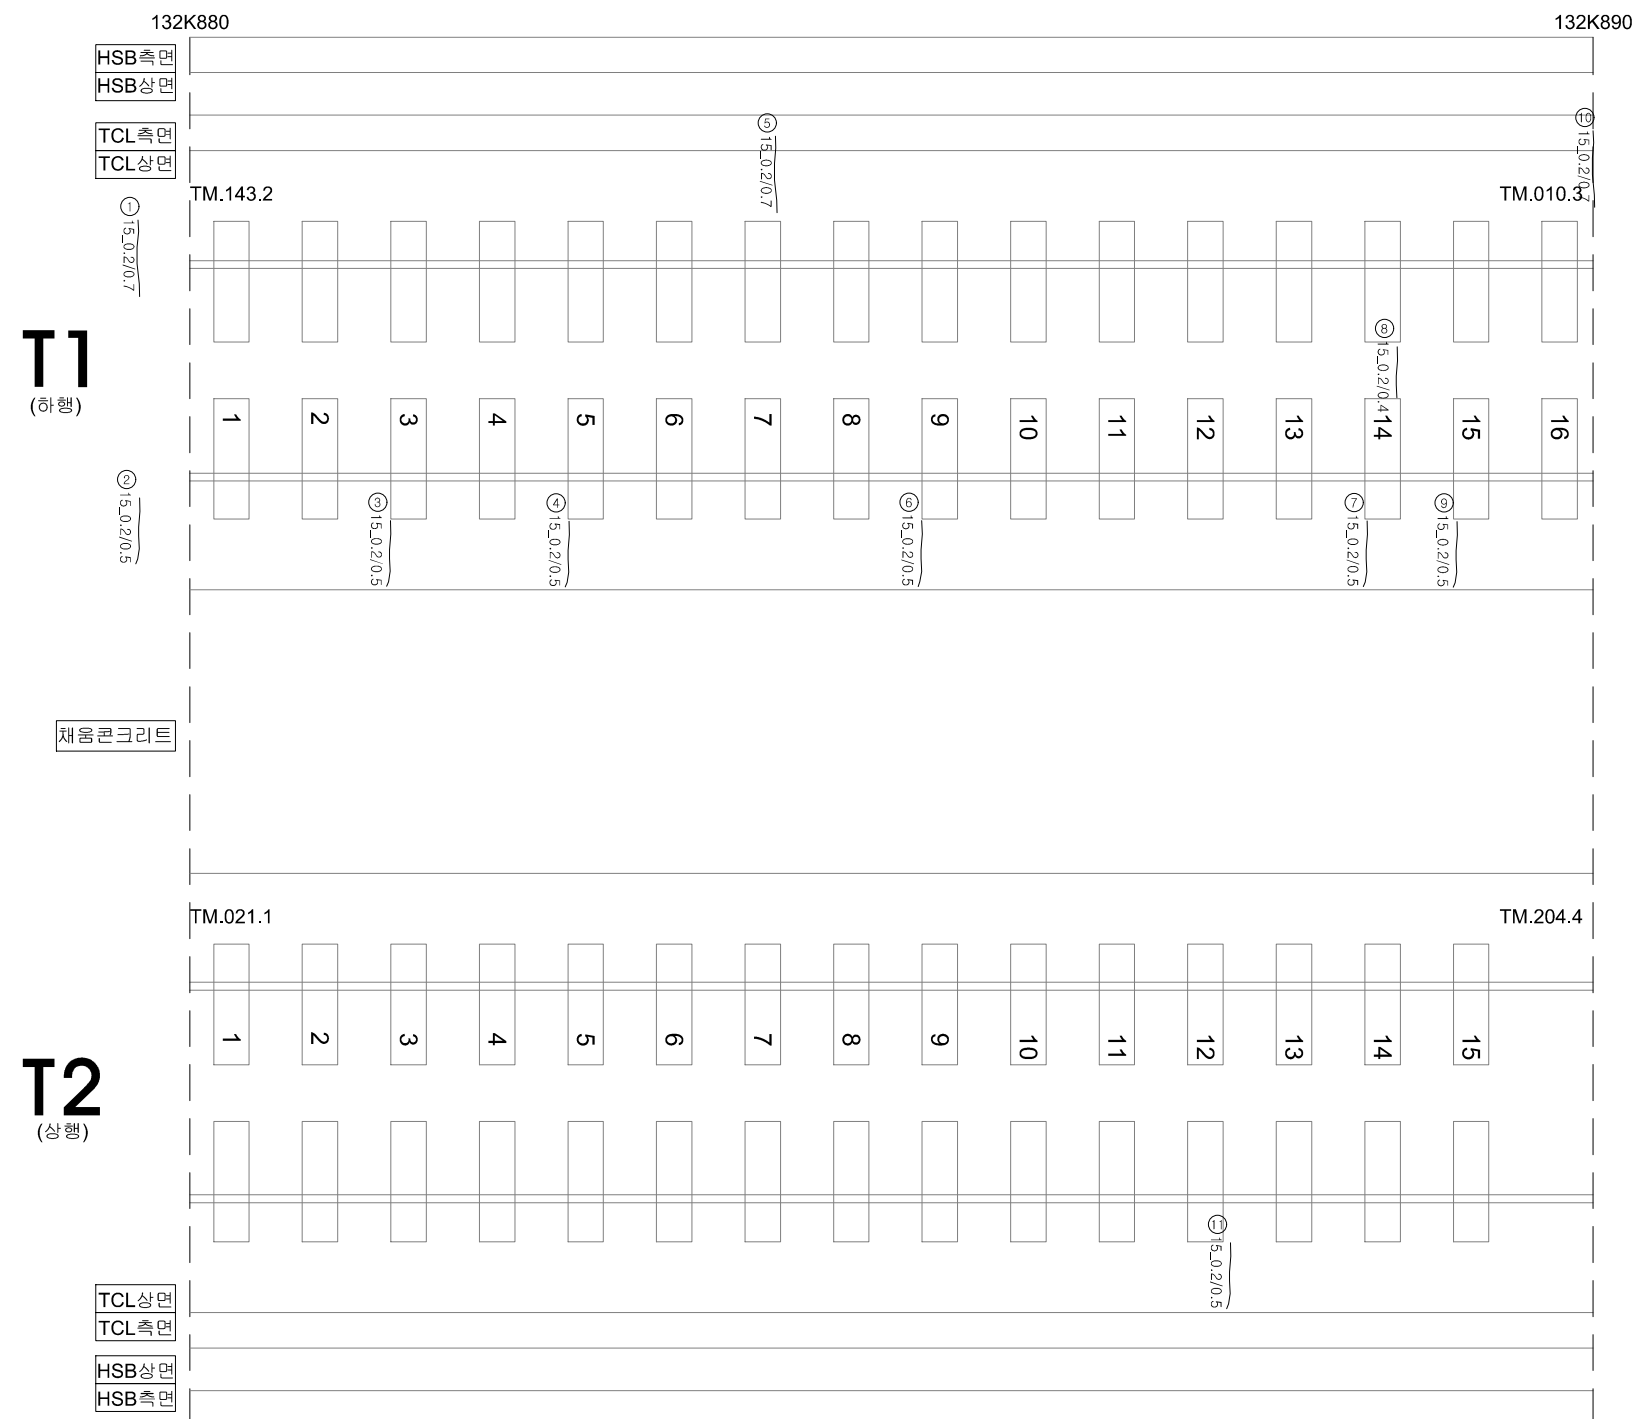
G65_정읍천교_토공노반_43(132.870~132.880)

[illegible]

호남고속선 정읍천교_토공노반_44(132.880~132.890km, L=10m)

외관조사망도 번호

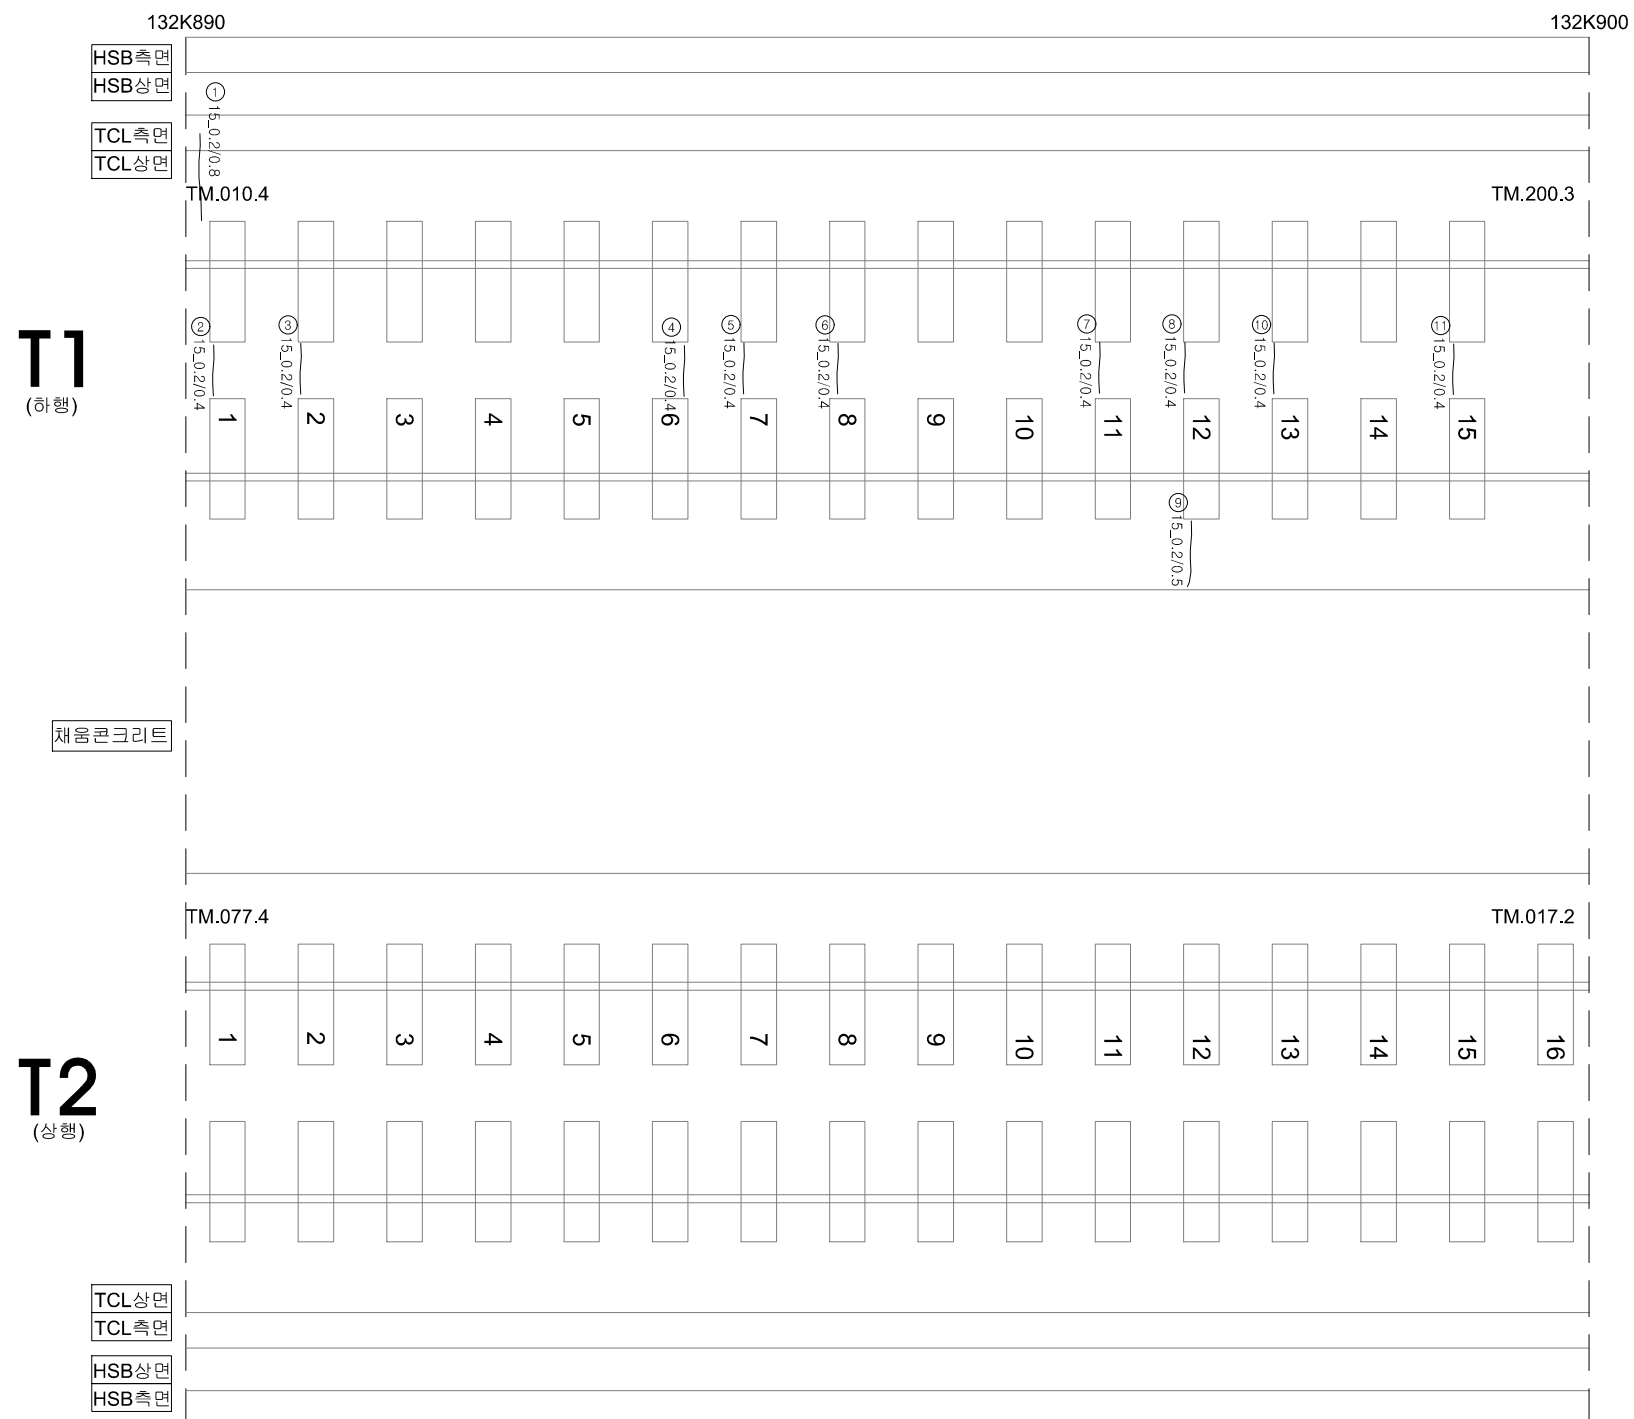
G65_정읍천교_토공노반_44(132.880~132.890)

[illegible]

호남고속선 정읍천교_토공노반_45(132.890~132.900km, L=10m)

외관조사망도 번호

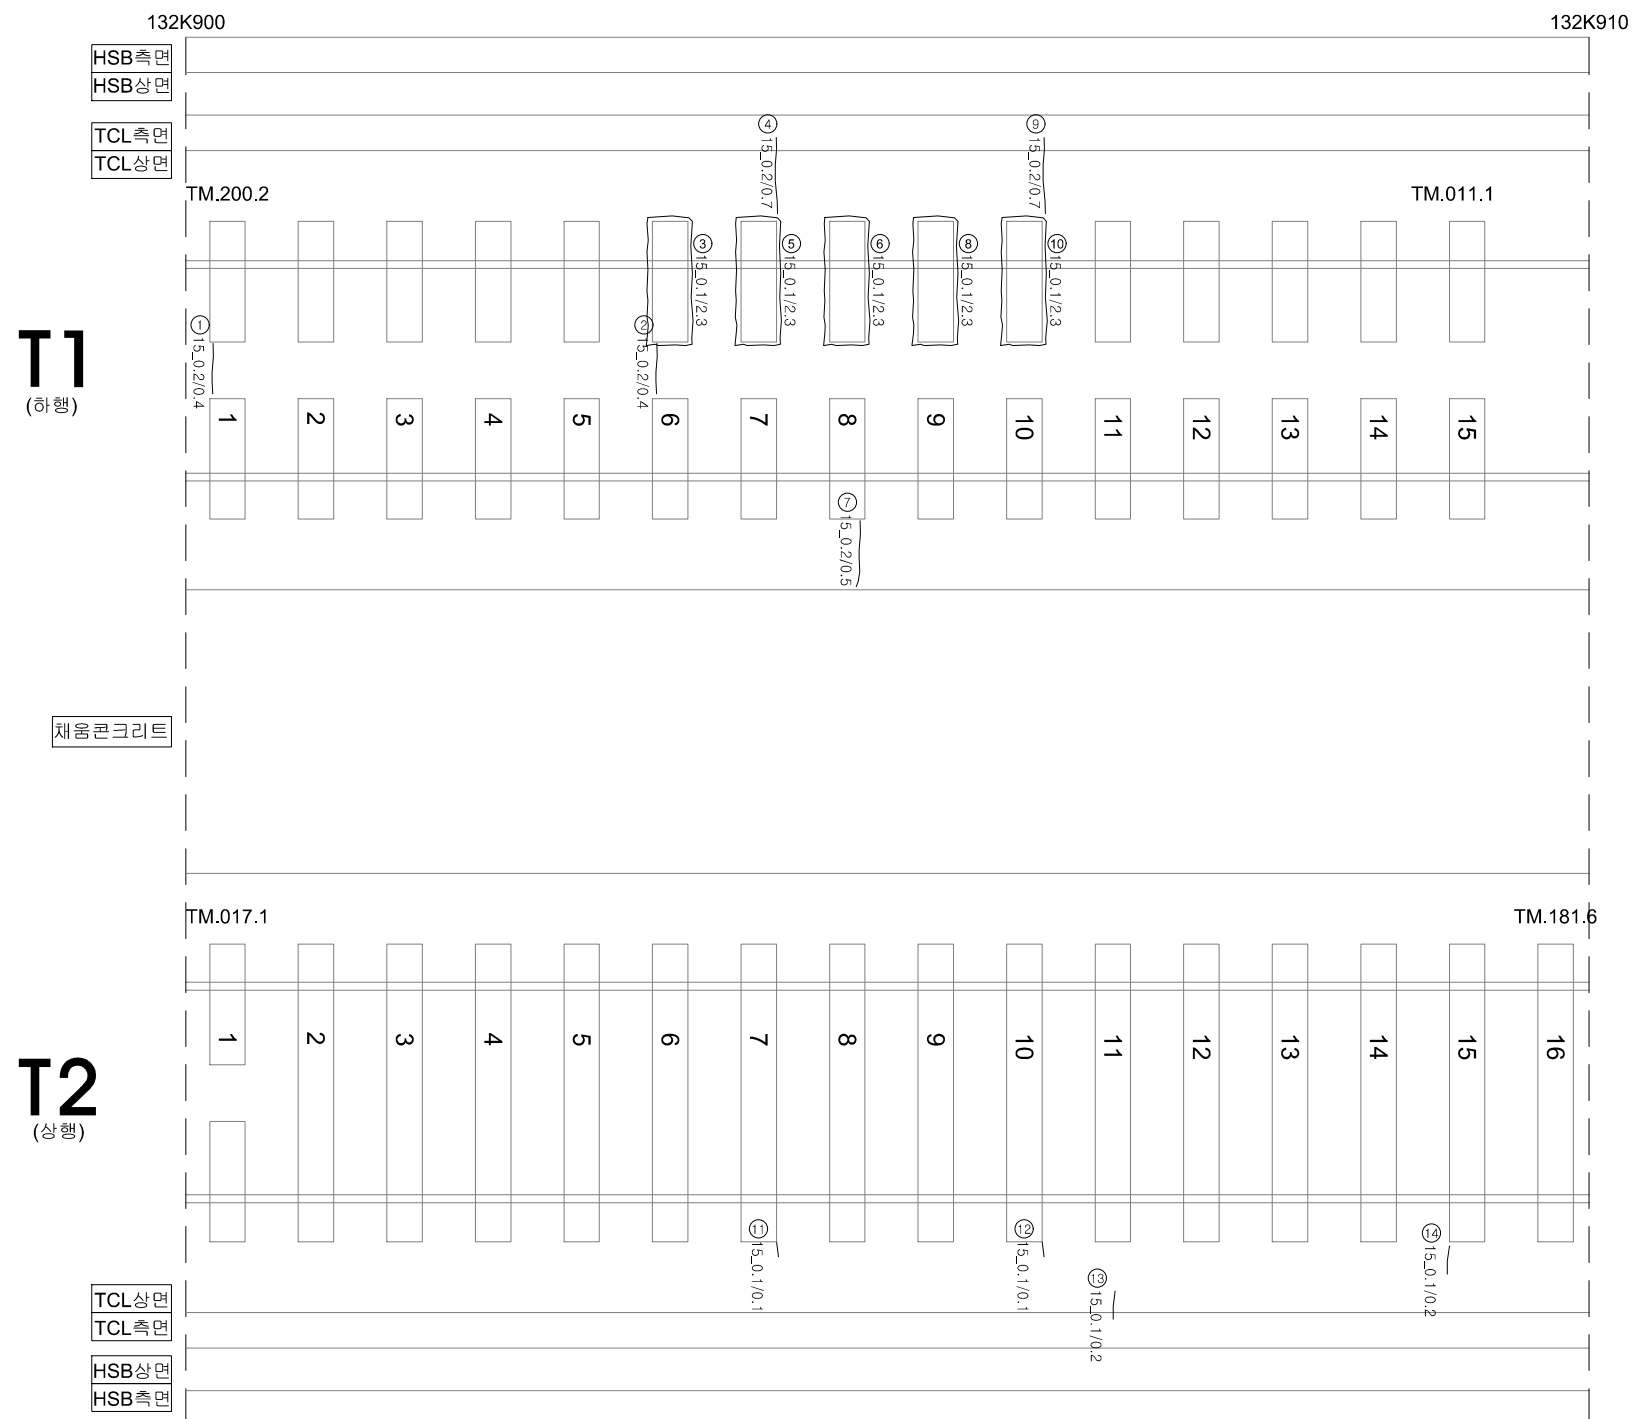
G65_정읍천교_토공노반_45(132.890~132.900)

[illegible]

호남고속선 정읍천교_토공노반_46(132.900~132.910km, L=10m)

외관조사망도 번호

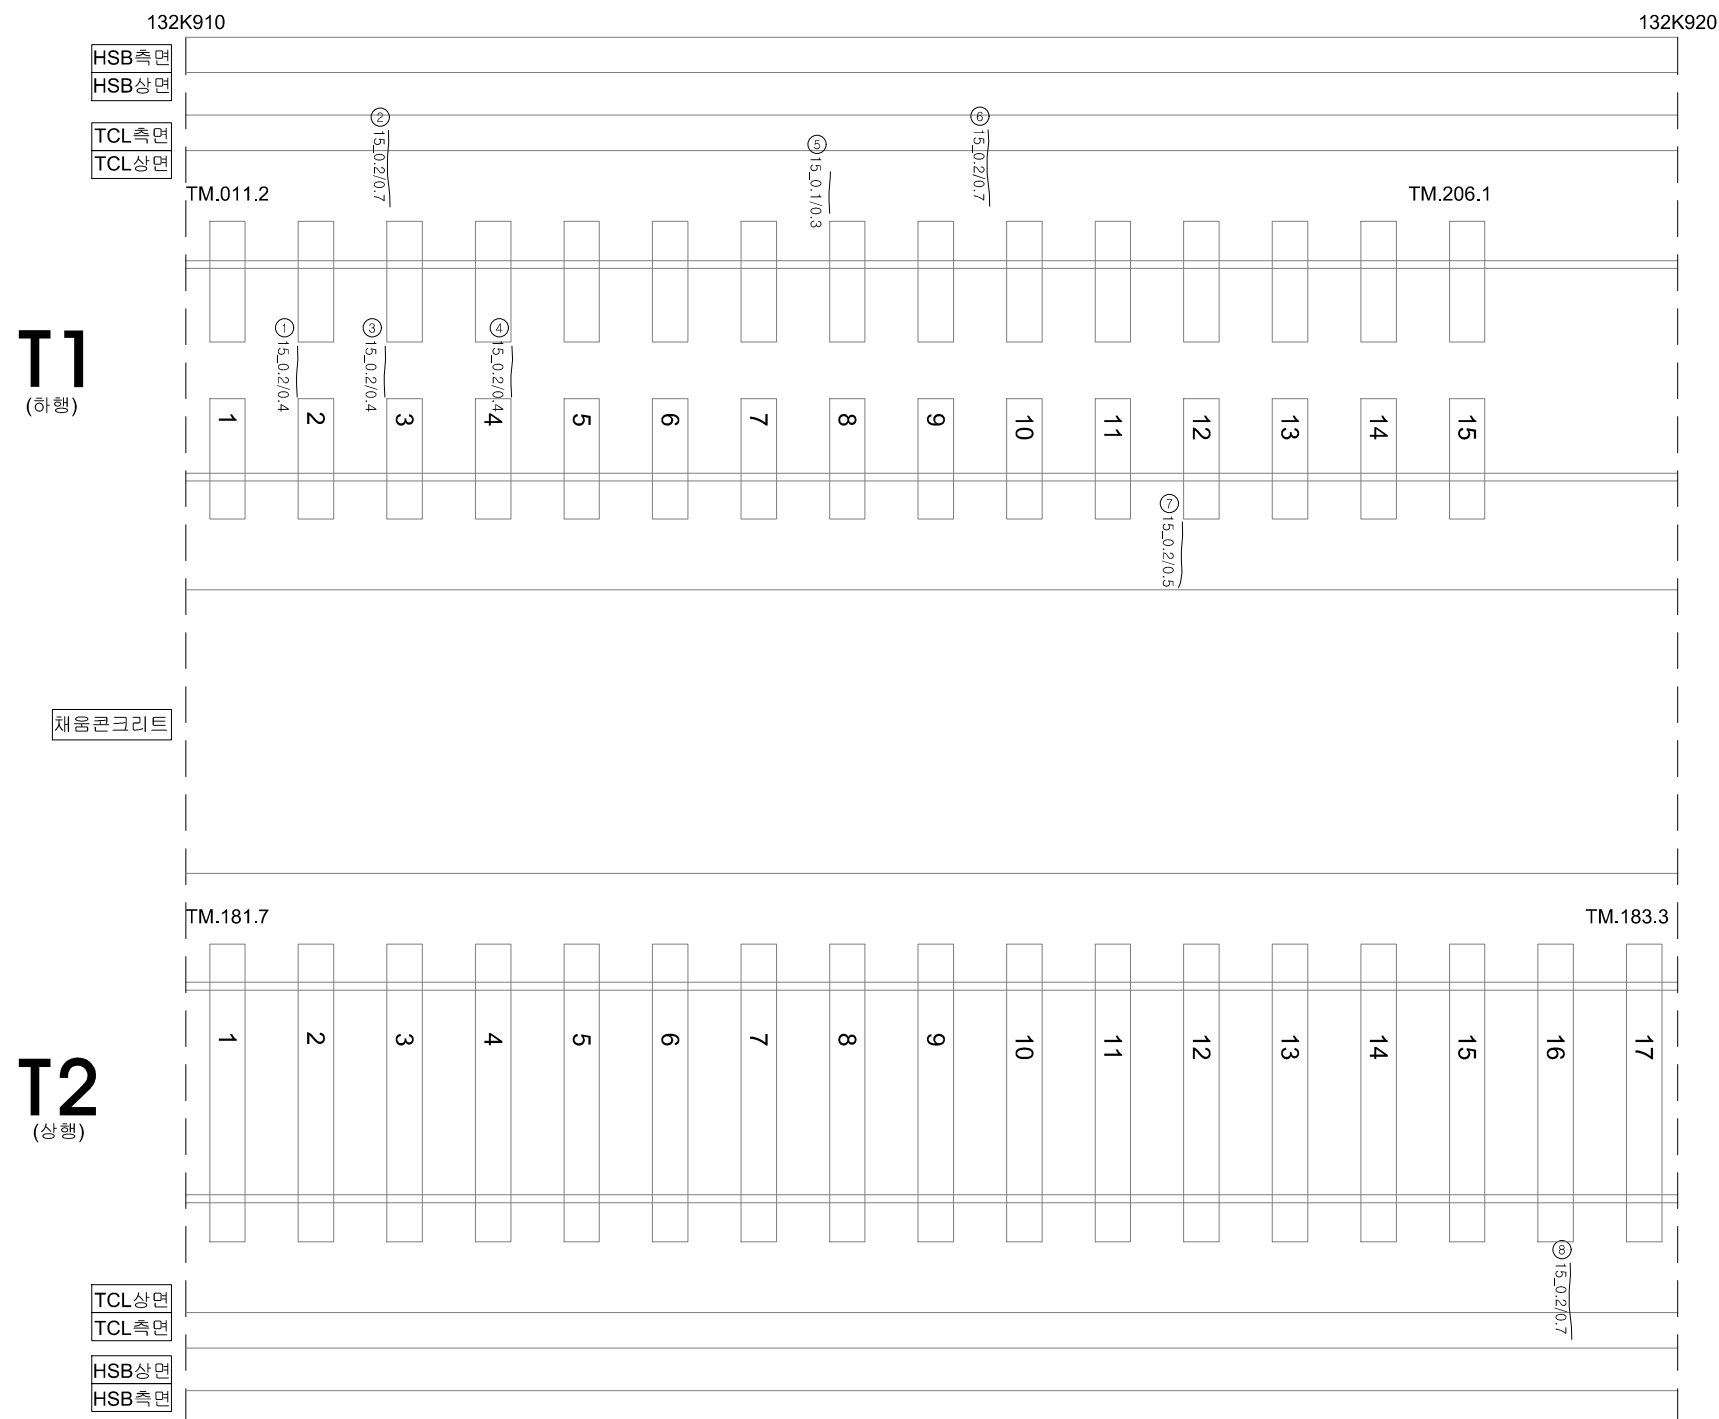
G65_정읍천교_토공노반_46(132.900~132.910)

[illegible]

호남고속선 정읍천교_토공노반_47(132.910~132.920km, L=10m)

외관조사망도 번호

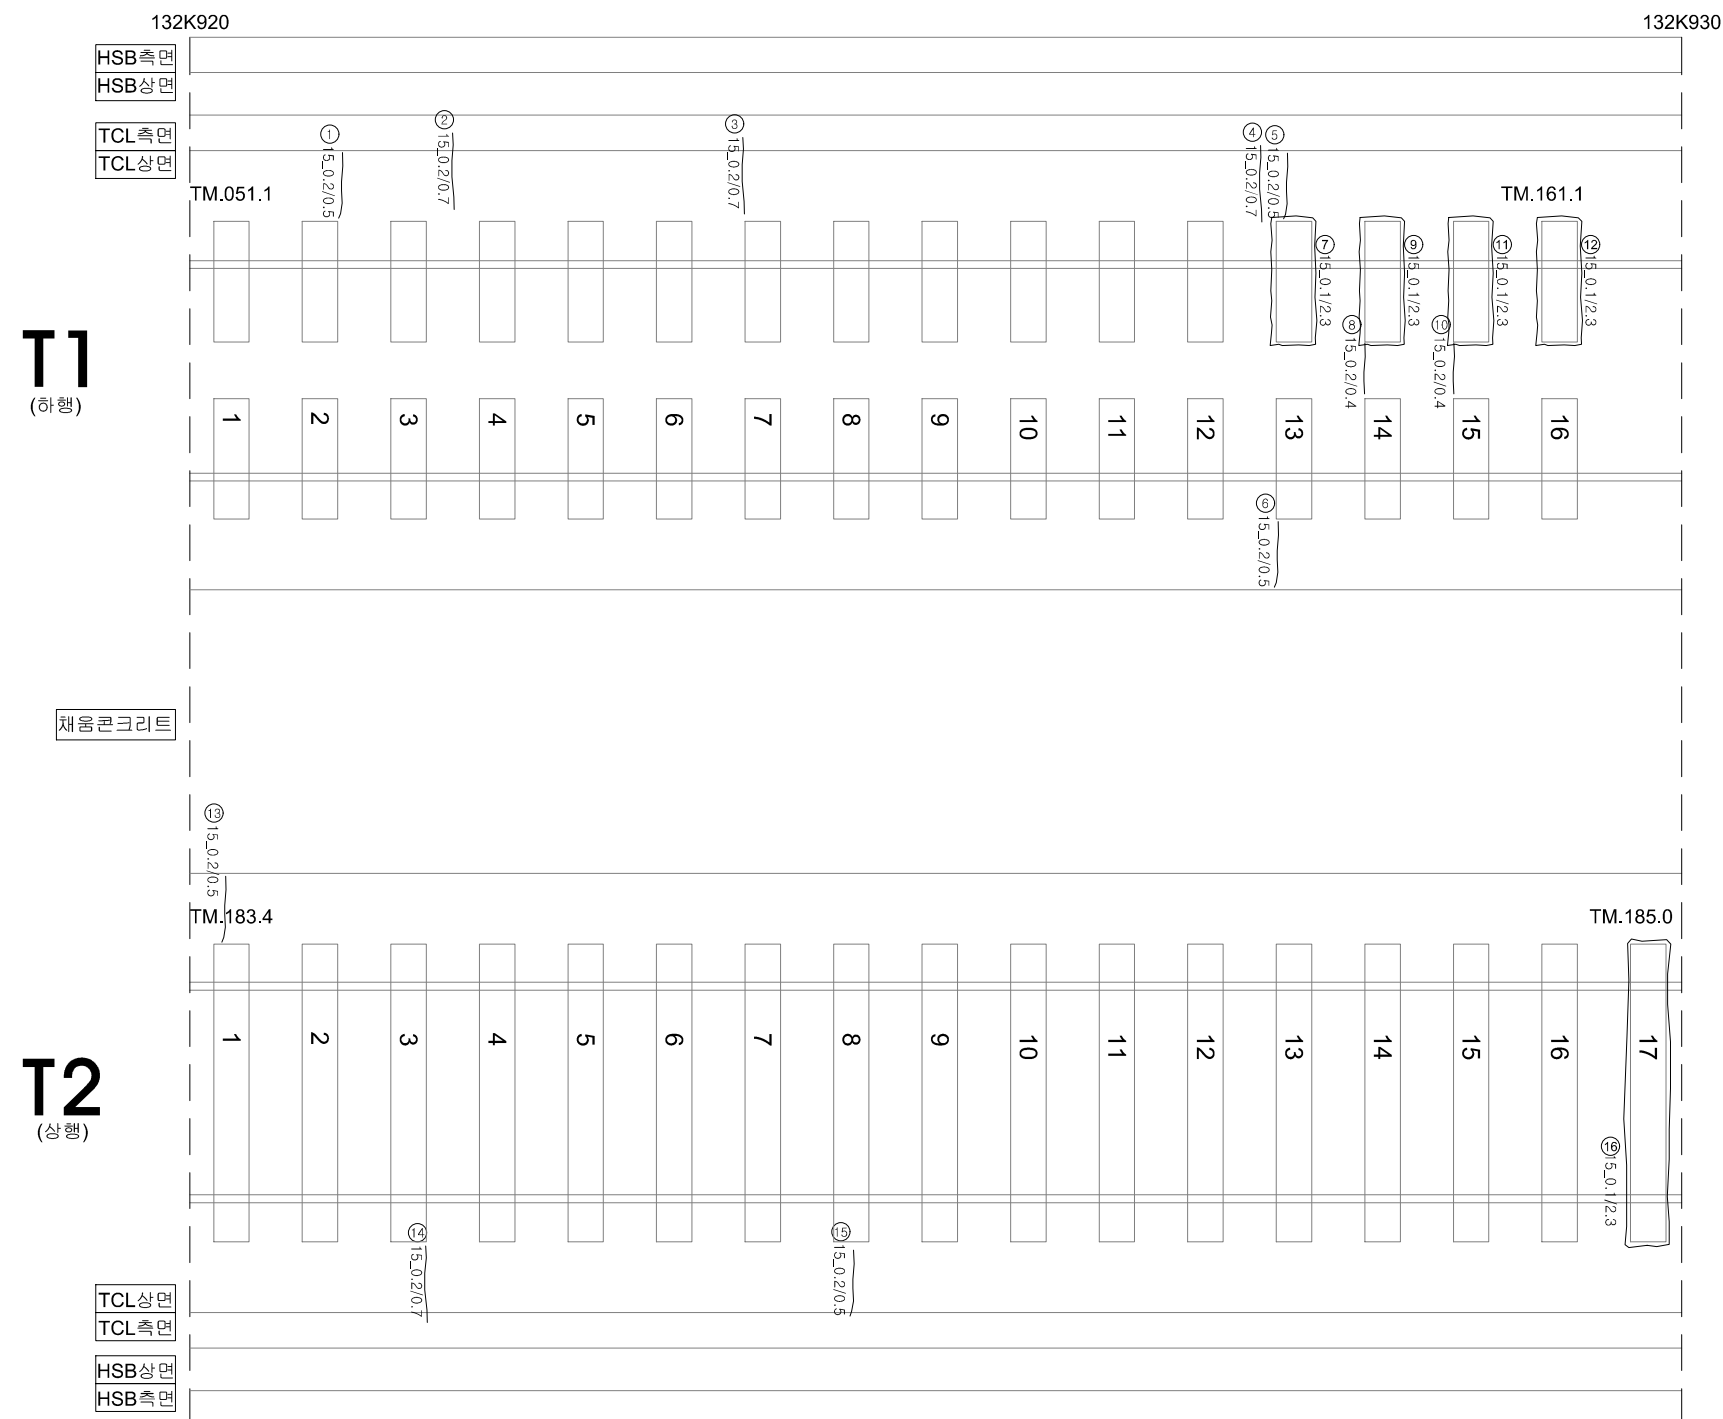
G65_정읍천교_토공노반_47(132.910~132.920)

[illegible]

호남고속선 정읍천교_토공노반_48(132.920~132.930km, L=10m)

외관조사망도 번호

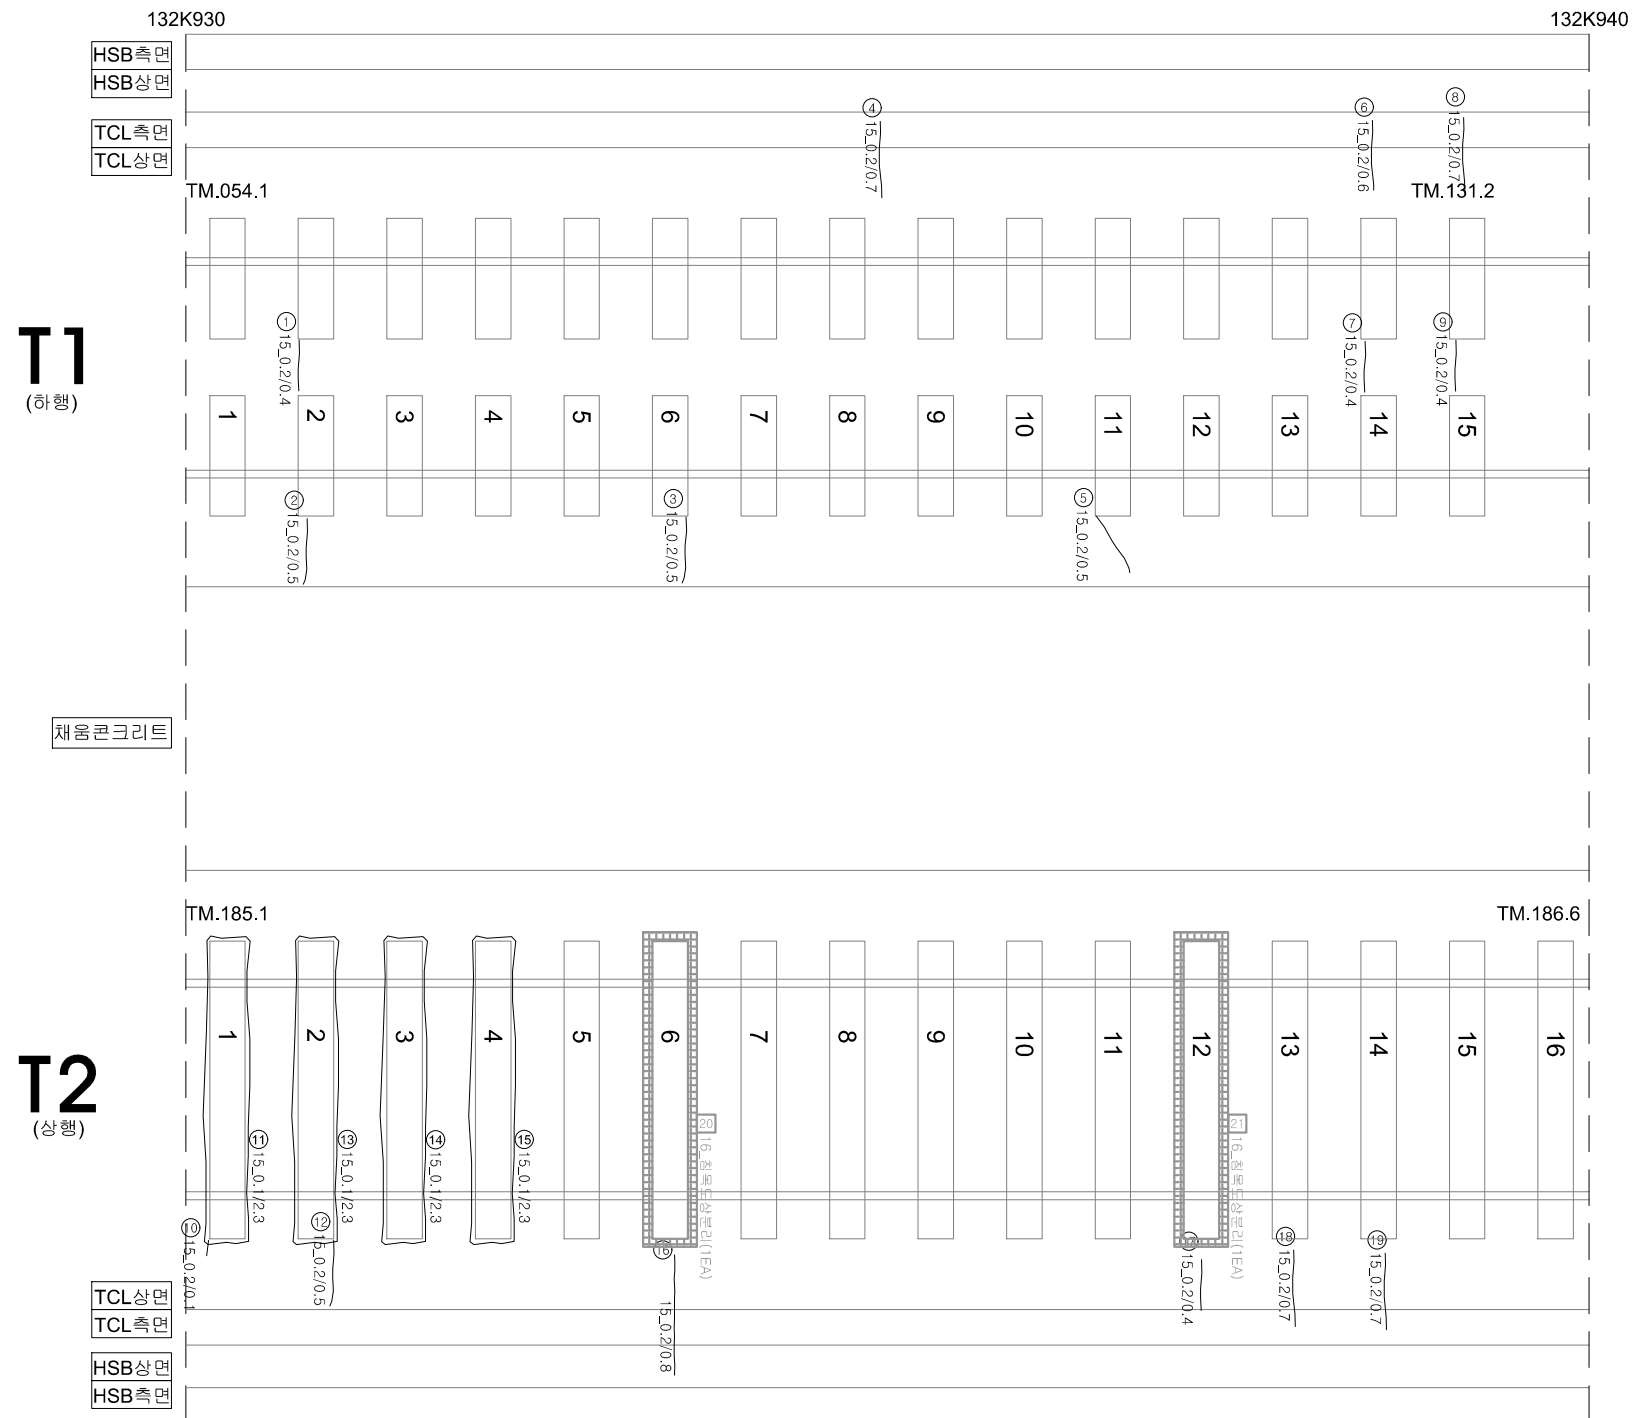
G65_정읍천교_토공노반_48(132.920~132.930)

[illegible]

호남고속선 정읍천교_토공노반_49(132.930~132.940km, L=10m)

외관조사망도 번호

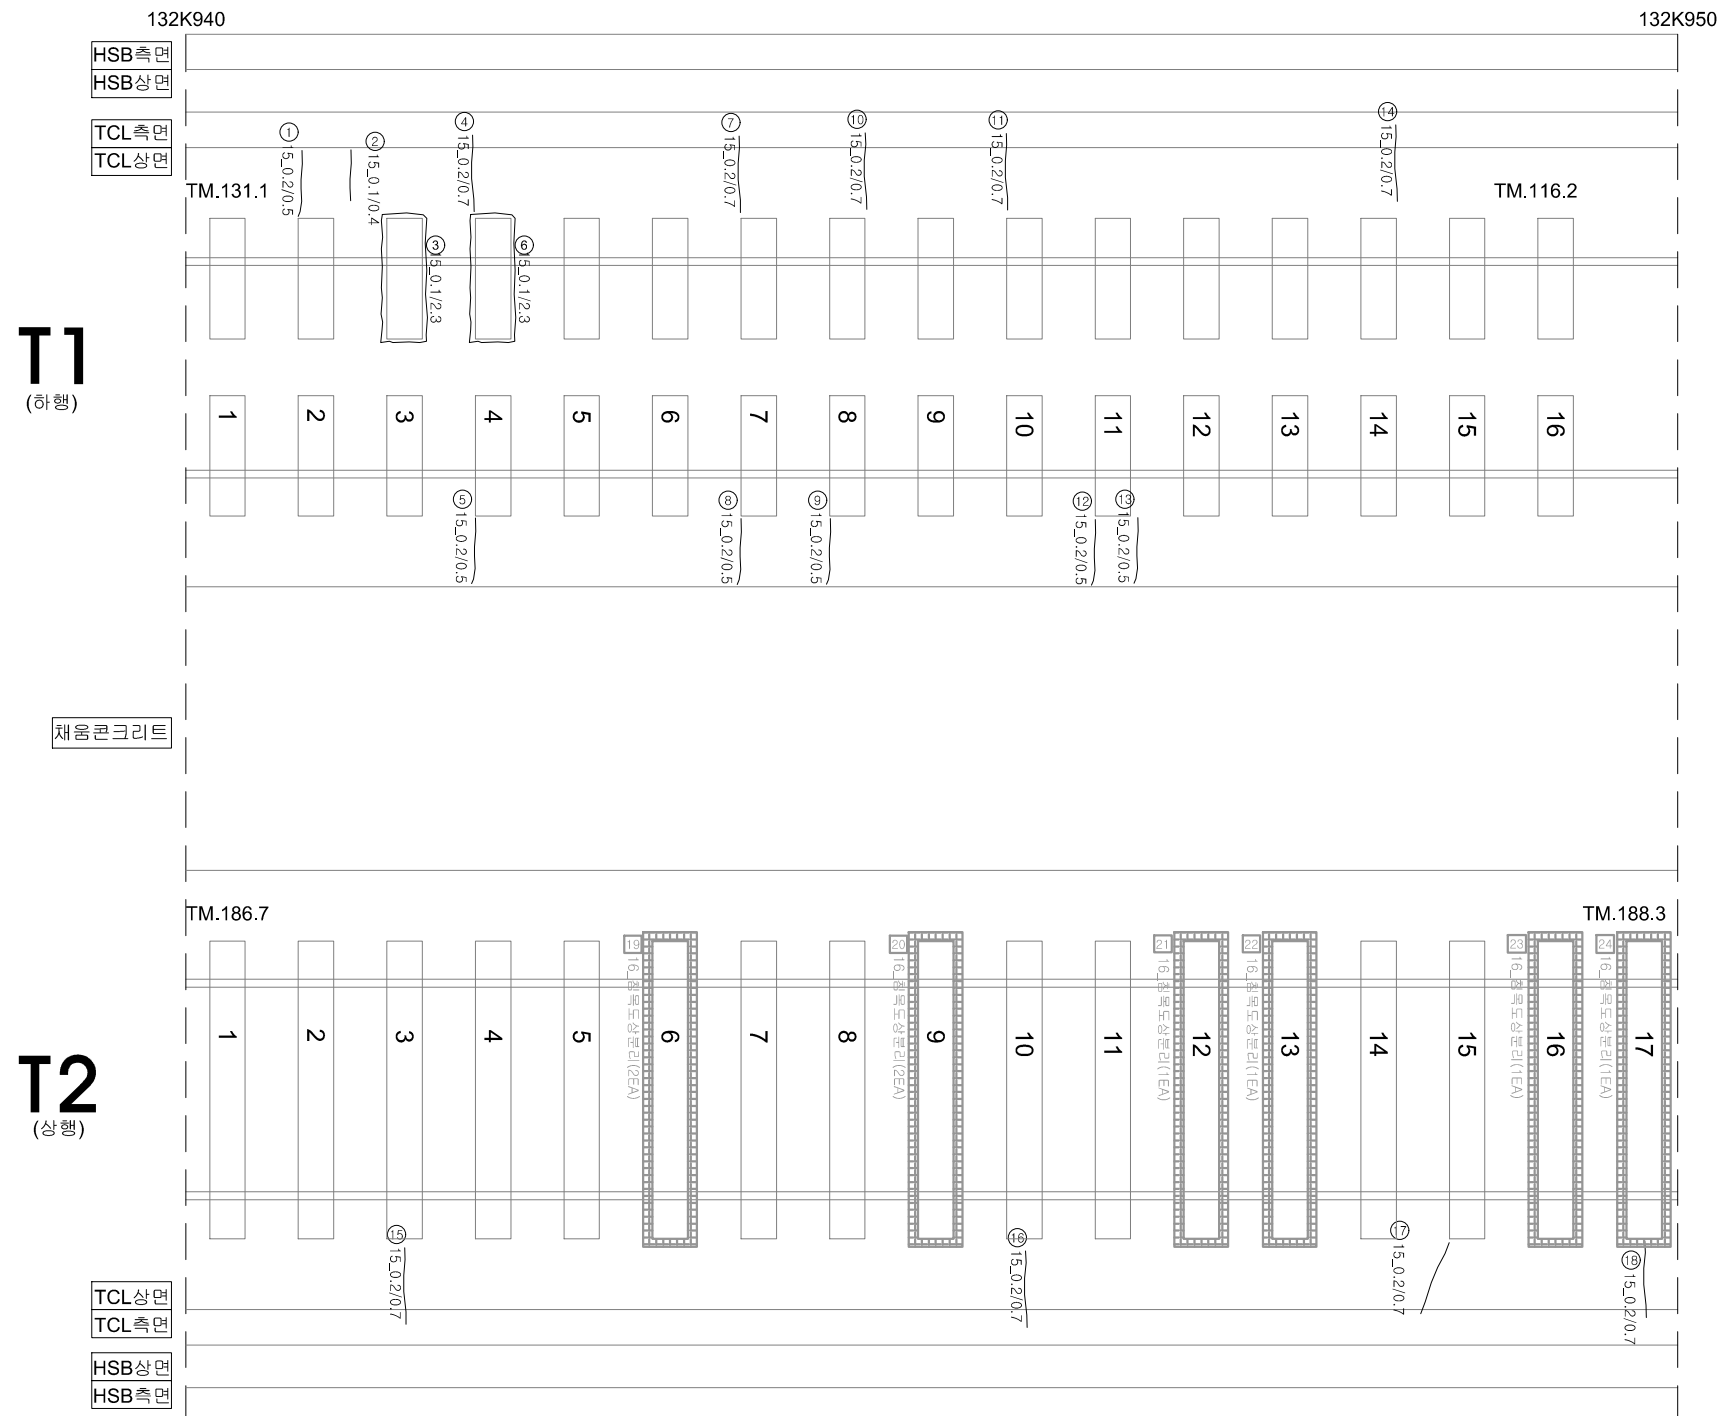
G65_정읍천교_토공노반_49(132.930~132.940)

[illegible]

호남고속선 정읍천교_토공노반_50(132.940~132.950km, L=10m)

외관조사망도 번호

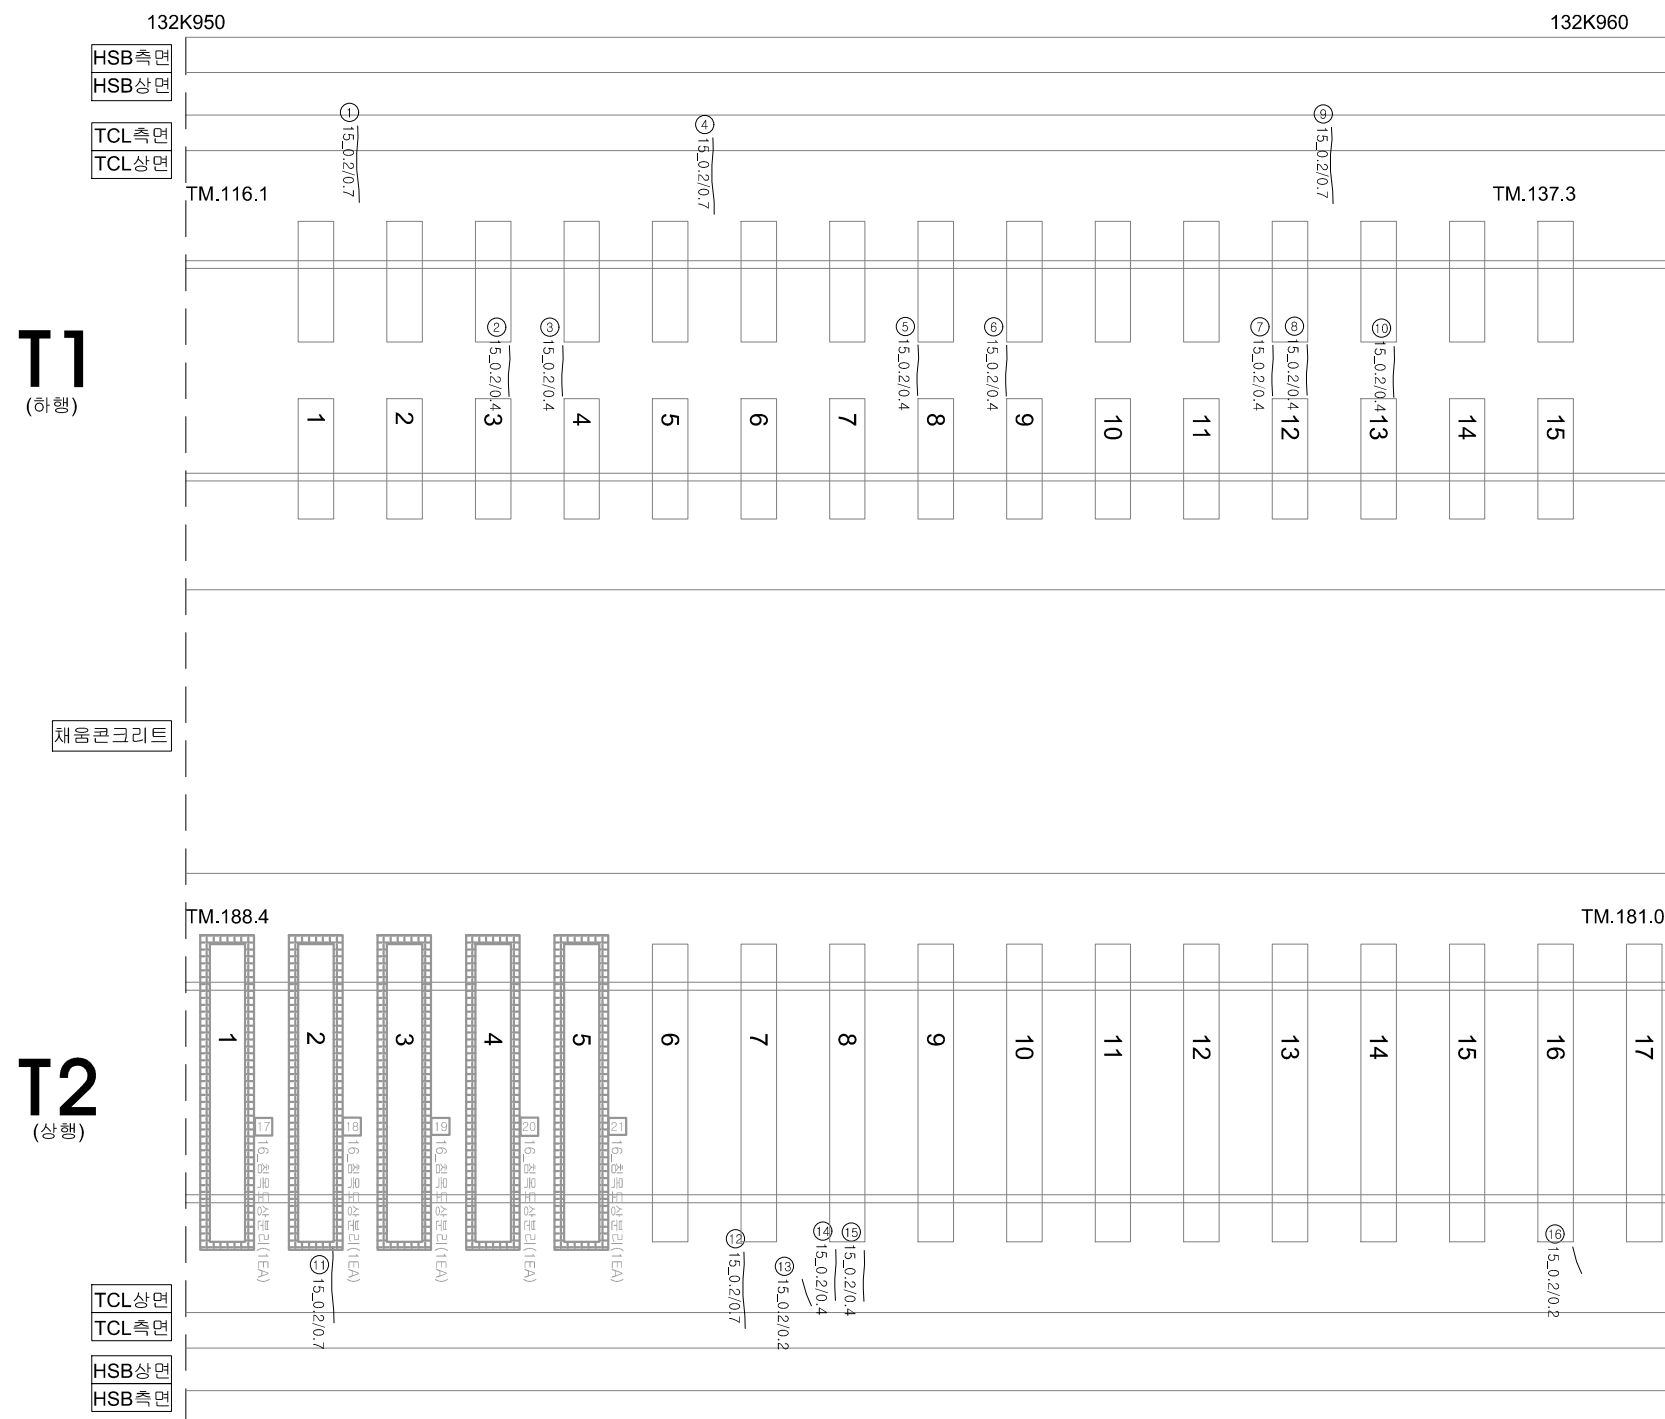
G65_정읍천교_토공노반_50(132.940~132.950)

[illegible]

호남고속선 정읍천교_토공노반_51(132.950~132.960km, L=10m)

외관조사망도 번호

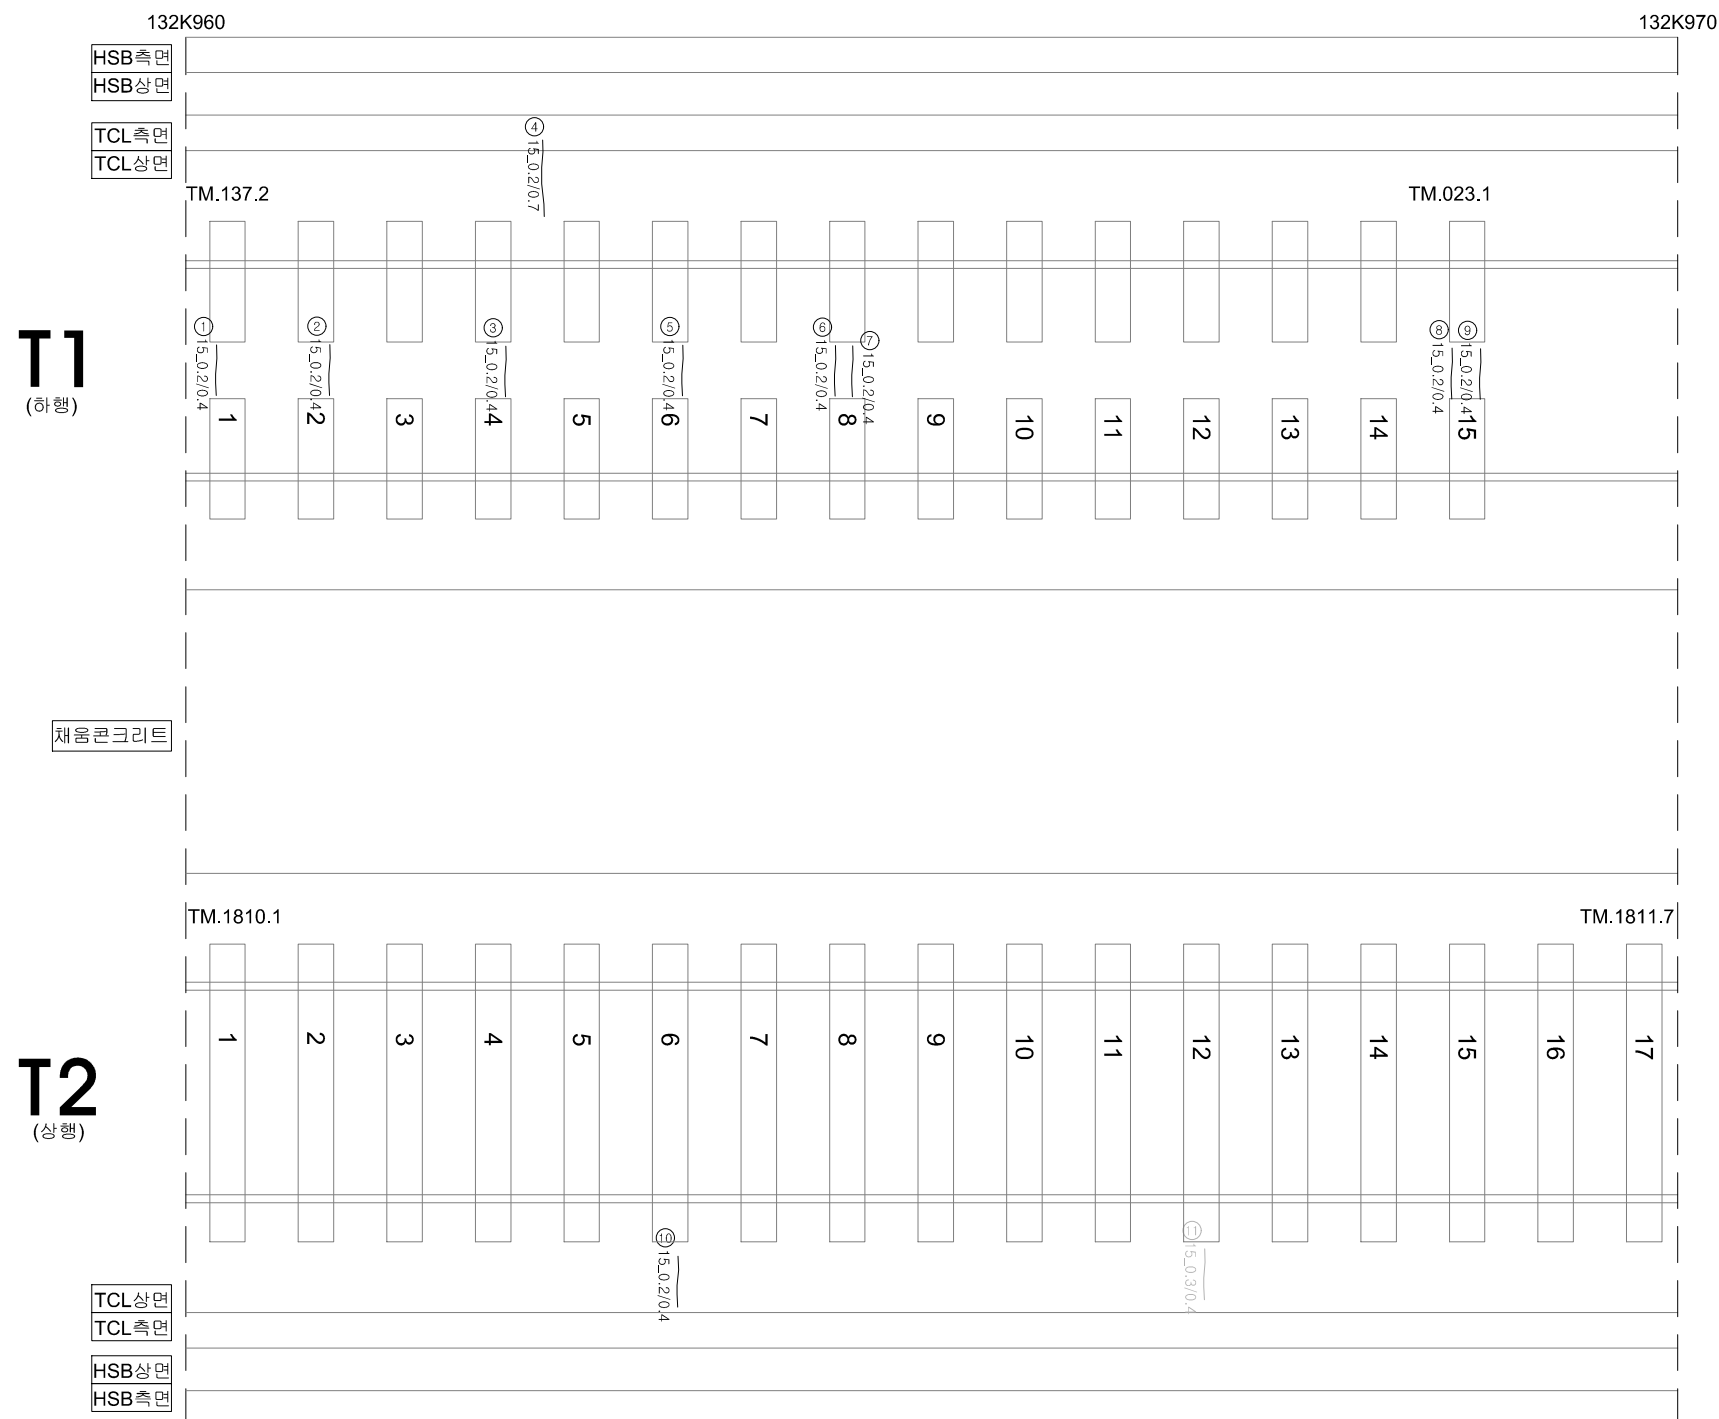
G65_정읍천교_토공노반_51(132.950~132.960)

[illegible]

호남고속선 정읍천교_토공노반_52(132.960~132.970km, L=10m)

외관조사망도 번호

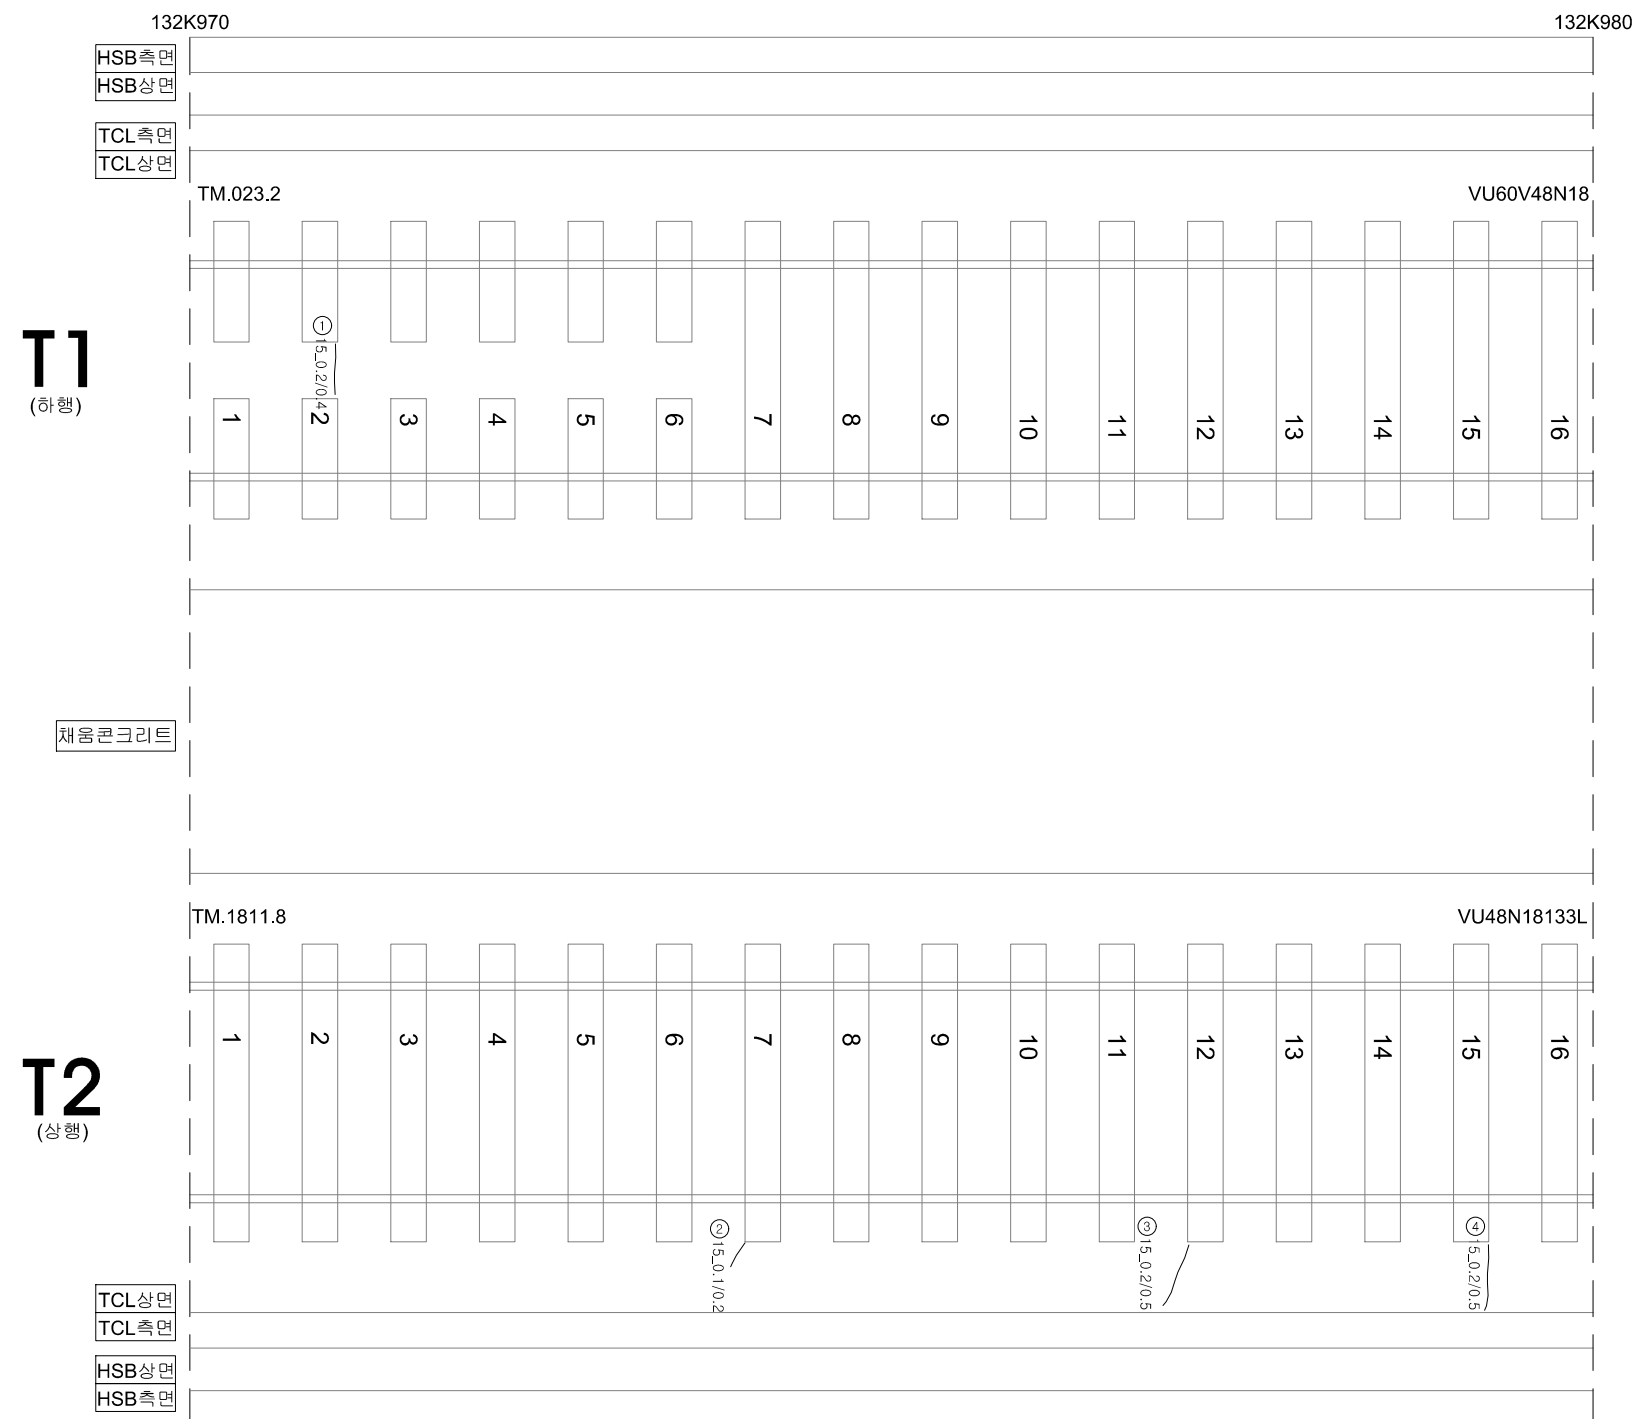
G65_정읍천교_토공노반_52(132.960~132.970)

[illegible]

호남고속선 정읍천교_토공노반_53(132.970~132.980km, L=10m)

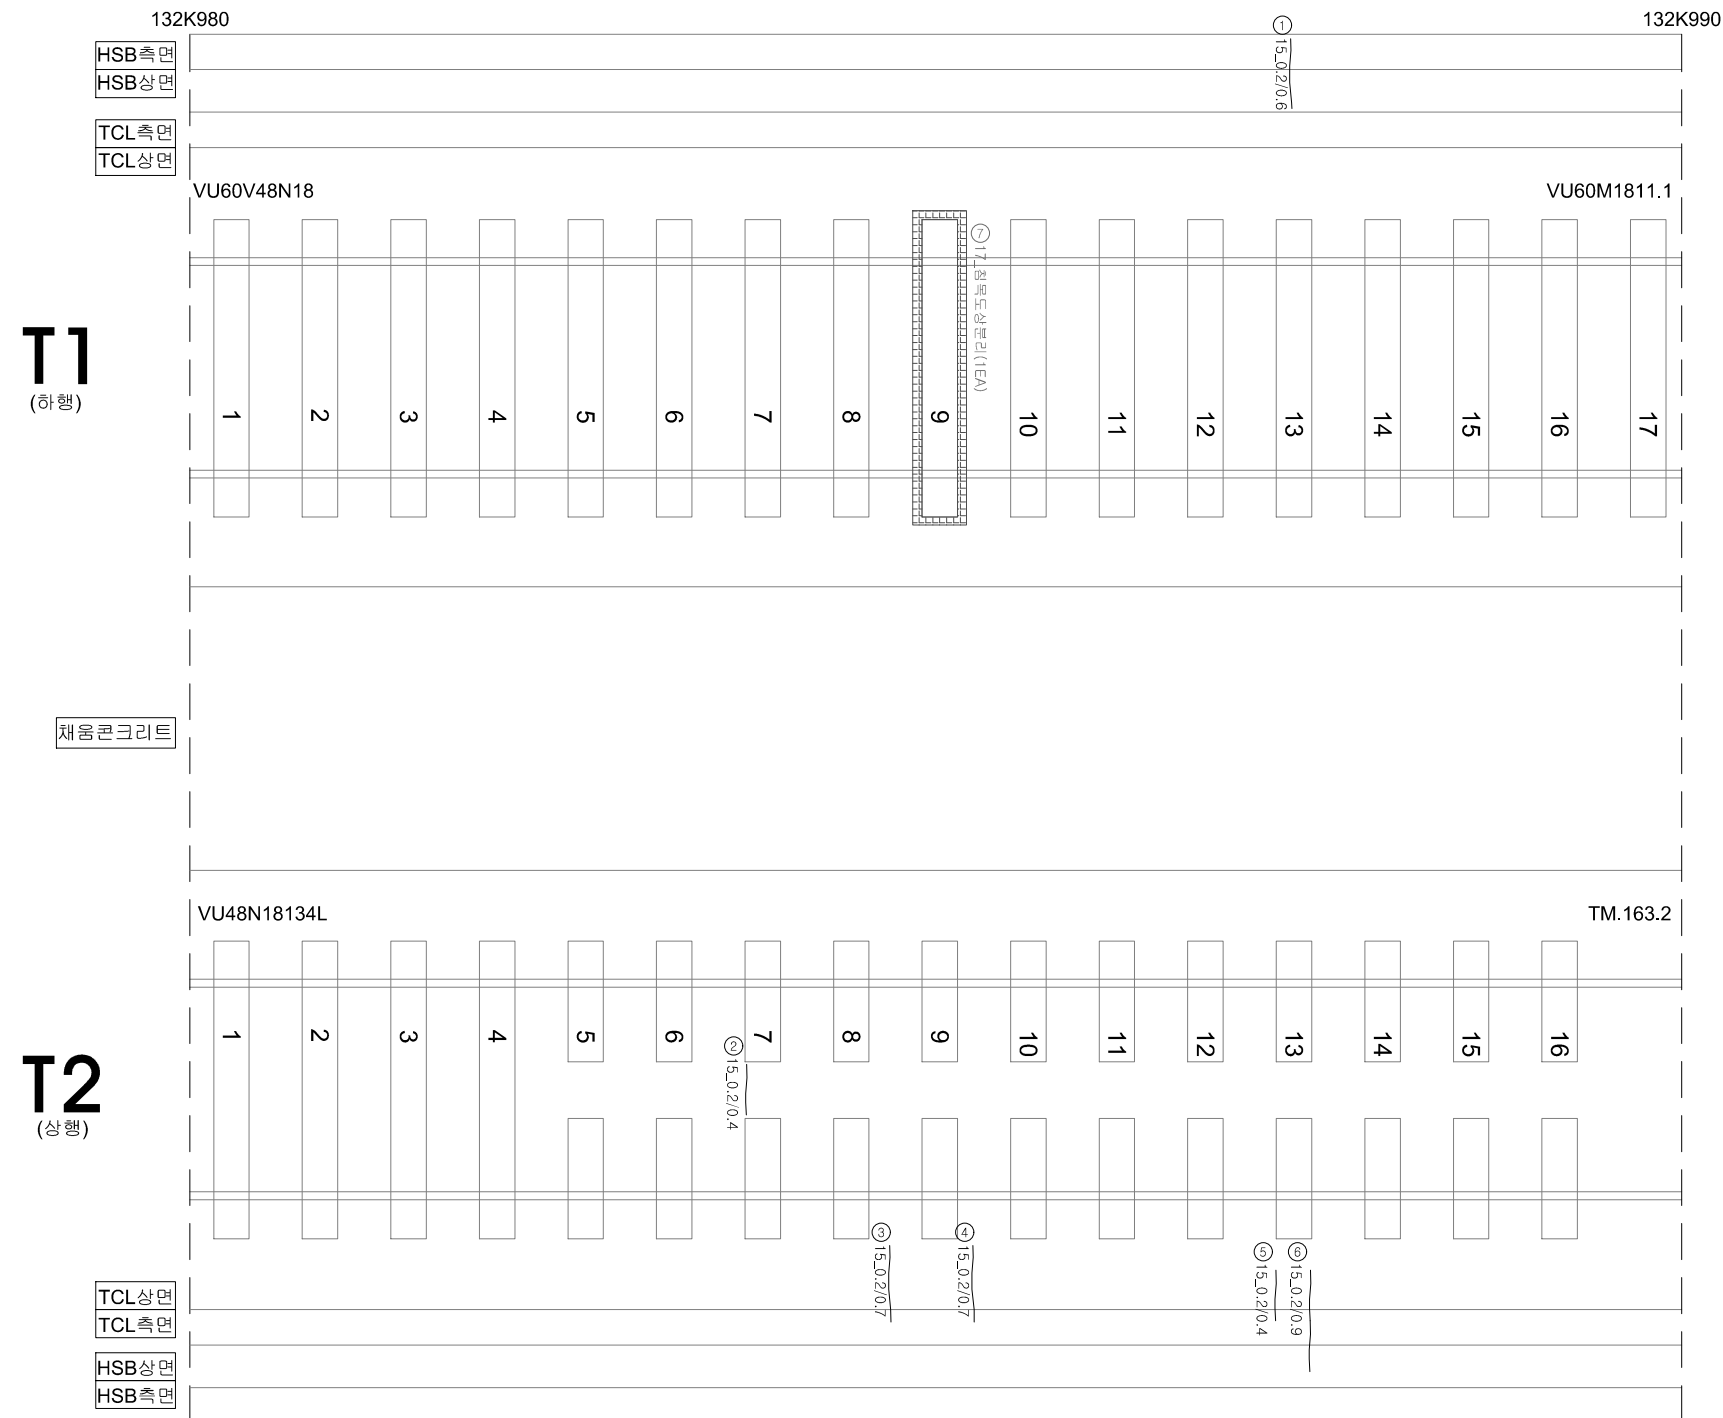
외관조사망도 번호

G65_정읍천교_토공노반_53(132.970~132.980)

[illegible]

호남고속선 정읍천교_토공노반_54(132.980~132.990km, L=10m)

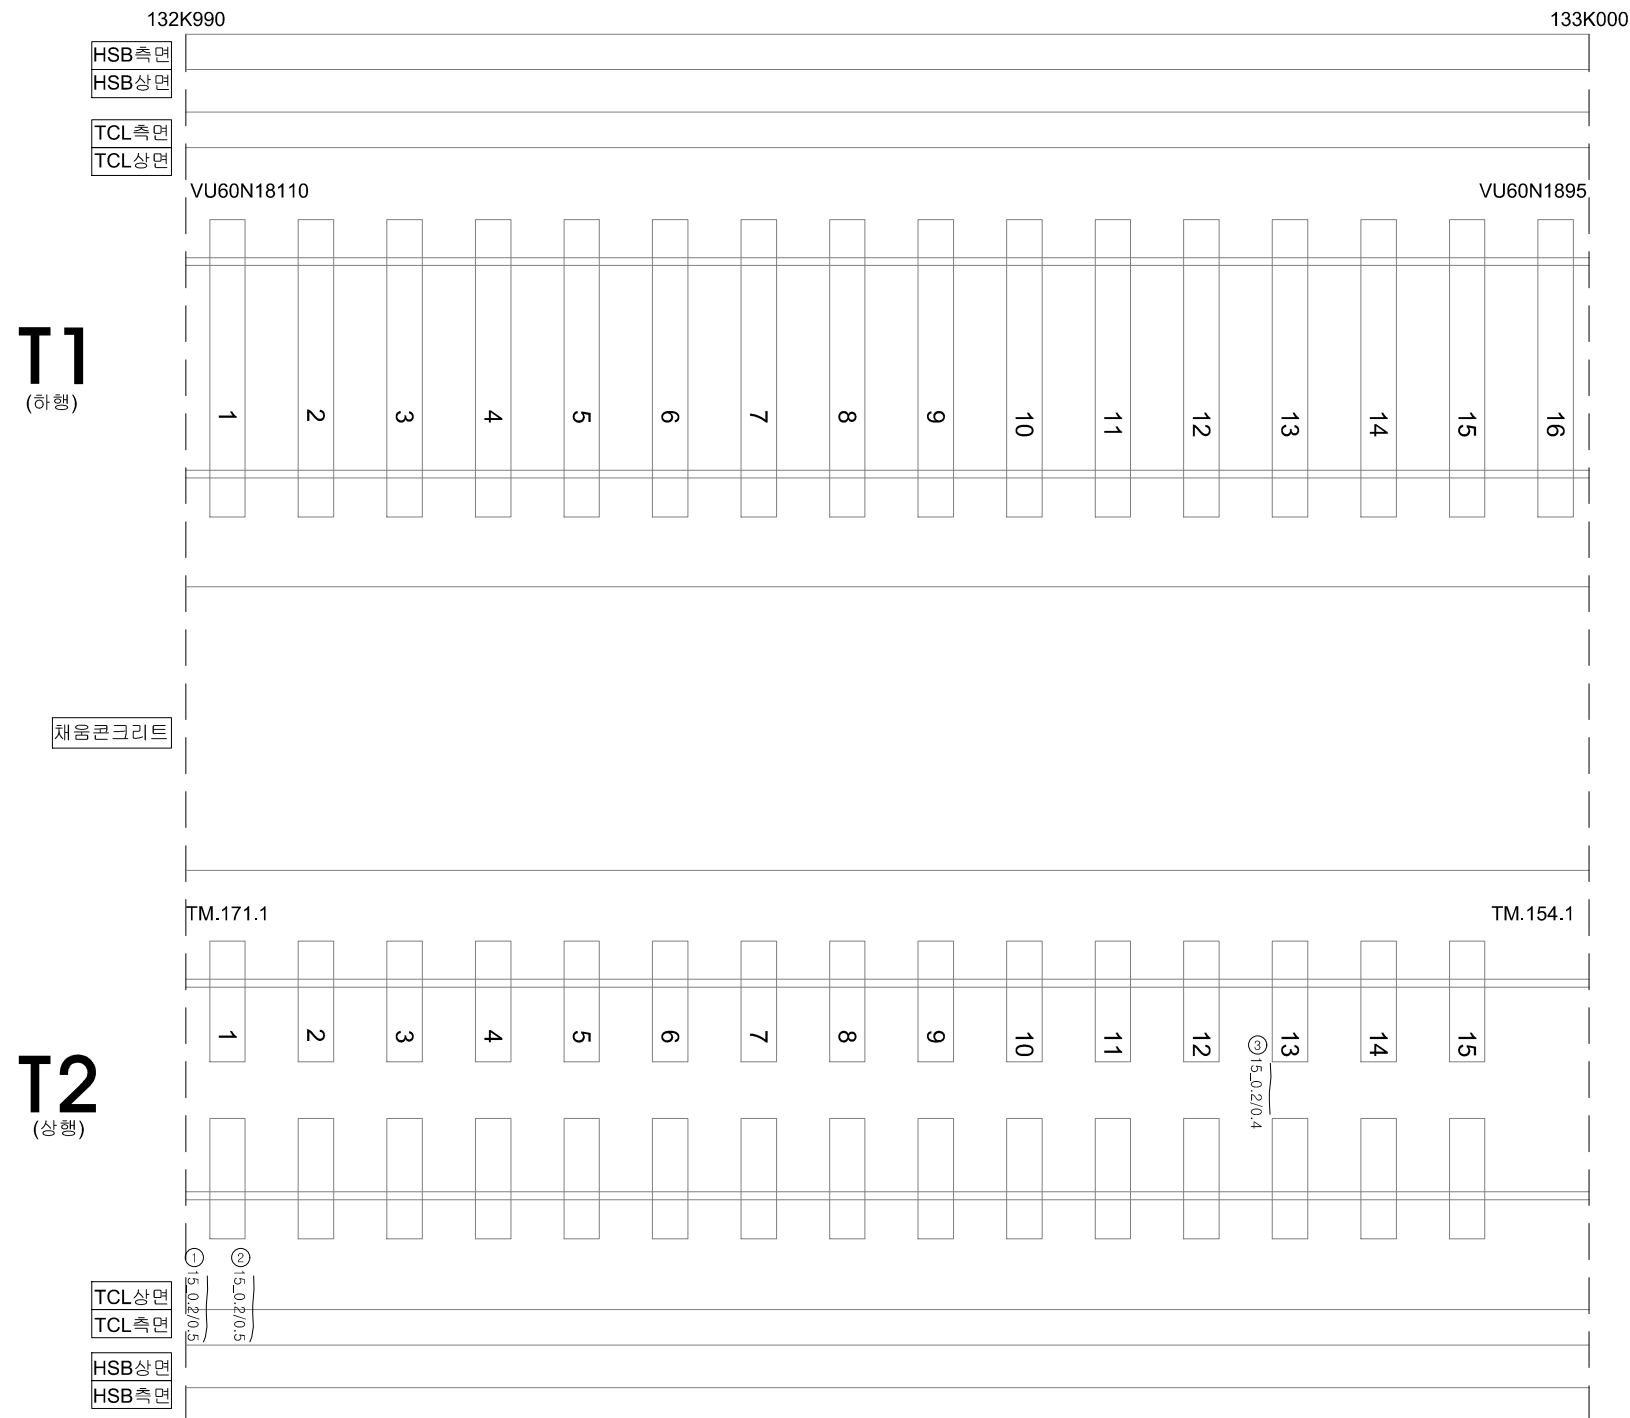
외관조사망도 번호
G65_정읍천교_토공노반_54(132.980~132.990)

[illegible]

호남고속선 정읍천교_토공노반_55(132.990~133.000km, L=10m)

외관조사망도 번호

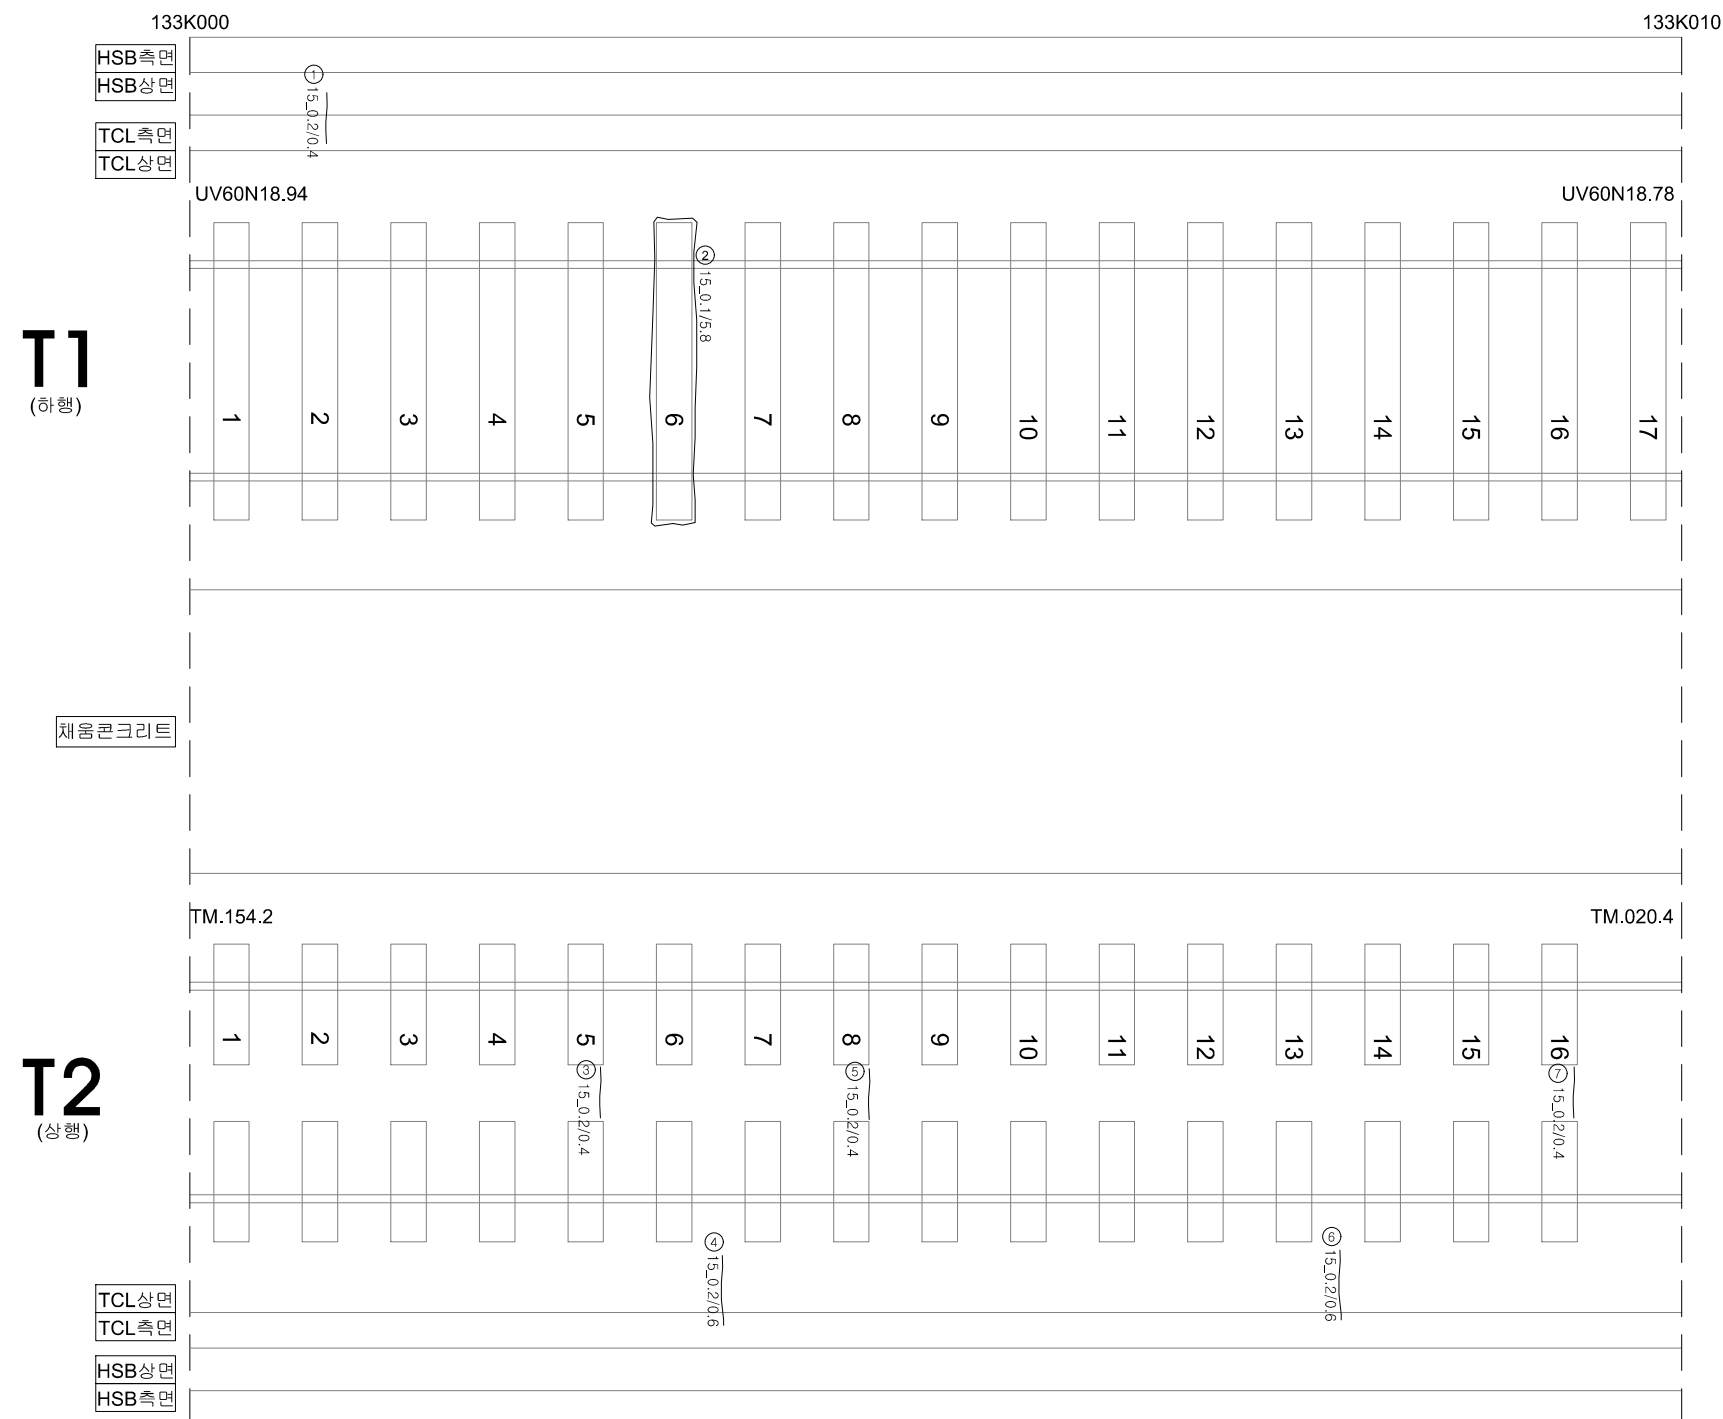
G65_정읍천교_토공노반_55(132.990~133.000)

[illegible]

호남고속선 정읍천교_토공노반_56(133.000~133.010km, L=10m)

외관조사망도 번호

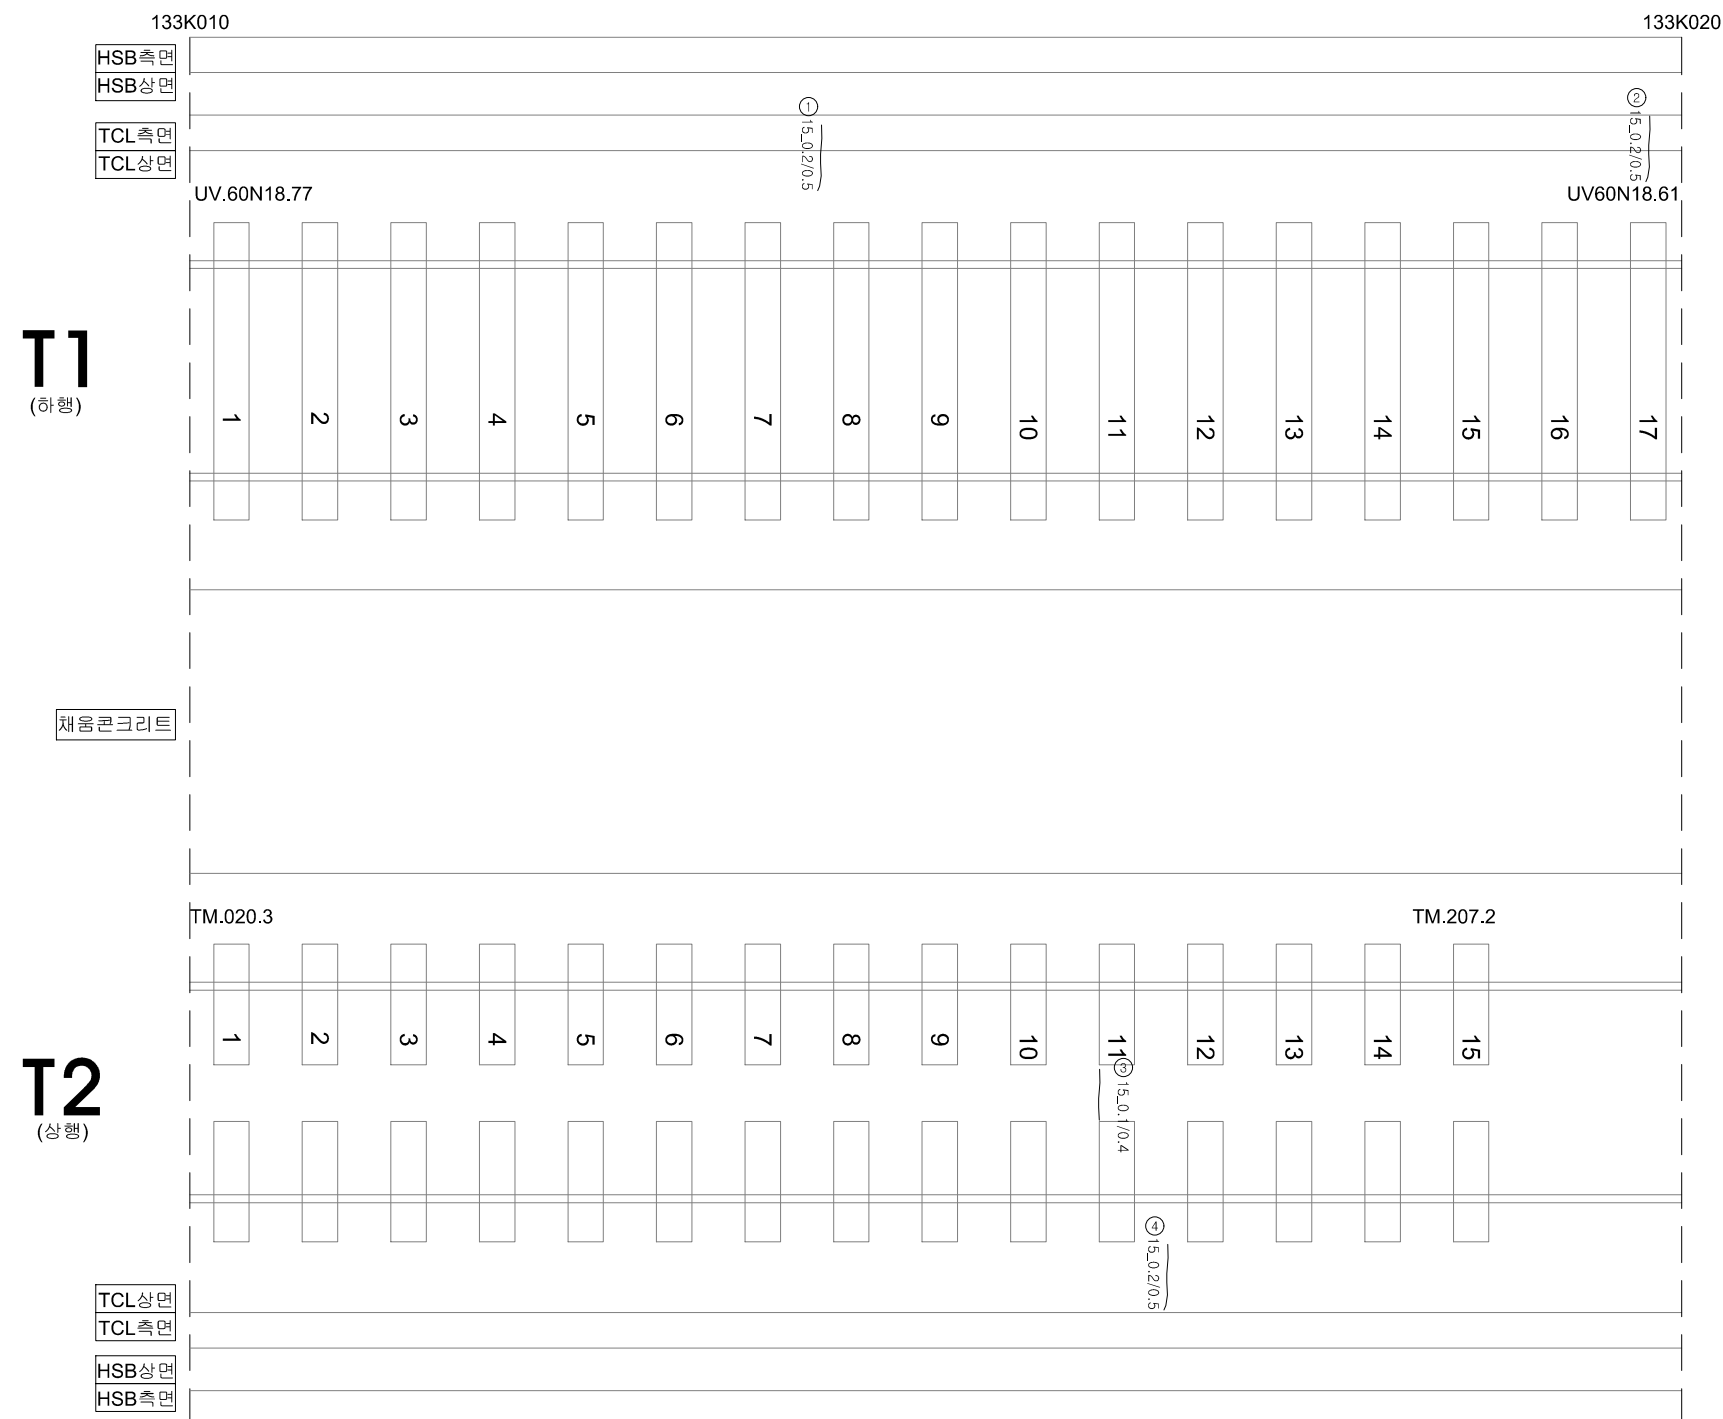
G65_정읍천교_토공노반_56(133.000~133.010)

[illegible]

호남고속선 정읍천교_토공노반_57(133.010~133.020km, L=10m)

외관조사망도 번호

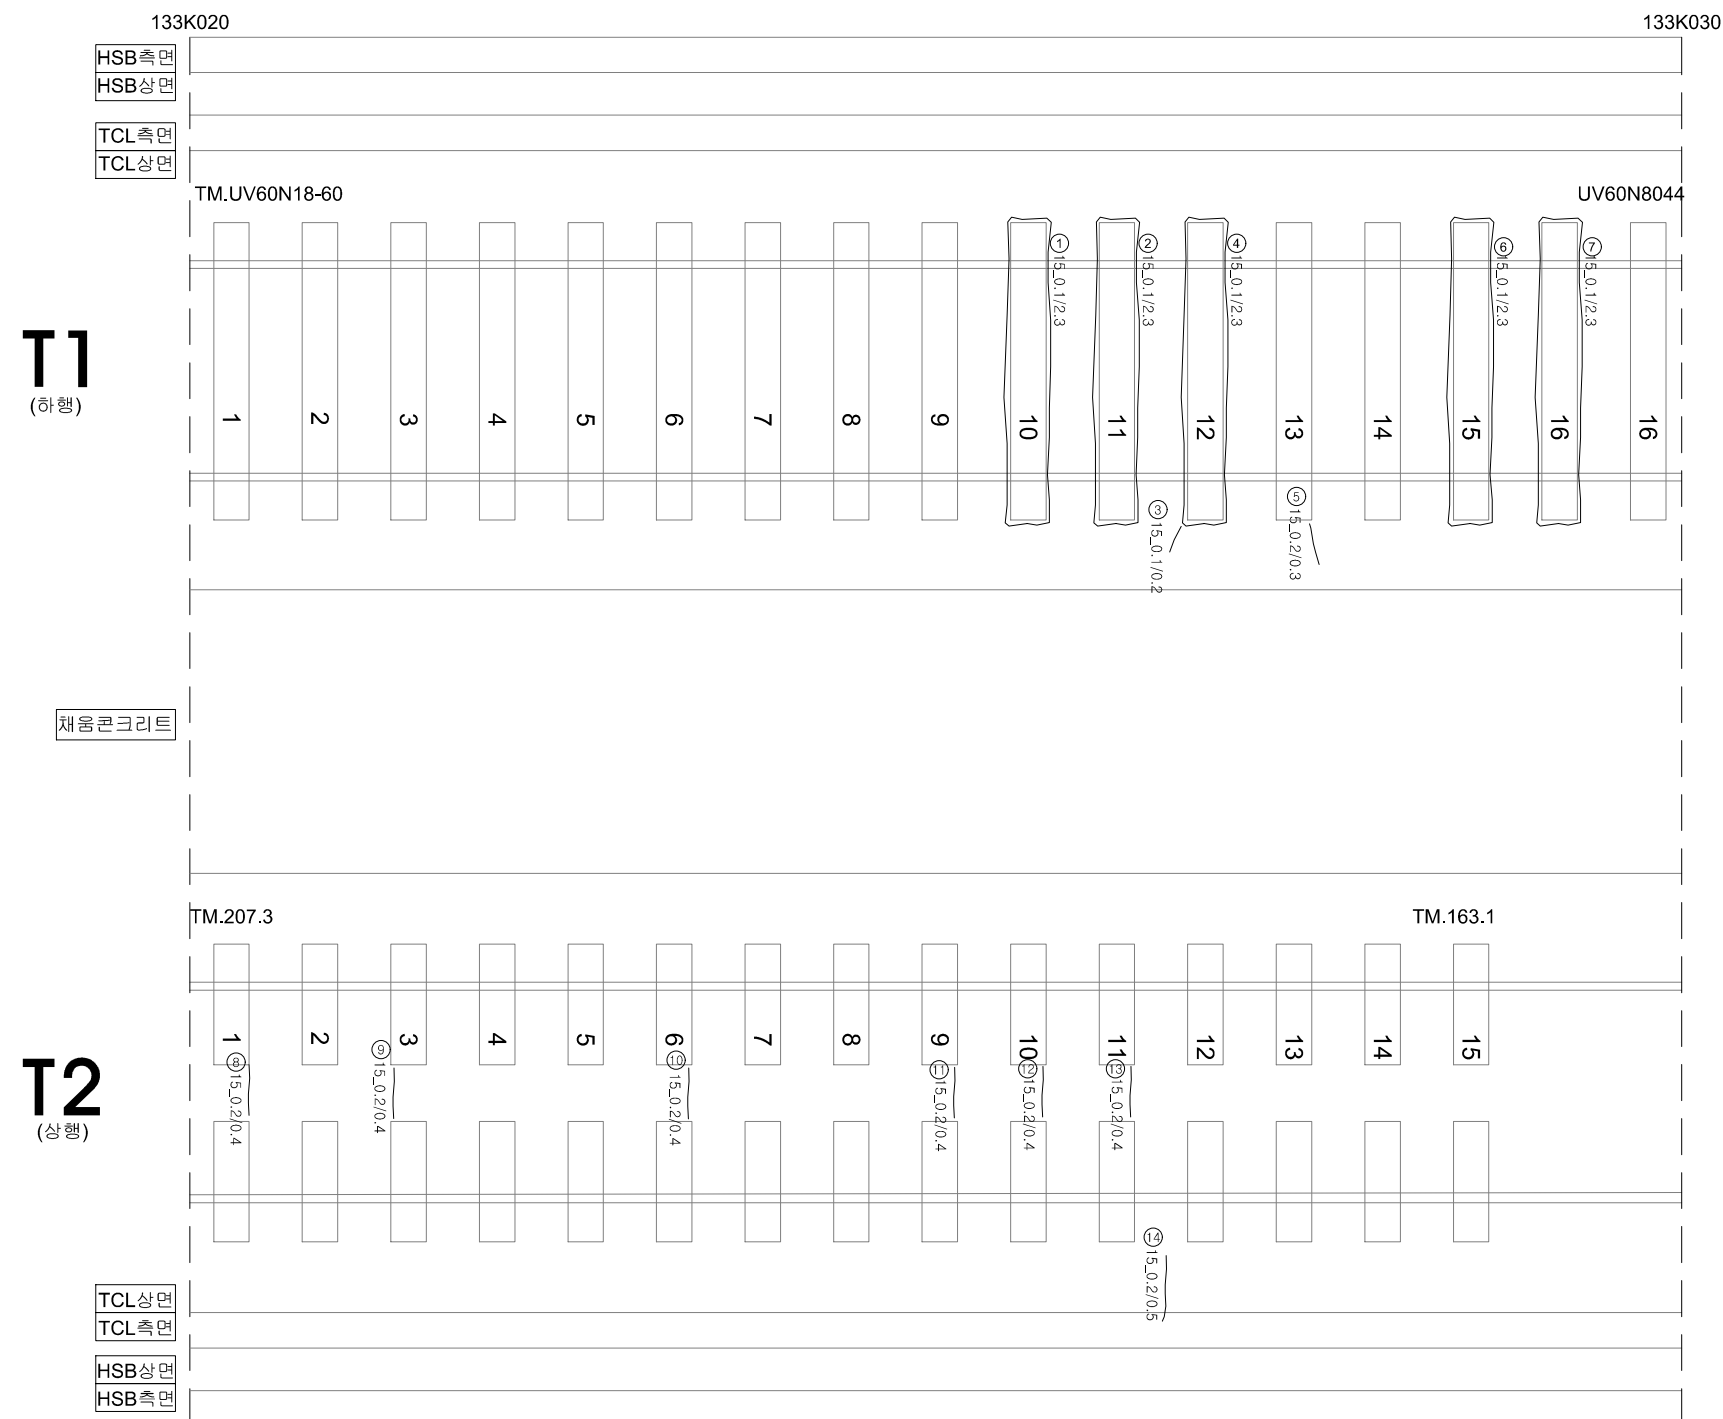
G65_정읍천교_토공노반_57(133.010~133.020)

[illegible]

호남고속선 정읍천교_토공노반_58(133.020~133.030km, L=10m)

외관조사망도 번호

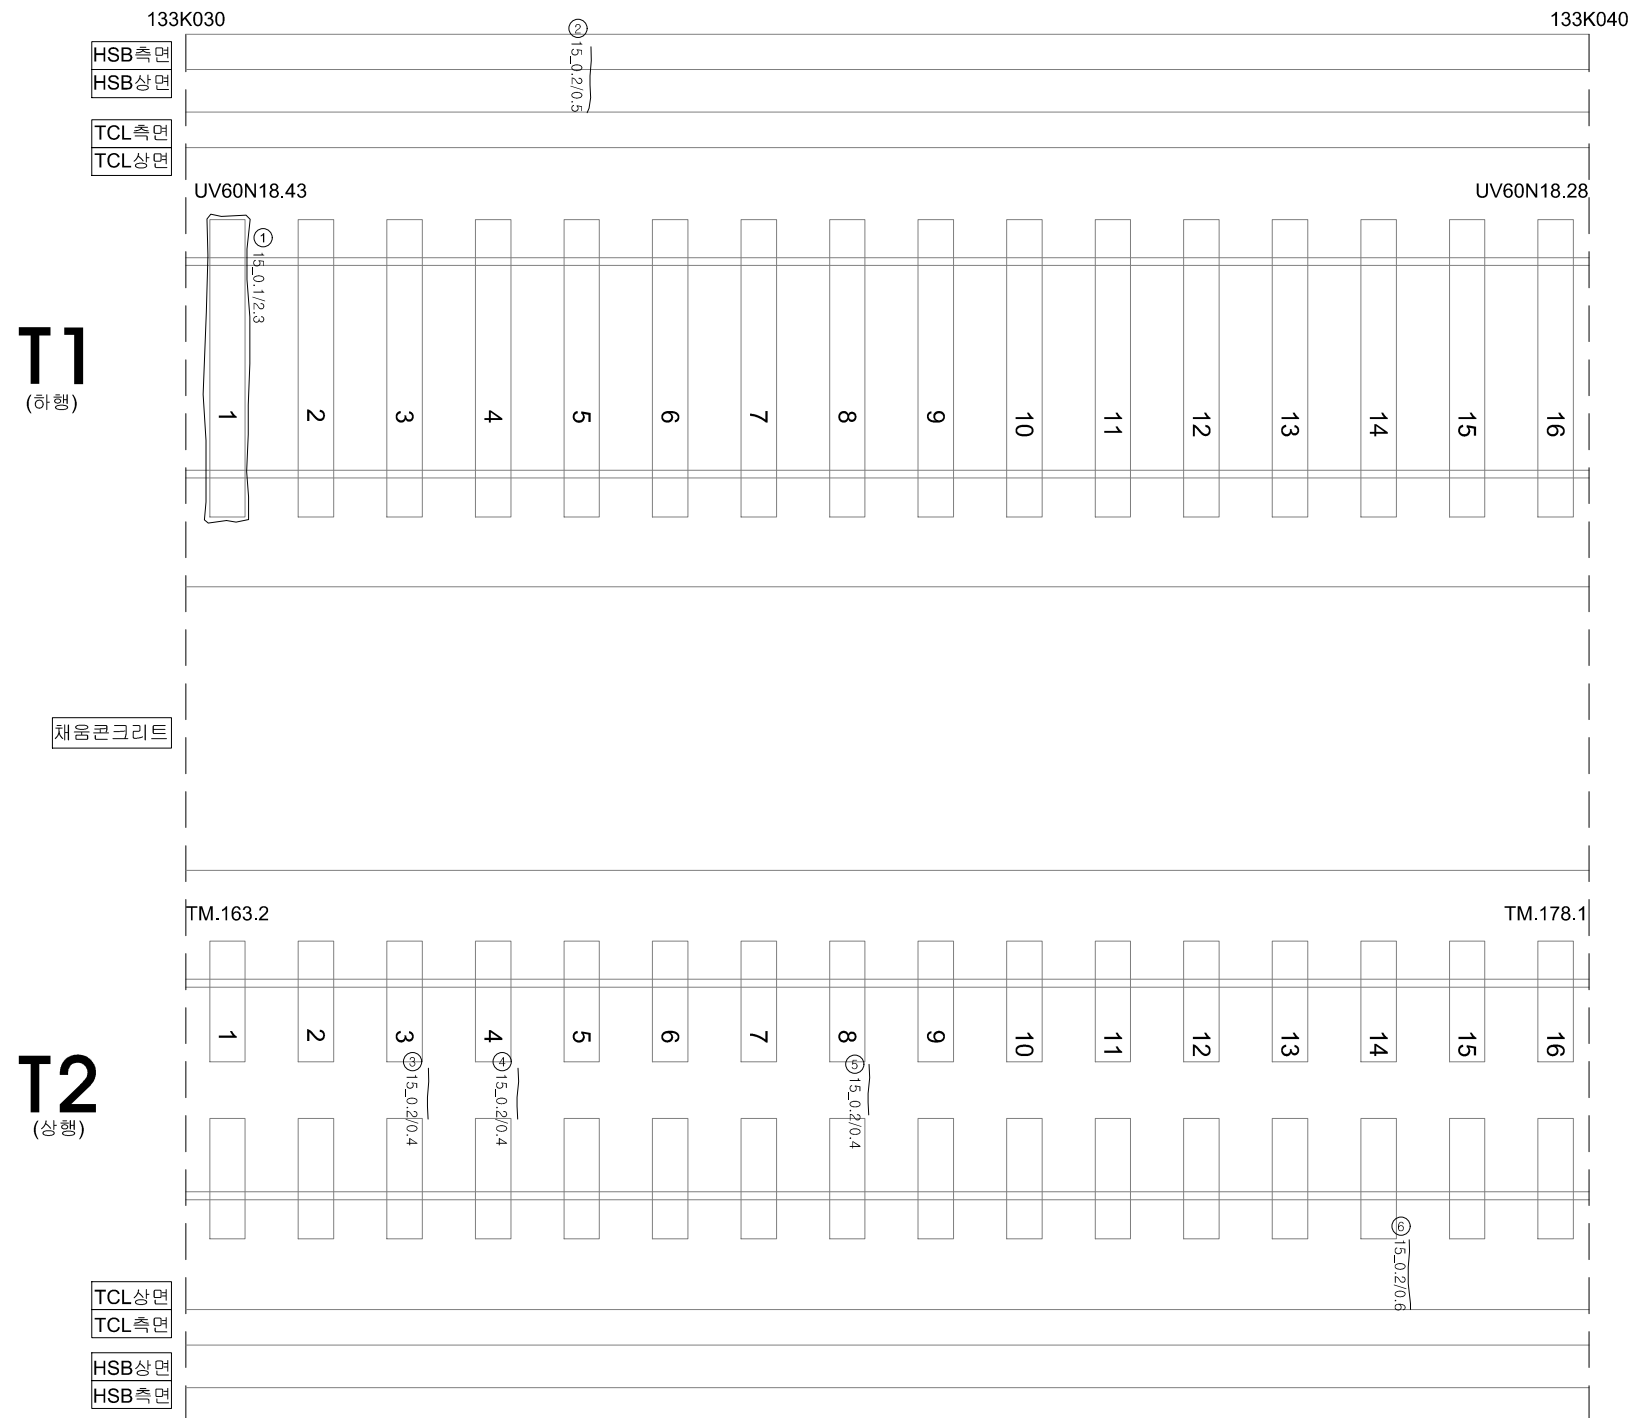
G65_정읍천교_토공노반_58(133.020~133.030)

[illegible]

호남고속선 정읍천교_토공노반_59(133.030~133.040km, L=10m)

외관조사망도 번호

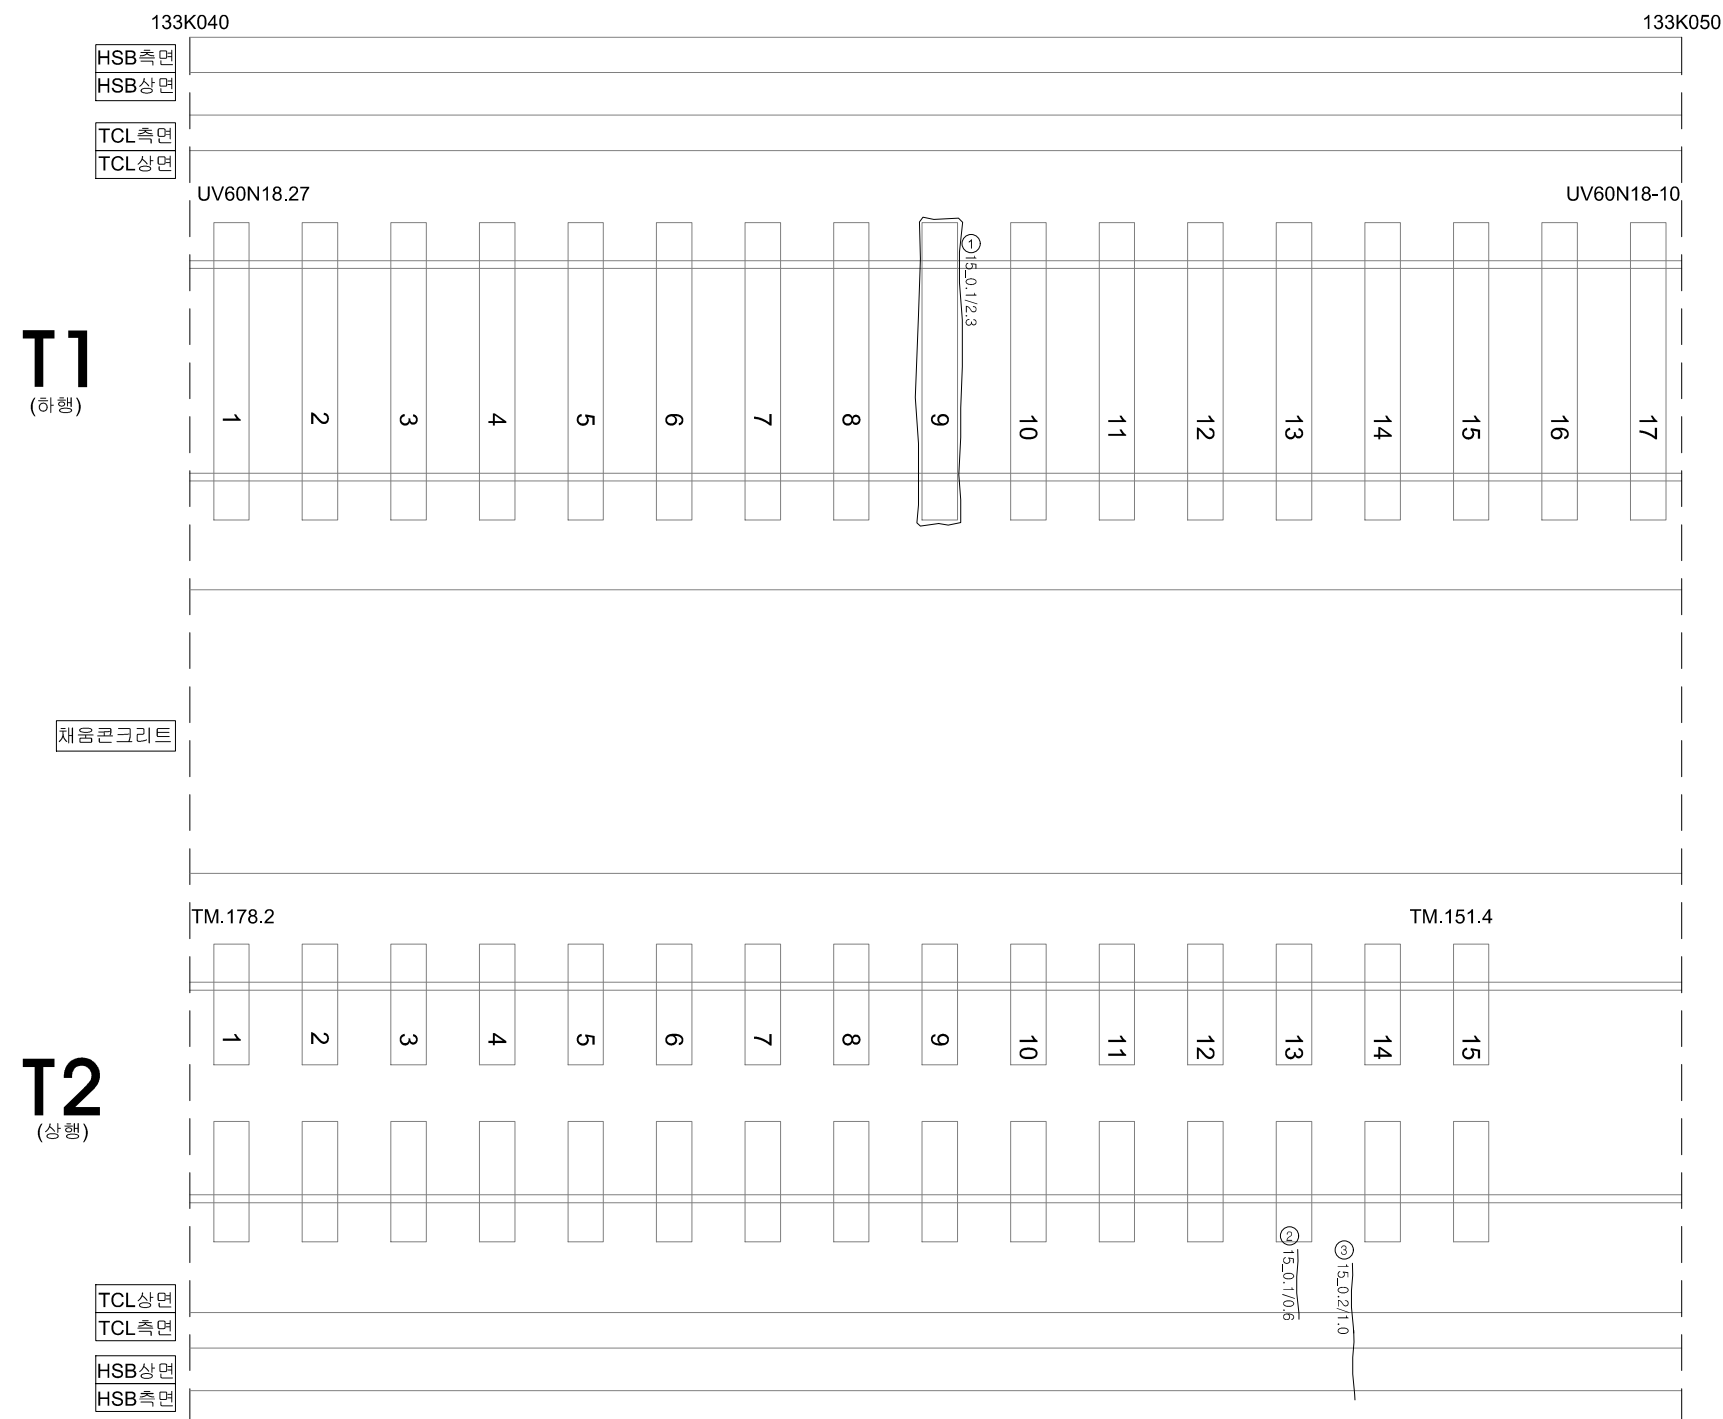
G65_정읍천교_토공노반_59(133.030~133.040)

[illegible]

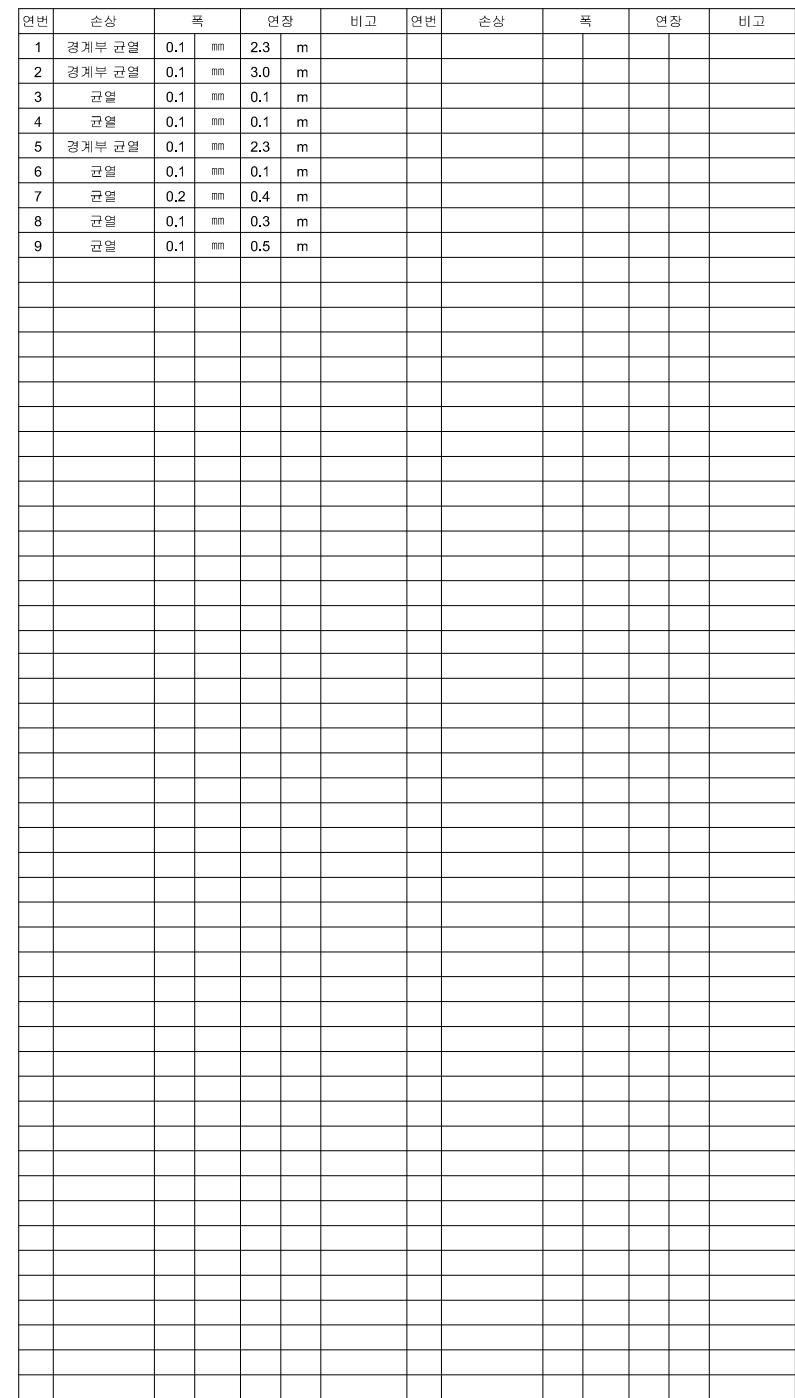
호남고속선 정읍천교_토공노반_60(133.040~133.050km, L=10m)

외관조사망도 번호

G65_정읍천교_토공노반_60(133.040~133.050)

[illegible]

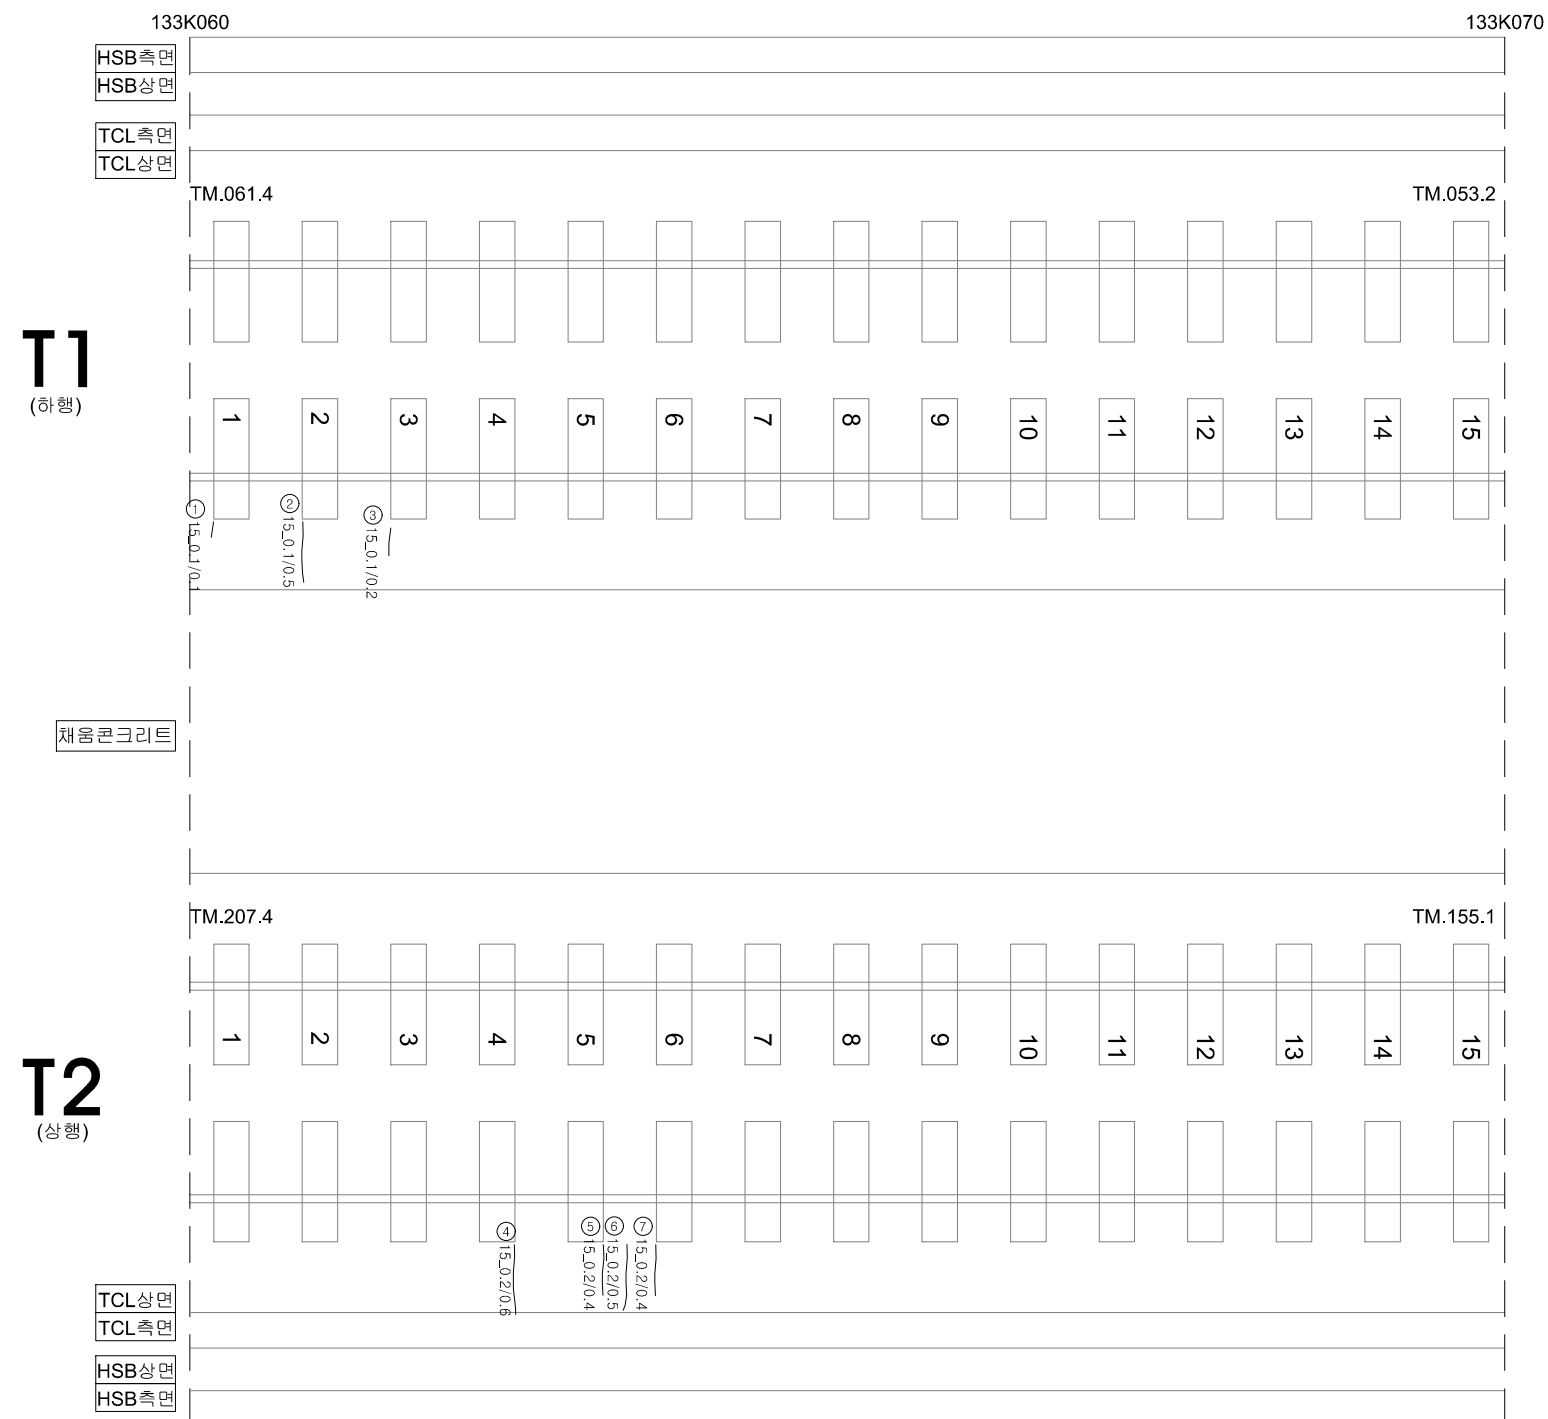
외관조사망도 번호
G65_정읍천교_토공노반_61(133.050~133.060)



호남고속선 정읍천교_토공노반_62(133.060~133.070km, L=10m)

외관조사망도 번호

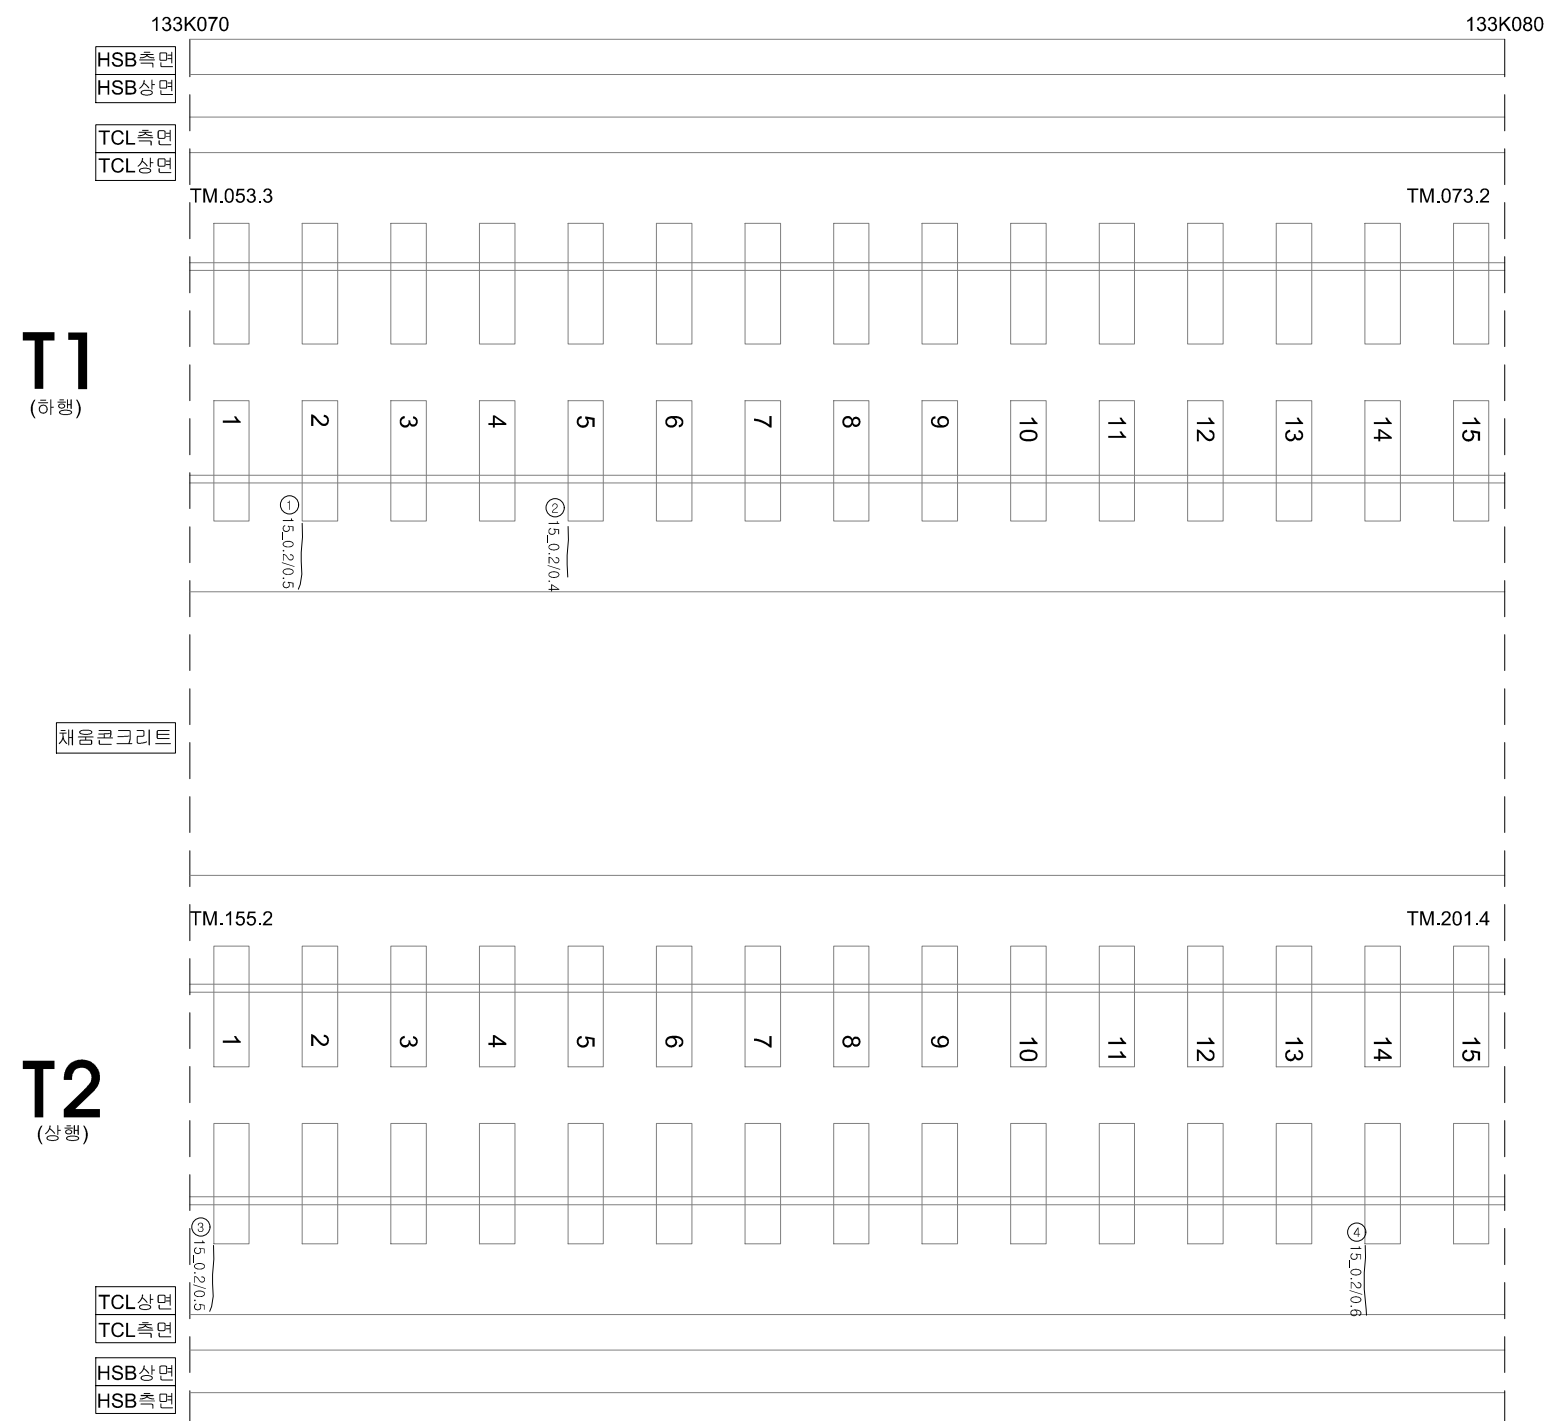
G65_정읍천교_토공노반_62(133.060~133.070)

[illegible]

호남고속선 정읍천교_토공노반_63(133.070~133.080km, L=10m)

외관조사망도 번호

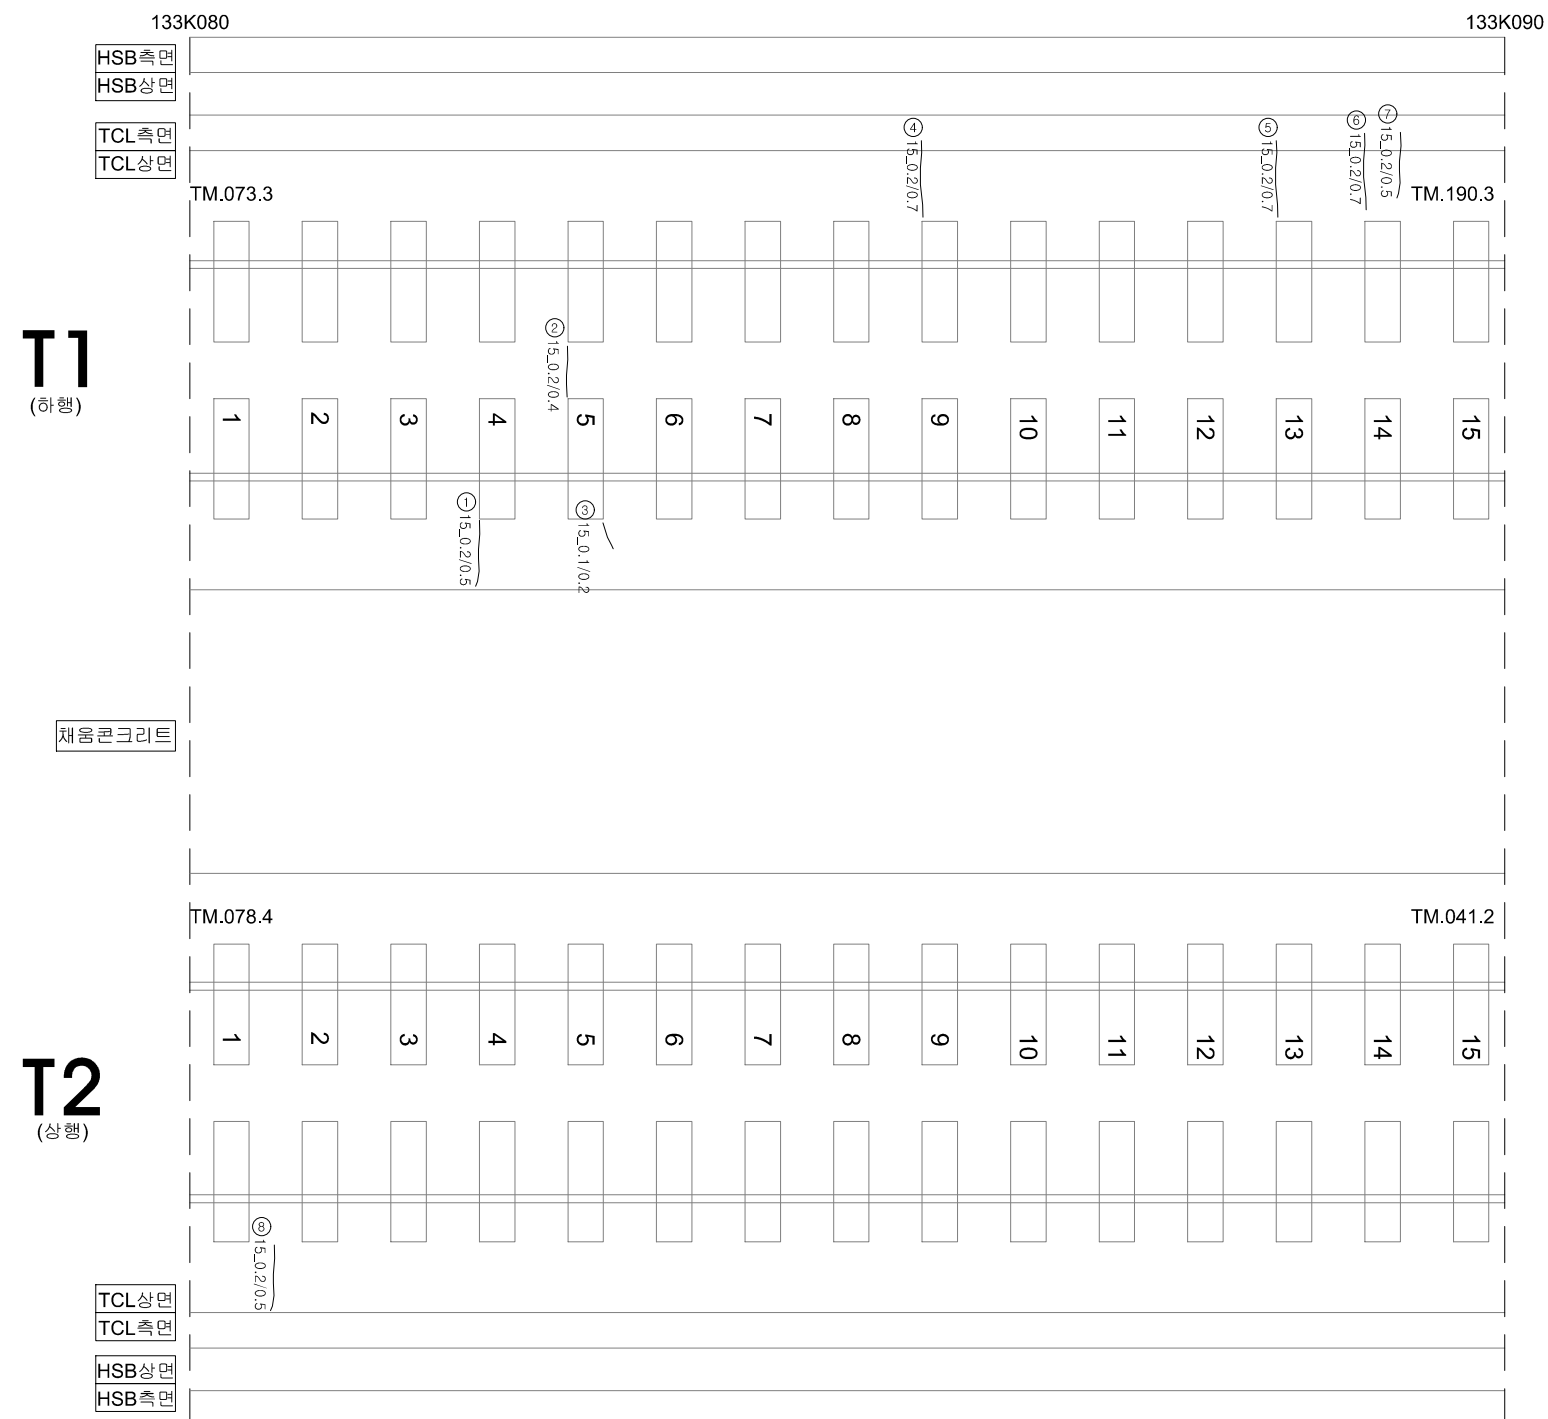
G65_정읍천교_토공노반_63(133.070~133.080)

[illegible]

호남고속선 정읍천교_토공노반_64(133.080~133.090km, L=10m)

외관조사망도 번호

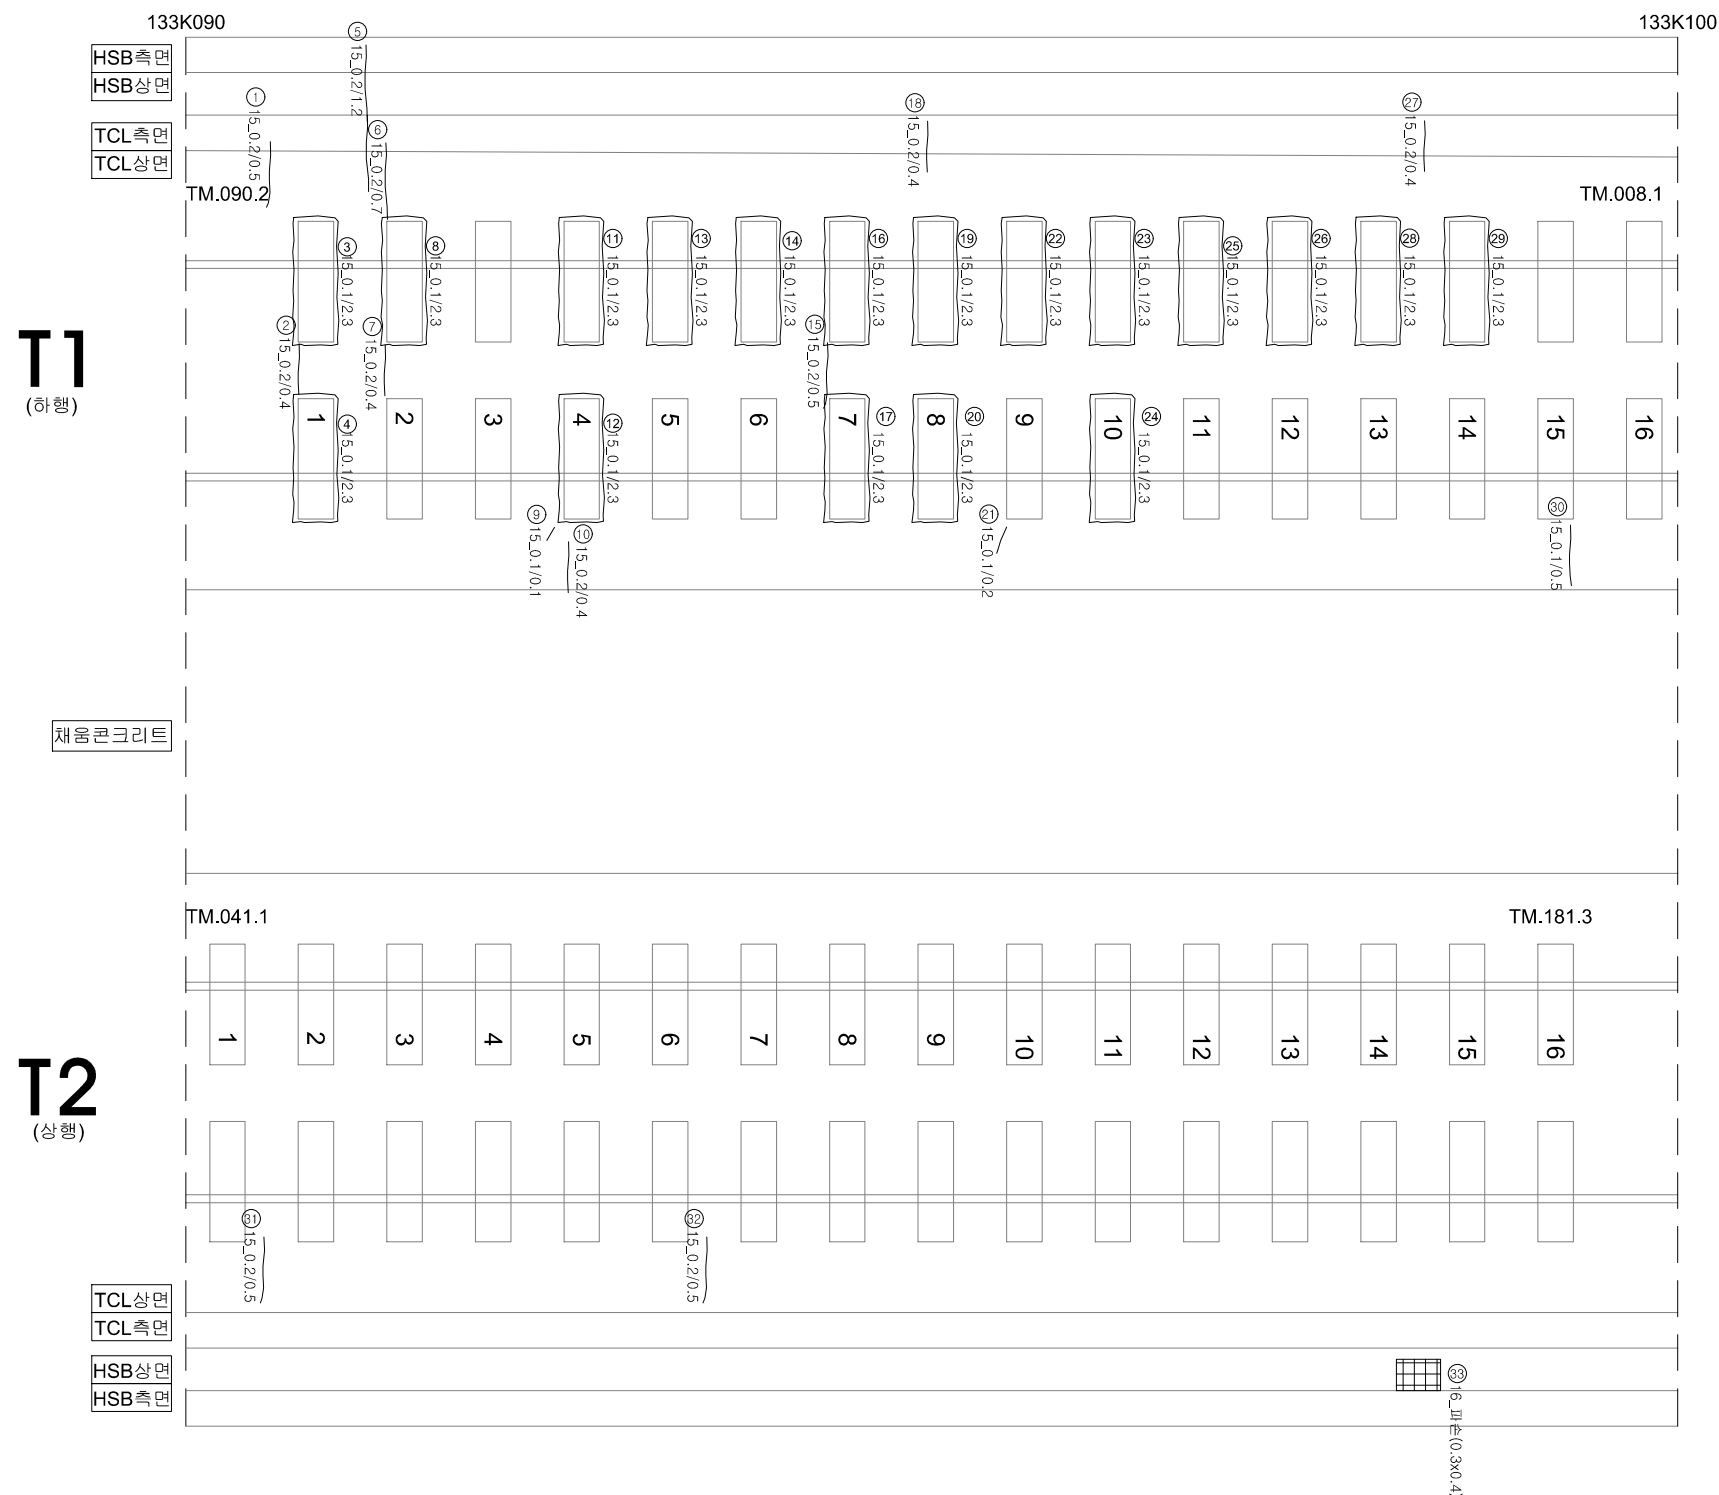
G65_정읍천교_토공노반_64(133.080~133.090)

[illegible]

호남고속선 정읍천교_토공노반_65(133.090~133.100km, L=10m)

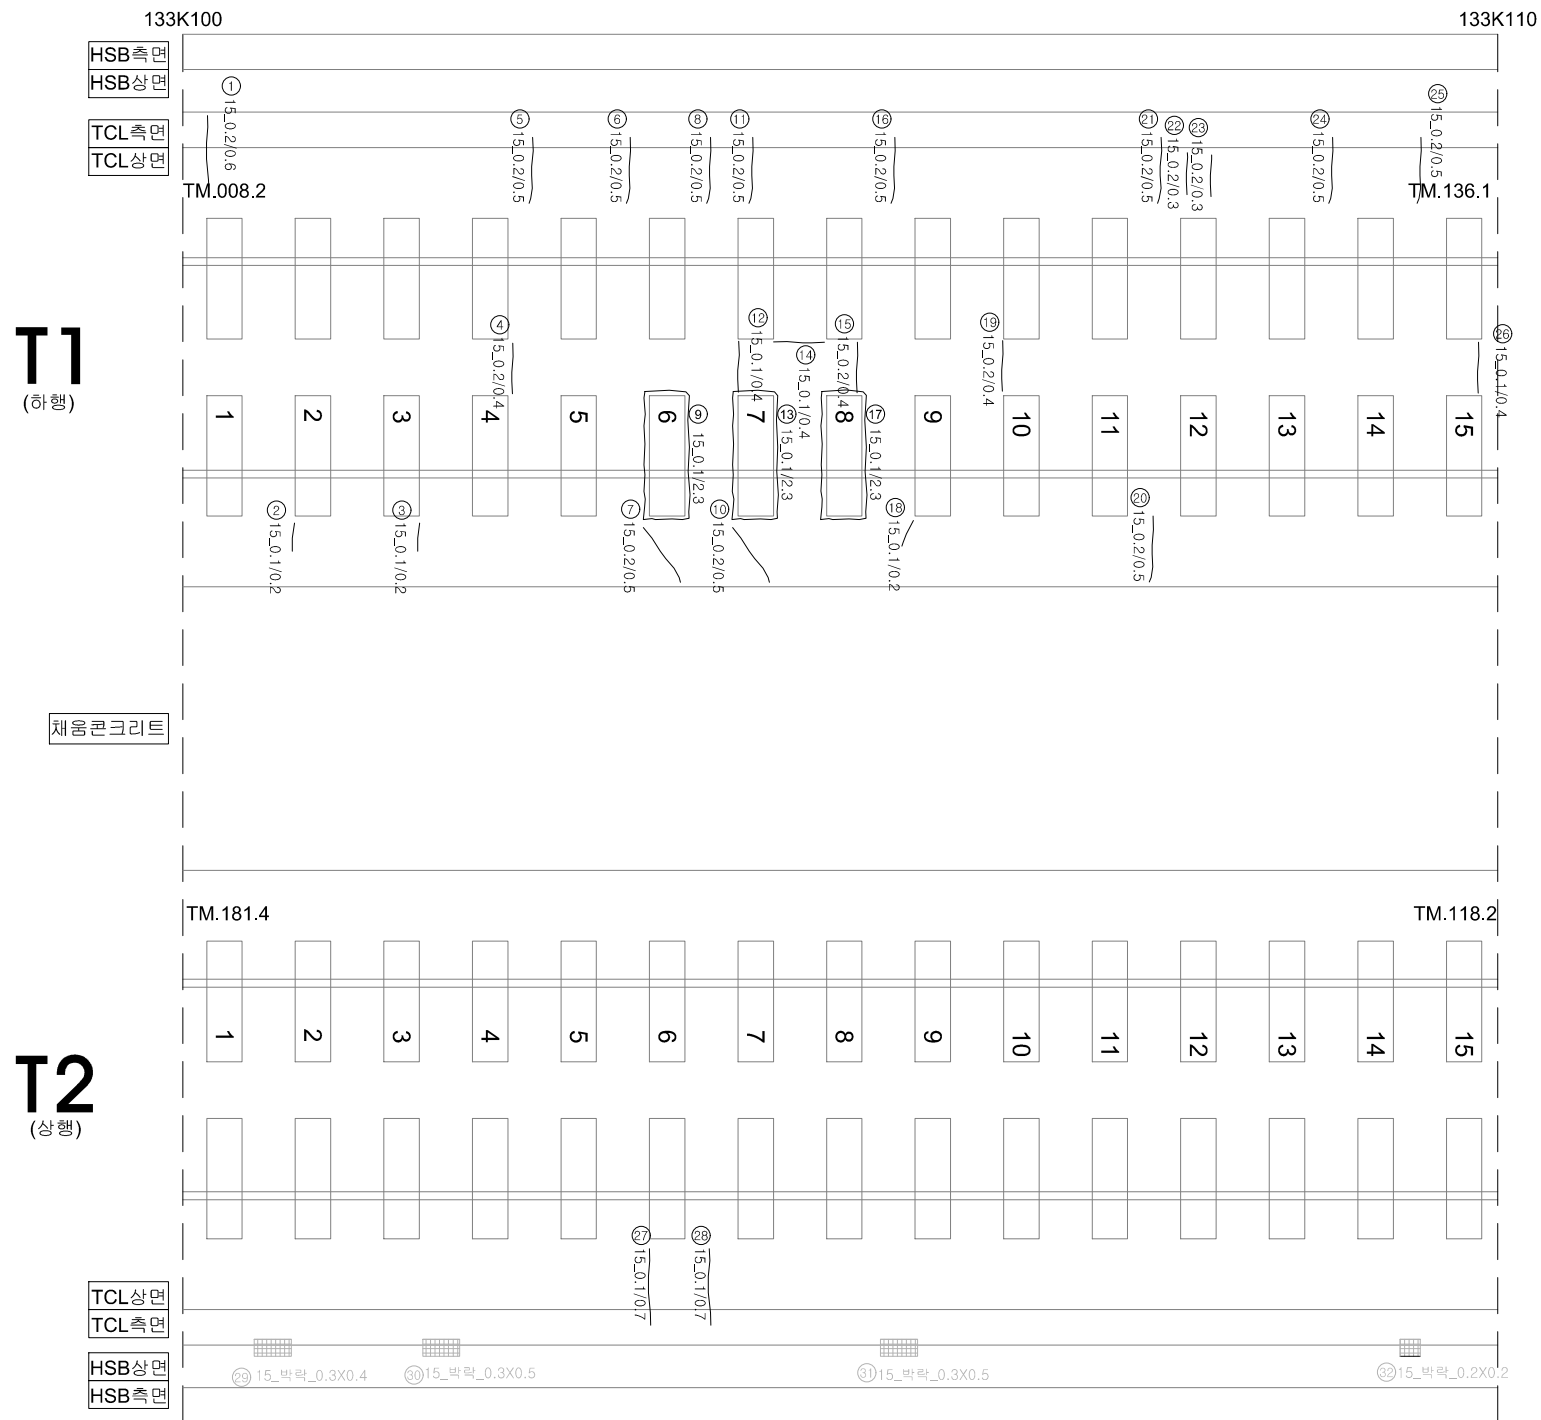
외관조사망도 번호

G65_정읍천교_토공노반_65(133.090~133.100)

[illegible]

호남고속선 정읍천교_토공노반_66(133.100~133.110km, L=10m)

외관조사망도 번호
G65_정읍천교_토공노반_66(133.100~133.110)

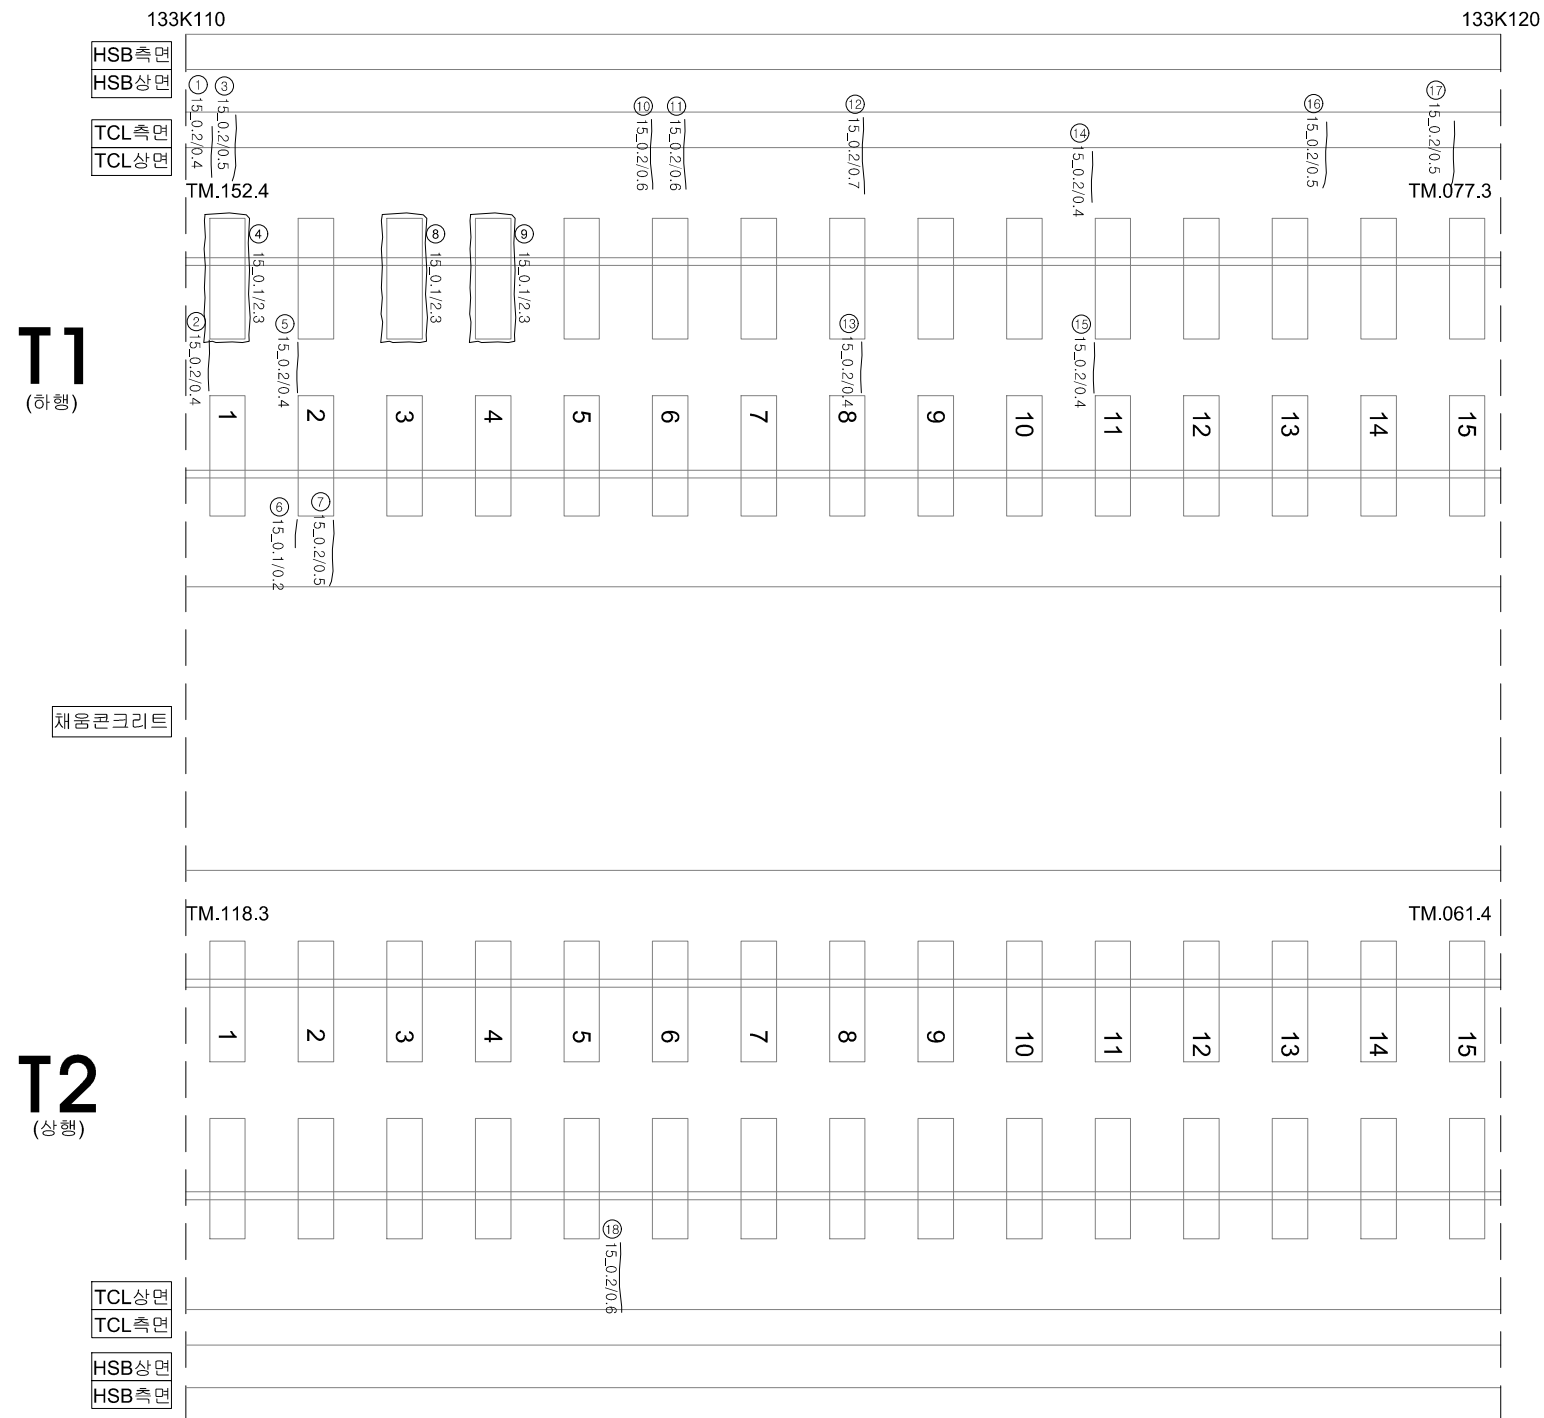


연번	손상	폭	연장	비고	연번	손상	폭	연장	비고
1	균열	0.2	mm	0.6	m				
2	균열	0.1	mm	0.2	m				
3	균열	0.1	mm	0.2	m				
4	균열	0.2	mm	0.4	m				
5	균열	0.2	mm	0.5	m				
6	균열	0.2	mm	0.5	m				
7	균열	0.2	mm	0.5	m				
8	균열	0.2	mm	0.5	m				
9	경계부 균열	0.1	mm	2.3	m				
10	균열	0.2	mm	0.5	m				
11	균열	0.2	mm	0.5	m				
12	균열	0.1	mm	0.4	m				
13	경계부 균열	0.1	mm	2.3	m				
14	균열	0.1	mm	0.4	m				
15	균열	0.2	mm	0.4	m				
16	균열	0.2	mm	0.5	m				
17	경계부 균열	0.1	mm	2.3	m				
18	균열	0.1	mm	0.2	m				
19	균열	0.2	mm	0.4	m				
20	균열	0.2	mm	0.5	m				
21	균열	0.2	mm	0.5	m				
22	균열	0.2	mm	0.3	m				
23	균열	0.2	mm	0.3	m				
24	균열	0.2	mm	0.5	m				
25	균열	0.2	mm	0.5	m				
26	균열	0.1	mm	0.4	m				
27	균열	0.1	mm	0.7	m				
28	균열	0.1	mm	0.7	m				
29	균열	0.3	m	0.4	m				
30	균열	0.3	m	0.5	m				
31	균열	0.3	m	0.5	m				
32	균열	0.2	m	0.2	m				

호남고속선 정읍천교_토공노반_67(133.110~133.120km, L=10m)

외관조사망도 번호

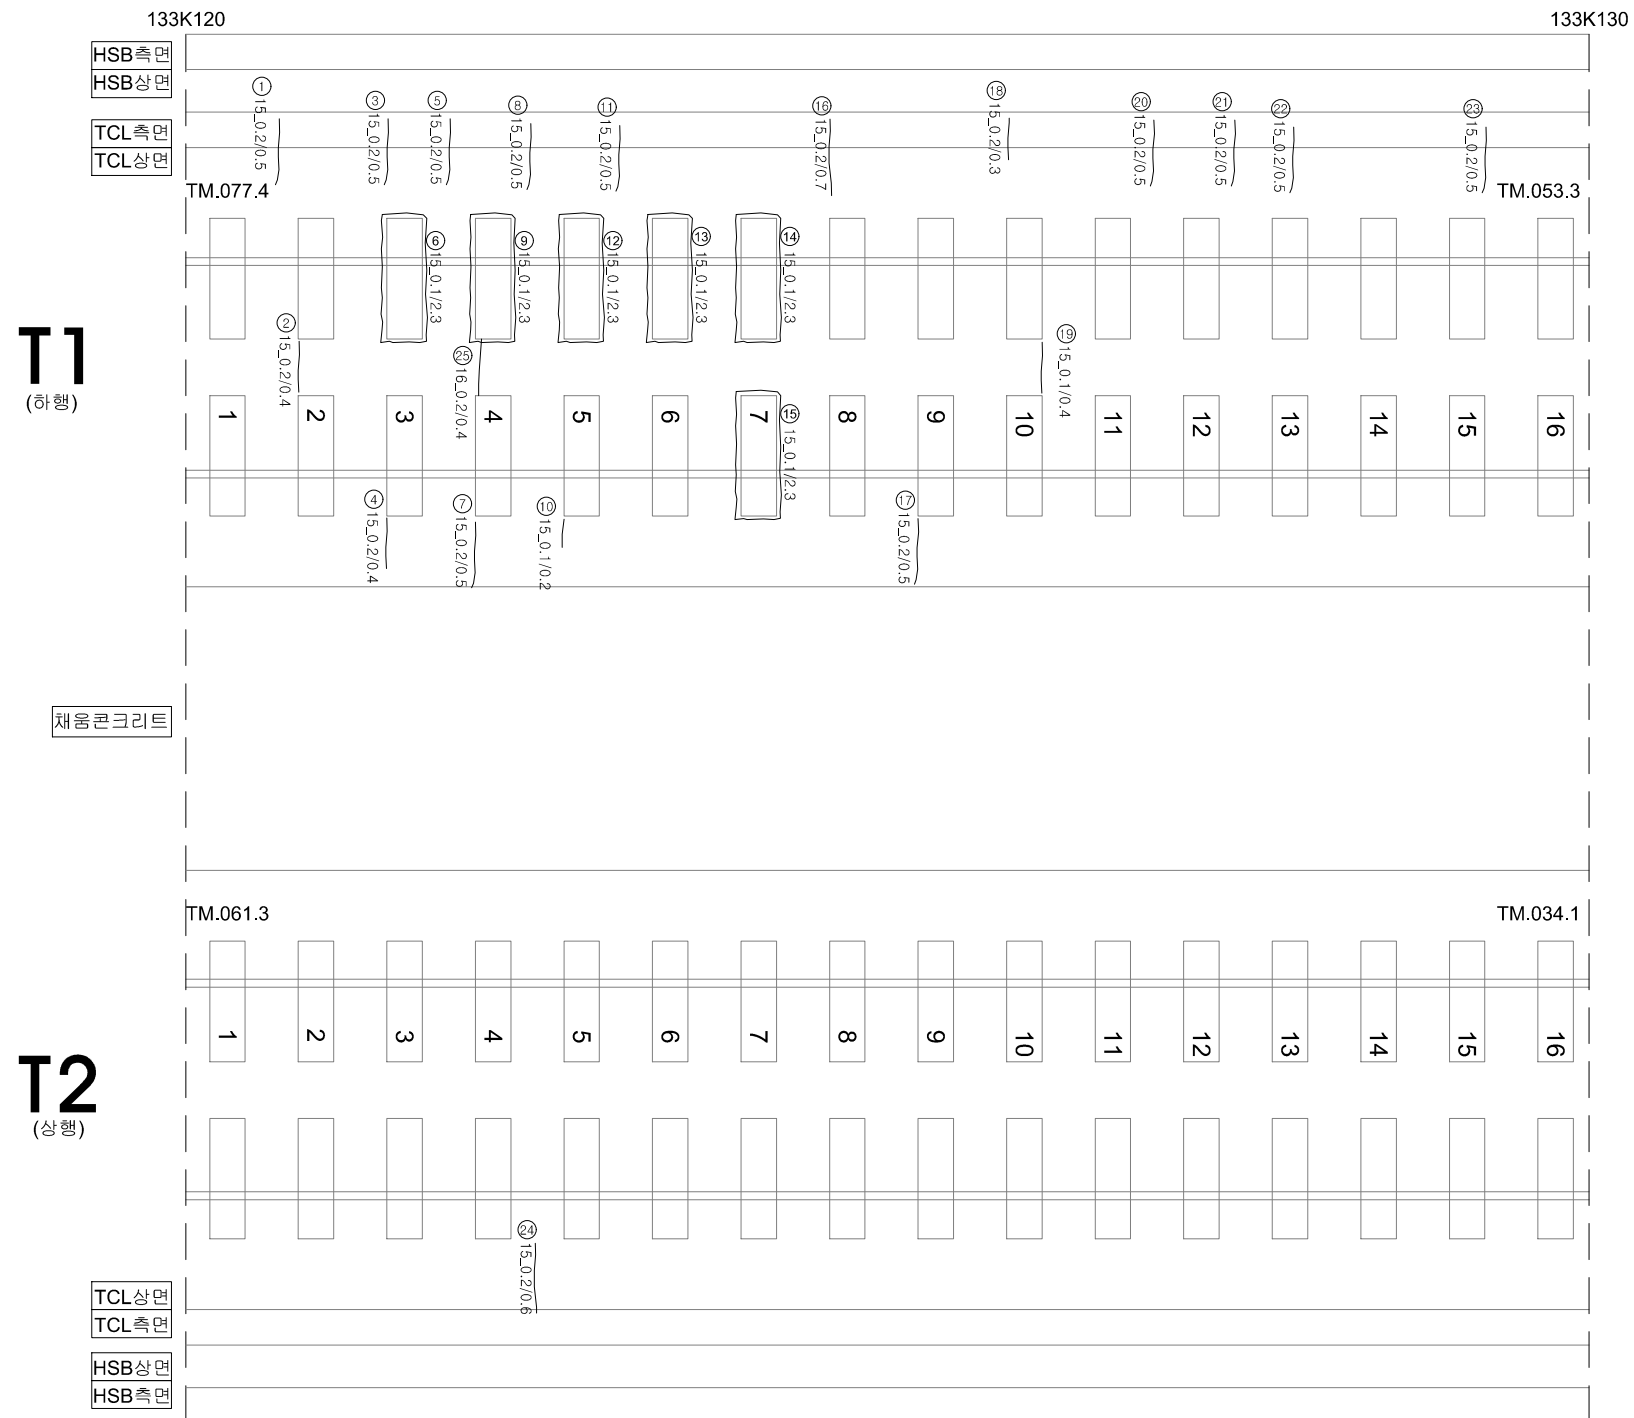
G65_정읍천교_토공노반_67(133.110~133.120)

[illegible]

호남고속선 정읍천교_토공노반_68(133.120~133.130km, L=10m)

외관조사망도 번호

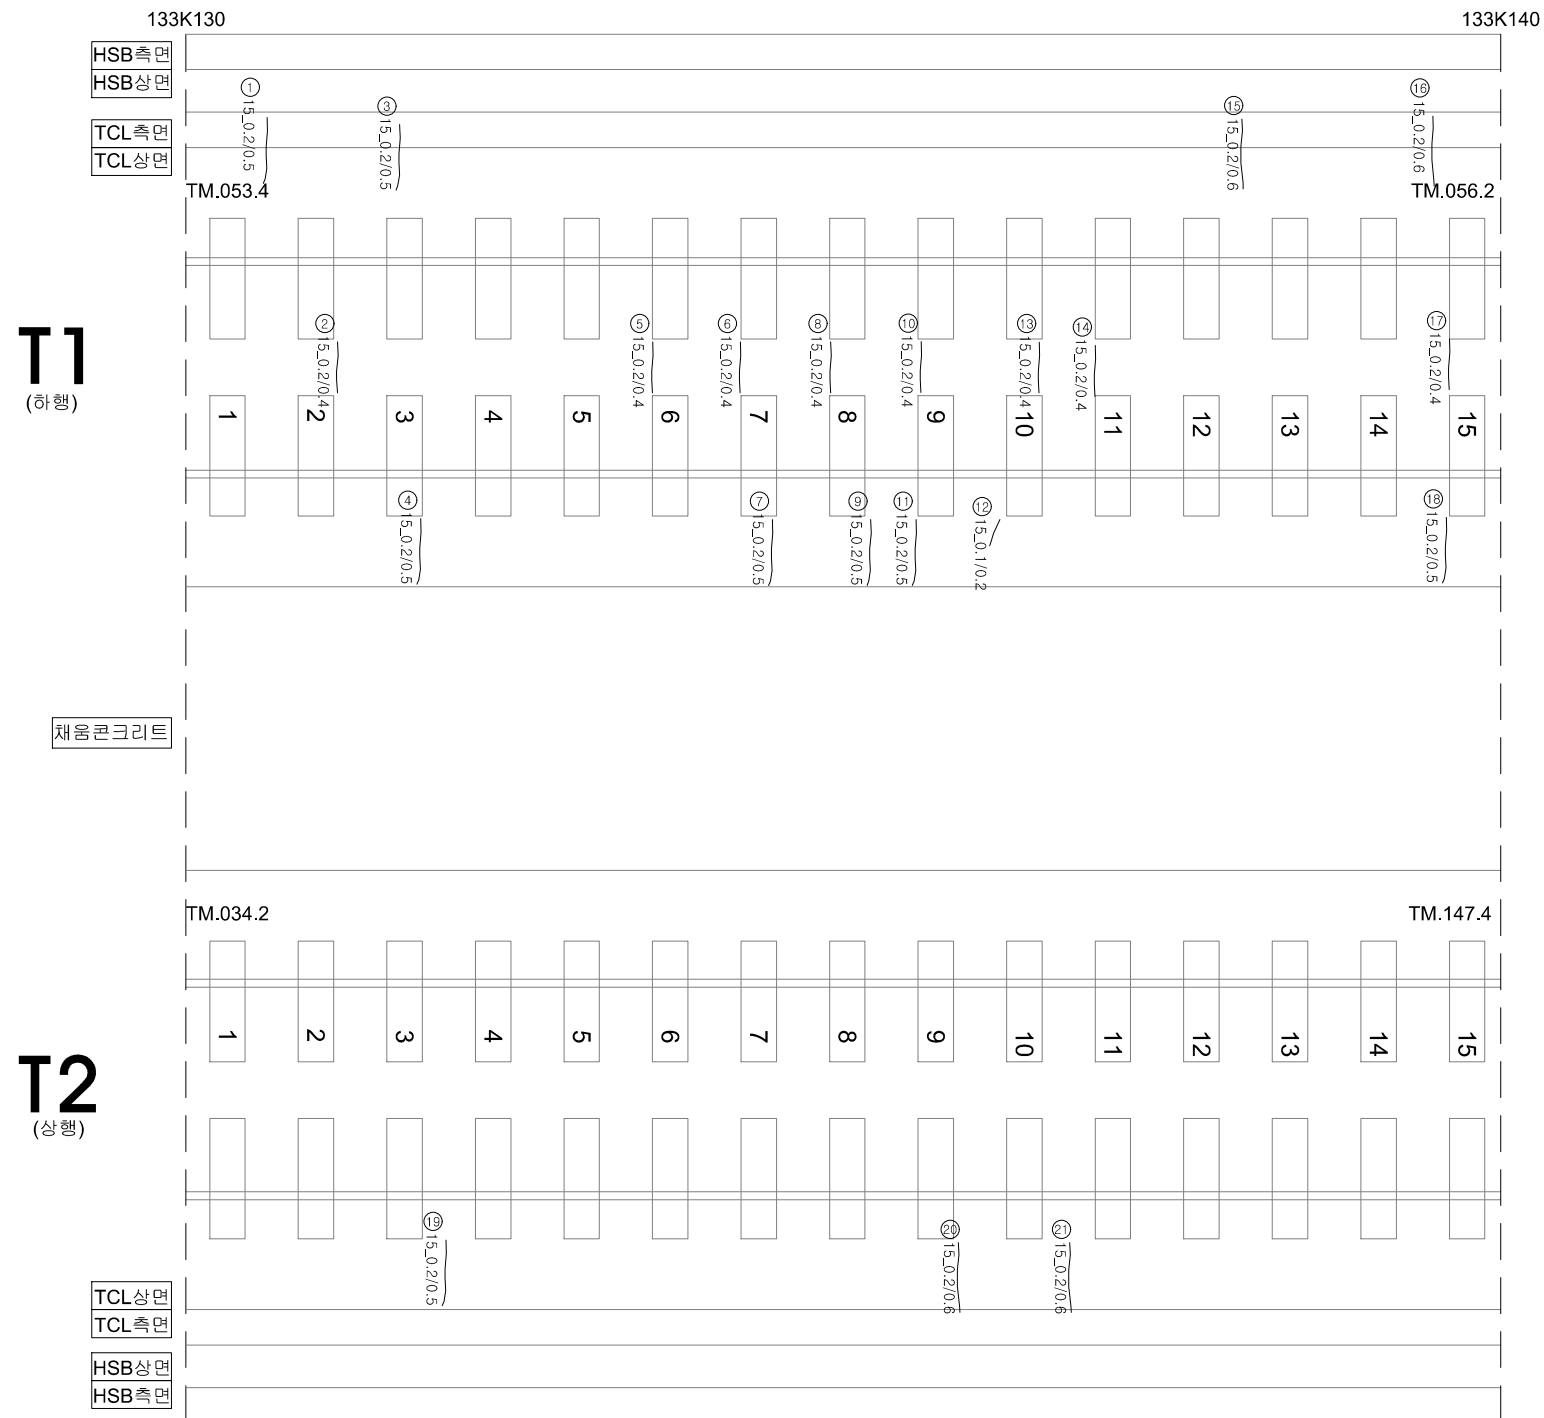
G65_정읍천교_토공노반_68(133.120~133.130)

[illegible]

호남고속선 정읍천교_토공노반_69(133.130~133.140km, L=10m)

외관조사망도 번호

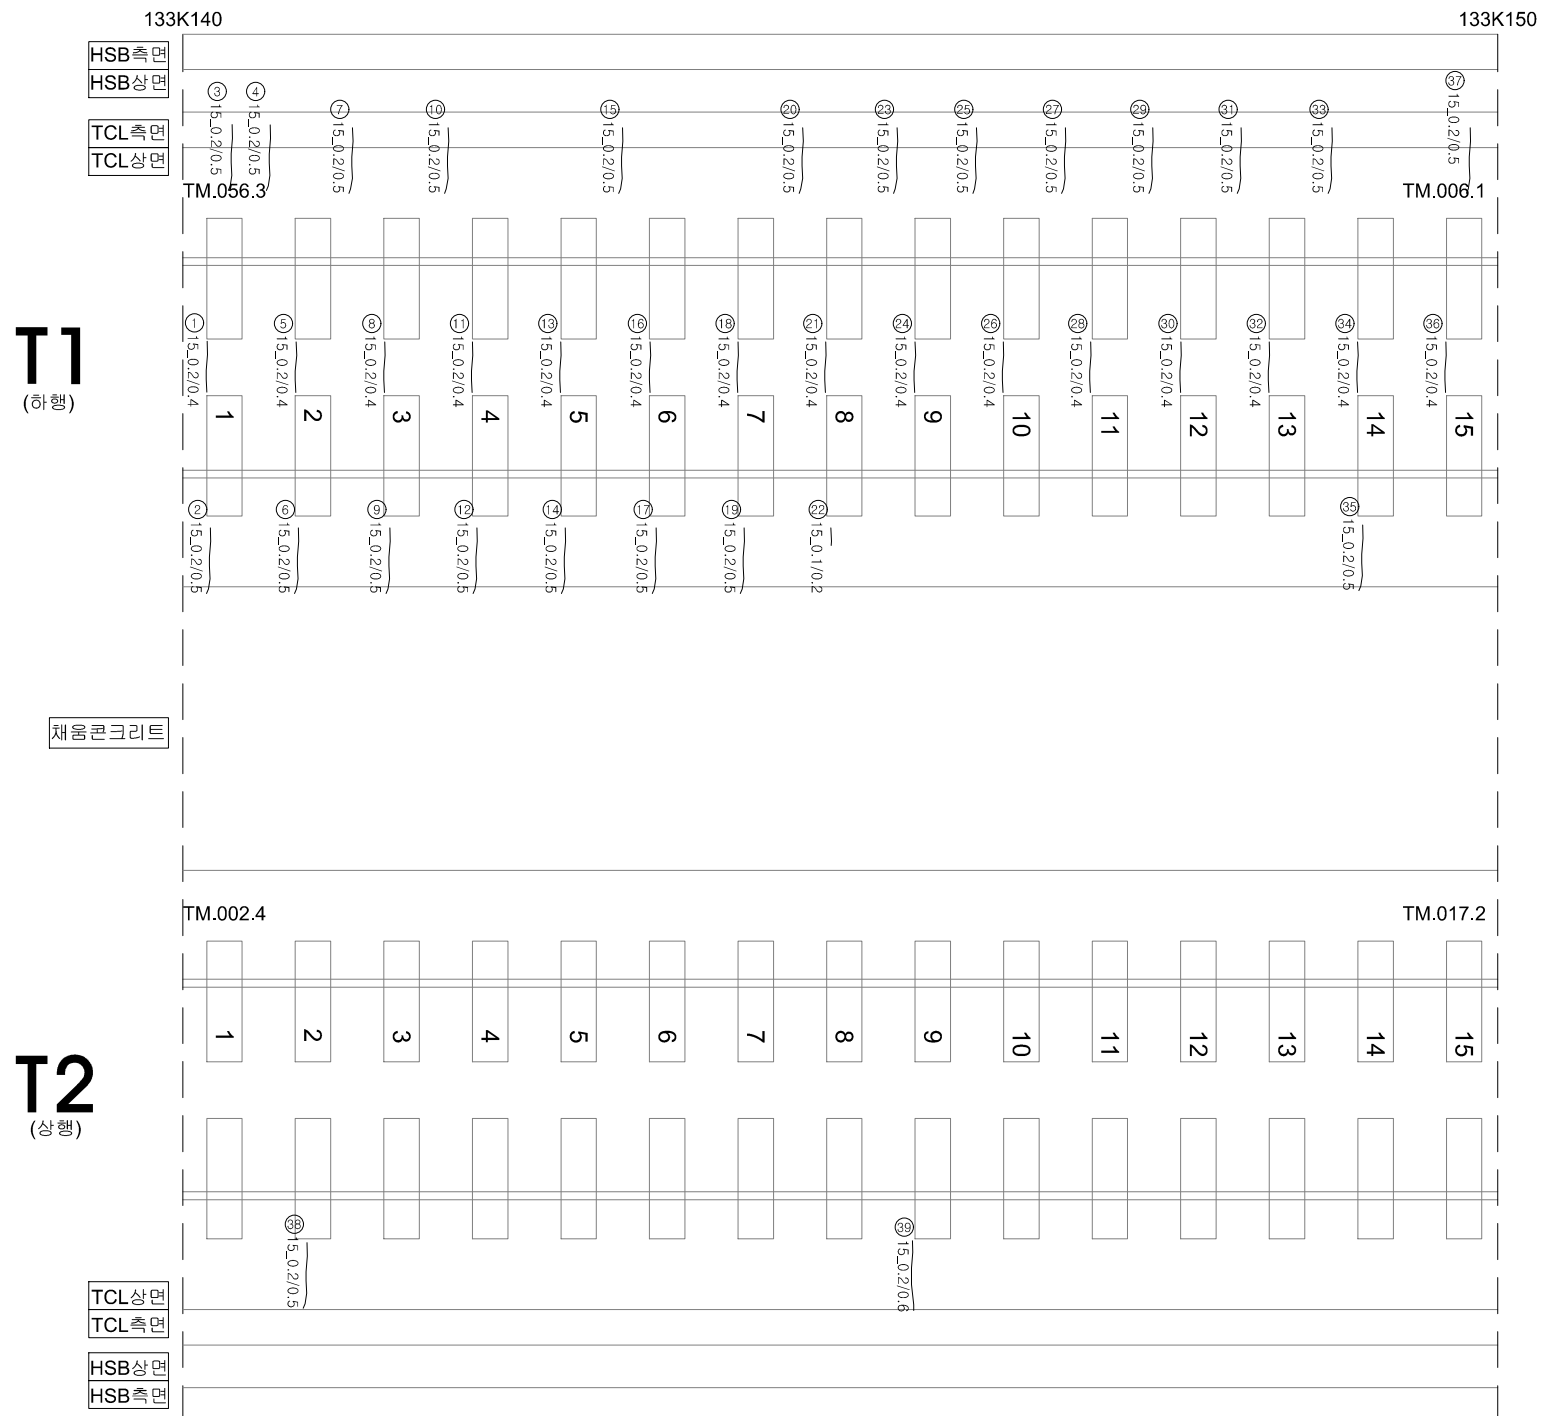
G65_정읍천교_토공노반_69(133.130~133.140)

[illegible]

호남고속선 정읍천교_토공노반_70(133.140~133.150km, L=10m)

외관조사망도 번호

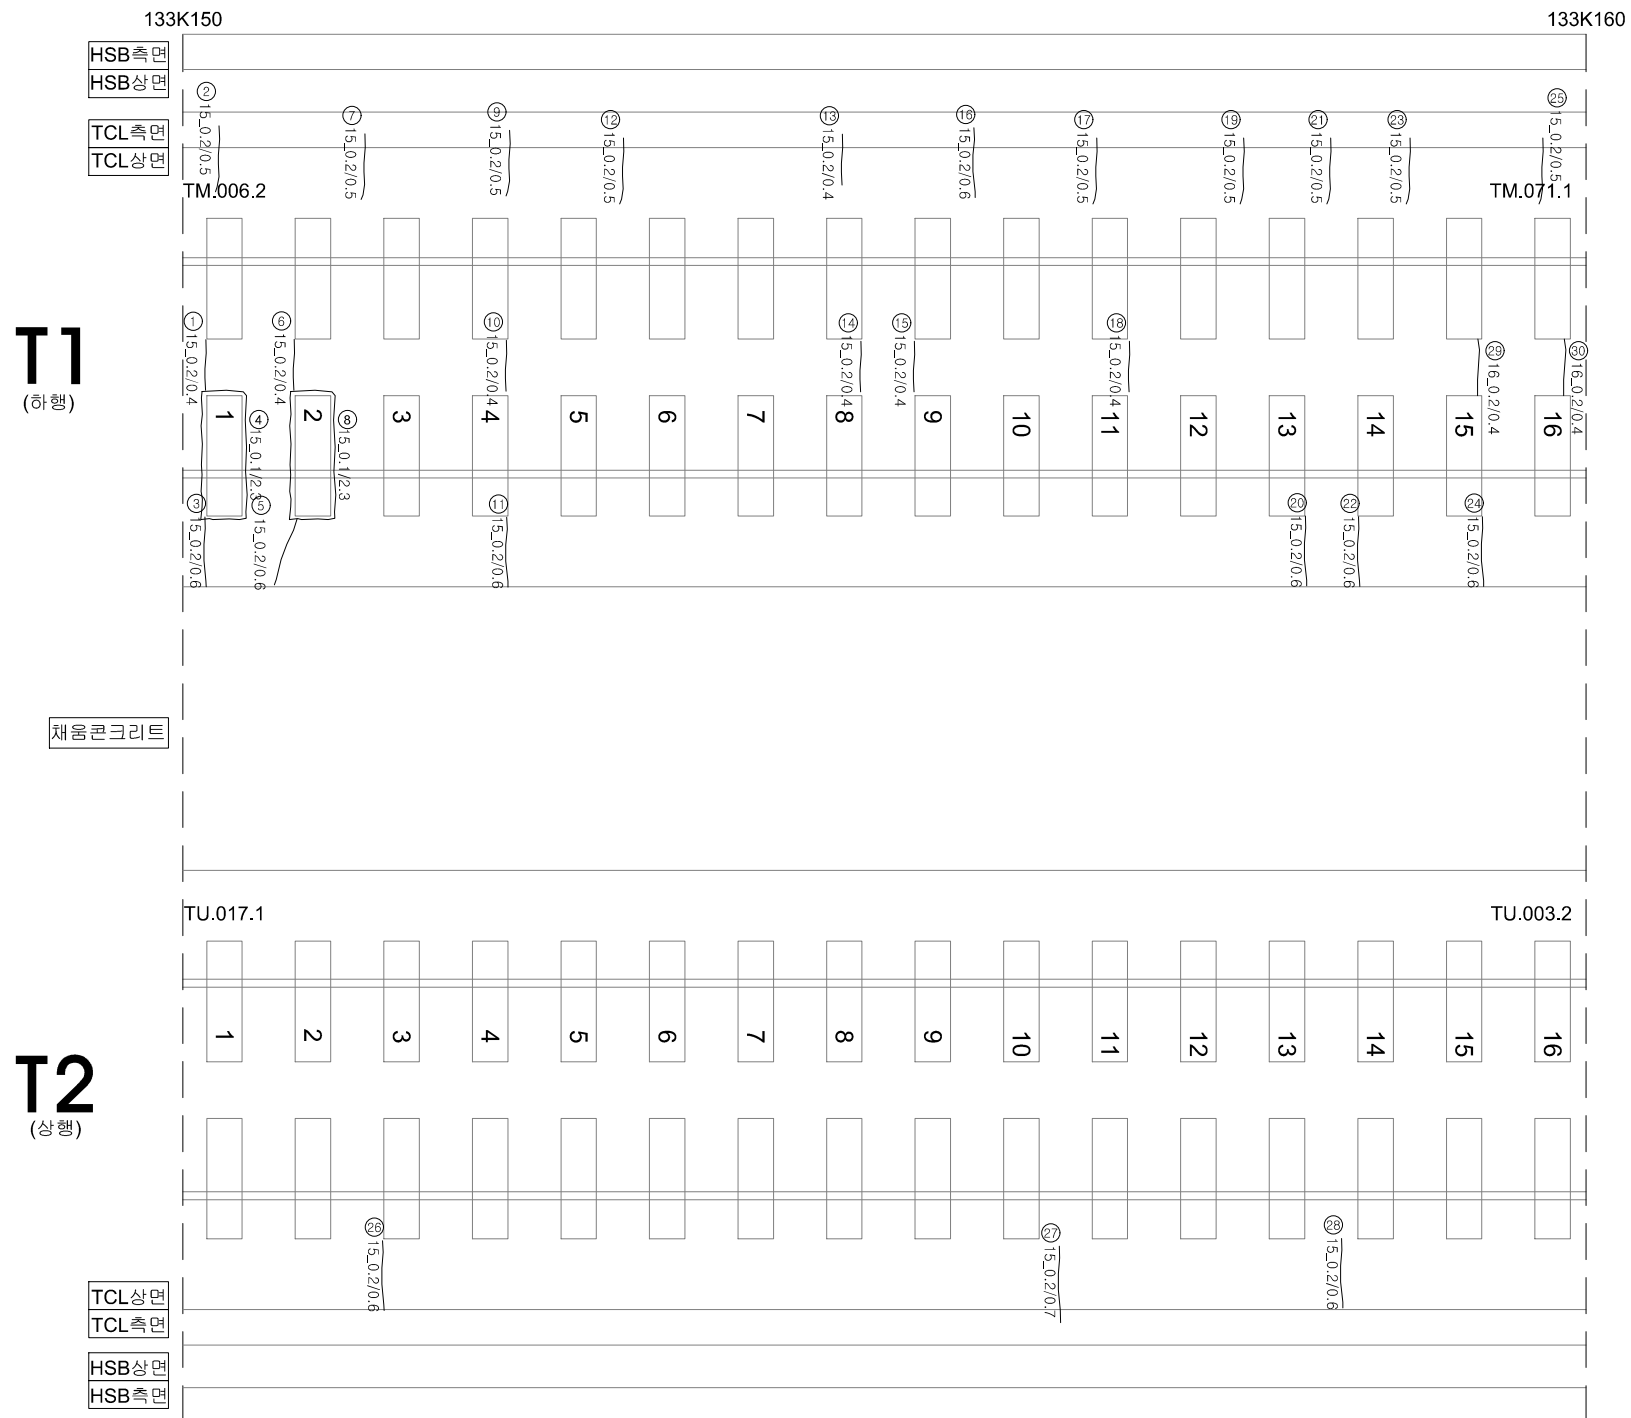
G65_정읍천교_토공노반_70(133.140~133.150)

[illegible]

호남고속선 정읍천교_토공노반_71(133.150~133.160km, L=10m)

외관조사망도 번호

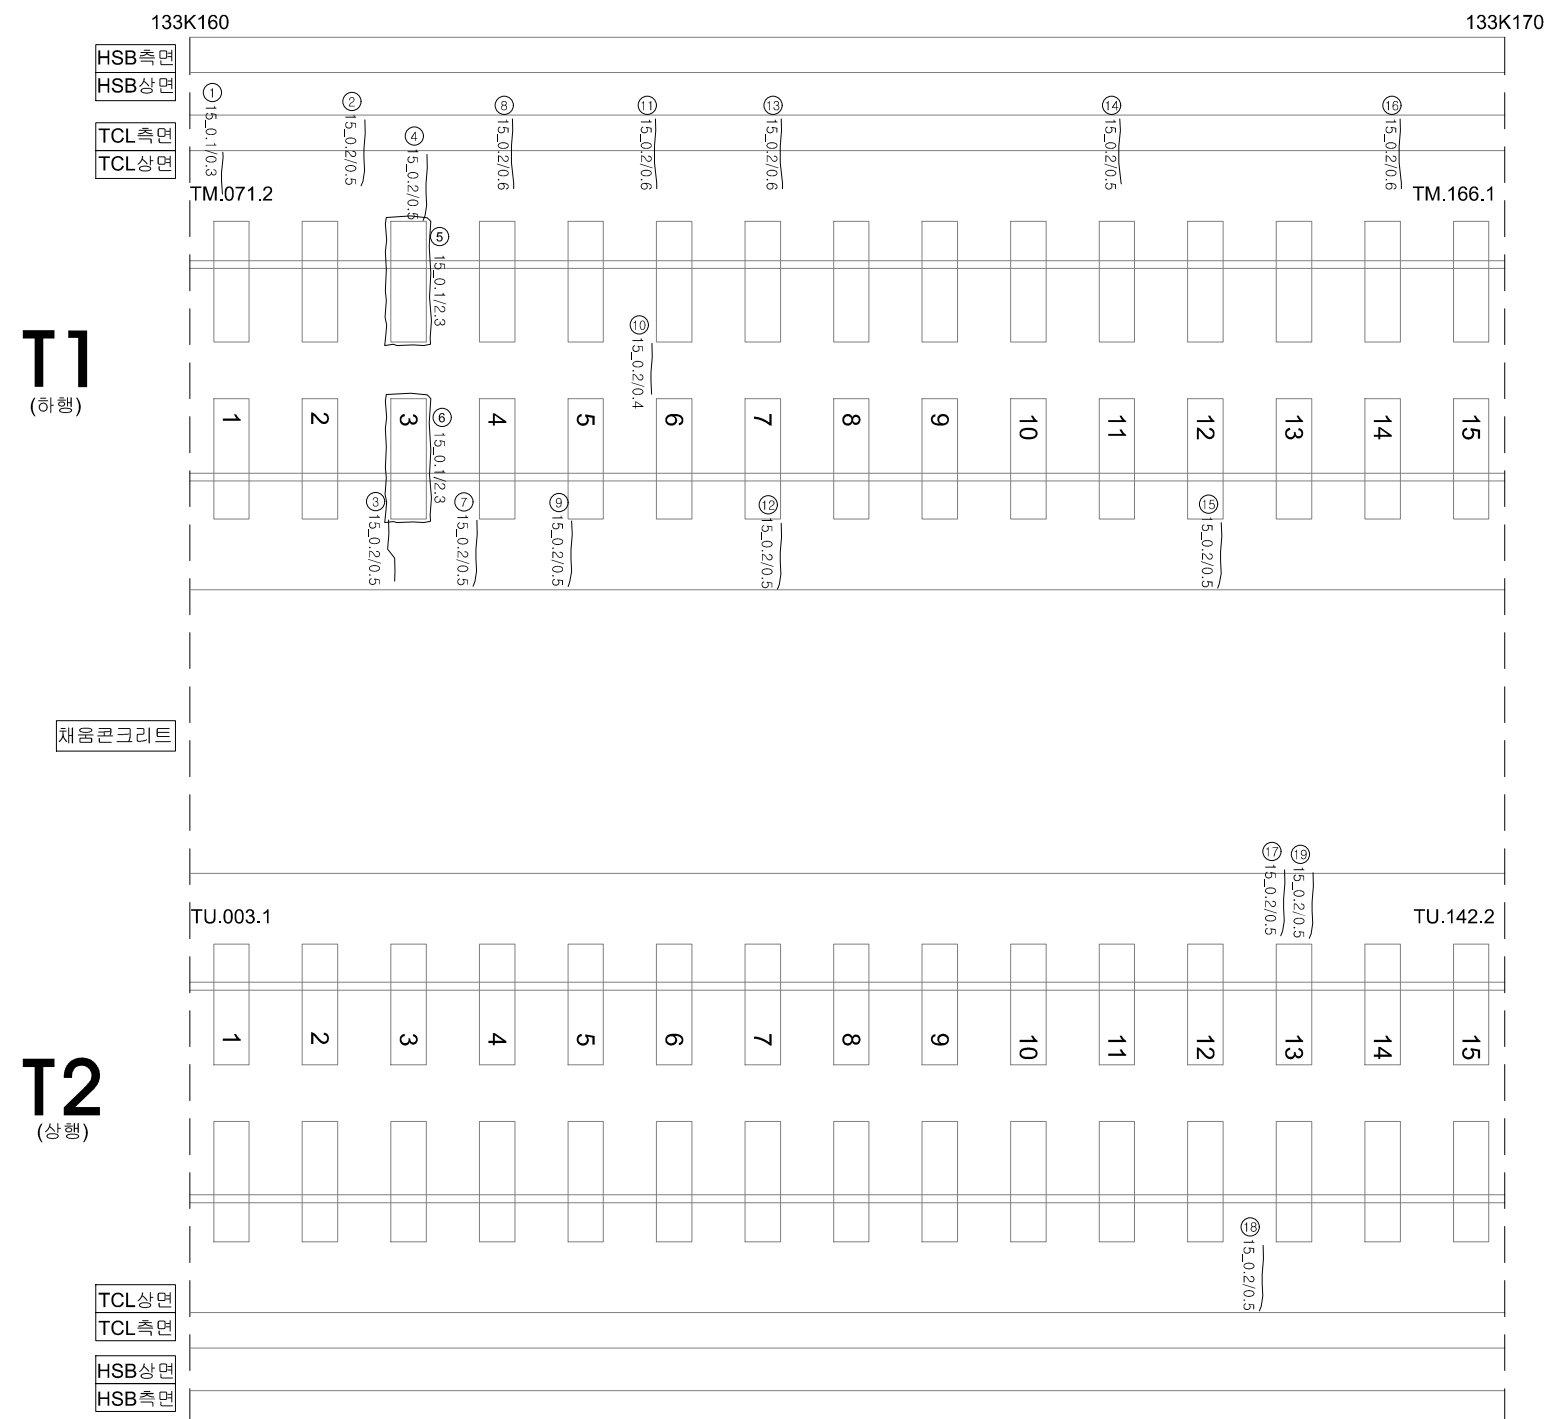
G65_정읍천교_토공노반_71(133.150~133.160)

[illegible]

호남고속선 정읍천교_토공노반_72(133.160~133.170km, L=10m)

외관조사망도 번호

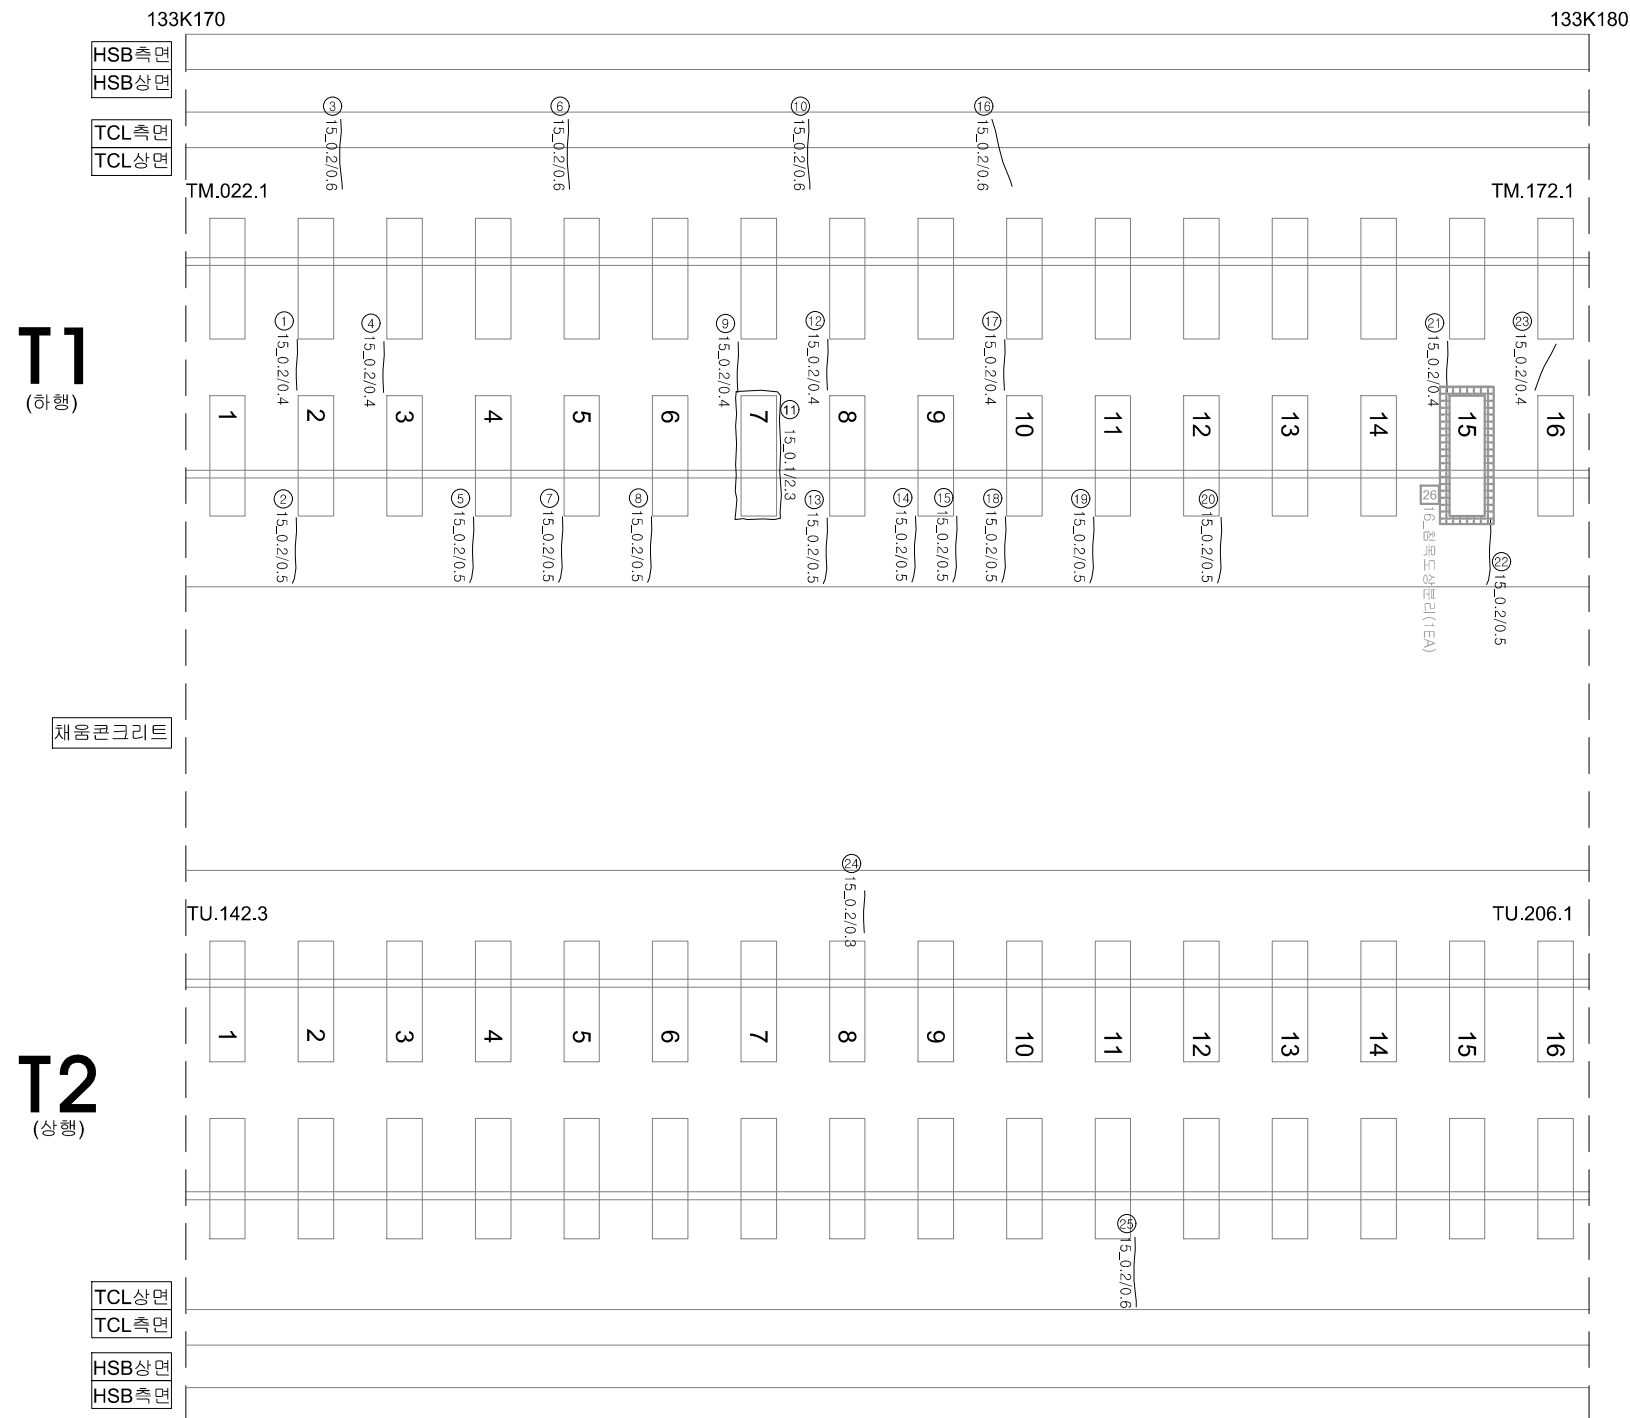
G65_정읍천교_토공노반_72(133.160~133.170)

[illegible]

호남고속선 정읍천교_토공노반_73(133.170~133.180km, L=10m)

외관조사망도 번호

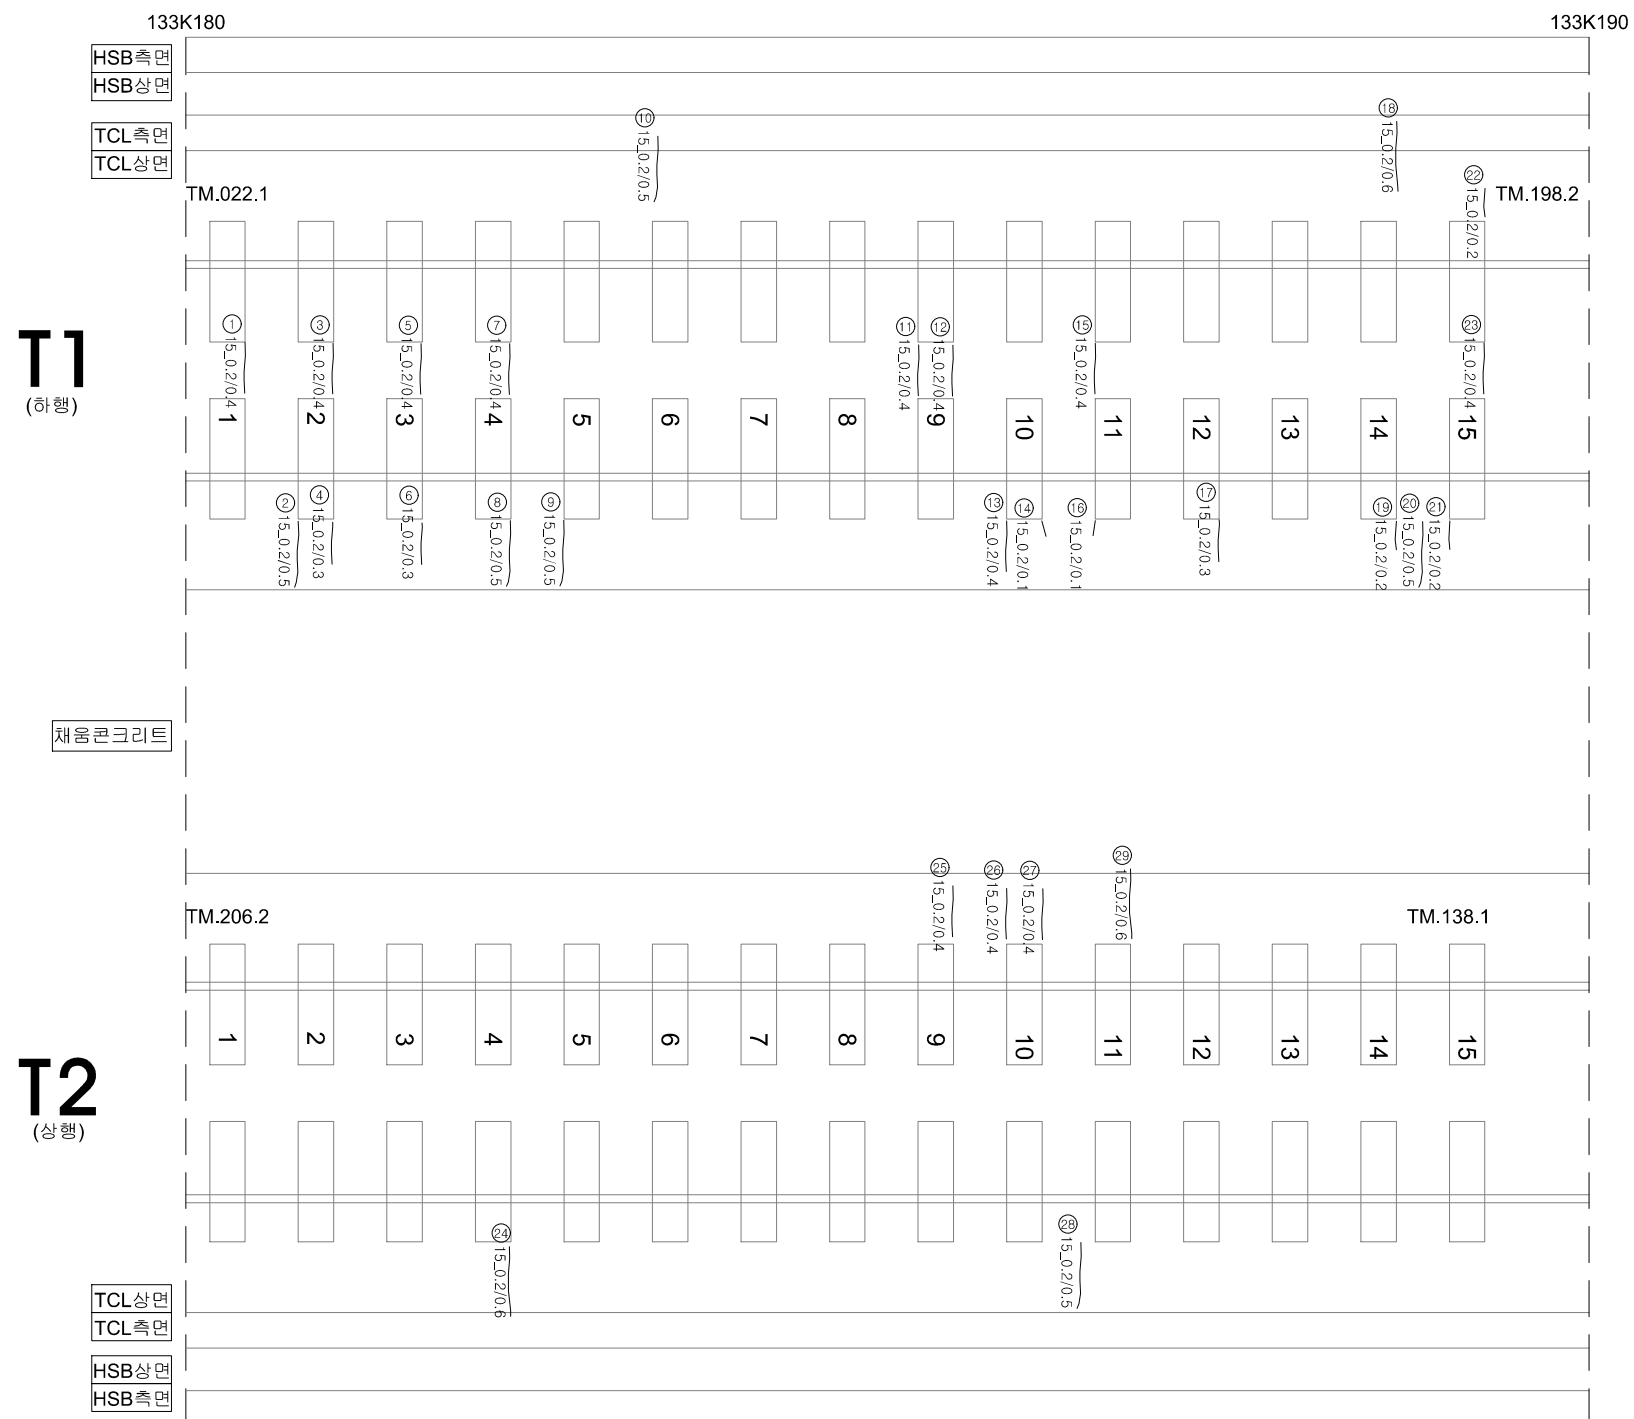
G65_정읍천교_토공노반_73(133.170~133.180)

[illegible]

호남고속선 정읍천교_토공노반_74(133.180~133.190km, L=10m)

외관조사망도 번호

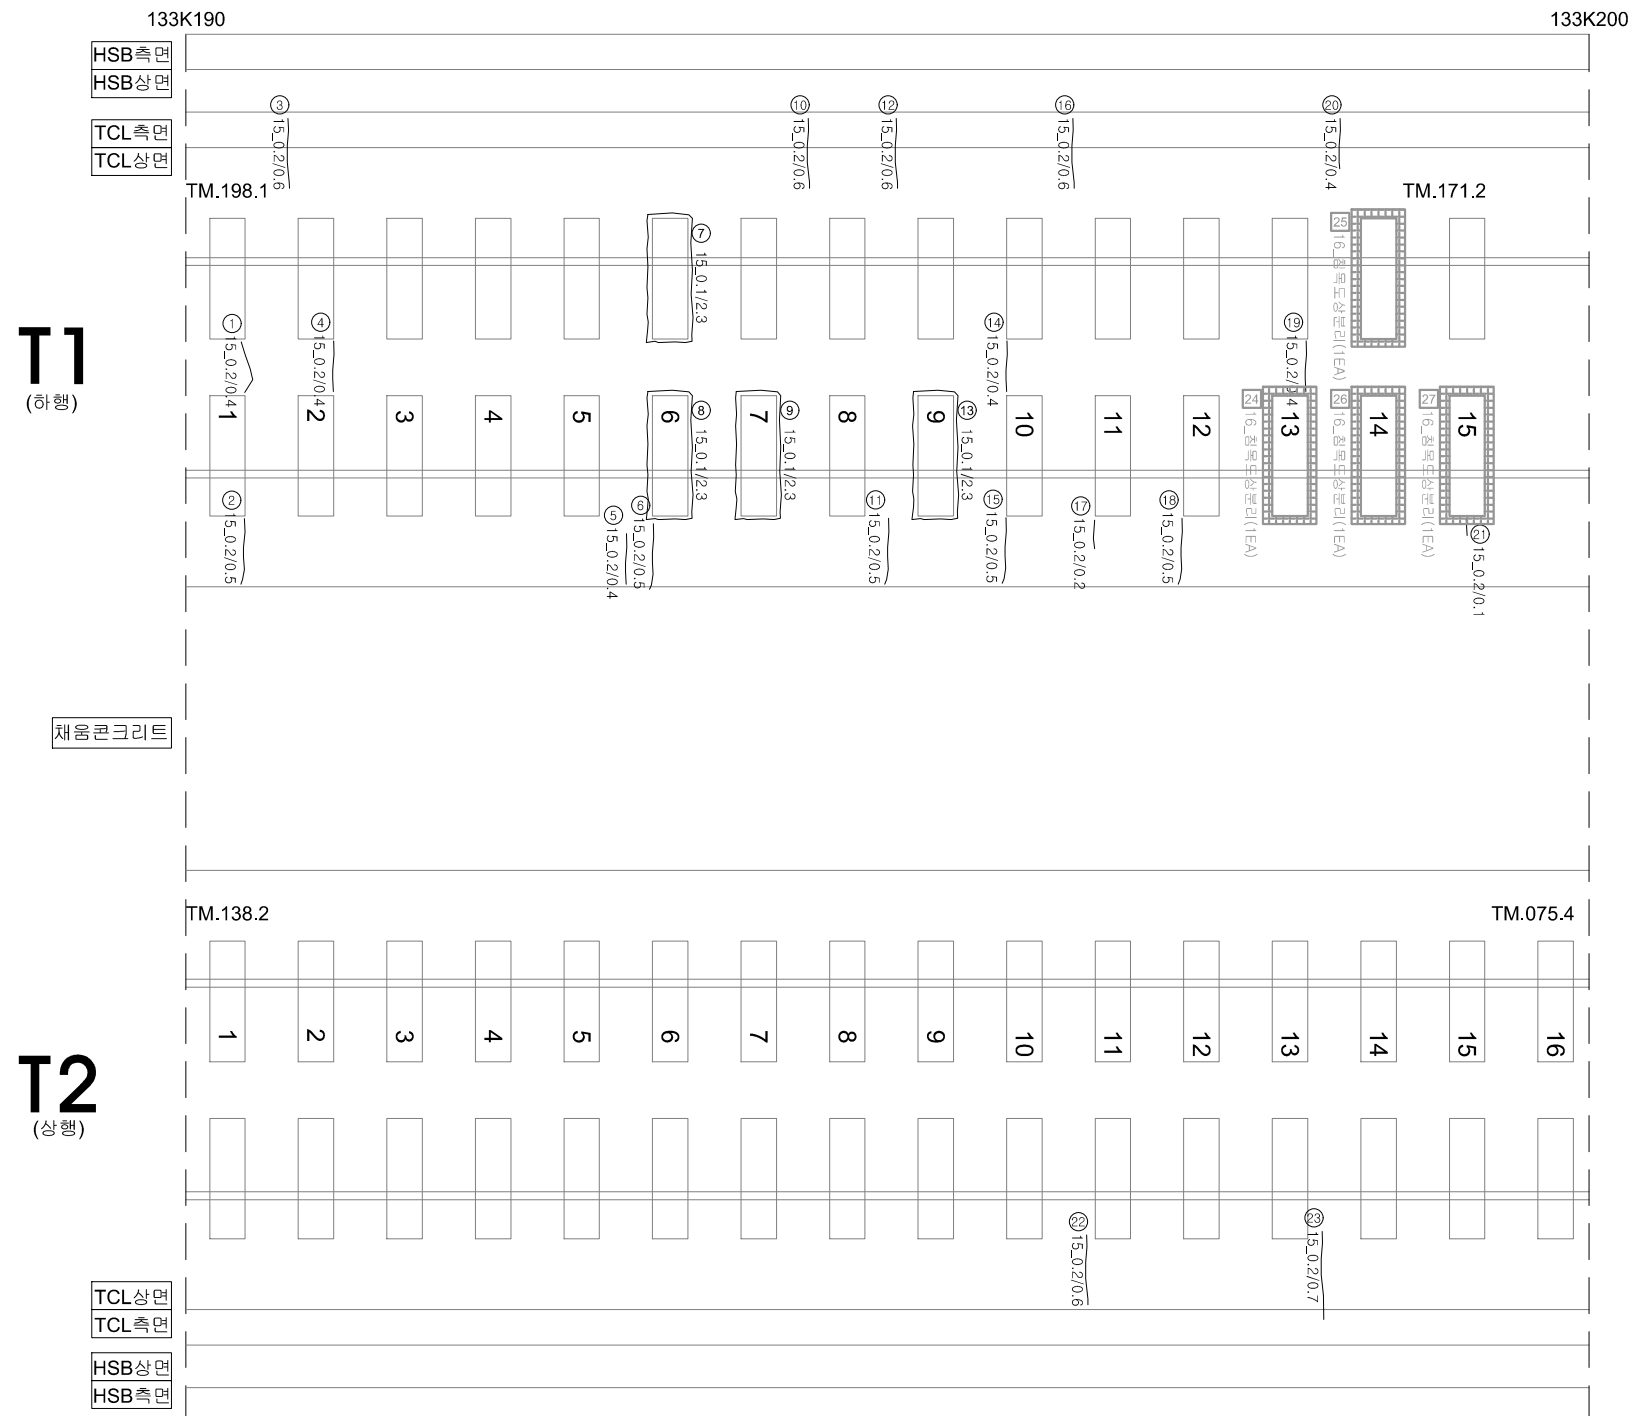
G65_정읍천교_토공노반_74(133.180~133.190)

[illegible]

호남고속선 정읍천교_토공노반_75(133.190~133.200km, L=10m)

외관조사망도 번호

G65_정읍천교_토공노반_75(133.190~133.200)

[illegible]